



TOWN OF JACKSON PLANNING & BUILDING DEPARTMENT

TRANSMITTAL MEMO

Town of Jackson

- ☐ Public Works/Engineering
- ☒ Building
- ☐ Title Company
- ☒ Town Attorney
- ☐ Police

Joint Town/County

- ☐ Parks and Recreation
- ☐ Pathways
- ☐ Joint Housing Dept

Teton County

- ☐ Planning Division

- ☐ Engineer
- ☐ Surveyor- *Nelson*
- ☐ Assessor
- ☐ Clerk and Recorder
- ☐ Road and Levee

State of Wyoming

- ☐ Teton Conservation
- ☐ WYDOT
- ☐ TC School District #1
- ☐ Game and Fish
- ☐ DEQ

Federal Agencies

- ☐ Army Corp of Engineers

Utility Providers

- ☐ Qwest
- ☐ Lower Valley Energy
- ☐ Bresnan Communications

Special Districts

- ☐ START
- ☐ Jackson Hole Fire/EMS
- ☐ Irrigation Company

Date: January 29, 2024 Item #: P24-003	REQUESTS: The applicant is submitting a request for a Basic Use Permit for a short-term rental for the property located at 185 N Glenwood St. #8 PIDN: 22-41-16-28-4-33-008 For questions, please call Katelyn Page at 733-0440 x 1302 or email the address shown. Thank you.
Planner: Katelyn Page Phone: 733-0440 ext. 1302 Email: kpage@jacksonwy.gov	
Owner Rolling Hills CC Investment, LLC 280 Las Entradas Dr Montecito, CA 93108 Applicant Bryan Brydges 160 W. Gill Ave Jackson, WY 83001	
Please respond by: February 12, 2024 (with Comments)	

RESPONSE: For Departments not using SmartGov, please send responses via email to:
planning@jacksonwy.gov



PLANNING & BUILDING DEPARTMENT

January 6, 2023

Glenwood JH Inc
4011 80th Street
Kenosha, WI 53142

REVISED

RE: P22-300 Basic Use Permit (BUP) Approval – Short-Term Rentals at 185 N Glenwood Street

Dear Mr. Orthmann,

This is a revised BUP approval letter clarifying which units can and cannot be short-term rented.

On December 30, 2022, the Town of Jackson Planning Director **approved** your request for a Basic Use Permit, specifically to allow short-term rentals for Units 1 – 2, Units 4 – 11, Units 13 – 14, and Unit 16 at the property addressed 185 N Glenwood Street. This approval is subject to the following condition:

1. All units listed above shall obtain a Town of Jackson Short-Term Rental License prior to any short-term rentals.

Staff would like to make clear that only the 13 units listed above can be short-term rented after obtaining a short-term rental license through the Town of Jackson. The following units listed below **cannot** be used for short-term rental at any time in the future regardless of this development's location in the Lodging Overlay. The reason is because this development used a housing bonus called the 2:1 Workforce Bonus that allowed 4 additional market residential units (long-term rental only) and 4 additional workforce deed-restricted units (long-term rental only). As part of using that bonus, none of the resulting units can be short-term rented without exception. Below are the units that cannot be short-term rented:

1. Workforce Bonus Units (Deed Restricted) - #18, #19, #20 & #21
2. Market Bonus Units (Market) - #3, #12, #15 & #17



Town of Jackson
150 E Pearl Avenue
PO Box 1687, Jackson, WY 83001
P: (307)733-3932 F: (307)739-0919
www.jacksonwy.gov

Date:

LETTER OF AUTHORIZATION

NAMING APPLICANT AS OWNER'S AGENT

PRINT full name of property owner as listed on the deed when it is an individual OR print full name and title of President or Principal Officer when the owner listed on the deed is a corporation or an entity other than an individual: John Moller Title: President

Being duly sworn, deposes and says that Rolling Hills CC Investment LLC is the owner in fee of the premises located at: _____
Name of legal property owner as listed on deed

Address of Premises: 185 Glenwood Street, Unit #8, Jackson, WY 93001

Legal Description: Unit 8, The Glenwood Condominium Addition (01441)
Please attach additional sheet for additional addresses and legal descriptions PIDN: 22-41-16-28-4-33-008

And, that the person named as follows: Name of Applicant/agent: Bryan Brydges

Mailing address of Applicant/agent: PO BOX 1254 Jackson, WY 83001

Email address of Applicant/agent: Operations@whitebuffaloclub.com

Phone Number of Applicant/agent: 307-734-4900

Is authorized to act as property owner's agent and be the applicant for the application(s) checked below for a permit to perform the work specified is this(these) application(s) at the premises listed above:

- ☐ Development/Subdivision Plat Permit Application ☐ Building Permit Application
☐ Public Right of Way Permit ☐ Grading and Erosion Control Permit ☒ Business License Application
☐ Demolition Permit ☐ Home Occupation ☒ Other (describe) BUP short-term rental

Under penalty of perjury, the undersigned swears that the foregoing is true and, if signing on behalf of a corporation, partnership, limited liability company or other entity, the undersigned swears that this authorization is given with the appropriate approval of such entity, if required.

John J Moller
Property Owner Signature
President

Title if signed by officer, partner or member of corporation, LLC (secretary or corporate owner) partnership or other non-individual Owner

STATE OF Wyoming)
) SS.
COUNTY OF Teton)

The foregoing instrument was acknowledged before me by John Moller this 25th day of January. WITNESS my hand and official seal.

Ahston Lee
Notary Public

My commission expires:

Ahston Lee
Notary Public
State of Wyoming
Commission ID: 166599
My Commission Expires: February 15, 2028

Narrative Description of Use

The White Buffalo Club intends to do short-term rentals of Glenwood Condominium, Unit 8, based on fair-market rates. The unit has 3 bedrooms and 3.5 bathrooms. There will be two designated parking spaces in a covered parking garage for renters. Renters will check- in with the White Buffalo Club front desk and have full access to the guest amenities at the White Buffalo Club.

Approval of any changes to the Basic Use Permit shall be in accordance with the Town of Jackson Land Development Regulations (LDRs). A Basic Use Permit shall expire one year after the date of approval except under circumstances outlined in Section 8.4.1.D of the Town of Jackson LDRs.

Should you have any questions or need additional information, please contact me by email at tvalentine@jacksonwy.gov or by phone at 307-733-0440, ext. 1305.

Sincerely,

A handwritten signature in black ink, appearing to read "Tyler Valentine". The signature is stylized with a large, sweeping initial "T" and a cursive "V".

Tyler Valentine
Senior Planner



PLANNING PERMIT APPLICATION
Planning & Building Department

150 E Pearl Ave. | ph: (307) 733-0440
P.O. Box 1687 | www.townofjackson.com
Jackson, WY 83001

For Office Use Only

Fees Paid _____ Date & Time Received _____
Application #s _____

Please note: Applications received after 3 PM will be processed the next business day.

PROJECT.

Name/Description: Glenwood 8
Physical Address: 185 N. Glenwood St., Jackson, WY, 83001
Lot, Subdivision: _____ PIDN: _____

PROPERTY OWNER.

Name: John Moller Phone: 310-804-6401
Mailing Address: 280 Las Entradas Dr., Montecito, CA ZIP: 93108
E-mail: jm@danskig.com

APPLICANT/AGENT.

Name: Bryan Brydges Phone: 307-734-4900
Mailing Address: 160 W. Gill Ave., Jackson, WY ZIP: 83001
E-mail: Operations@whitebuffaloclub.com

DESIGNATED PRIMARY CONTACT.

_____ Property Owner ☒ _____ Applicant/Agent

TYPE OF APPLICATION. Please check all that apply; review the type of application at www.townofjackson/200/Planning

Use Permit

☒ Basic Use
_____ Conditional Use
_____ Special Use

Relief from the LDRs

_____ Administrative Adjustment
_____ Variance
_____ Beneficial Use Determination
_____ Appeal of an Admin. Decision

Physical Development

_____ Sketch Plan
_____ Development Plan
_____ Design Review

Subdivision/Development Option

_____ Subdivision Plat
_____ Boundary Adjustment (replat)
_____ Boundary Adjustment (no plat)
_____ Development Option Plan

Interpretations

_____ Formal Interpretation
_____ Zoning Compliance Verification

Amendments to the LDRs

_____ LDR Text Amendment
_____ Map Amendment

Miscellaneous

_____ Other: _____
_____ Environmental Analysis

PRE-SUBMITTAL STEPS. To see if pre-submittal steps apply to you, go to www.townofjackson.com/200/Planning and select the relevant application type for requirements. Please submit all required pre-submittal steps with application.

Pre-application Conference #: N/A Environmental Analysis #: N/A
Original Permit #: N/A Date of Neighborhood Meeting: _____

SUBMITTAL REQUIREMENTS. Please ensure all submittal requirements are included. The Planning Department will not hold or process incomplete applications. Partial or incomplete applications will be returned to the applicant. Go to www.townofjackson.com/200/Planning and select the relevant application type for submittal requirements.

Have you attached the following?

Yes **Application Fee.** Fees are cumulative. Go to www.townofjackson.com/200/Planning and select the relevant application type for the fees.

Yes **Notarized Letter of Authorization.** A notarized letter of consent from the landowner is required if the applicant is not the owner, or if an agent is applying on behalf of the landowner. Please see the Letter of Authorization template at <http://www.townofjackson.com/DocumentCenter/View/845/LetterOfAuthorization-PDF>.

N/A **Response to Submittal Requirements.** The submittal requirements can be found on the TOJ website for the specific application. If a pre-application conference is required, the submittal requirements will be provided to applicant at the conference. The submittal requirements are at www.townofjackson.com/200/Planning under the relevant application type.

Note: Information provided by the applicant or other review agencies during the planning process may identify other requirements that were not evident at the time of application submittal or a Pre-Application Conference, if held. Staff may request additional materials during review as needed to determine compliance with the LDRs.

Under penalty of perjury, I hereby certify that I have read this application and associated checklists and state that, to the best of my knowledge, all information submitted in this request is true and correct. I agree to comply with all county and state laws relating to the subject matter of this application, and hereby authorize representatives of Teton County to enter upon the above-mentioned property during normal business hours, after making a reasonable effort to contact the owner/applicant prior to entering.

Bryan Brydges

Signature of Property Owner or Authorized Applicant/Agent

Bryan Brydges

Name Printed

1/5/2024

Date

1/5/2024

Title

SCOPE OF WORK	PROJECT DATA	APPLICABLE CODES BY JURISDICTION	DRAWING SHEET INDEX
PROPOSED 3-STORY, 20-TOWNHOME RESIDENTIAL BUILDING WITH BASEMENT PARKING GARAGE AND RESIDENTIAL BASEMENT ROOMS, AND ROOFTOP DECKS. RESIDENTIAL UNITS ARE A MIX OF SHORT-TERM RENTAL AND WORKFORCE TOWNHOME UNITS.	BUILDING OCCUPANCY CLASSIFICATION S-2, TOWNHOME BUILDING CONSTRUCTION TYPE TYPE V-B NUMBER OF STORIES 3 NUMBER OF DWELLING UNITS 20 ZONING DISTRICT DC ZONING OVERLAY LODGING PROPERTY INDEX NUMBER (185 GLENWOOD) 22-41-16-28-4-10-001 TOTAL NUMBER OF PARKING SPOTS (PHASE 1) 31 LOT SIZE (185 GLENWOOD) 28,030.5 sf TOTAL FLOOR AREA W/ BASEMENT 76,463.0 sf FIRE SPRINKLERS YES DESIGN CRITERIA SEISEMIC ZONE D, 75 PSF ROOF SNOW LOAD, 90 MPH/3 SEC WIND LOAD	ZONING CODE TOWN OF JACKSON LAND DEVELOPMENT REGULATIONS, LATEST EDITION BUILDING CODE 2018 IBC WITH LOCAL AMENDMENTS RESIDENTIAL CODE 2018 IRC WITH LOCAL AMENDMENTS ENERGY CODE 2012 IECC WITH LOCAL AMENDMENTS MECHANICAL CODE 2018 IMC WITH LOCAL AMENDMENTS ELECTRICAL CODE 2014 NEC WITH LOCAL AMENDMENTS PLUMBING CODE 2018 IPC WITH LOCAL AMENDMENTS ACCESSIBILITY CODE 2009 ICC A117.1 FIRE PROTECTION CODE 2015 IFC WITH LOCAL AMENDMENTS WILDLIFE 2012 ICC WUIC	SHEET NUMBER SHEET NAME CS COVER SHEET G0.00 GENERAL NOTES G1.00 BUILDING CODE REVIEW G2.00 CODE DIAGRAMS G3.00 EXTERIOR WALL & INTERIOR PARTITION TYPES G4.00 EGRESS / SEPARATION DIAGRAMS G4.01 SEPARATION DIAGRAMS AND DETAILS G5.00 ACCESSIBILITY CODE C0.1 LEGEND AND NOTES C1.0 SITE OVERVIEW C1.1 EXISTING CONDITIONS C2.0 SITE GRADING C2.1 GLENWOOD ST ROW GRADING C2.2 GILL AVE ROW GRADING C2.3 ALLEY ROW GRADING & PROFILE C3.0 UTILITY PLAN EAST C3.1 UTILITY PLAN CENTRAL C3.2 UTILITY PLAN WEST C3.3 STORM DRAINAGE PLAN BASEMENT C4.0 STORM DRAINAGE DETAILS C4.1 SANITARY SEWER DETAILS C4.2 WATER DETAILS C4.3 GRADING DETAILS C4.4 GRADING DETAILS L1.0 MATERIALS PLAN L2.0 LAYOUT PLAN L3.0 LANDSCAPE PLAN L5.0 DETAILS L5.1 DETAILS L5.2 DETAILS IR1.0 IRRIGATION NOTES & SCHEDULE IR1.1 IRRIGATION PLAN IR1.2 IRRIGATION DETAILS IR1.3 IRRIGATION DETAILS D0.00 DEMOLITION SITE PLAN D1.00 BASEMENT FLOOR DEMOLITION PLAN D1.01 FIRST FLOOR DEMOLITION PLAN A0.00 ARCHITECTURAL SITE PLAN A1.00 BASEMENT FLOOR PLAN A1.01 FIRST FLOOR PLAN A1.01B FIRST FLOOR STEM WALL PLAN A1.02 SECOND FLOOR PLAN A1.03 THIRD FLOOR PLAN A1.04 LOW ROOF PLAN A1.05 HIGH ROOF PLAN A1.60 BASEMENT REFLECTED CEILING PLAN A1.61 FIRST FLOOR REFLECTED CEILING PLAN A1.62 SECOND FLOOR REFLECTED CEILING PLAN A1.63 THIRD FLOOR REFLECTED CEILING PLAN A1.64 ROOF REFLECTED CEILING PLAN A2.00 EXTERIOR ELEVATIONS - EAST AND WEST A2.01 EXTERIOR ELEVATIONS - NORTH AND SOUTH A2.02 EXTERIOR ELEVATIONS - EAST AND WEST COURTYARD A3.00 BUILDING SECTION - THRU EAST AND WEST A3.01 BUILDING SECTIONS A4.00 WALL SECTIONS A4.01 WALL SECTIONS A4.02 WALL SECTIONS A4.03 WALL SECTIONS A4.04 WALL SECTIONS A4.05 WALL SECTIONS A5.00 HANDRAIL AND STAIR DETAILS A5.01 EXTERIOR WINDOW & DOOR DETAILS A5.02 DETAILS A5.03 DETAILS A5.04 DETAILS A5.10 INTERIOR DETAILS A5.11 INTERIOR DETAILS A5.12 INTERIOR DETAILS A6.00 ENLARGED PLANS - UNIT STAIRS A6.01 ENLARGED PLANS - UNIT STAIRS A6.02 ENLARGED PLANS - STAIR AND ELEVATOR A6.03 ENLARGED SECTIONS - UNIT STAIRS A6.04 ENLARGED SECTIONS - STAIR 1 & 2 A7.00 ENLARGED FLOOR PLANS - UNIT A A7.01 ENLARGED FLOOR PLANS - UNIT A A7.02 ENLARGED FLOOR PLANS - UNIT B A7.03 ENLARGED FLOOR PLANS - UNIT B A7.04 ENLARGED FLOOR PLANS - UNIT C A7.05 ENLARGED FLOOR PLANS - UNIT C A7.06 ENLARGED FLOOR PLANS - UNIT C.2 A7.06A ENLARGED FLOOR PLANS - UNIT C.2 BASEMENTS A7.07 ENLARGED FLOOR PLANS - UNIT C.2 A7.08 ENLARGED FLOOR PLANS - UNIT D A7.09 ENLARGED FLOOR PLANS - UNIT D A7.10 ENLARGED FLOOR PLANS - UNIT E A7.11 ENLARGED FLOOR PLANS - UNIT E A7.12 ENLARGED FLOOR PLANS - UNIT E.1 A7.13 ENLARGED FLOOR PLANS - UNIT E.2 A7.14 ENLARGED FLOOR PLANS - UNIT E.2 A7.15 ENLARGED FLOOR PLANS - UNIT E.3 A7.16 ENLARGED FLOOR PLANS - UNIT E.3 A7.17 ENLARGED FLOOR PLANS - UNIT I A7.18 ENLARGED FLOOR PLANS - UNIT I A7.19 ENLARGED ALTERNATE PLANS A8.00 WINDOW SCHEDULE A8.01 UNIT WINDOW SCHEDULE A8.10 DOOR SCHEDULE A8.20 ROOM FINISH SCHEDULE A8.30 APPLIANCE / LIGHTING / ACCESSORY / CASEWORK SCHEDULES A8.40 PLUMBING FIXTURE SCHEDULE - A / B / C / C.2 / D A8.50 PLUMBING FIXTURE SCHEDULE - E / E.1 / E.2 / E.3 / I S1.1 STRUCTURAL GENERAL NOTES S1.2 STRUCTURAL SCHEDULES & TYP. DETAILS S1.3 STRUCTURAL TYPICAL DETAILS S2.1 BASEMENT WALL FRAMING PLAN S2.2 FIRST FLOOR FRAMING PLAN S2.3 1ST FLOOR WALL FRAMING PLAN S2.4 2ND FLOOR FRAMING PLAN S2.5 2ND FLOOR WALL FRAMING PLAN S2.6 3RD FLOOR FRAMING PLAN S2.7 3RD FLOOR WALL FRAMING PLAN S2.8 ROOF FRAMING PLAN S2.9 ROOF WALL FRAMING PLAN S2.10 PILOT HOUSE ROOF FRAMING PLAN S3.1 STRUCTURAL SECTIONS S3.2 STRUCTURAL SECTIONS S3.3 STRUCTURAL SECTIONS S3.4 STRUCTURAL SECTIONS S3.5 STRUCTURAL SECTIONS M0.1 MECHANICAL / PLUMBING COVER SHEET M0.01 ZONING PLAN & THERMOSTAT / SENSOR LOCATIONS M1.00 OVERALL BASEMENT MECHANICAL PLAN M1.01 OVERALL 1ST FLOOR MECHANICAL PLAN M1.02 OVERALL 2ND FLOOR MECHANICAL PLAN M1.03 OVERALL 3RD FLOOR MECHANICAL PLAN M1.04 OVERALL ROOF MECHANICAL PLAN M7.00 ENLARGED MECHANICAL PLANS - UNIT A M7.01 ENLARGED MECHANICAL PLANS - UNIT B M7.02 ENLARGED MECHANICAL PLANS - UNIT C




AREA MAP	PROJECT TEAM MEMBERS	PROFESSIONAL CERTIFICATIONS
	OWNER BEAR DEVELOPMENT 4011 80th Street Kenosha, WI 53142 ARCHITECT NORTHWORKS ARCHITECTS & PLANNERS 185 E. Hansen Avenue Jackson Hole, Wyoming 83001 GENERAL CONTRACTOR SHAW CONSTRUCTION 460 South Cache Jackson, WY 83001 STRUCTURAL ENGINEER G & S STRUCTURAL ENGINEERS 505 Lindsay Blvd. Idaho Falls, ID 83402 CIVIL ENGINEER JORGENSEN ENGINEERING 1315 HWY 89 S., Suite 201 Jackson, WY 83002 MECHANICAL ENGINEER J M ENGINEERING 812 Toole Ave., Suite E Missoula, MT 59802	LANDSCAPE ARCHITECT HERSHBERGER DESIGN 560 S. Glenwood Street Jackson, WY 83001 ACOUSTICAL ENGINEER SOUNDSCAPE ENGINEERING N. Ravenswood Avenue, Suite 104 Chicago, IL 60613
		ARCHITECT'S STATEMENT THIS IS TO CERTIFY THAT THESE PLANS WERE PREPARED UNDER MY PERSONAL SUPERVISION AND TO THE BEST OF MY KNOWLEDGE CONFORM TO LOCAL BUILDING CODE REQUIREMENTS. NORTHWORKS CHICAGO JACKSON HOLE SAN FRANCISCO PHILADELPHIA 185 E. Hansen Avenue Jackson Hole, Wyoming 83001 T 307-201-5324 www.nwks.com





SEE A7 SERIES DRAWINGS FOR SPECIFIC
REVISIONS TO UNIT TYPE LAYOUTS.

MATERIALS LEGEND

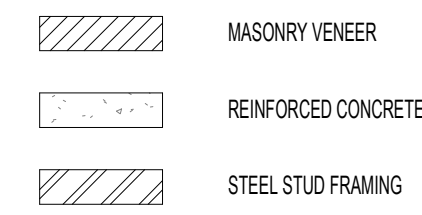

PHASE LEGEND

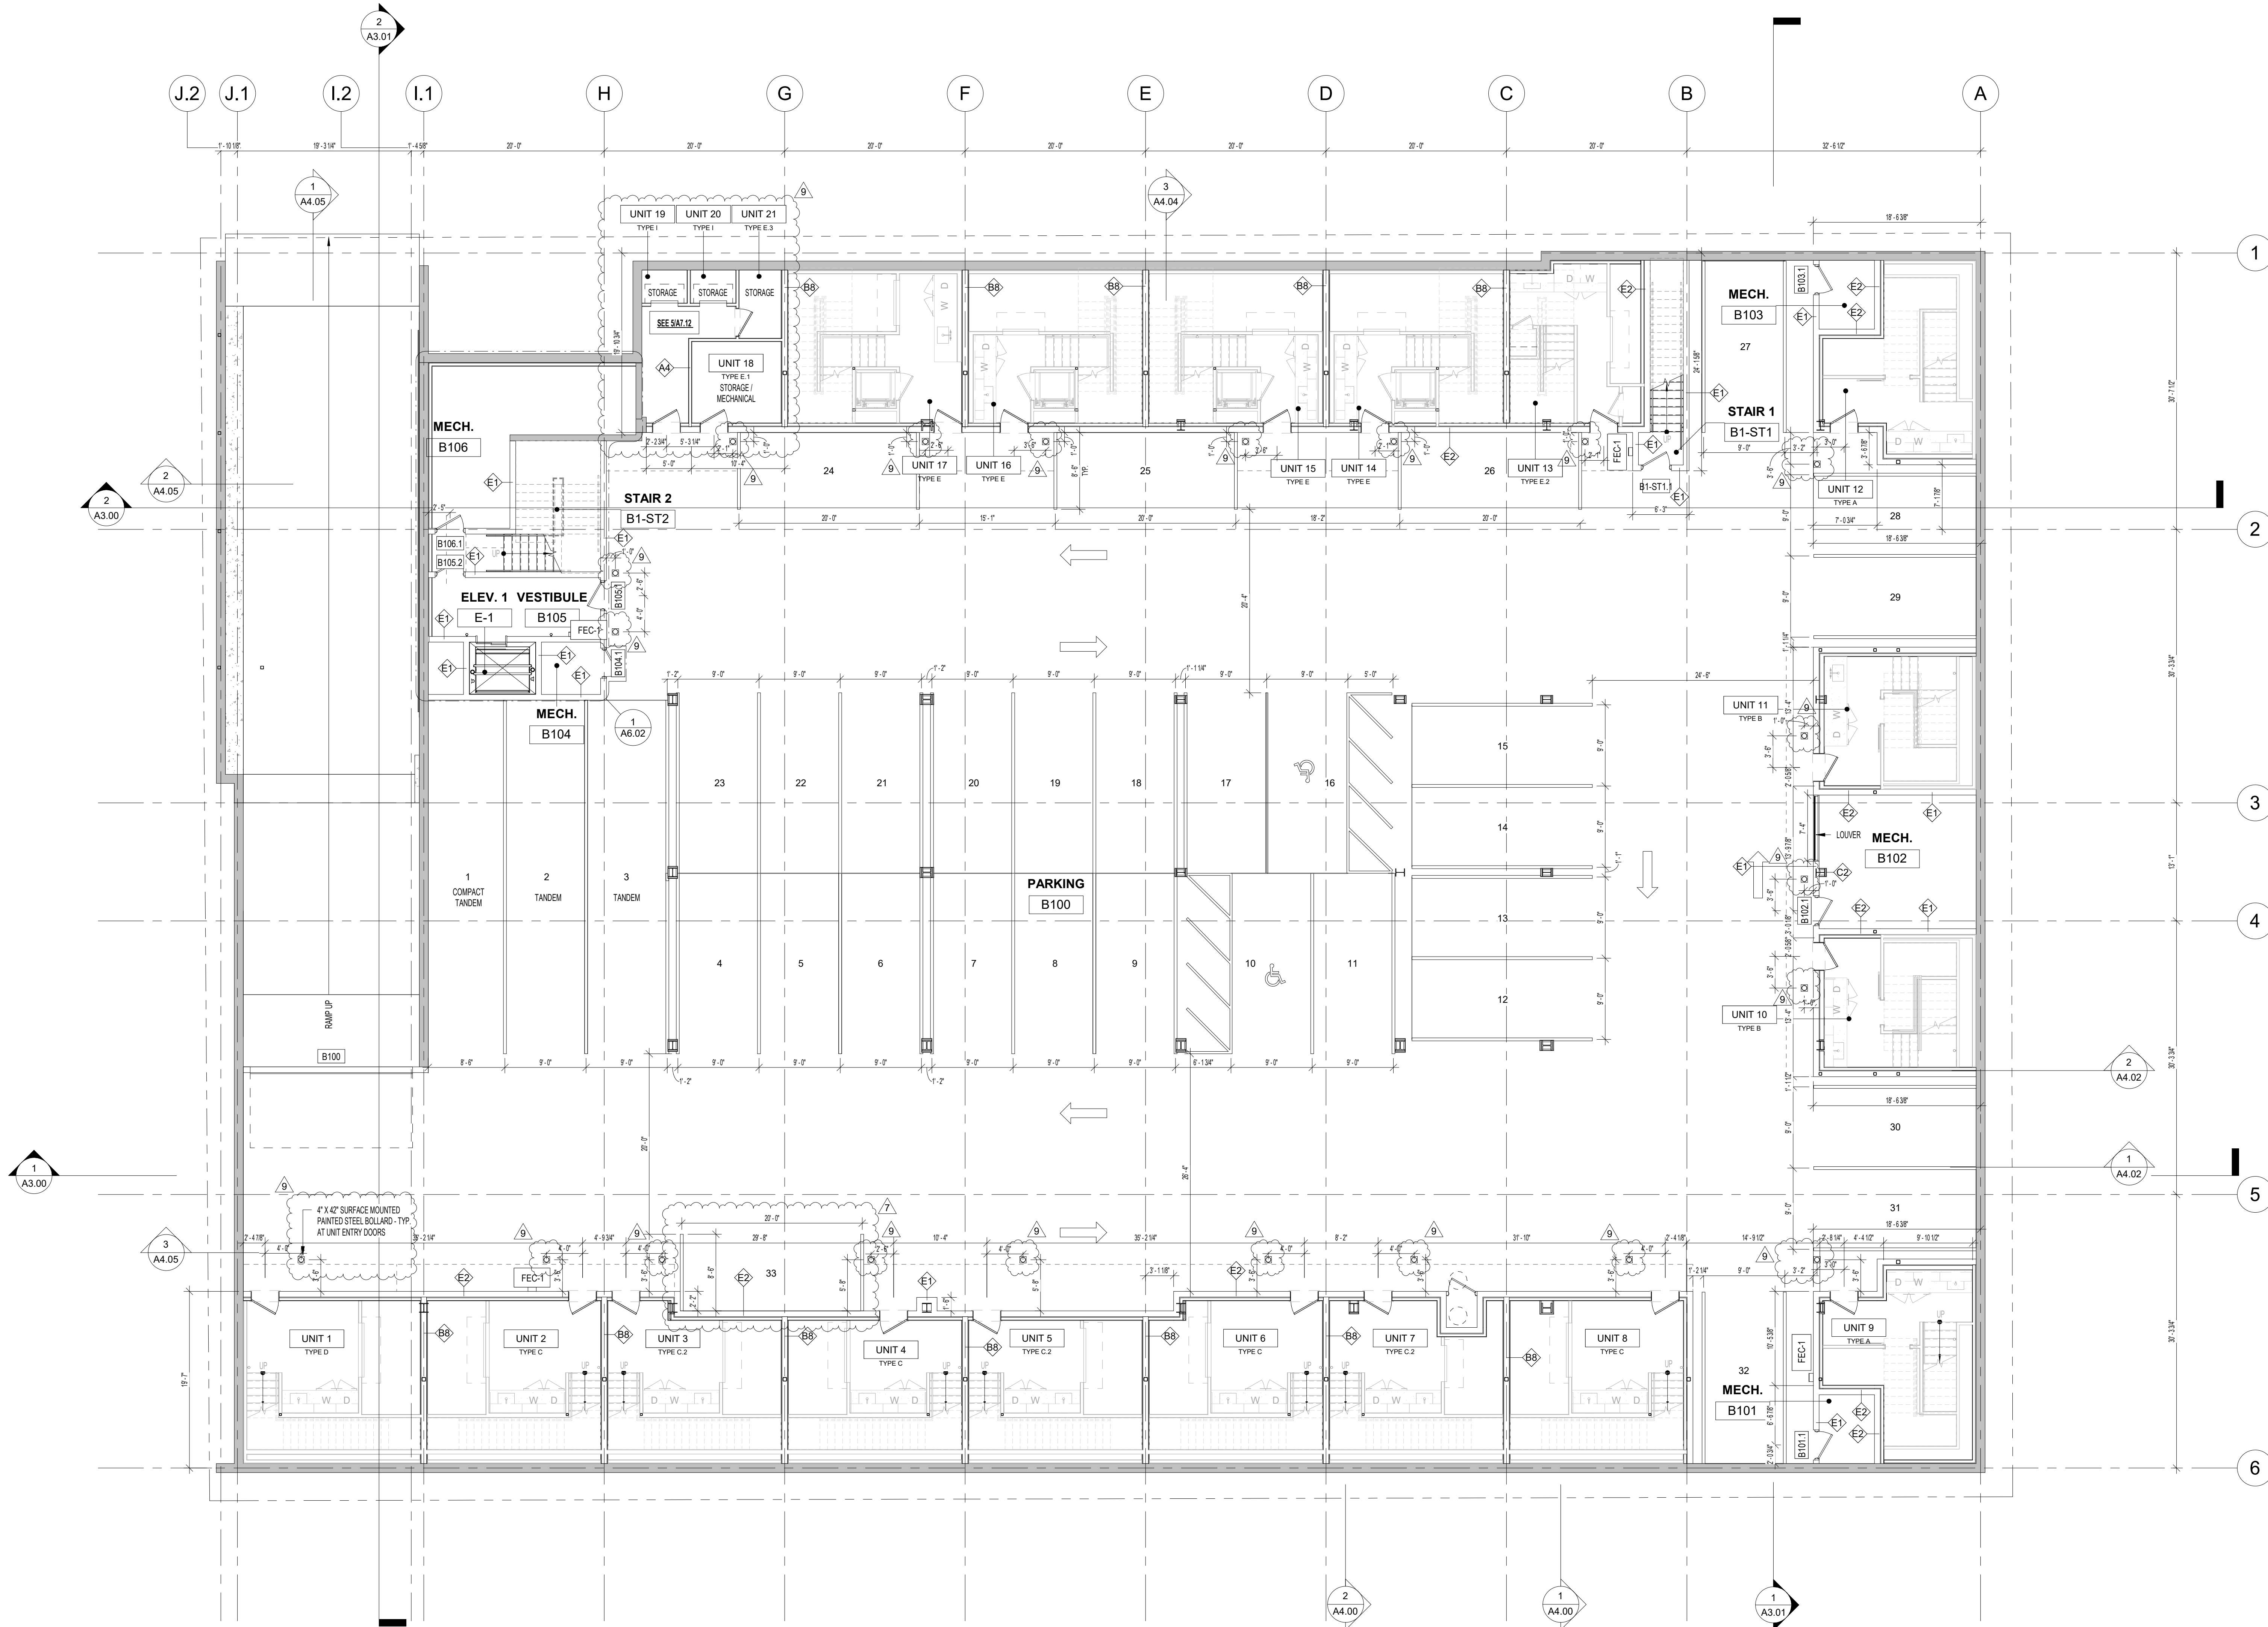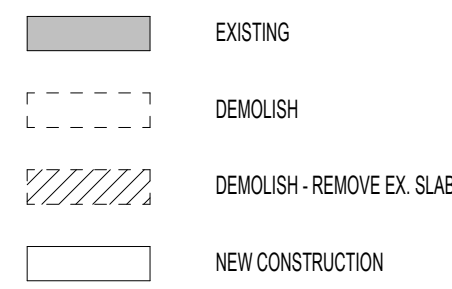


(C) 2021 Northworks Architects & Planners - All rights reserved.
Any discrepancies shall be reported immediately to the
Architect before proceeding. Only figured dimensions should be
used. Contractors and fabricators to verify all dimensions on
site prior to beginning Work.

GENERAL NOTES

- PROJECT ELEVATION 100.00' SURVEY 6223.37
- UNIT TYPES A & B REFERENCE PROJECT LEVELS 'C' U.O.N. ALL OTHER
UNIT TYPES REFERENCE PROJECT LEVELS 'B'

ISSUED DATE	ISSUED FOR
03.27.2020	ISSUE FOR PERMIT
05.20.2020	PERMIT REVISIONS
06.12.2020	IFC: CORE & SHELL - PROGRESS
07.10.2020	IFC: CORE & SHELL - PRICING
12.15.2020	IFC: INTERIORS
01.15.2021	IFC: MEP INTERIORS
04.21.2021	ASI 002: DESIGN REVISIONS

PROFESSIONAL SEAL

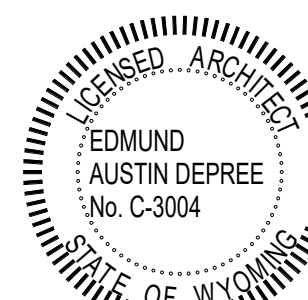


Project
GLENWOOD GILL

185 GLENWOOD ST. JACKSON, WY 83001


1928	Project No.
RB / CP / MF	Drawn By
NWKS	Checked By
Discipline	Drawing No.

A1.00

Drawing Name
BASEMENT FLOOR PLAN

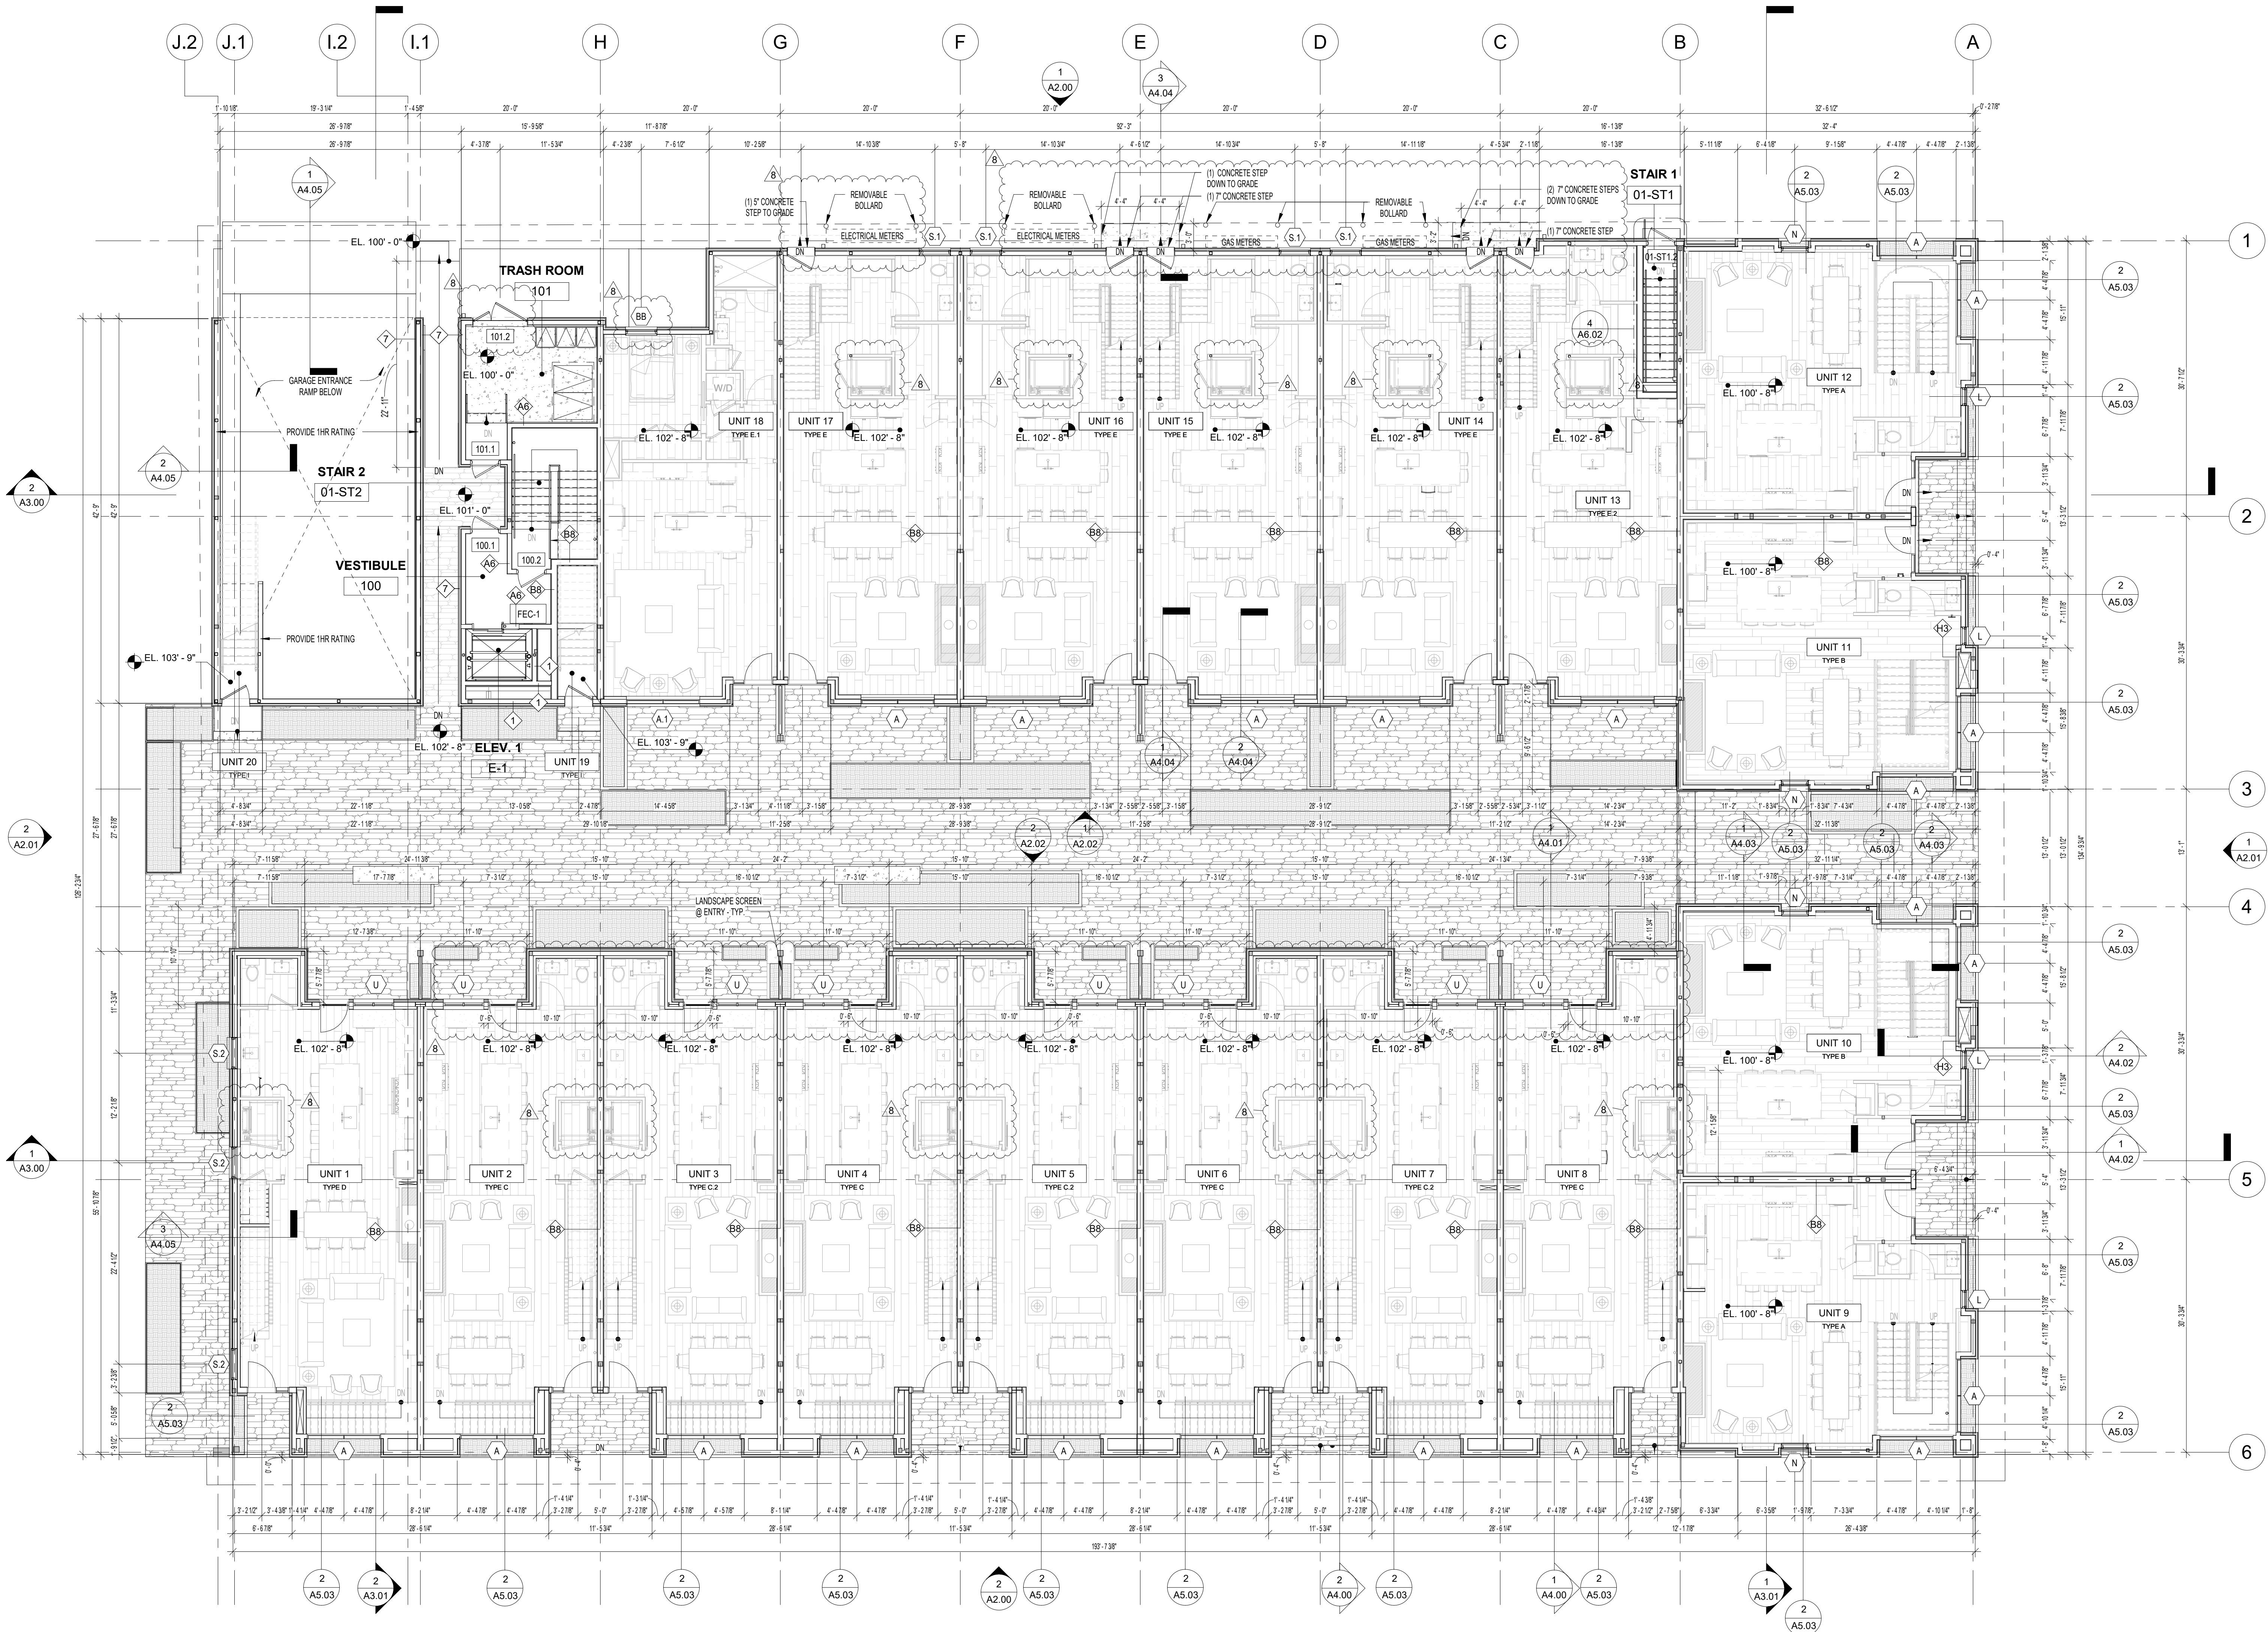


PHASE LEGEND

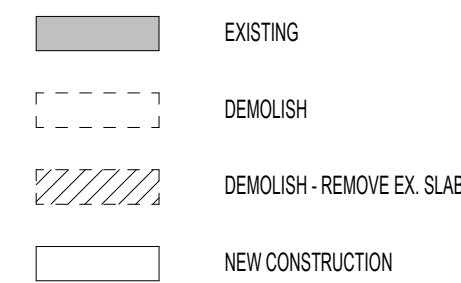

NORTHWORKS
CHICAGO | JACKSON HOLE | SAN FRANCISCO | PHILADELPHIA

185 E. Hansen Avenue Jackson Hole, Wyoming 83001
T 307-201-5324 www.nwks.com

(C) 2021 Northworks Architects & Planners - All rights reserved.
Any discrepancies shall be reported immediately to the
Architect before proceeding. Only figured dimensions should be
used. Contractors and fabricators to verify all dimensions on
site prior to beginning work.

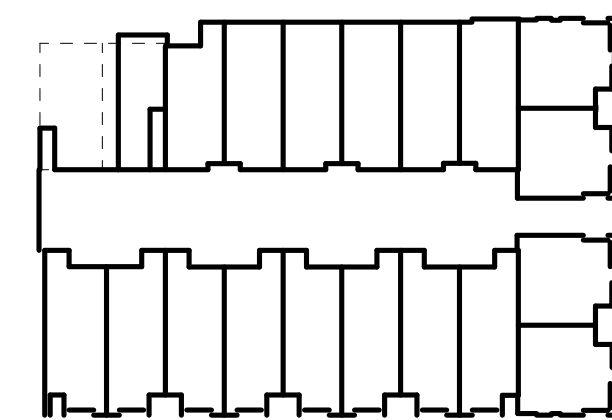


GENERAL NOTES

1. PROJECT ELEVATION 100.00' + SURVEY 6222.37
2. UNIT TYPES A & B REFERENCE PROJECT LEVELS 'C' U.O.N. ALL OTHER
UNIT TYPES REFERENCE PROJECT LEVELS 'F'

ISSUED DATE	ISSUED FOR
03.27.2020	ISSUE FOR PERMIT
01.13.2021	CONSTRUCTION / RFI
05.20.2020	PERMIT REVISIONS
06.12.2020	IFC: CORE & SHELL - PROGRESS
07.10.2020	IFC: CORE & SHELL - PRICING
12.15.2020	IFC: INTERIORS
02.26.2021	ASI 001: DESIGN REVISIONS
04.21.2021	ASI 002: DESIGN REVISIONS

PROFESSIONAL SEAL

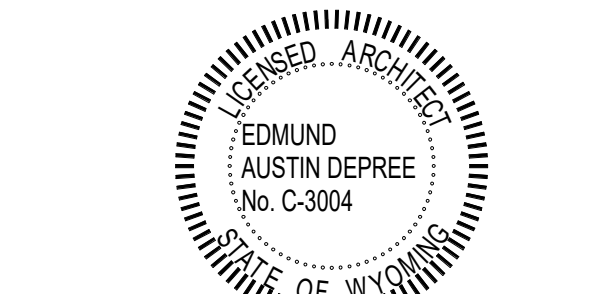


Project
GLENWOOD GILL

185 GLENWOOD ST. JACKSON, WY 83001

1928	Project No.
RB / CP / MF	Drawn By
NWKS	Checked By
Discipline	Drawing No.

A1.01

Drawing Name
FIRST FLOOR PLAN

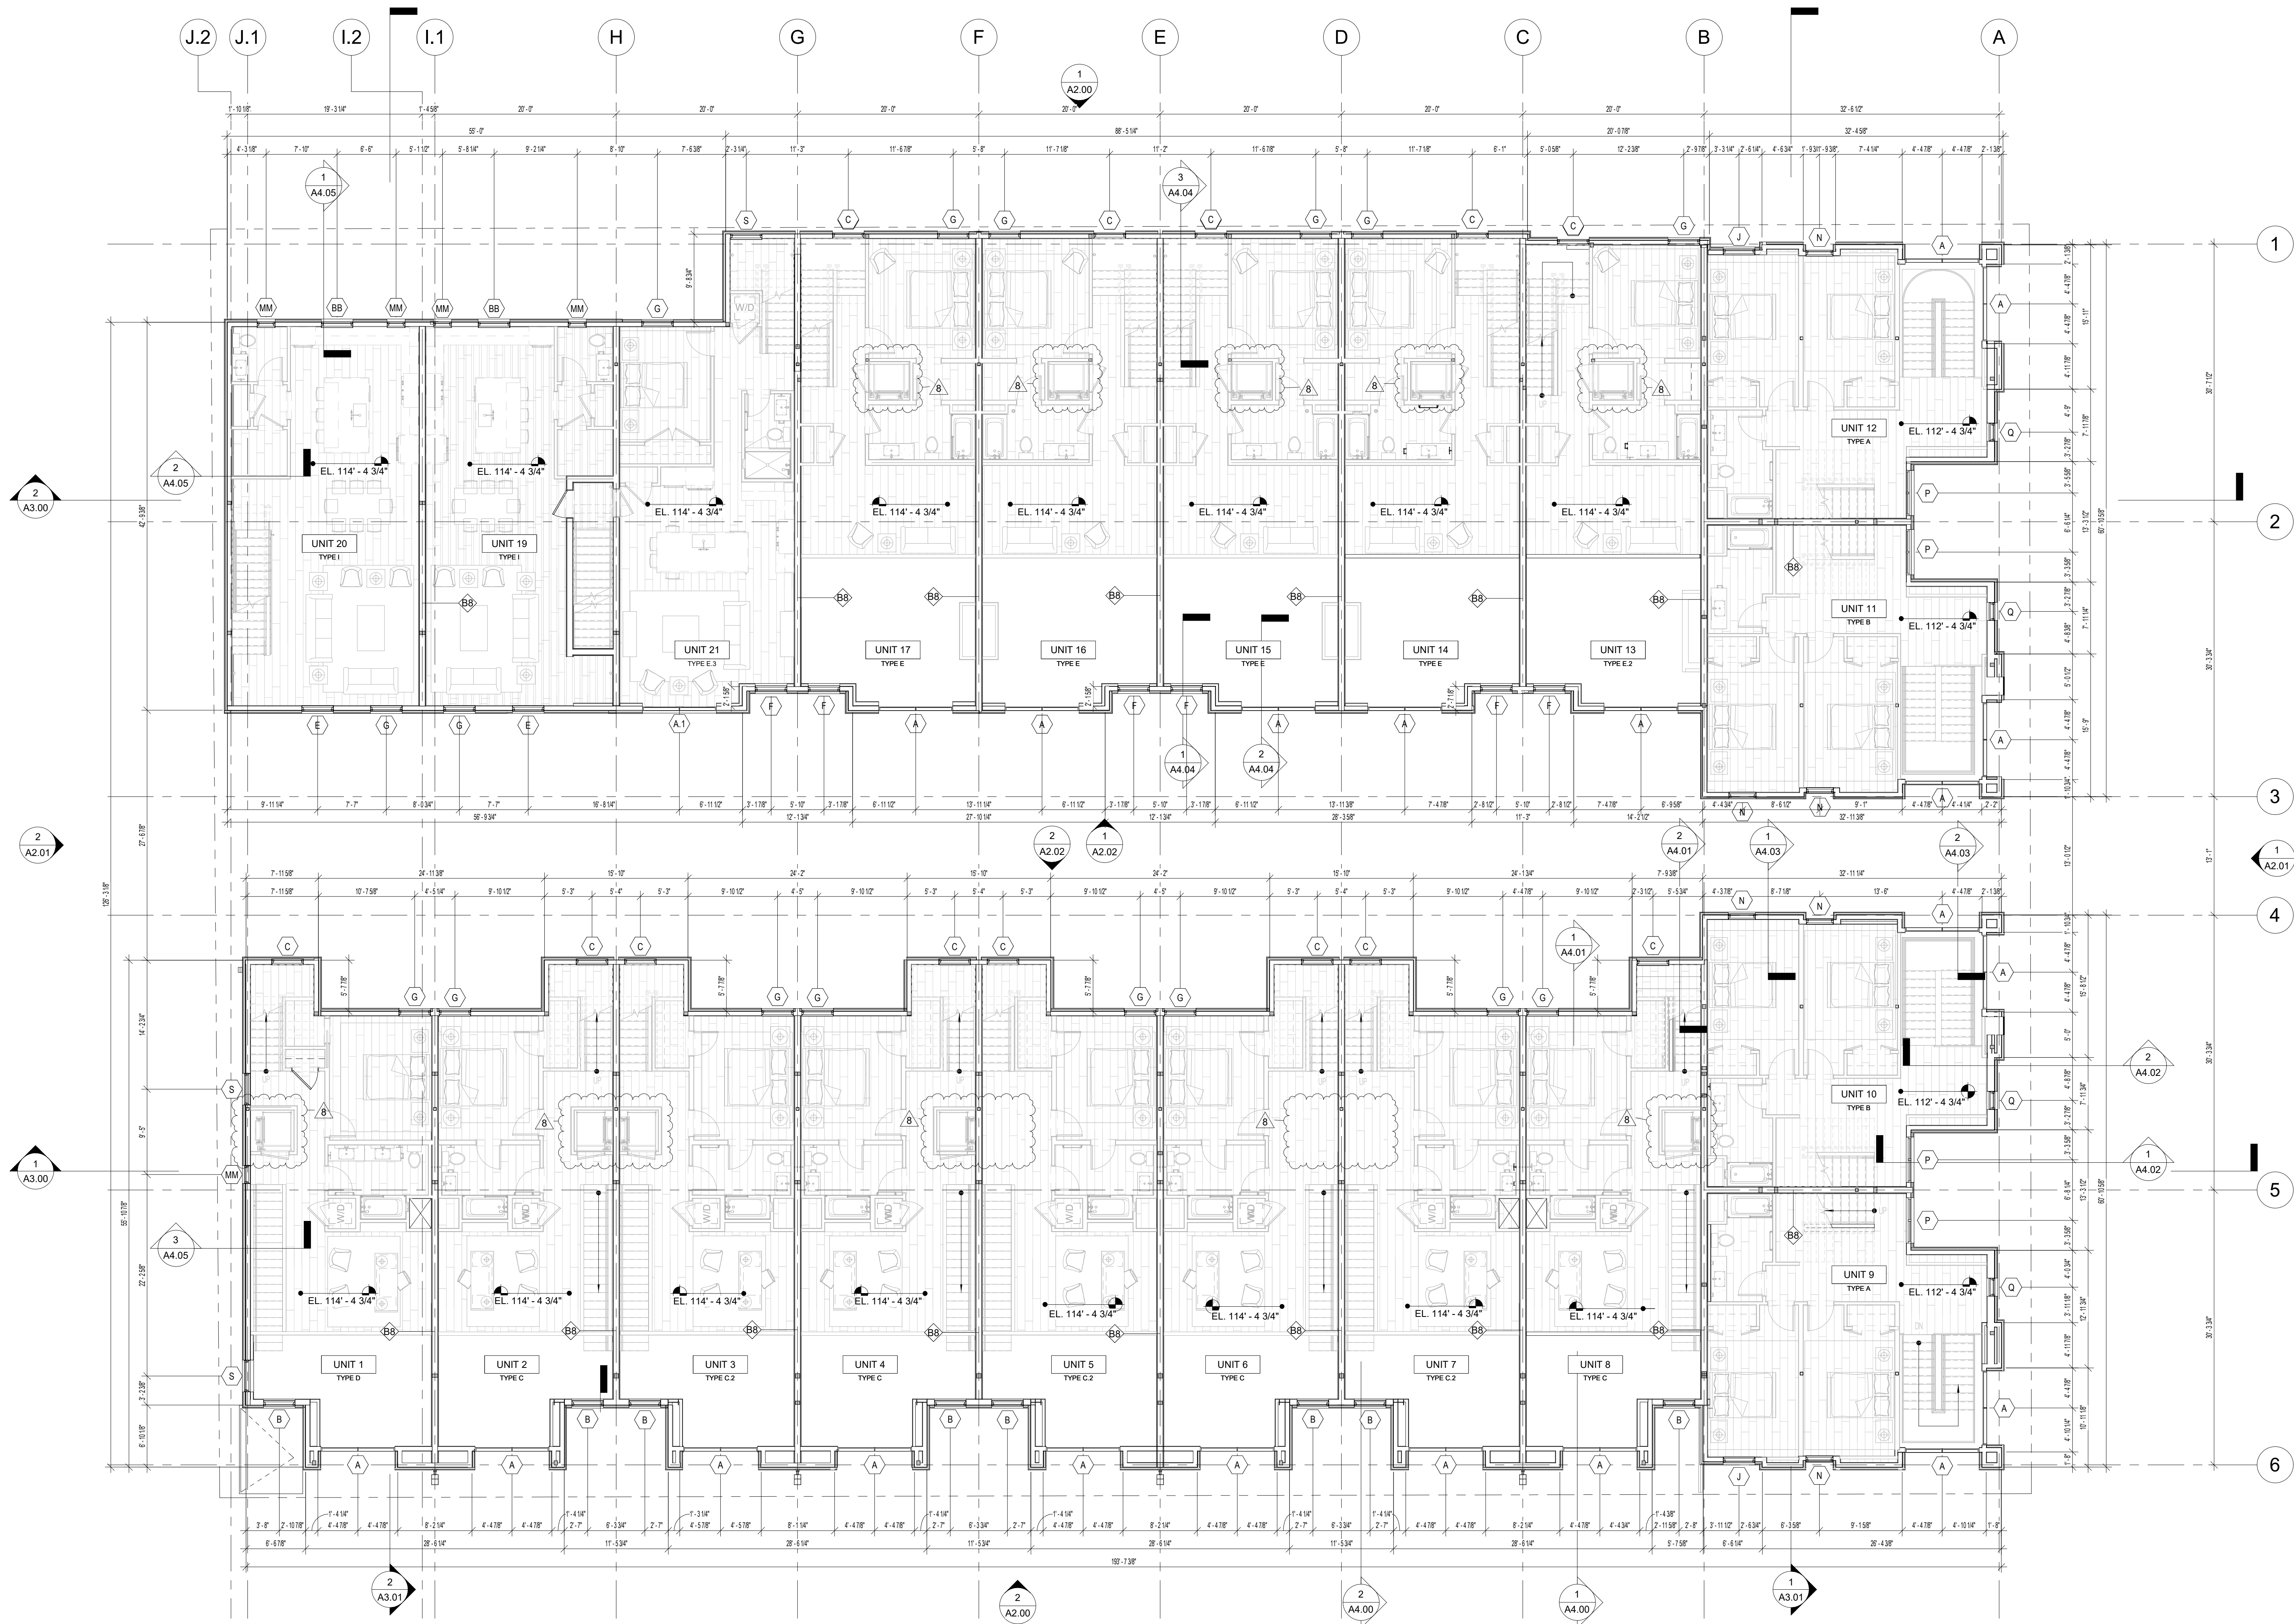

PHASE LEGEND

- EXISTING
- DEMOLISH
- DEMOLISH-REMOVE EX SLAB
- NEW CONSTRUCTION

NORTHWORKS
CHICAGO | JACKSON HOLE | SAN FRANCISCO | PHILADELPHIA

185 E. Hansen Avenue Jackson Hole, Wyoming 83001
T 307-201-5324 www.nwks.com


© 2021 Northworks Architects & Planners - All rights reserved.
Any discrepancies shall be reported immediately to the
Architect before proceeding. Only figured dimensions should be
used. Contractors and fabricators to verify all dimensions on
site prior to beginning Work.

GENERAL NOTES

- PROJECT ELEVATION 100.00' SURVEY 6223.37
- UNIT TYPES A & B REFERENCE PROJECT LEVELS C U.O.N. ALL OTHER
UNIT TYPES REFERENCE PROJECT LEVELS B

ISSUED DATE	ISSUED FOR
03.27.2020	ISSUE FOR PERMIT
05.20.2020	PERMIT REVISIONS
06.12.2020	IFC: CORE & SHELL - PROGRESS
07.10.2020	IFC: CORE & SHELL - PRICING
12.15.2020	IFC: INTERIORS
02.26.2021	ASI 001: DESIGN REVISIONS
04.21.2021	ASI 002: DESIGN REVISIONS

PROFESSIONAL SEAL

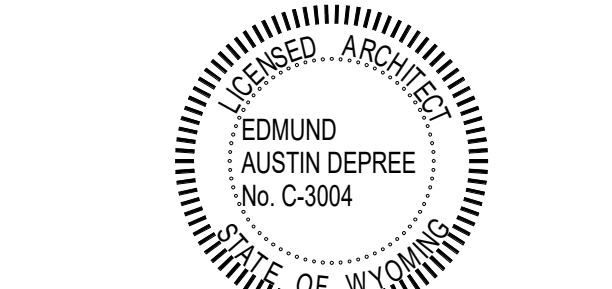

Project
GLENWOOD GILL


185 GLENWOOD ST. JACKSON, WY 83001

1928	Project No.
RB / CP / MF	Drawn By
NWKS	Checked By
Discipline	Drawing No.

A1.02

Drawing Name
SECOND FLOOR PLAN

ASI 002 - DESIGN REVISIONS

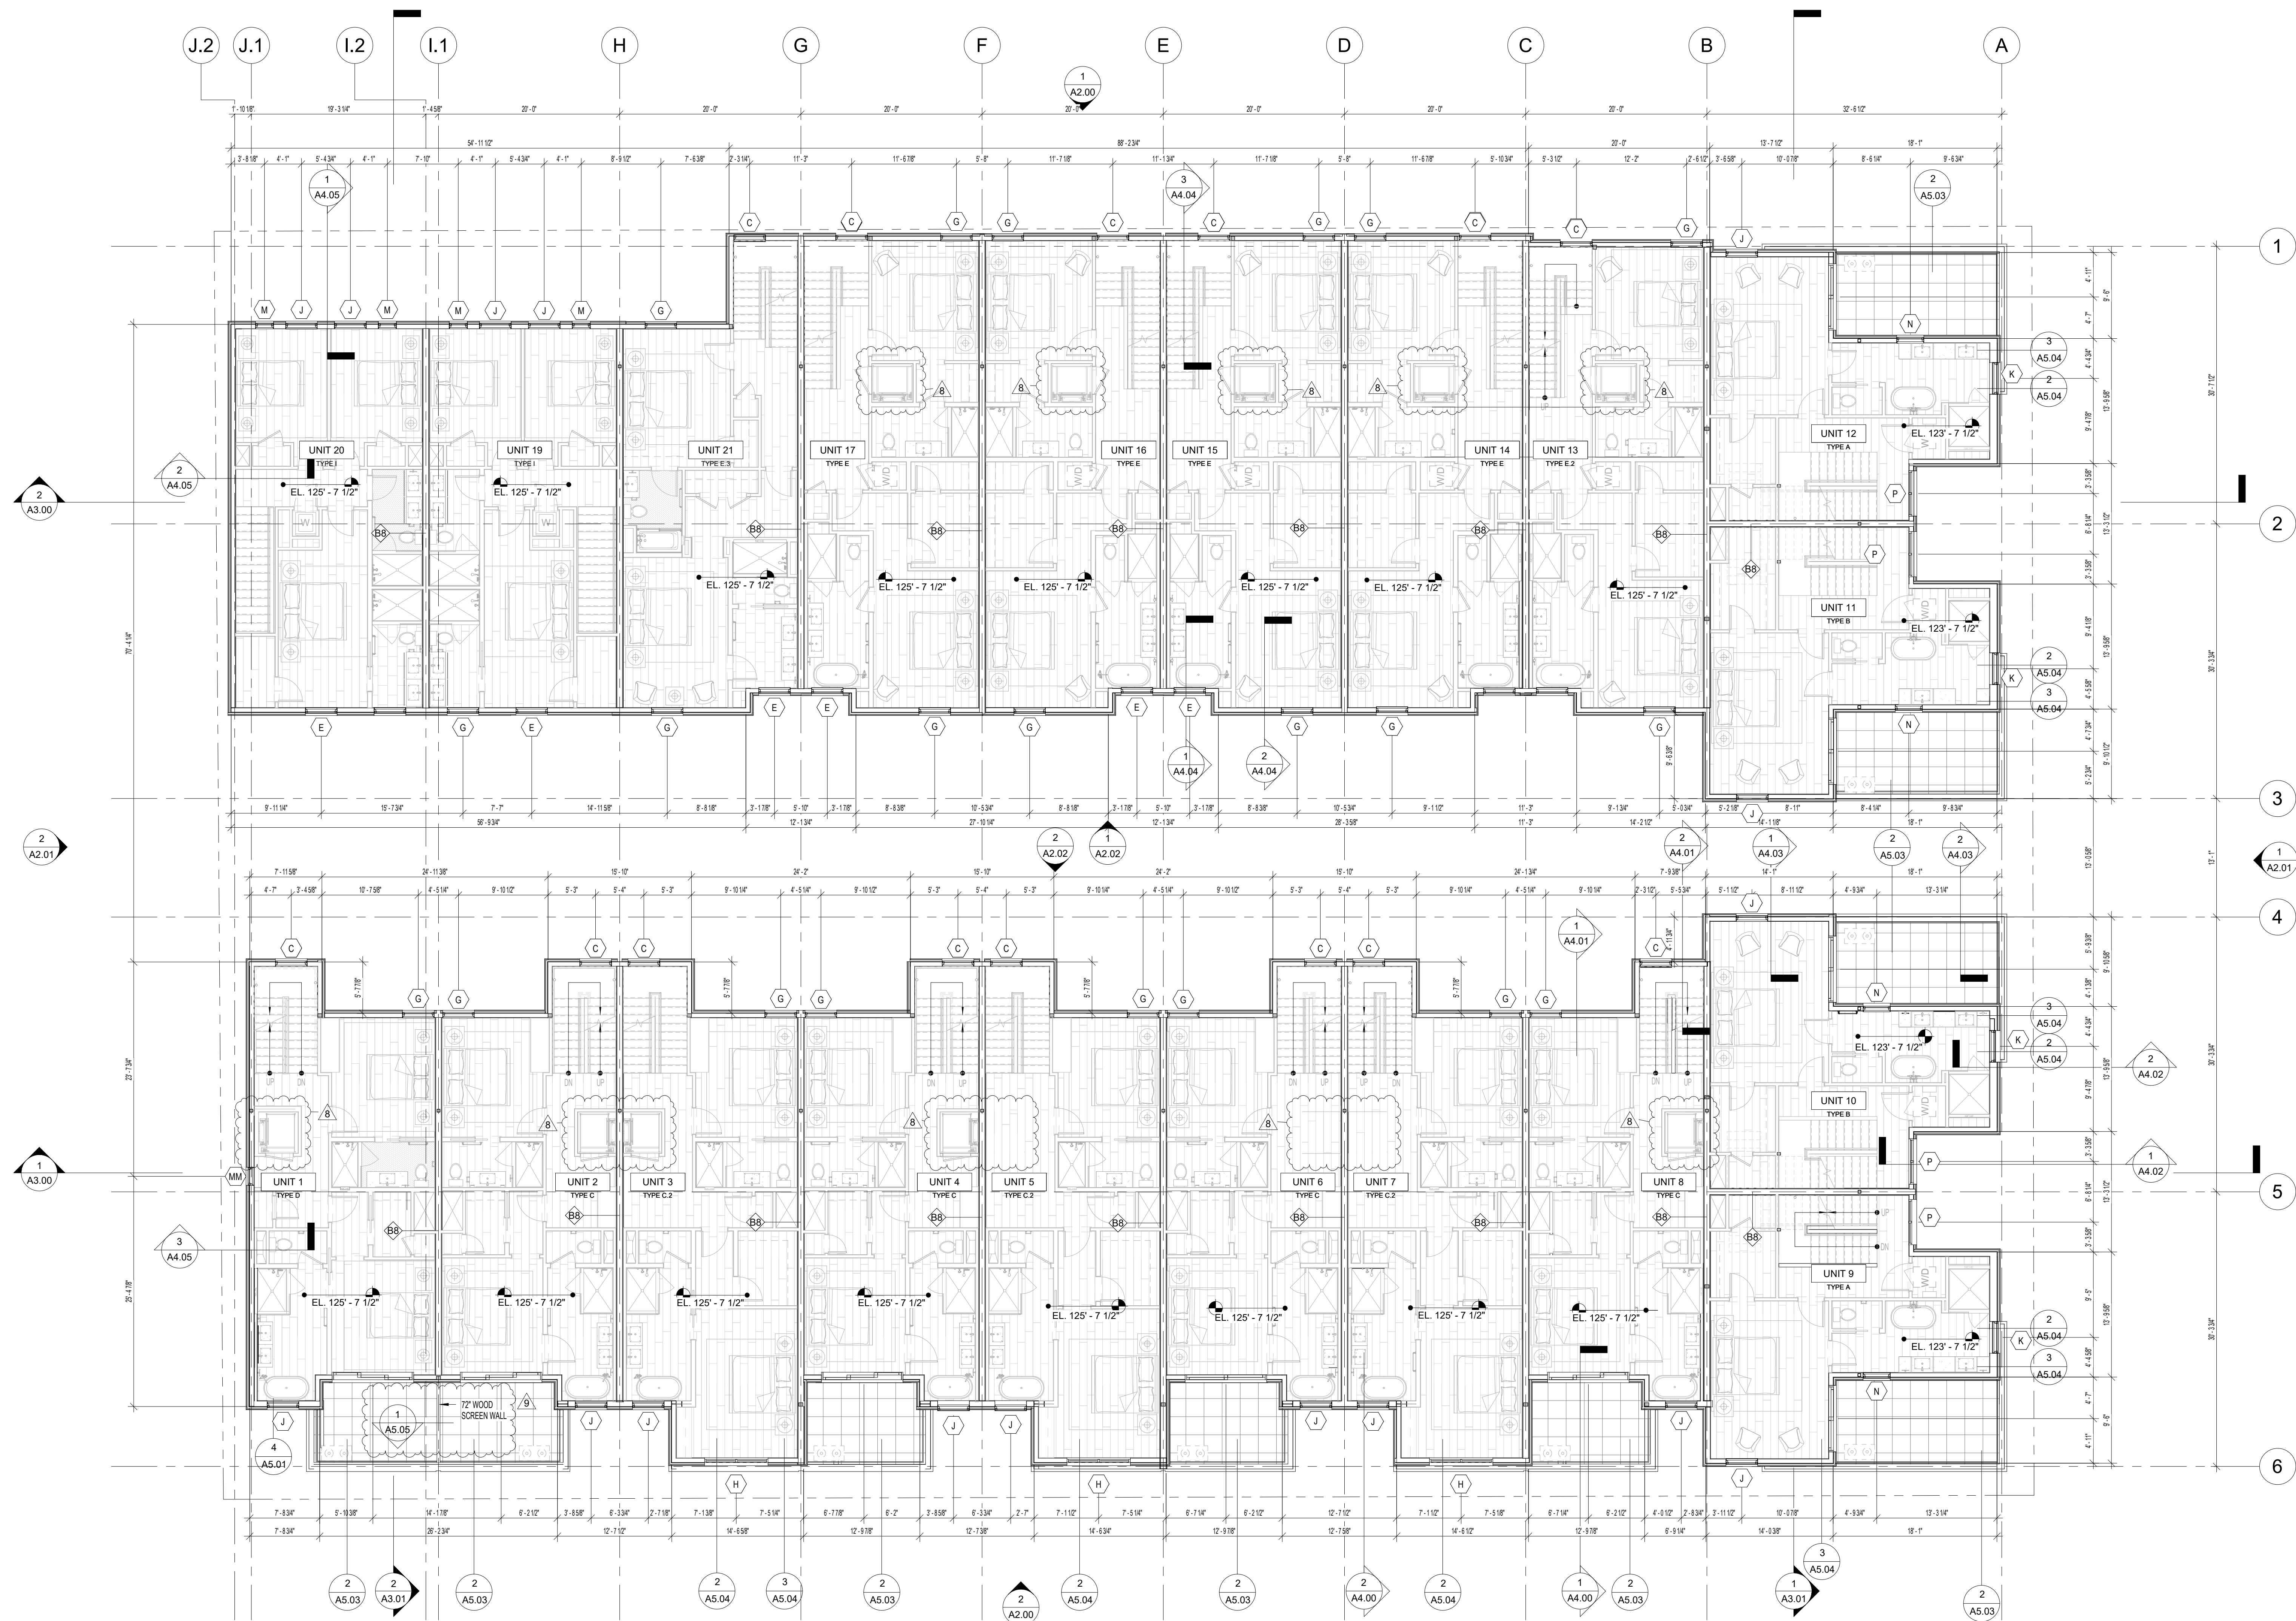

PHASE LEGEND

- EXISTING
- DEMOLISH
- DEMOLISH - REMOVE EX SLAB
- NEW CONSTRUCTION

NORTHWORKS

CHICAGO | JACKSON HOLE | SAN FRANCISCO | PHILADELPHIA

185 E. Hansen Avenue Jackson Hole, Wyoming 83001
T 307-201-5324 www.nwks.com


(C) 2021 Northworks Architects & Planners - All rights reserved.
Any discrepancies shall be reported immediately to the
Architect before proceeding. Only figured dimensions should be
used. Contractors and fabricators to verify all dimensions on
site prior to beginning Work.

GENERAL NOTES

- PROJECT ELEVATION 100.00' SURVEY 6223.37
- UNIT TYPES A & B REFERENCE PROJECT LEVELS C U.O.N. ALL OTHER
UNIT TYPES REFERENCE PROJECT LEVELS B

ISSUED DATE	ISSUED FOR
03.27.2020	ISSUE FOR PERMIT
05.20.2020	PERMIT REVISIONS
06.12.2020	IFC: CORE & SHELL - PROGRESS
07.10.2020	IFC: CORE & SHELL - PRICING
12.15.2020	IFC: INTERIORS
02.26.2021	ASI 001: DESIGN REVISIONS
04.21.2021	ASI 002: DESIGN REVISIONS

PROFESSIONAL SEAL

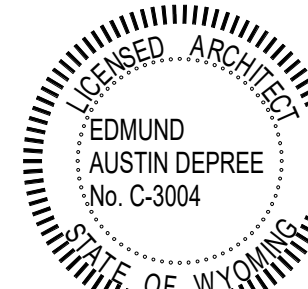


Project
GLENWOOD GILL

185 GLENWOOD ST. JACKSON, WY 83001

1928	Project No.
RB / CP / MF	Drawn By
NWKS	Checked By
Discipline	Drawing No.

A1.03

Drawing Name
THIRD FLOOR PLAN

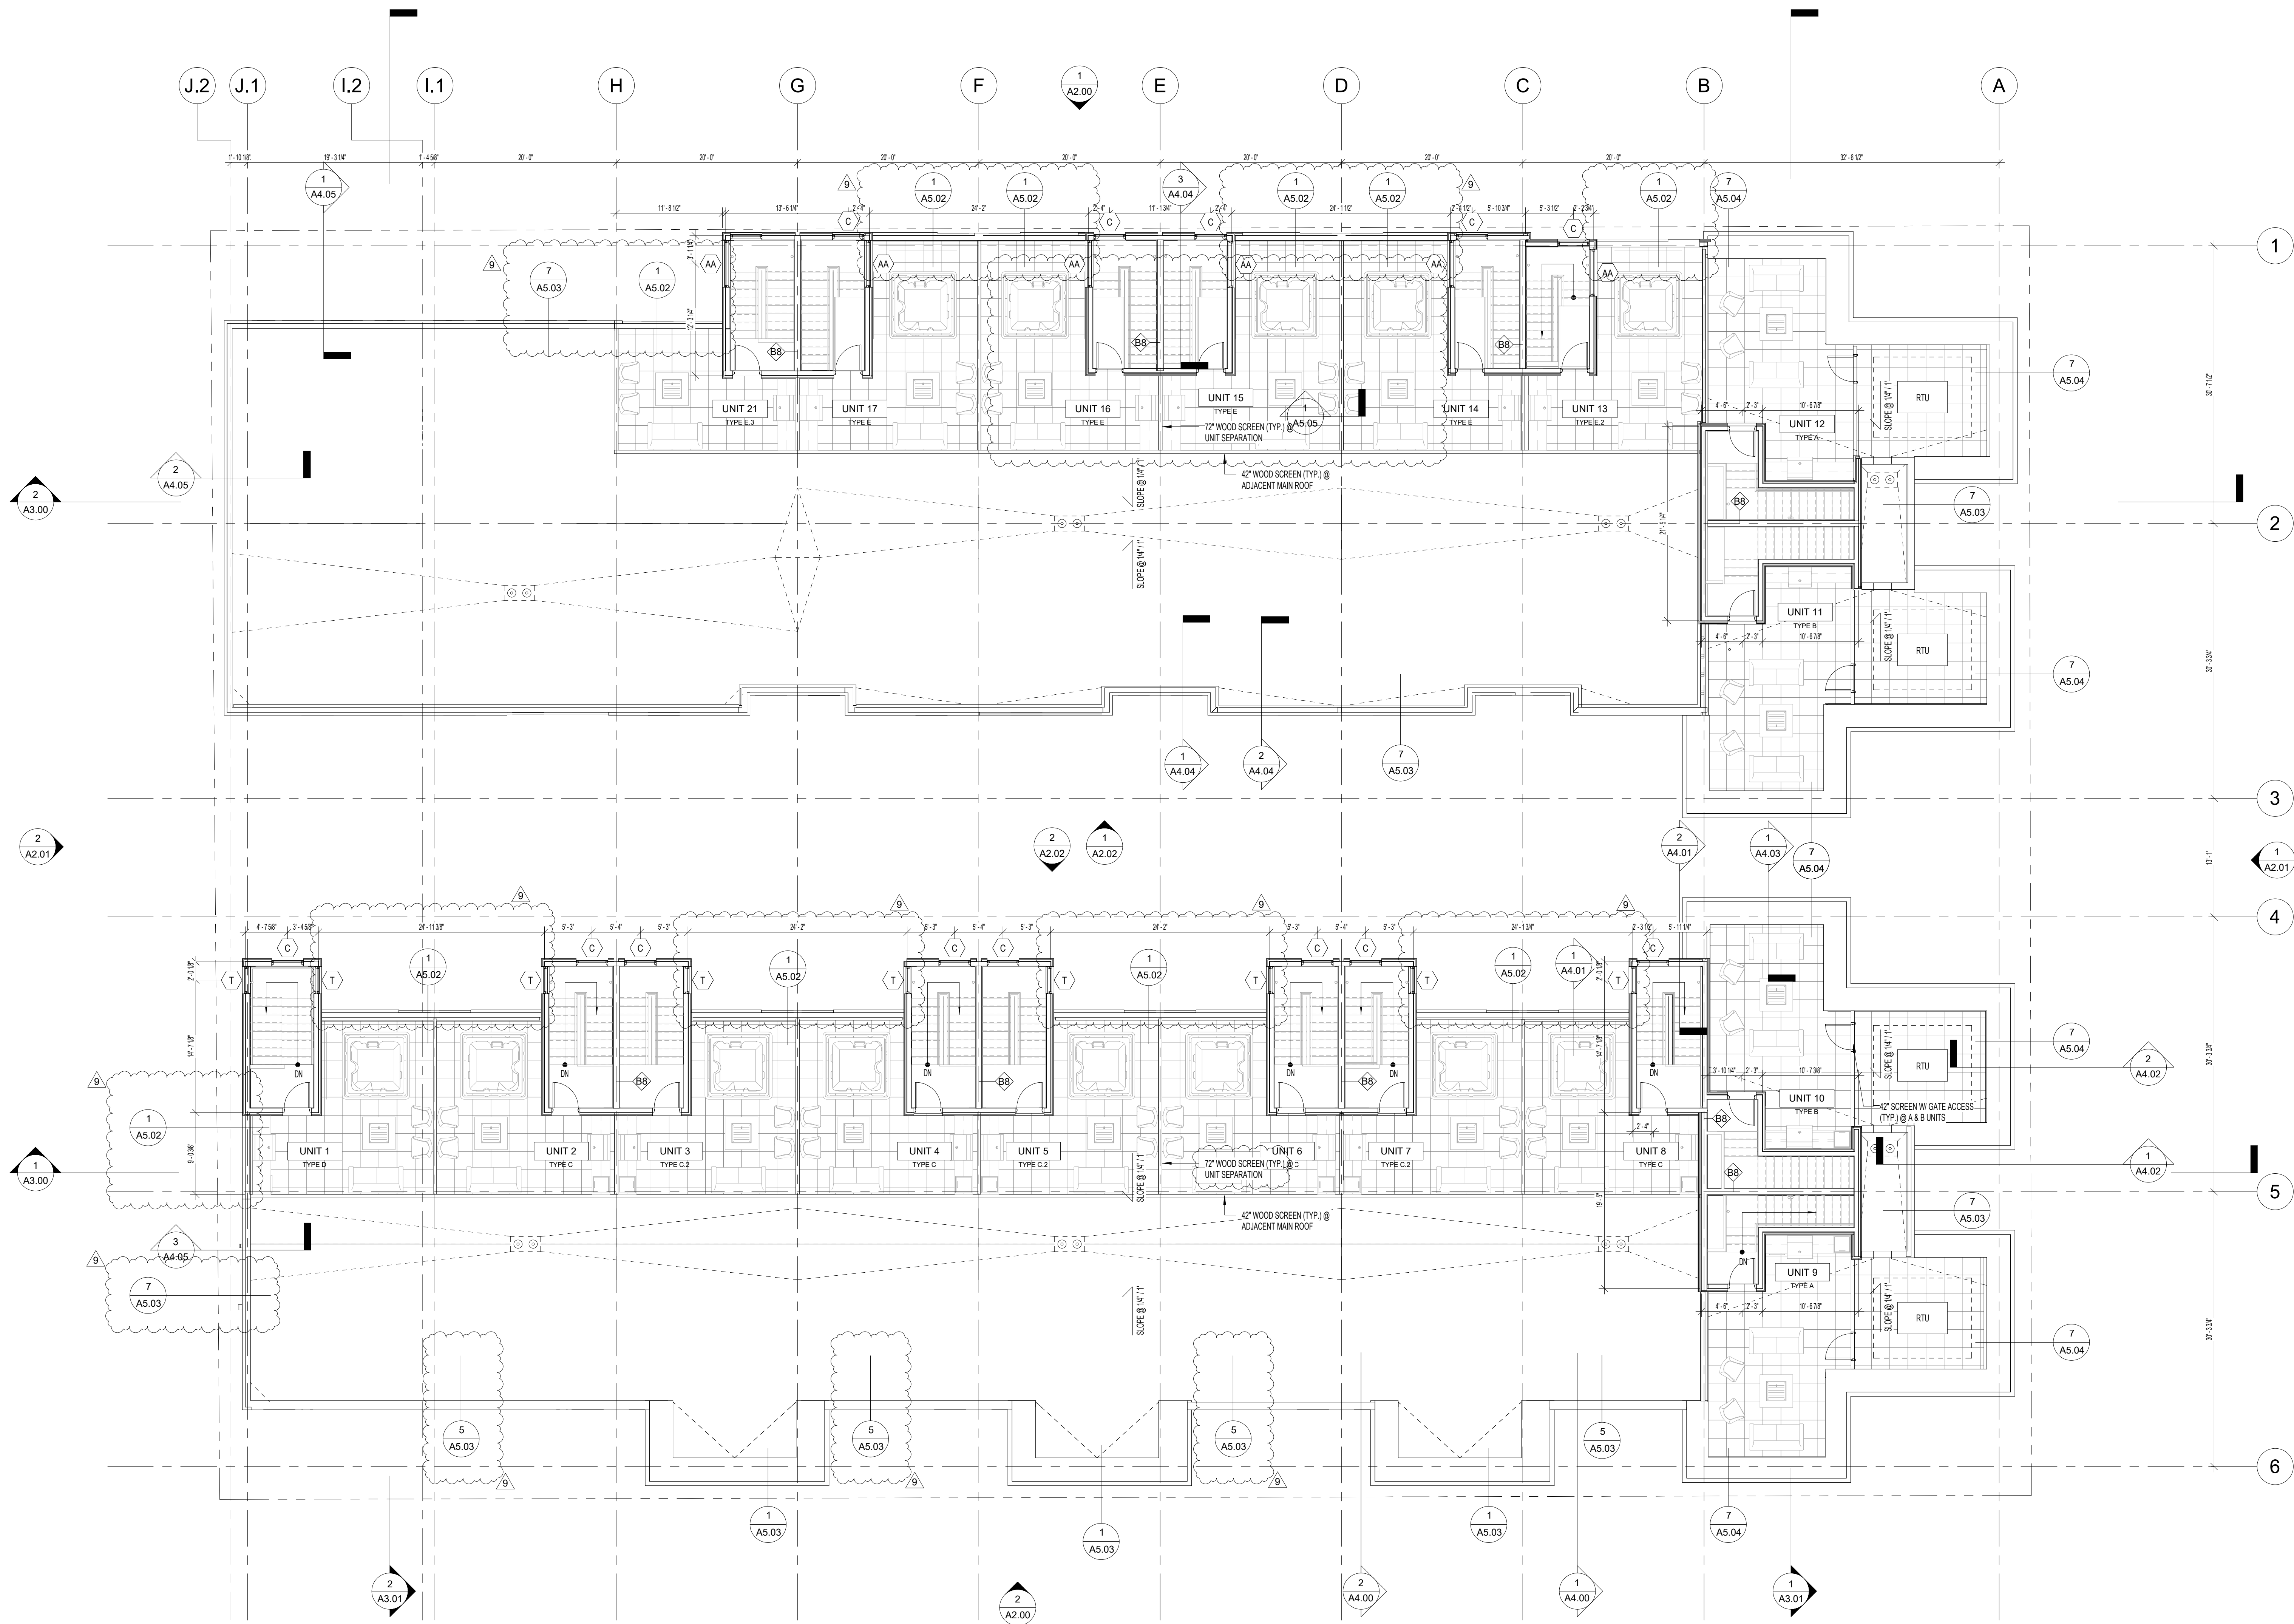

PHASE LEGEND

- EXISTING
- DEMOLISH
- DEMOLISH-REMOVE EX. SLAB
- NEW CONSTRUCTION

NORTHWORKS
CHICAGO | JACKSON HOLE | SAN FRANCISCO | PHILADELPHIA

185 E. Hansen Avenue Jackson Hole, Wyoming 83001
T 307-201-5324 www.nwks.com


(C) 2021 Northworks Architects & Planners - All rights reserved.
Any discrepancies shall be reported immediately to the
Architect before proceeding. Only figure dimensions should be
used. Contractors and fabricators to verify all dimensions on
site prior to beginning Work.

GENERAL NOTES

- PROJECT ELEVATION 100.00' + SURVEY 6223.37
- UNIT TYPES A & B REFERENCE PROJECT LEVELS 'C' U.O.N. ALL OTHER
UNIT TYPES REFERENCE PROJECT LEVELS 'B'

ISSUED DATE	ISSUED FOR
03.27.2020	ISSUE FOR PERMIT
05.20.2020	PERMIT REVISIONS
06.12.2020	IFC: CORE & SHELL - PROGRESS
07.10.2020	IFC: CORE & SHELL - PRICING
12.15.2020	IFC: INTERIORS
01.15.2021	IFC: MEP INTERIORS
04.21.2021	ASI 002: DESIGN REVISIONS

PROFESSIONAL SEAL

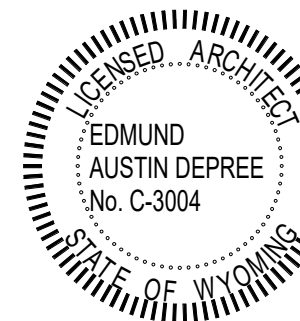

Project
GLENWOOD GILL


185 GLENWOOD ST. JACKSON, WY 83001

1928	Project No.
RB / CP / MF	Drawn By
NWKS	Checked By
Discipline	Drawing No.

A1.04

Drawing Name
LOW ROOF PLAN

ASI 002 - DESIGN REVISIONS

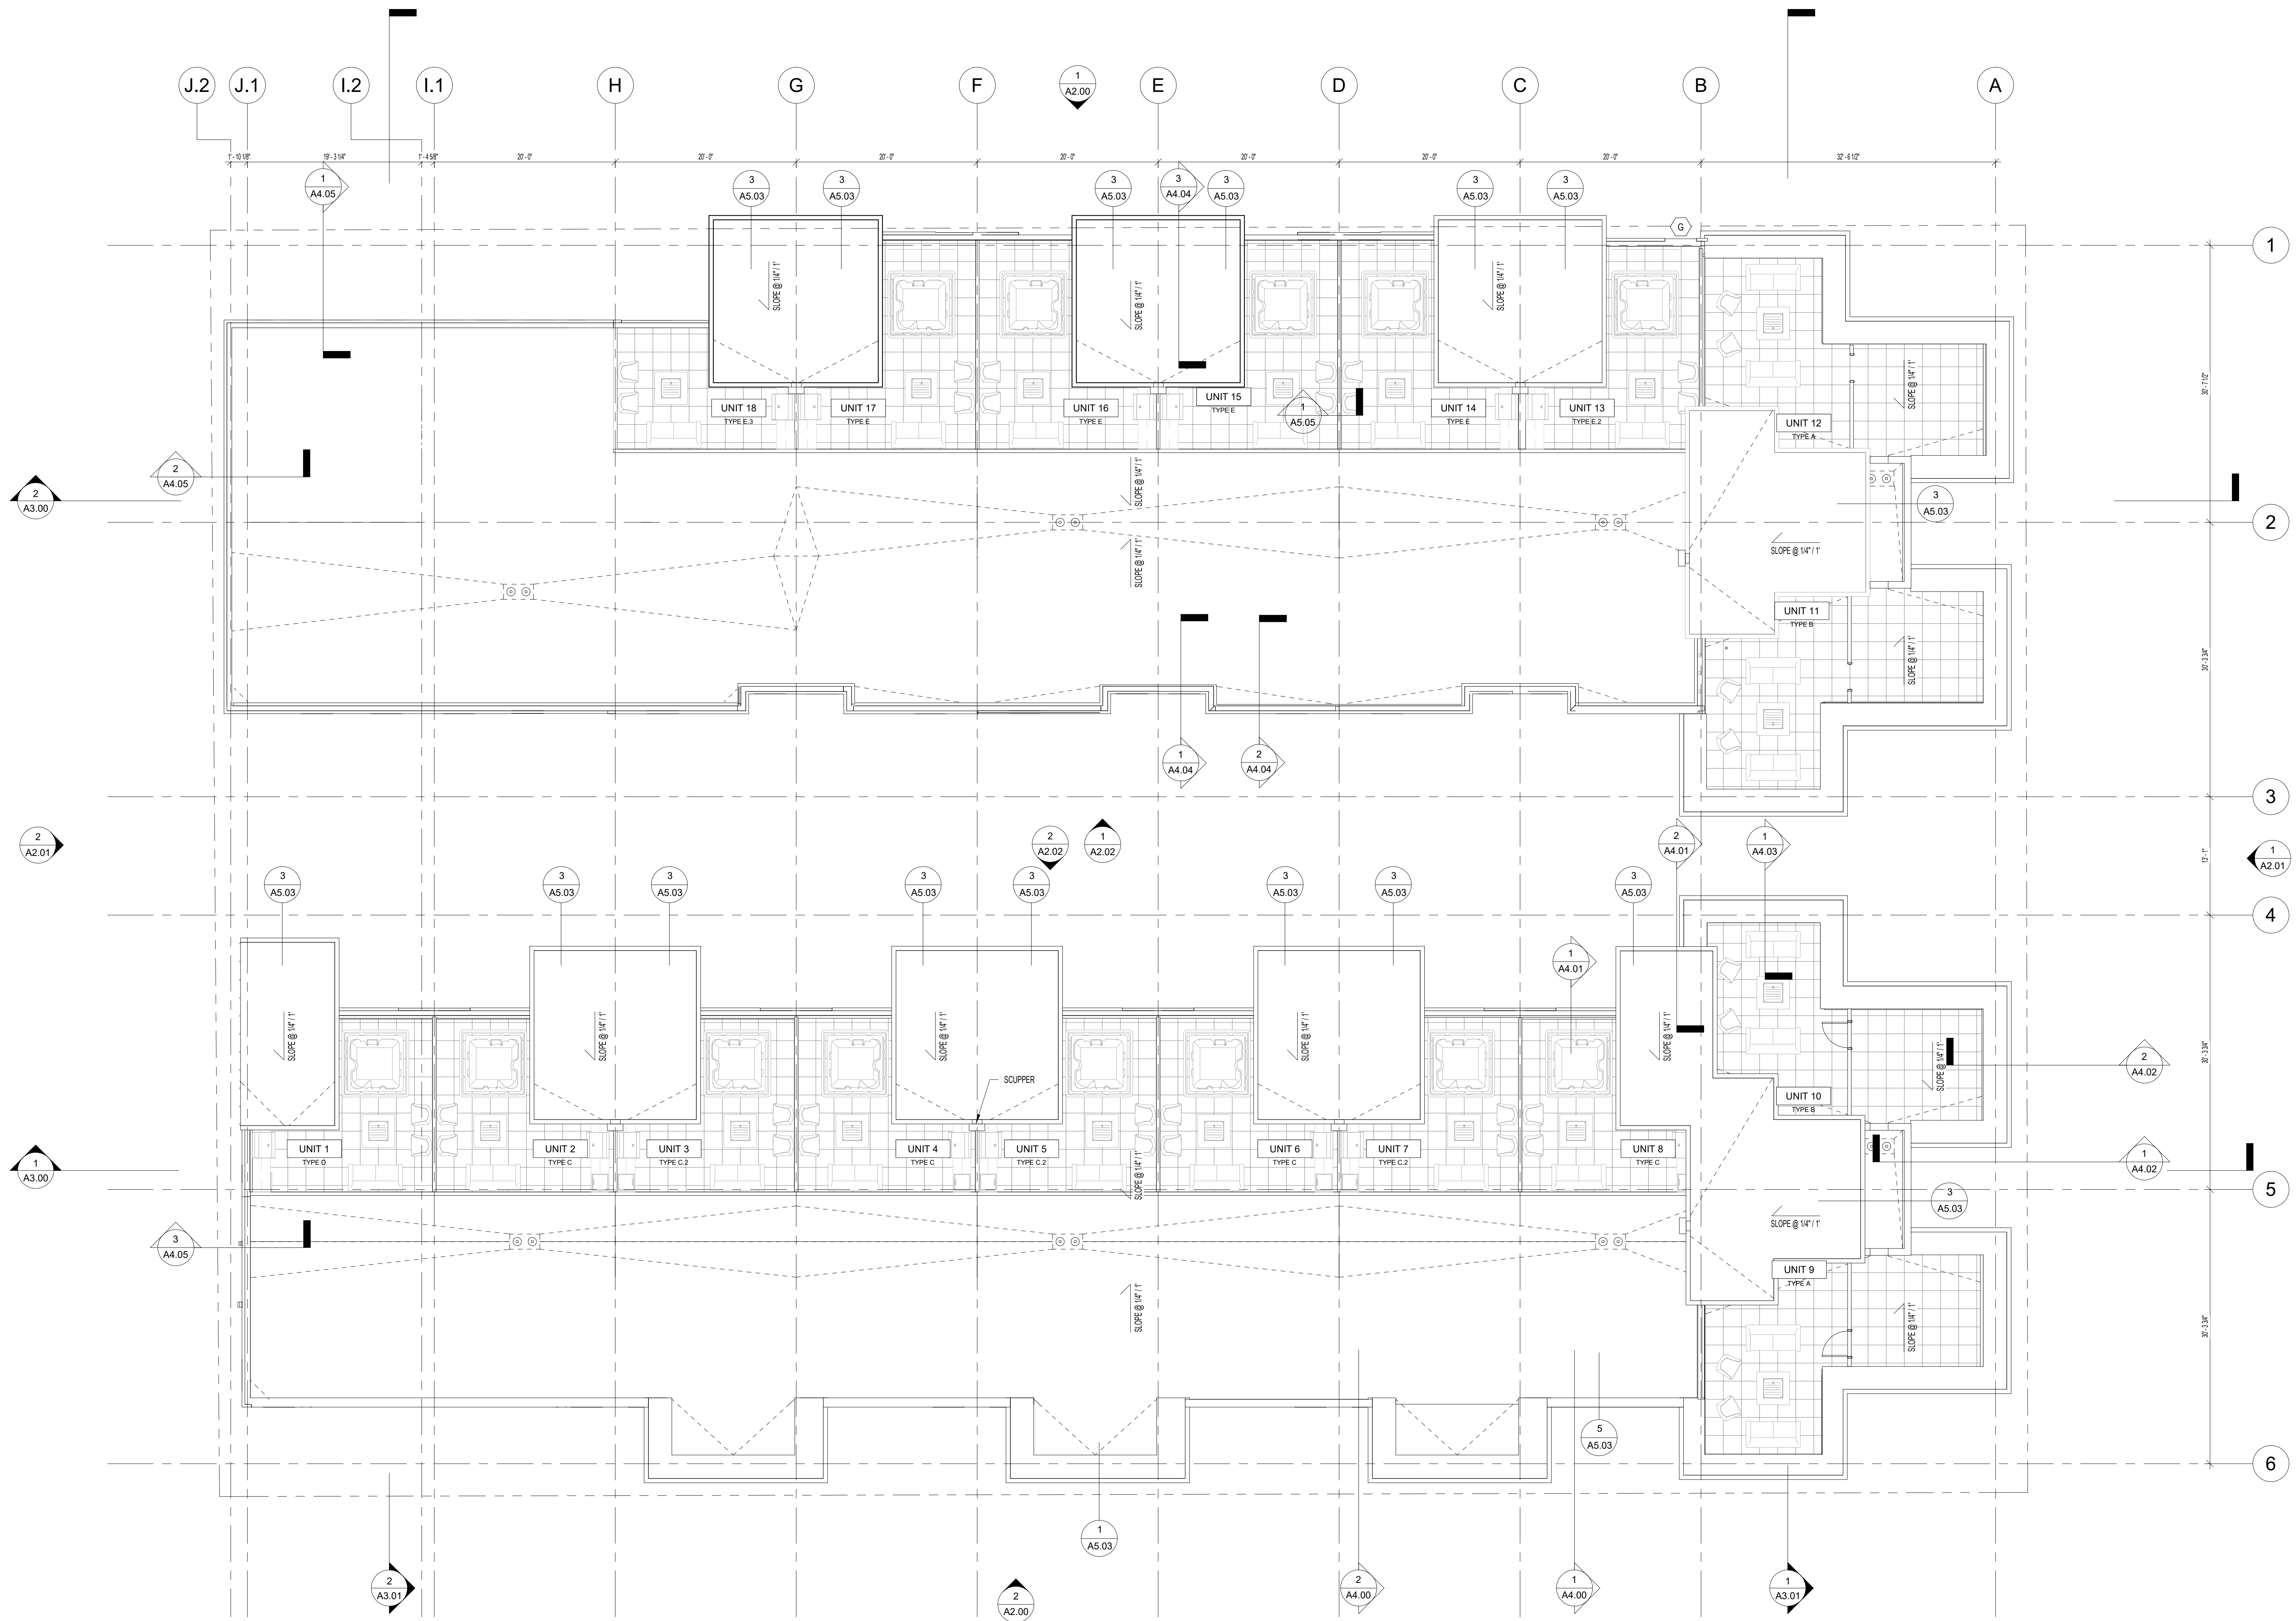

PHASE LEGEND

- EXISTING
- DEMOLISH
- DEMOLISH- REMOVE EX SLAB
- NEW CONSTRUCTION

NORTHWORKS

CHICAGO | JACKSON HOLE | SAN FRANCISCO | PHILADELPHIA

185 E. Hansen Avenue Jackson Hole, Wyoming 83001
T 307-201-5324 www.nwks.com


(C) 2021 Northworks Architects & Planners - All rights reserved.
Any discrepancies shall be reported immediately to the
Architect before proceeding. Only figured dimensions should be
used. Contractors and fabricators to verify all dimensions on
site prior to beginning Work.

GENERAL NOTES

- PROJECT ELEVATION 100.00' + SURVEY 6223.37
- UNIT TYPES A & B REFERENCE PROJECT LEVELS 'U.O.N. ALL OTHER
UNIT TYPES REFERENCE PROJECT LEVELS 'B

ISSUED DATE	ISSUED FOR
2 06.12.2020	IFC: CORE & SHELL - PROGRESS
4 07.10.2020	IFC: CORE & SHELL - PRICING
6 12.15.2020	IFC: INTERIORS
9 04.21.2021	ASI 002: DESIGN REVISIONS

PROFESSIONAL SEAL

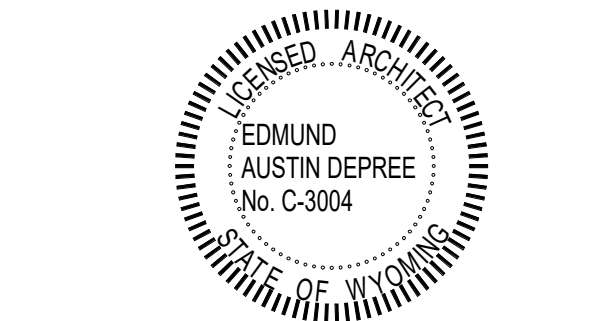

Project
GLENWOOD GILL

185 GLENWOOD ST. JACKSON, WY 83001

1928	Project No.
RB / CP / MF	Drawn By
NWKS	Checked By
Discipline	Drawing No.

A1.05


Drawing Name
HIGH ROOF PLAN



	ISSUED DATE	ISSUED FOR
	03.27.2020	ISSUE FOR PERMIT
2	06.12.2020	IFC: CORE & SHELL - PROGRESS
4	07.10.2020	IFC: CORE & SHELL - PRICING
6	12.15.2020	IFC: INTERIORS
9	04.21.2021	ASI 002: DESIGN REVISIONS

CLASSIC DESIGN REVIEWS

PROFESSIONAL SEAL

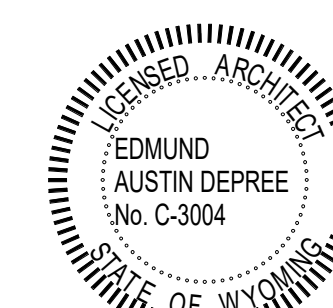

E. J. O'Brien


Project
GLENWOOD GILL

185 GLENWOOD ST. JACKSON, WY 83001


1928	Project No.
RB / CP / MF	Drawn By
NWKS	Checked By
Discipline	Drawing No.

A1.60

Drawing Name
BASEMENT REFLECTED CEILING PLAN

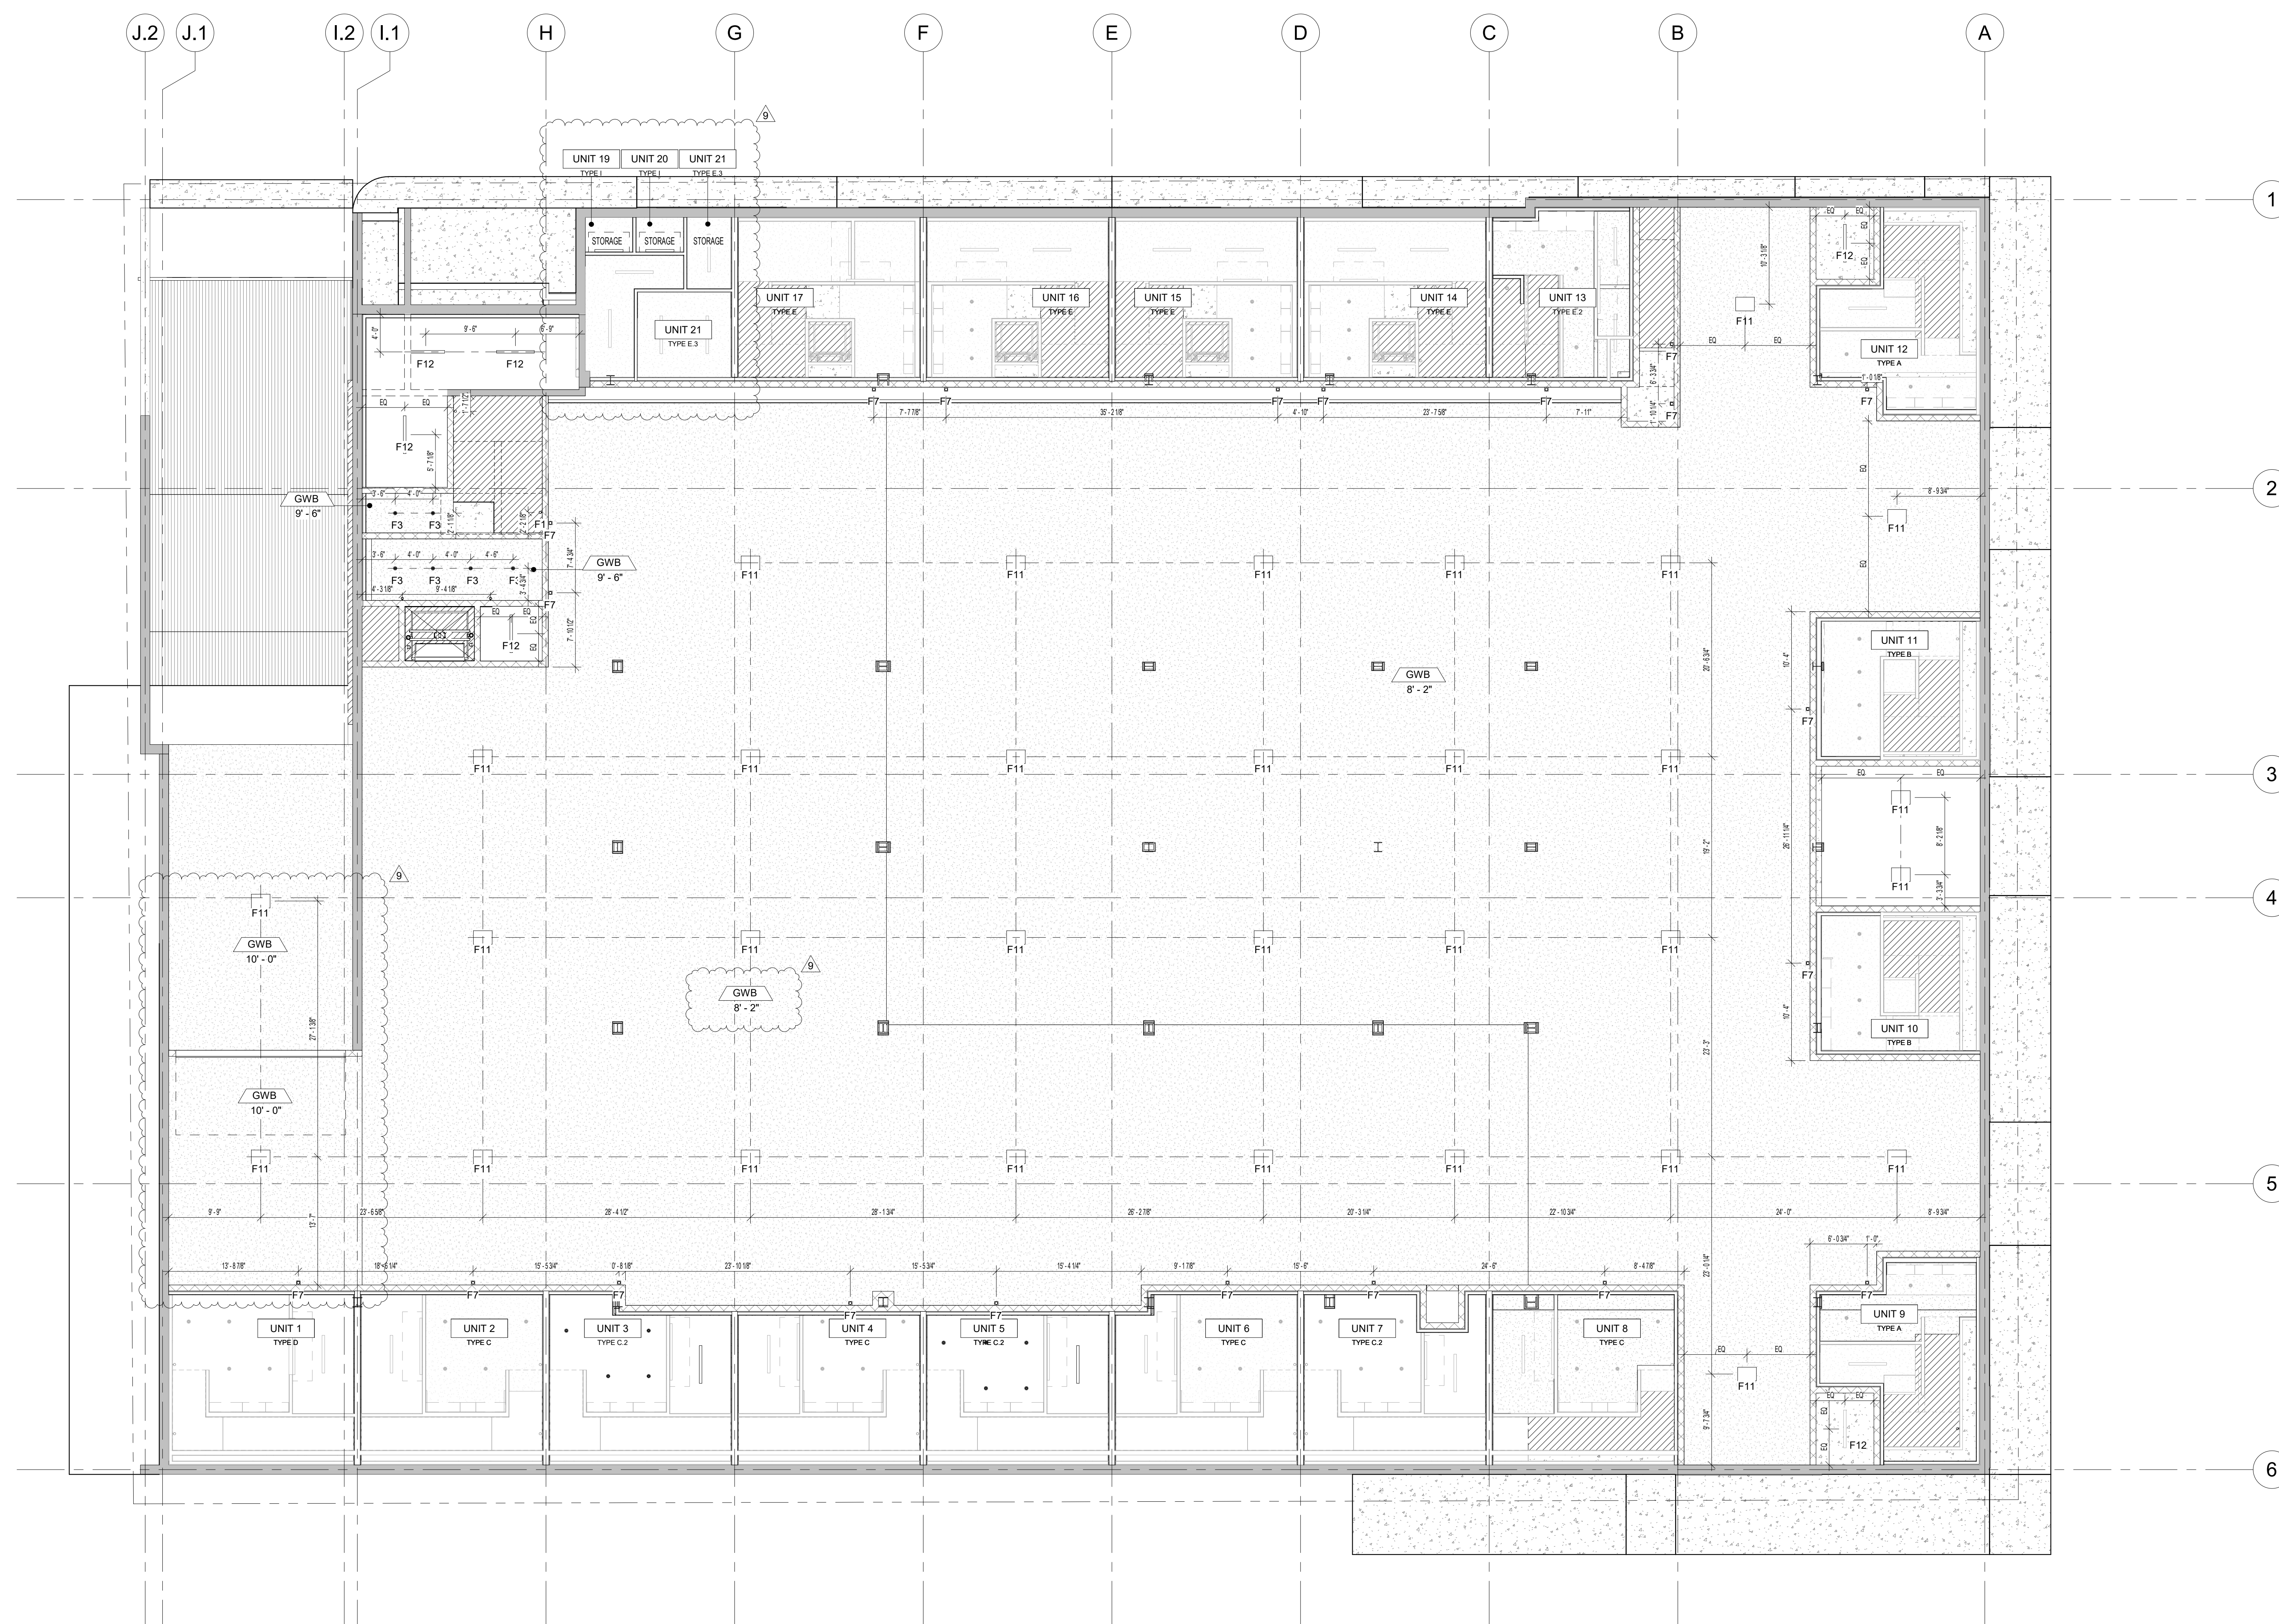

1 BASEMENT REFLECTED CEILING PLAN
1/8" = 1'-0"

 


MATERIALS LEGEND

- CLEAR WEATHERED SIDING
CHARRED WOOD SIDING
BOARD FORMED CONCRETE VENEER PANEL
METAL PANEL RANSREEN - REYNOLDBOND OR SIM.



2 EAST ELEVATION - GLENWOOD STREET
1/8" = 1'-0"

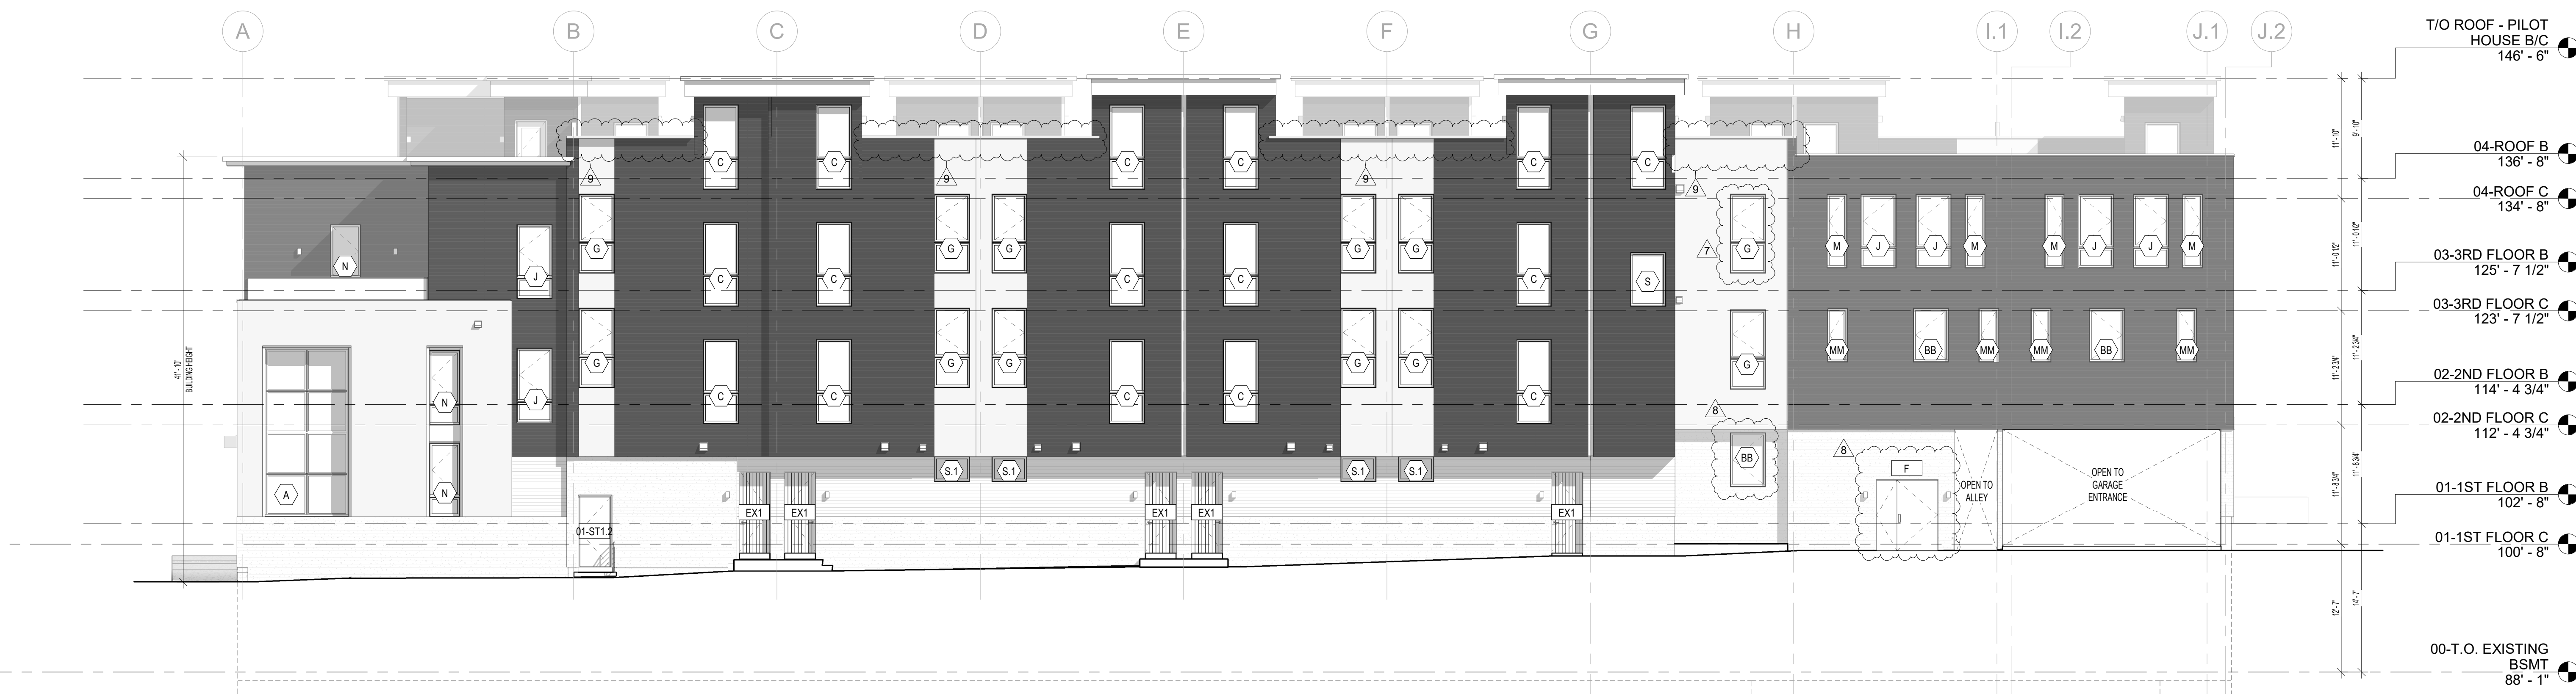

1 WEST ELEVATION - ALLEY
1/8" = 1'-0"

SEE A7 SERIES DRAWINGS FOR SPECIFIC
REVISIONS TO UNIT TYPE LAYOUTS.




NORTHWORKS
CHICAGO | JACKSON HOLE | SAN FRANCISCO | PHILADELPHIA

185 E. Hansen Avenue Jackson Hole, Wyoming 83001
T 307-201-5324 www.nwks.com

(C) 2021 Northworks Architects & Planners - All rights reserved.
Any discrepancies shall be reported immediately to the
Architect before proceeding. Only figured dimensions should be
used. Contractors and fabricators to verify all dimensions on
site prior to beginning Work.

ISSUED DATE	ISSUED FOR
03.27.2020	ISSUE FOR PERMIT
01.13.2021	CONSTRUCTION / RFI
05.20.2020	PERMIT REVISIONS
06.12.2020	IFC: CORE & SHELL - PROGRESS
07.10.2020	IFC: CORE & SHELL - PRICING
12.15.2020	IFC: INTERIORS
01.15.2021	IFC: MEP INTERIORS
02.26.2021	ASI 001: DESIGN REVISIONS
04.21.2021	ASI 002: DESIGN REVISIONS

PROFESSIONAL SEAL

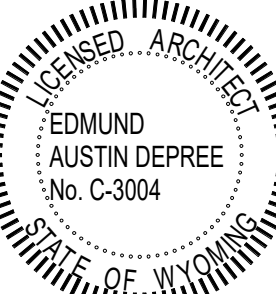

Project
GLENWOOD GILL

185 GLENWOOD ST. JACKSON, WY 83001

1928	Project No.
RB / CP / MF	Drawn By
NWKS	Checked By
Discipline	Drawing No.

A2.00

Drawing Name
EXTERIOR ELEVATIONS - EAST AND WEST

ASI 002 - DESIGN REVISIONS

MATERIALS LEGEND

- CLEAR WEATHERED SIDING
- CHARRED WOOD SIDING
- BOARD FORMED CONCRETE VENEER PANEL
- METAL PANEL RAINSCREEN - REYNOLDS OR SIM.



2 SOUTH ELEVATION
1/8" = 1'-0"



1 NORTH ELEVATION - WEST GILL AVE.
1/8" = 1'-0"

SEE A7 SERIES DRAWINGS FOR SPECIFIC
REVISIONS TO UNIT TYPE LAYOUTS.



NORTHWORKS


CHICAGO | JACKSON HOLE | SAN FRANCISCO | PHILADELPHIA

185 E. Hansen Avenue Jackson Hole, Wyoming 83001
T 307-201-5324 www.nwks.com

(C) 2021 Northworks Architects & Planners - All rights reserved.
Any discrepancies shall be reported immediately to the
Architect before proceeding. Only figured dimensions should be
used. Contractors and fabricators to verify all dimensions on
site prior to beginning Work.

ISSUED DATE	ISSUED FOR
03.27.2020	ISSUE FOR PERMIT
05.20.2020	PERMIT REVISIONS
06.12.2020	IFC: CORE & SHELL - PROGRESS
07.10.2020	IFC: CORE & SHELL - PRICING
12.15.2020	IFC: INTERIORS
01.15.2021	IFC: MEP INTERIORS
04.21.2021	ASI 002: DESIGN REVISIONS

PROFESSIONAL SEAL

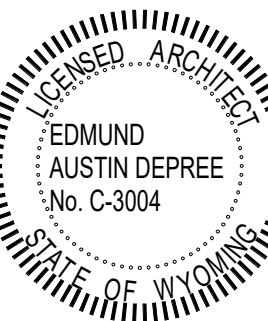

Project
GLENWOOD GILL

185 GLENWOOD ST. JACKSON, WY 83001

1928	Project No.
RB / CP / MF	Drawn By
NWKS	Checked By
Discipline	Drawing No.

A2.01

Drawing Name
EXTERIOR ELEVATIONS - NORTH AND SOUTH

ASI 002 - DESIGN REVISIONS

MATERIALS LEGEND

- CLEAR WEATHERED SIDING
CHARRED WOOD SIDING
BOARD FORMED CONCRETE VENEER PANEL
METAL PANEL RANSREEN - REYNOLDBOND OR SIM

NORTHWORKS


CHICAGO | JACKSON HOLE | SAN FRANCISCO | PHILADELPHIA

185 E. Hansen Avenue Jackson Hole, Wyoming 83001
T 307-201-5324 www.nwks.com

(C) 2021 Northworks Architects & Planners - All rights reserved.
Any discrepancies shall be reported immediately to the
Architect before proceeding. Only figured dimensions should be
used. Contractors and fabricators to verify all dimensions on
site prior to beginning Work.

ISSUED DATE	ISSUED FOR
03.27.2020	ISSUE FOR PERMIT
05.20.2020	PERMIT REVISIONS
06.12.2020	IFC: CORE & SHELL - PROGRESS
07.10.2020	IFC: CORE & SHELL - PRICING
12.15.2020	IFC: INTERIORS
01.15.2021	IFC: MEP INTERIORS
02.26.2021	ASI 001: DESIGN REVISIONS
04.21.2021	ASI 002: DESIGN REVISIONS

PROFESSIONAL SEAL

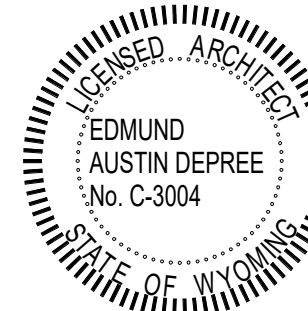

Project
GLENWOOD GILL

185 GLENWOOD ST. JACKSON, WY 83001

1928	Project No.
RB / CP / MF	Drawn By
NWKS	Checked By
Discipline	Drawing No.

A2.02


Drawing Name
EXTERIOR ELEVATIONS - EAST AND WEST
COURTYARD

2 COURTYARD EAST ELEVATION
1/8" = 1'-0"


1 COURTYARD WEST ELEVATION
1/8" = 1'-0"

SEE A7 SERIES DRAWINGS FOR SPECIFIC
REVISIONS TO UNIT TYPE LAYOUTS.




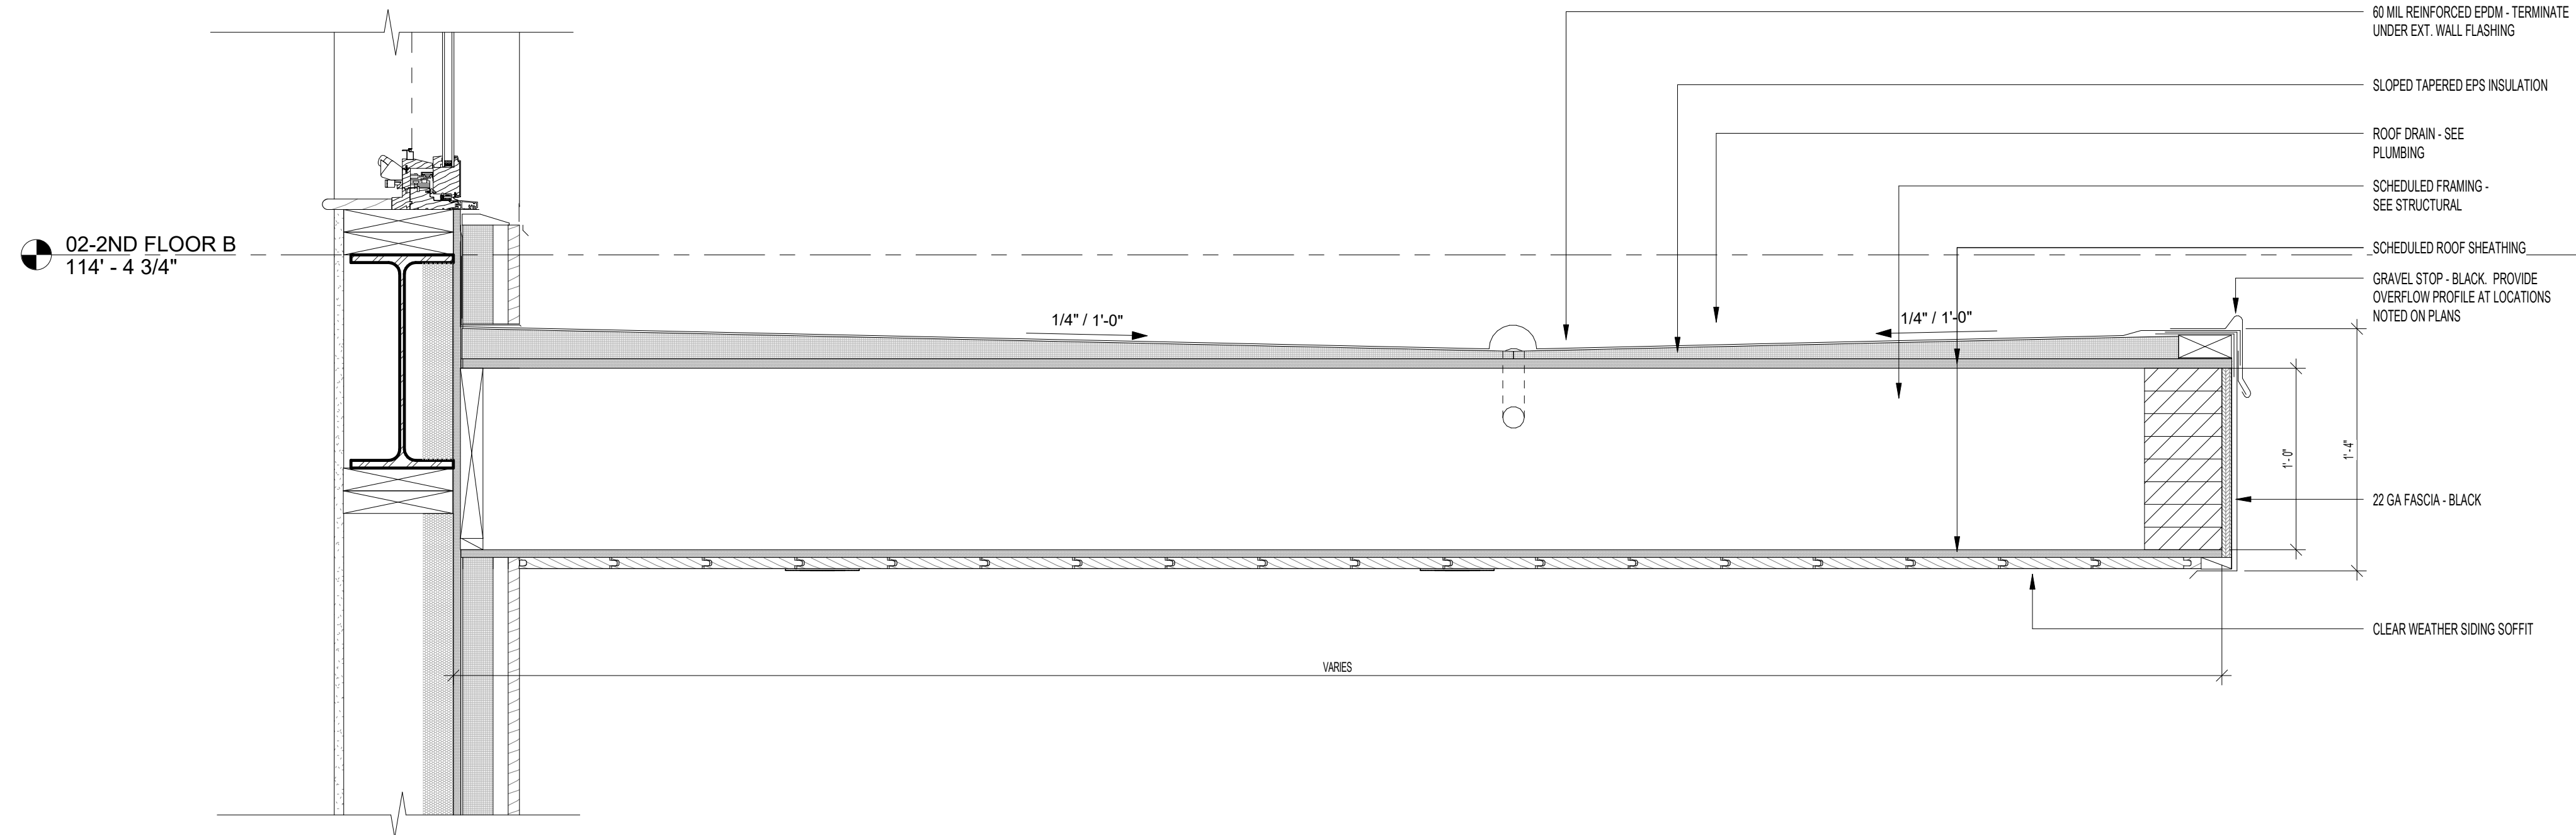


3 UNIT ENTRY CANOPY @ STREET
1 1/2" = 1'-0"

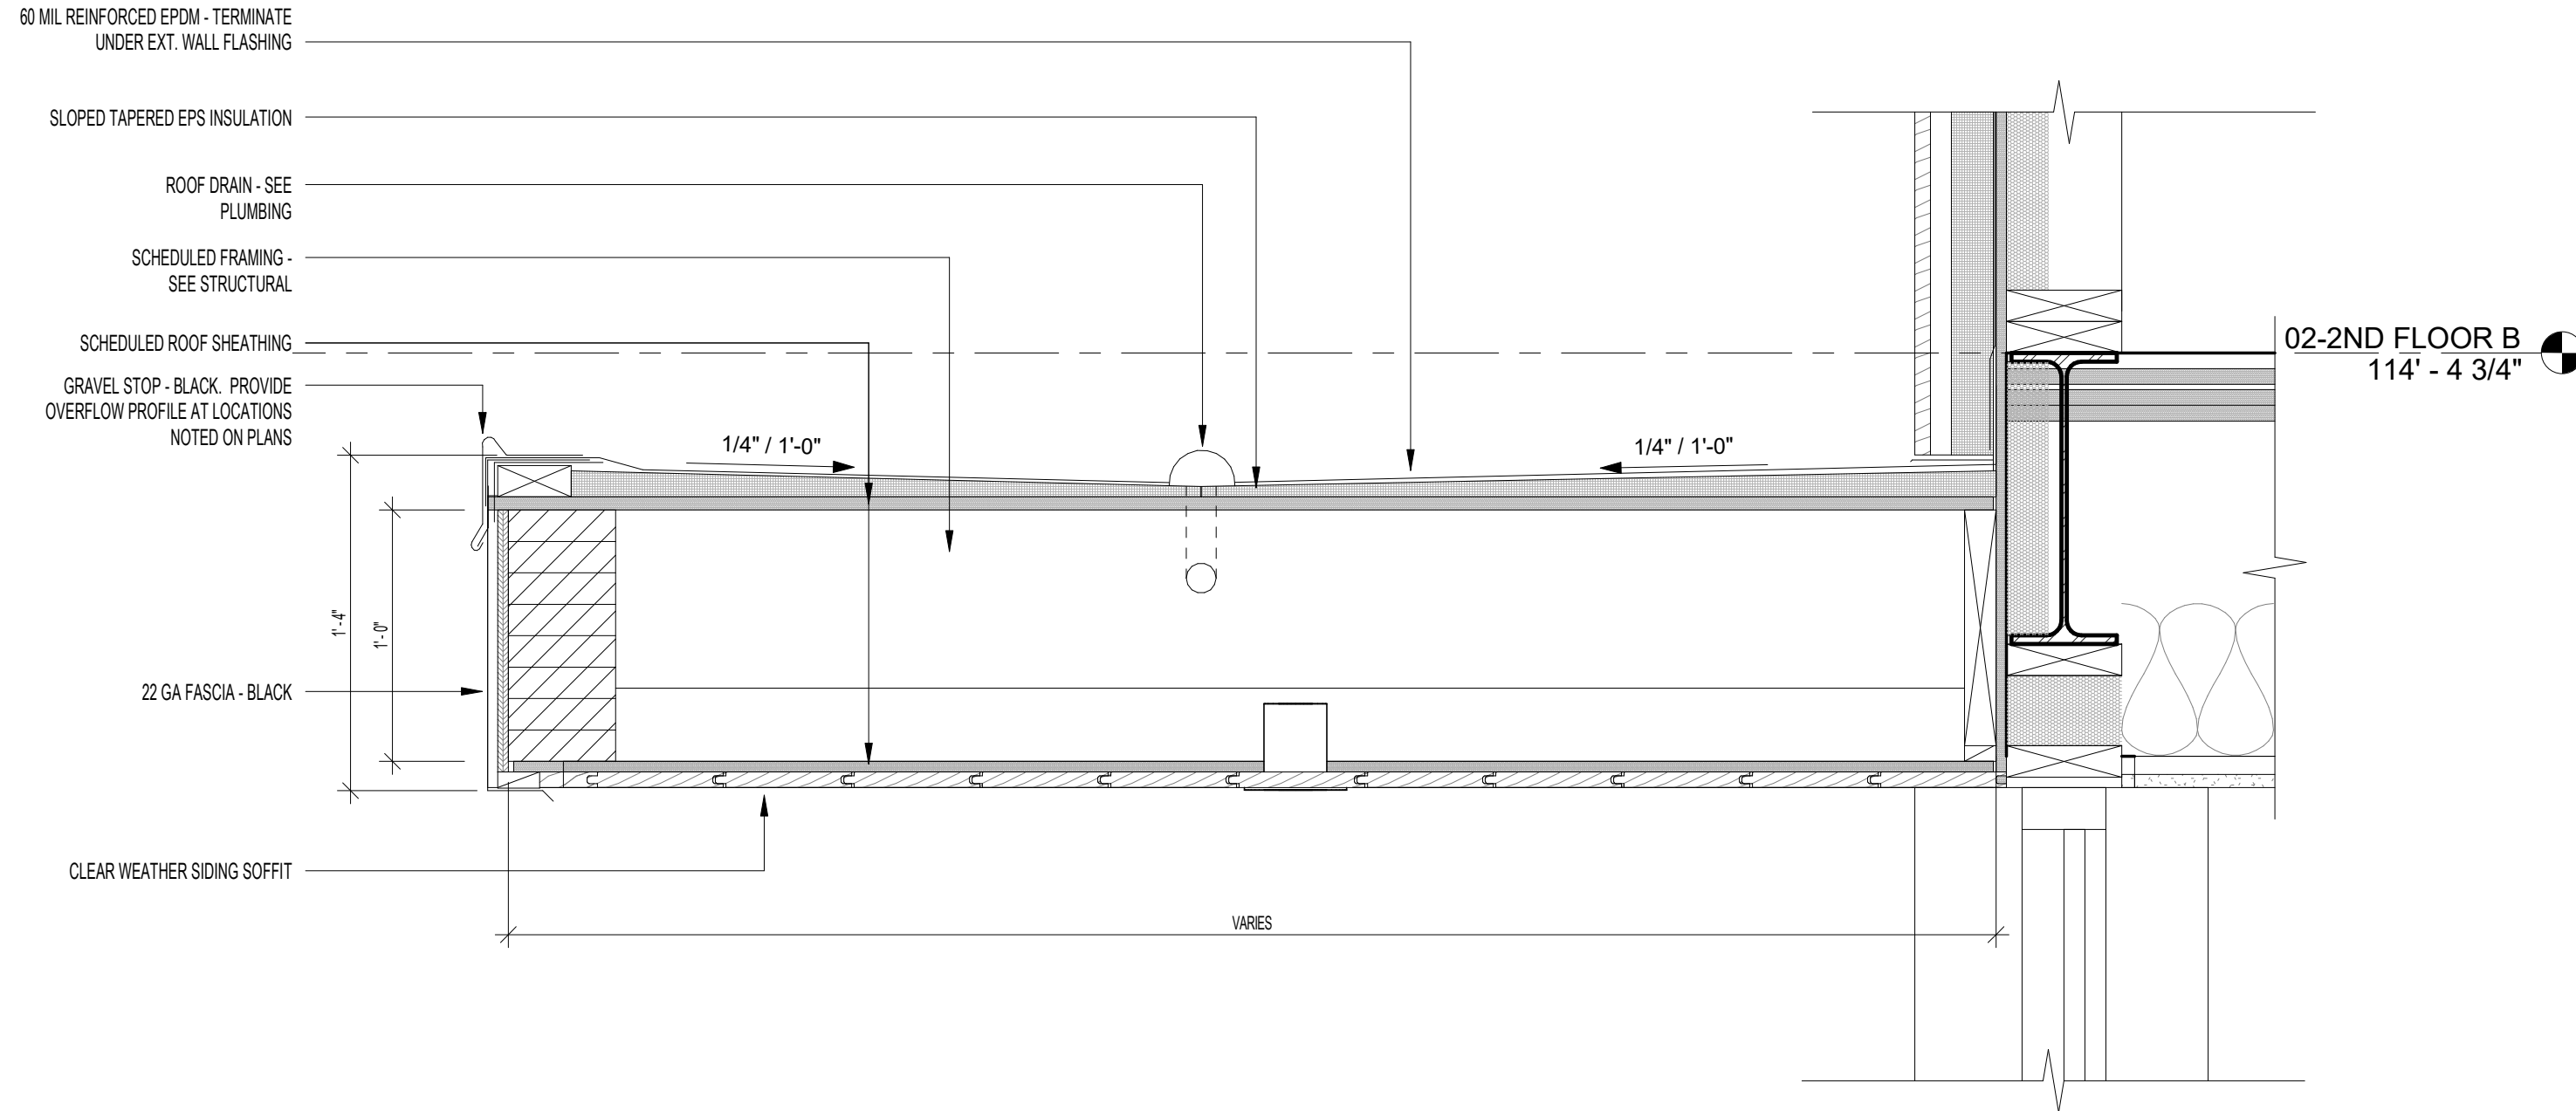

14 UNIT ENTRY CANOPY @ COURTYARD
1 1/2" = 1'-0"

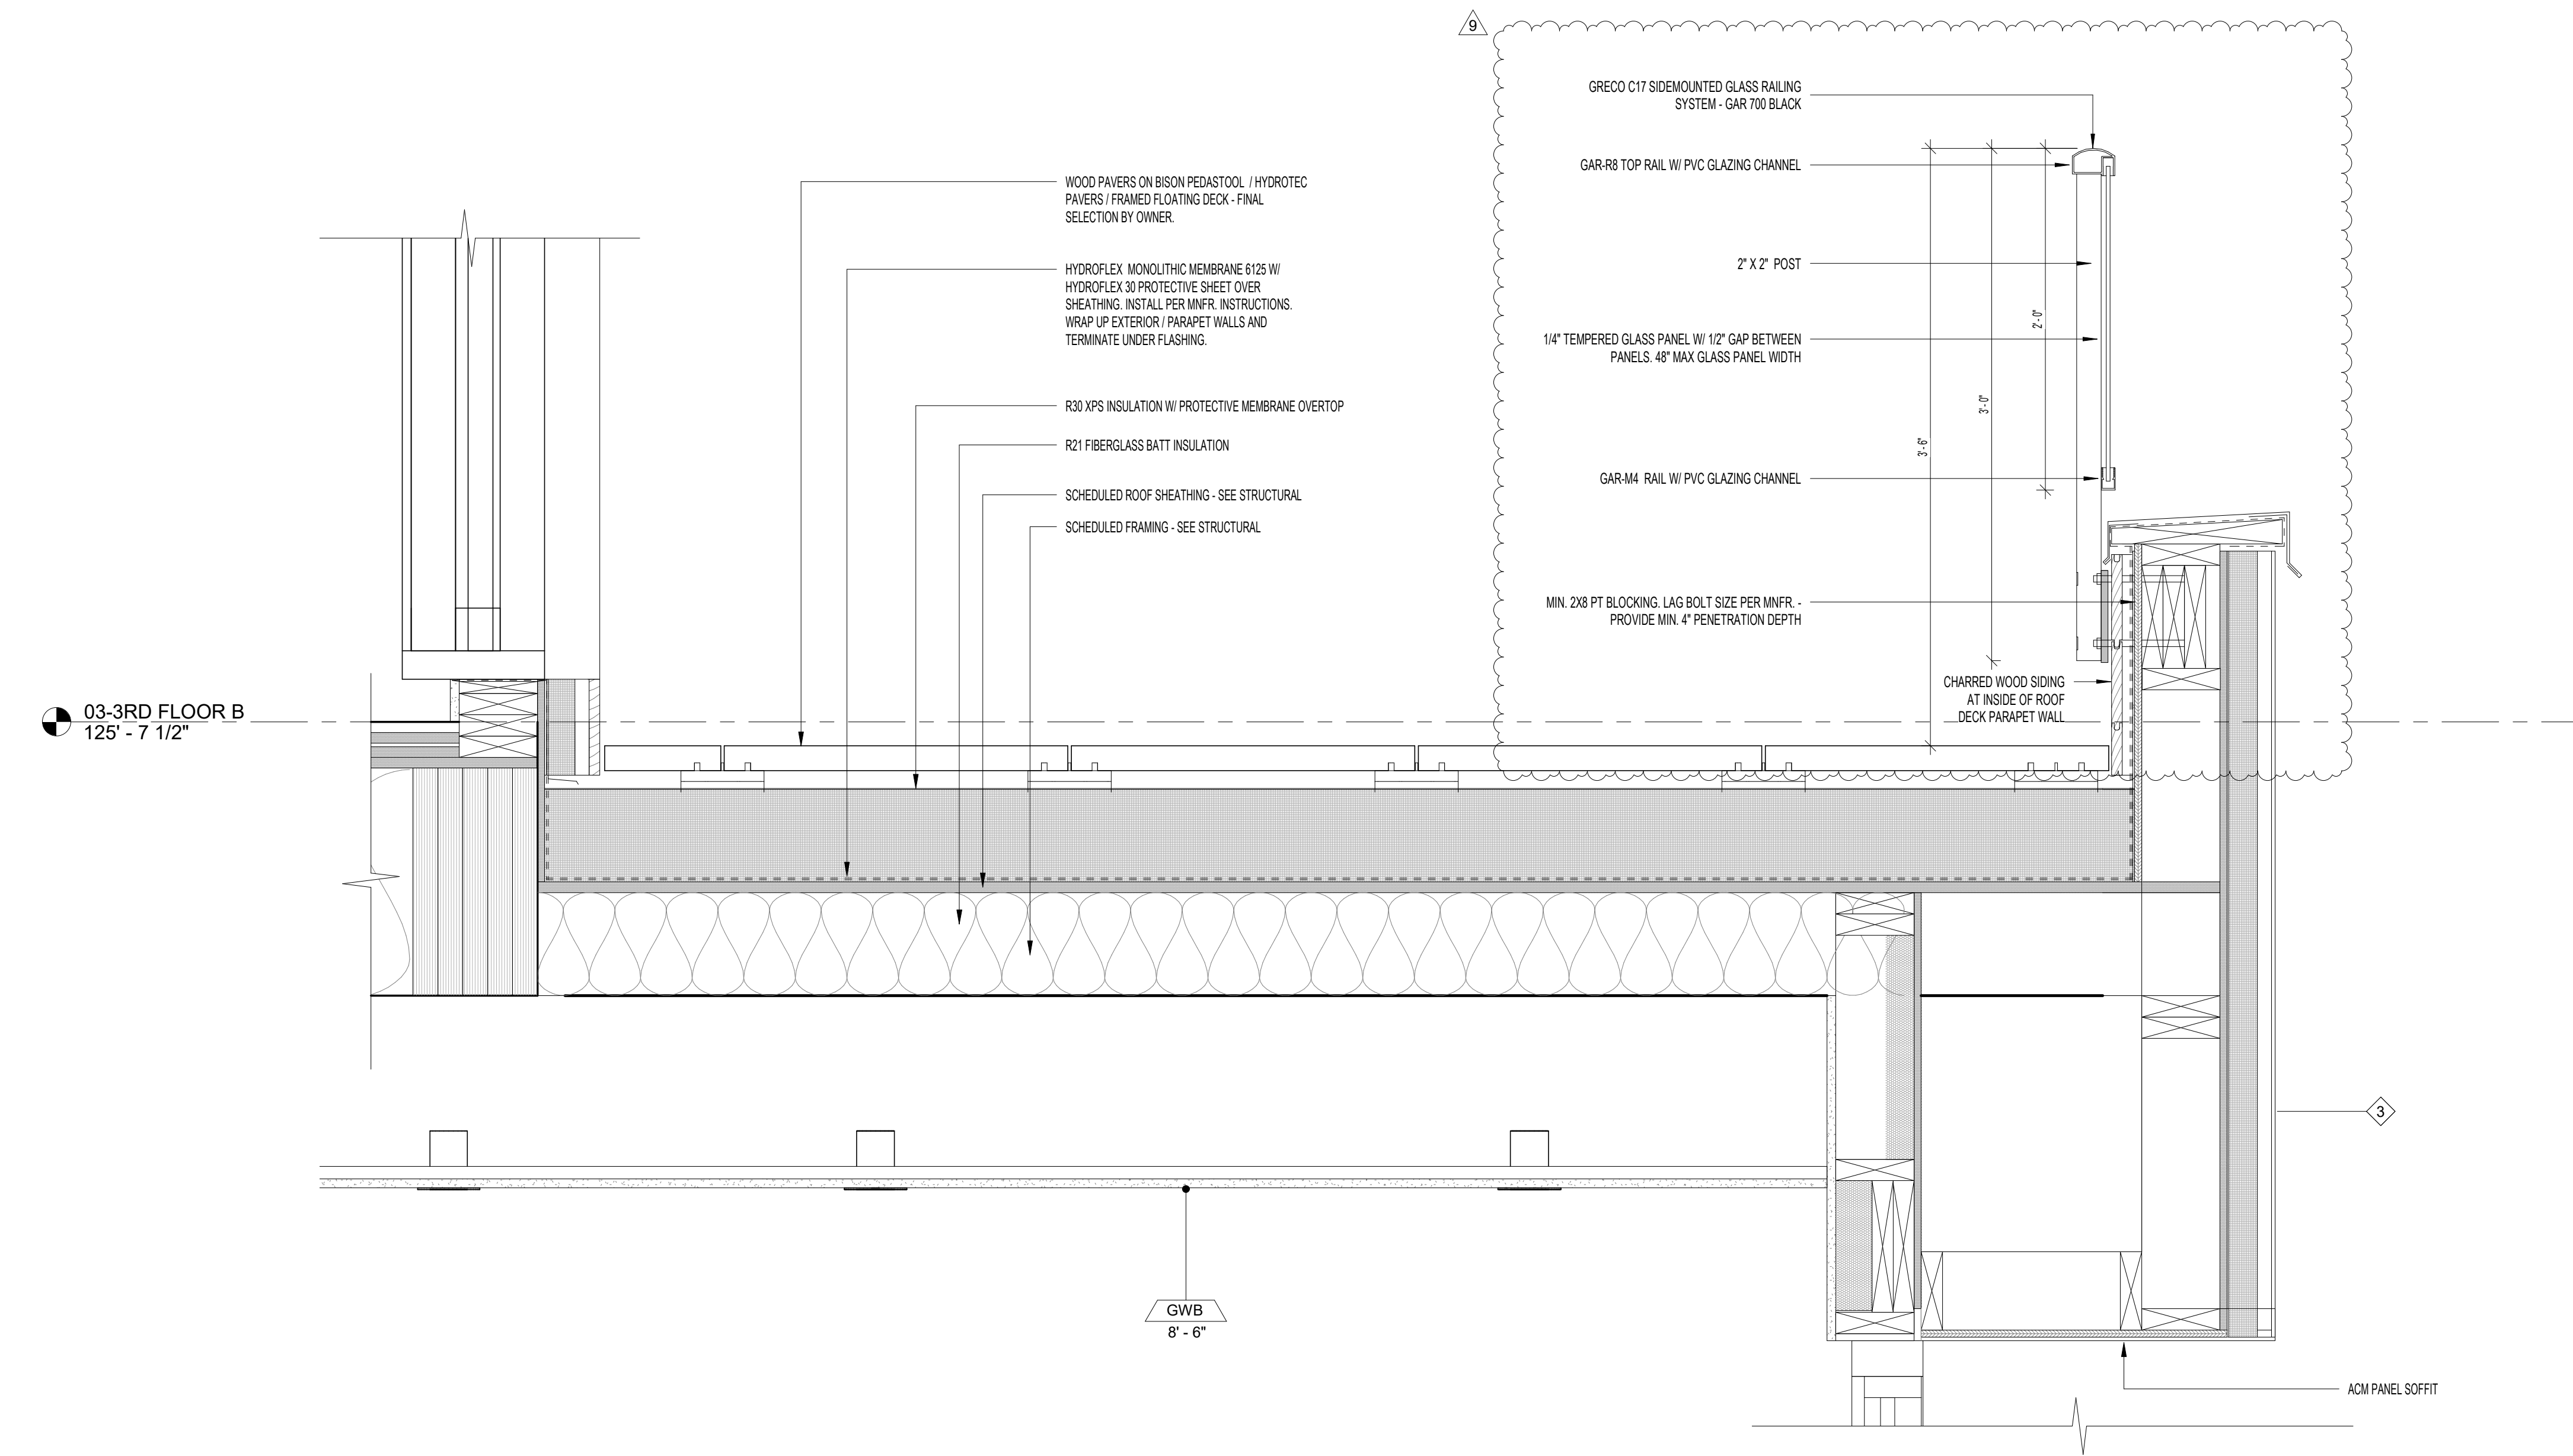


2 GLASS GUARDRAIL DETAIL @ BALCONY
1 1/2" = 1'-0"

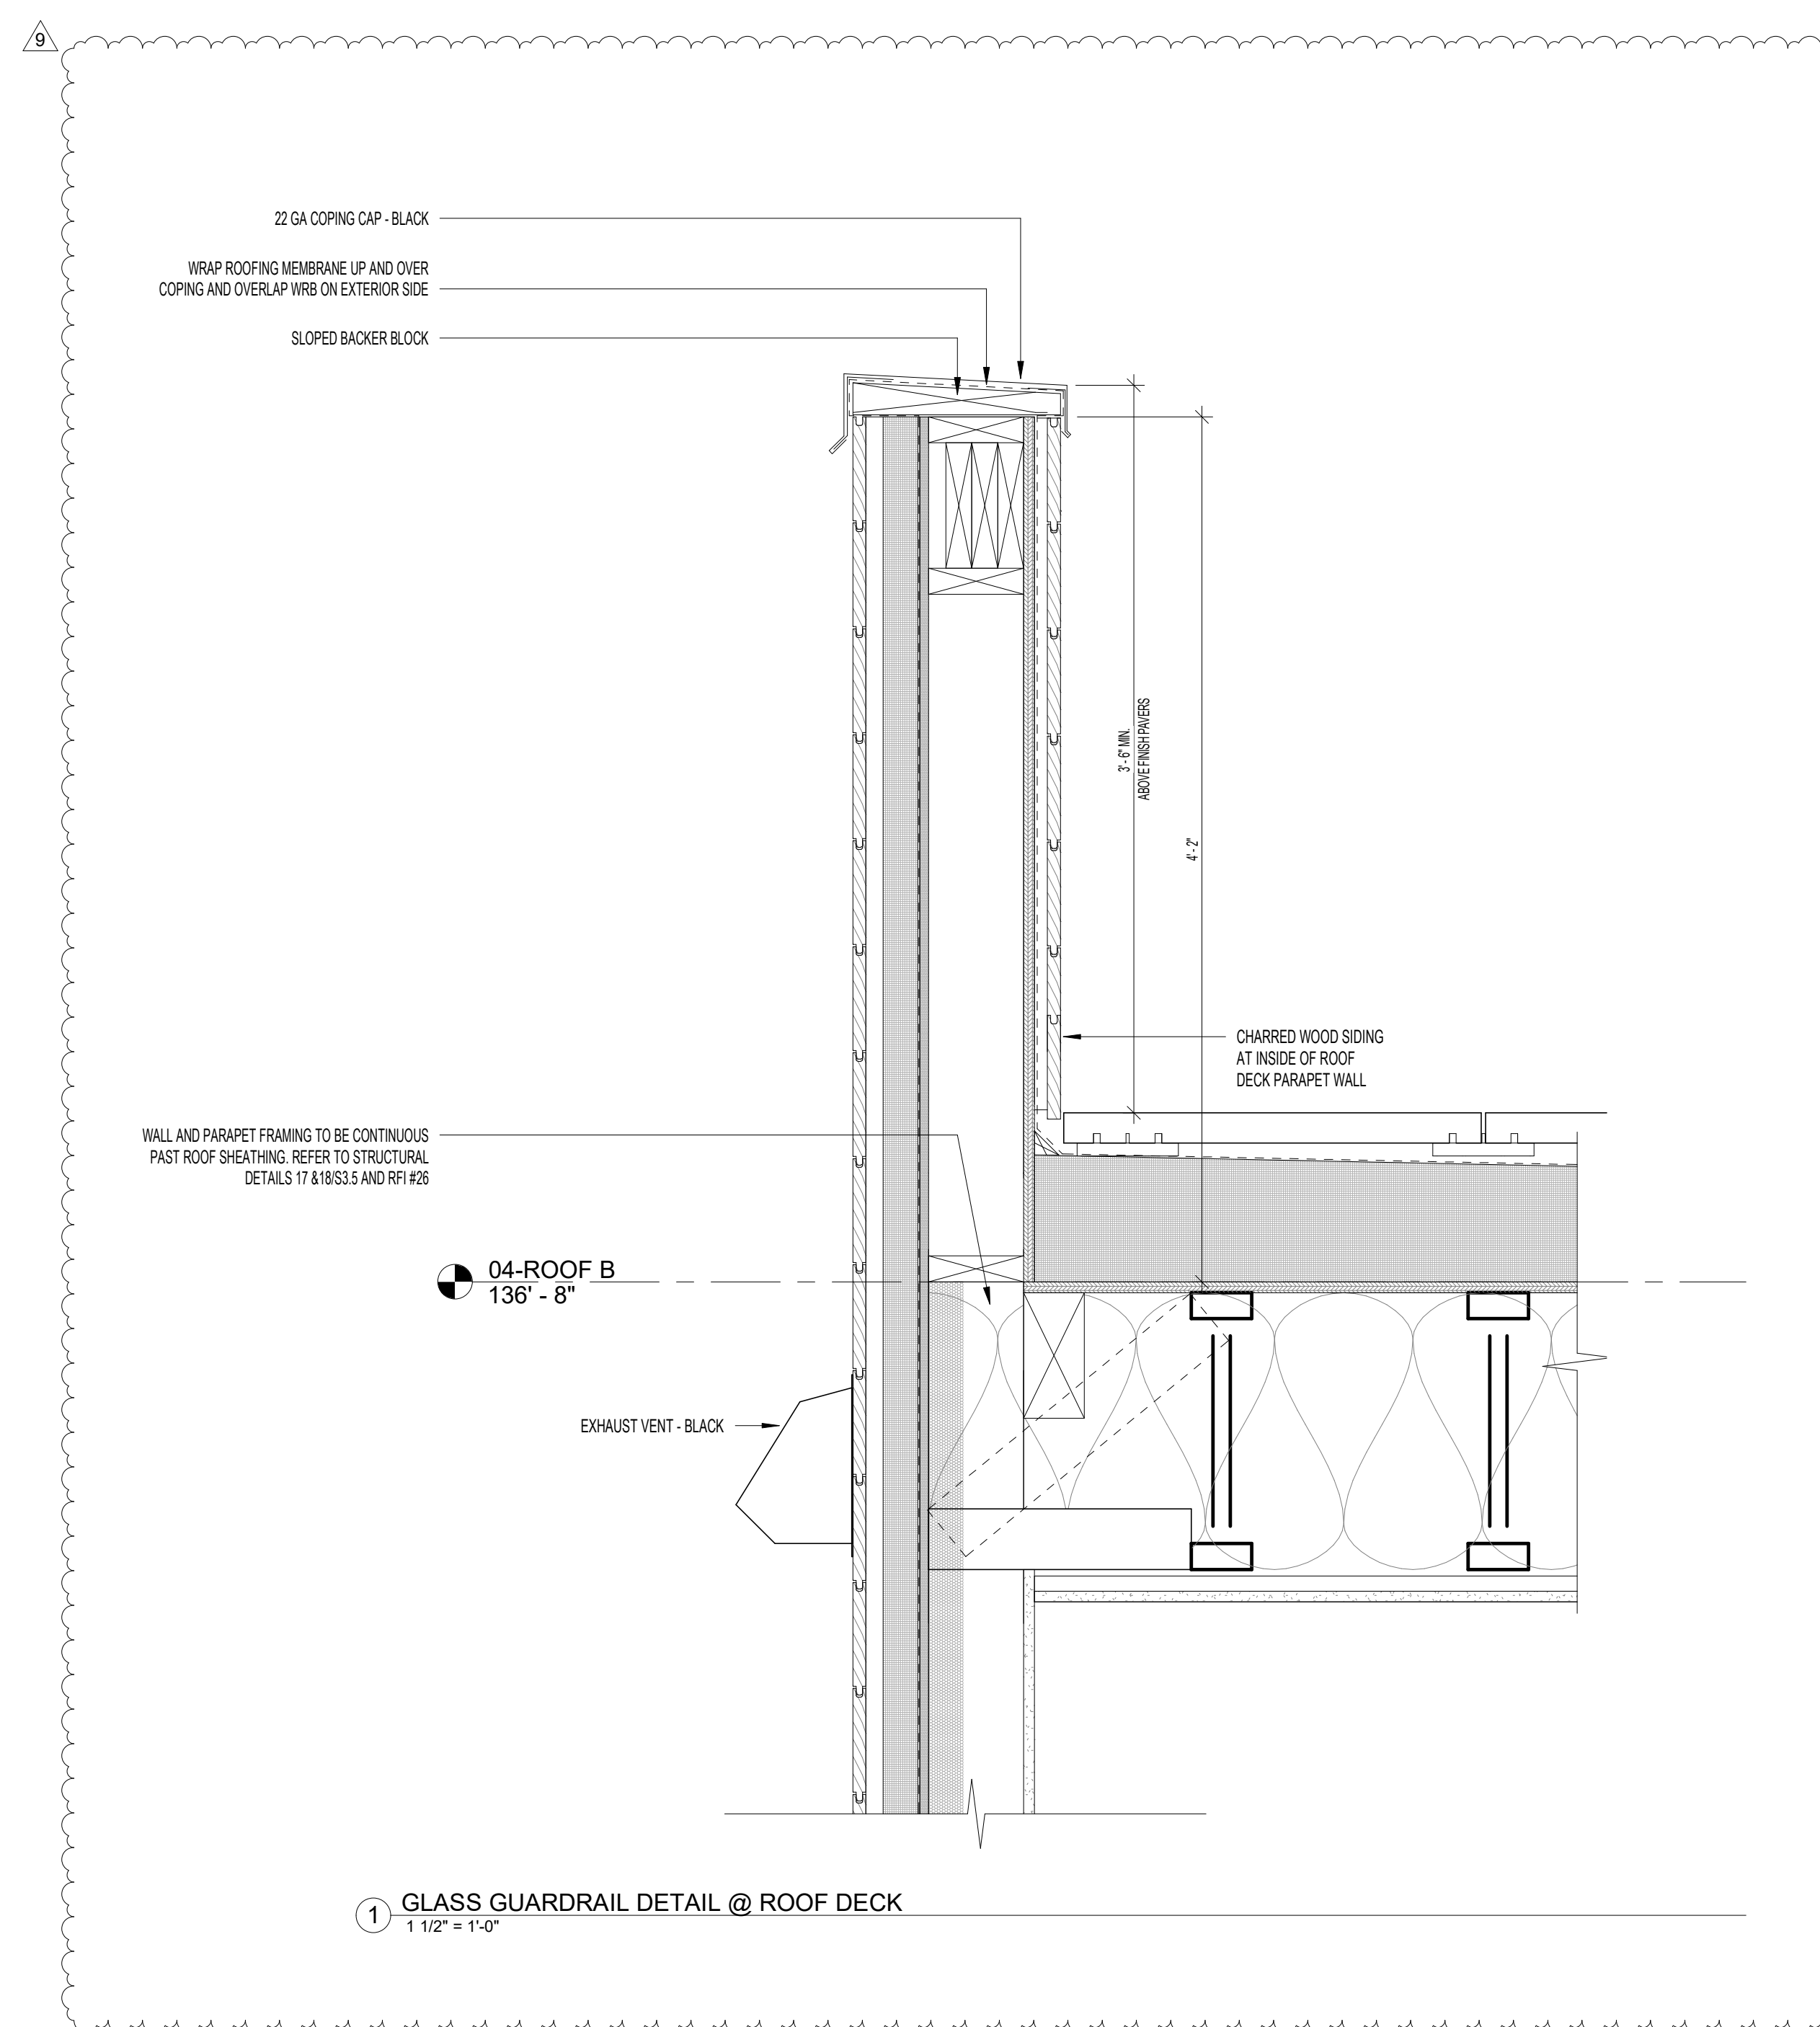

1 GLASS GUARDRAIL DETAIL @ ROOF DECK
1 1/2" = 1'-0"

ISSUED DATE	ISSUED FOR
2 06.12.2020	IFC: CORE & SHELL - PROGRESS
4 07.10.2020	IFC: CORE & SHELL - PRICING
9 04.21.2021	ASI 002: DESIGN REVISIONS

PROFESSIONAL SEAL

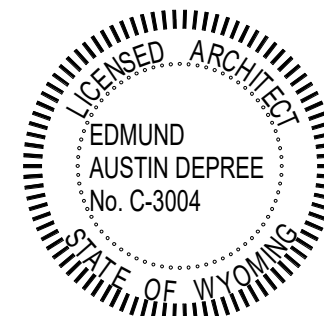

Project
GLENWOOD GILL

185 GLENWOOD ST. JACKSON, WY 83001


1928	Project No.
RB / CP / MF	Drawn By
NWKS	Checked By
Discipline	Drawing No.

A5.02

Drawing Name
DETAILS

ISSUED DATE	ISSUED FOR
4 07.10.2020	IFC: CORE & SHELL - PRICING
9 04.21.2021	ASI 002: DESIGN REVISIONS

PROFESSIONAL SEAL

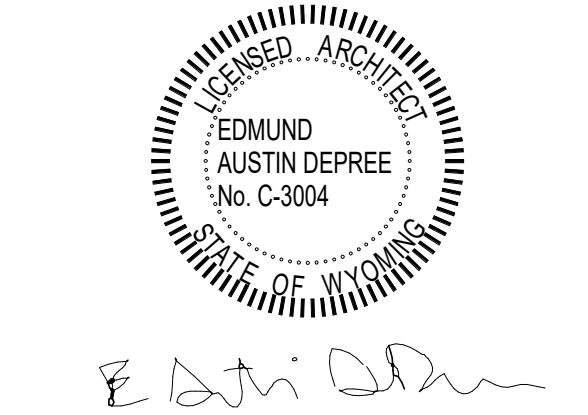


Project
GLENWOOD GILL

185 GLENWOOD ST. JACKSON, WY 83001


1928	Project No.
RB / CP / MF	Drawn By
NWKS	Checked By
Discipline	Drawing No.

A5.05


Drawing Name
DETAILS

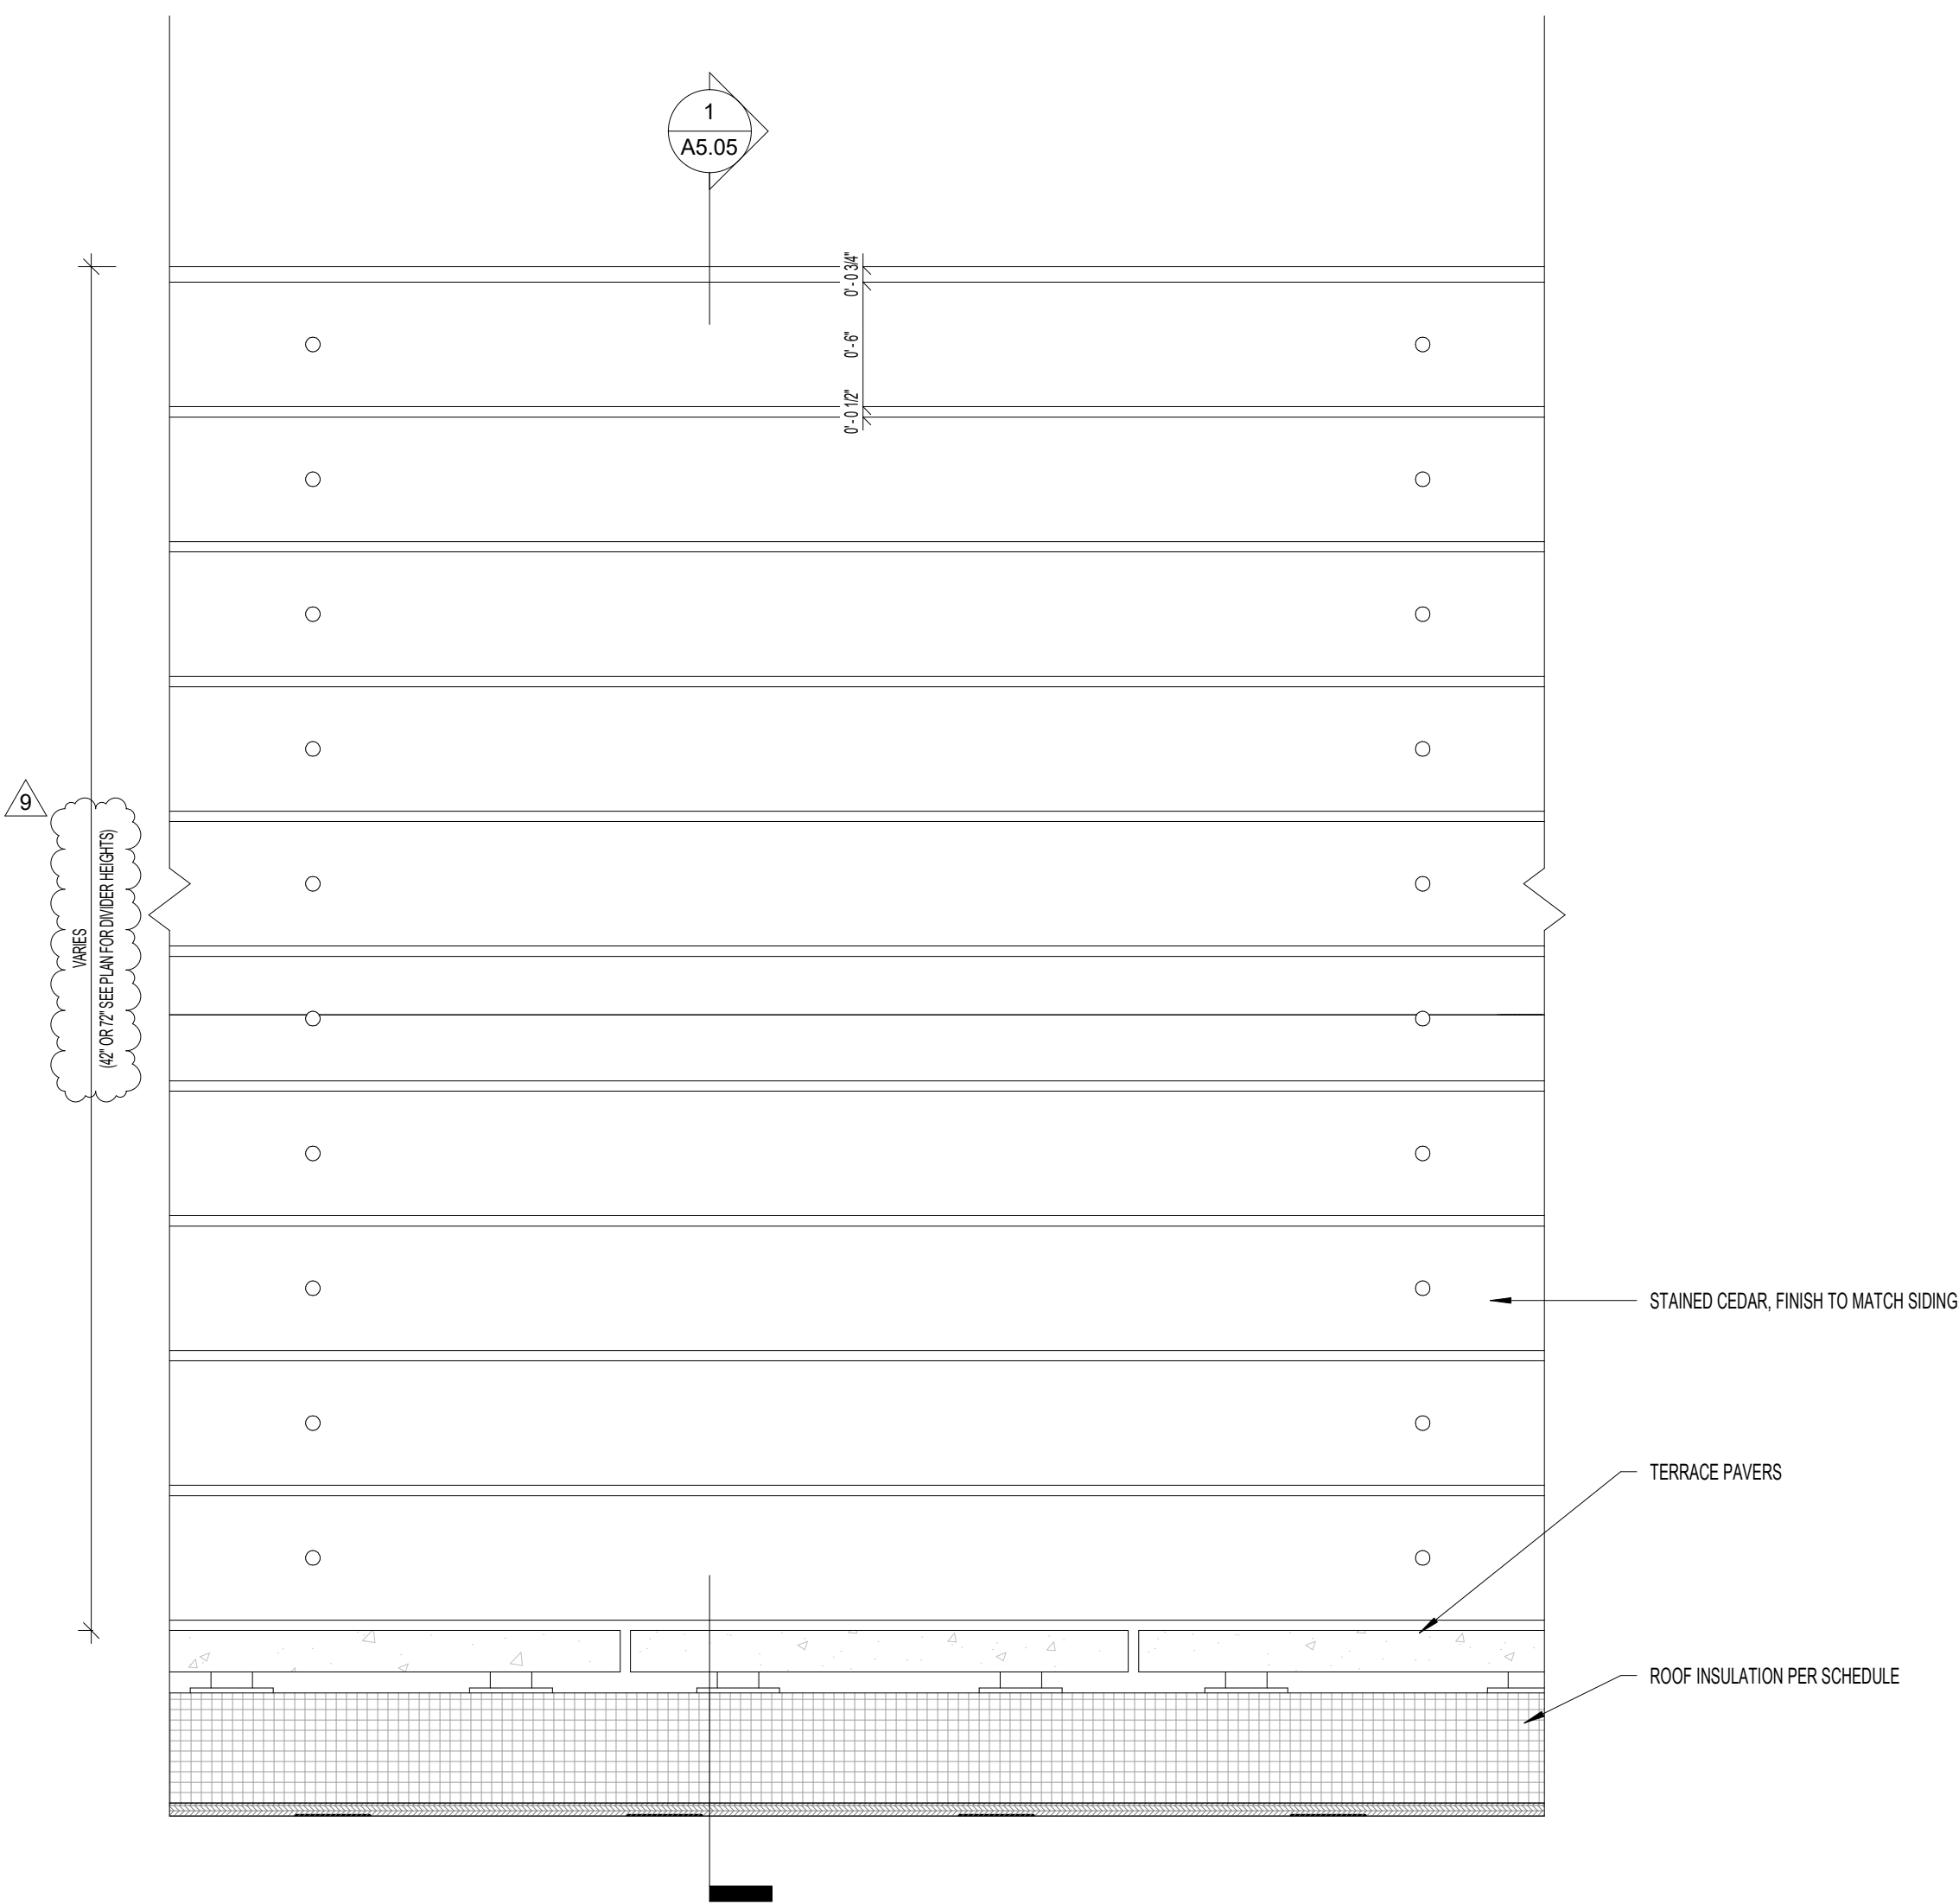


2 ROOF TERRACE / ENTRY SCREEN DIVIDER ELEVATION
1/12" = 1'-0"

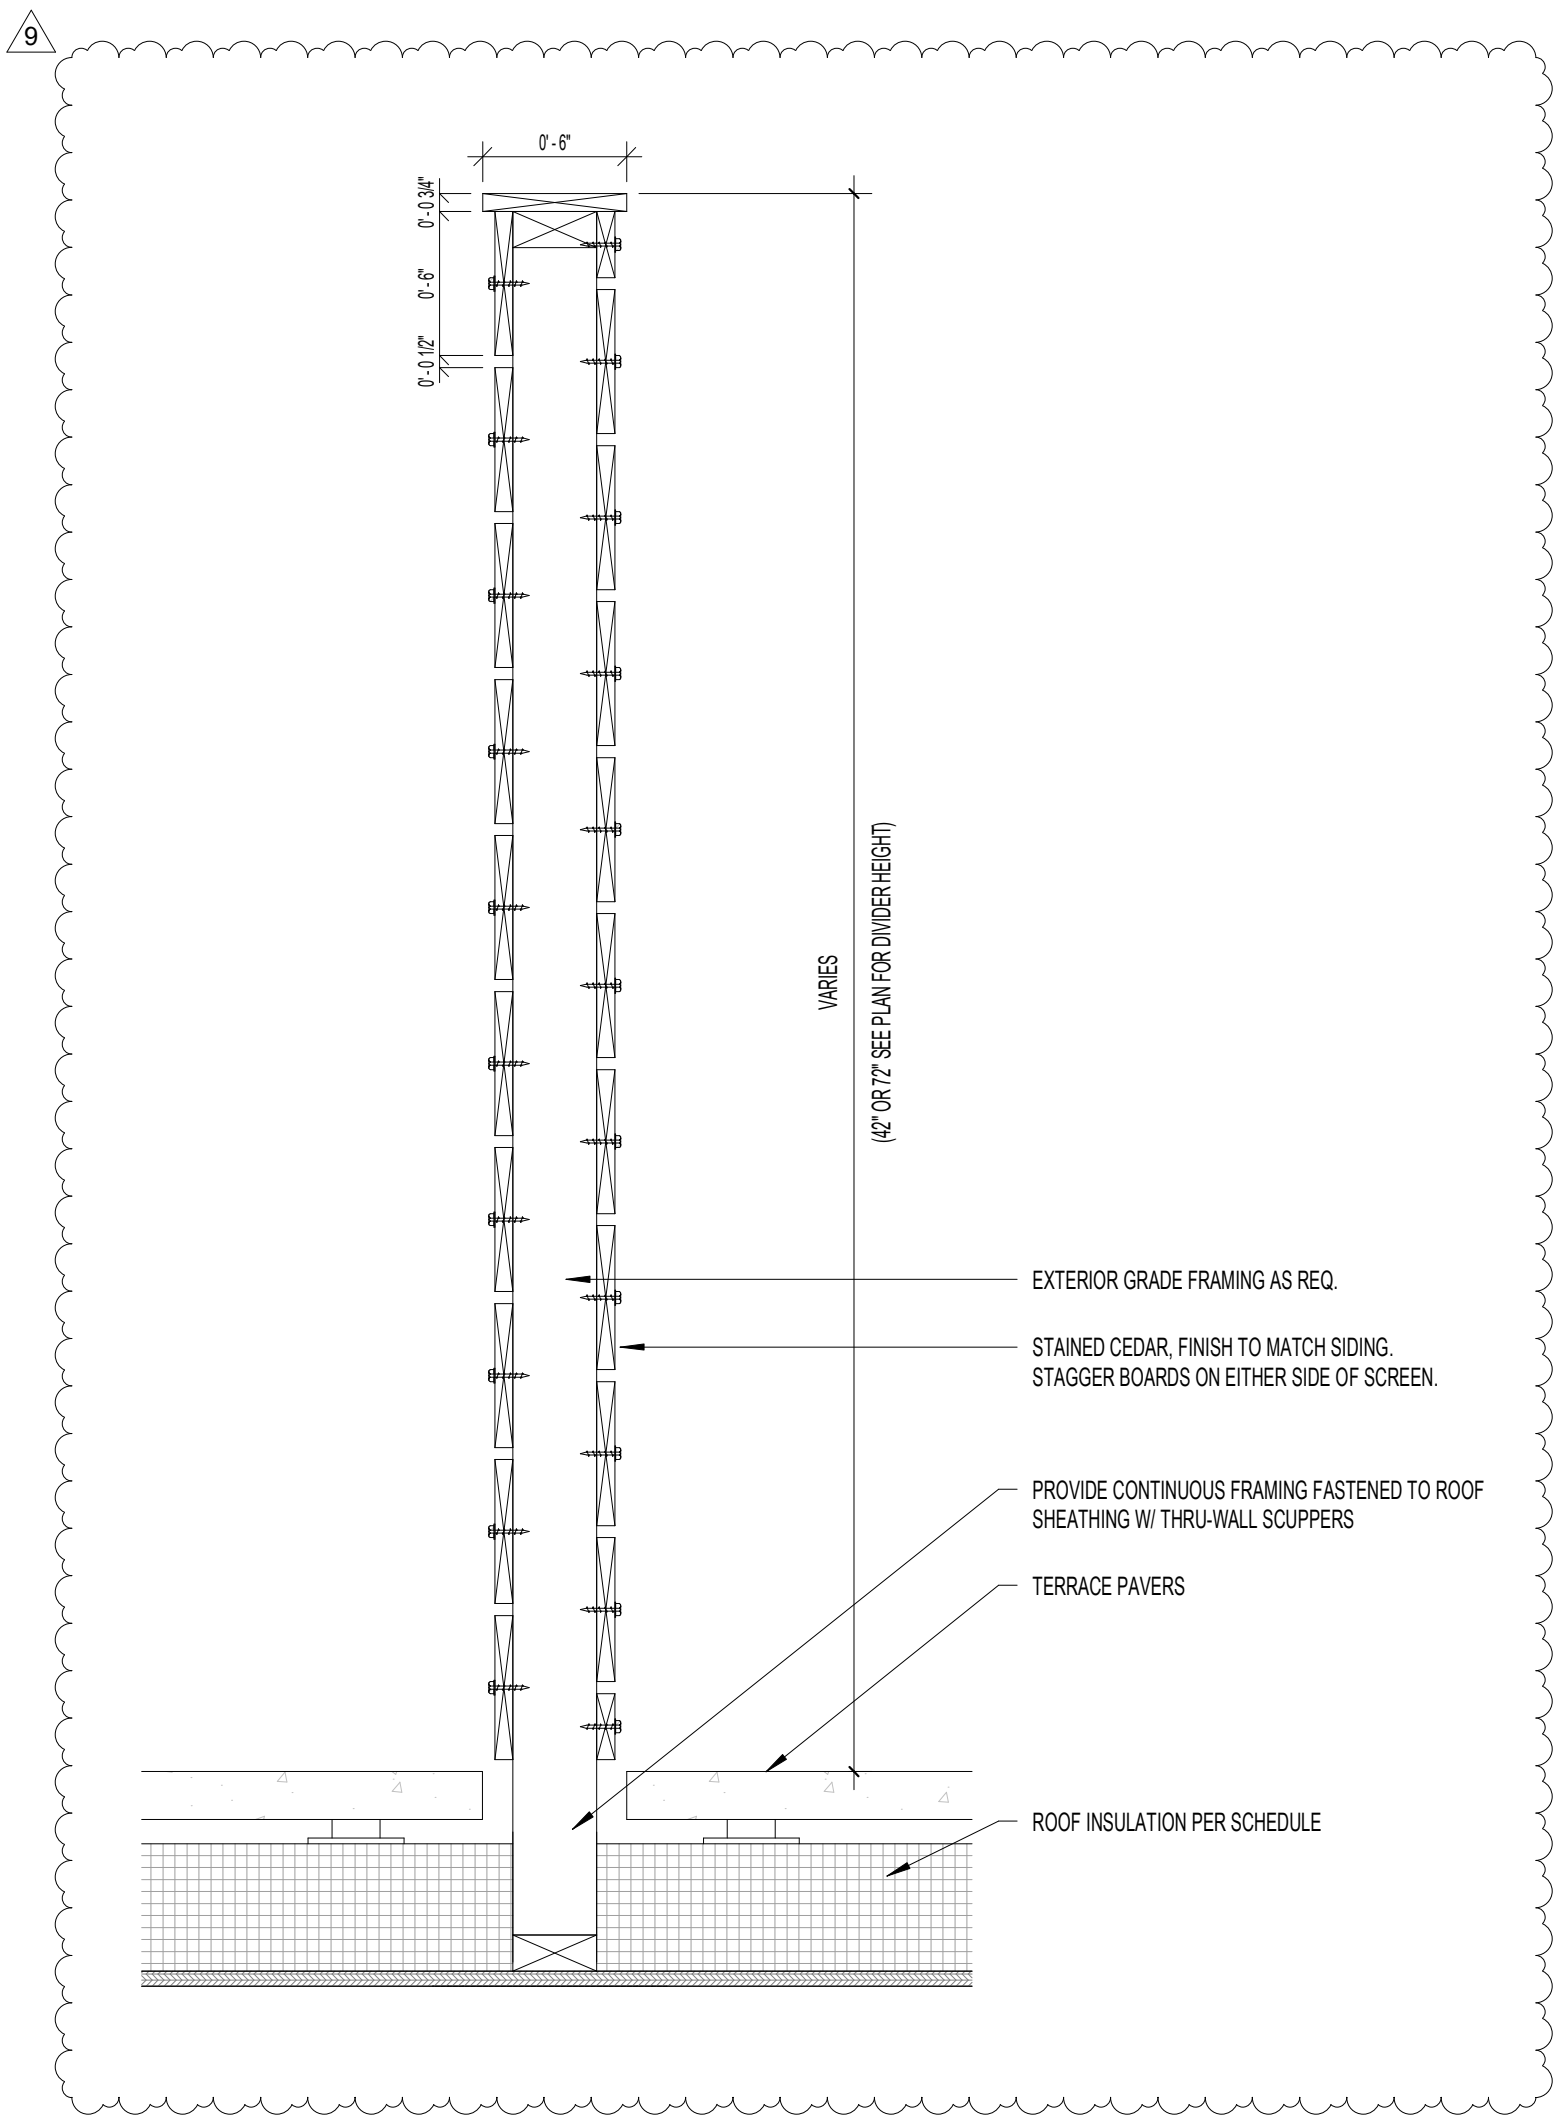


1 ROOF TERRACE DIVIDER DETAIL SECTION
1/12" = 1'-0"

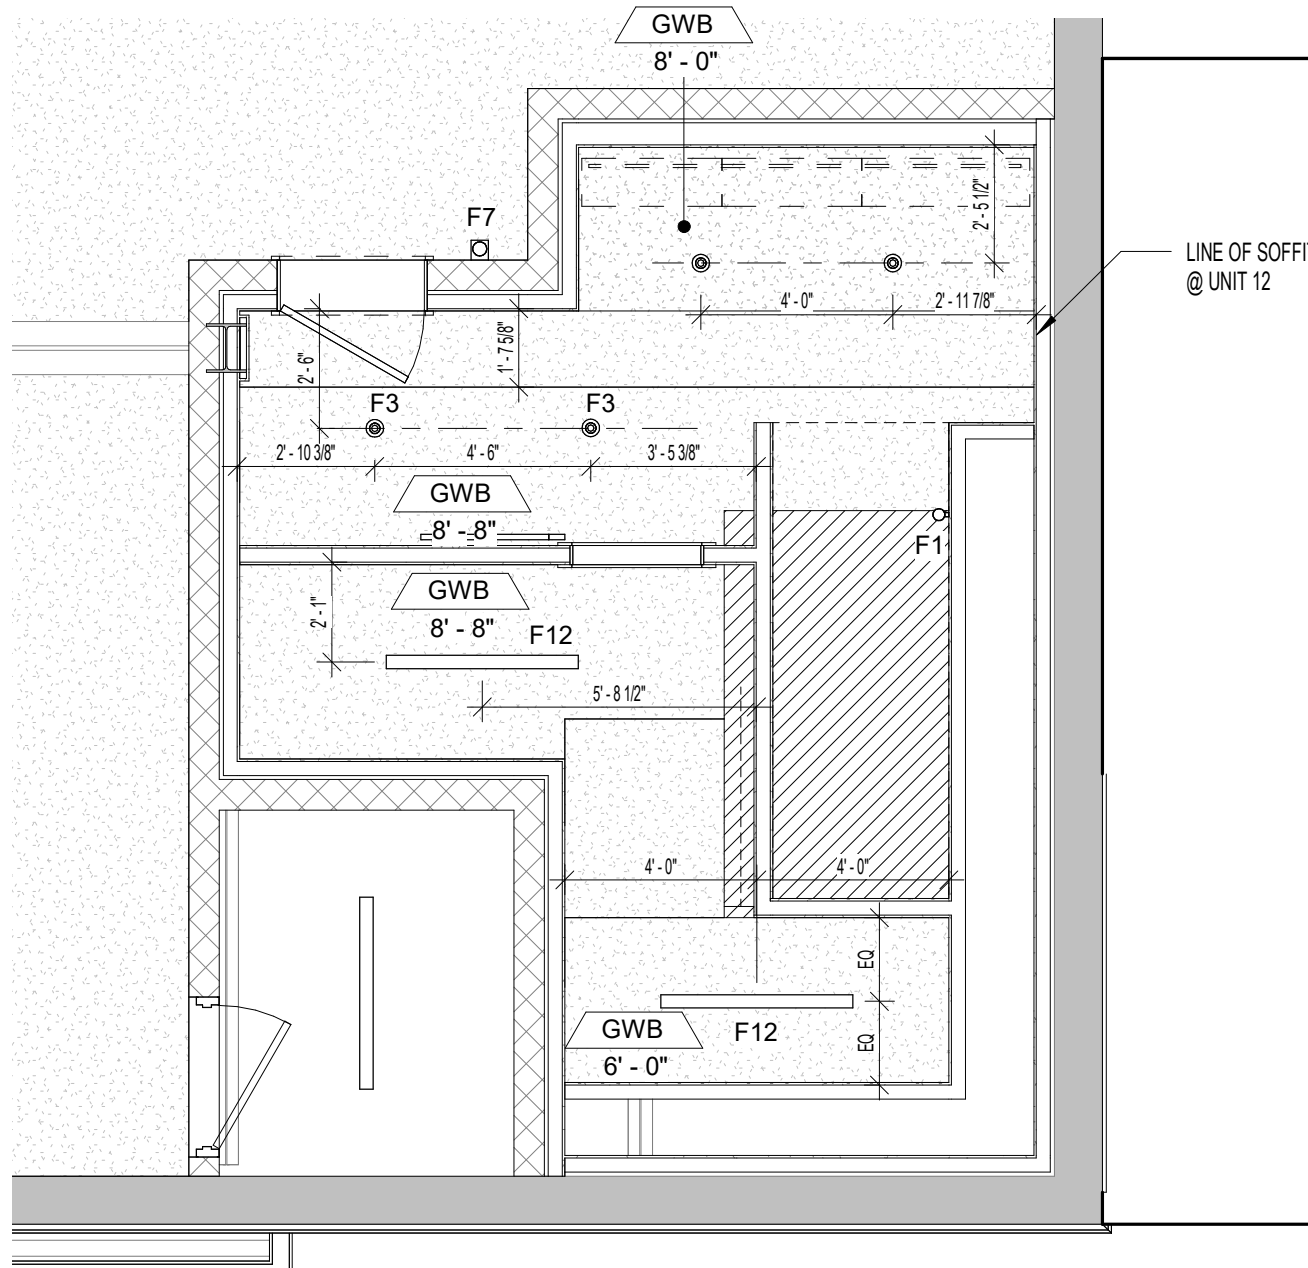


6 BASEMENT RCP - UNIT A
1/4" = 1'-0"

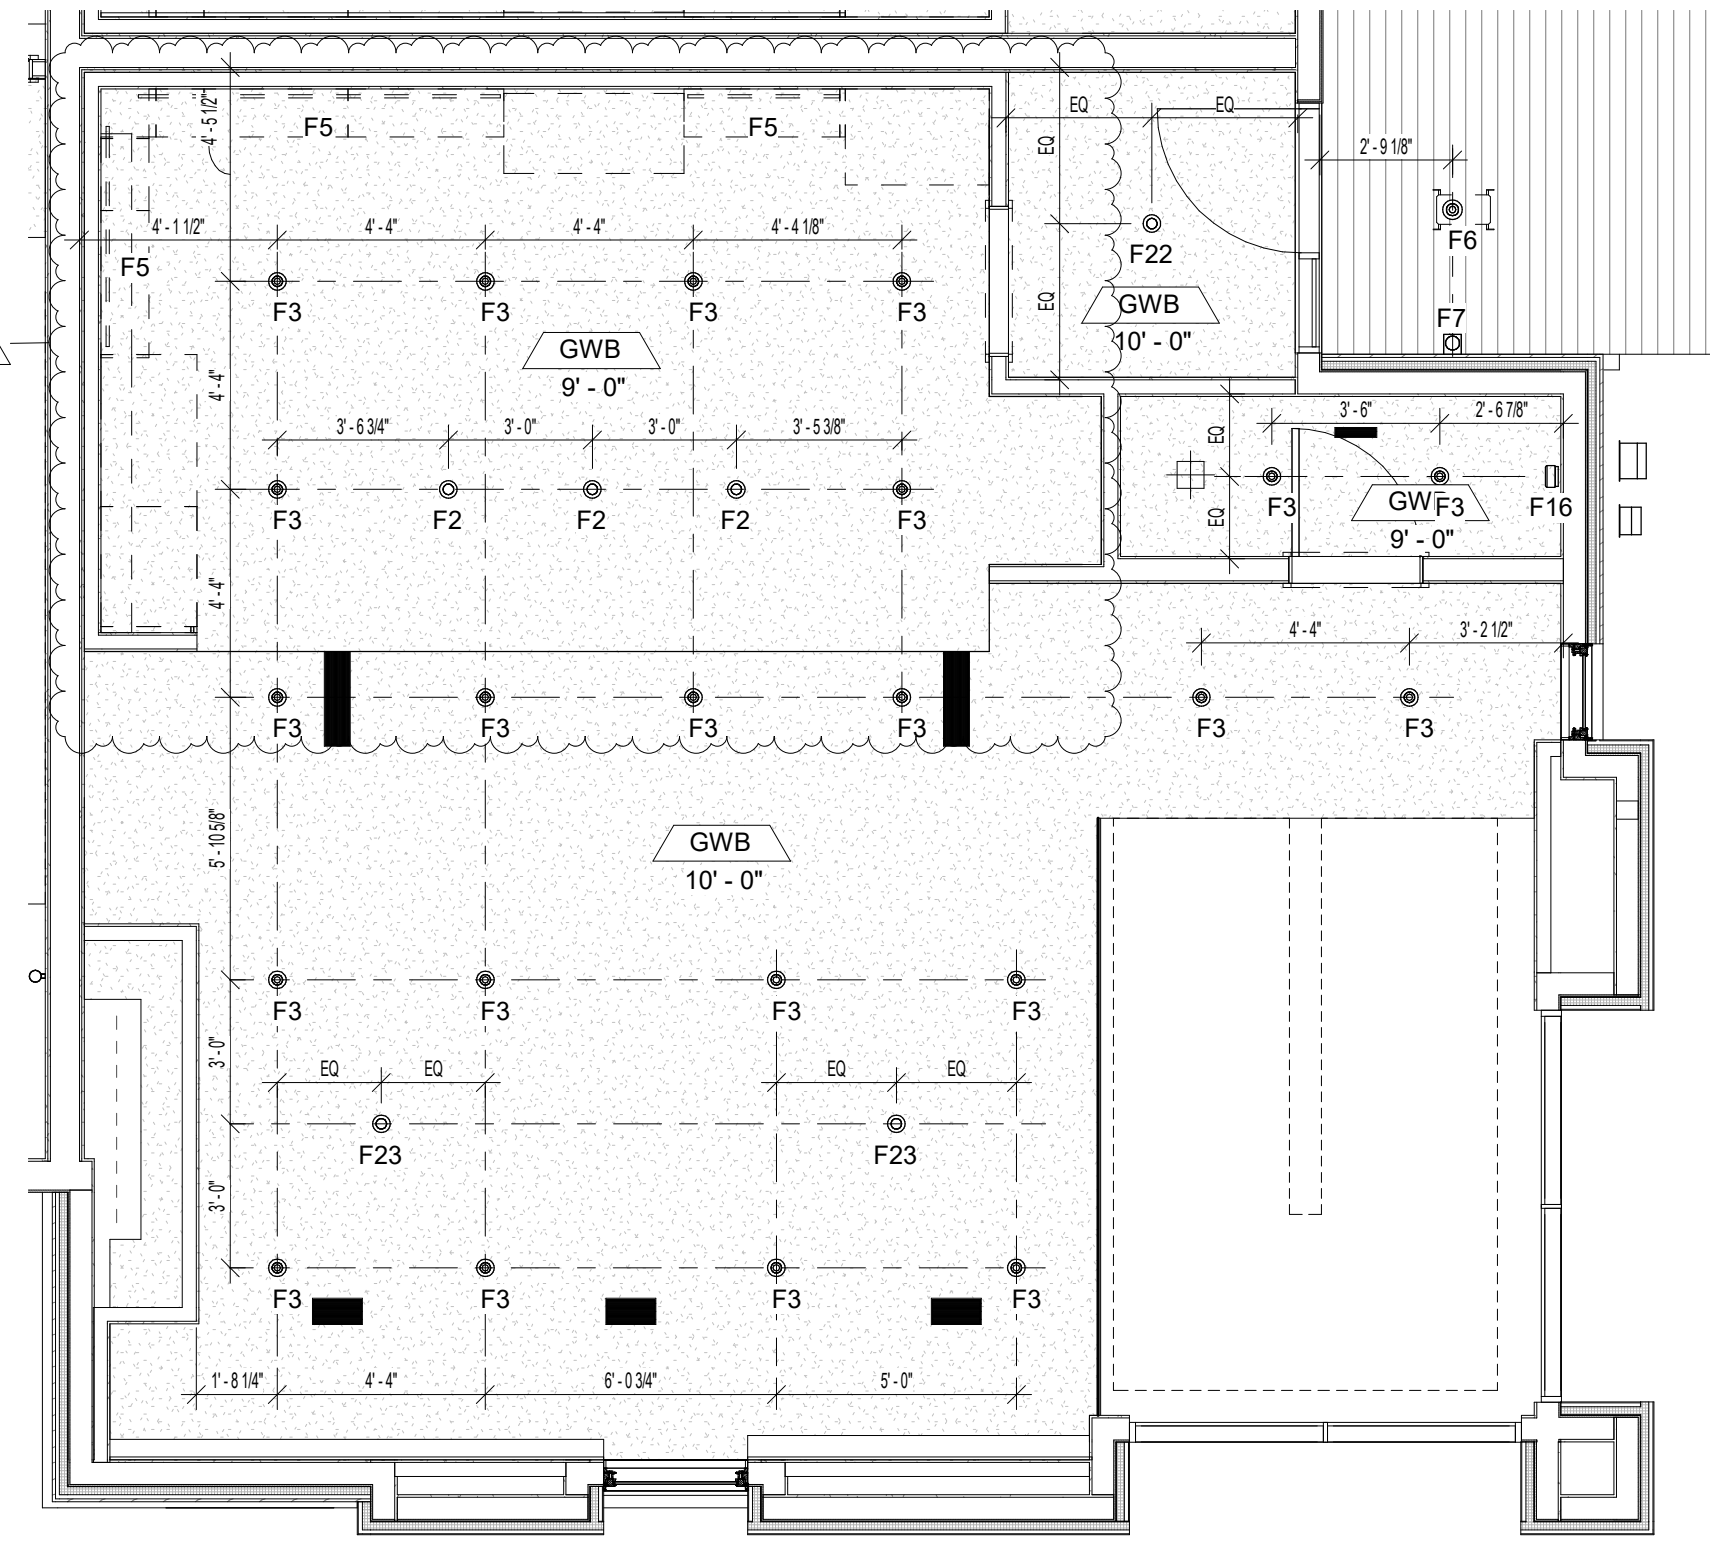


9 FIRST FLOOR RCP - UNIT A
1/4" = 1'-0"

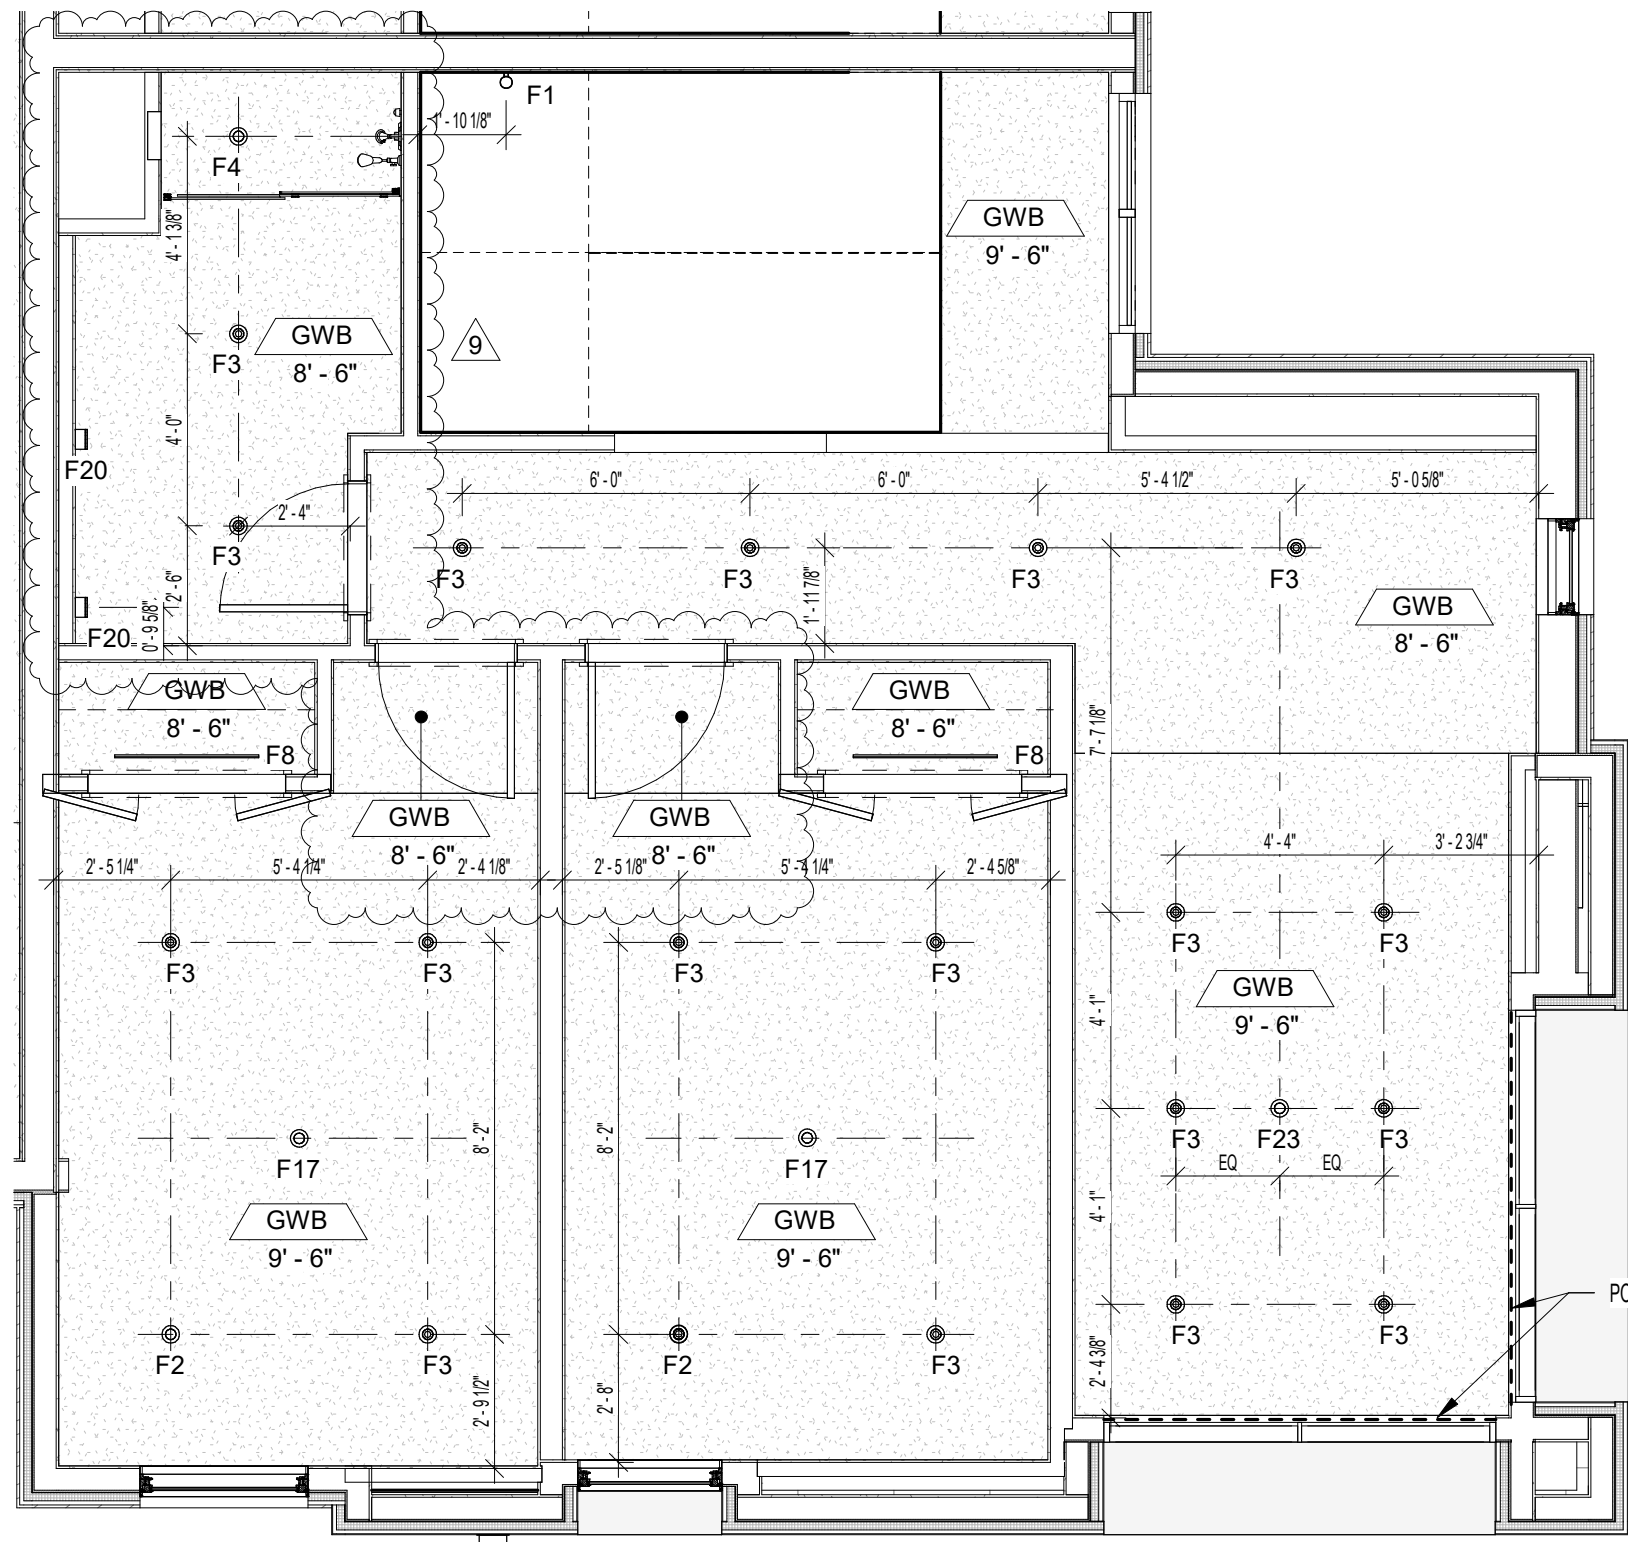


12 SECOND FLOOR RCP - UNIT A
1/4" = 1'-0"

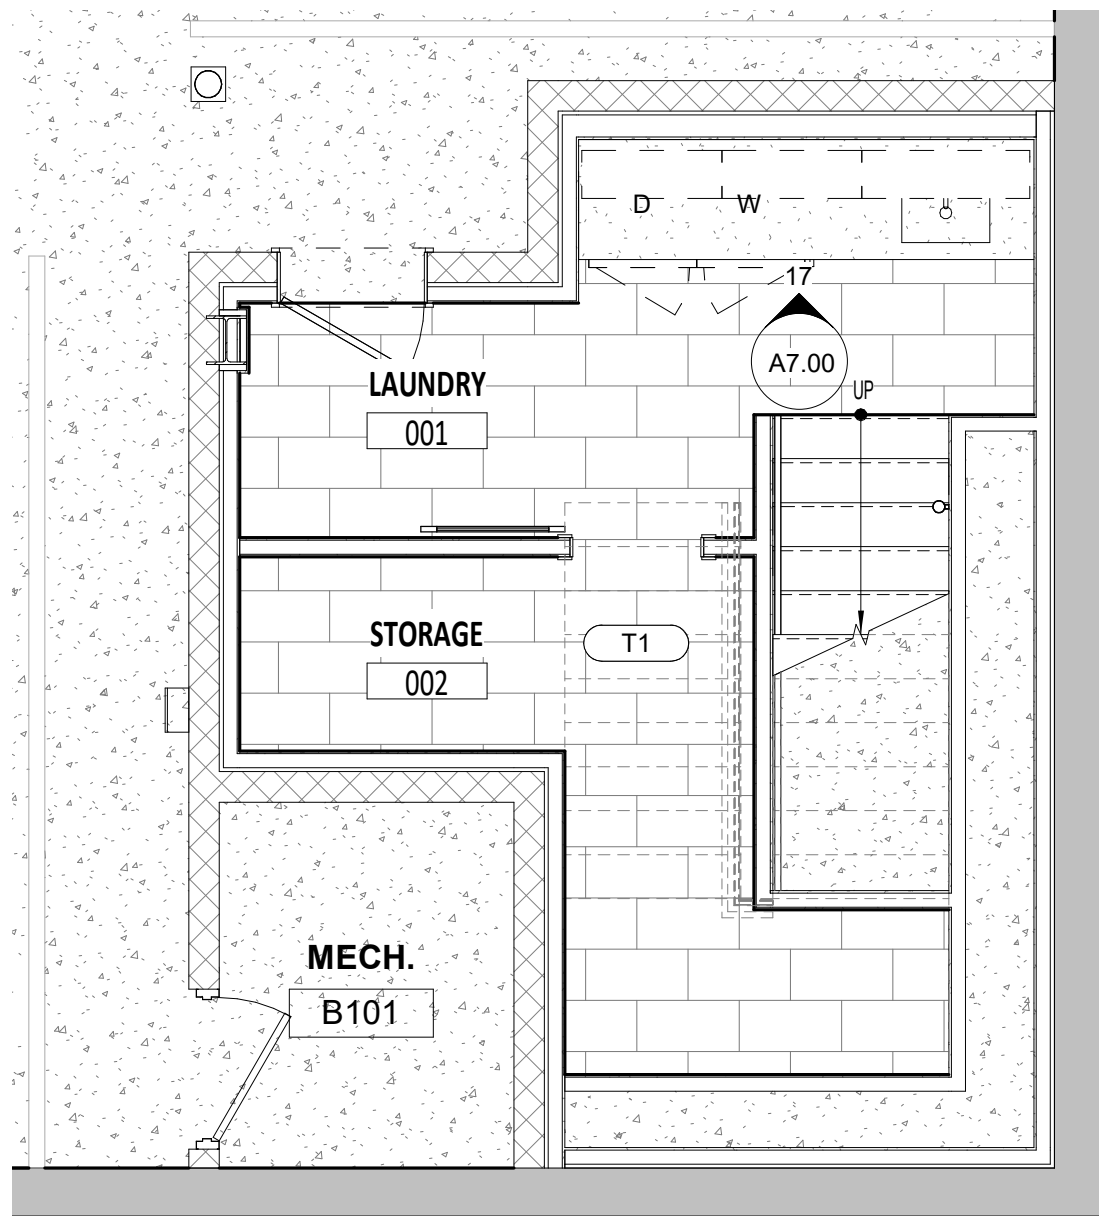


7 BASEMENT FLOOR FINISH PLAN - UNIT A
1/4" = 1'-0"

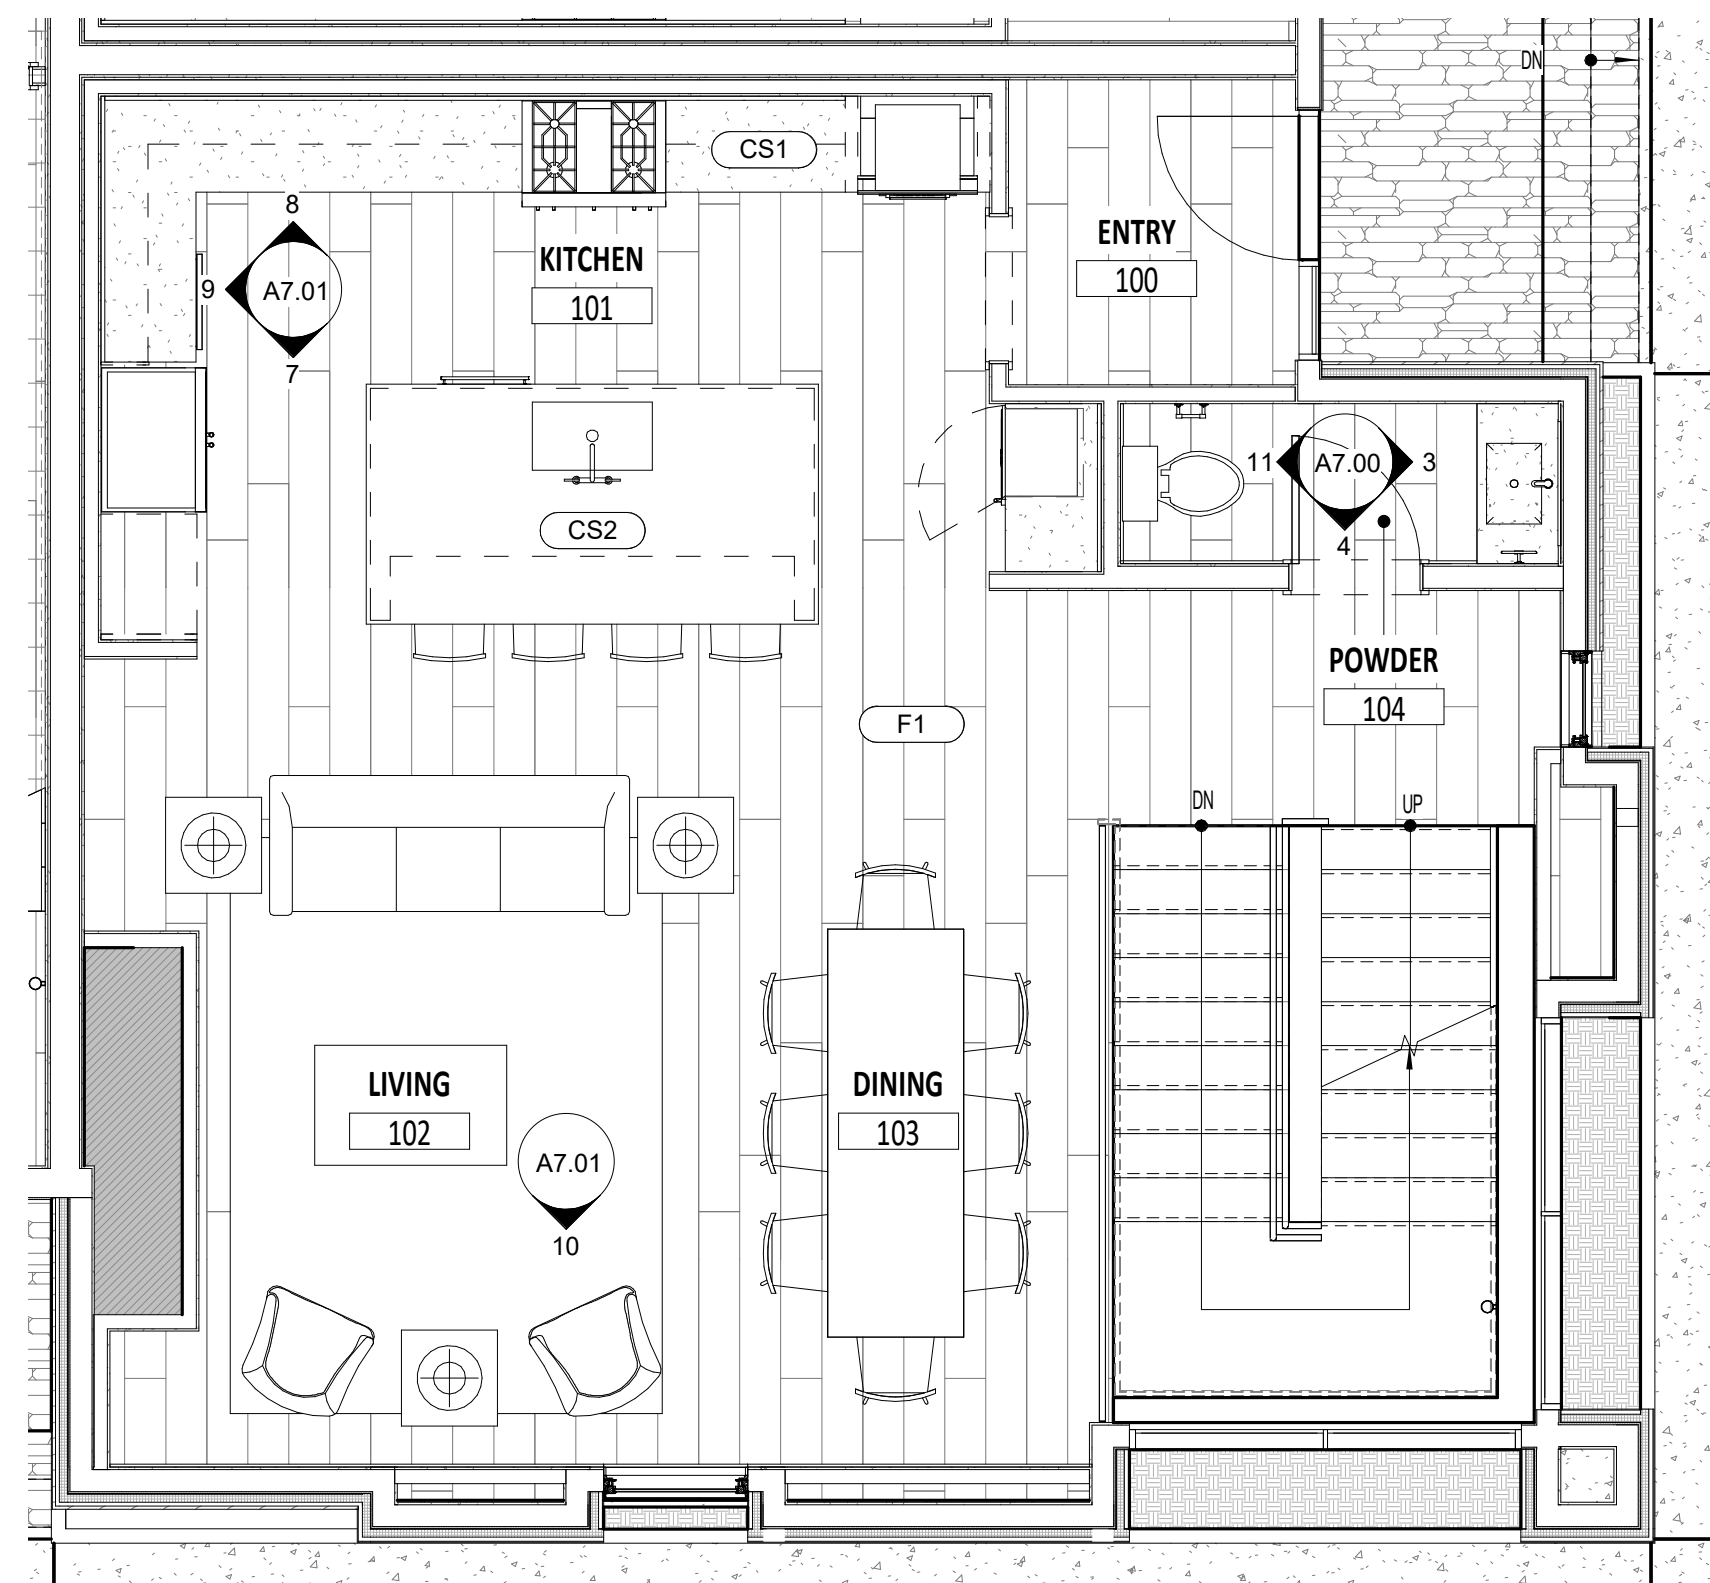


8 FIRST FLOOR FINISH PLAN - UNIT A
1/4" = 1'-0"

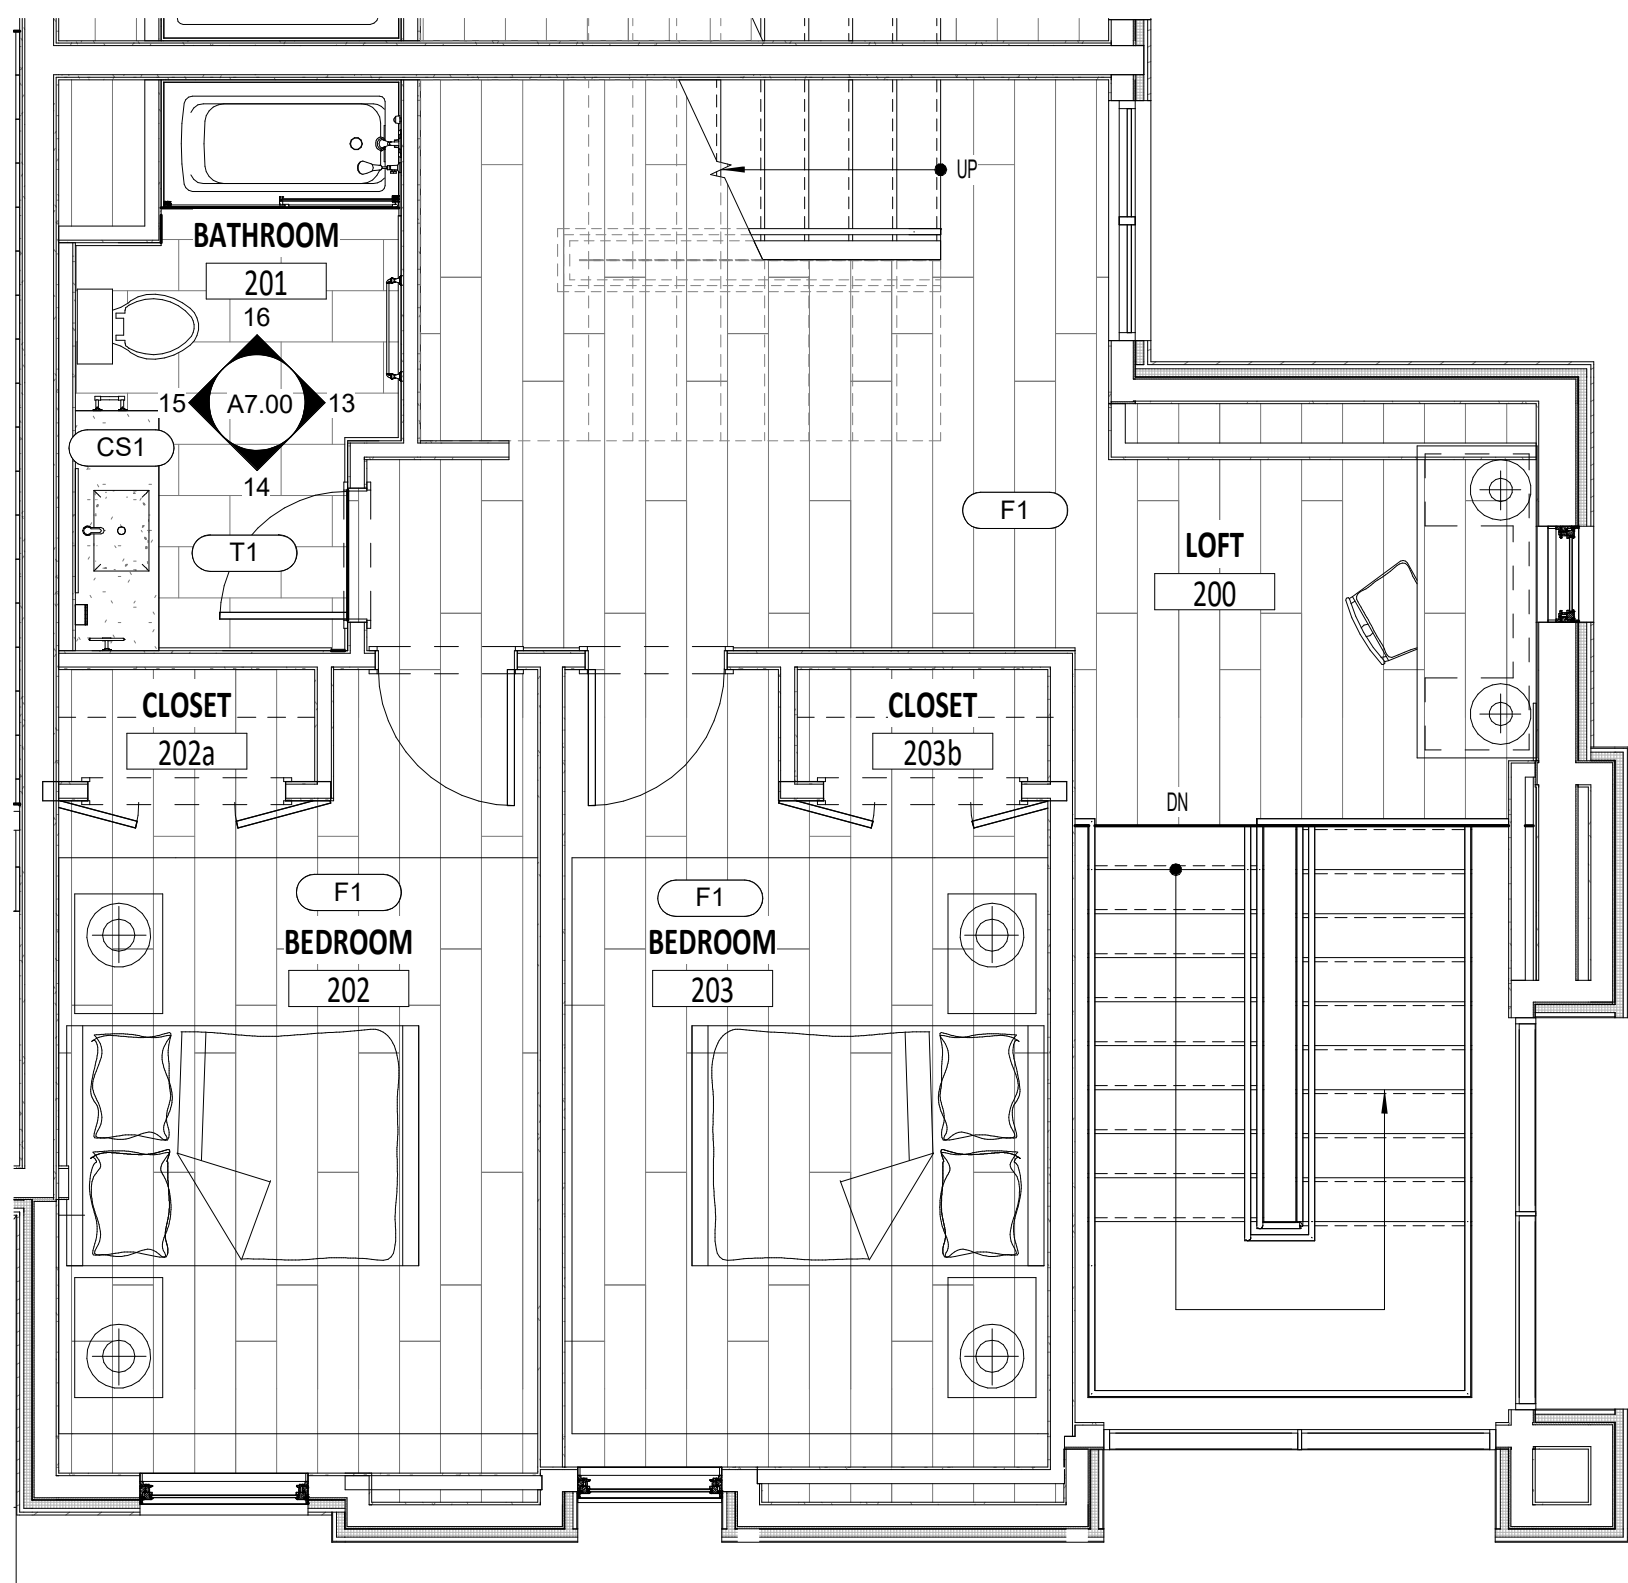


10 SECOND FLOOR FINISH PLAN - UNIT A
1/4" = 1'-0"

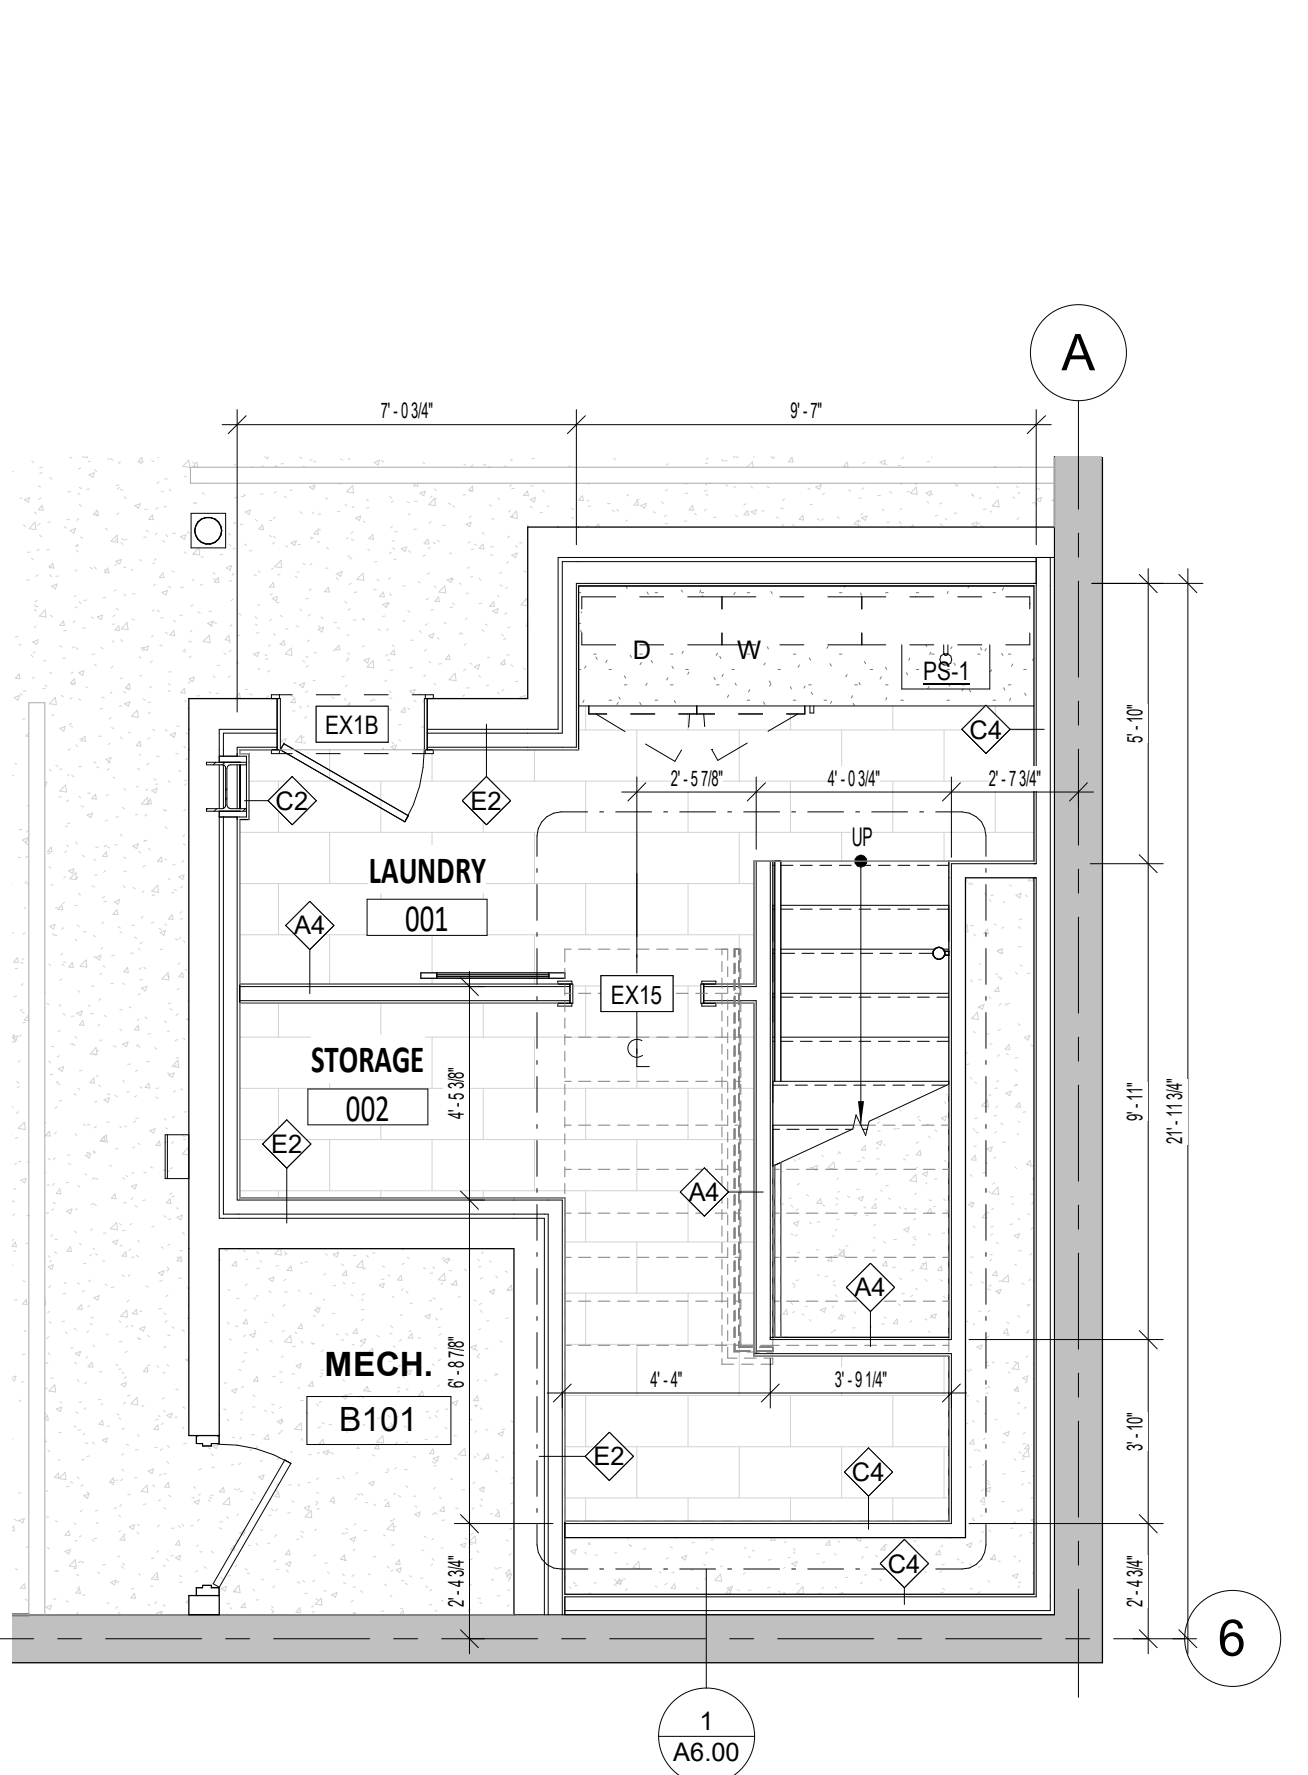


5 BASEMENT FLOOR PLAN
1/4" = 1'-0"

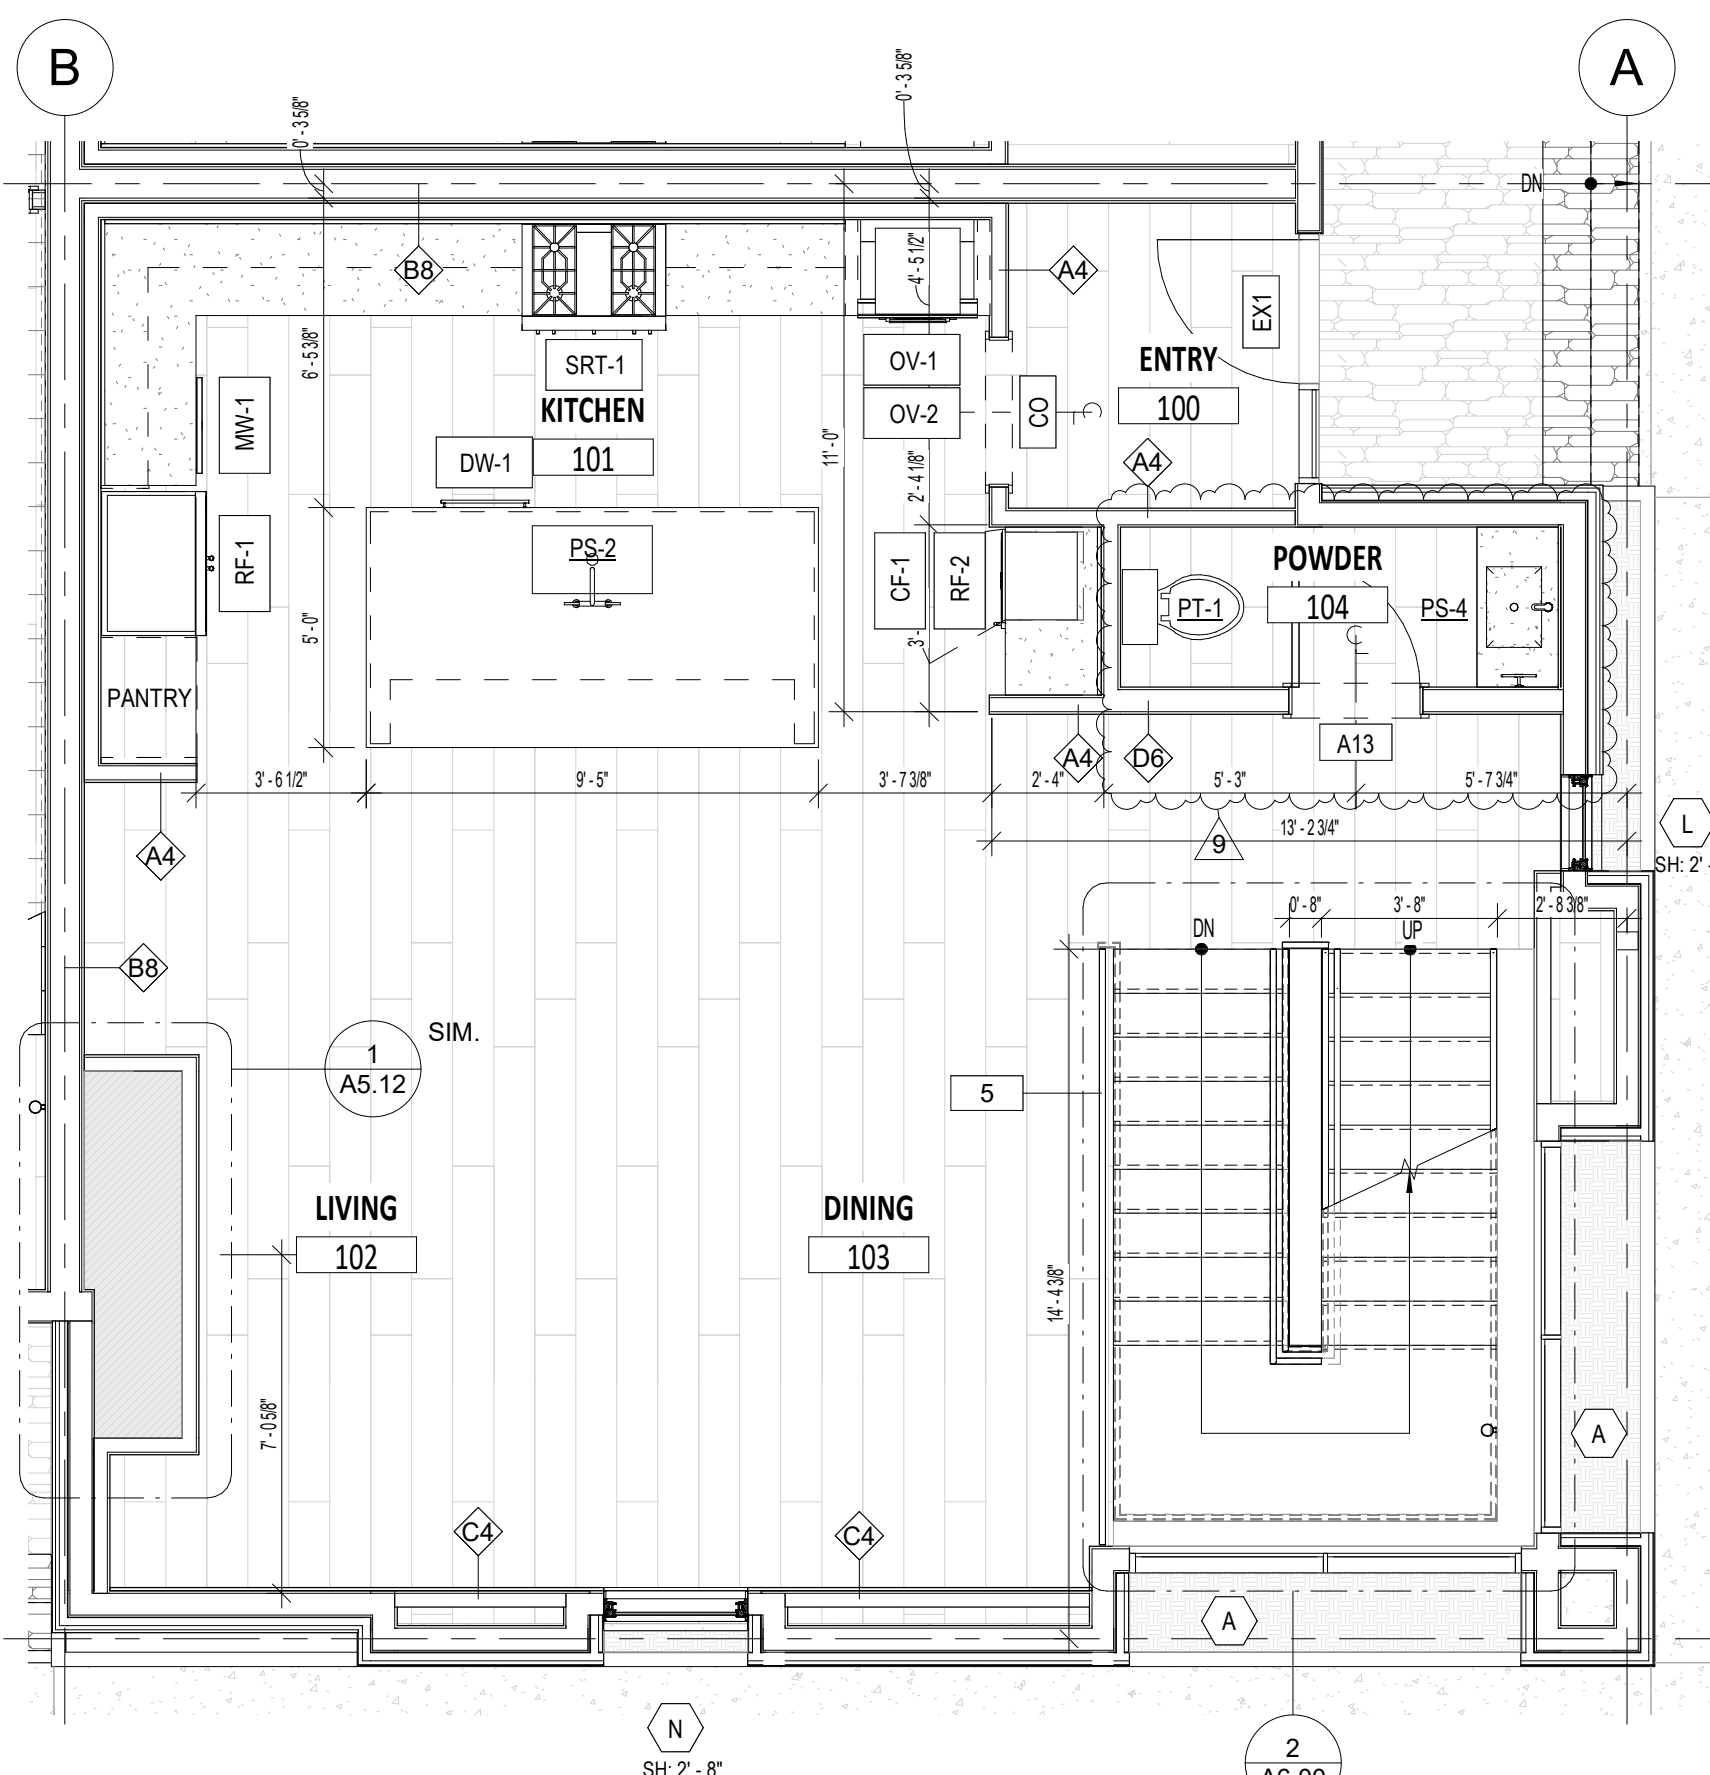


1 FIRST FLOOR PLAN - UNIT A
1/4" = 1'-0"

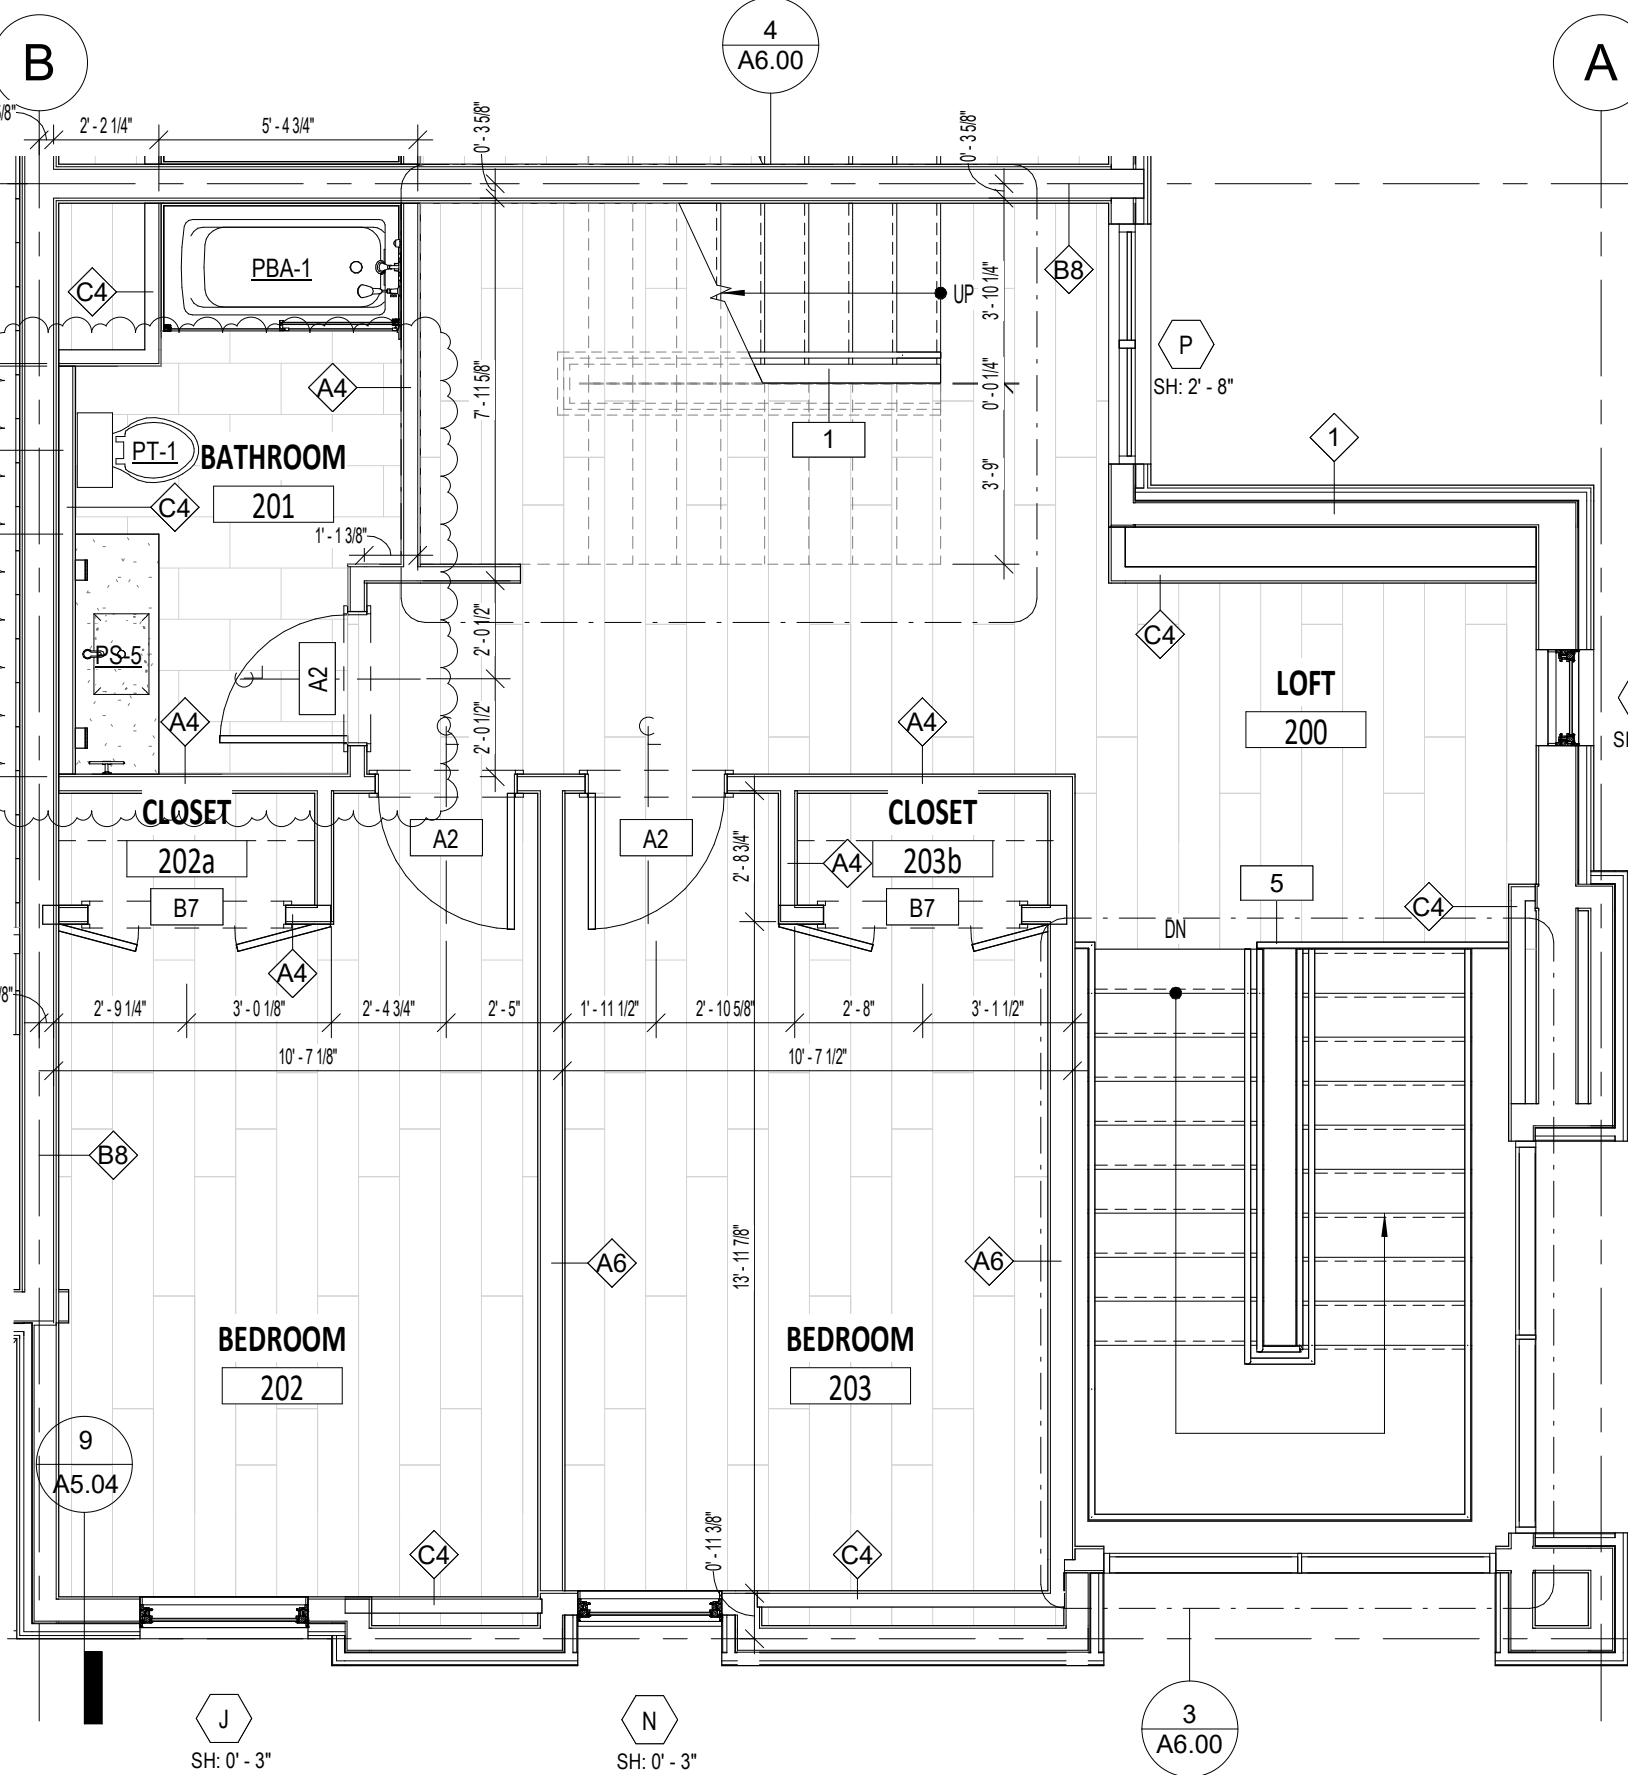


2 SECOND FLOOR PLAN - UNIT A
1/4" = 1'-0"

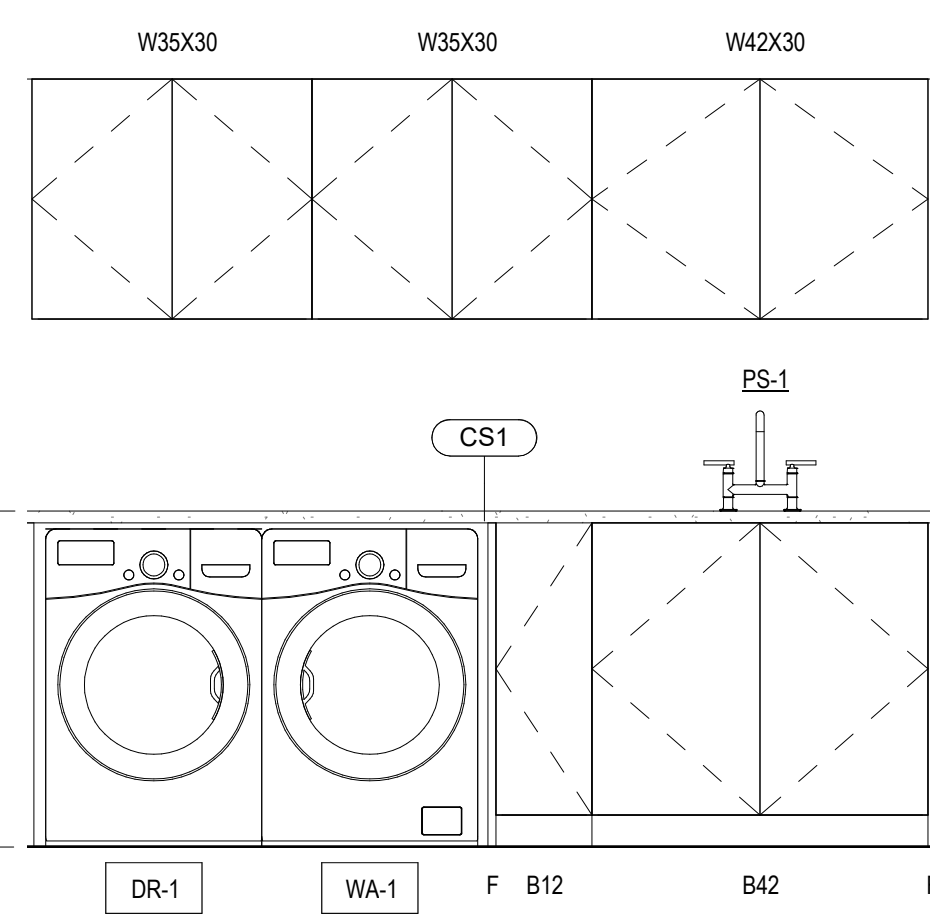


17 TYPE A LAUNDRY
1/2" = 1'-0"

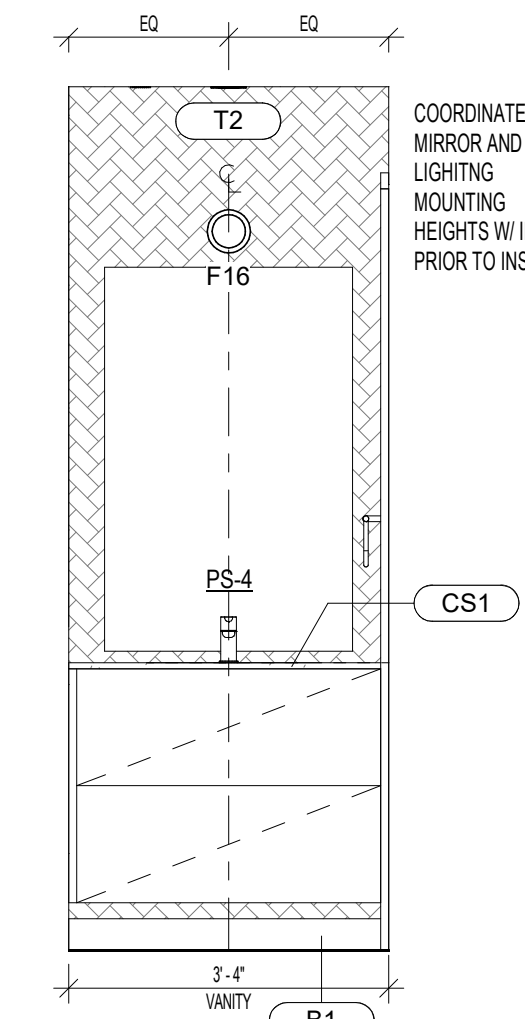


3 TYPE A POWDER - NORTH
1/2" = 1'-0"

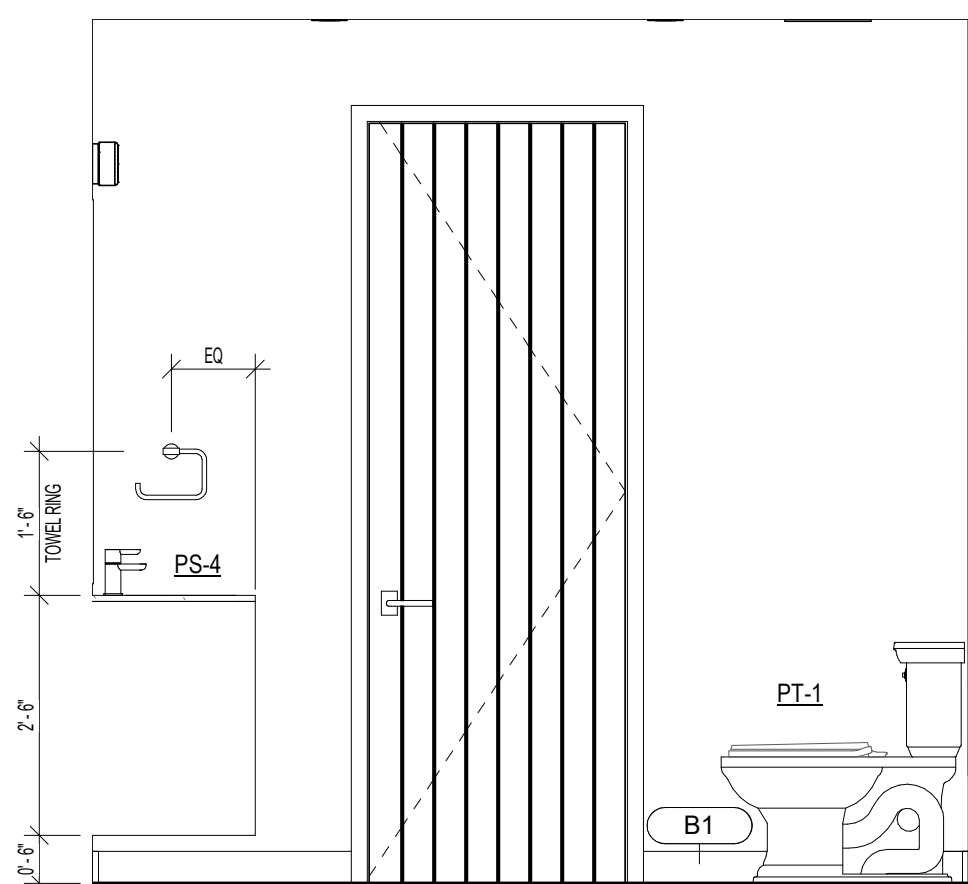


4 TYPE A POWDER - EAST
1/2" = 1'-0"

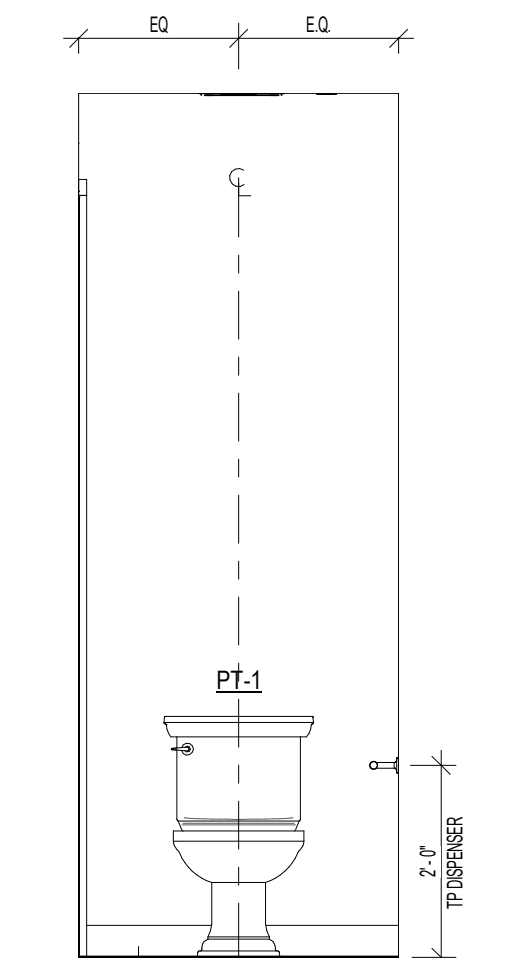


11 TYPE A POWDER - SOUTH
1/2" = 1'-0"

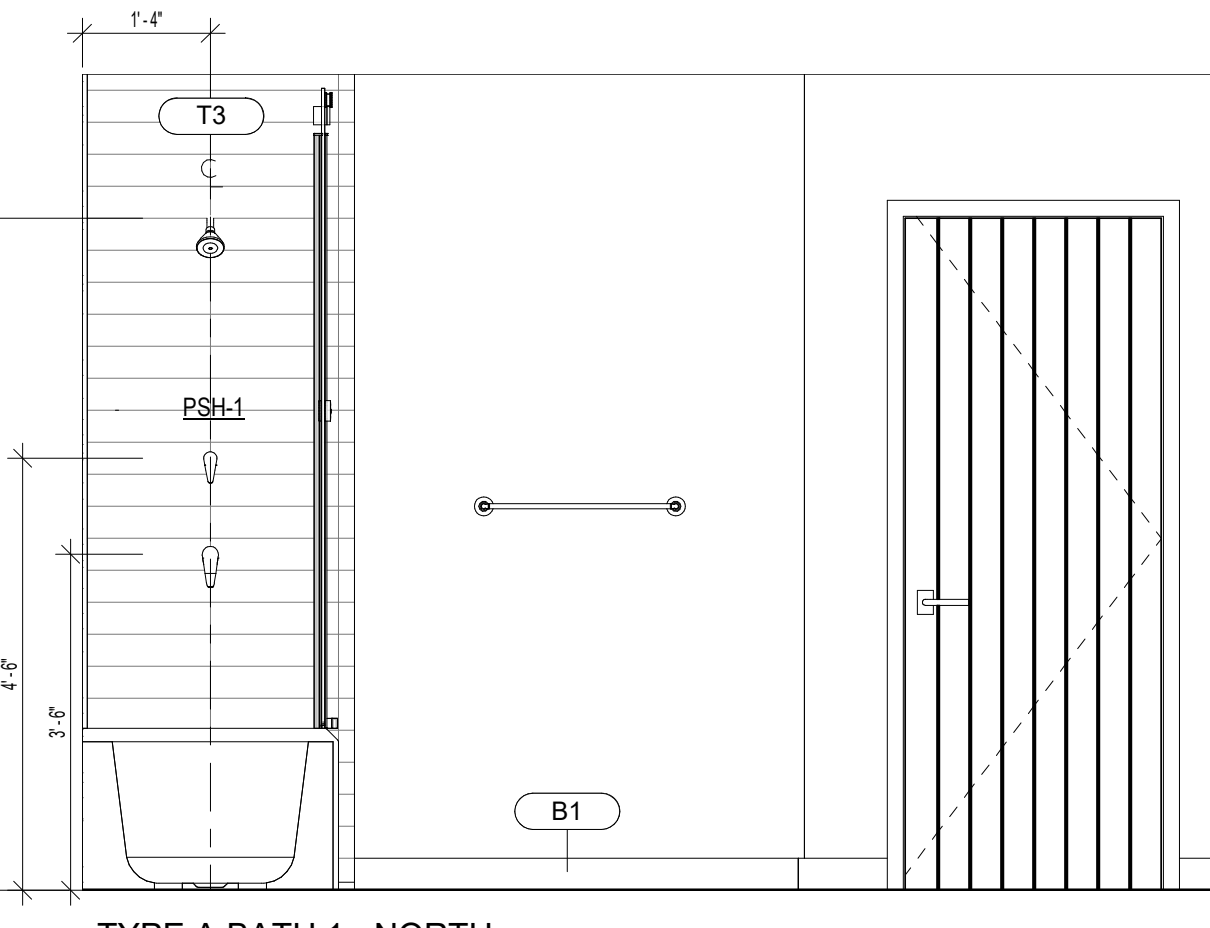


13 TYPE A BATH 1 - NORTH
1/2" = 1'-0"

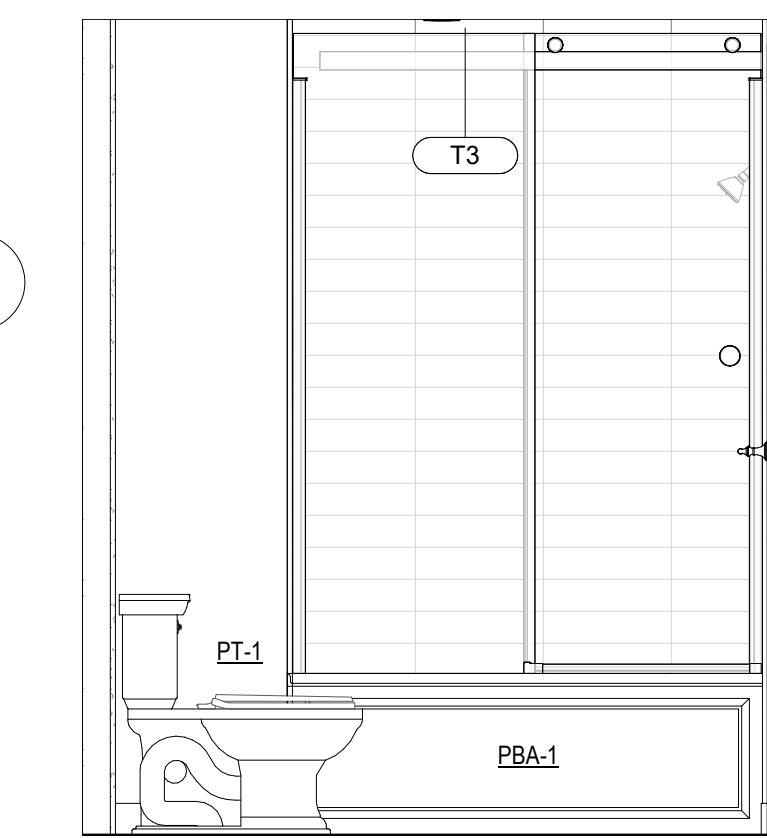

16 TYPE A BATH 1 - WEST
1/2" = 1'-0"

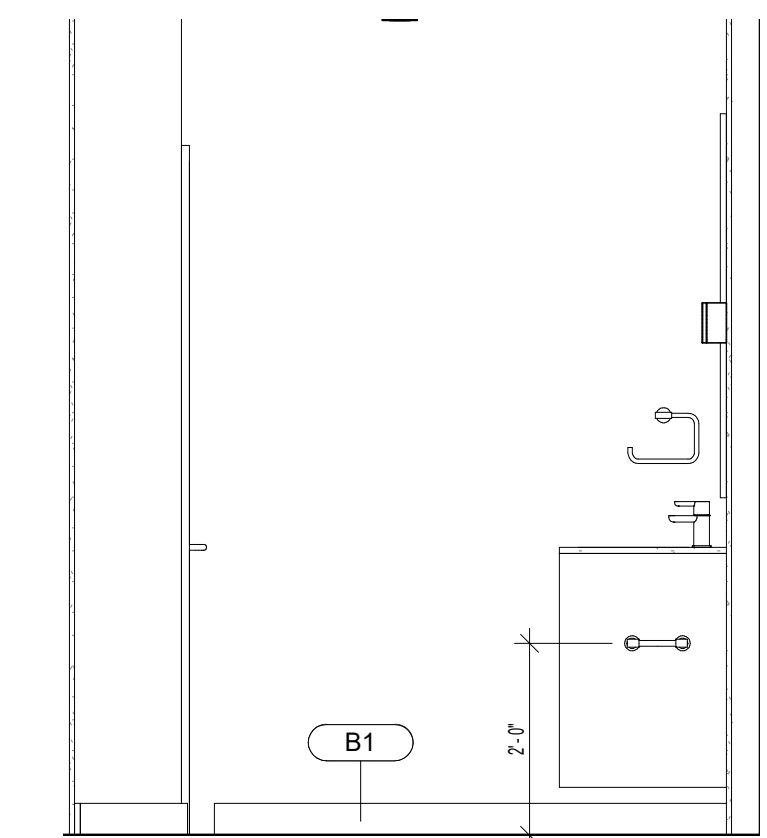

14 TYPE A BATH 1 - EAST
1/2" = 1'-0"

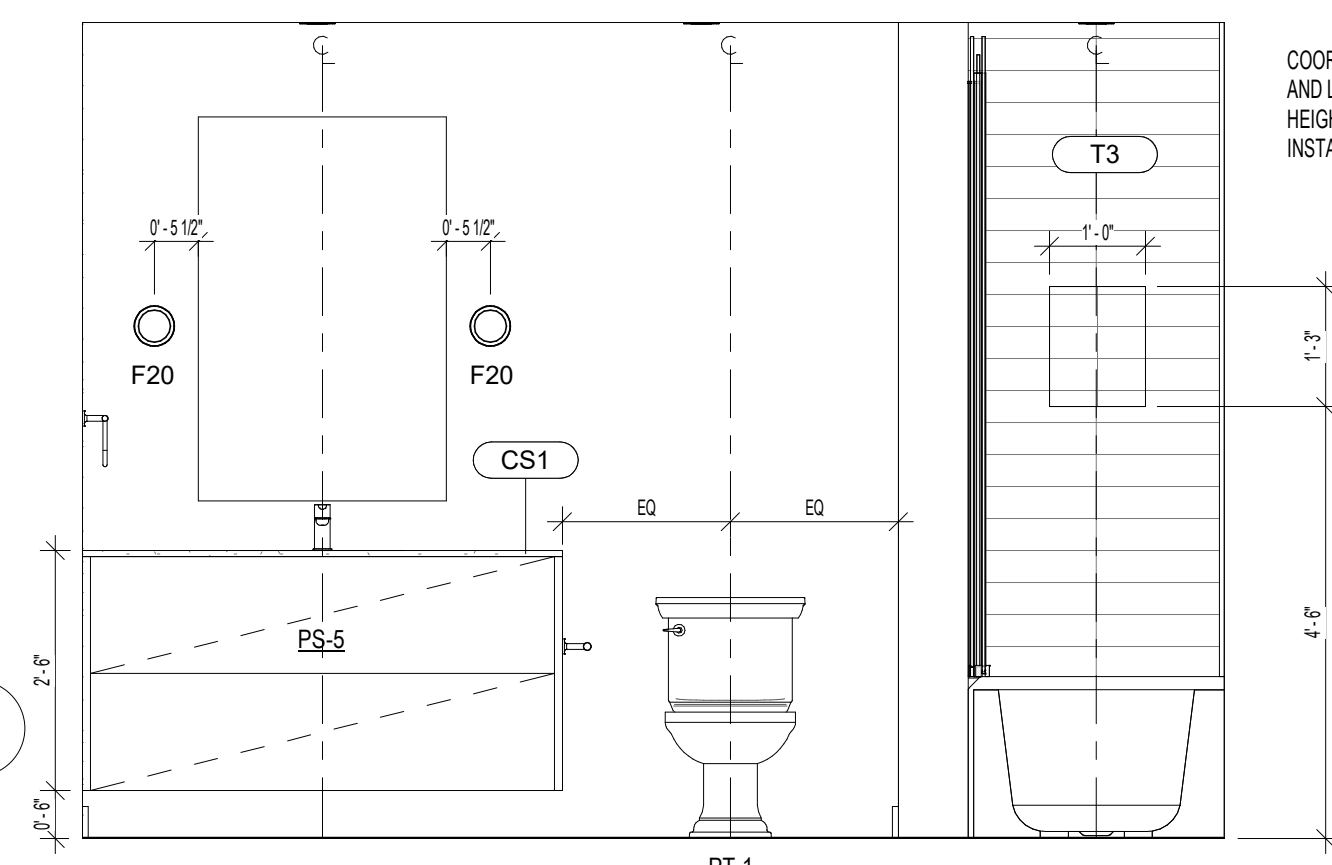


15 TYPE A BATH 1 - SOUTH
1/2" = 1'-0"

NORTHWORKS

CHICAGO | JACKSON HOLE | SAN FRANCISCO | PHILADELPHIA


185 E. Hansen Avenue Jackson Hole, Wyoming 83001
T 307-201-5324 www.nwks.com

© 2021 Northworks Architects & Planners - All rights reserved. Any discrepancies shall be reported immediately to the Architect before proceeding. Only figured dimensions should be used. Contractors and fabricators to verify all dimensions on site prior to beginning Work.

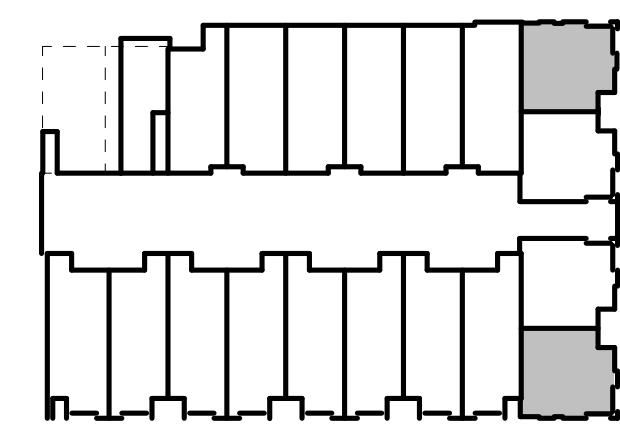

ISSUED DATE	ISSUED FOR
03.27.2020	ISSUE FOR PERMIT
05.20.2020	PERMIT REVISIONS
06.12.2020	IFC: CORE & SHELL - PROGRESS
07.10.2020	IFC: CORE & SHELL - PRICING
12.15.2020	IFC: INTERIORS
04.21.2021	ASI 002: DESIGN REVISIONS

PROFESSIONAL SEAL

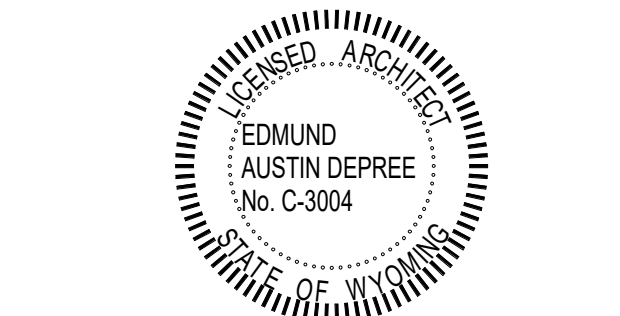


Project
GLENWOOD GILL

185 GLENWOOD ST. JACKSON, WY 83001


1928	Project No.
RB / CP / MF	Drawn By
NWKS	Checked By
Discipline	Drawing No.

A7.00


Drawing Name
ENLARGED FLOOR PLANS - UNIT A

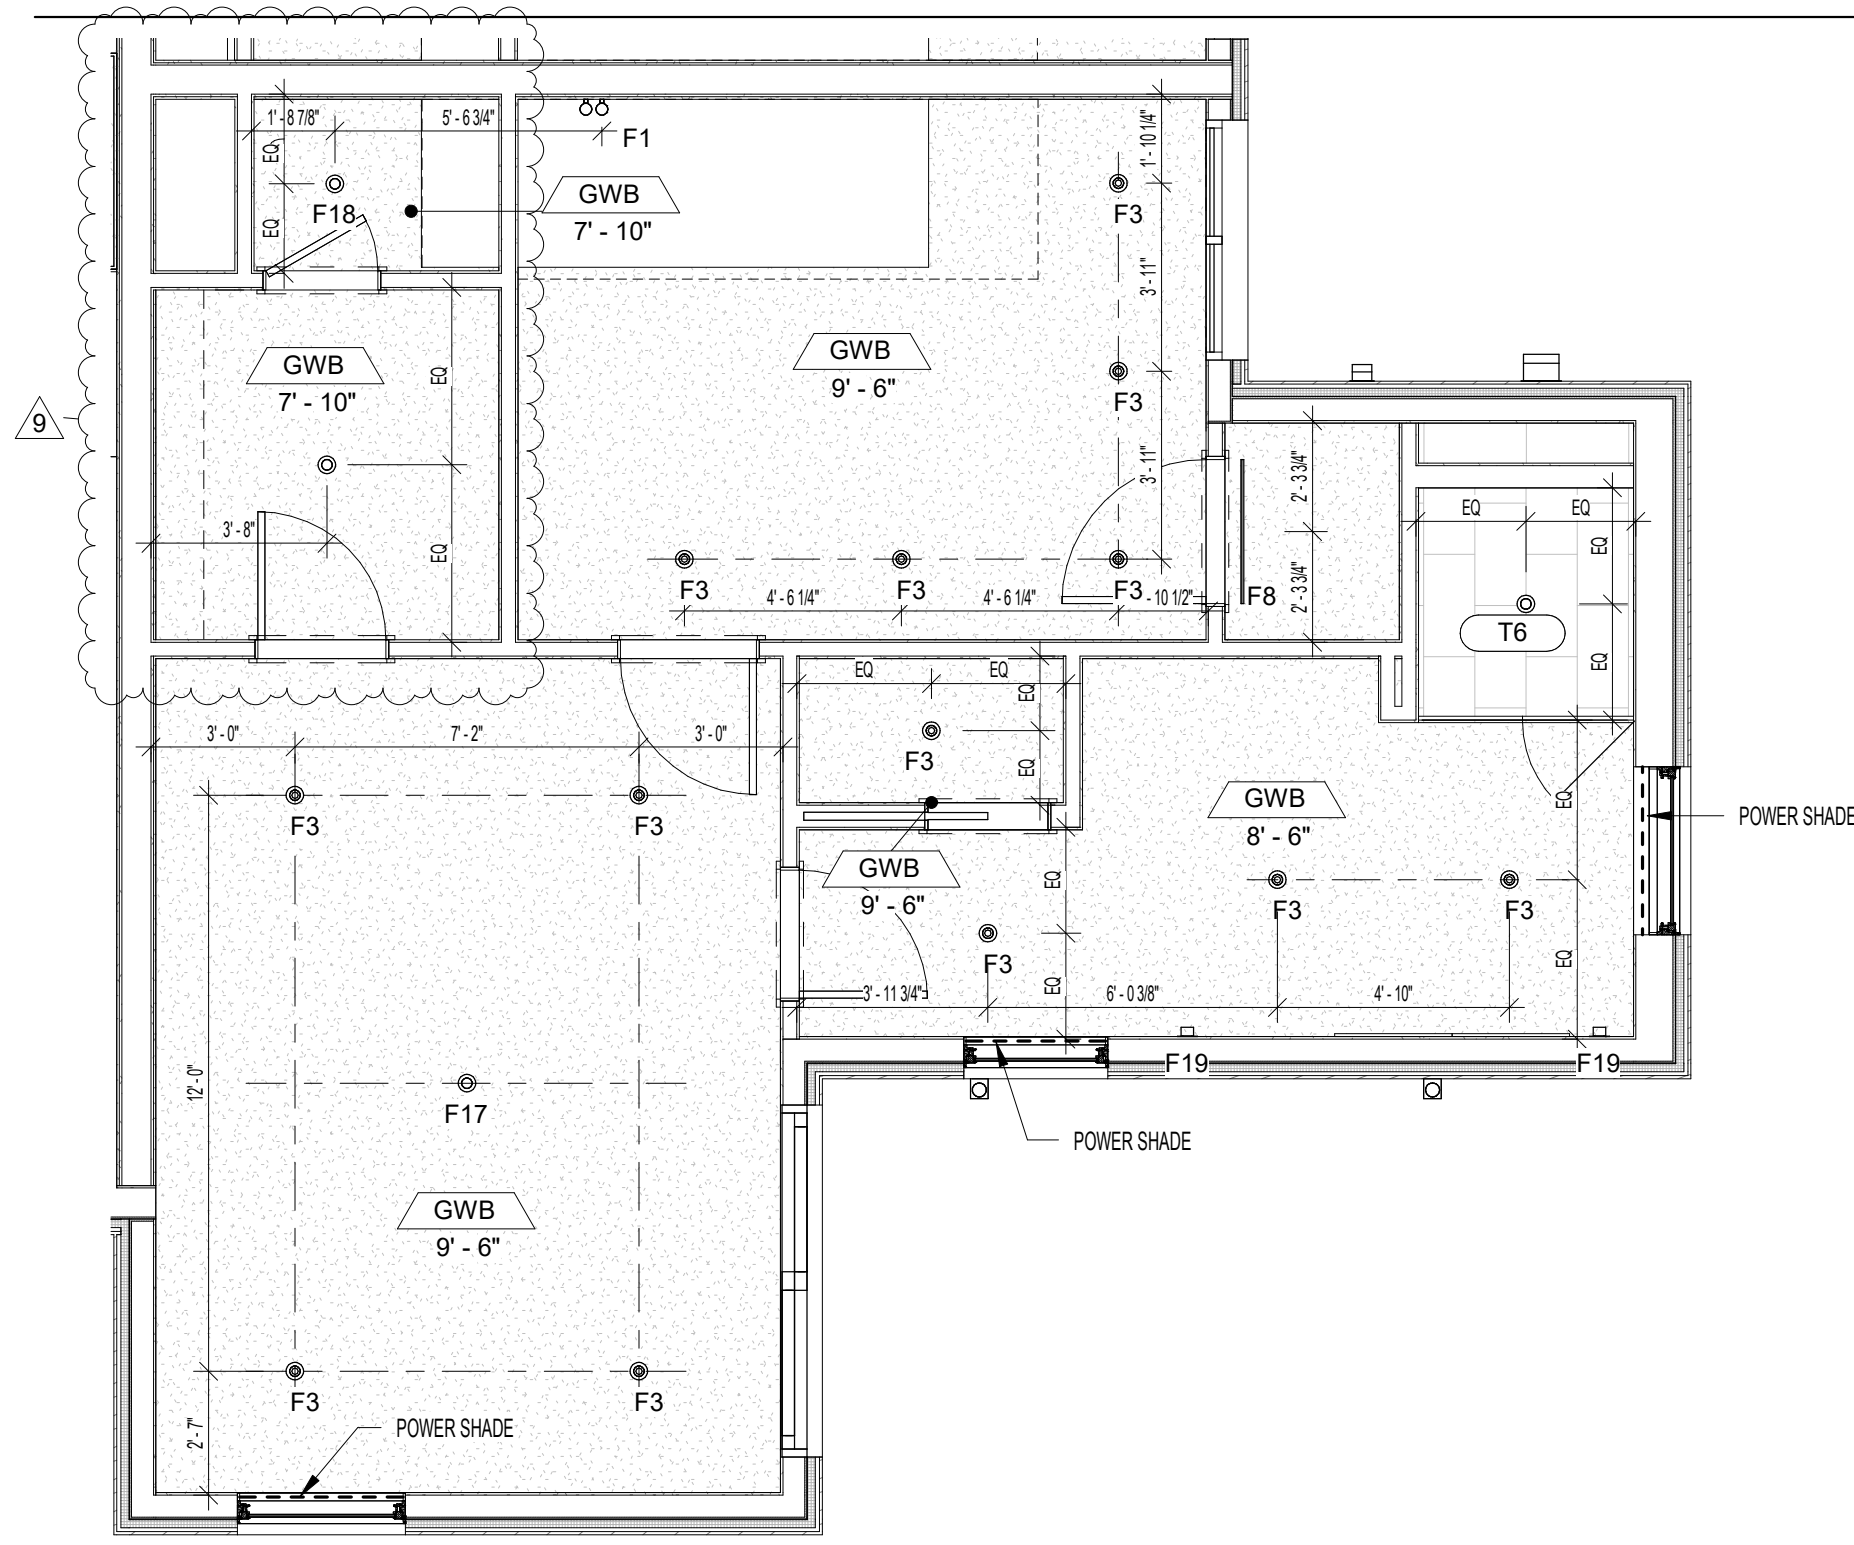


5 THIRD FLOOR RCP - UNIT A
1/4" = 1'-0"

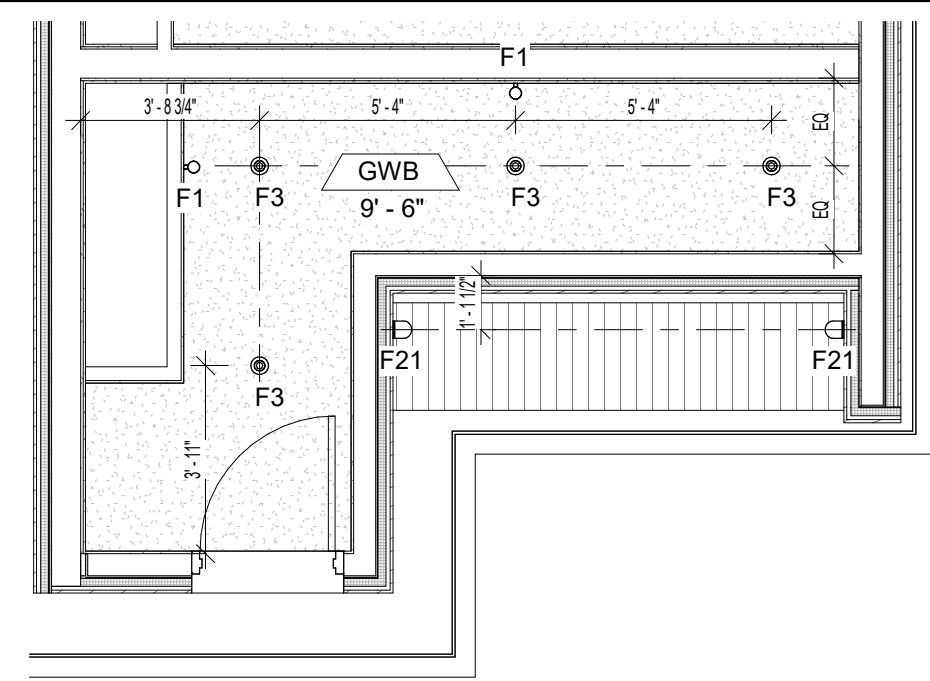


6 PILOT HOUSE RCP - UNIT A
1/4" = 1'-0"

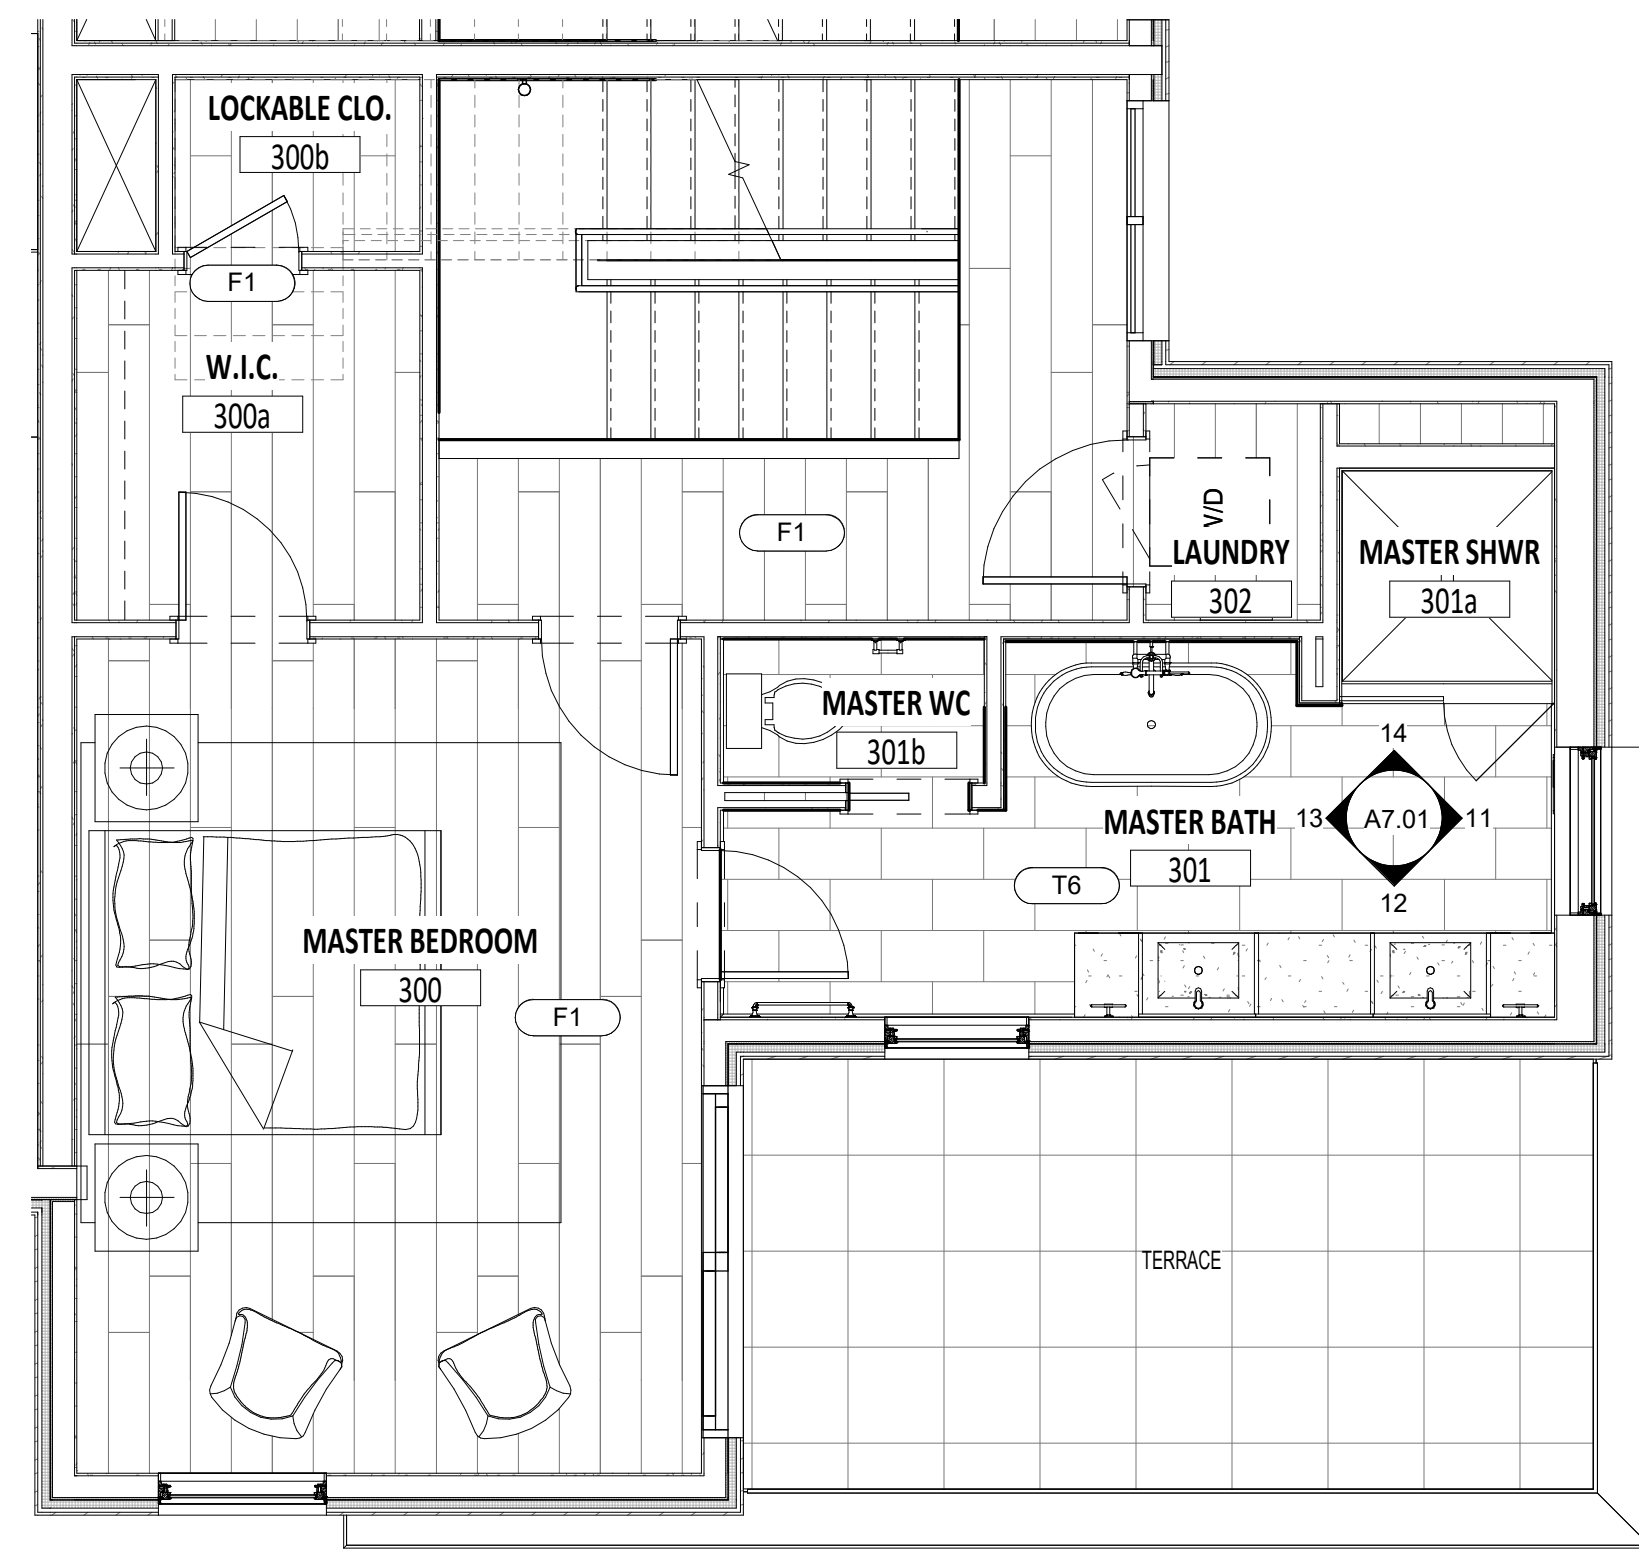


4 THIRD FLOOR FINISH PLAN - UNIT A
1/4" = 1'-0"

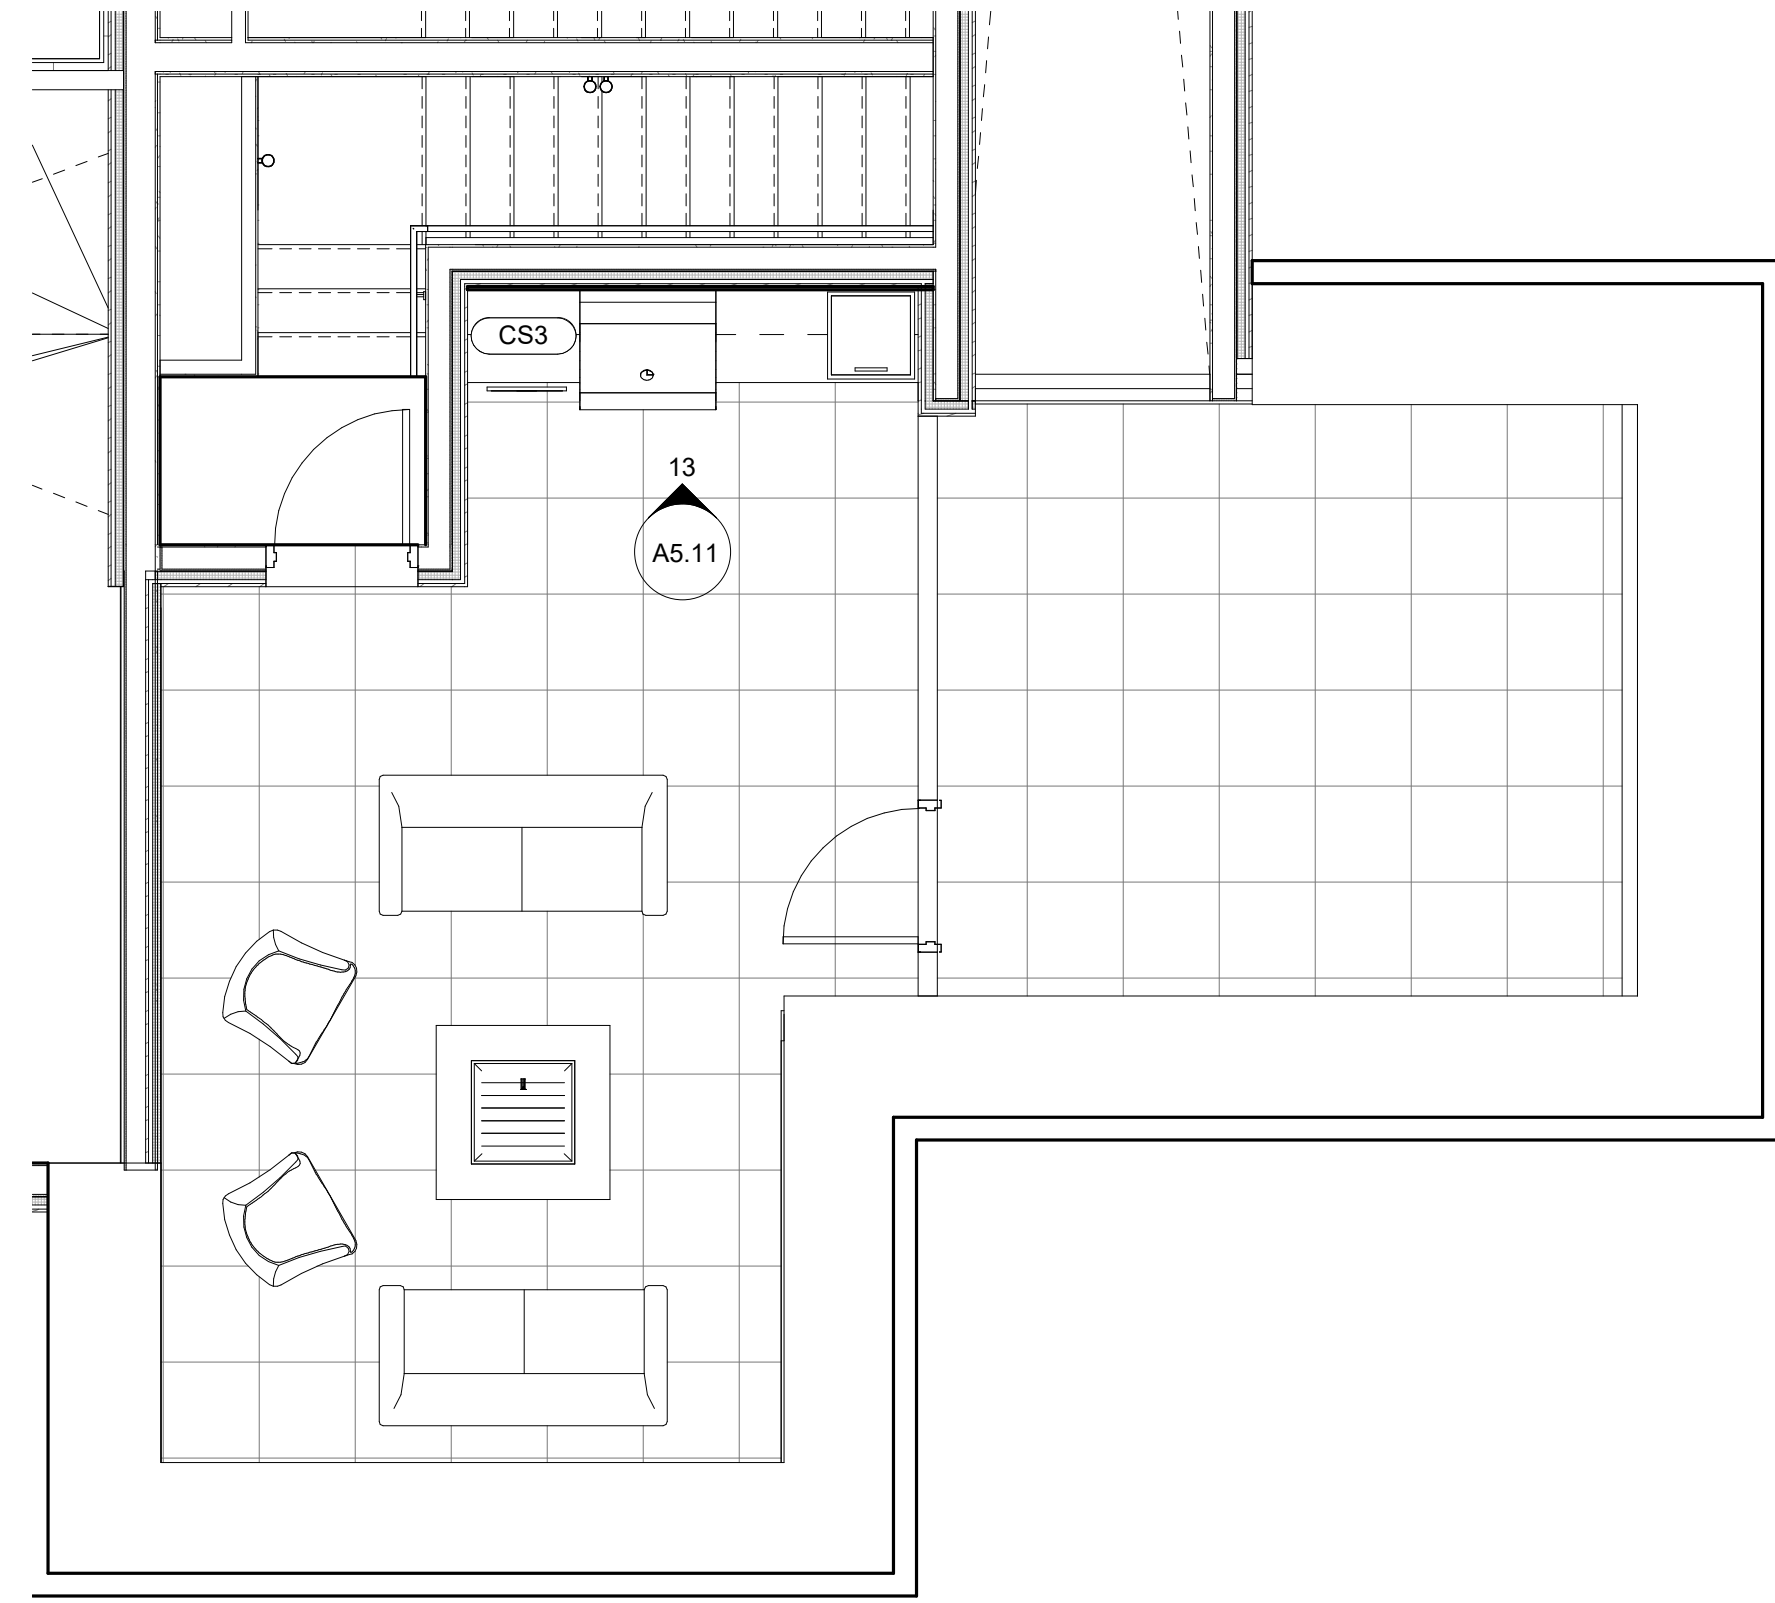


3 ROOF FLOOR FINISH PLAN - UNIT A
1/4" = 1'-0"

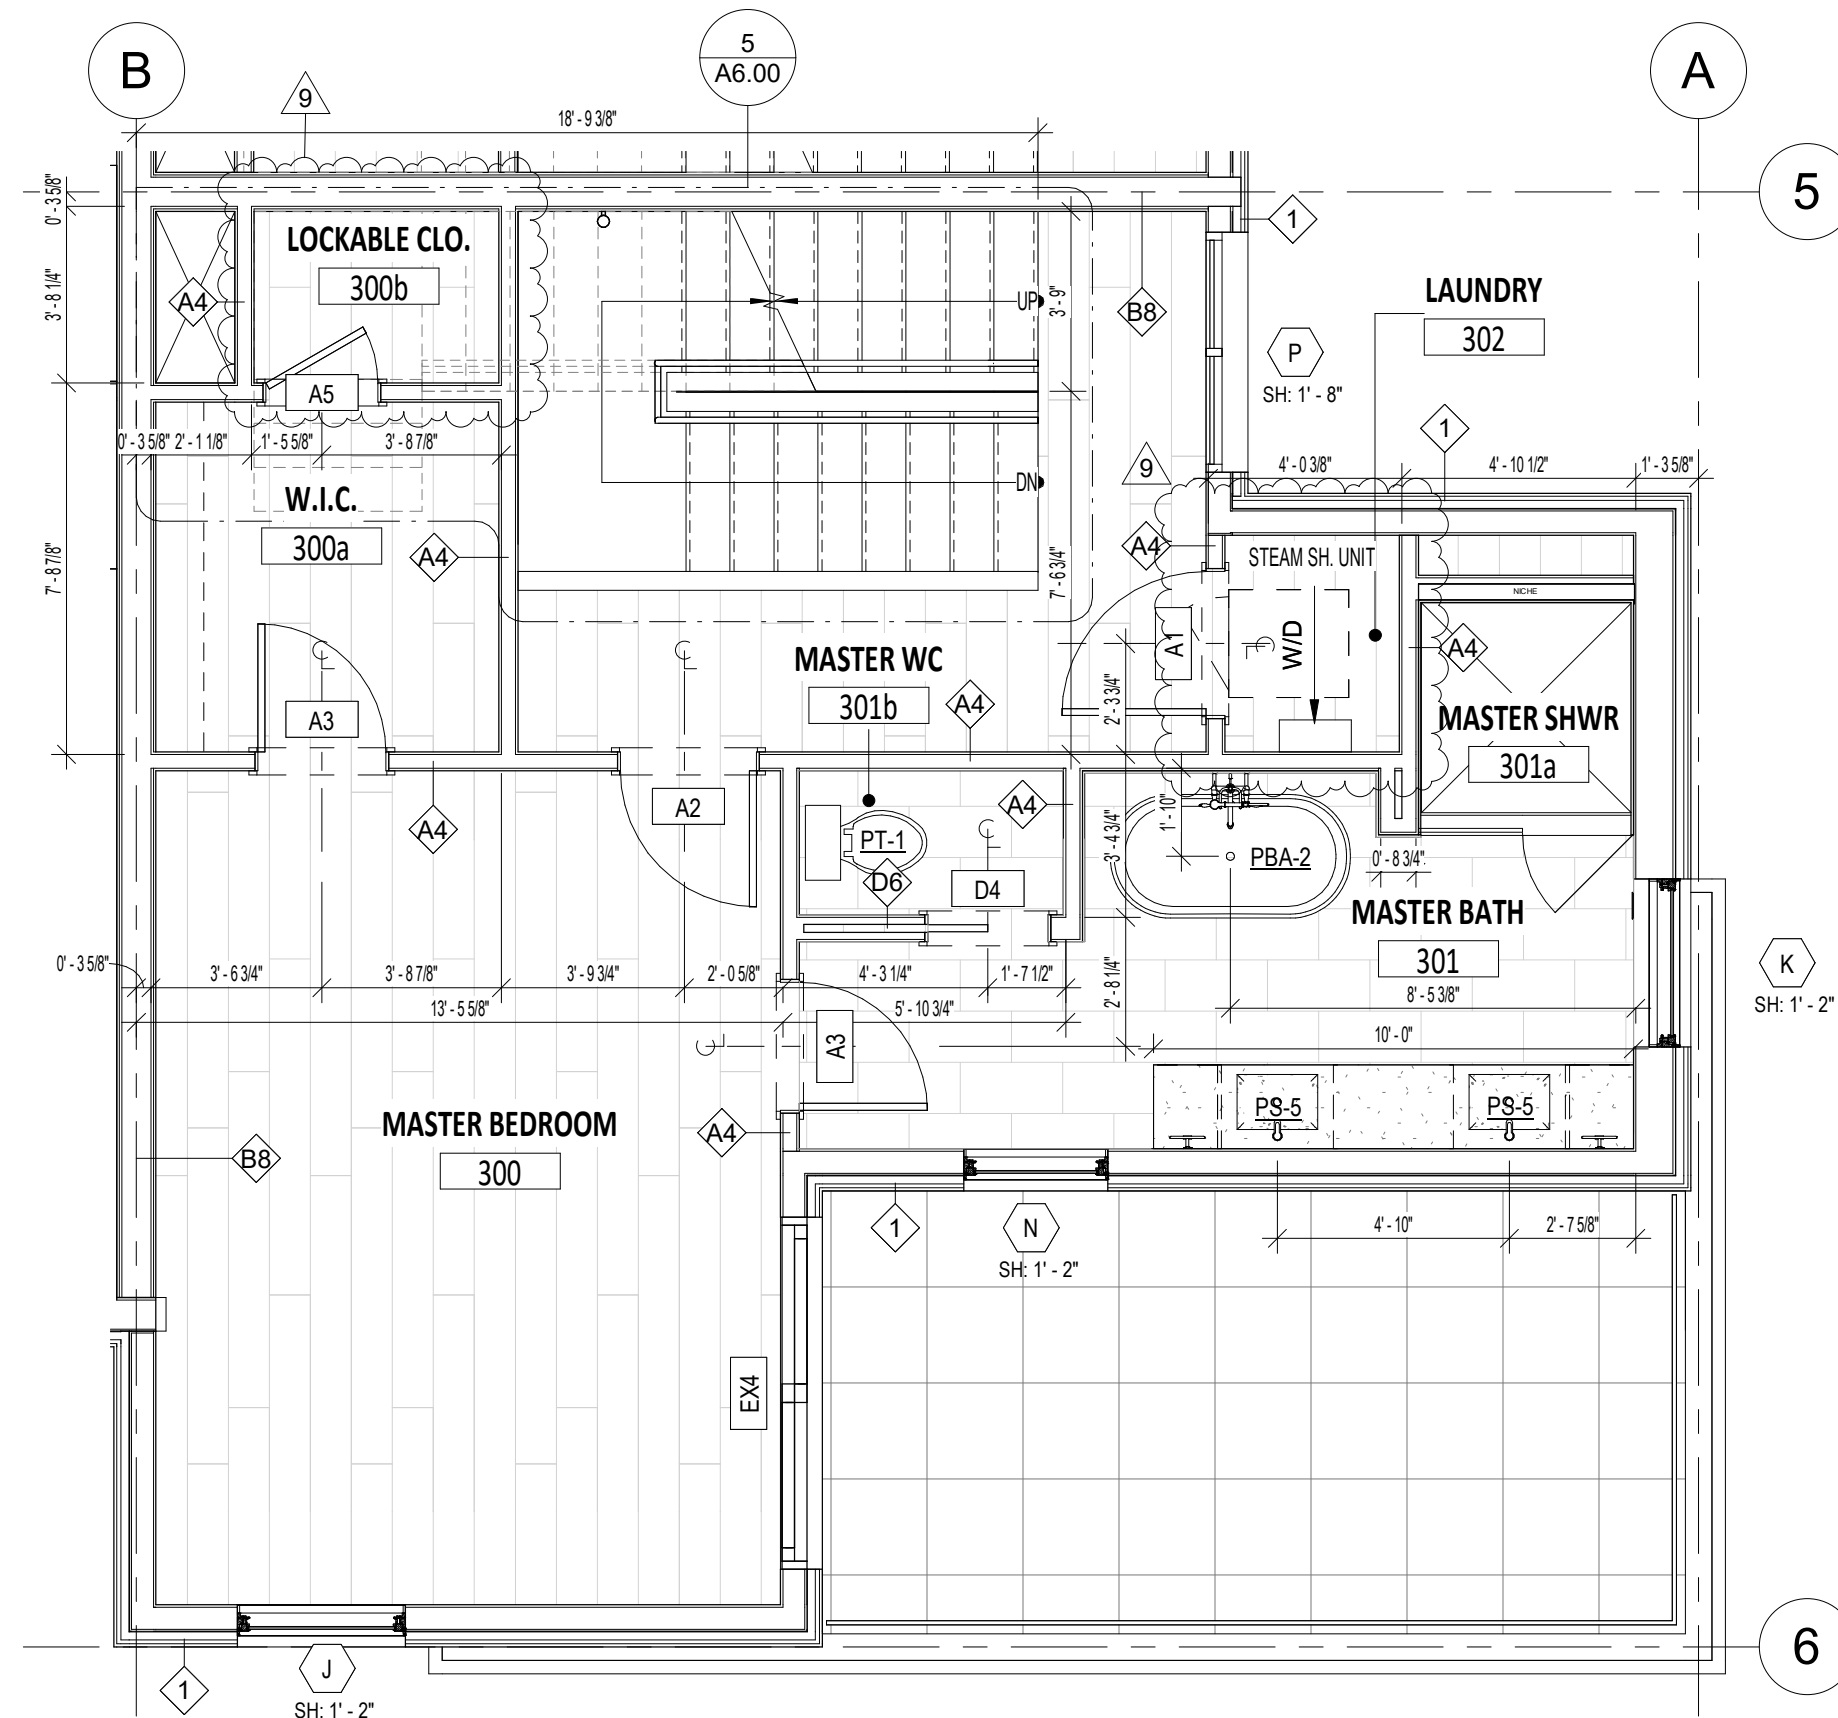


1 THIRD FLOOR PLAN - UNIT A
1/4" = 1'-0"

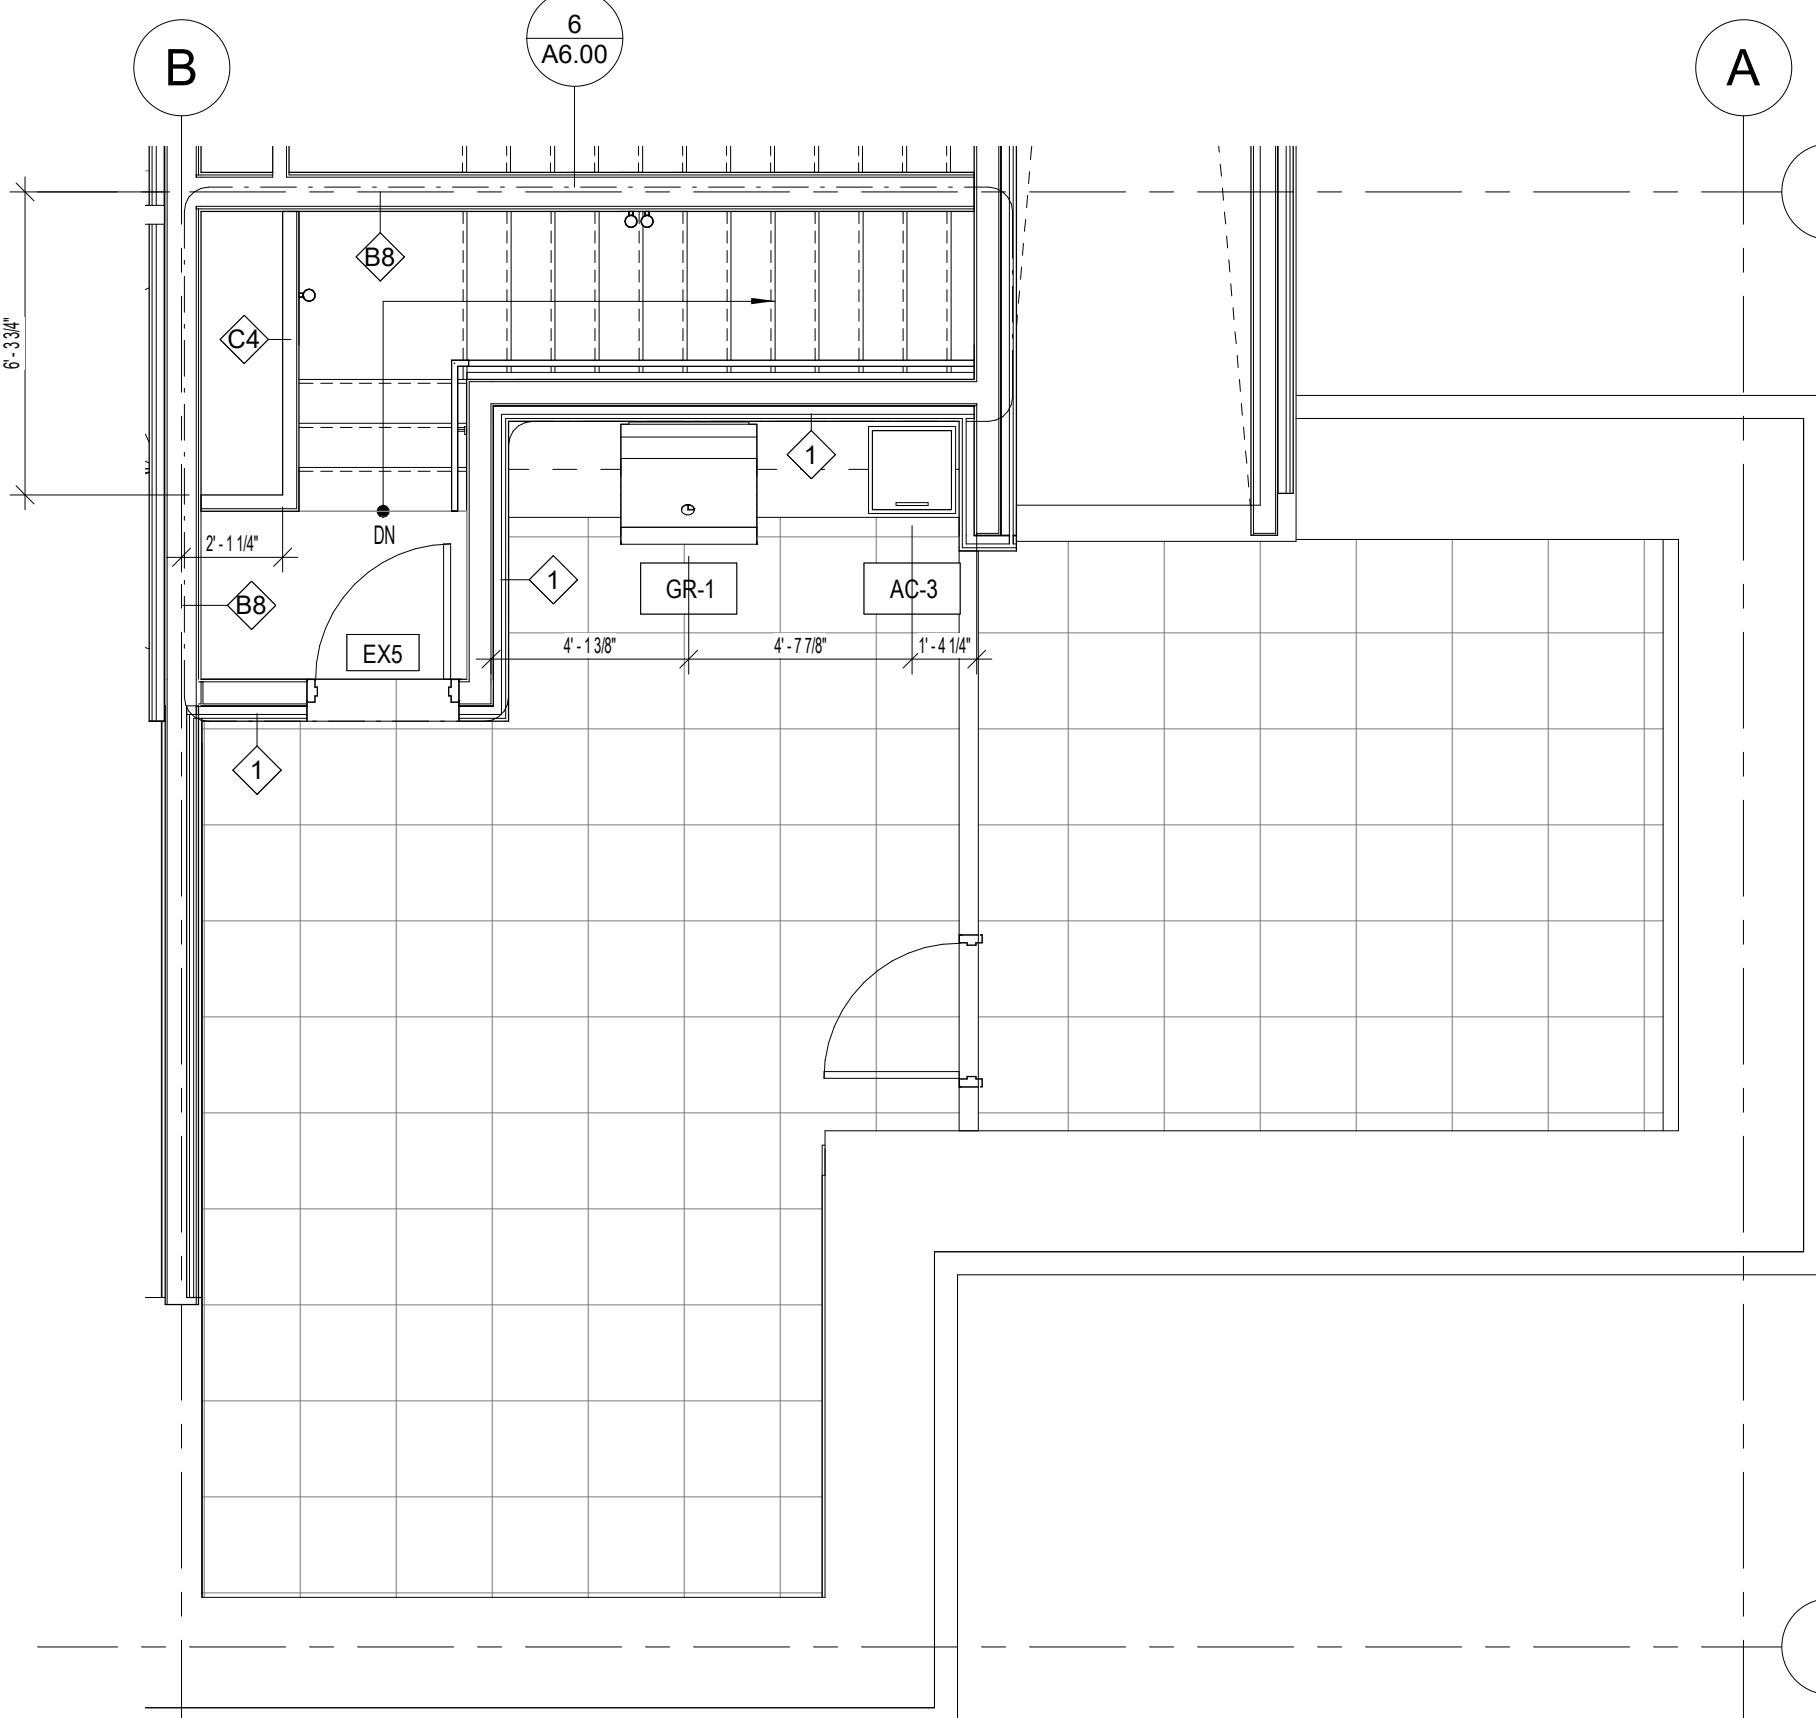


2 ROOF PLAN - UNIT A
1/4" = 1'-0"

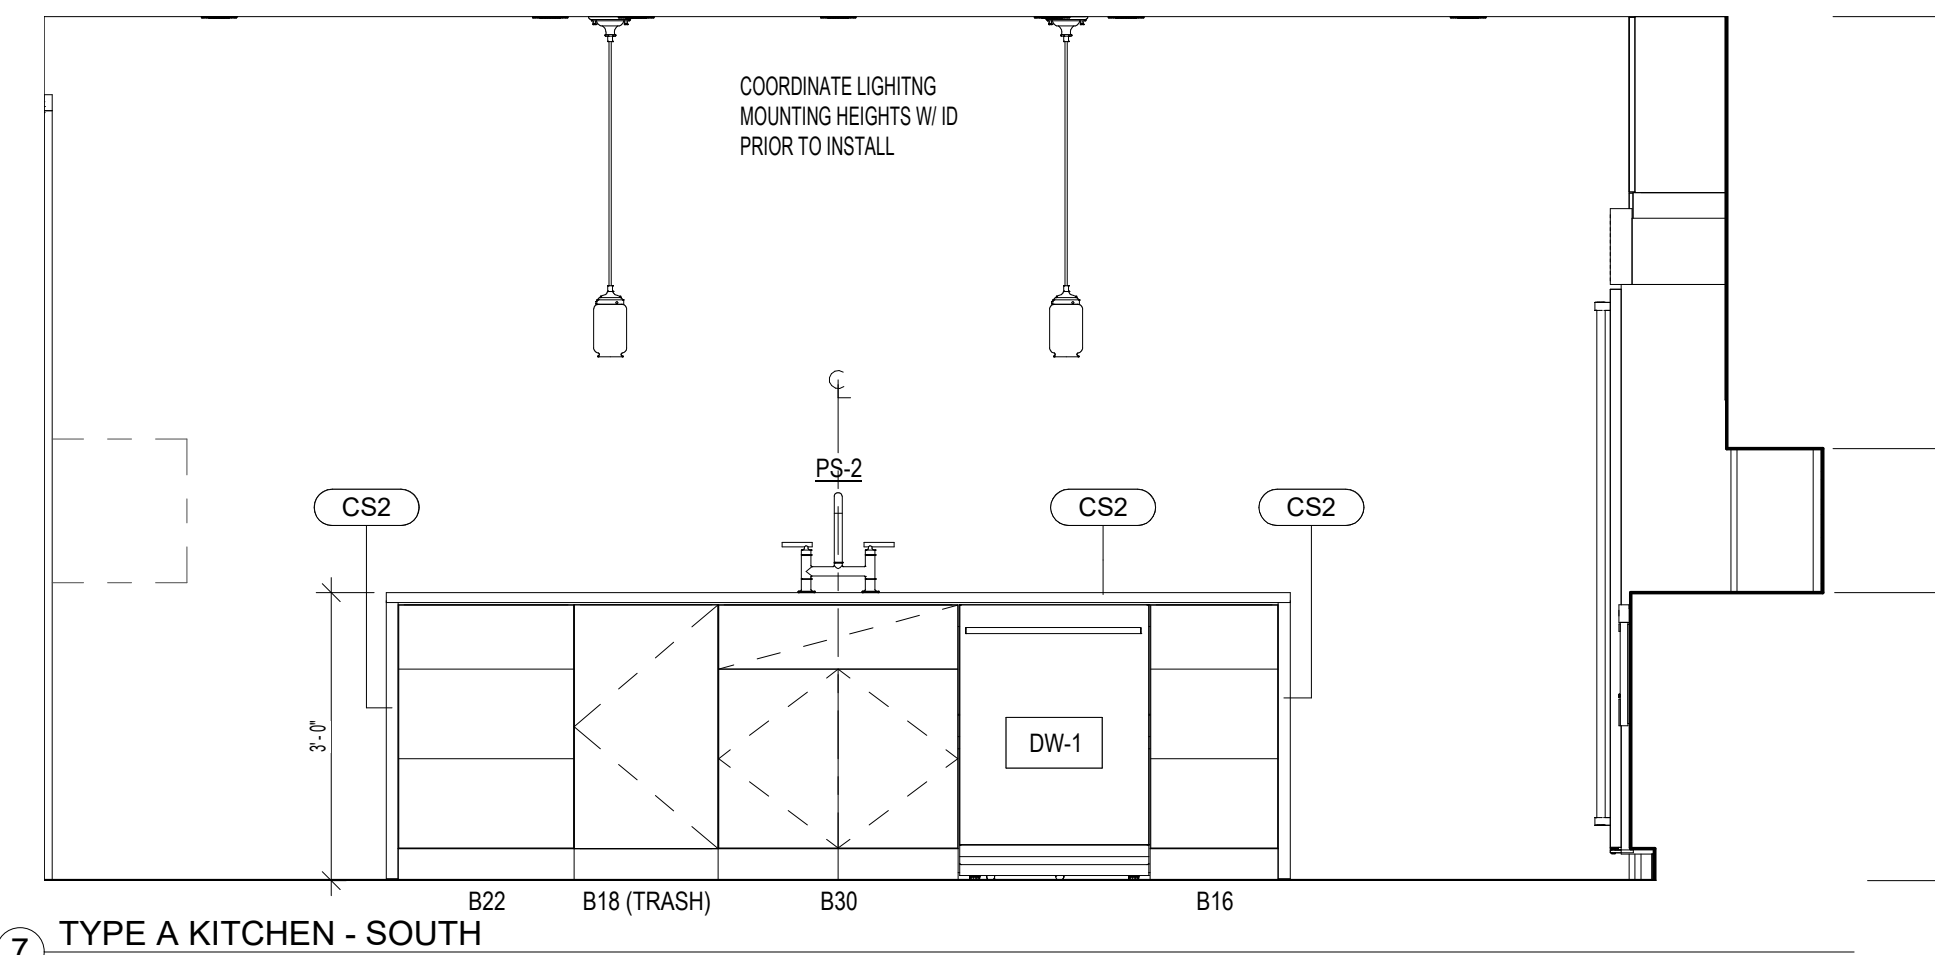


7 TYPE A KITCHEN - SOUTH
1/2" = 1'-0"

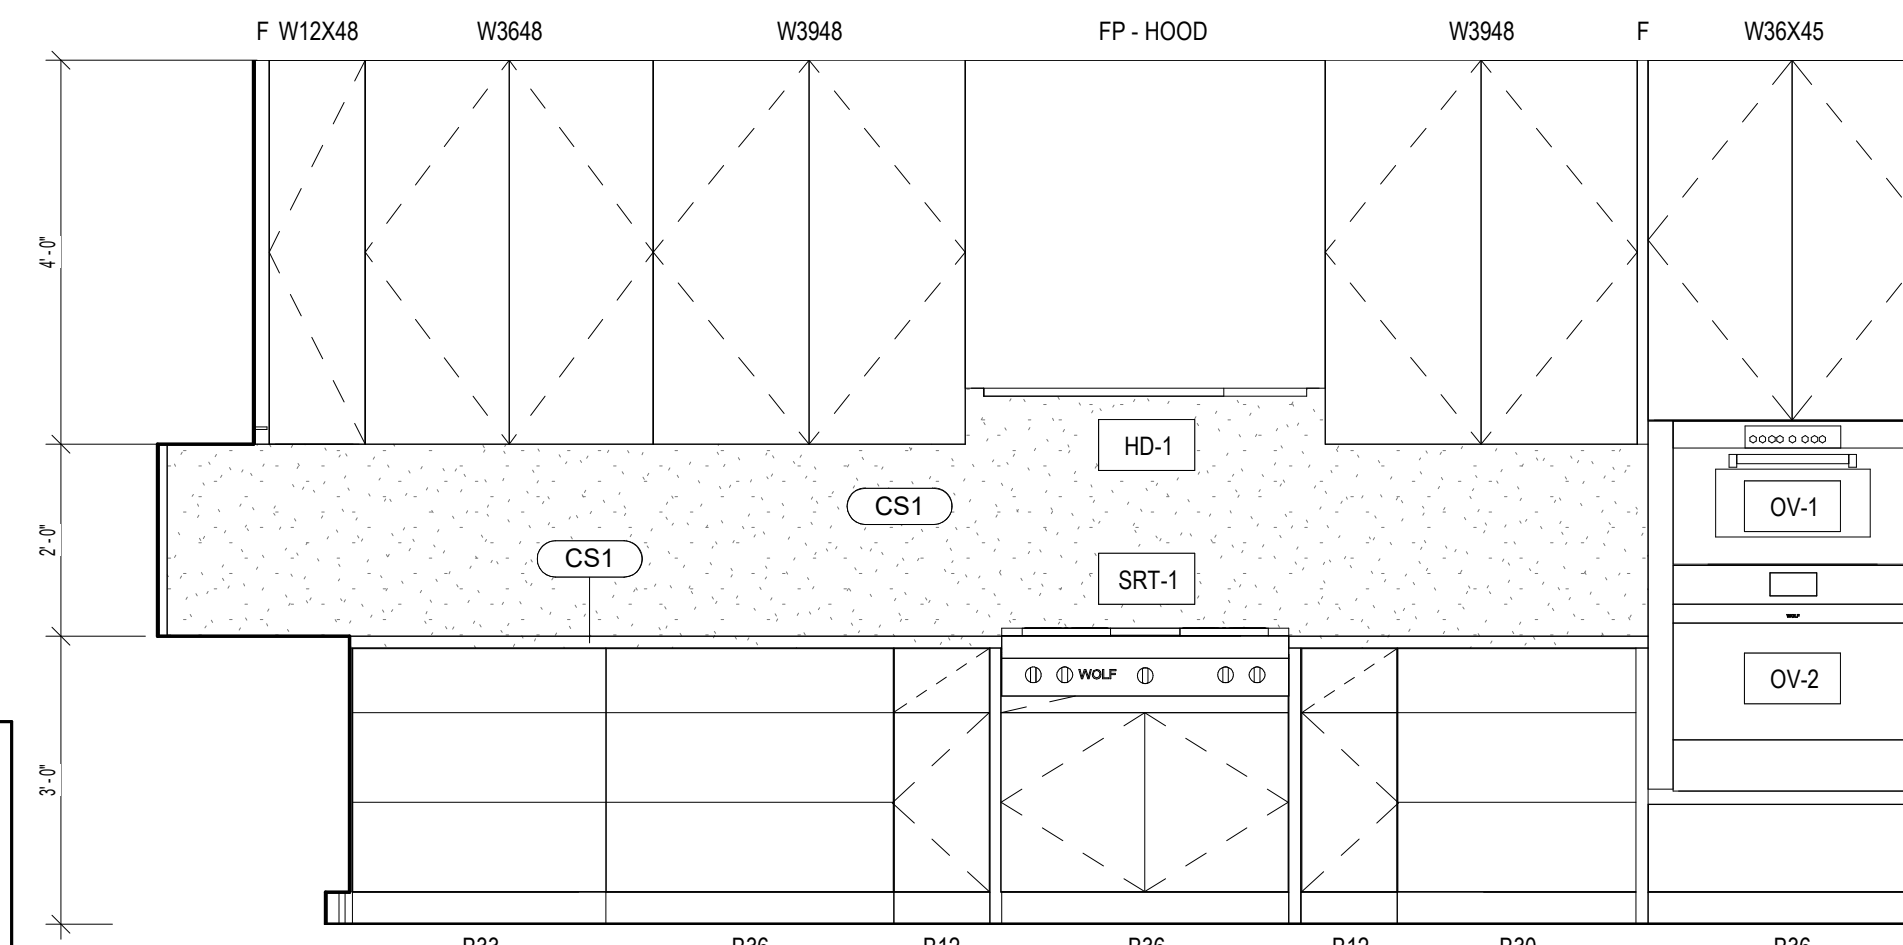

8 TYPE A KITCHEN - NORTH
1/2" = 1'-0"

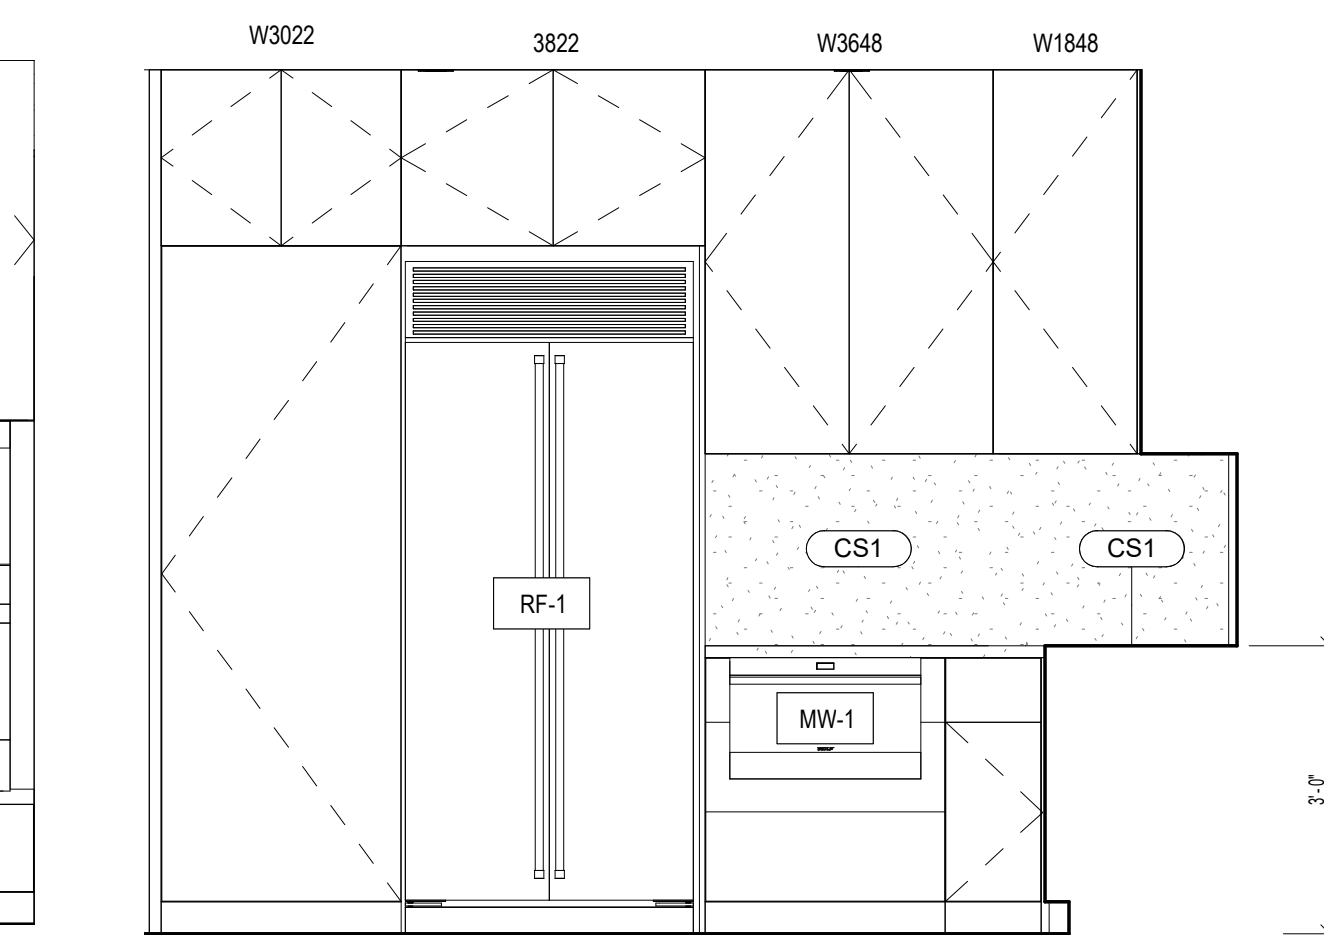


9 TYPE A KITCHEN - WEST
1/2" = 1'-0"

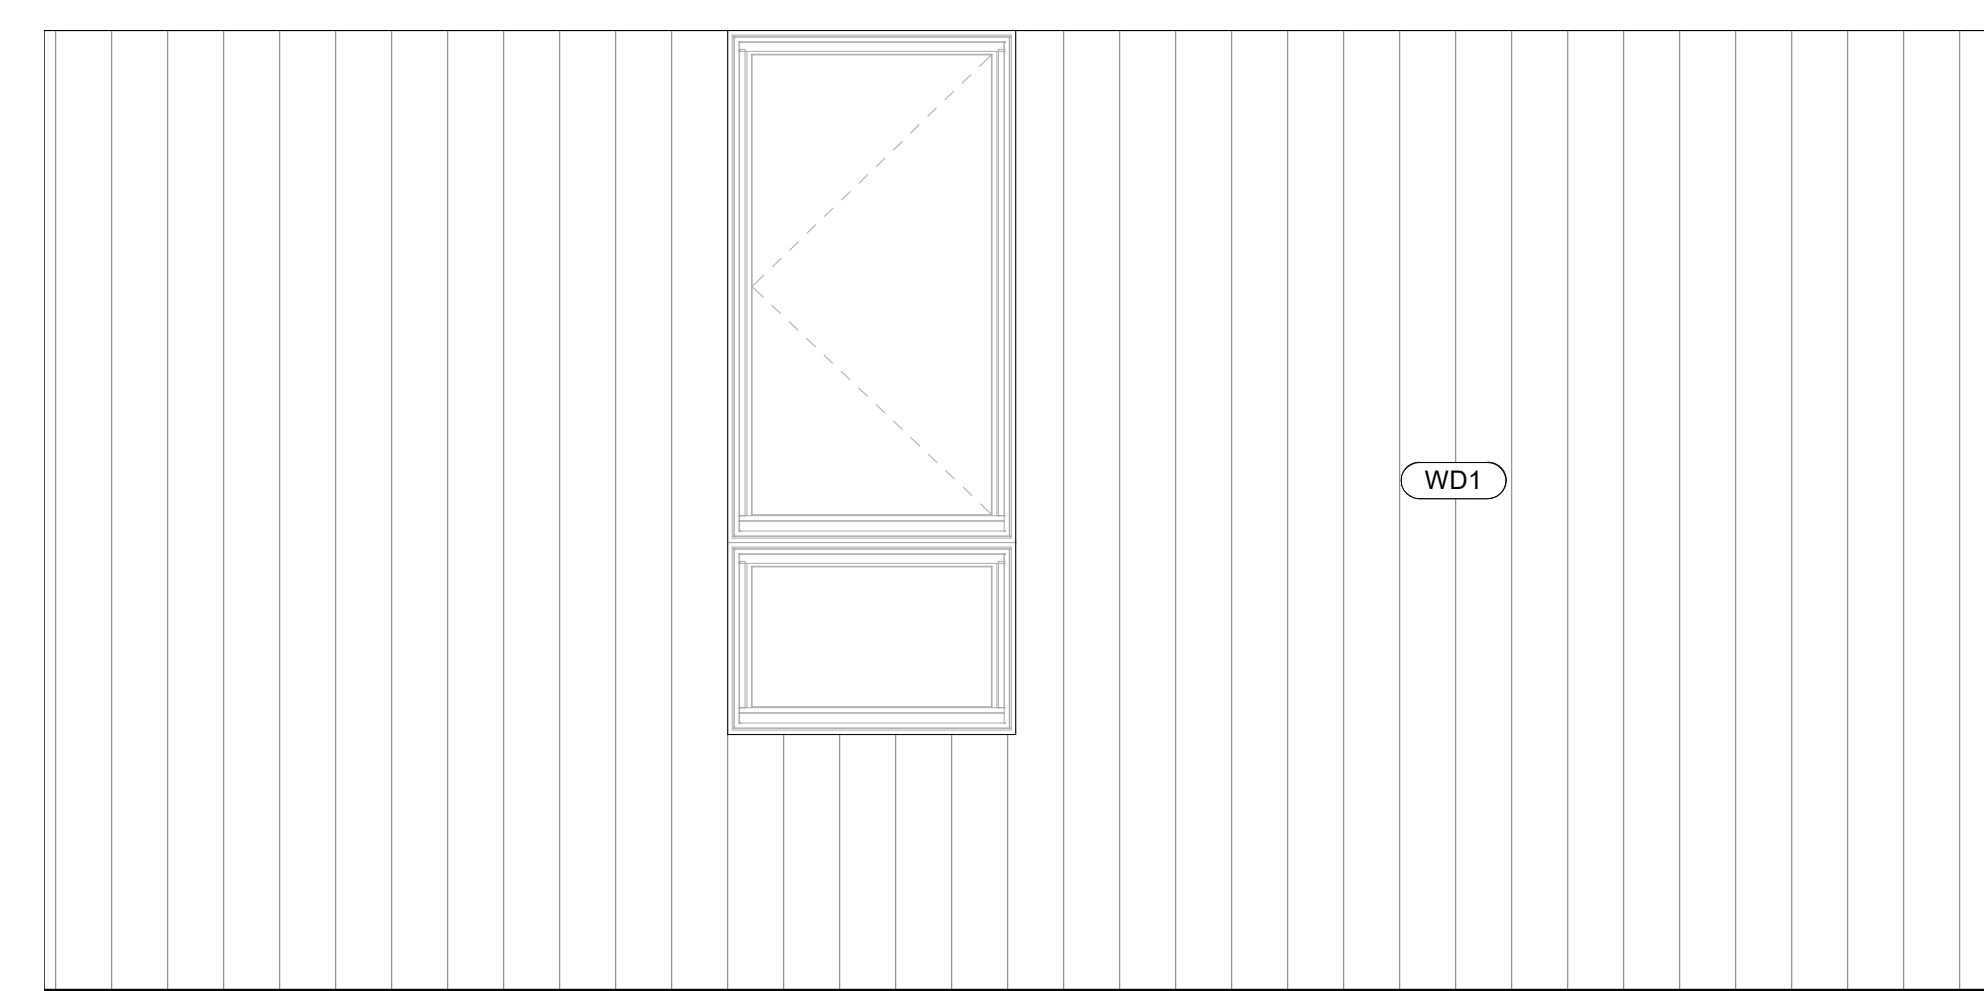


10 LIVING/DINING - SOUTH
1/2" = 1'-0"




11 TYPE A BATH 2 - NORTH
1/2" = 1'-0"

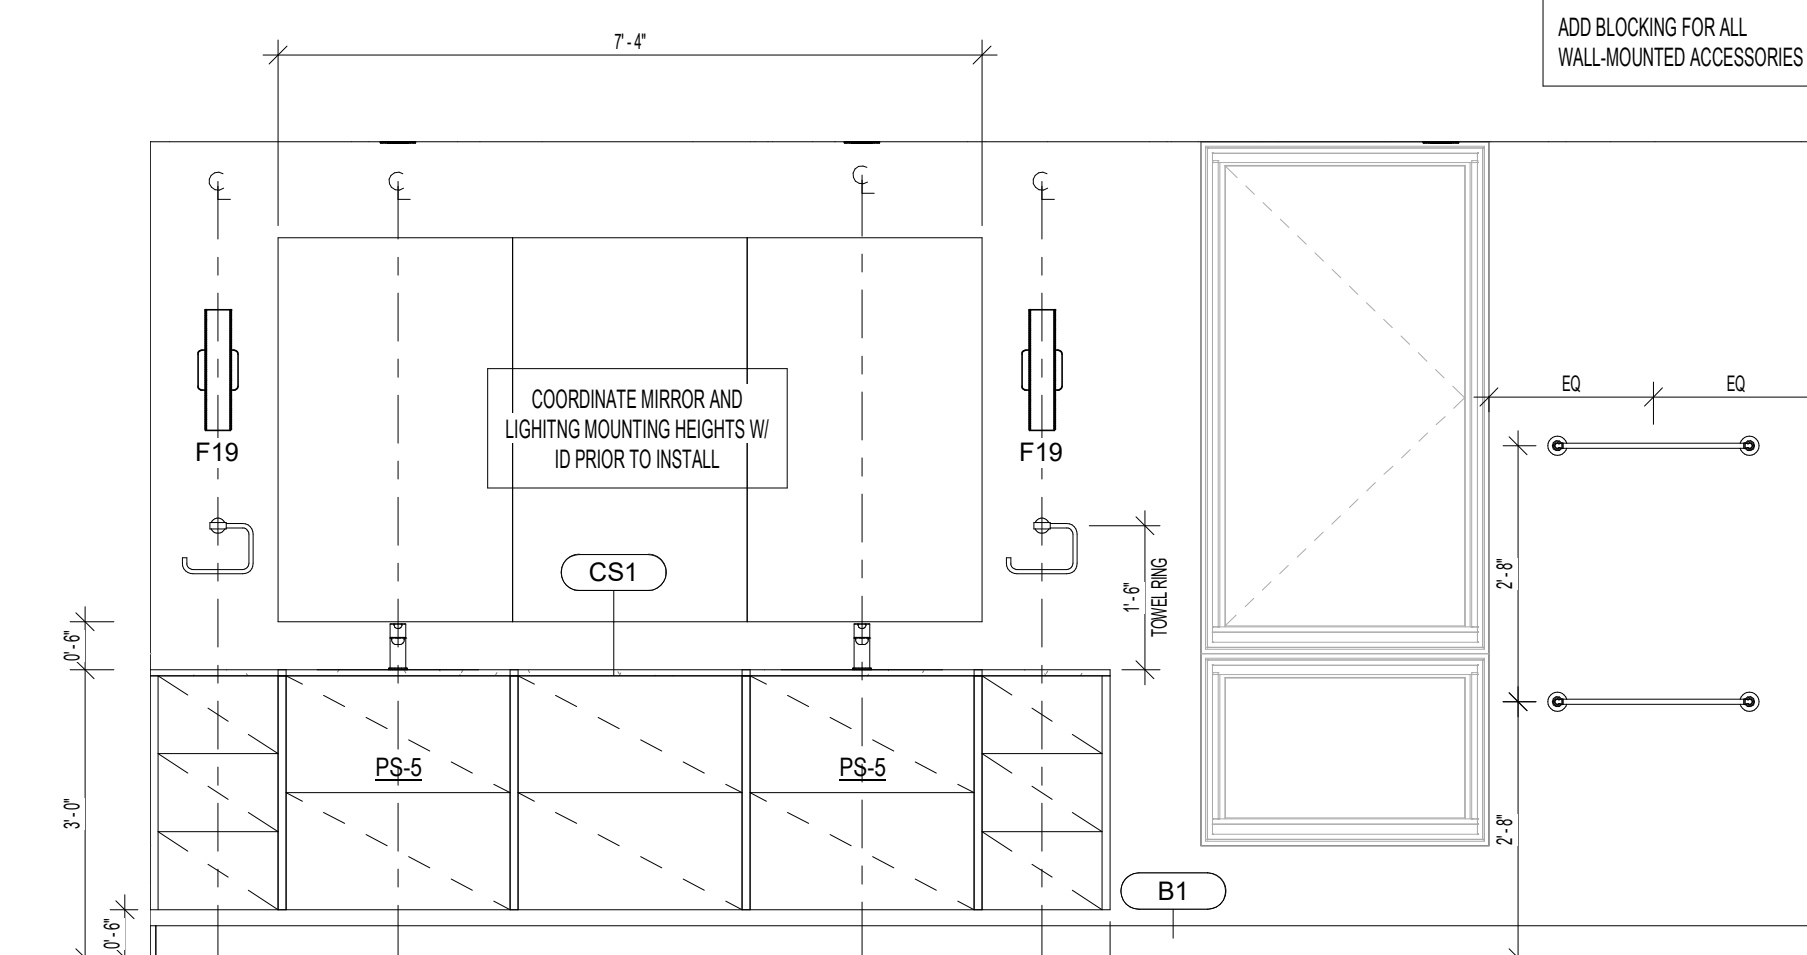

12 TYPE A BATH 2 - EAST
1/2" = 1'-0"

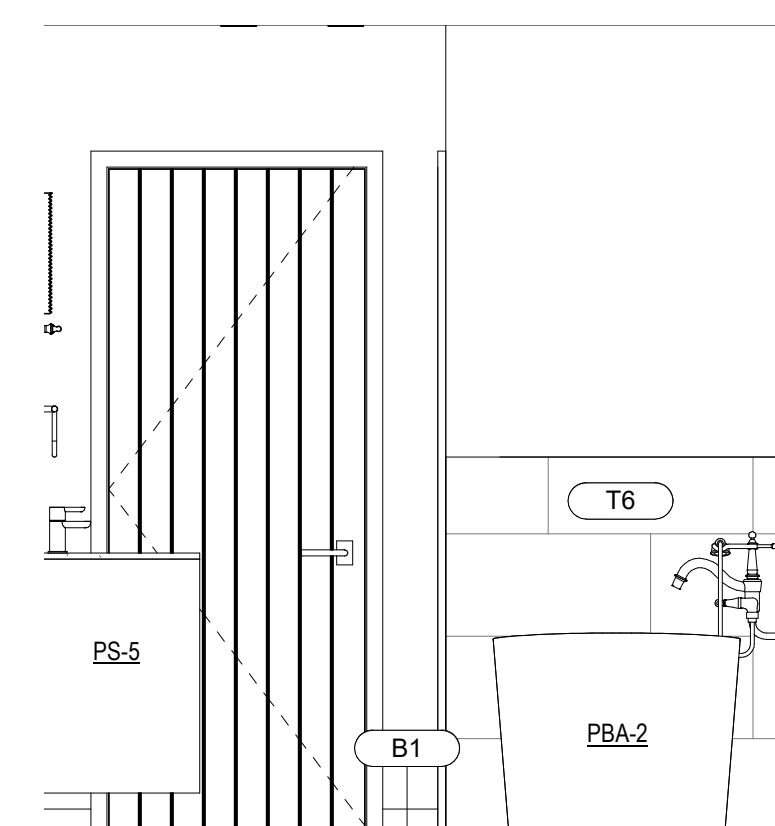

13 TYPE A BATH 2 - SOUTH
1/2" = 1'-0"

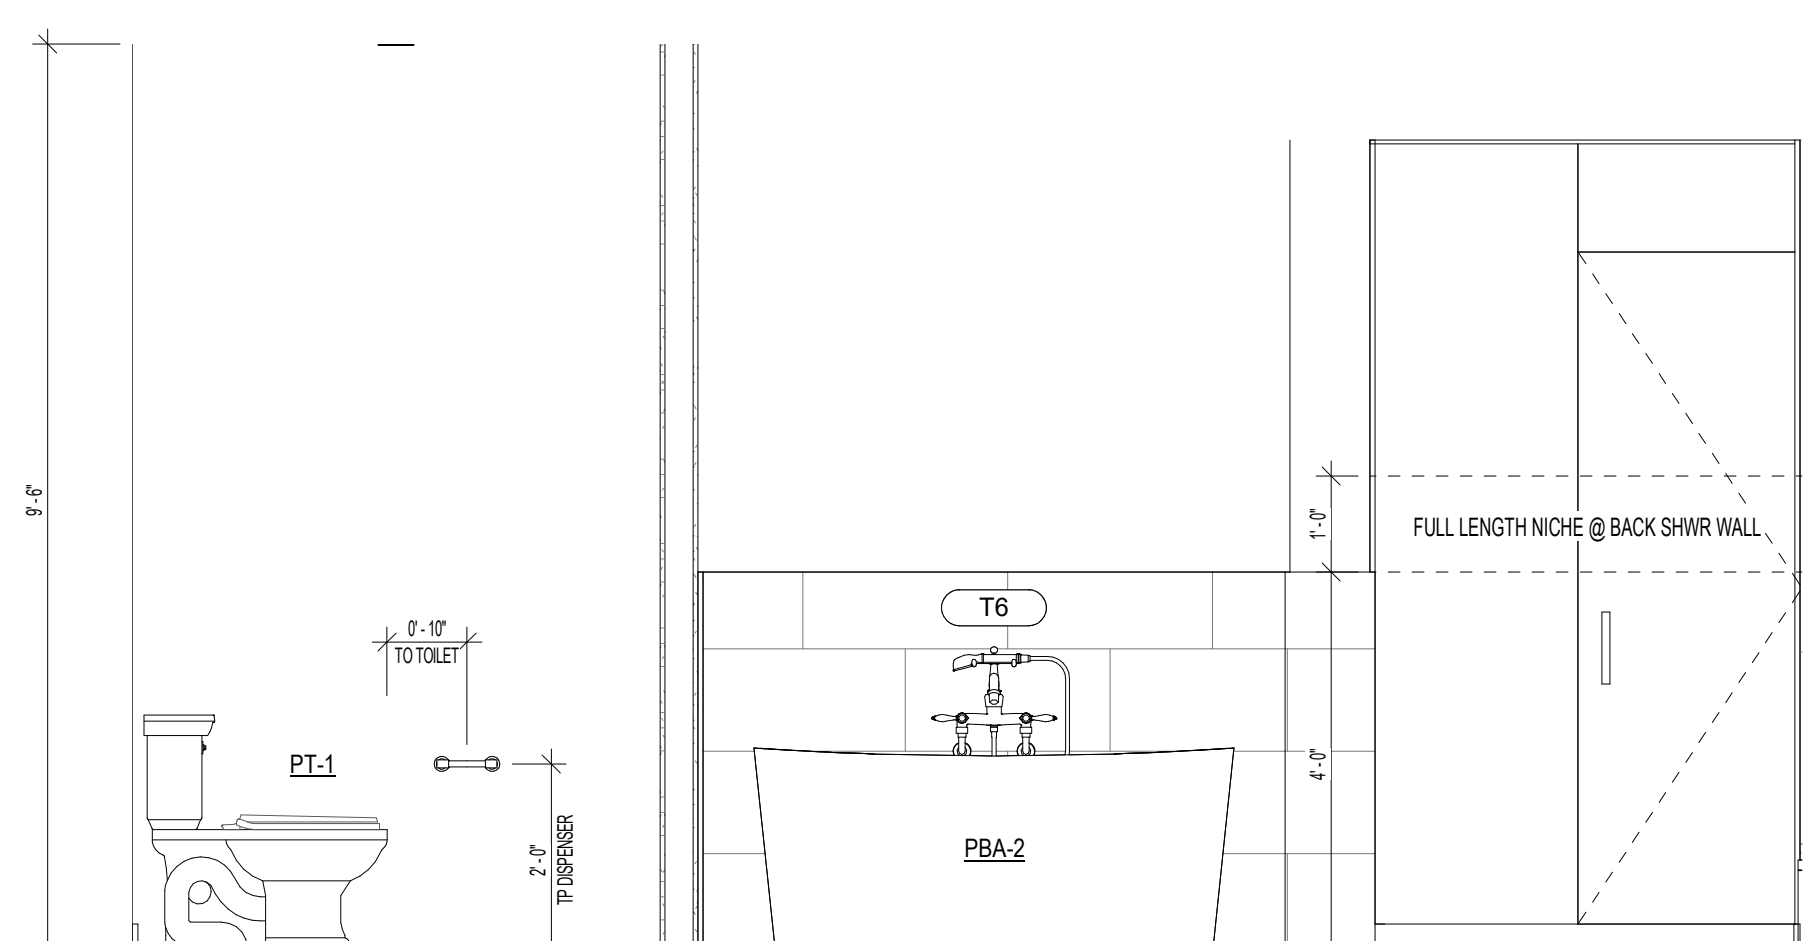


14 TYPE A BATH 2 - WEST
1/2" = 1'-0"

NORTHWORKS

CHICAGO | JACKSON HOLE | SAN FRANCISCO | PHILADELPHIA


185 E. Hansen Avenue Jackson Hole, Wyoming 83001
T 307-201-5324 www.nwks.com

© 2021 Northworks Architects & Planners - All rights reserved.
Any discrepancies shall be reported immediately to the
Architect before proceeding. Only figured dimensions should be
used. Contractors and fabricators to verify all dimensions on
site prior to beginning Work.

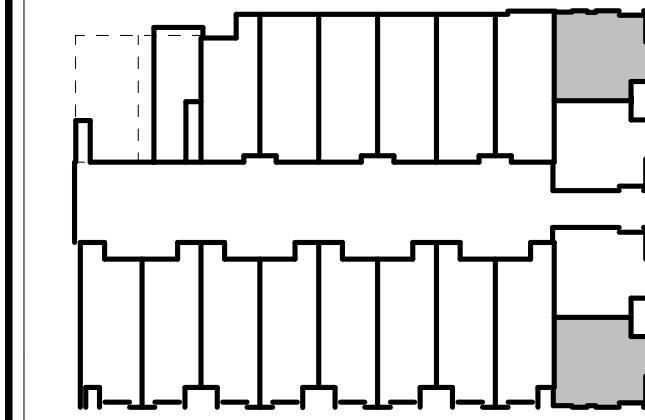

ISSUED DATE	ISSUED FOR
03.27.2020	ISSUE FOR PERMIT
05.20.2020	PERMIT REVISIONS
06.12.2020	IFC: CORE & SHELL - PROGRESS
07.10.2020	IFC: CORE & SHELL - PRICING
12.15.2020	IFC: INTERIORS
04.21.2021	ASI 002: DESIGN REVISIONS

PROFESSIONAL SEAL

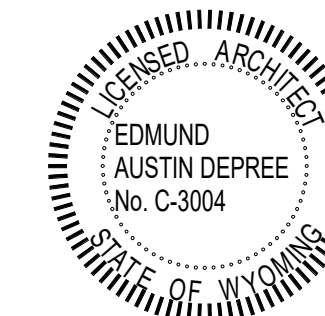

Project
GLENWOOD GILL



185 GLENWOOD ST. JACKSON, WY 83001

1928	Project No.
RB / CP / MF	Drawn By
NWKS	Checked By
Discipline	Drawing No.


A7.01

Drawing Name
ENLARGED FLOOR PLANS - UNIT A


ASI 002 - DESIGN REVISIONS

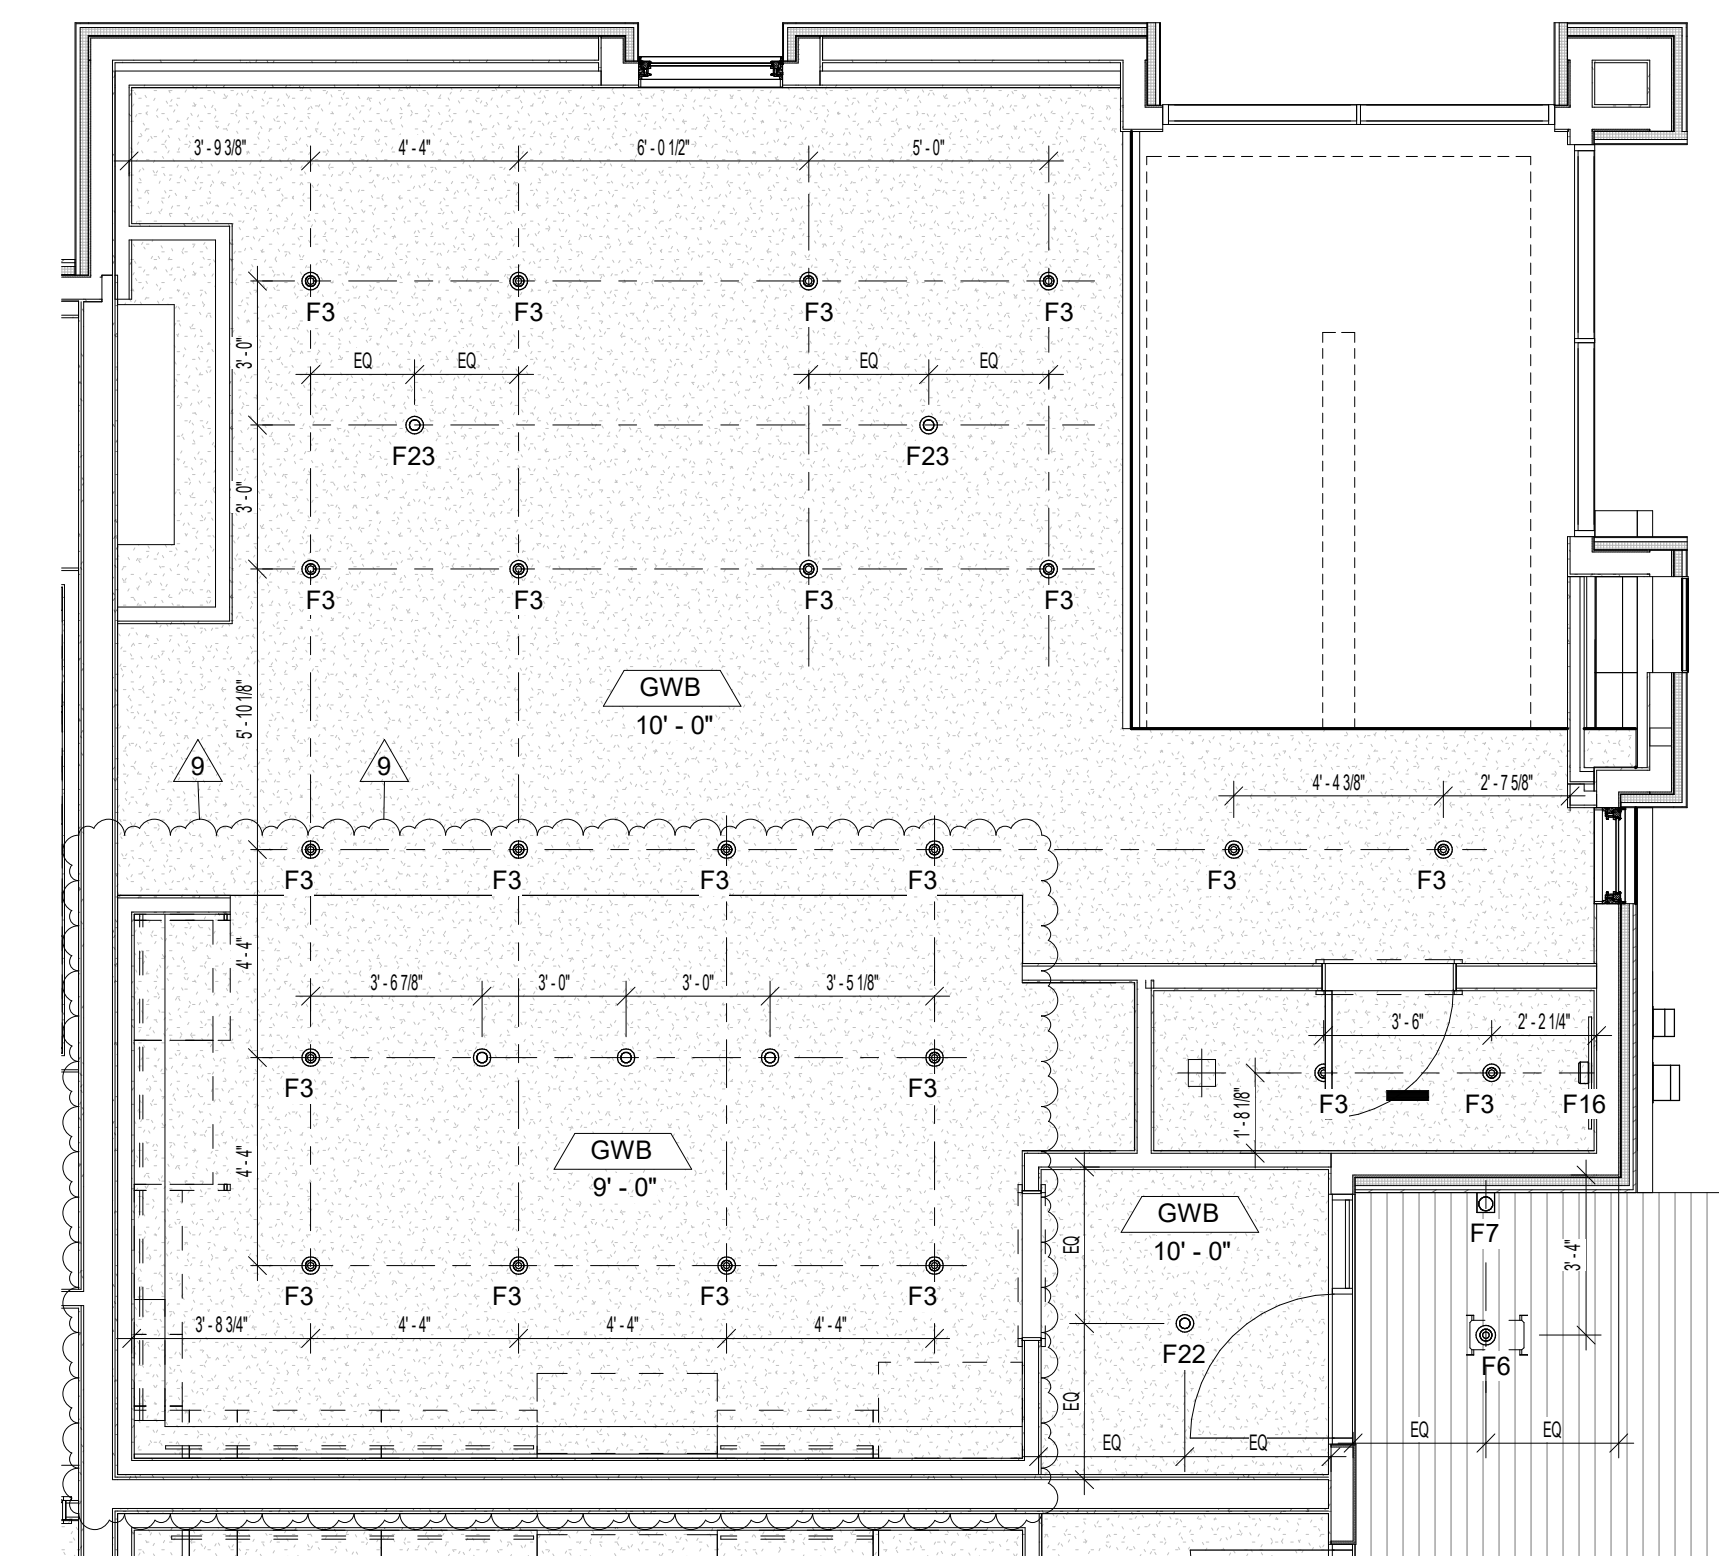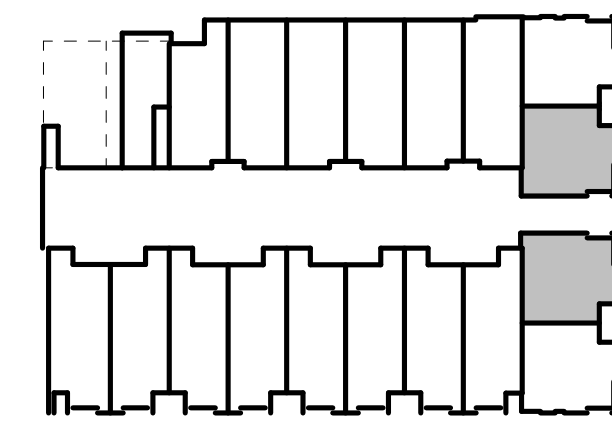


6 FIRST FLOOR RCP - UNIT B
1/4" = 1'-0"

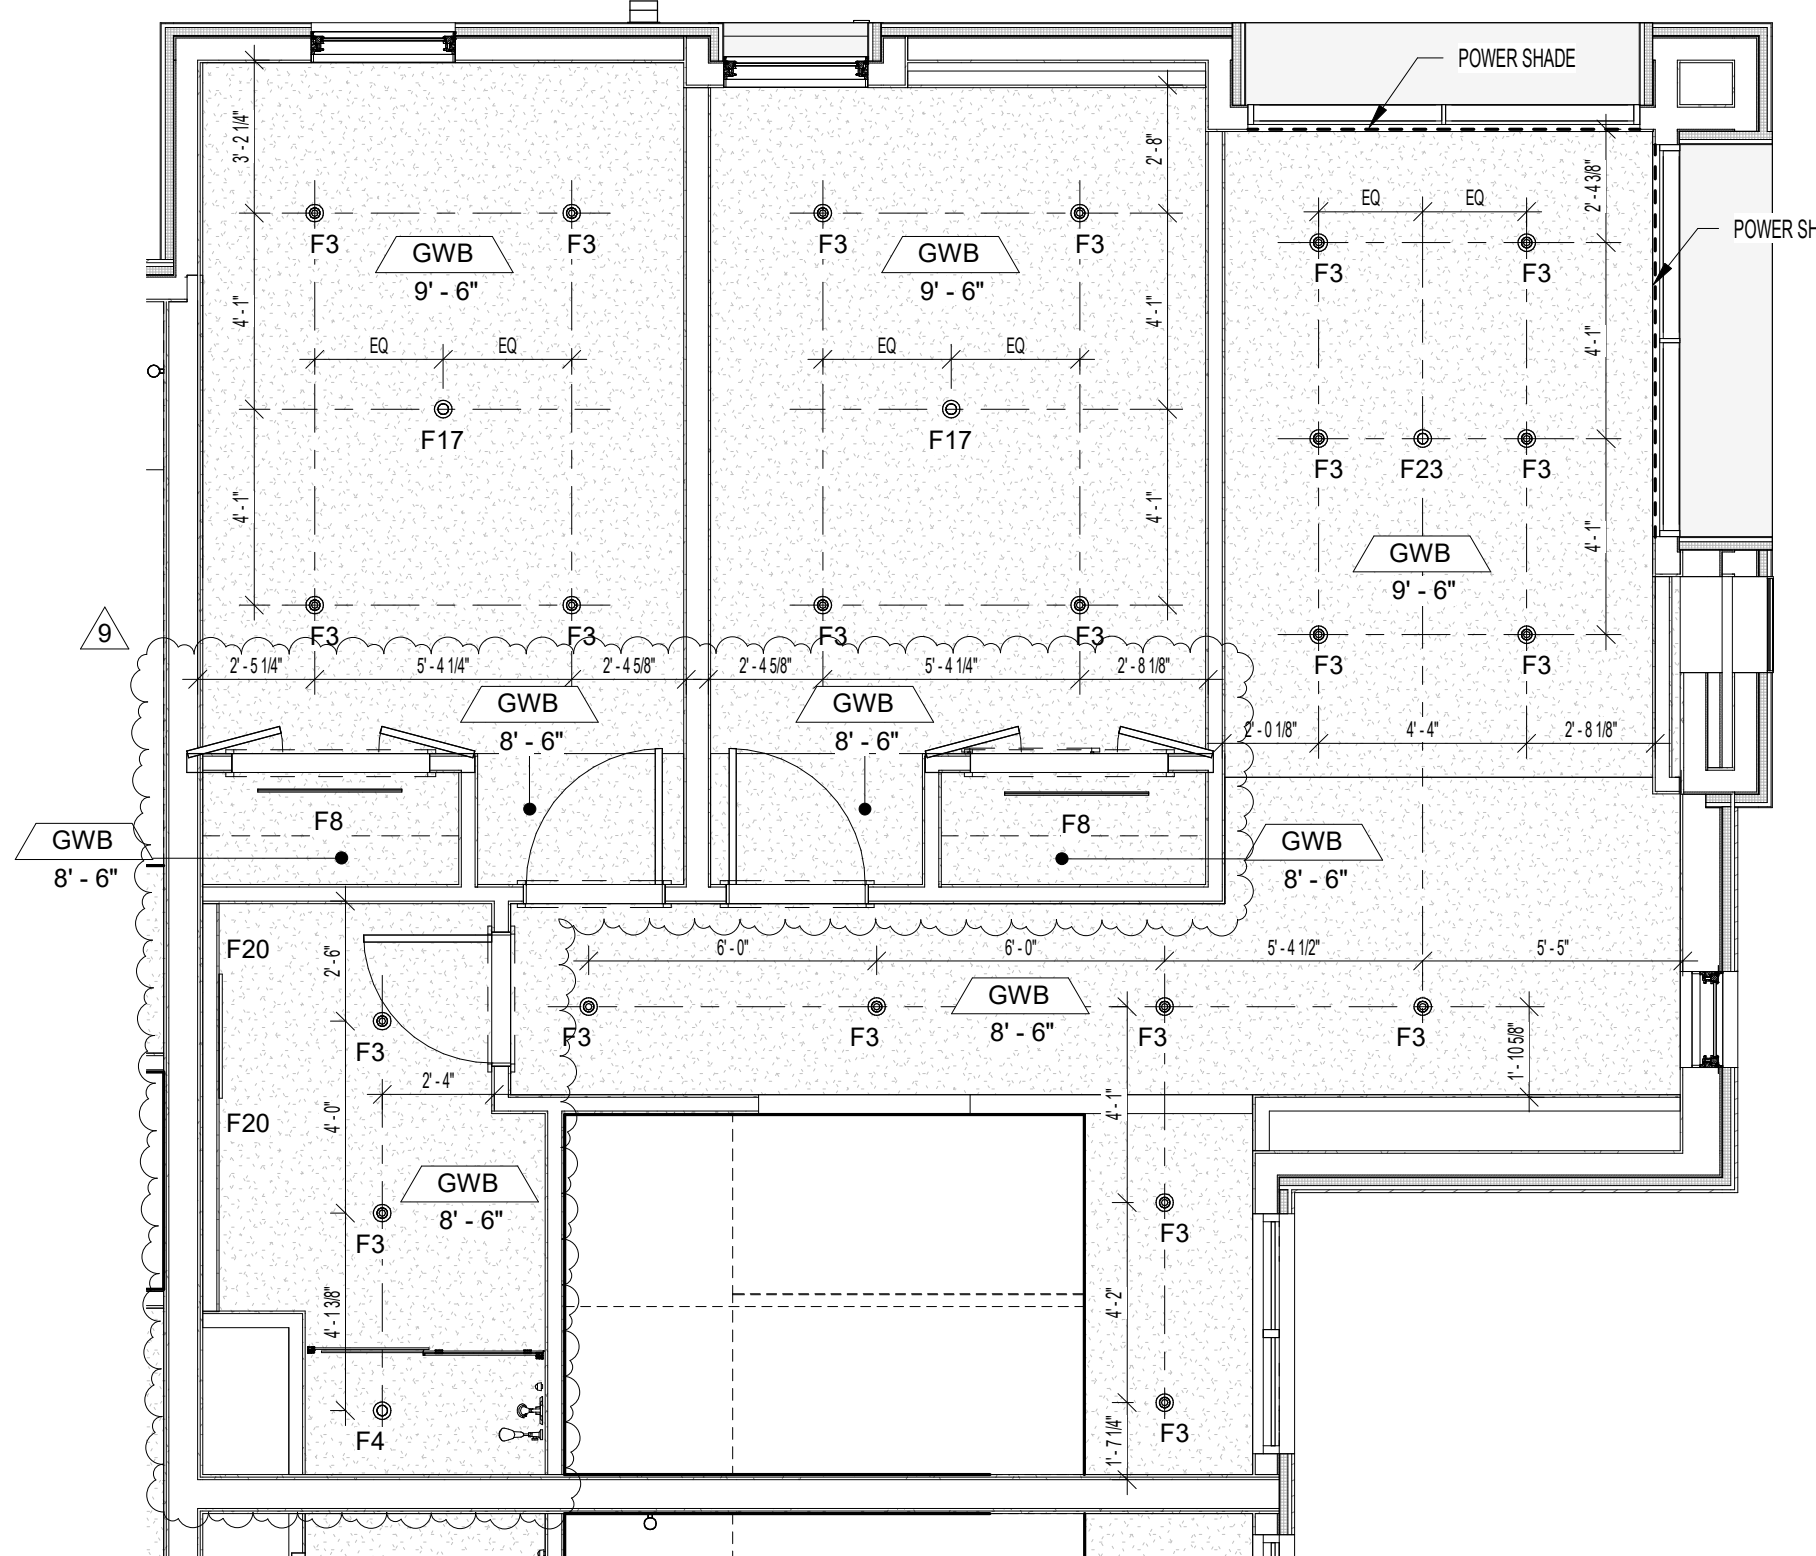

9 SECOND FLOOR RCP - UNIT B
1/4" = 1'-0"

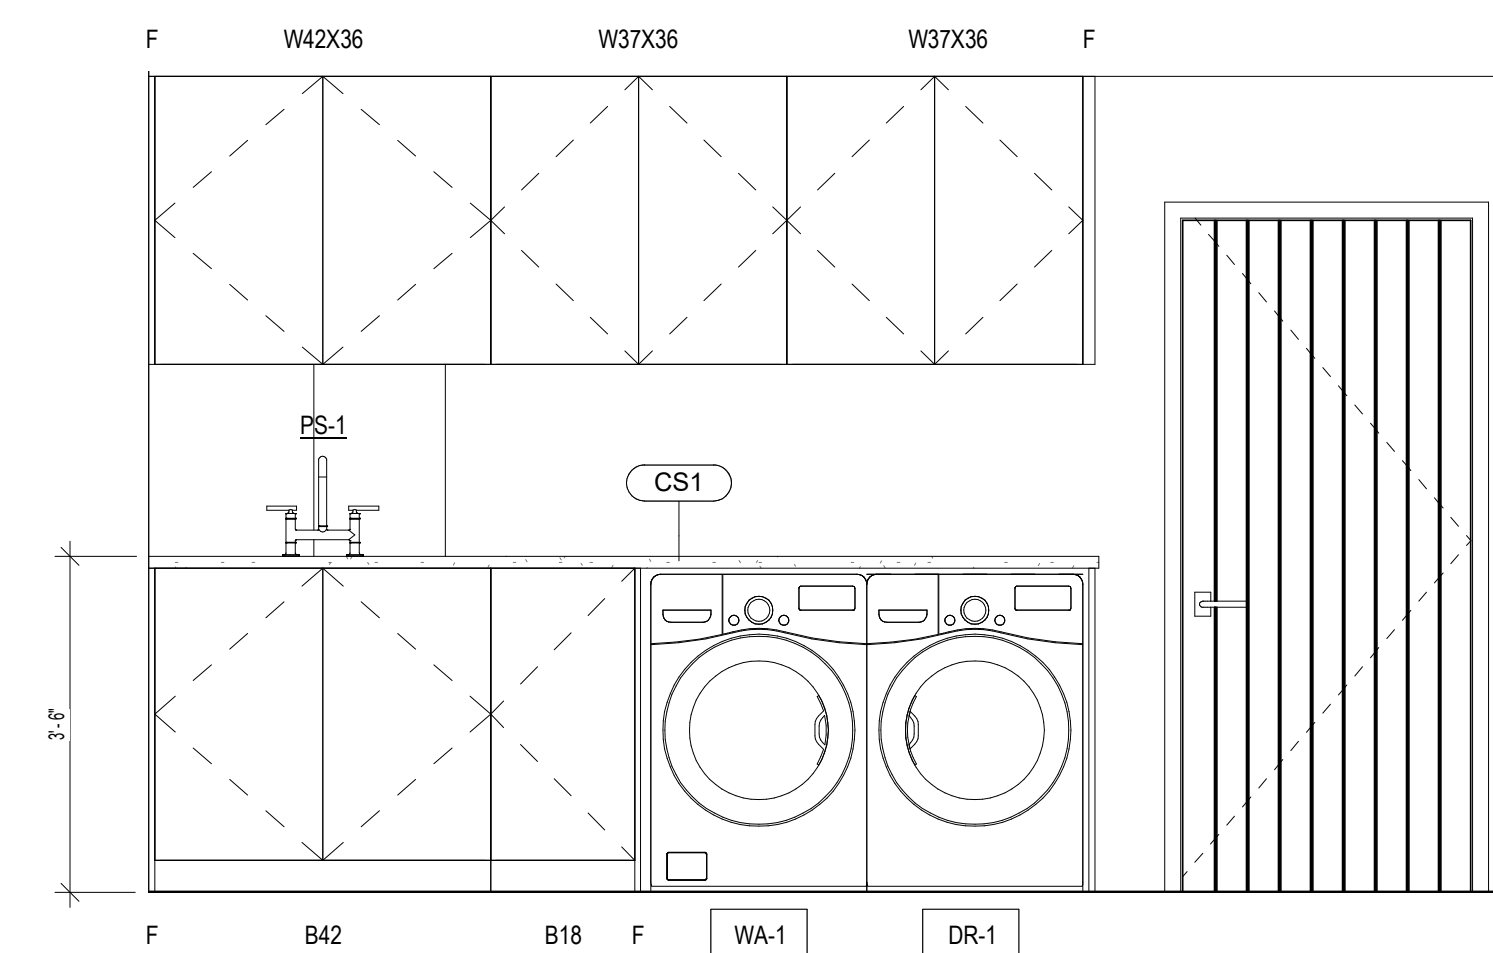


17 TYPE B LAUNDRY
1/2" = 1'-0"

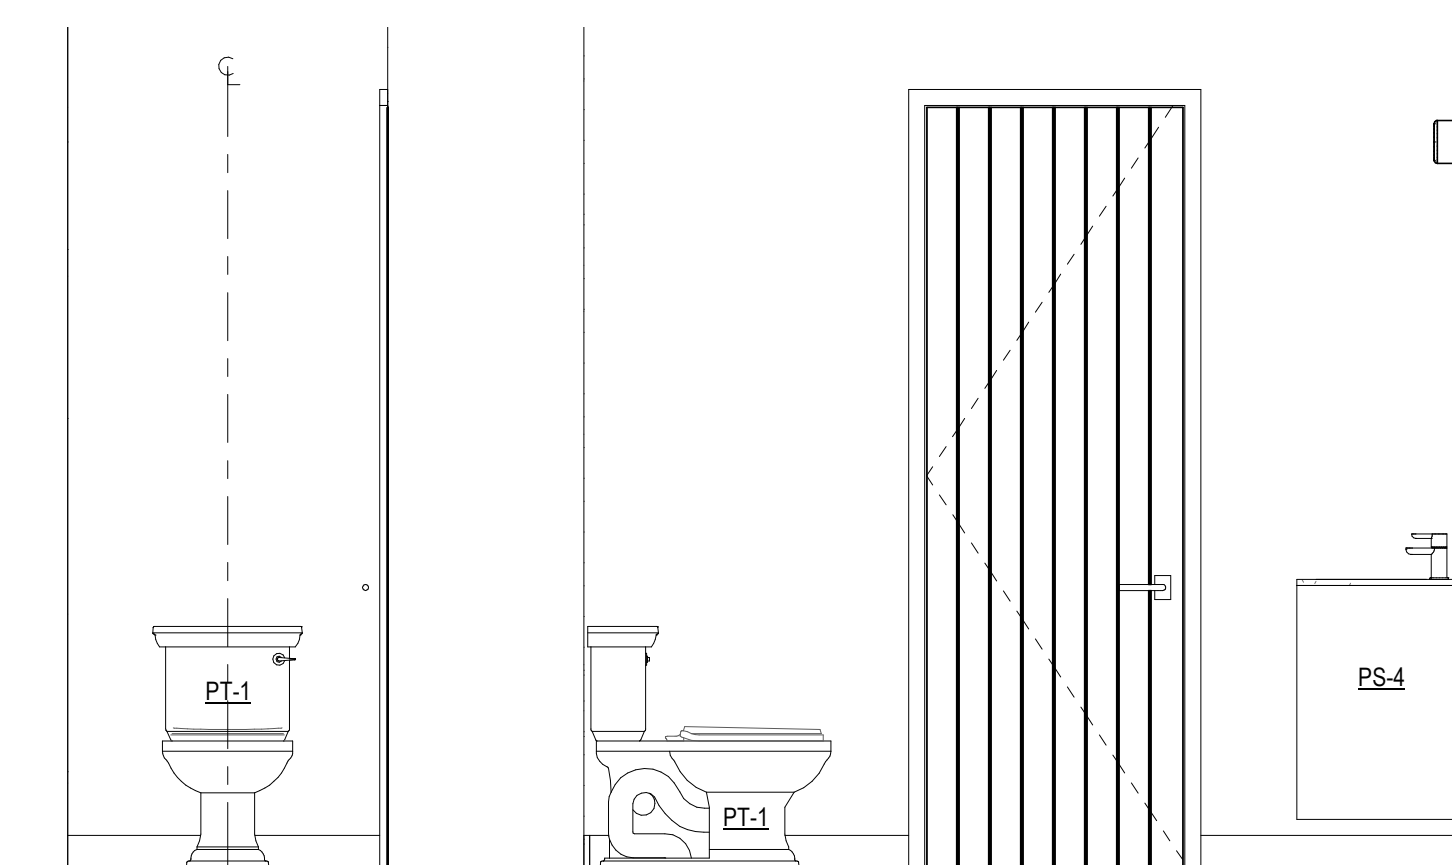


12 TYPE B POWDER - SOUTH
1/2" = 1'-0"

11 TYPE B POWDER - WEST
1/2" = 1'-0"

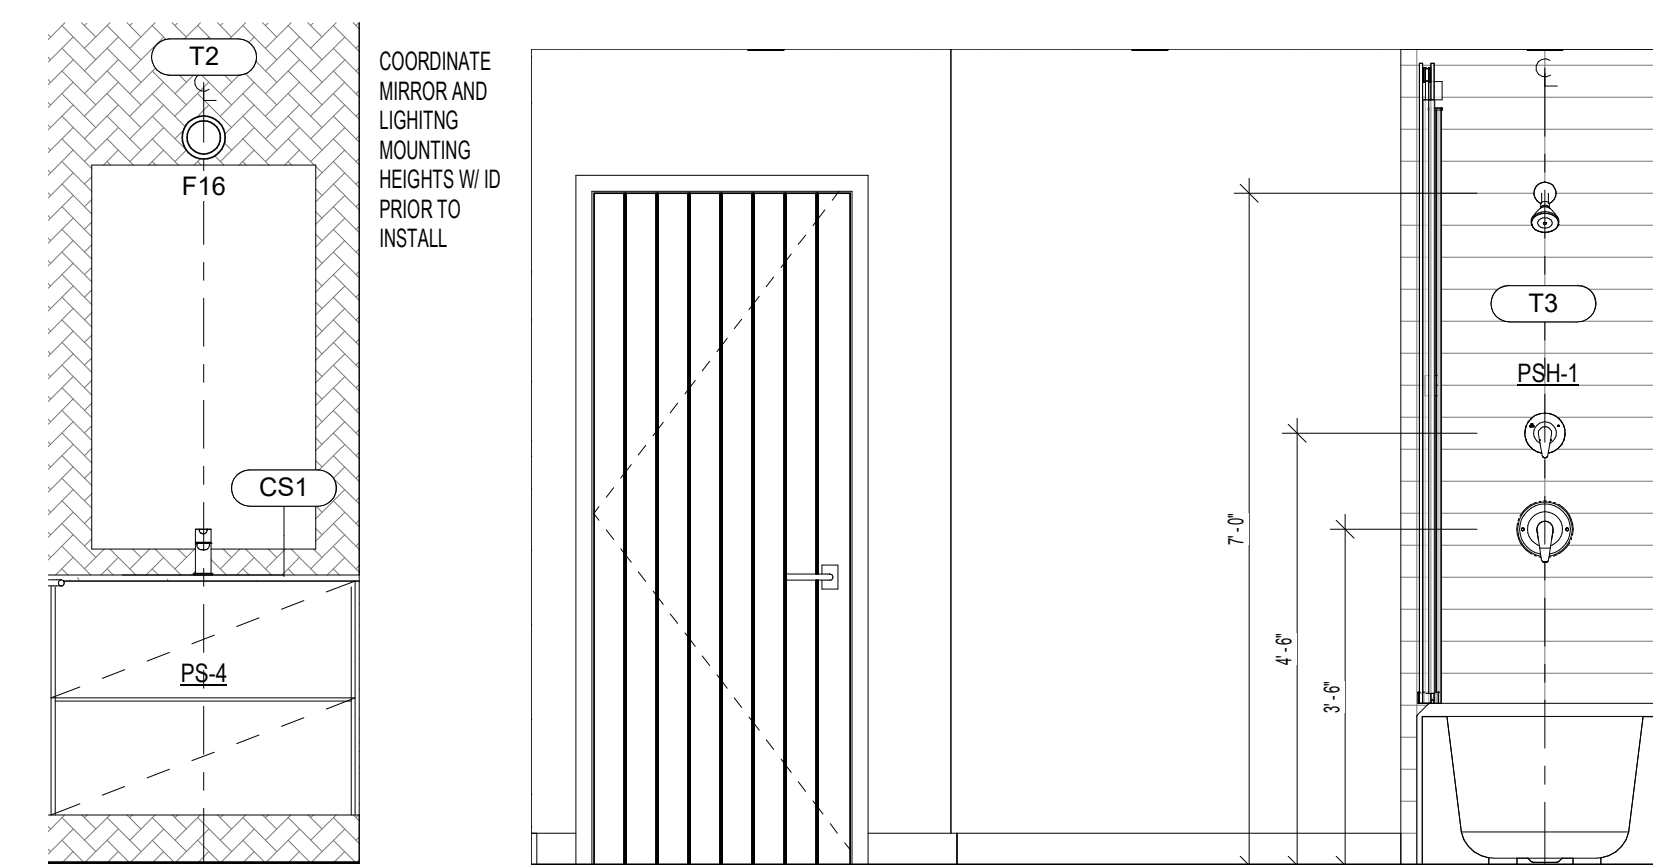


10 TYPE B POWDER - NORTH
1/2" = 1'-0"


13 TYPE B BATH 1 - NORTH
1/2" = 1'-0"

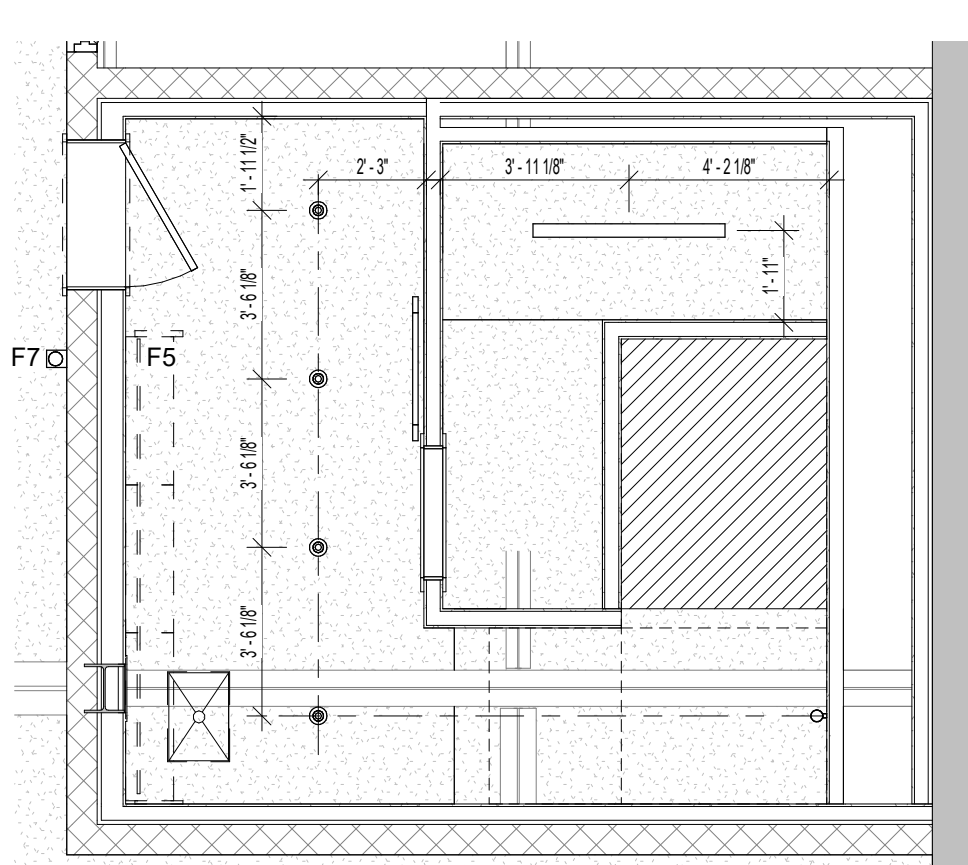


5 BASEMENT RCP - UNIT B
1/4" = 1'-0"

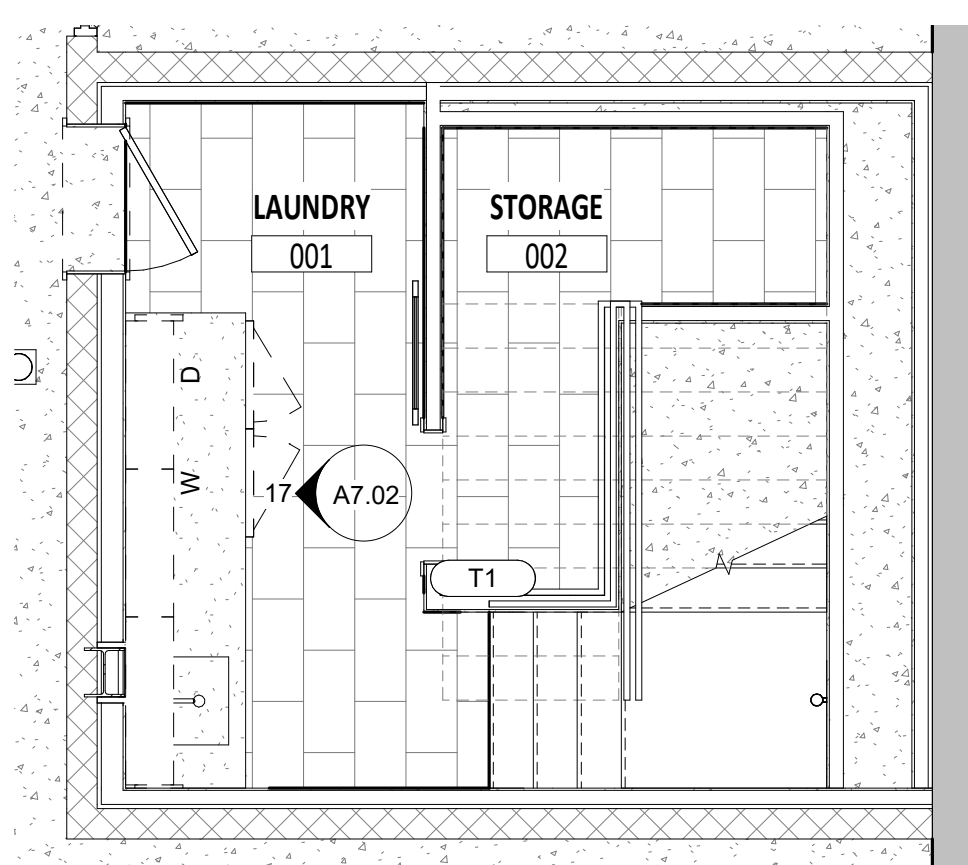

8 BASEMENT FLOOR FINISH PLAN
1/4" = 1'-0"

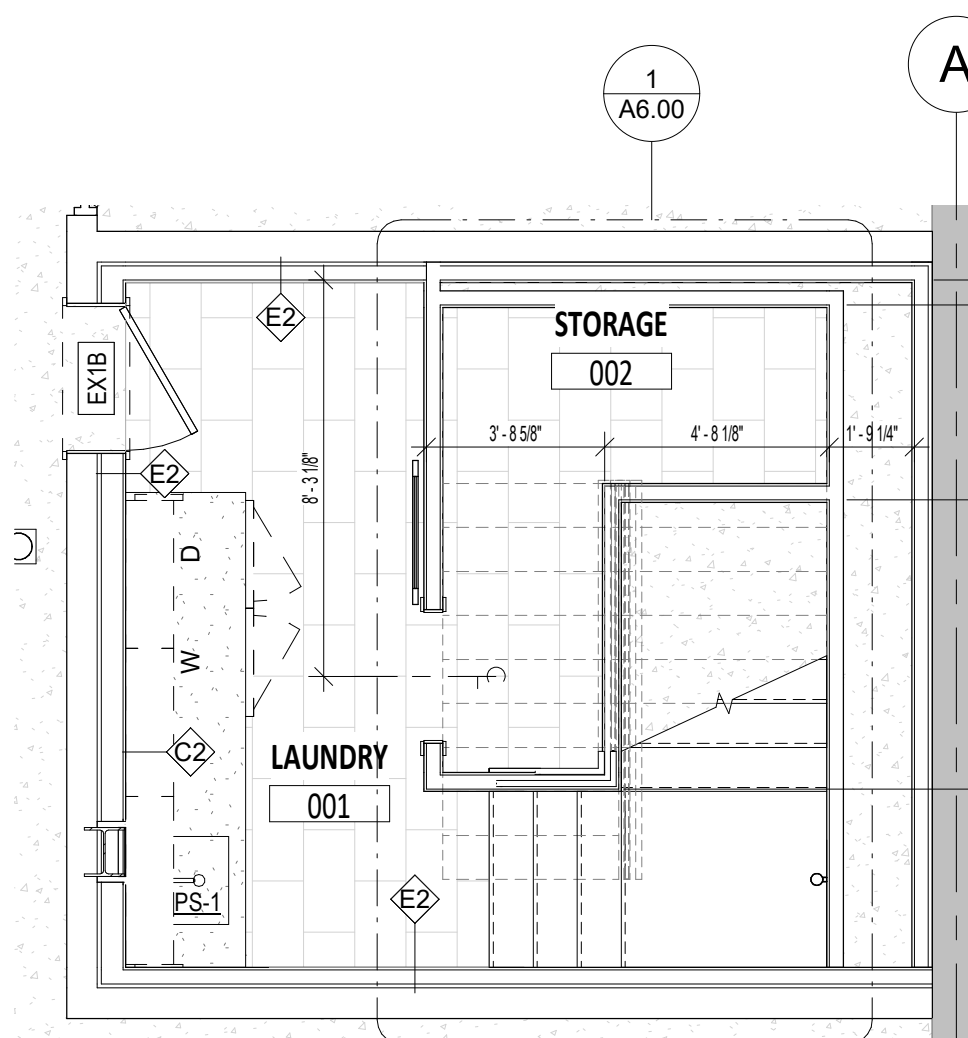


7 BASEMENT FLOOR PLAN
1/4" = 1'-0"

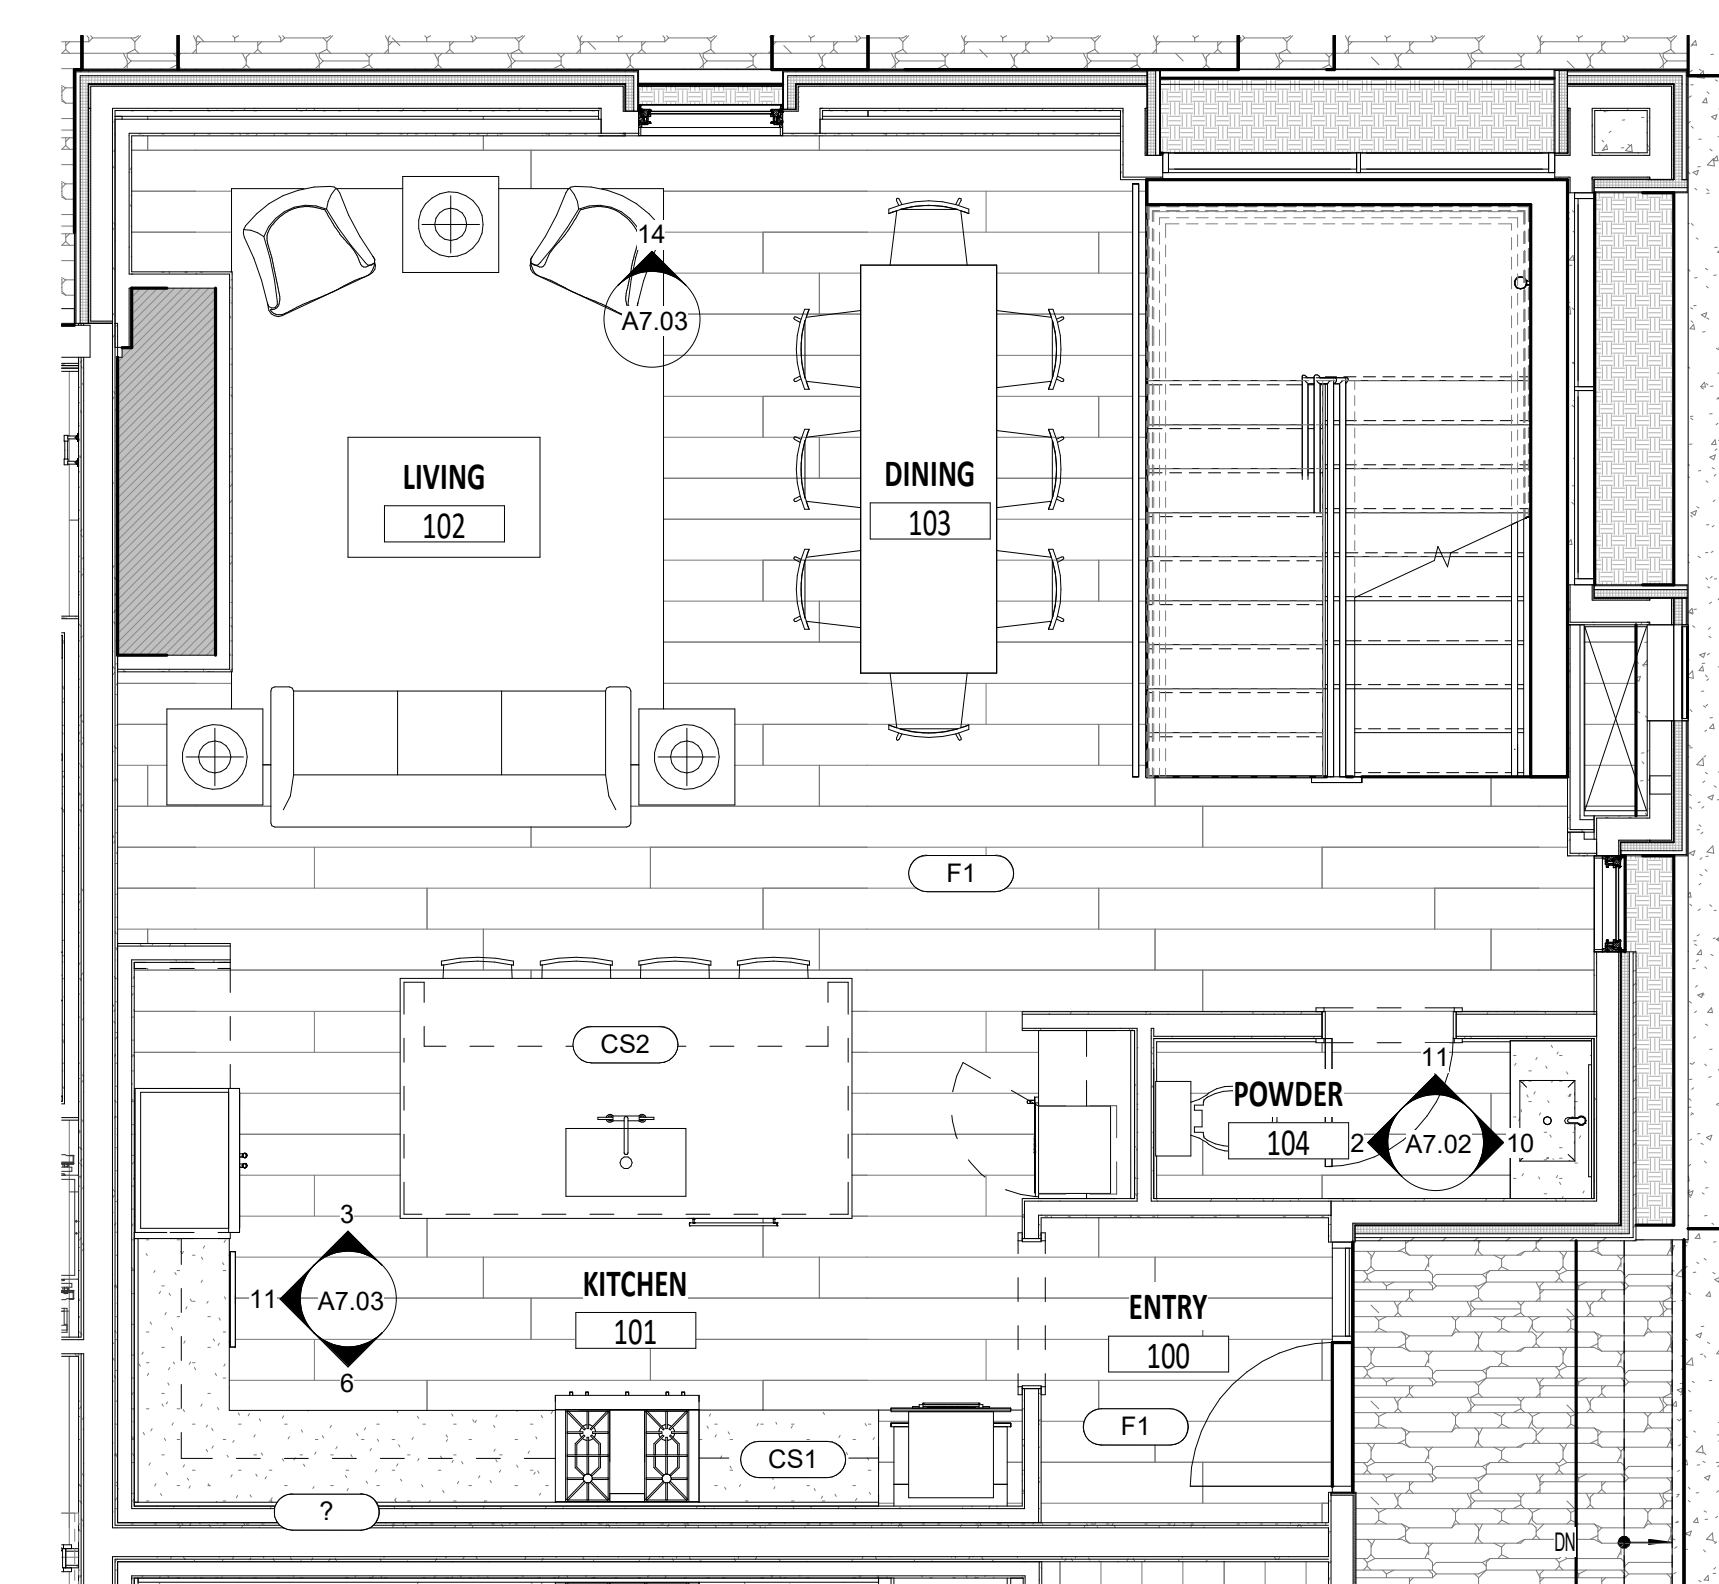


3 FIRST FLOOR FINISH PLAN - UNIT B
1/4" = 1'-0"




4 SECOND FLOOR FINISH PLAN - UNIT B
1/4" = 1'-0"

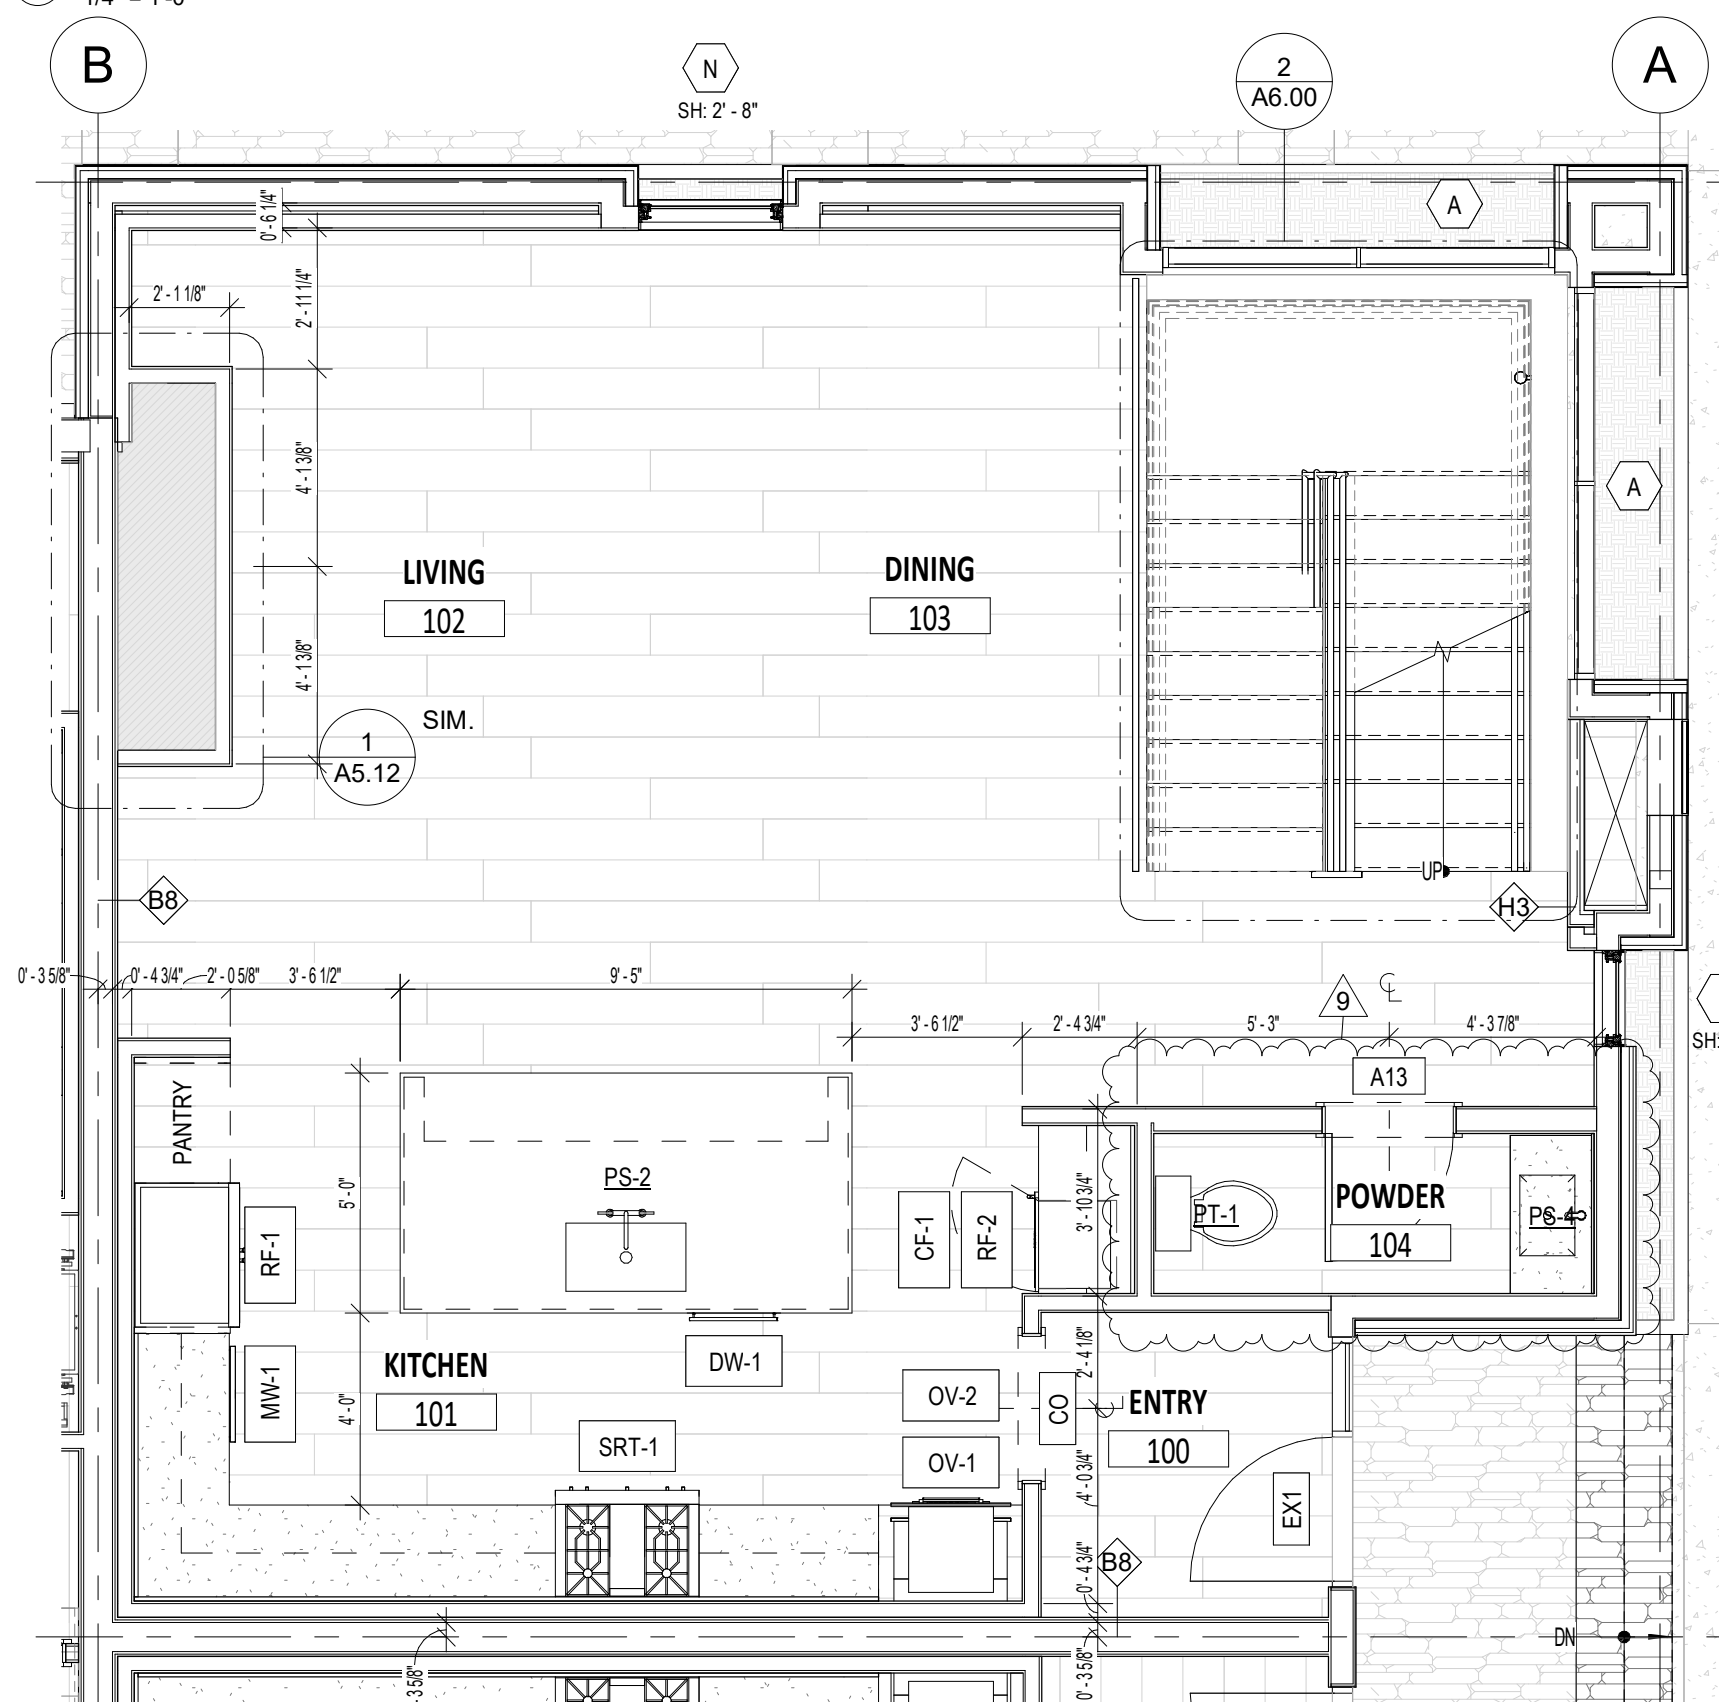

1 FIRST FLOOR PLAN - UNIT B
1/4" = 1'-0"

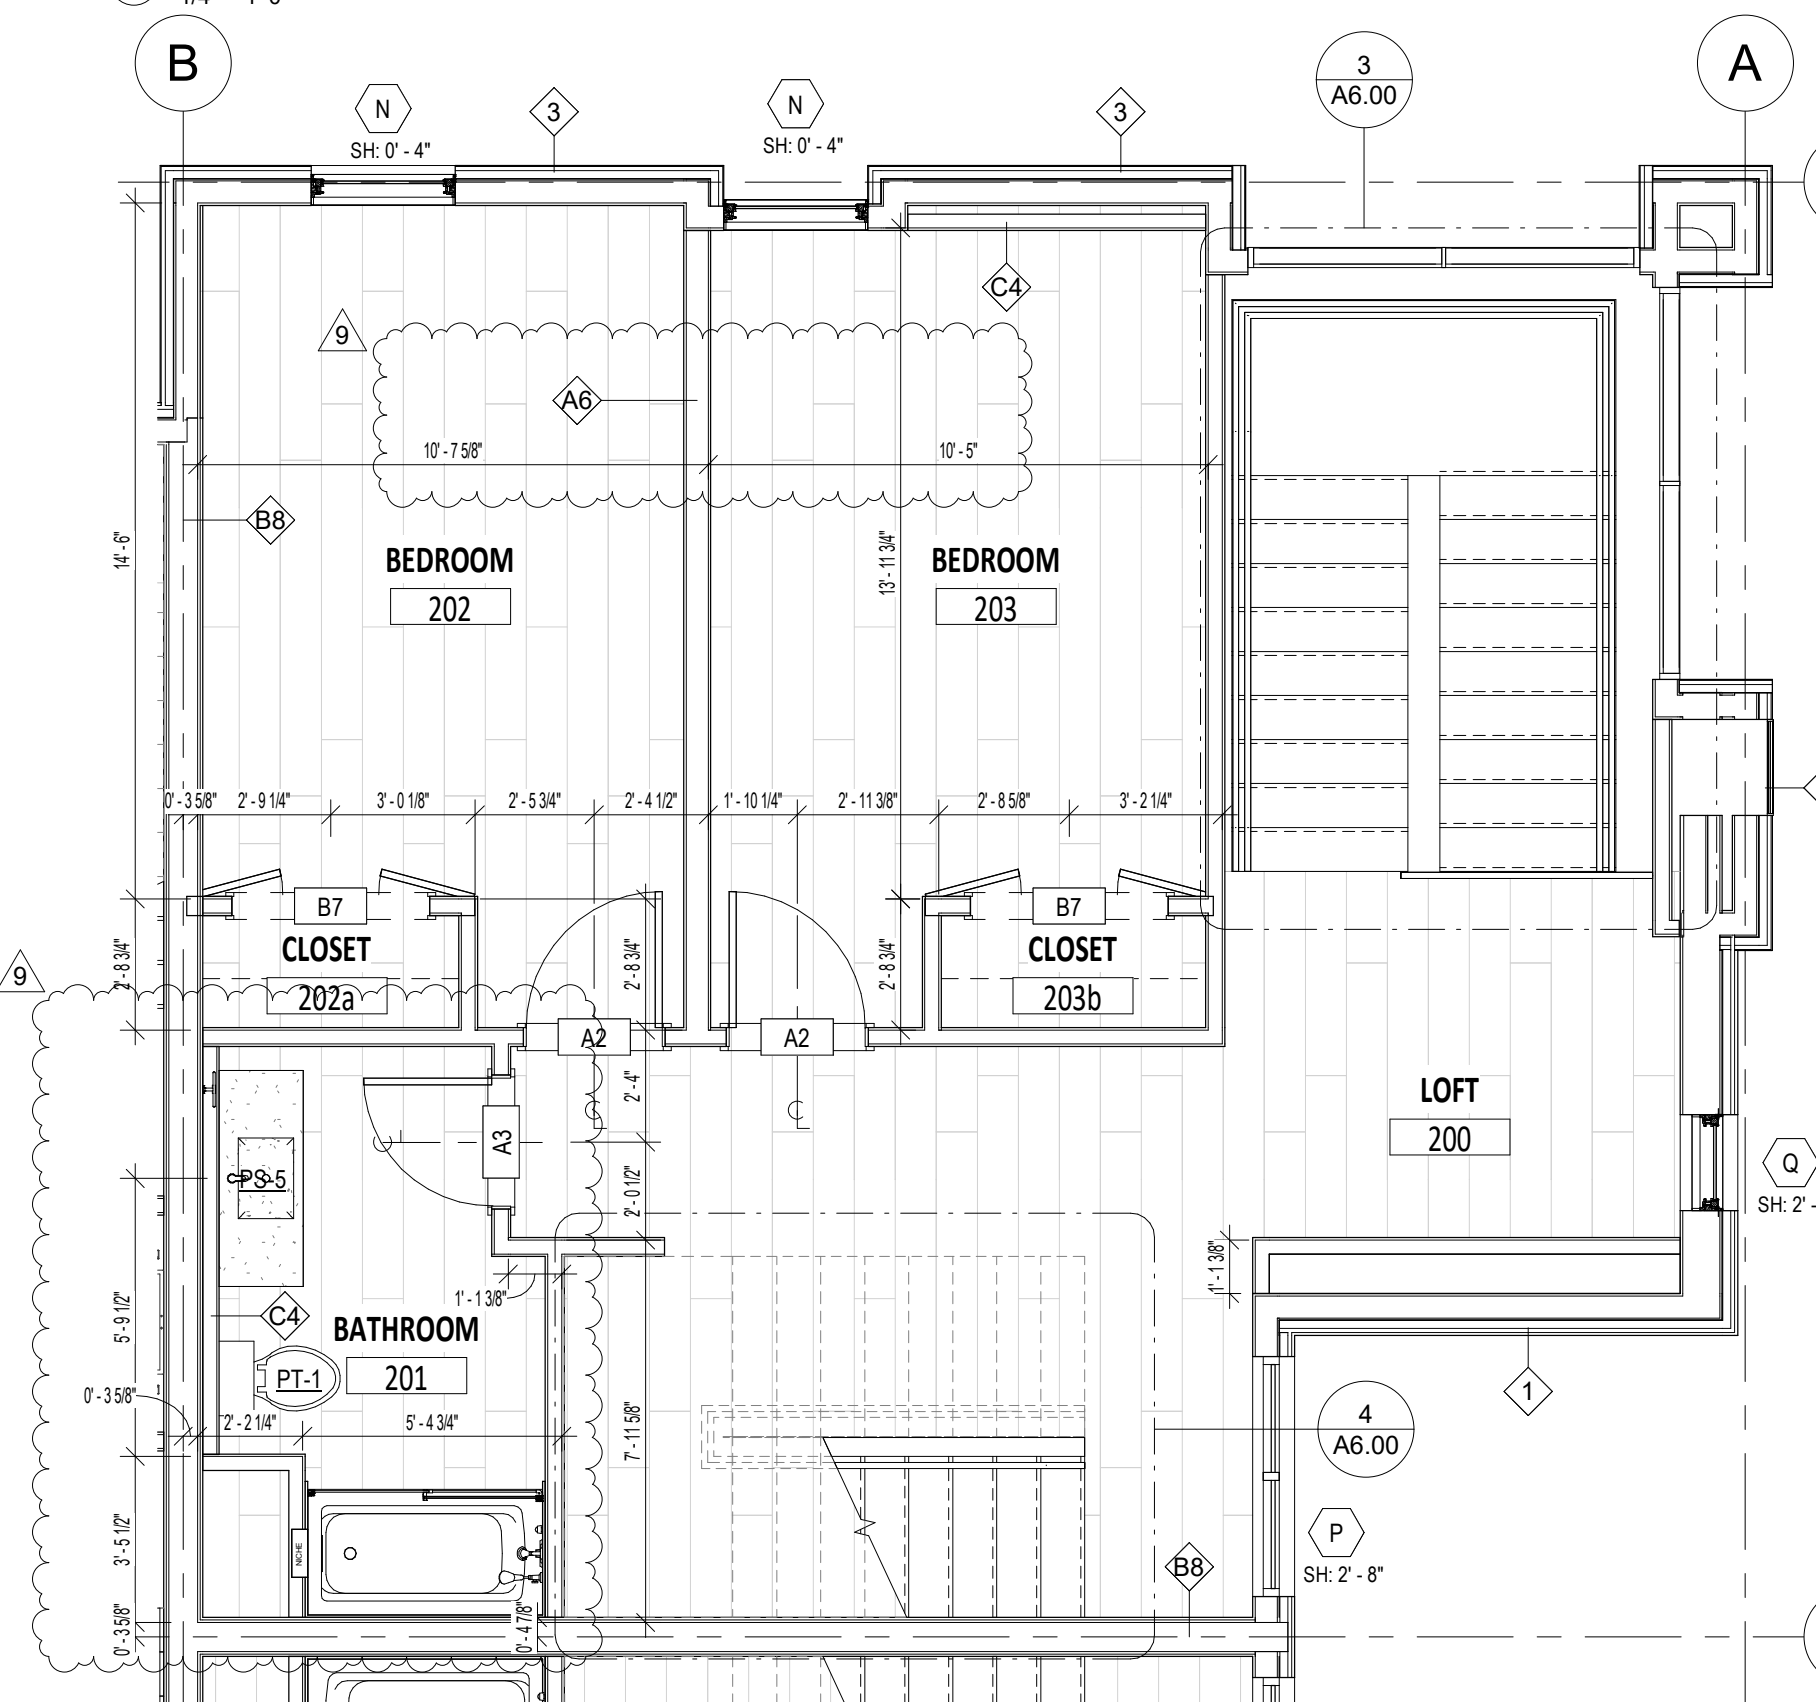


2 SECOND FLOOR PLAN - UNIT B
1/4" = 1'-0"

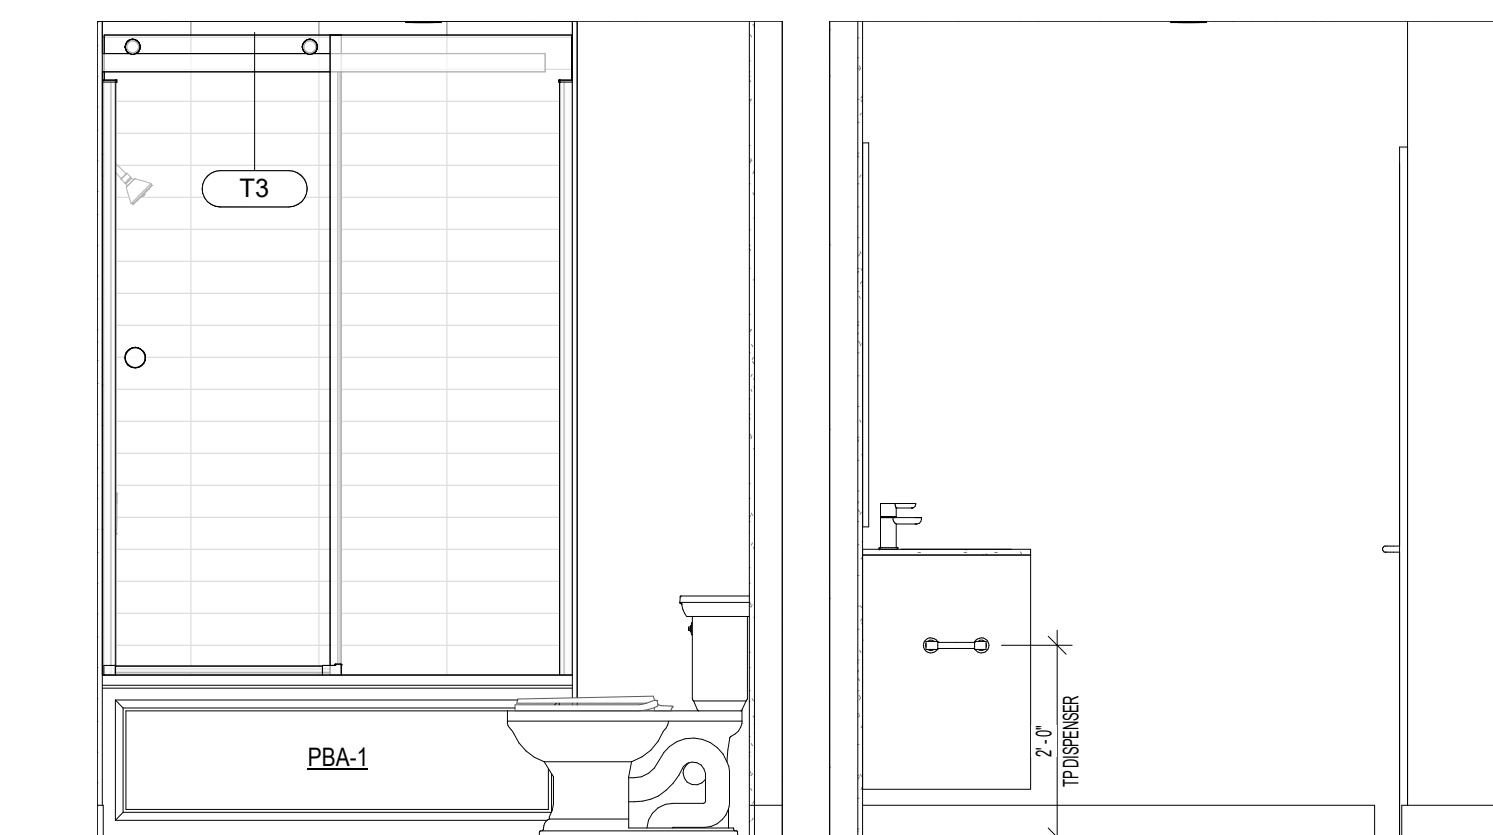

14 TYPE B BATH 1 - EAST
1/2" = 1'-0"


16 TYPE B BATH 1 - WEST
1/2" = 1'-0"

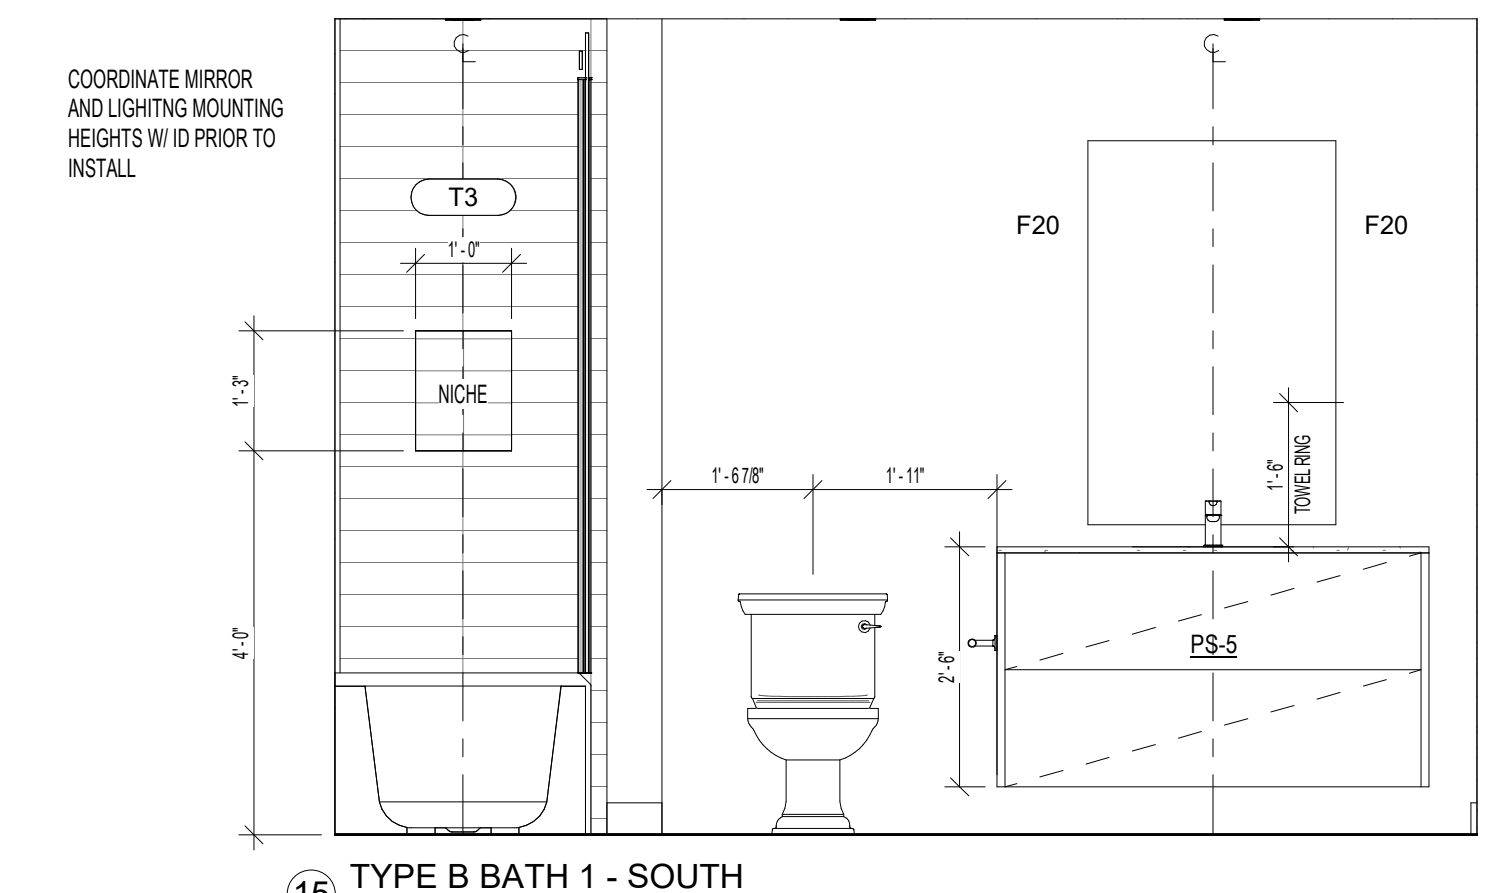

15 TYPE B BATH 1 - SOUTH
1/2" = 1'-0"

ISSUED DATE	ISSUED FOR
03.27.2020	ISSUE FOR PERMIT
05.20.2020	PERMIT REVISIONS
06.12.2020	IFC: CORE & SHELL - PROGRESS
07.10.2020	IFC: CORE & SHELL - PRICING
12.15.2020	IFC: INTERIORS
04.21.2021	ASI 002: DESIGN REVISIONS

PROFESSIONAL SEAL

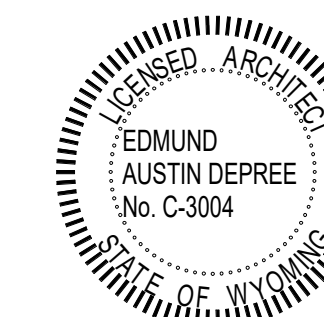

Project
GLENWOOD GILL
















185 GLENWOOD ST. JACKSON, WY 83001

1928	Project No.
RB / CP / MF	Drawn By
NWKS	Checked By
Discipline	Drawing No.


A7.02


Drawing Name
ENLARGED FLOOR PLANS - UNIT B

ASI 002 - DESIGN REVISIONS

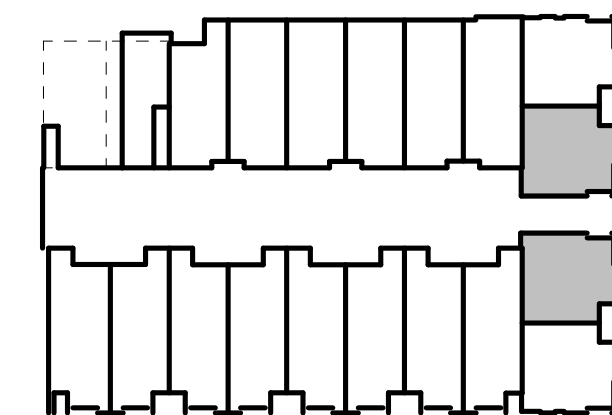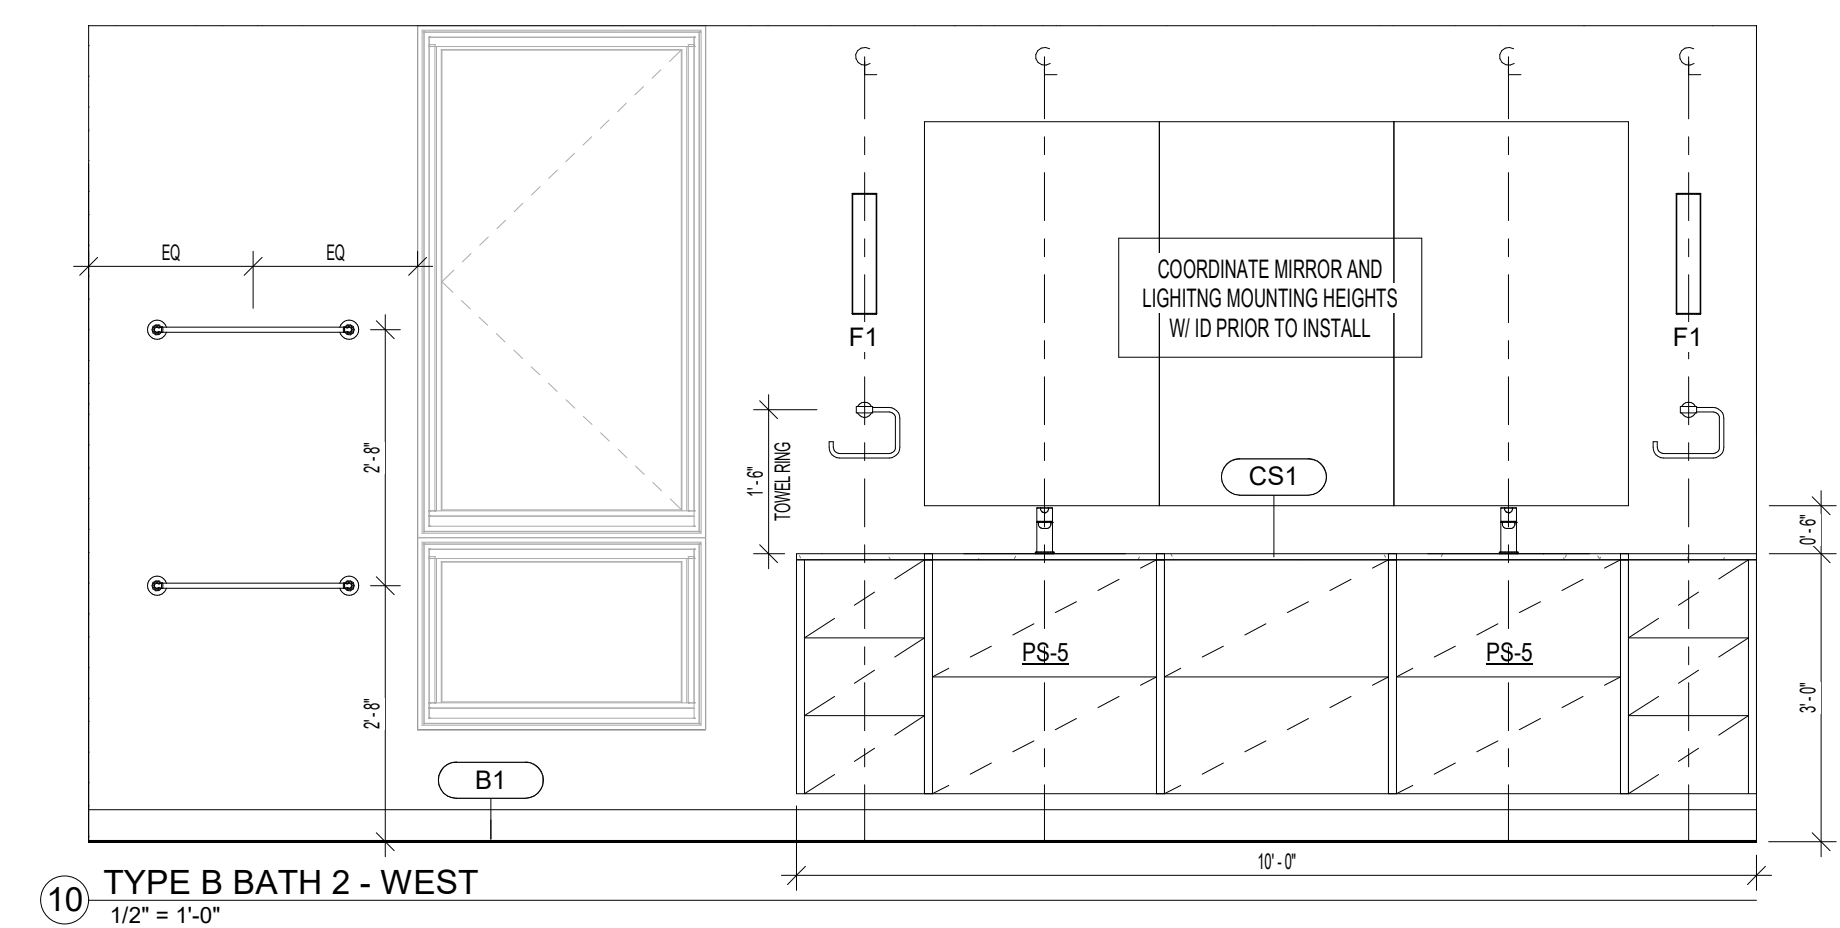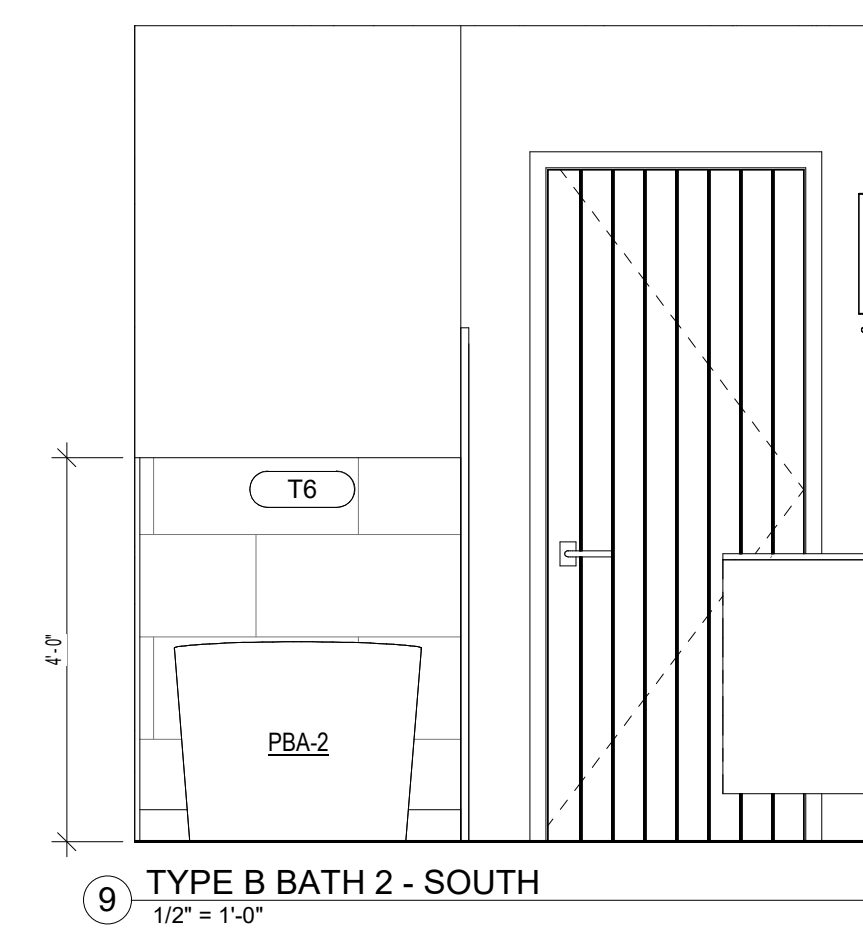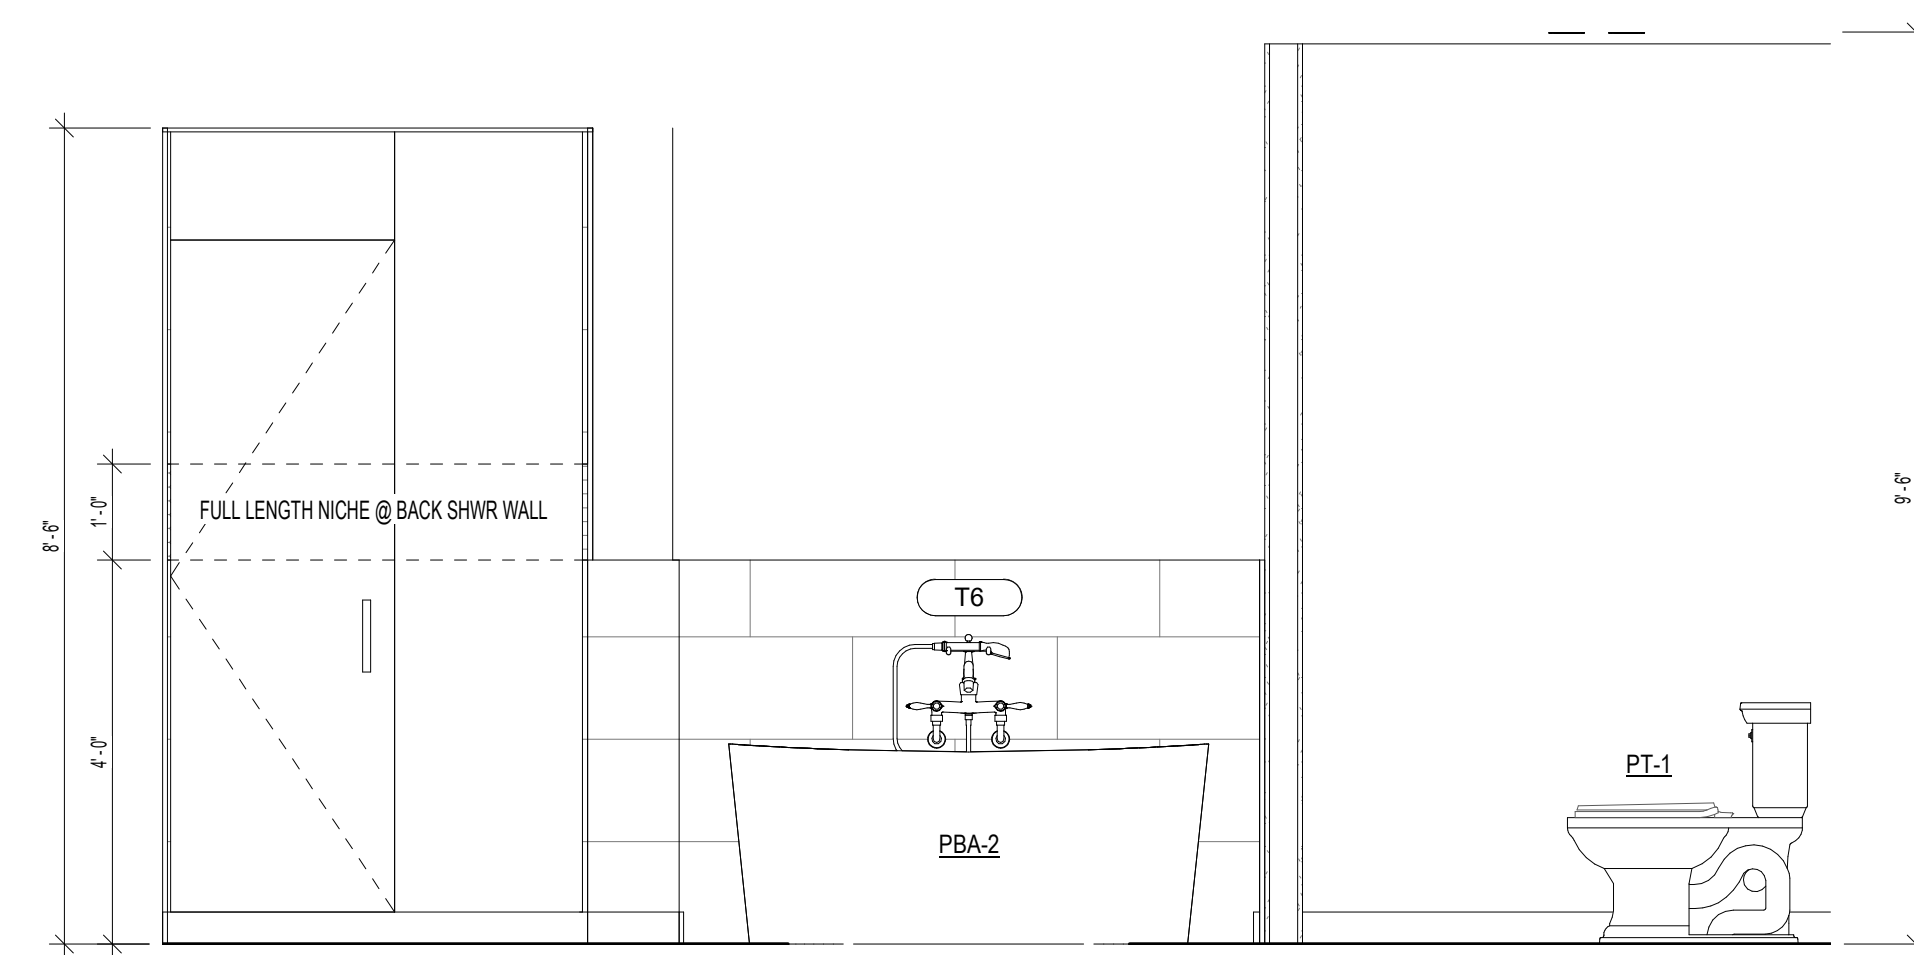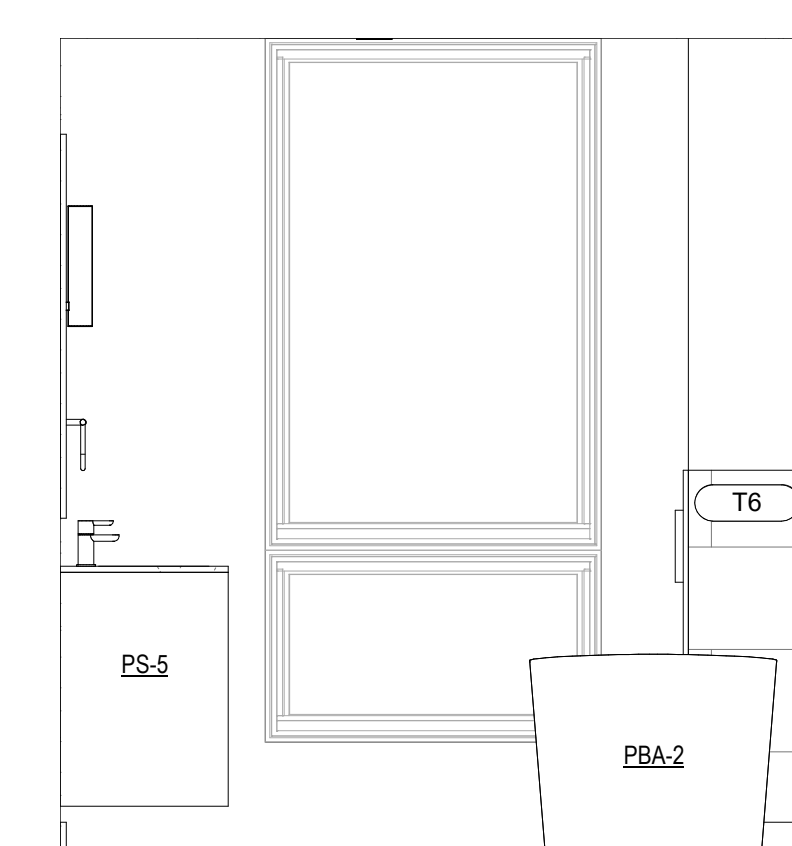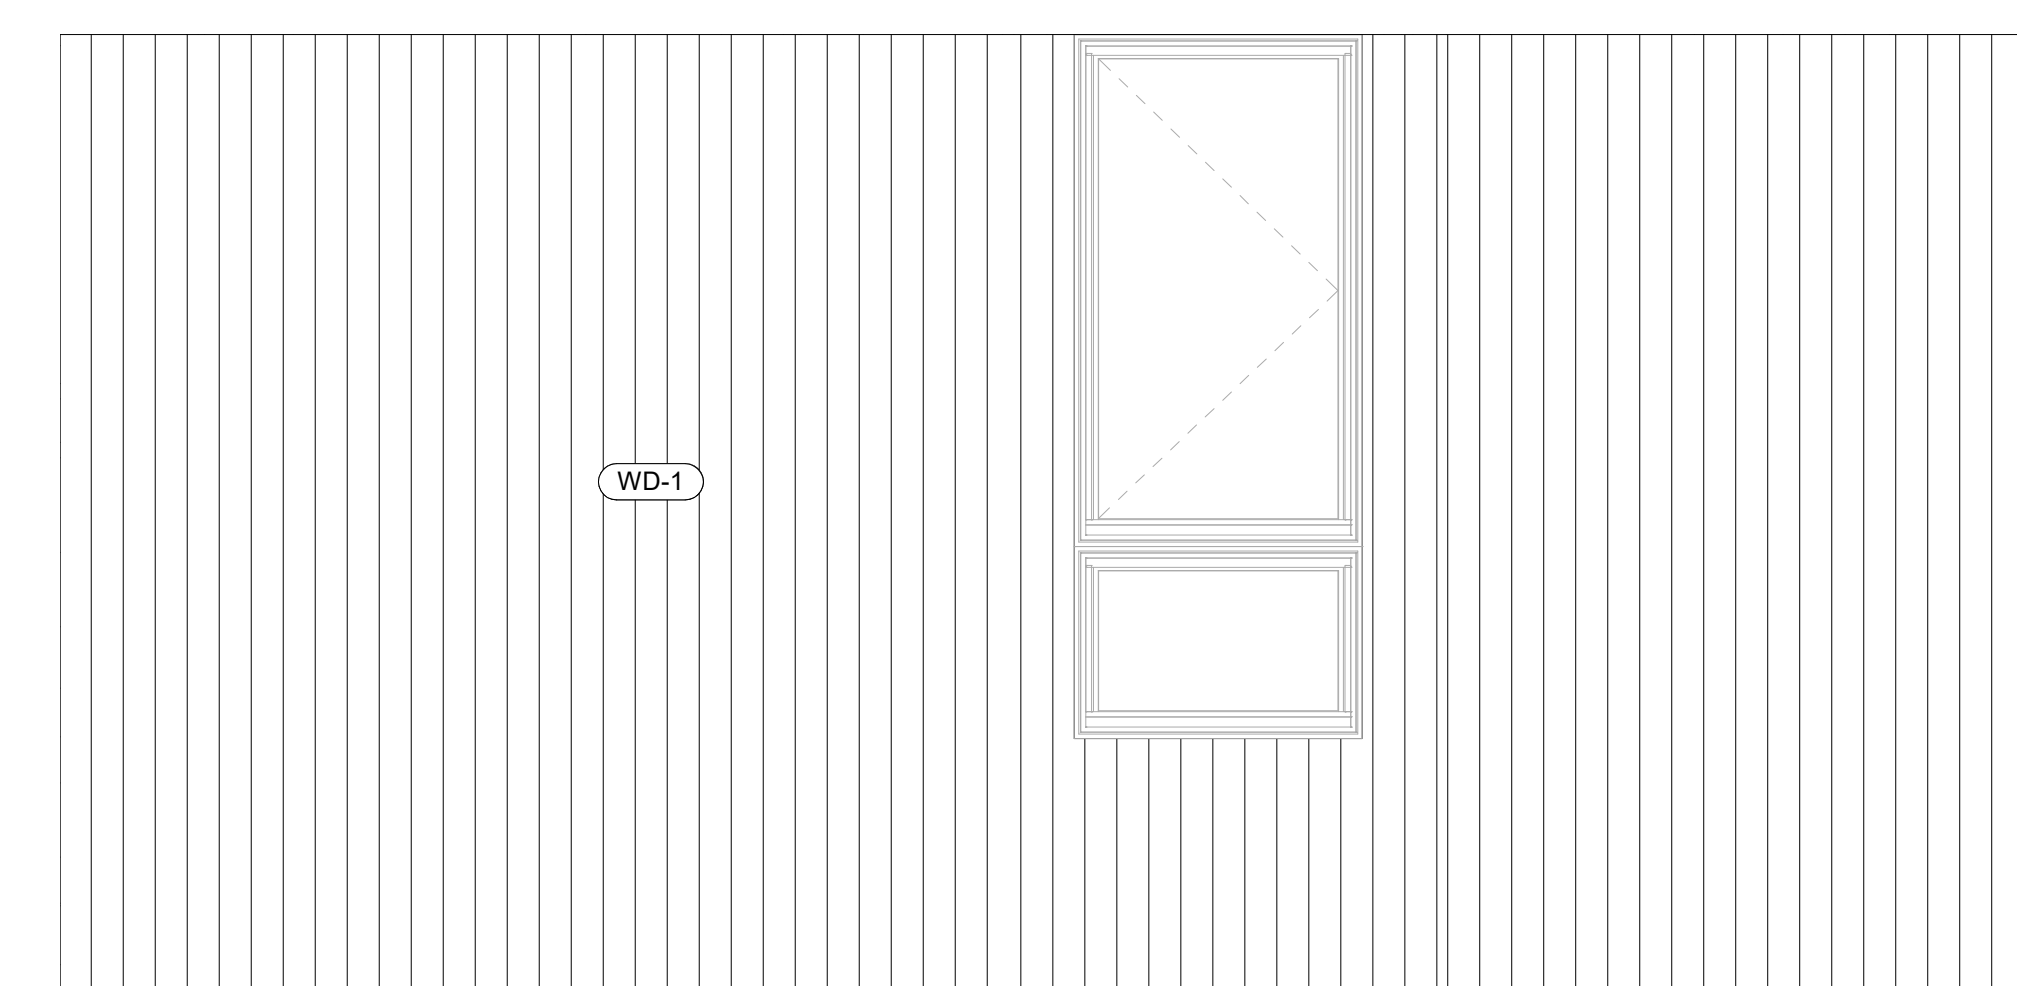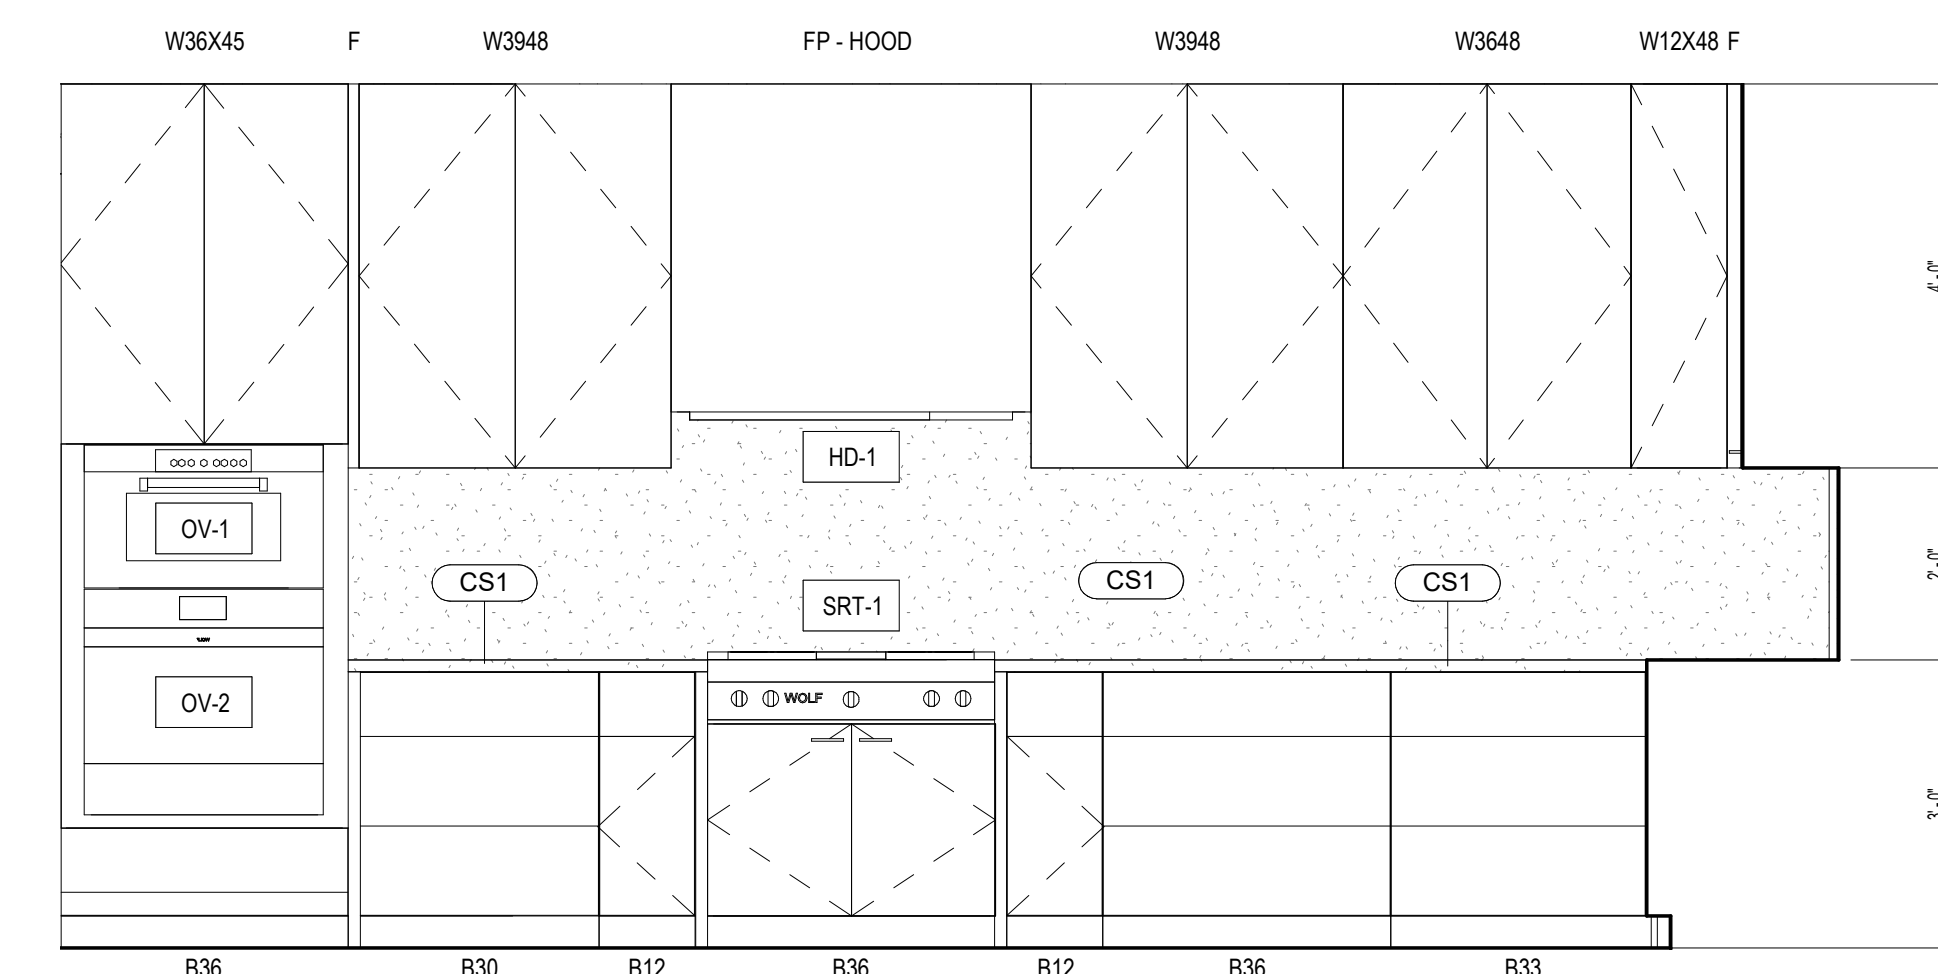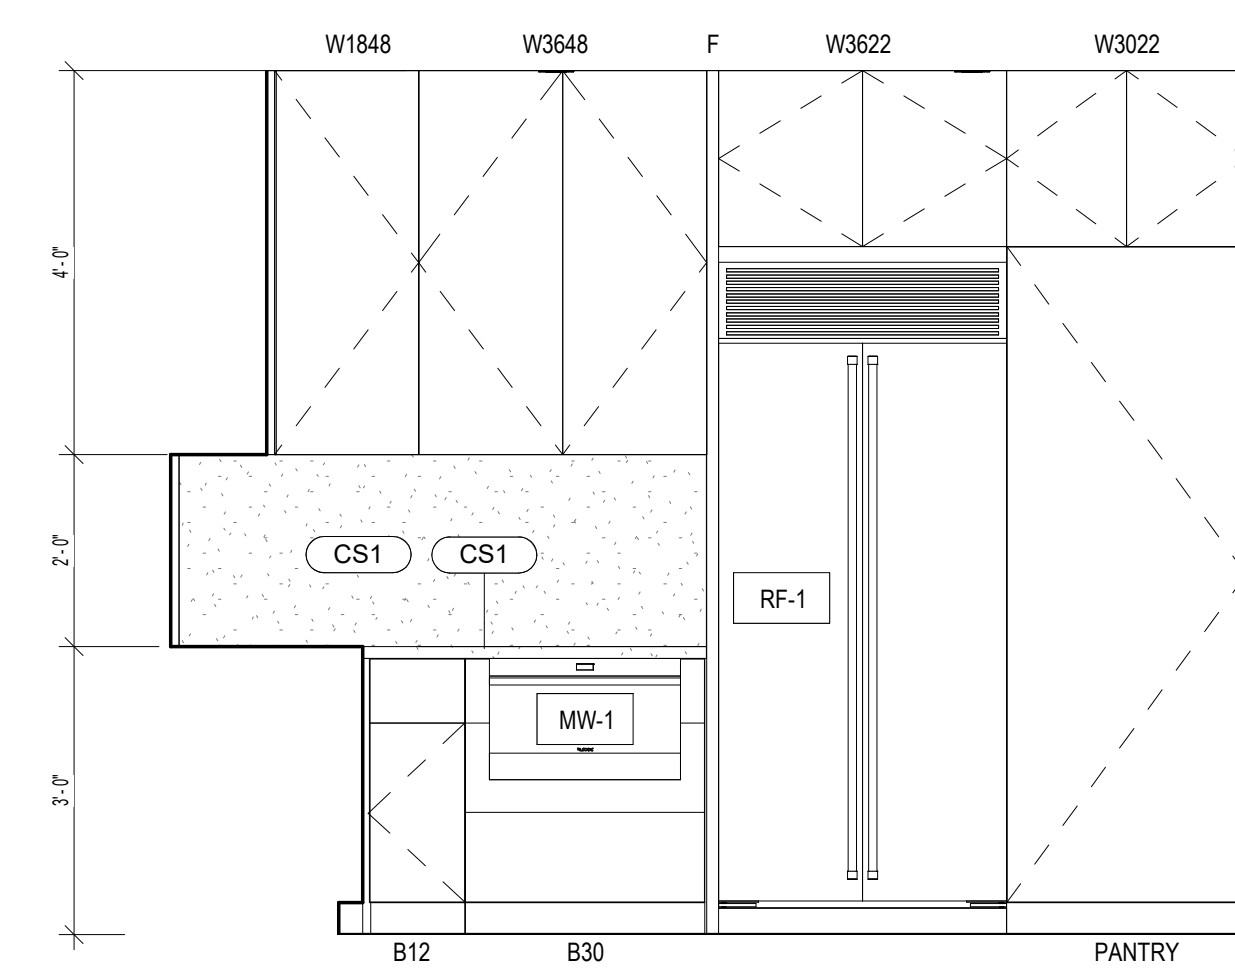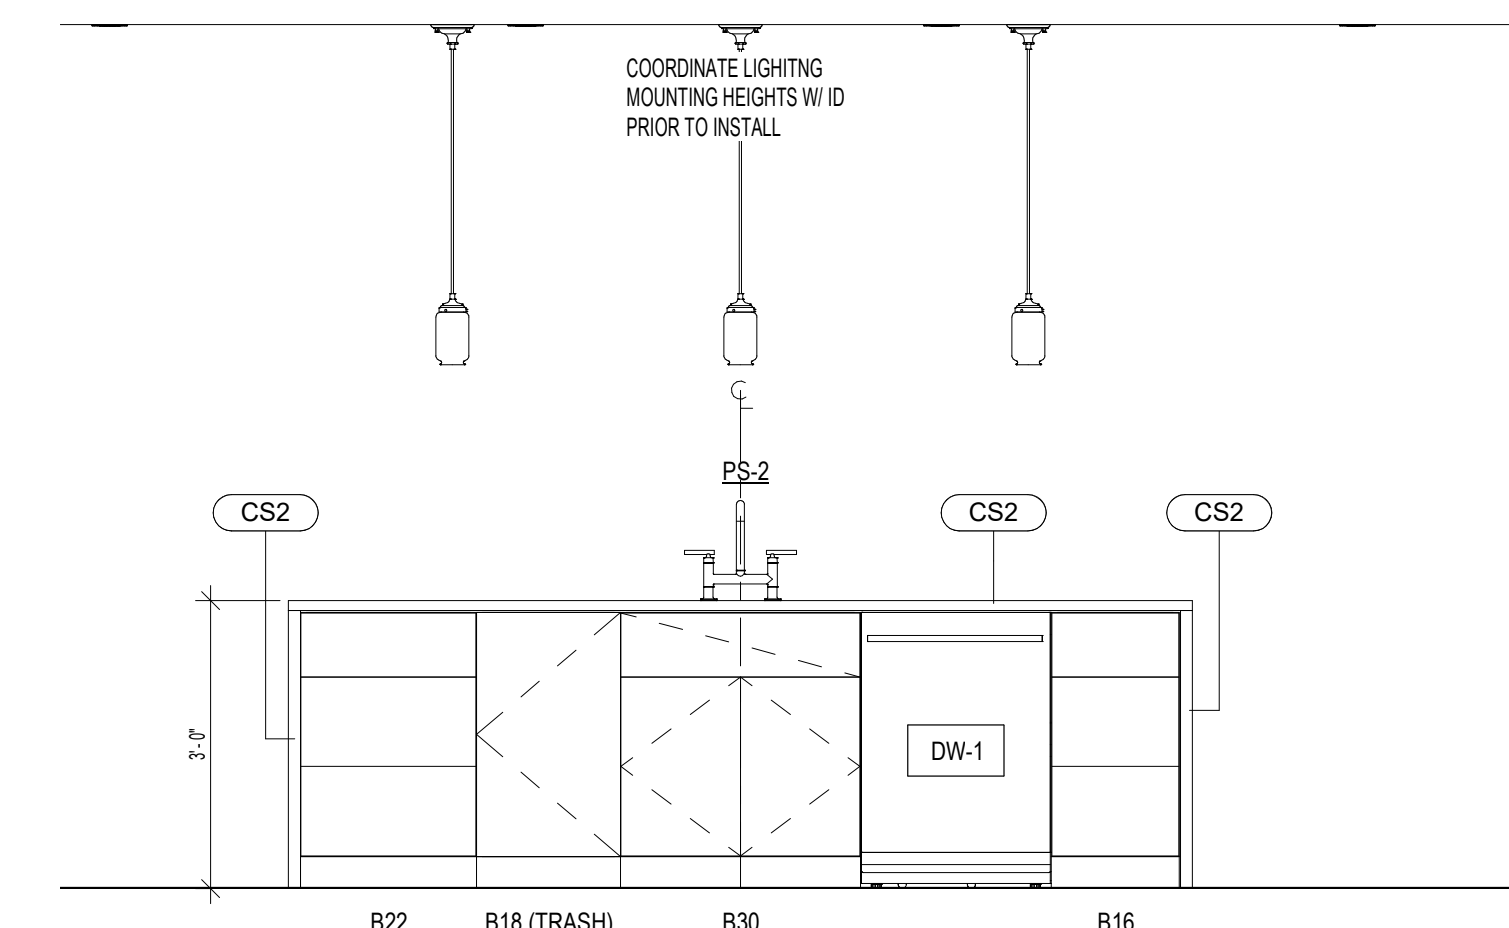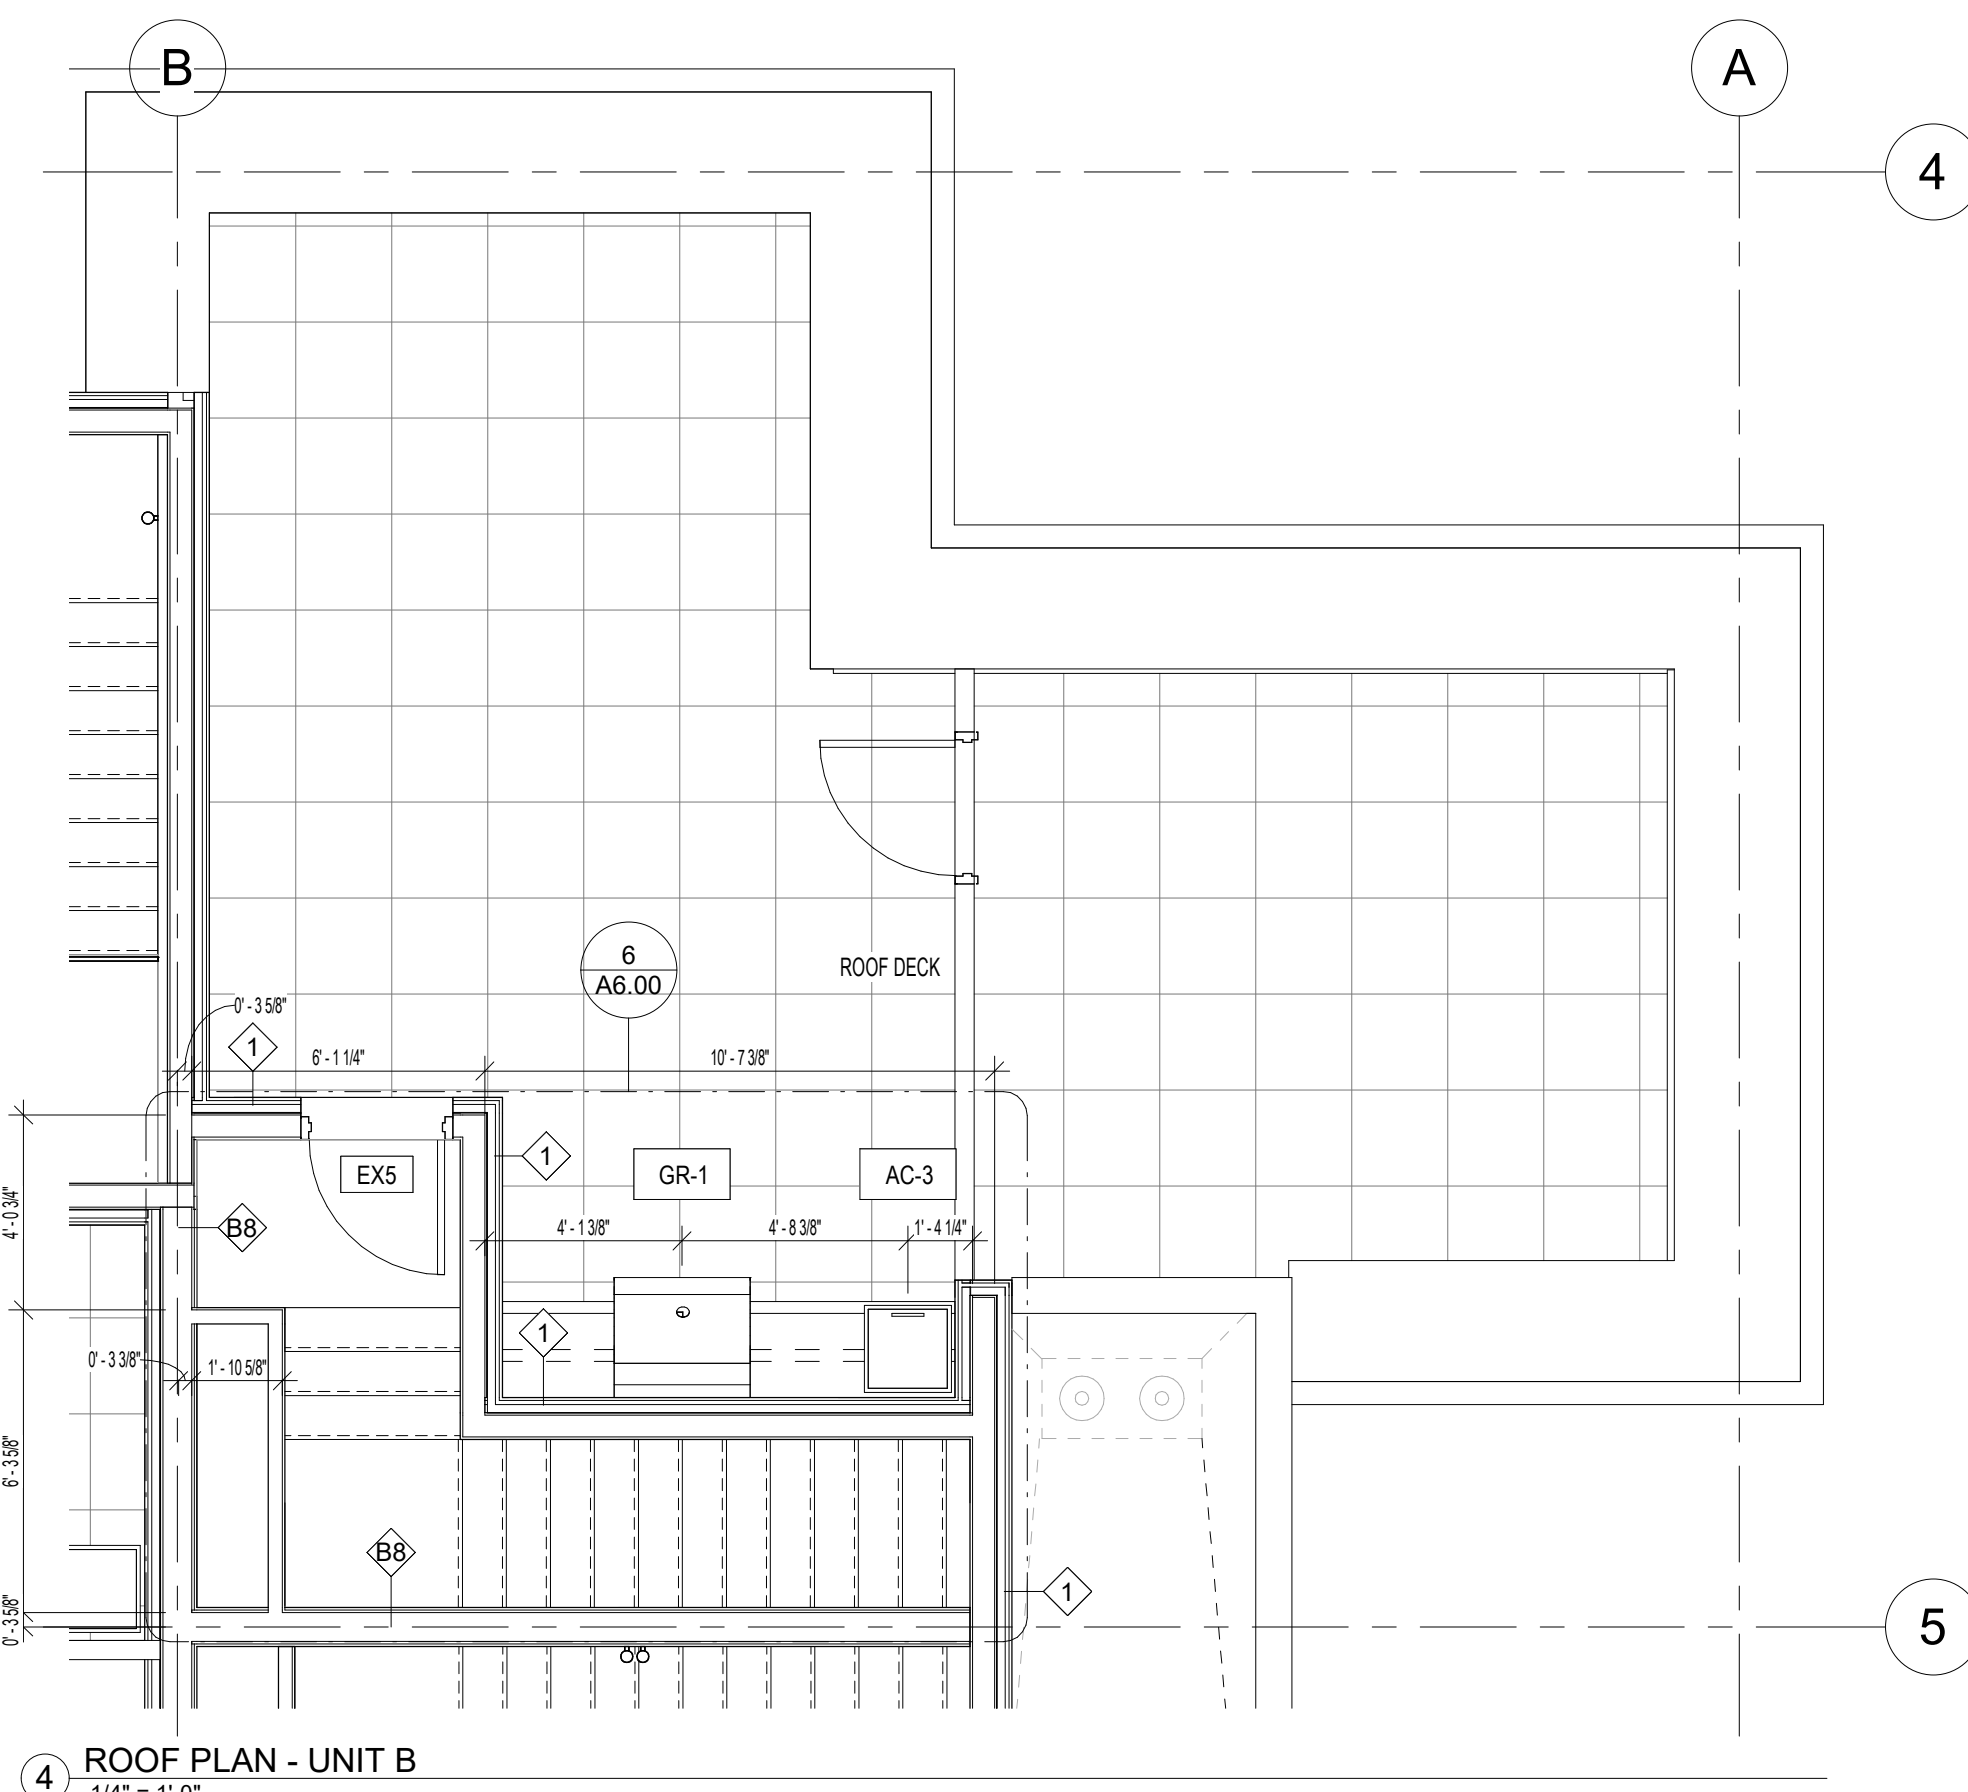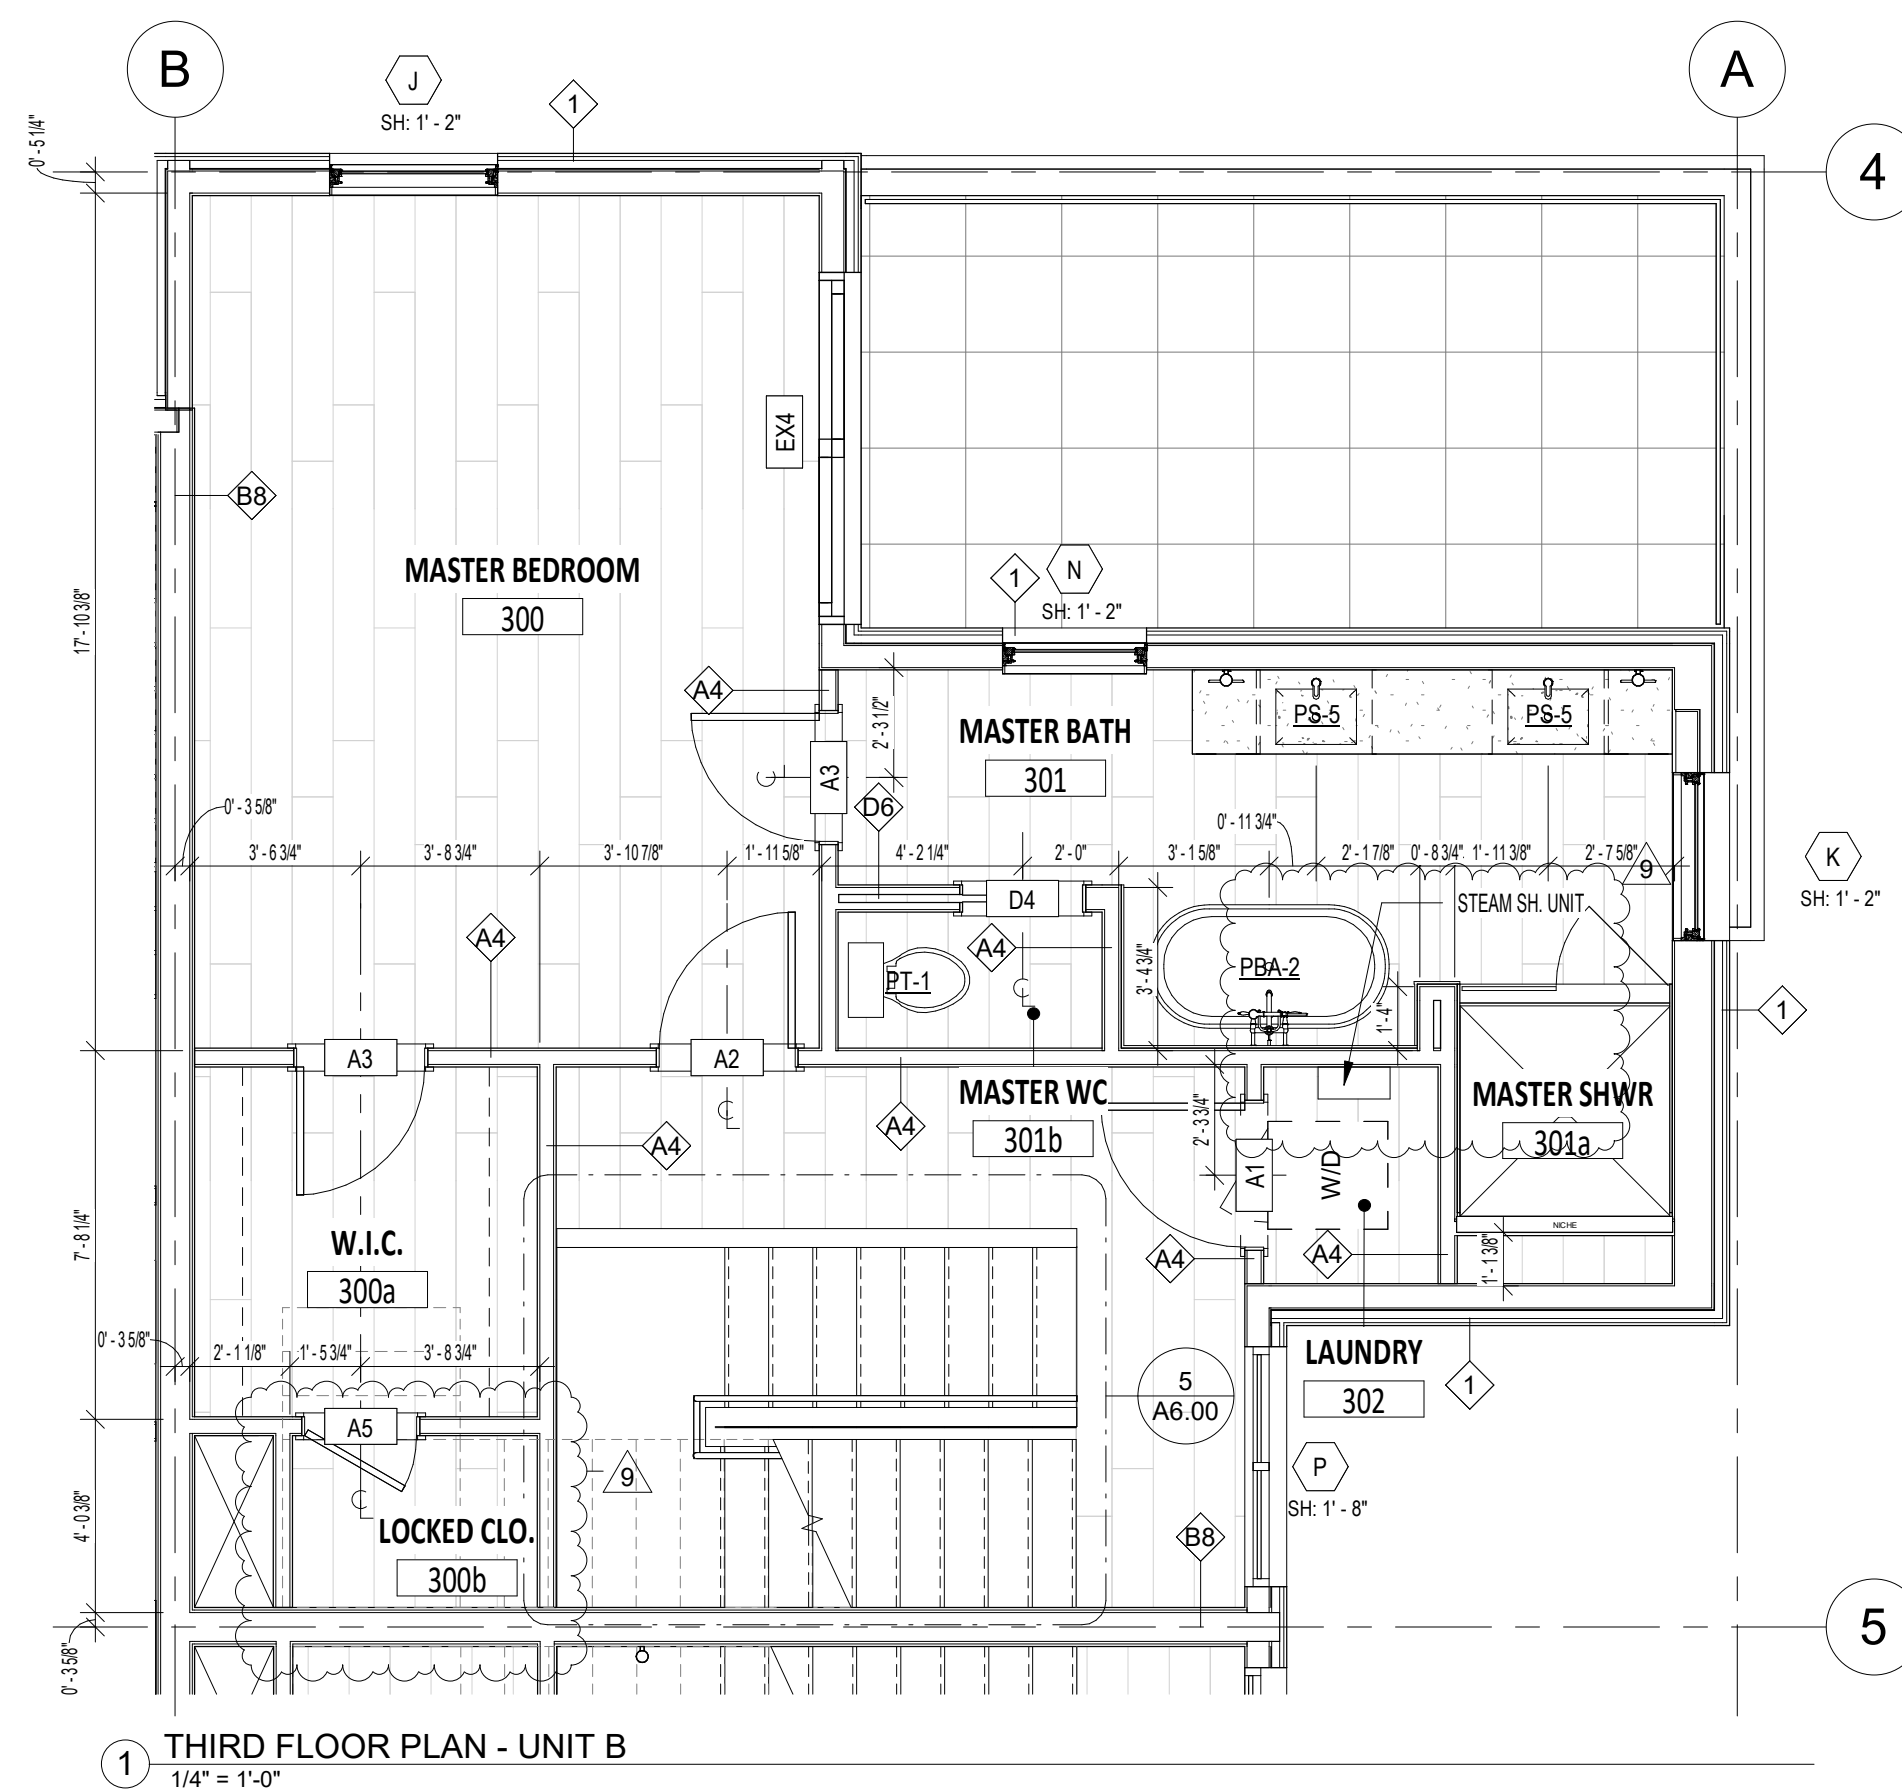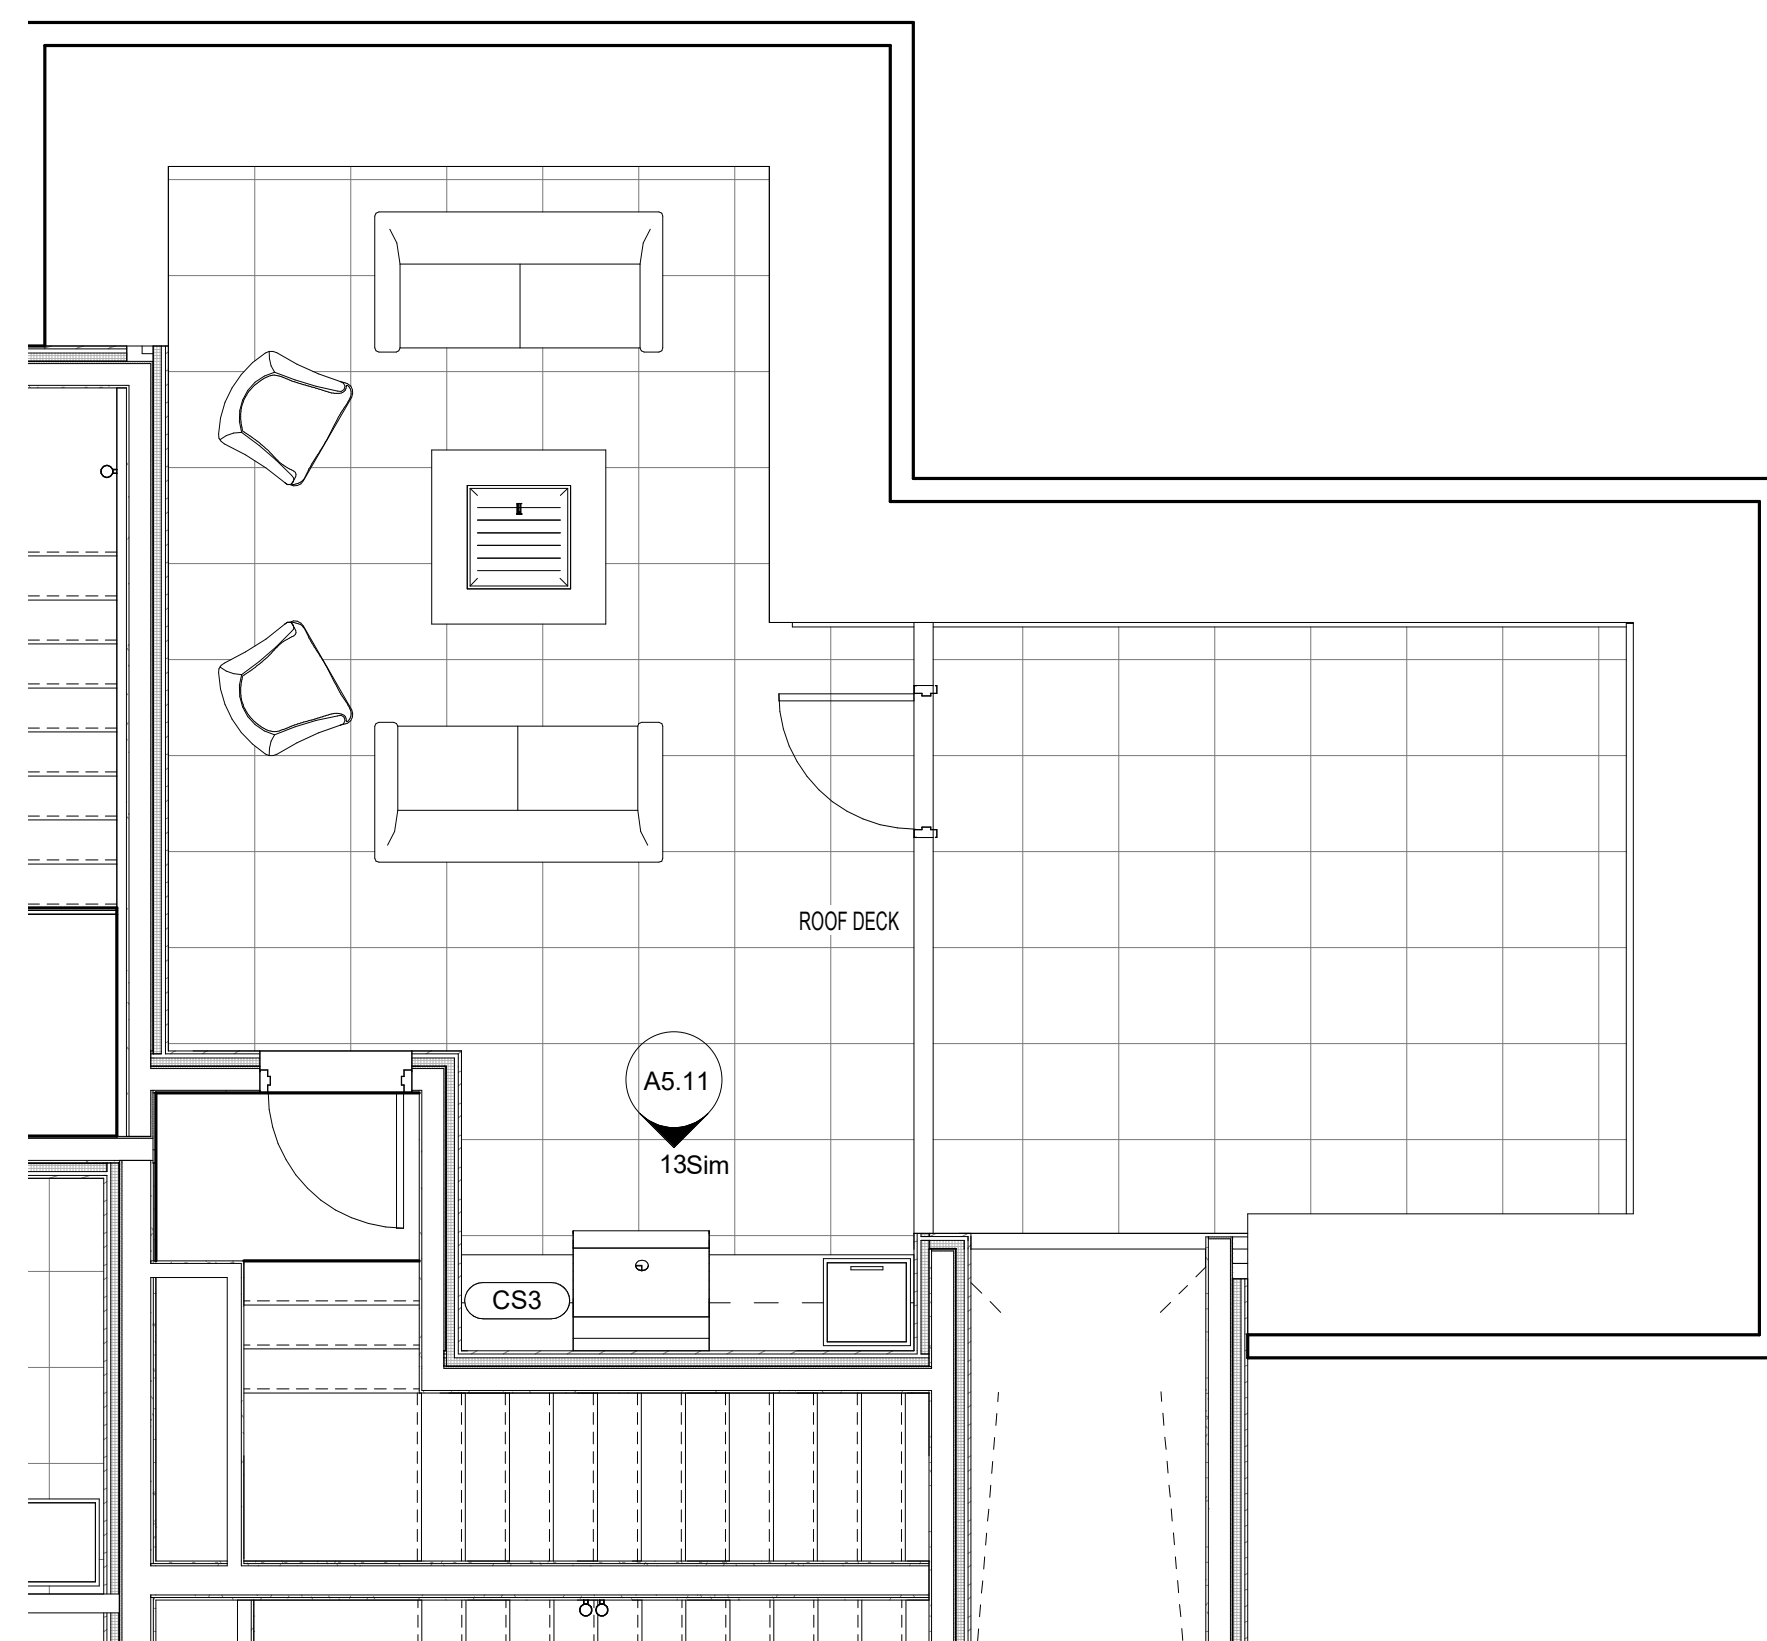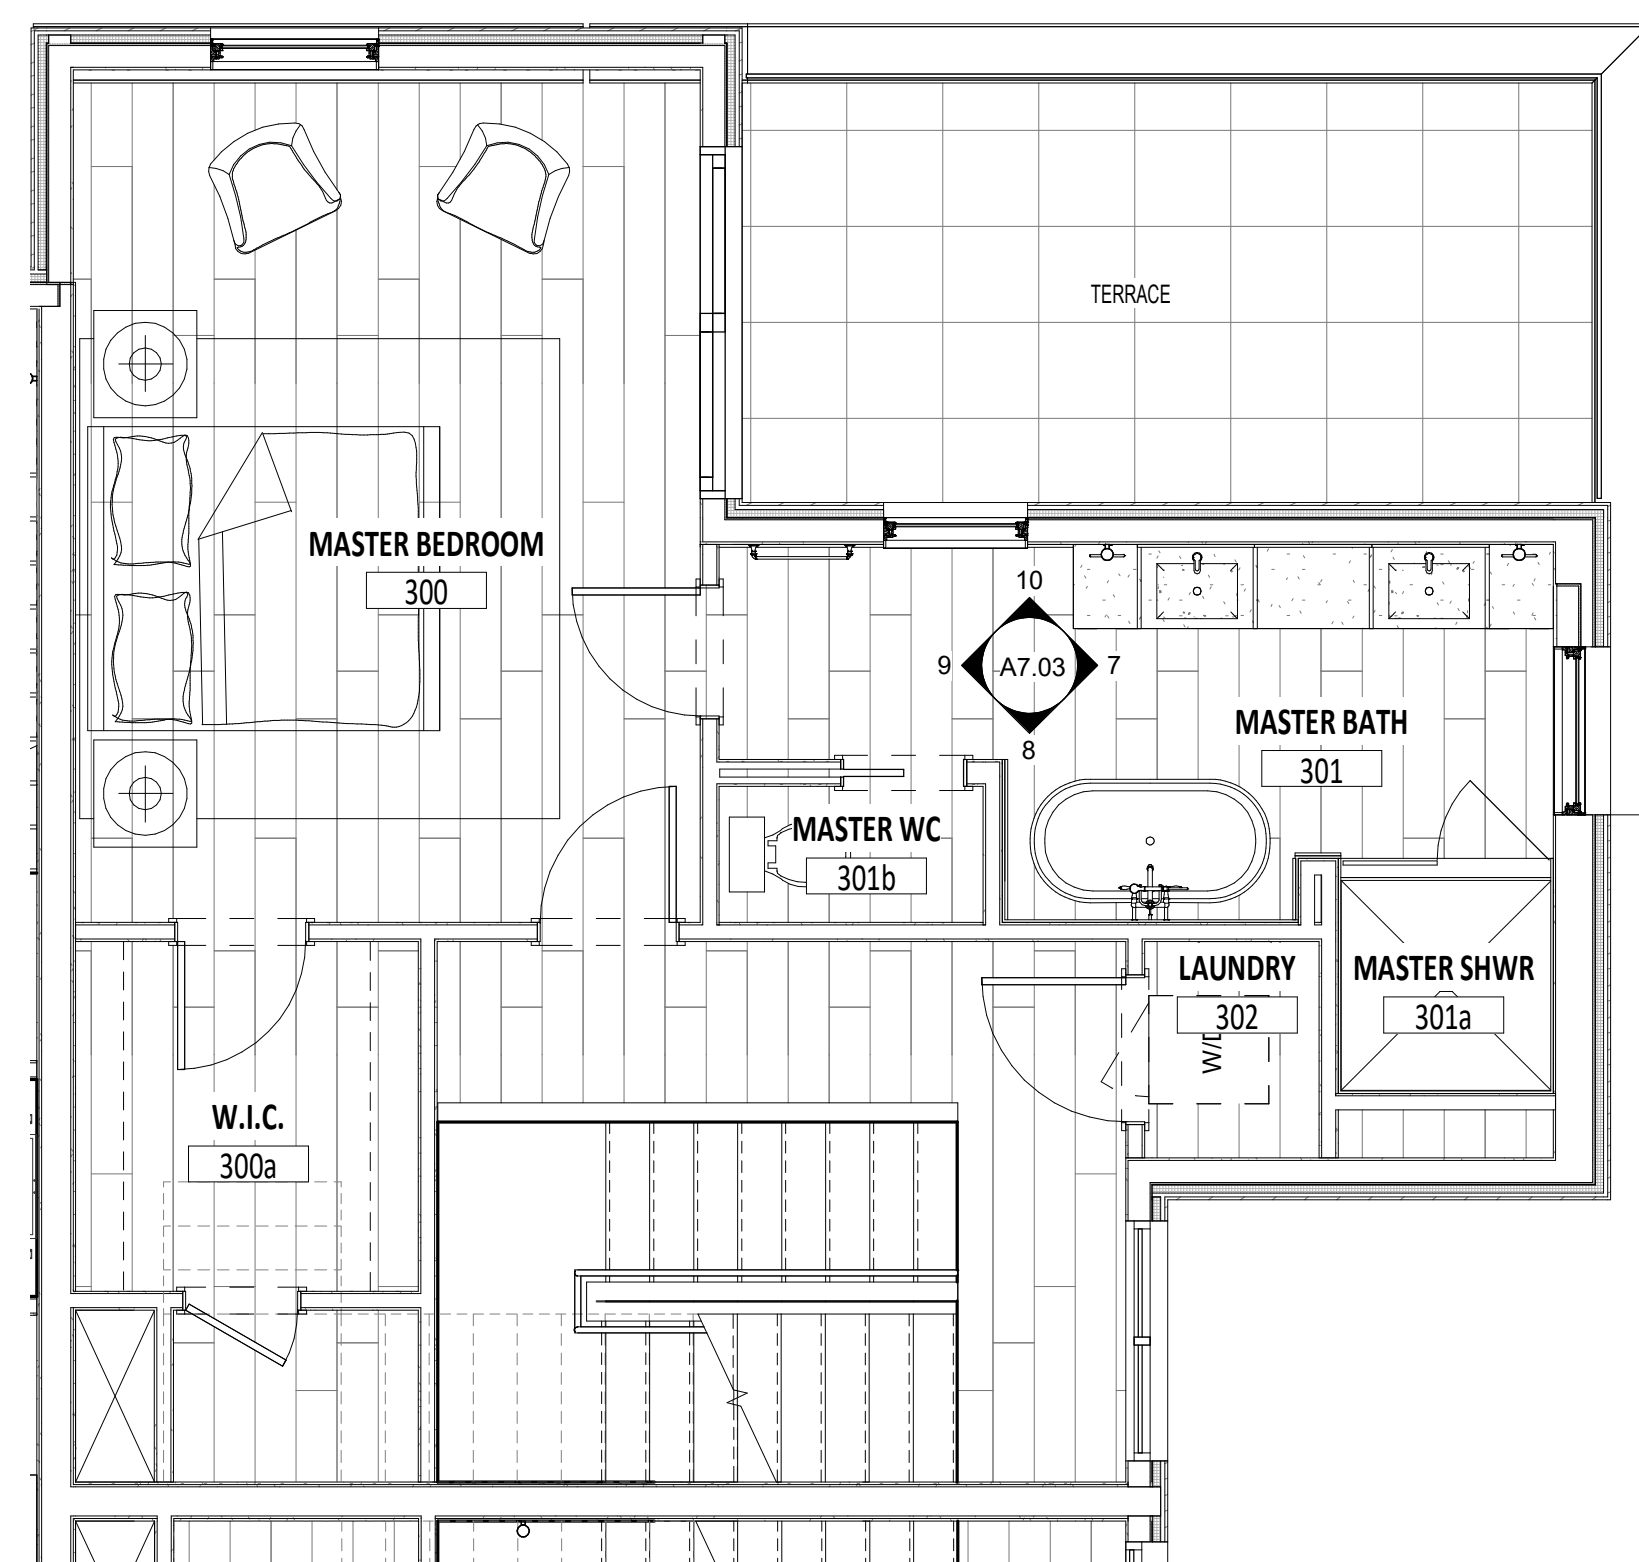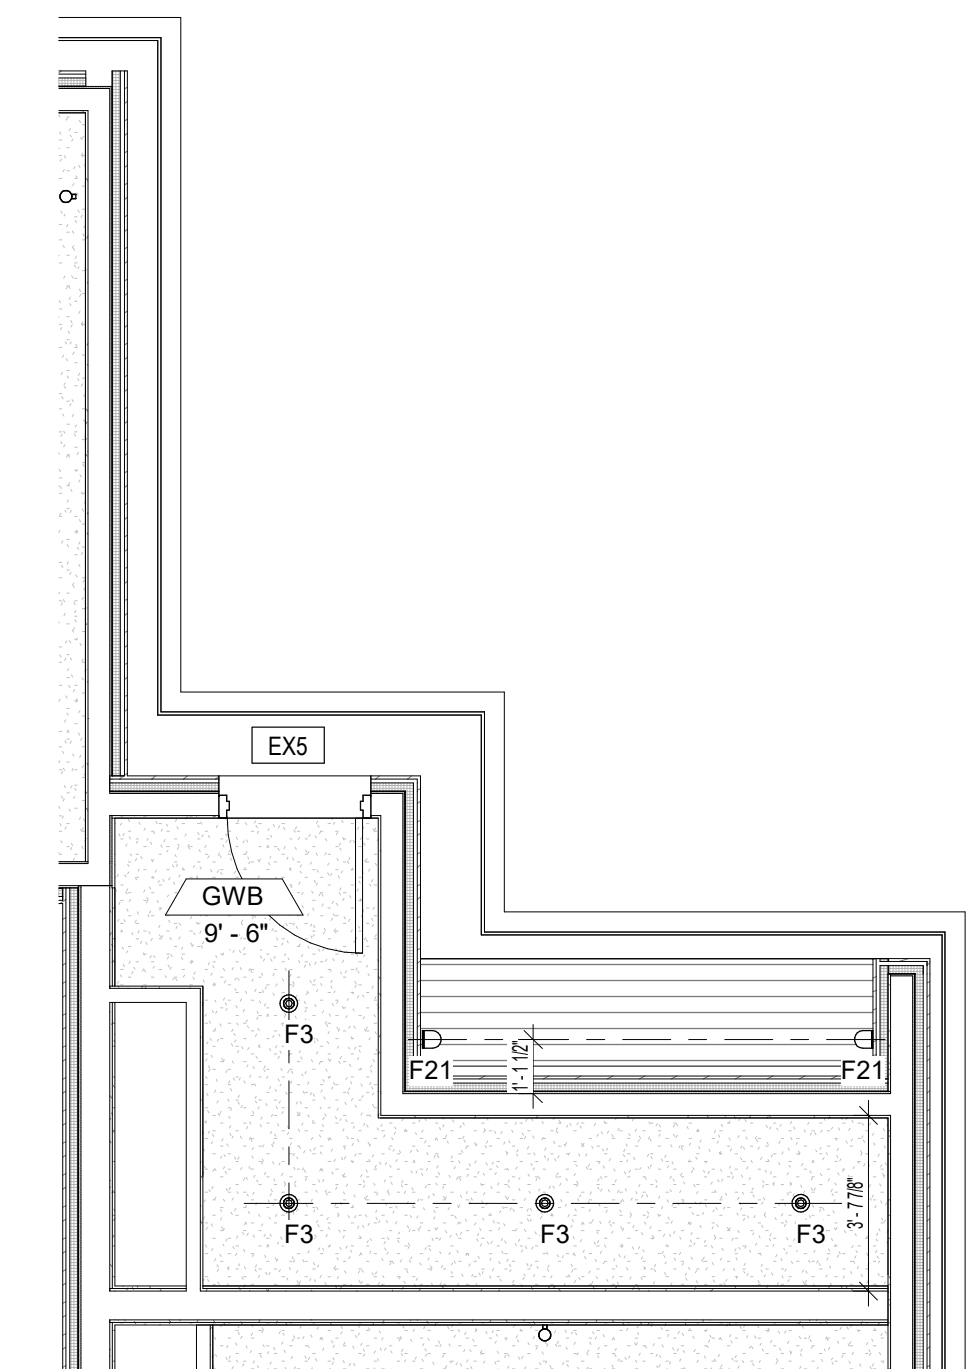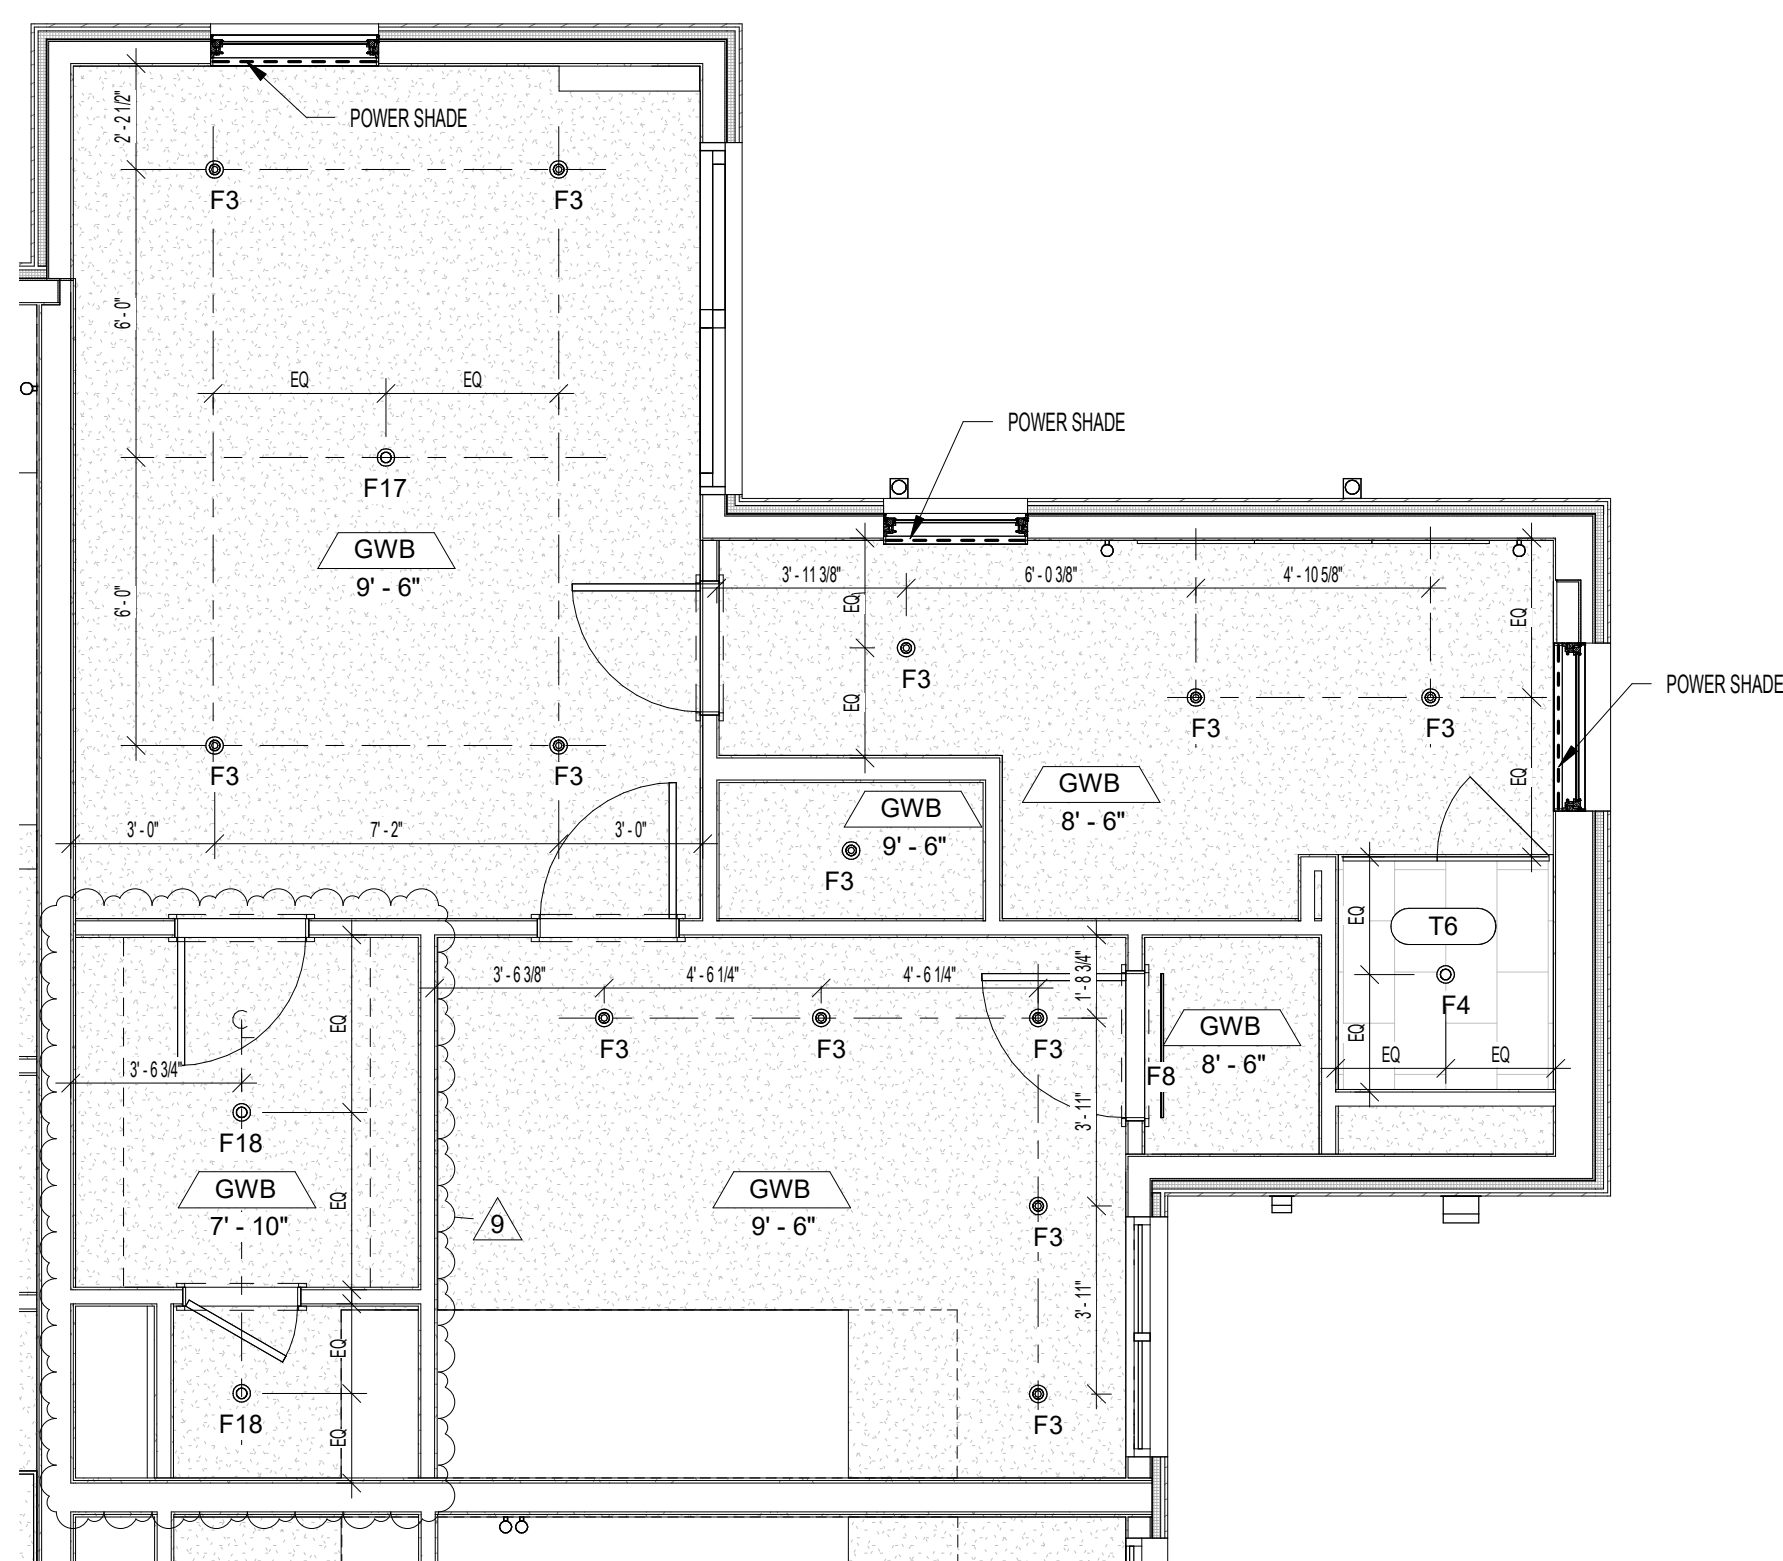


	ISSUED DATE	ISSUED FOR
	03.27.2020	ISSUE FOR PERMIT
1	05.20.2020	PERMIT REVISIONS
2	06.12.2020	IFC: CORE & SHELL - PROGRES
4	07.10.2020	IFC: CORE & SHELL - PRICING
6	12.15.2020	IFC: INTERIORS
9	04.21.2021	ASI 002: DESIGN REVISIONS

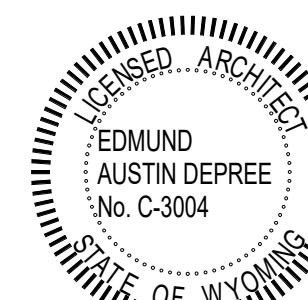


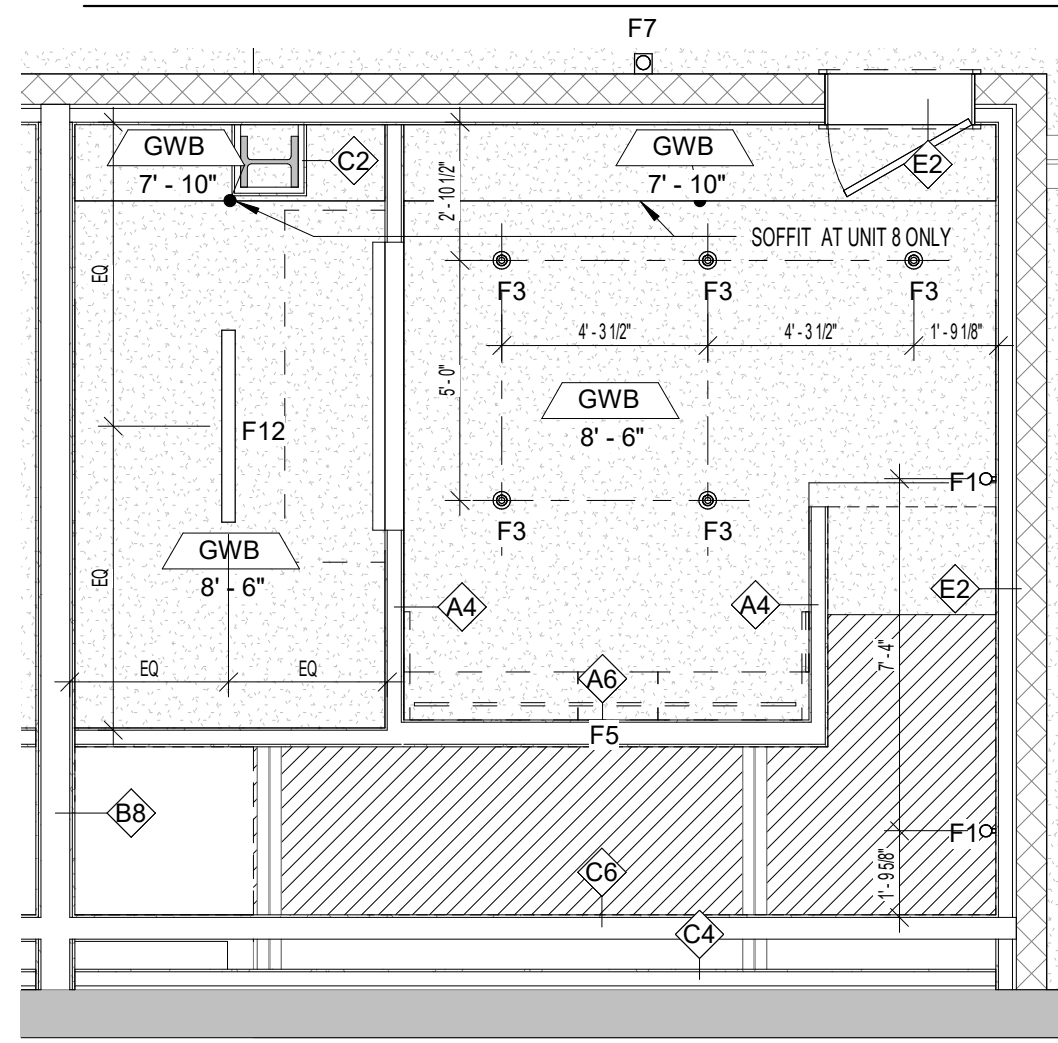


6 BASEMENT RCP - UNIT C #8
1/4" = 1'-0"

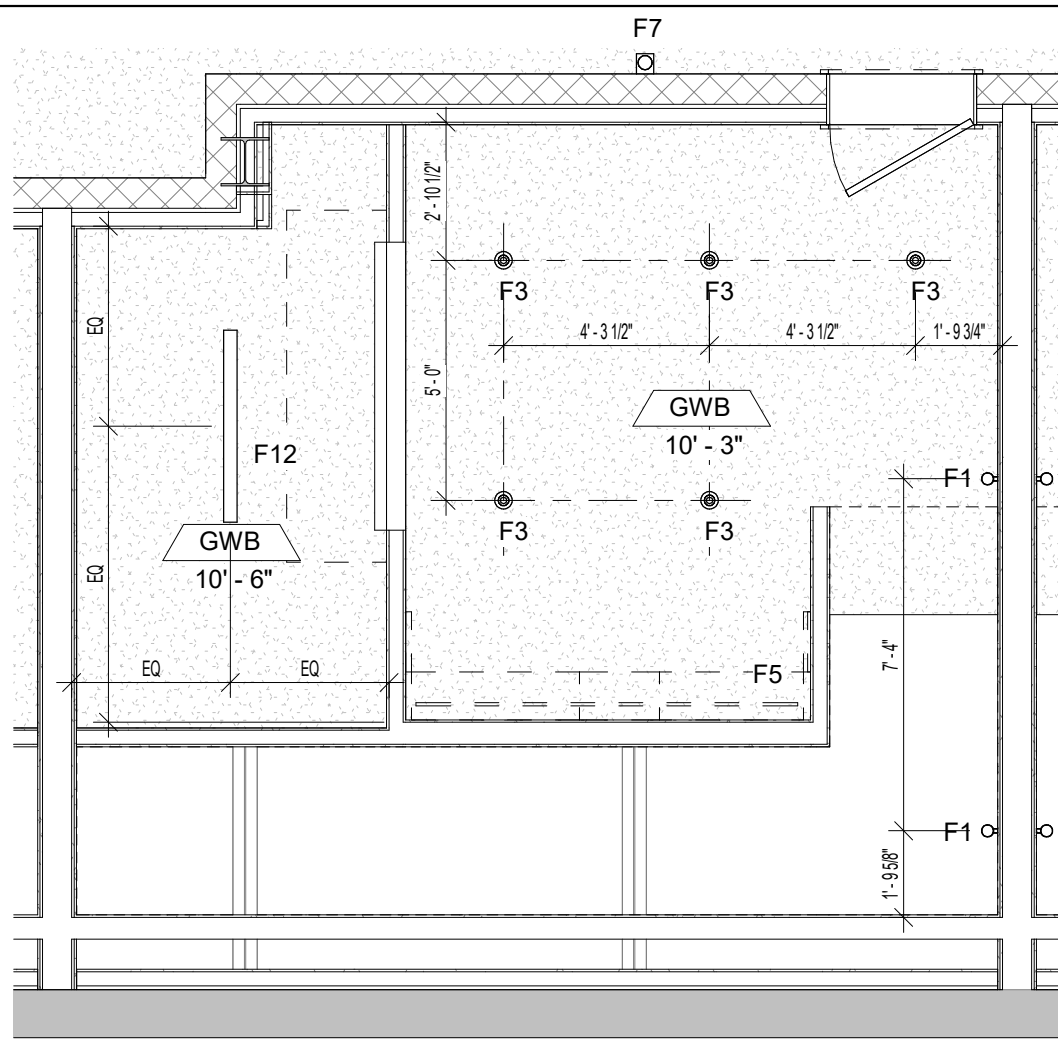

7 BASEMENT RCP - UNIT C #2,4,6
1/4" = 1'-0"

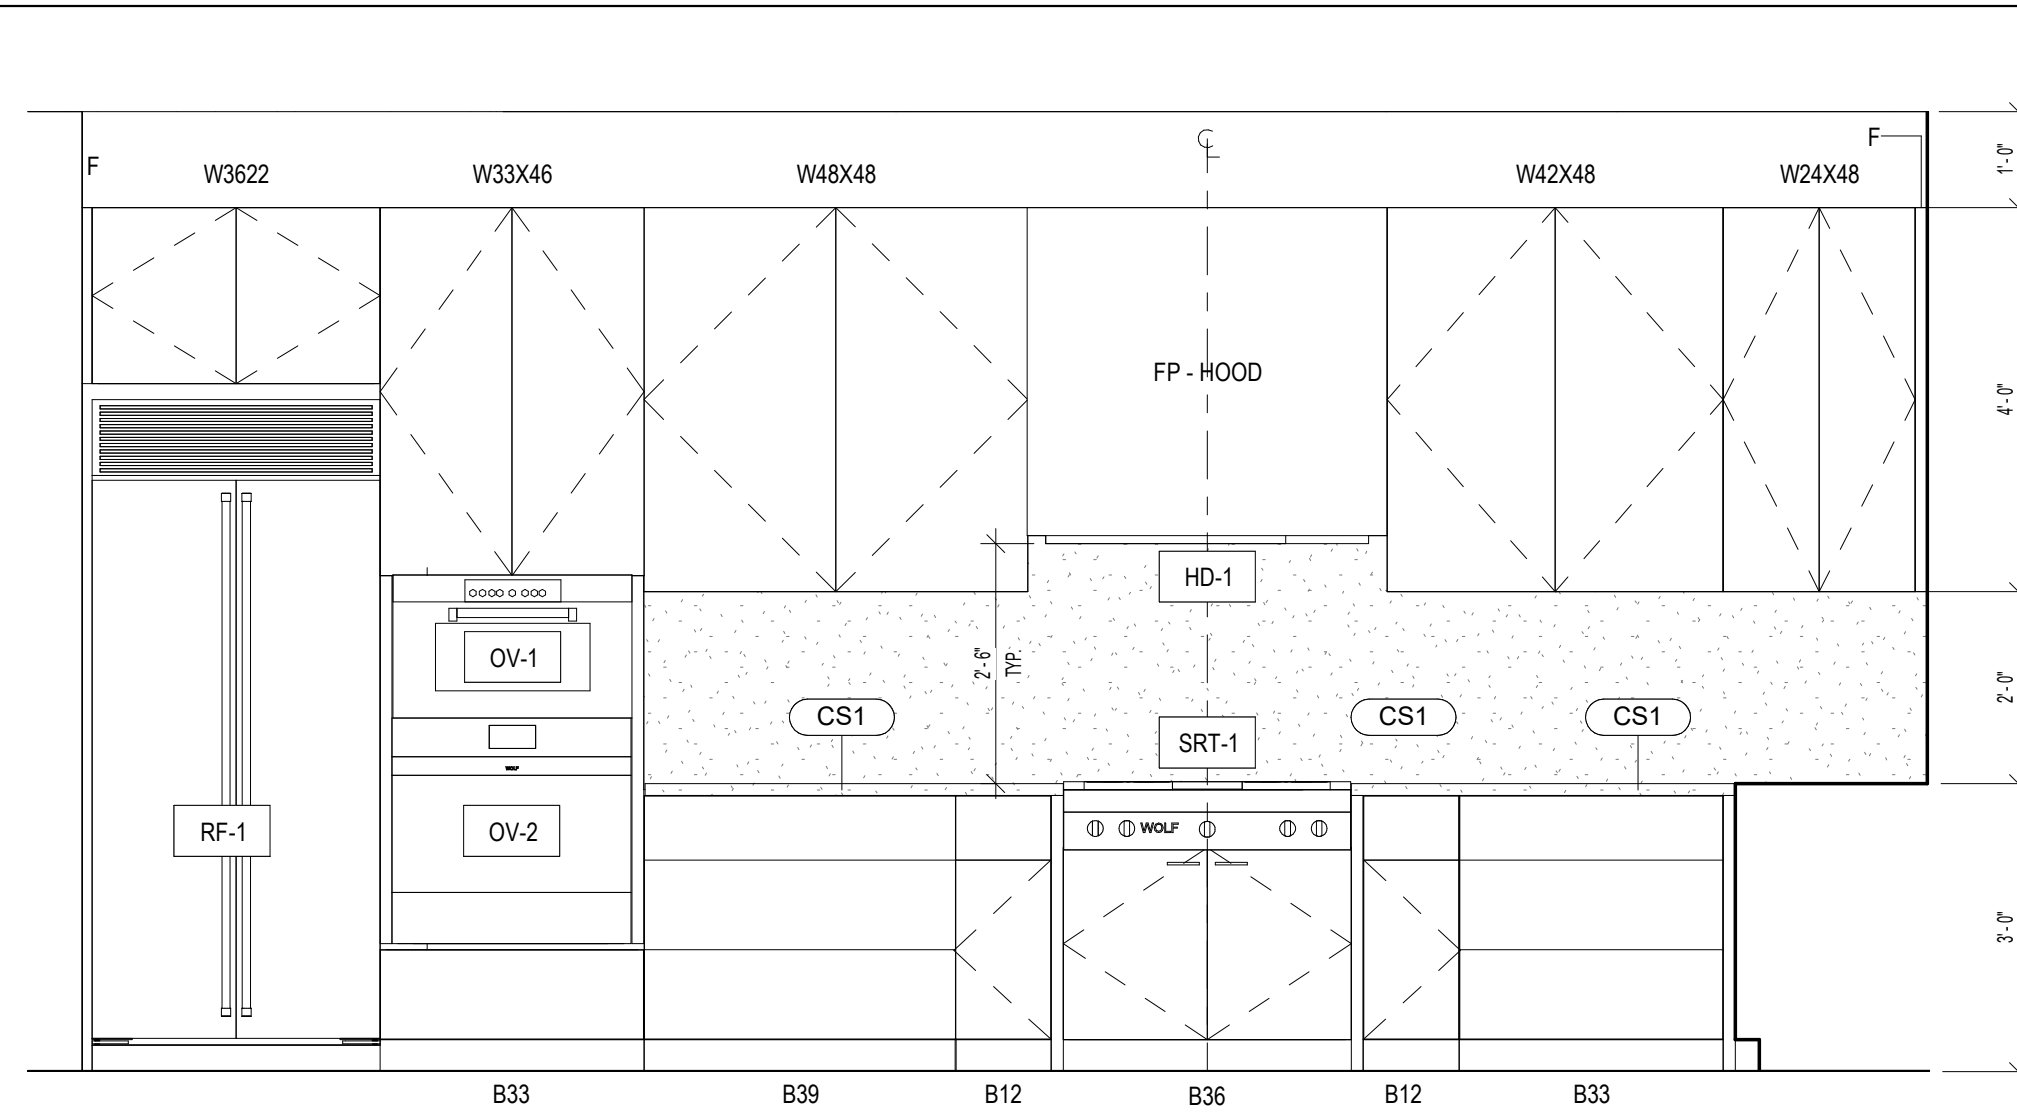


9 TYPE C KITCHEN - WEST
1/2" = 1'-0"

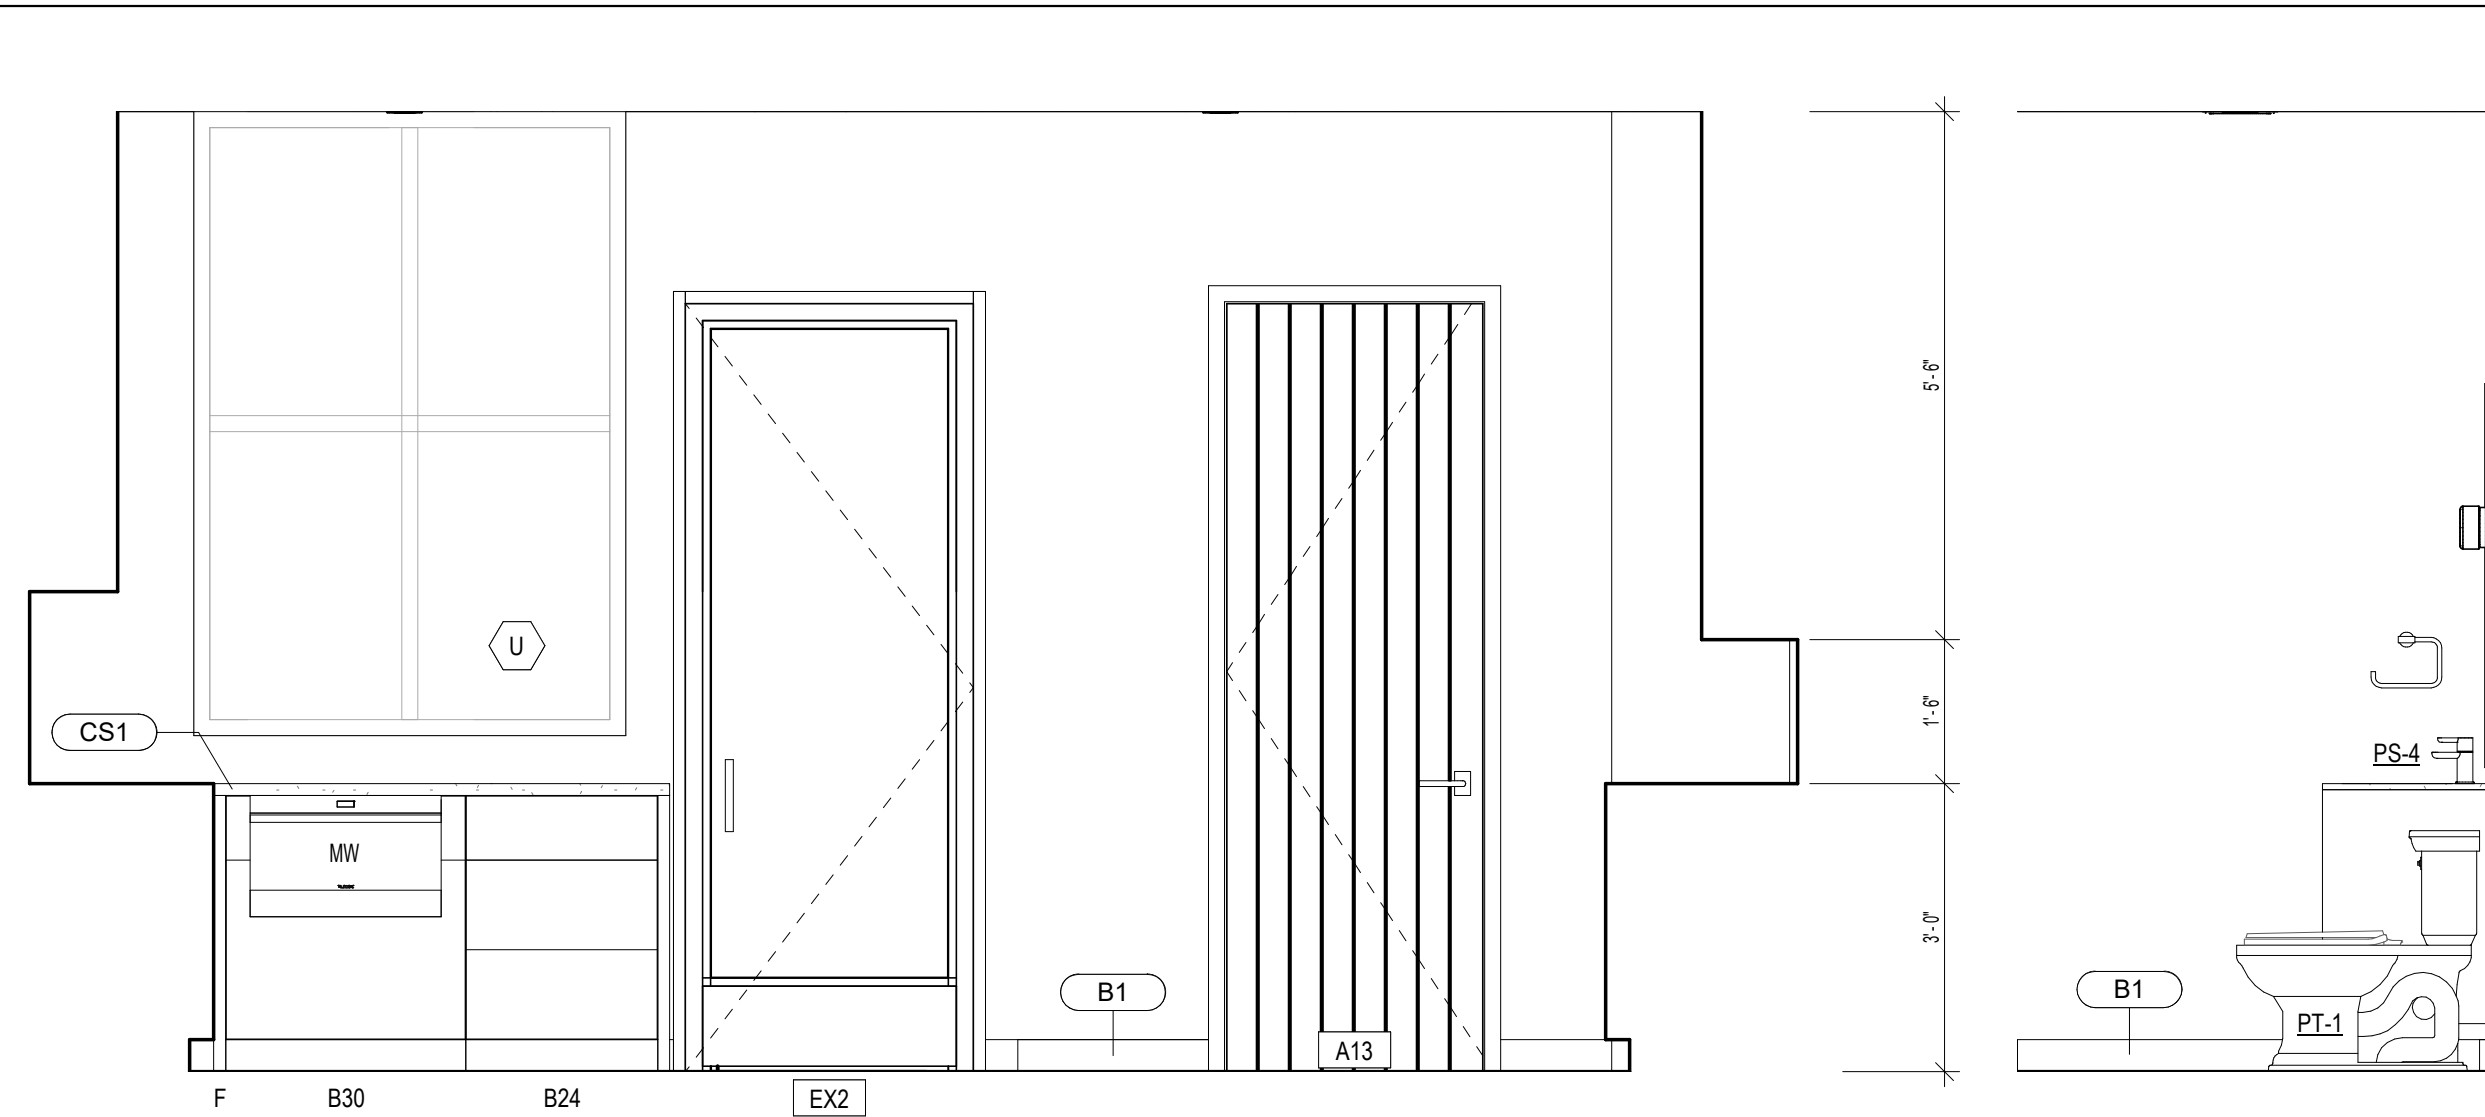


16 TYPE C KITCHEN - NORTH
1/2" = 1'-0"


10 TYPE C POWDER - SOUTH
1/2" = 1'-0"

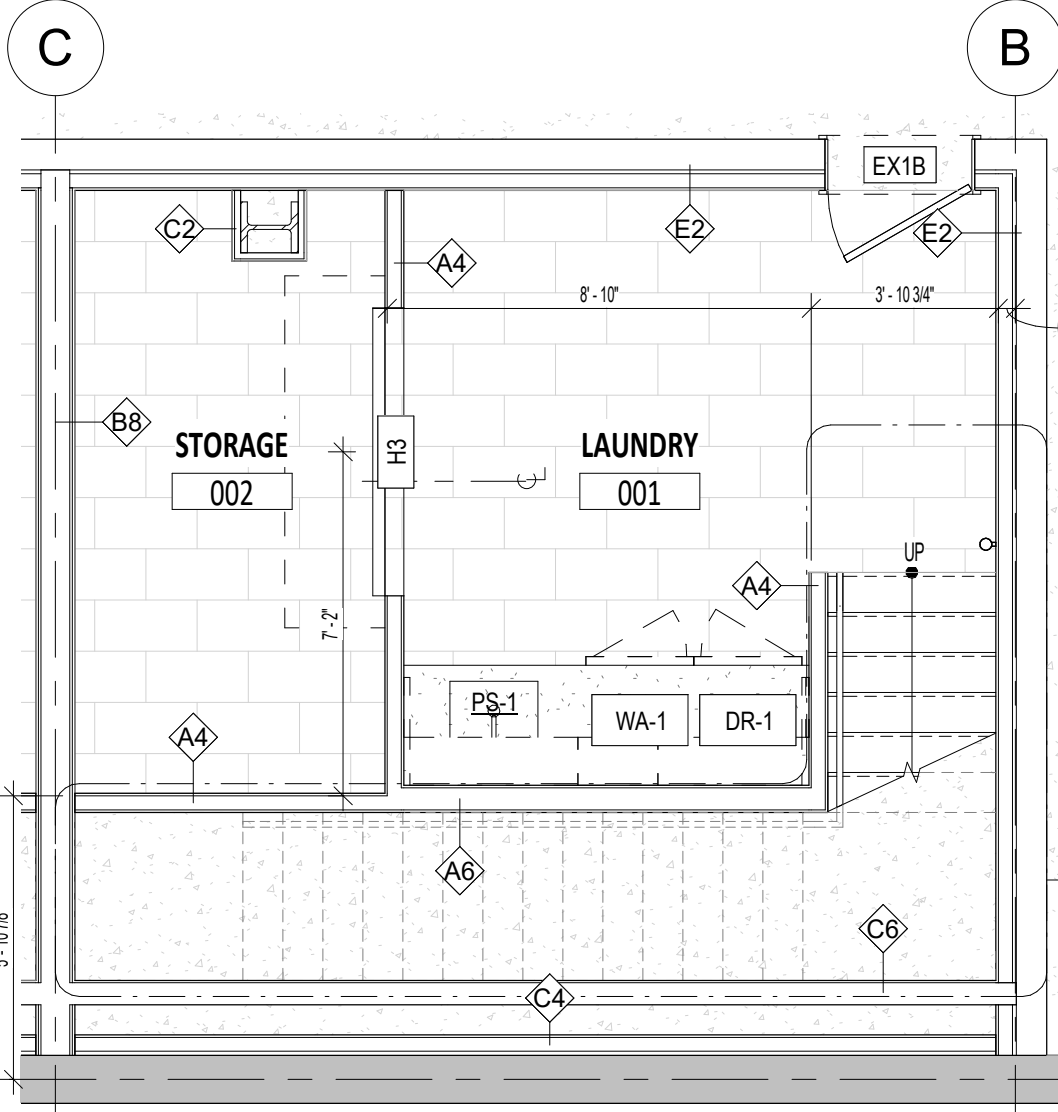


5 BASEMENT FLOOR PLAN
1/4" = 1'-0"

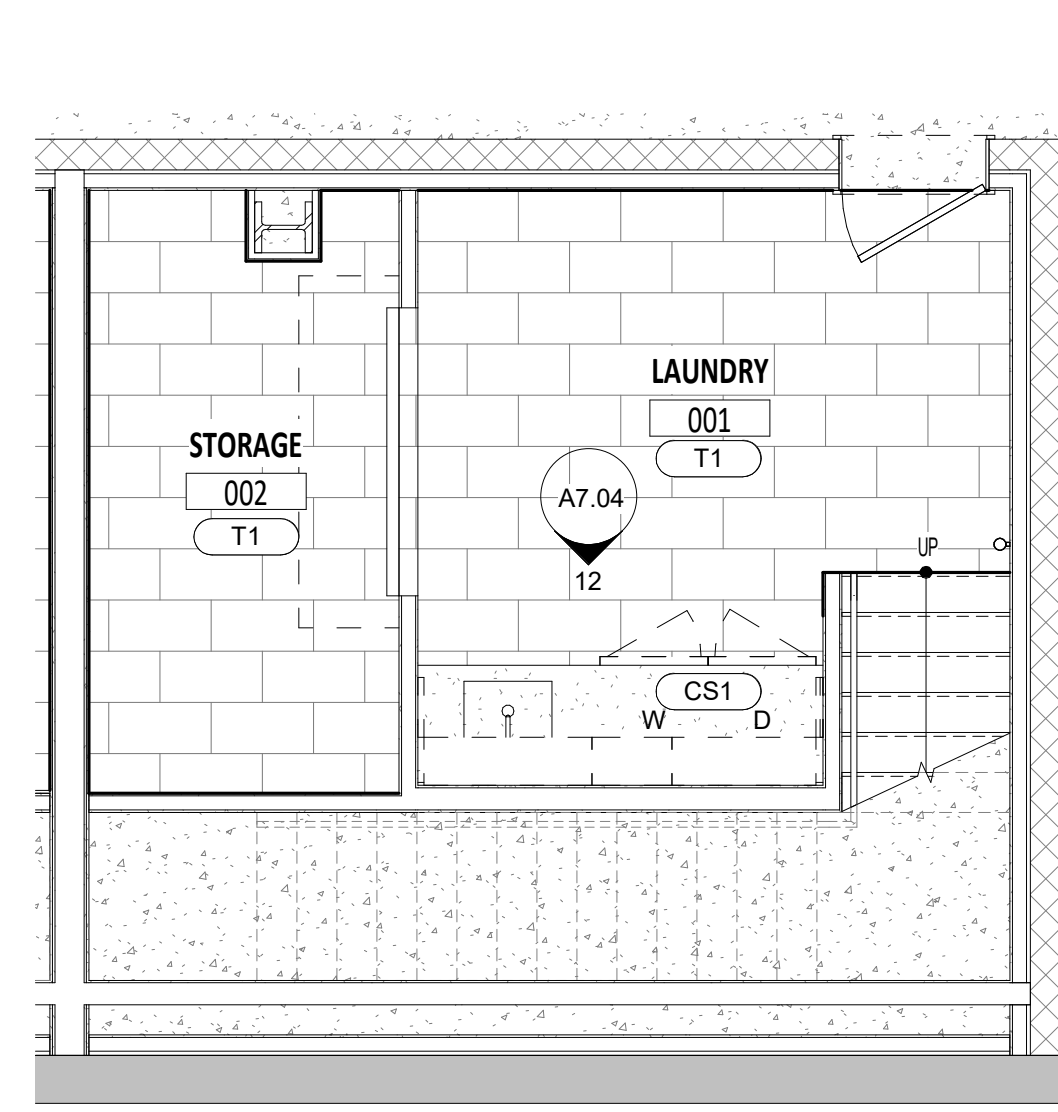


8 BASEMENT FLOOR FINISH PLAN
1/4" = 1'-0"

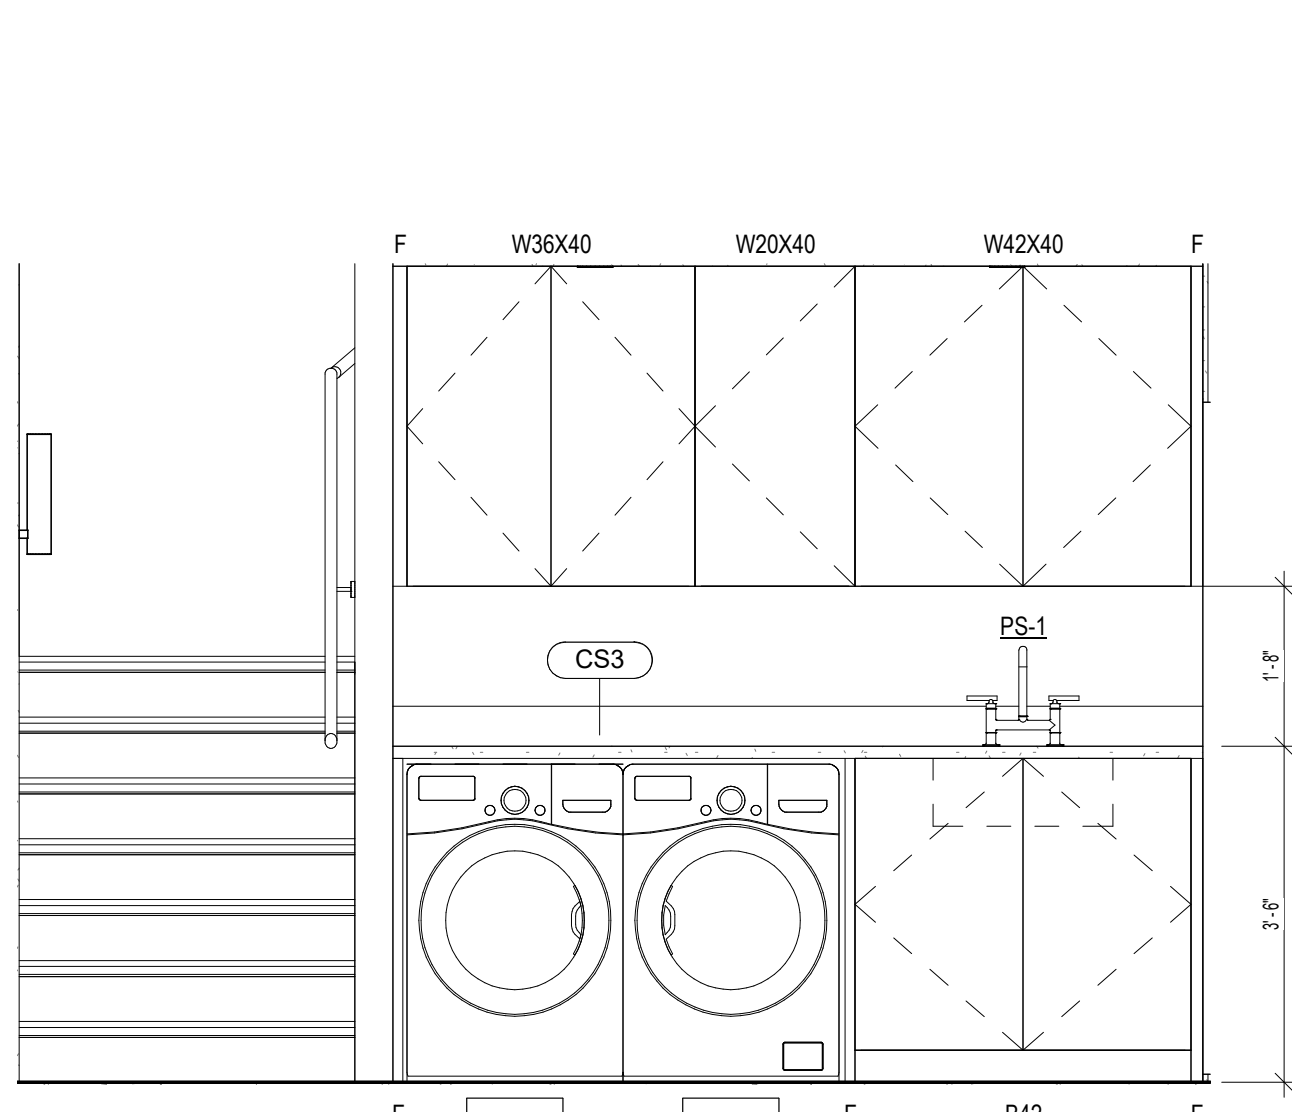


12 TYPE C LAUNDRY
1/2" = 1'-0"

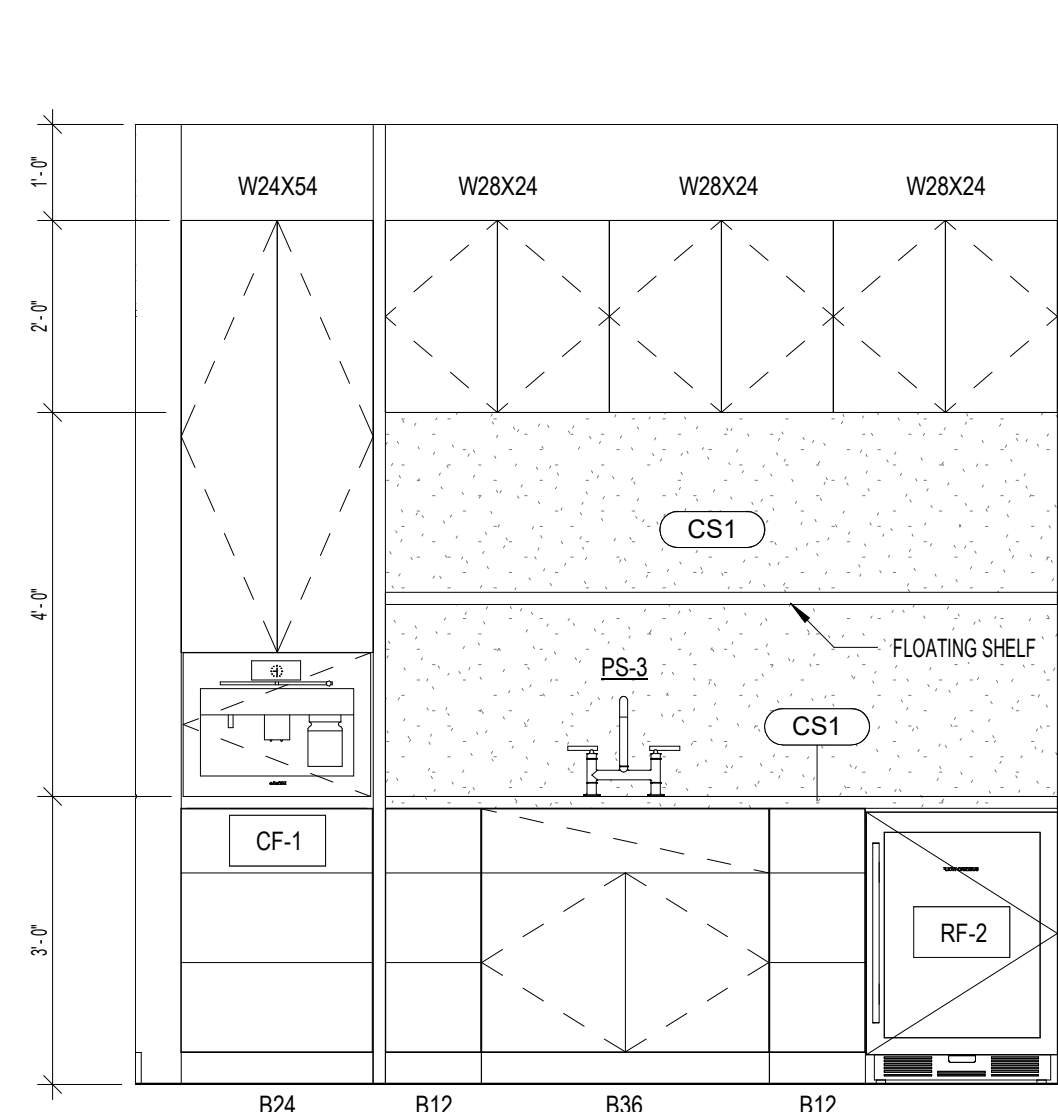


17 TYPE C KITCHEN - EAST 1
1/2" = 1'-0"

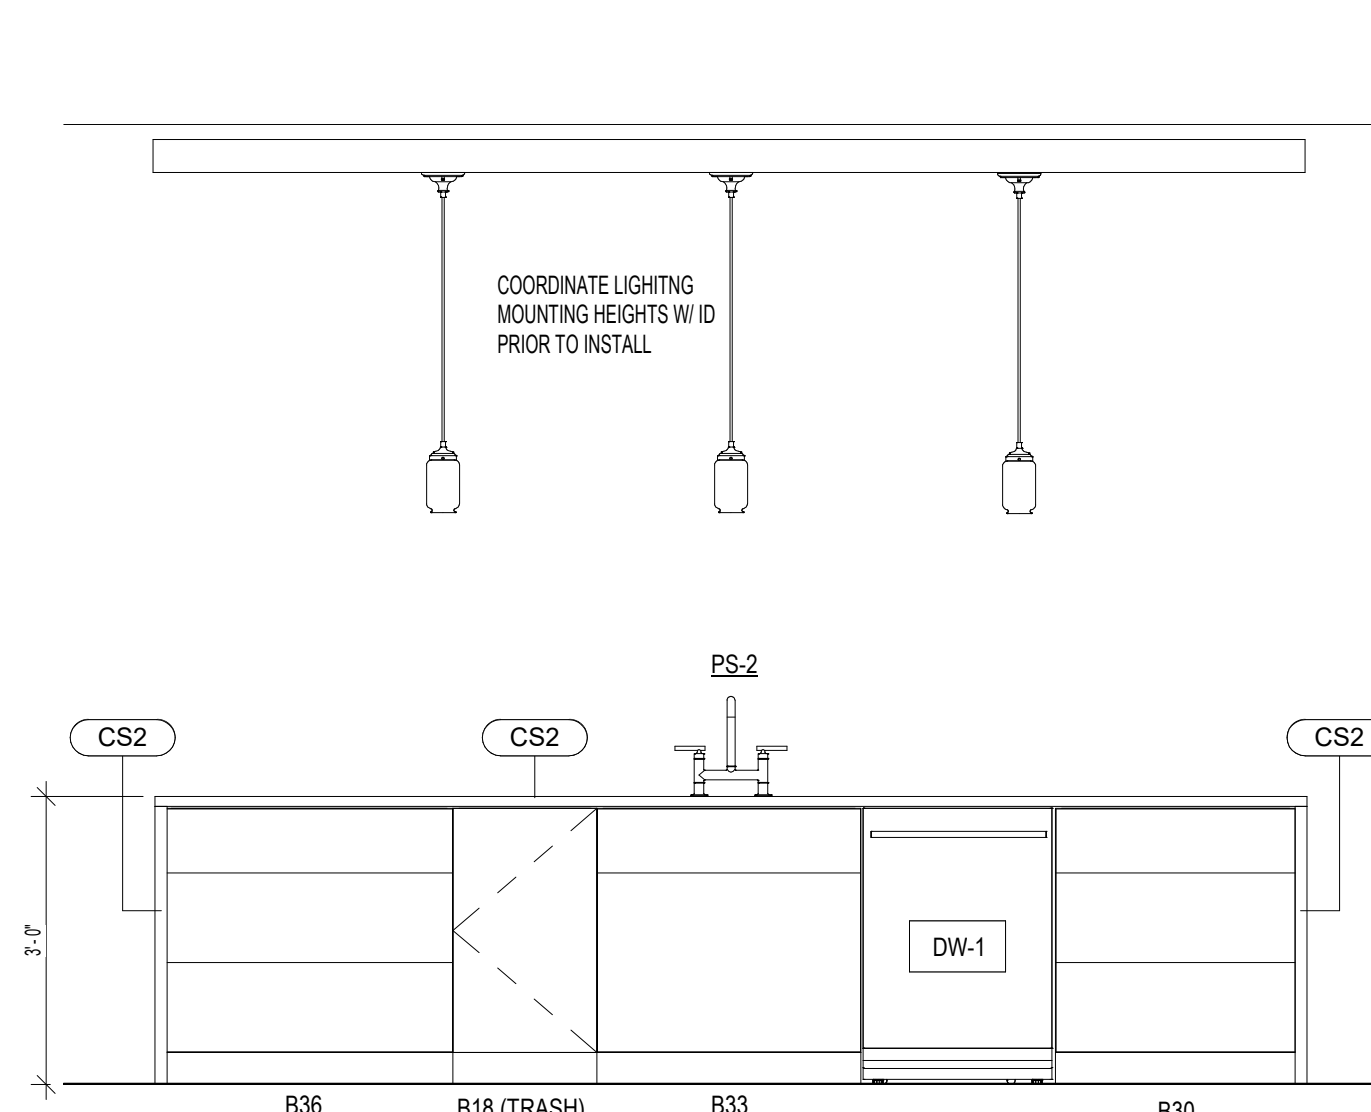


18 TYPE C KITCHEN - EAST 2
1/2" = 1'-0"

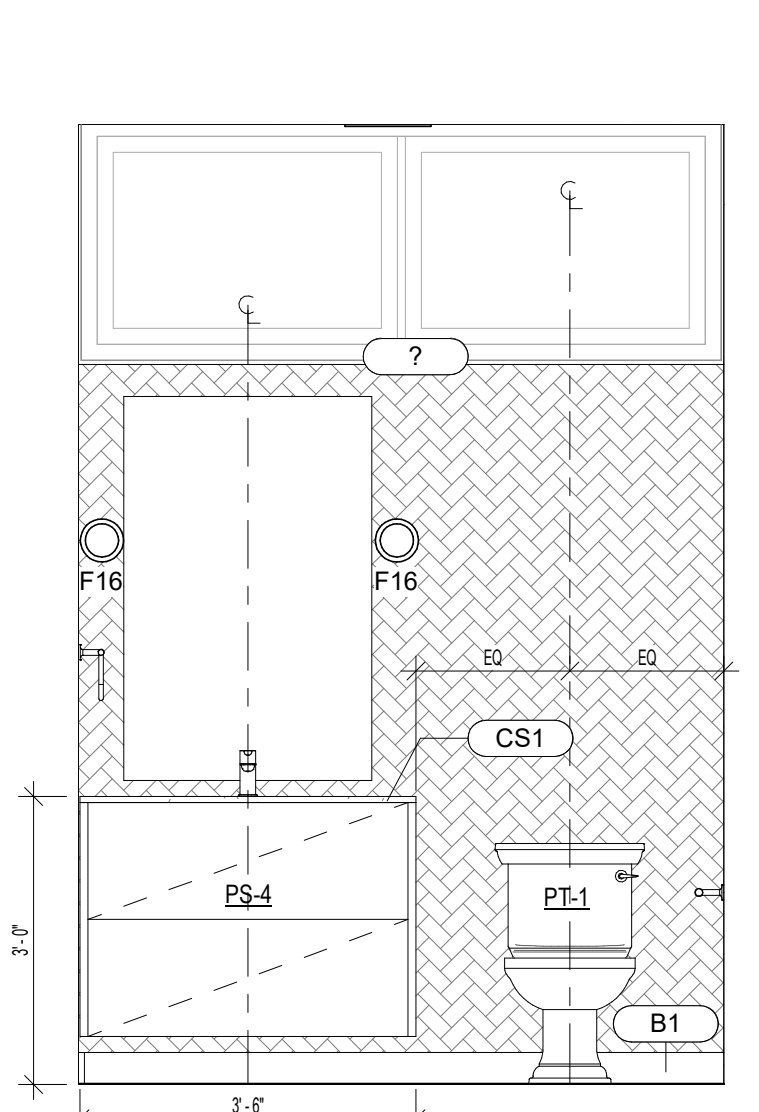


11 TYPE C POWDER - WEST
1/2" = 1'-0"

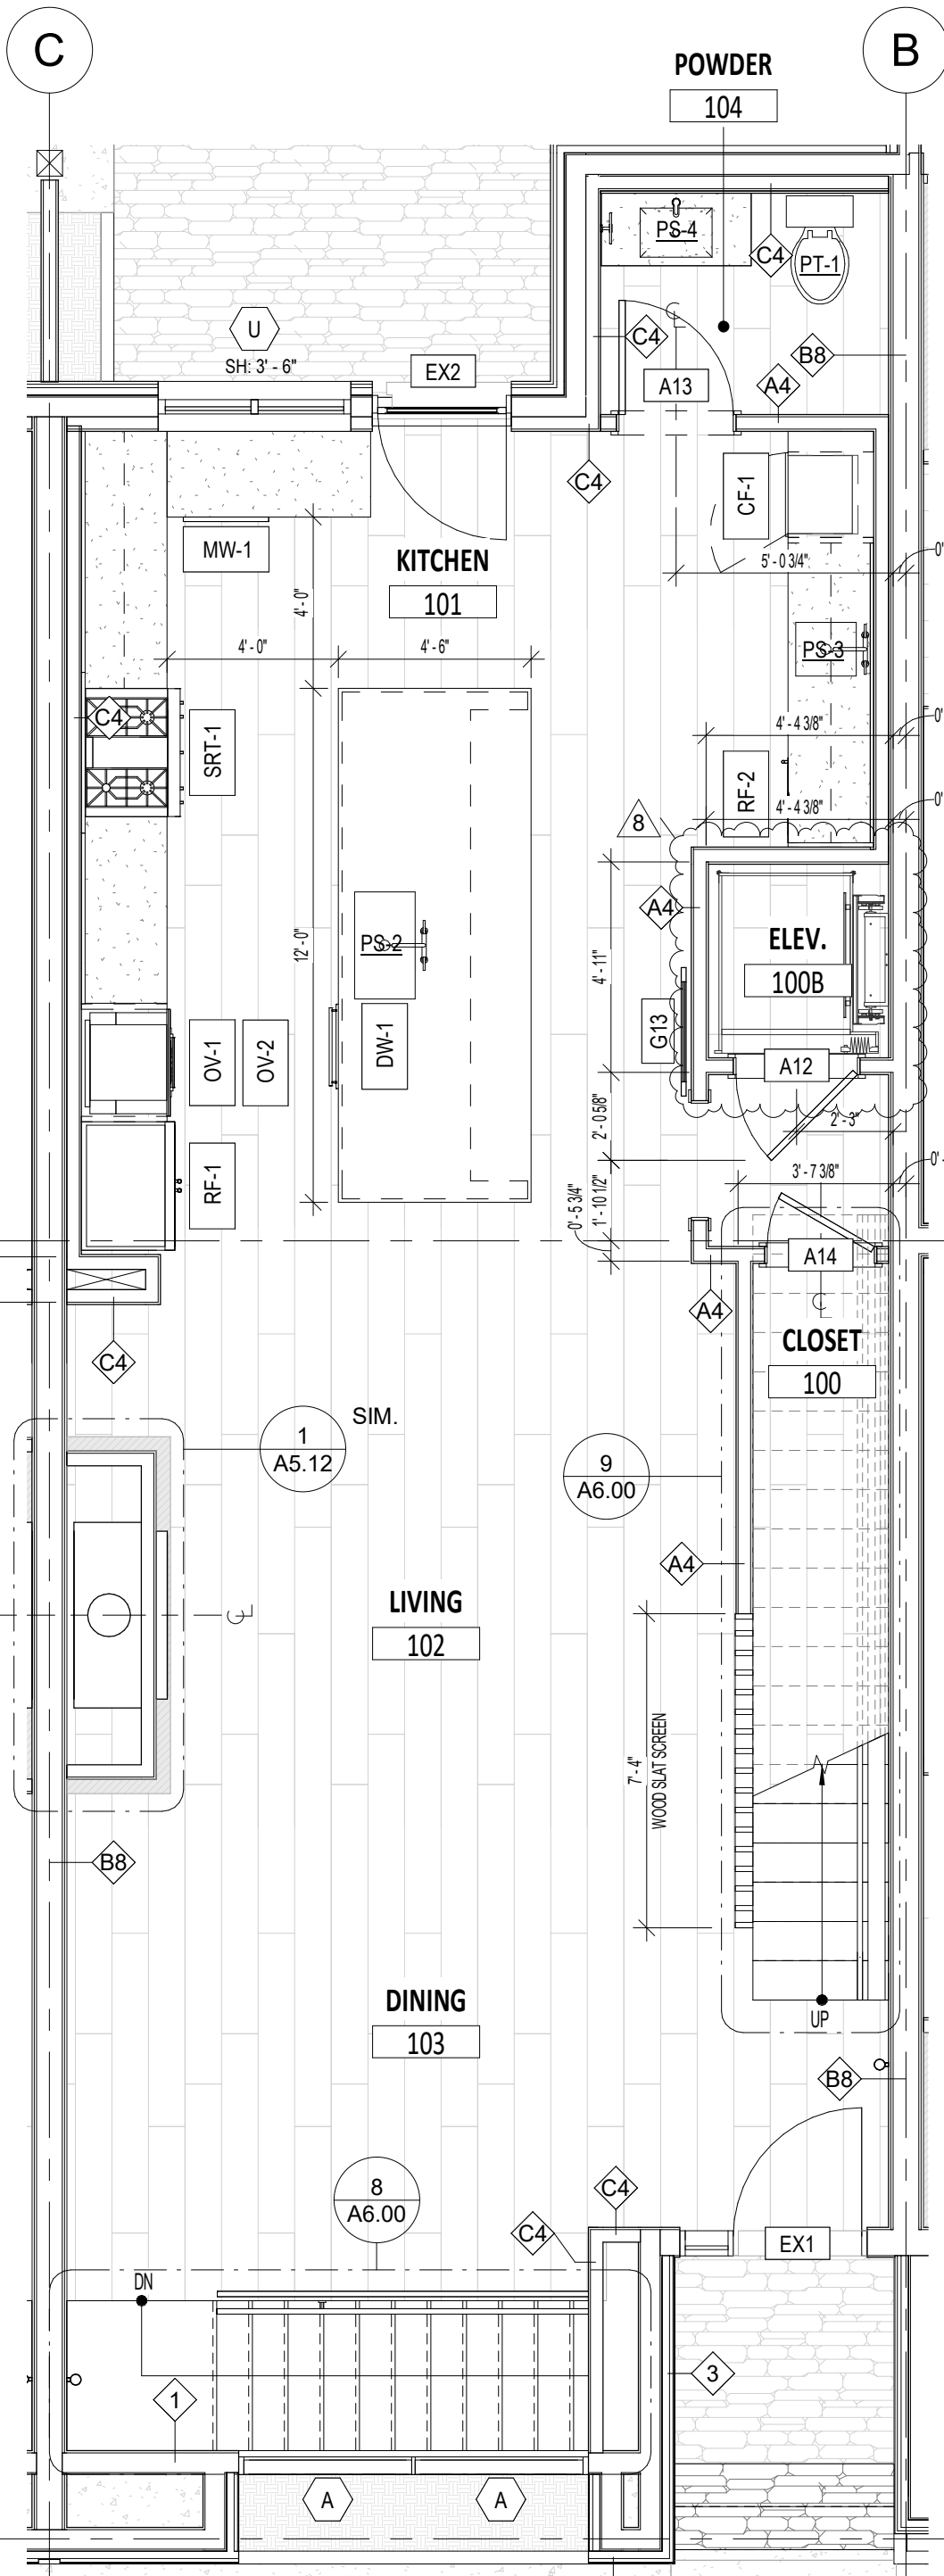


1 FIRST FLOOR PLAN - UNIT C
1/4" = 1'-0"

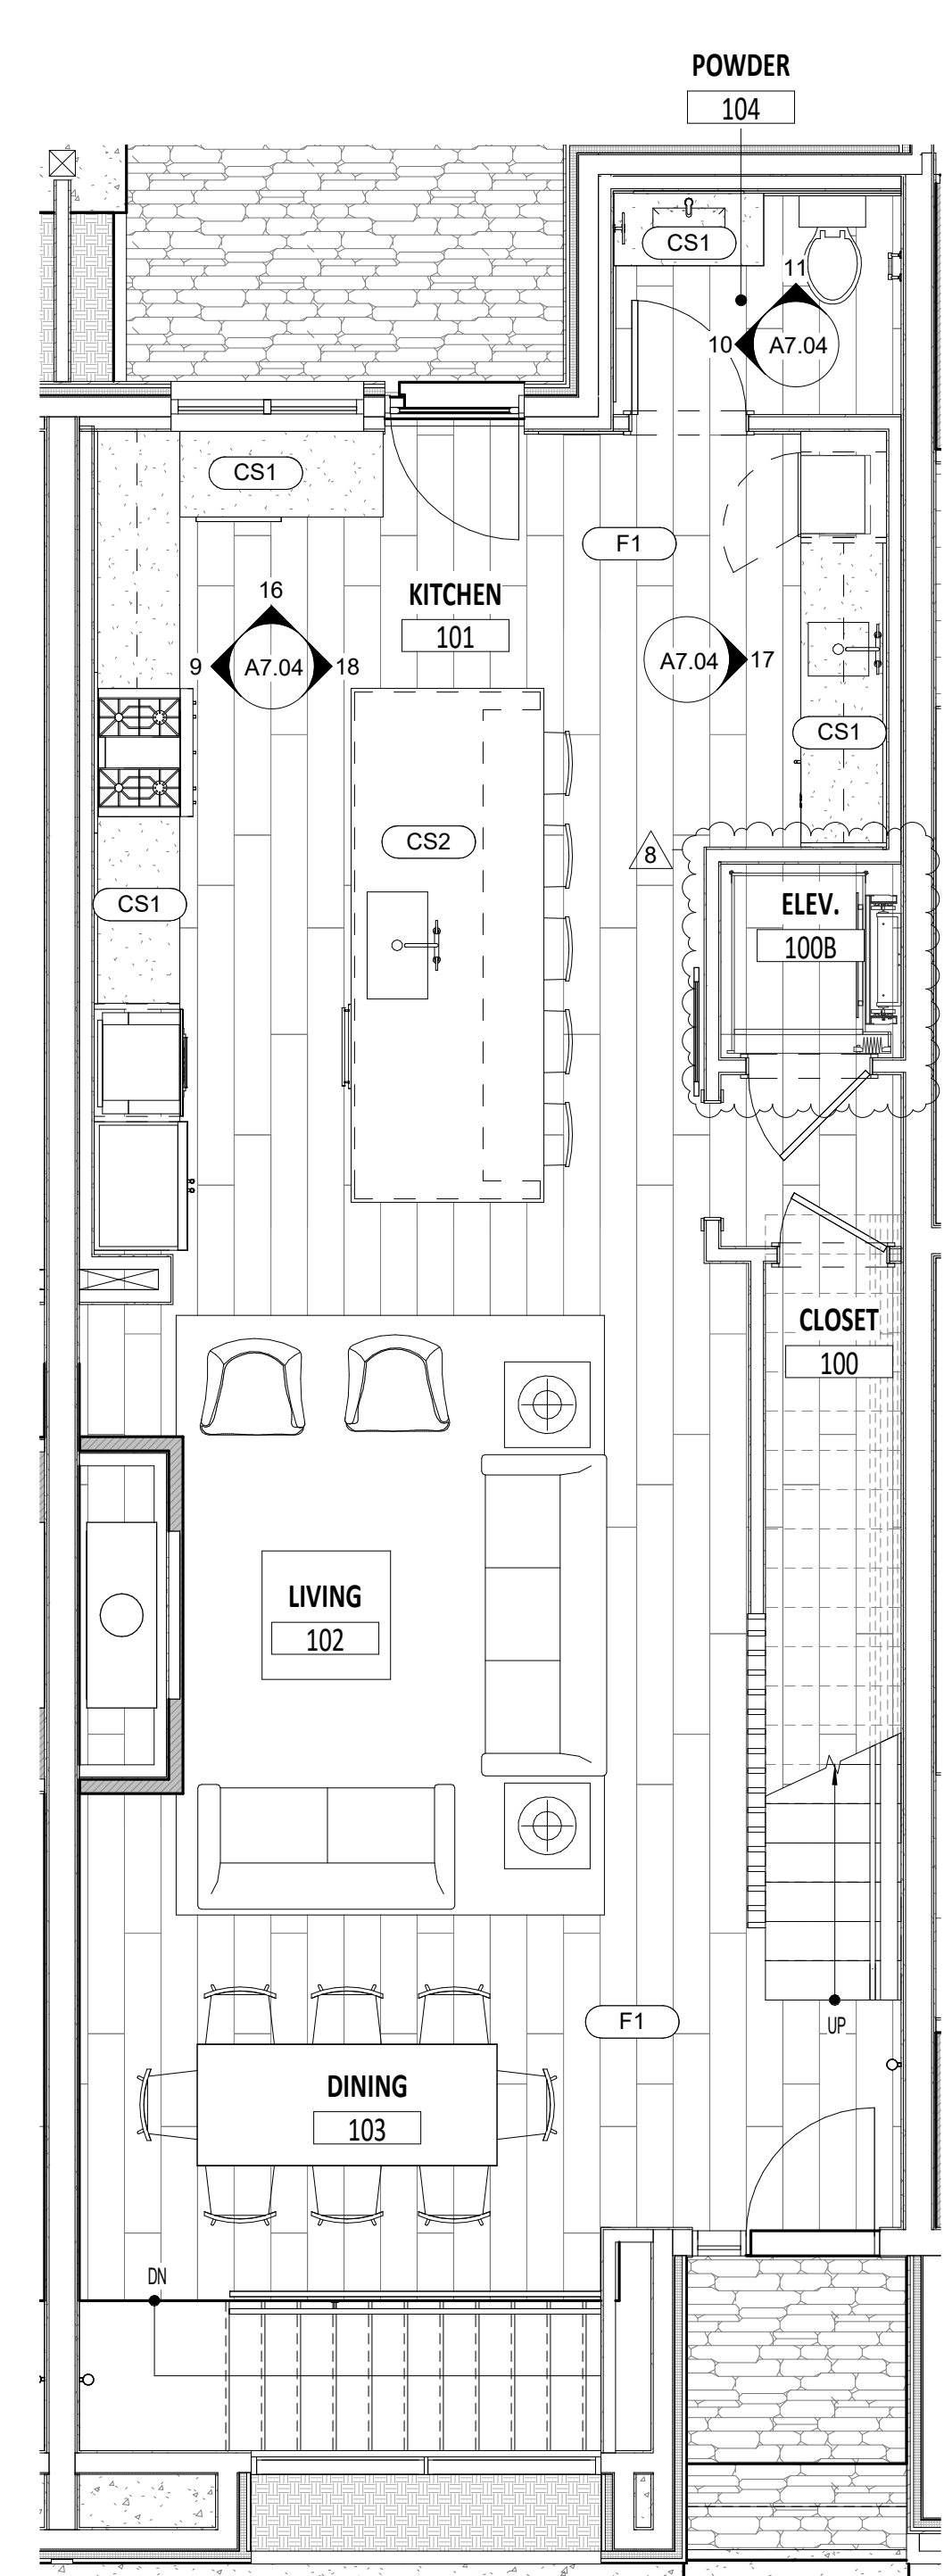


4 FIRST FLOOR FINISH PLAN - UNIT C
1/4" = 1'-0"

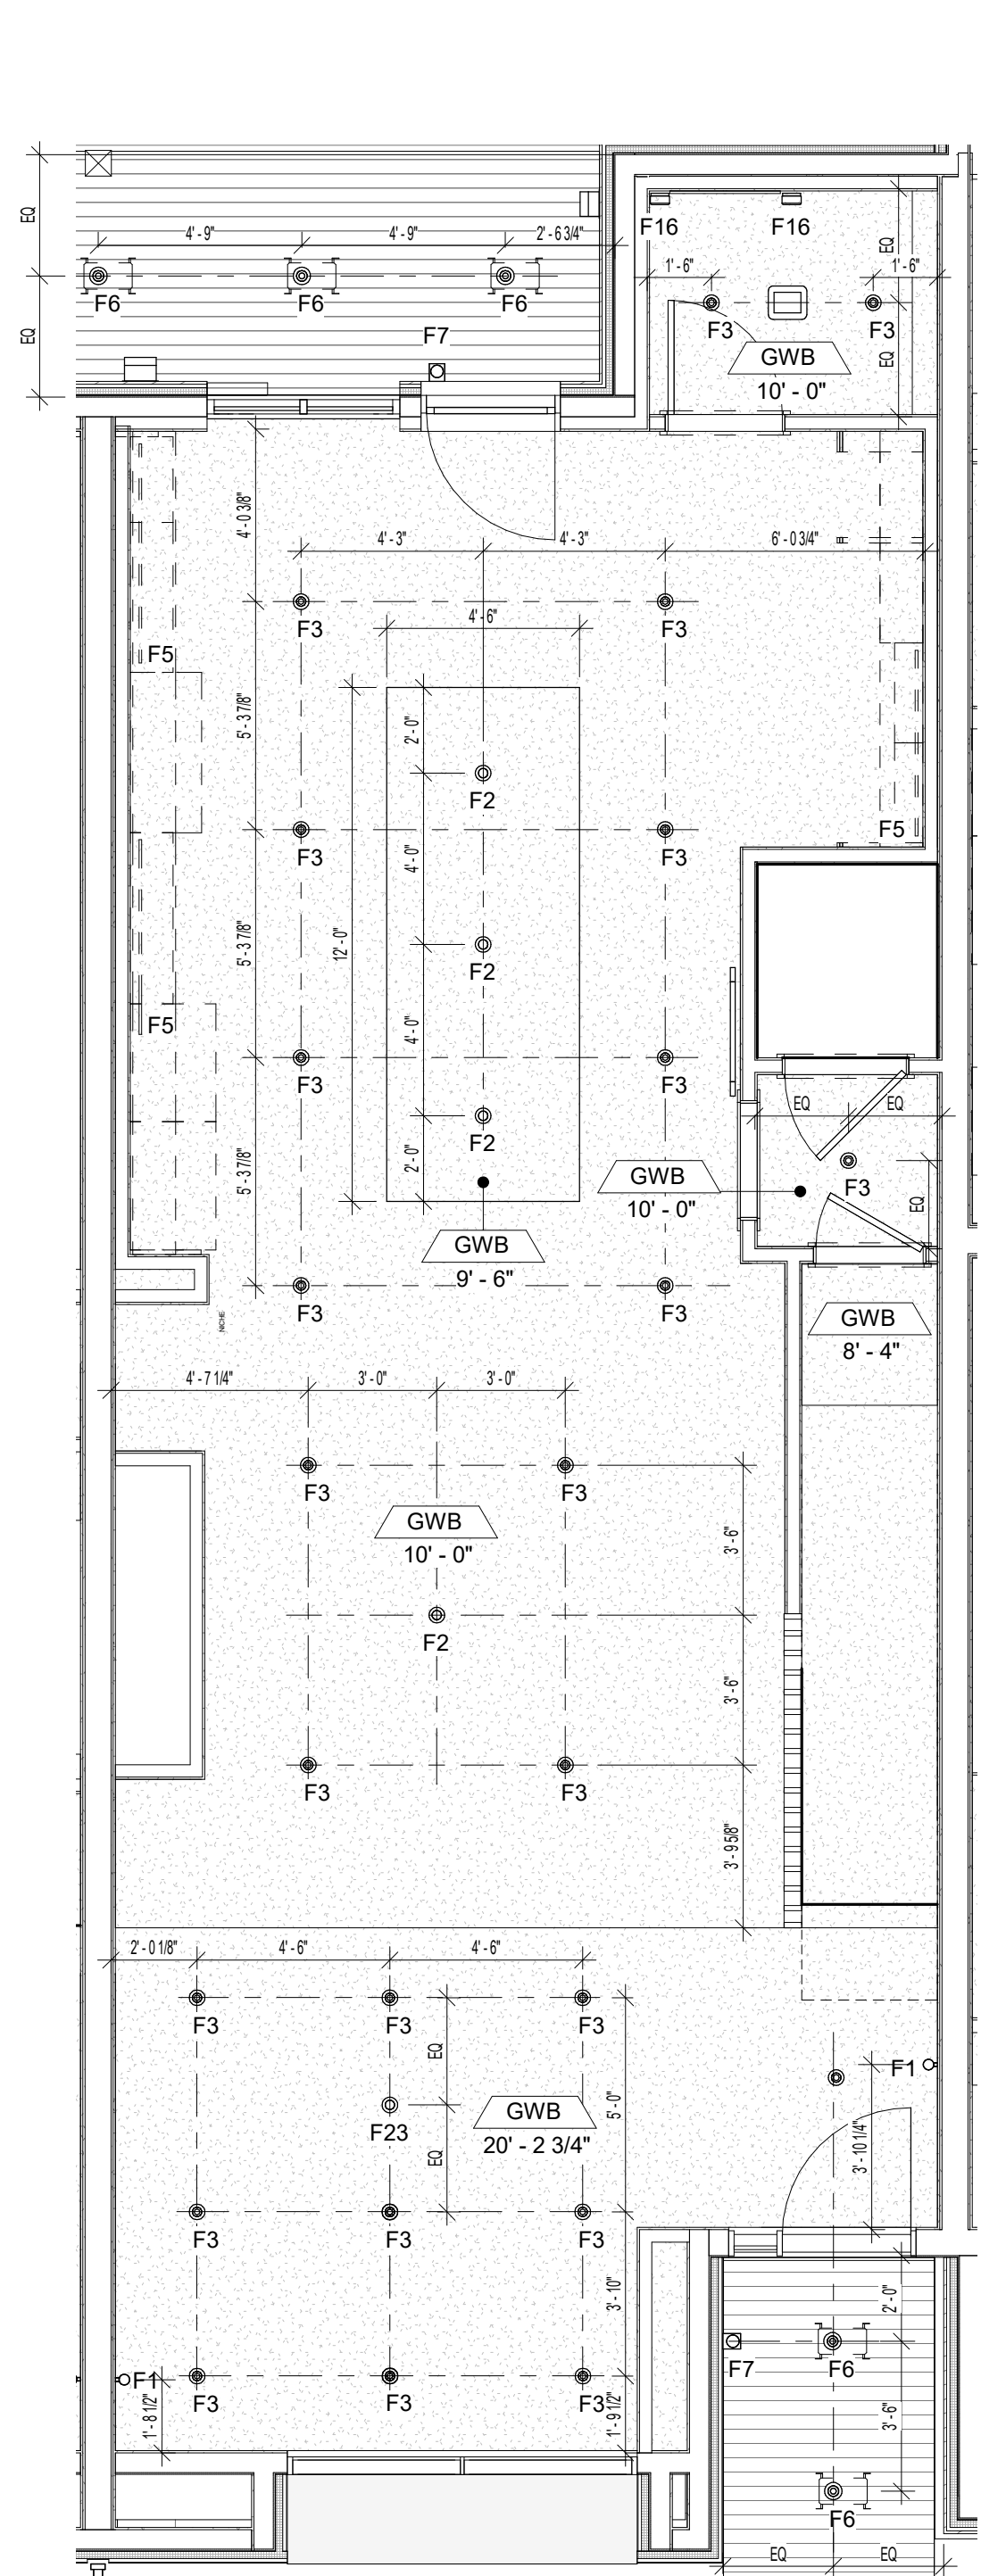


19 FIRST FLOOR RCP - UNIT C
1/4" = 1'-0"

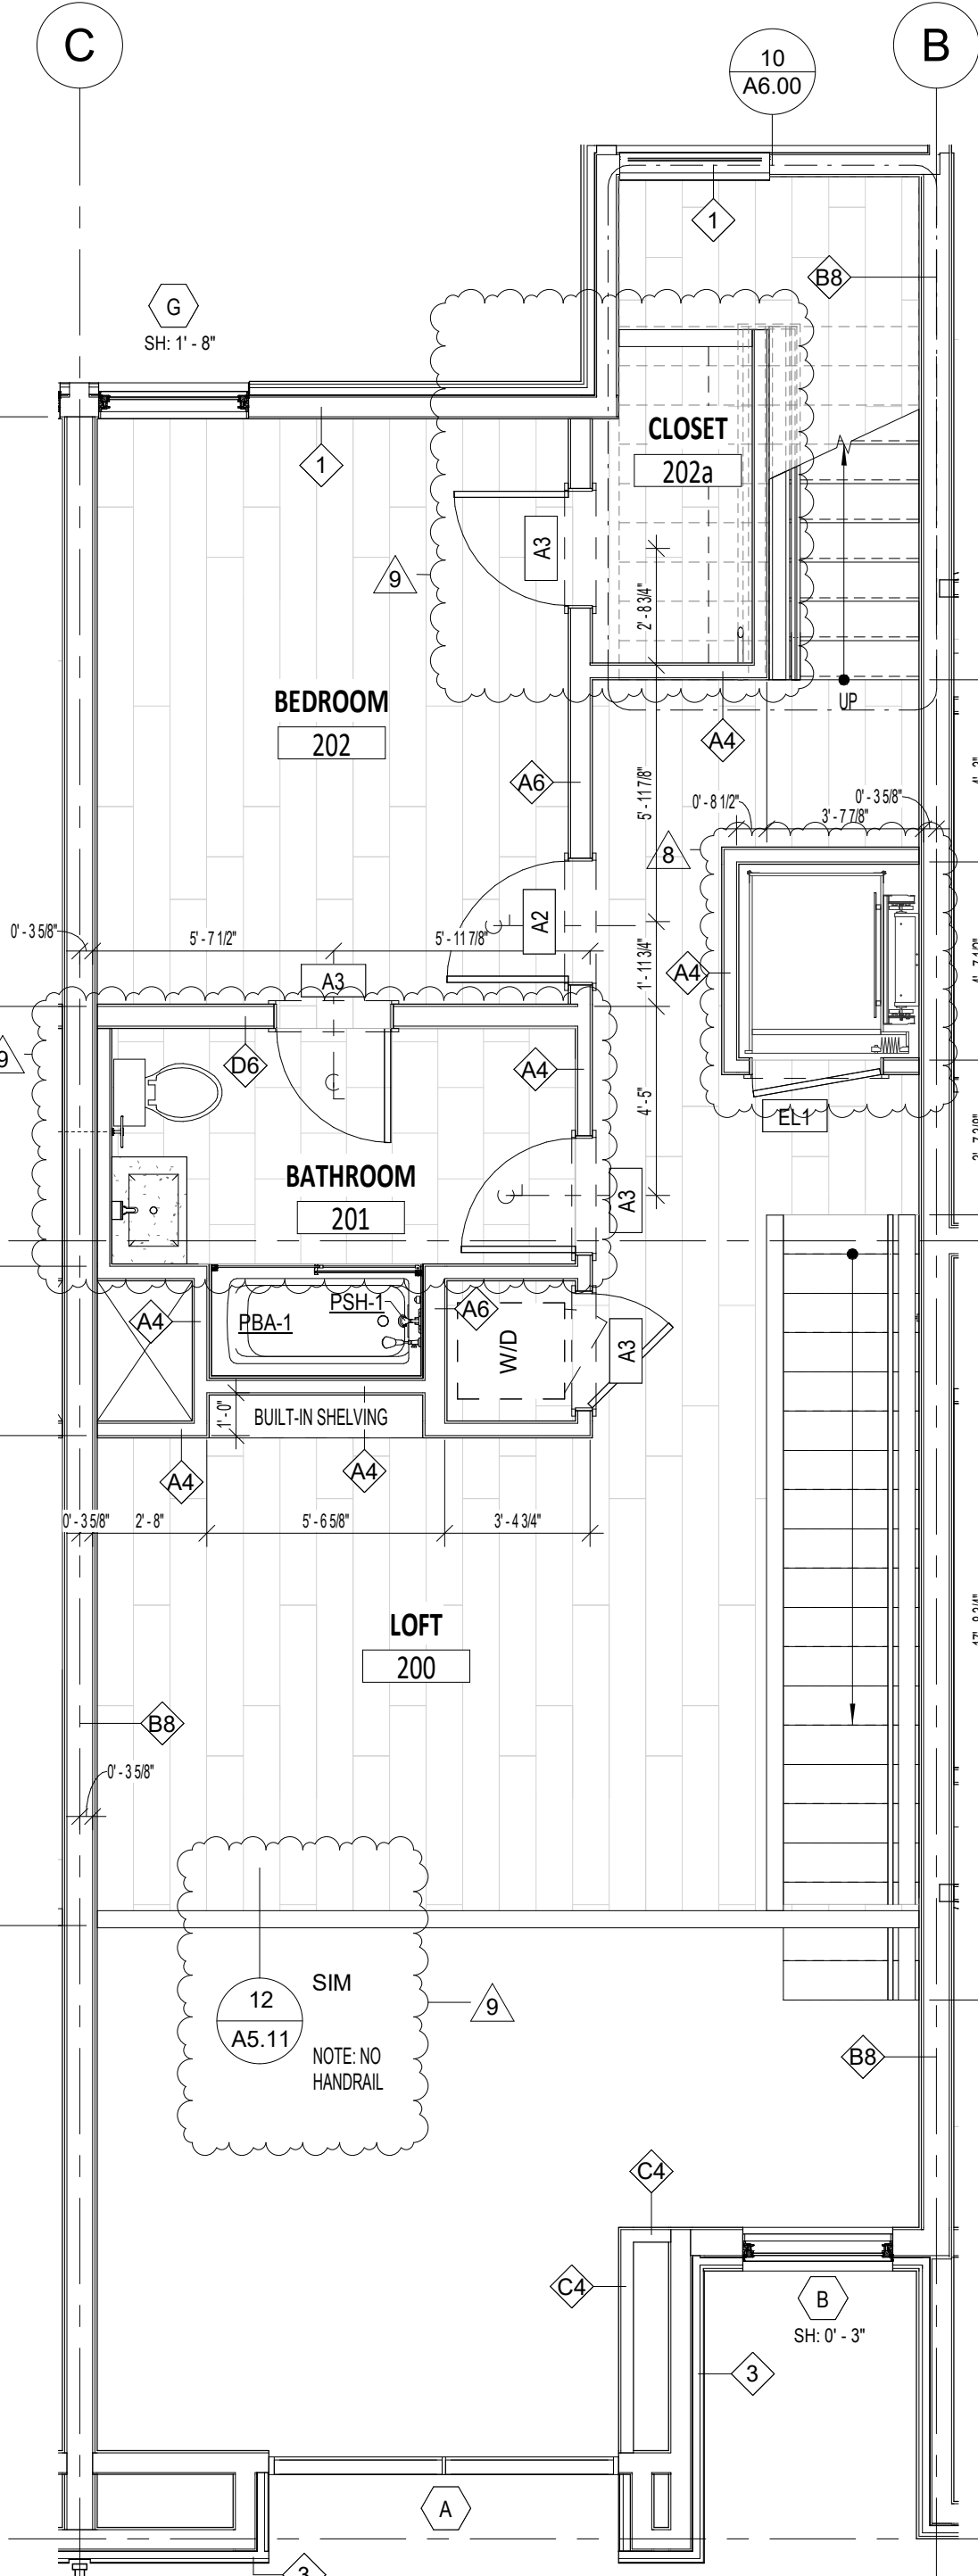

2 SECOND FLOOR PLAN - UNIT C
1/4" = 1'-0"

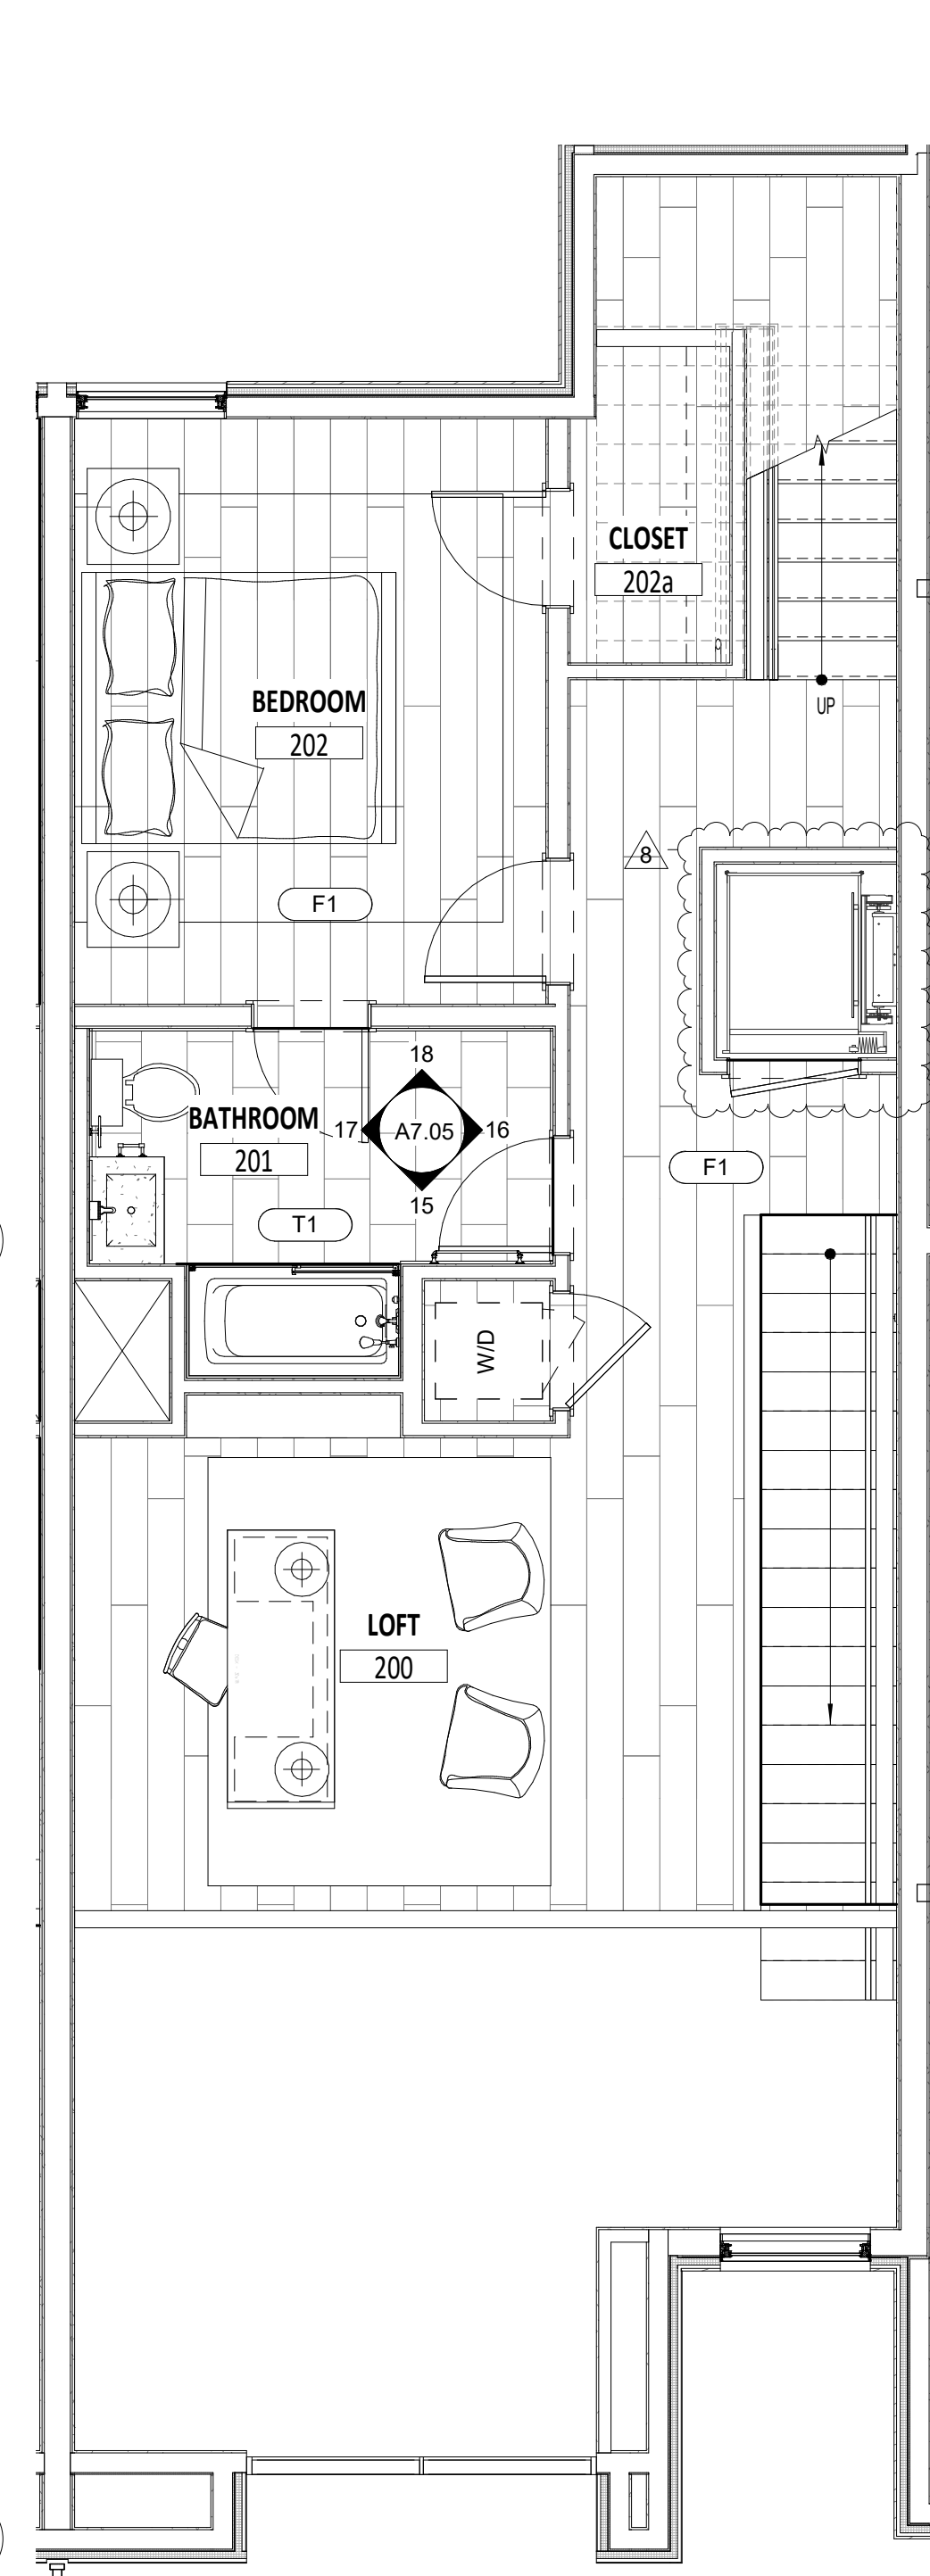

3 SECOND FLOOR FINISH PLAN - UNIT C
1/4" = 1'-0"

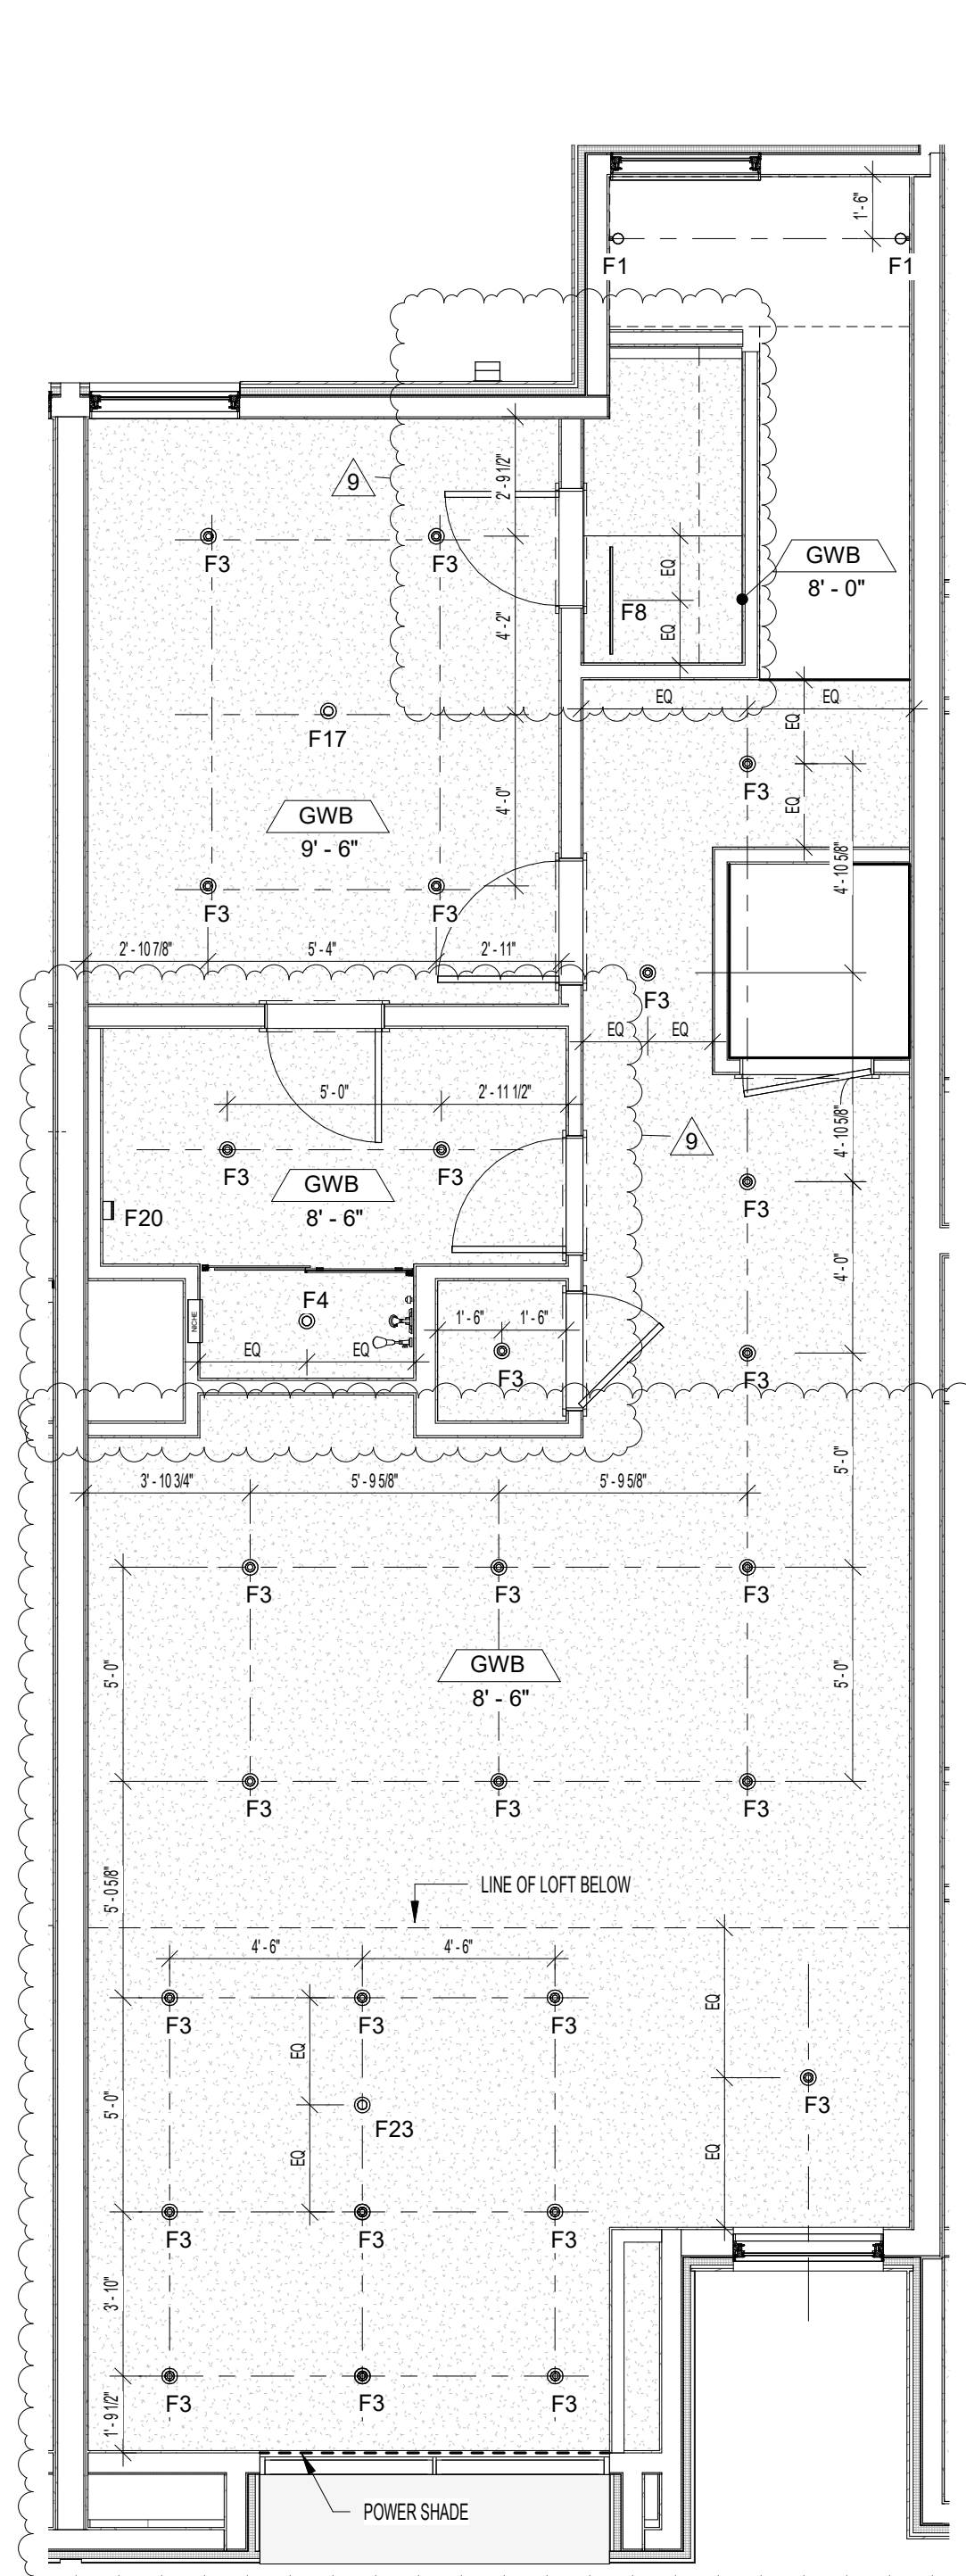


20 SECOND FLOOR RCP - UNIT C
1/4" = 1'-0"

NORTHWORKS


CHICAGO | JACKSON HOLE | SAN FRANCISCO | PHILADELPHIA
185 E. Hansen Avenue Jackson Hole, Wyoming 83001
T 307-201-5324 www.nwks.com

(C) 2021 Northworks Architects & Planners - All rights reserved.
Any discrepancies shall be reported immediately to the
Architect before proceeding. Only figured dimensions should be
used. Contractors and fabricators to verify all dimensions on
site prior to beginning Work.

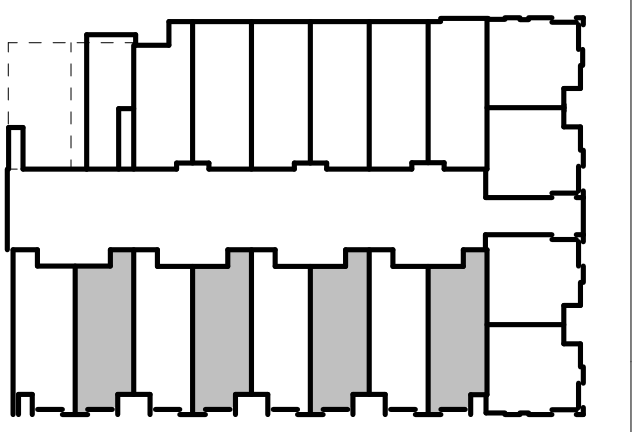

ISSUED DATE	ISSUED FOR
03.27.2020	ISSUE FOR PERMIT
05.20.2020	PERMIT REVISIONS
06.12.2020	IFC: CORE & SHELL - PROGRESS
07.10.2020	IFC: CORE & SHELL - PRICING
12.15.2020	IFC: INTERIORS
02.26.2021	ASI 001: DESIGN REVISIONS
04.21.2021	ASI 002: DESIGN REVISIONS

PROFESSIONAL SEAL

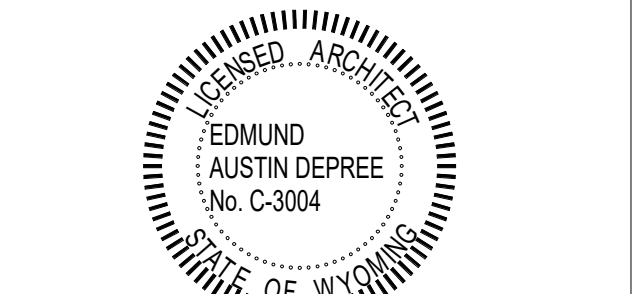

Project
GLENWOOD GILL

185 GLENWOOD ST. JACKSON, WY 83001

1928	Project No.
RB / CP / MF	Drawn By
NWKS	Checked By
Discipline	Drawing No.

A7.04


Drawing Name
ENLARGED FLOOR PLANS - UNIT C

ASI 002 - DESIGN REVISIONS



15 TYPE C BATH 1 - EAST
1/2" = 1'-0"

16 TYPE C BATH 1 - NORTH
1/2" = 1'-0"

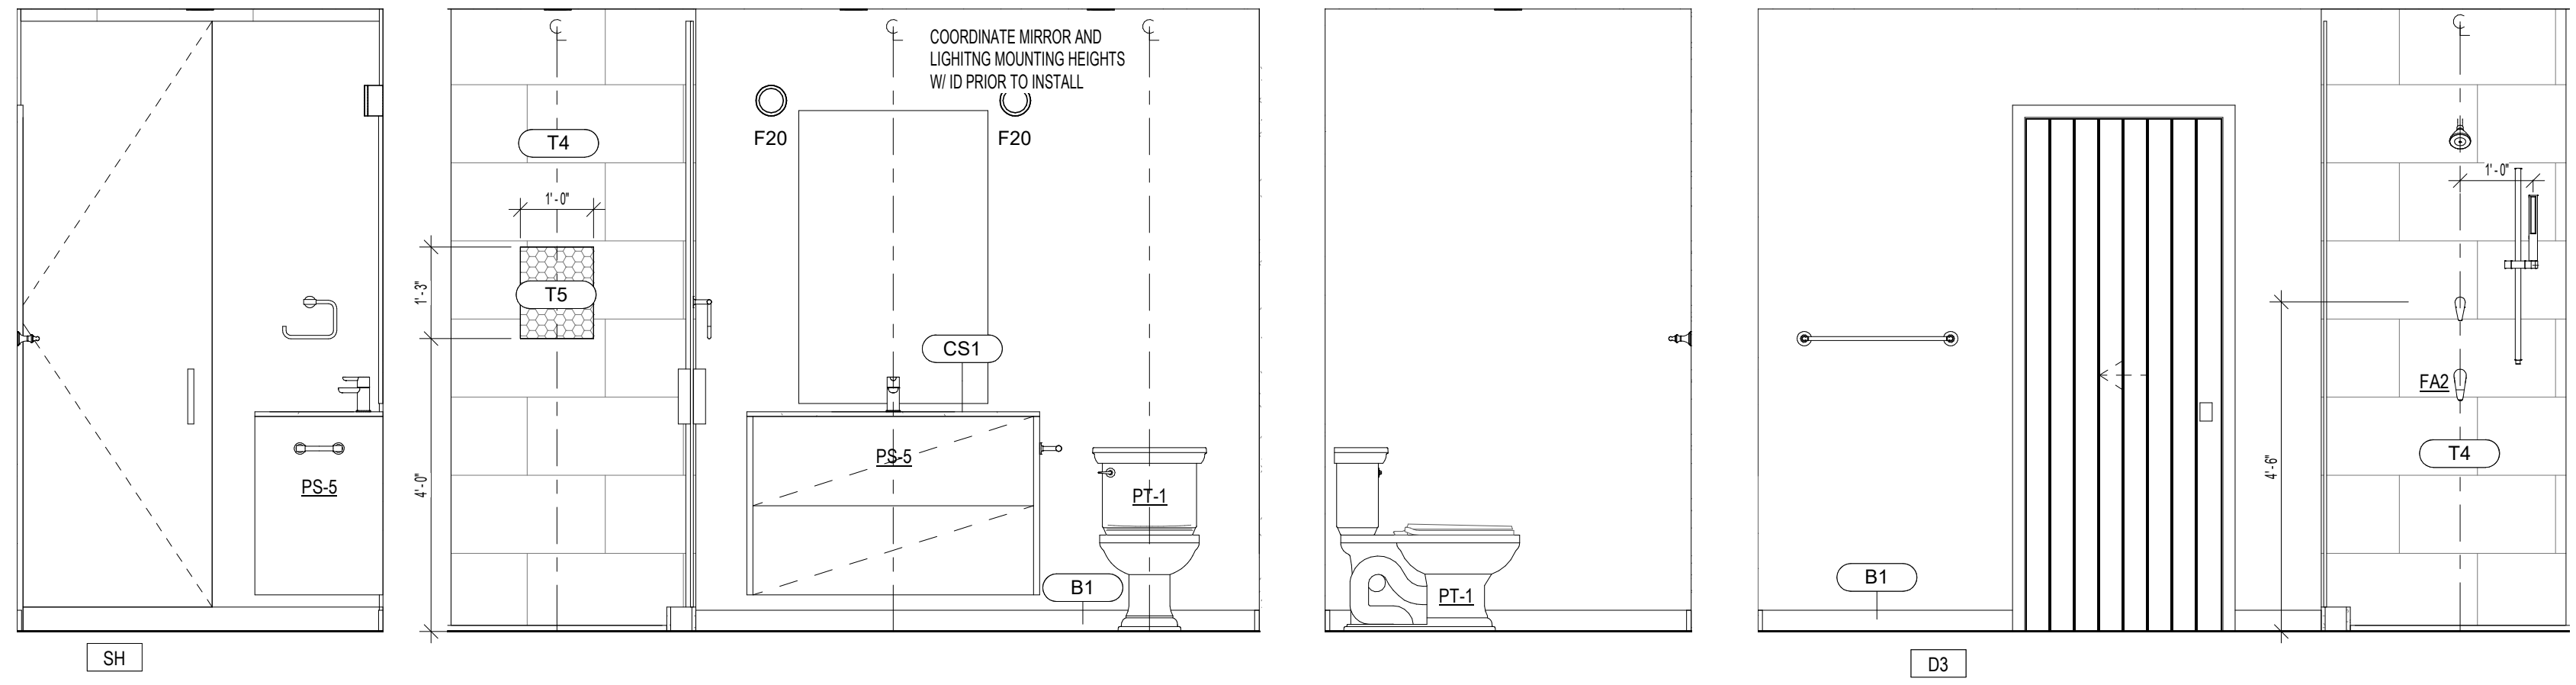


7 TYPE C BATH 2 - NORTH
1/2" = 1'-0"


8 TYPE C BATH 2 - EAST
1/2" = 1'-0"

9 TYPE C BATH 2 - SOUTH
1/2" = 1'-0"


10 TYPE C BATH 2 - WEST
1/2" = 1'-0"

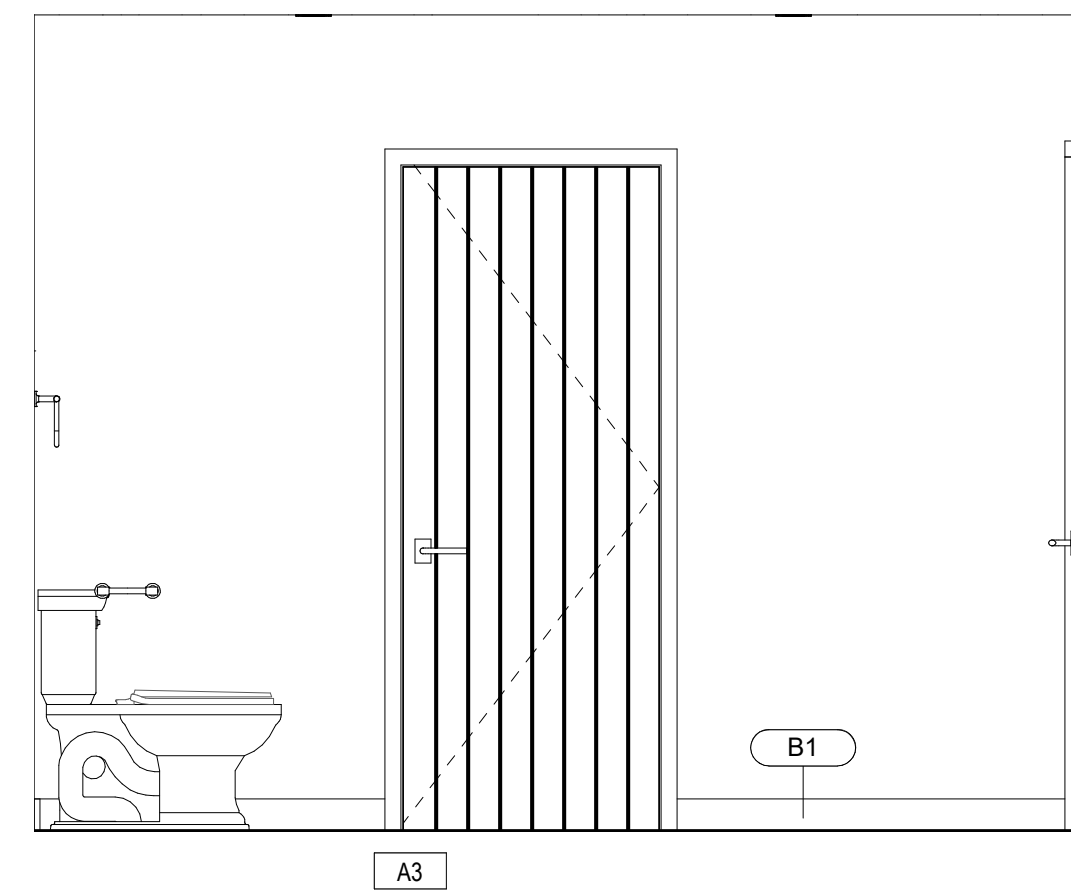


18 TYPE C BATH 1 - WEST
1/2" = 1'-0"

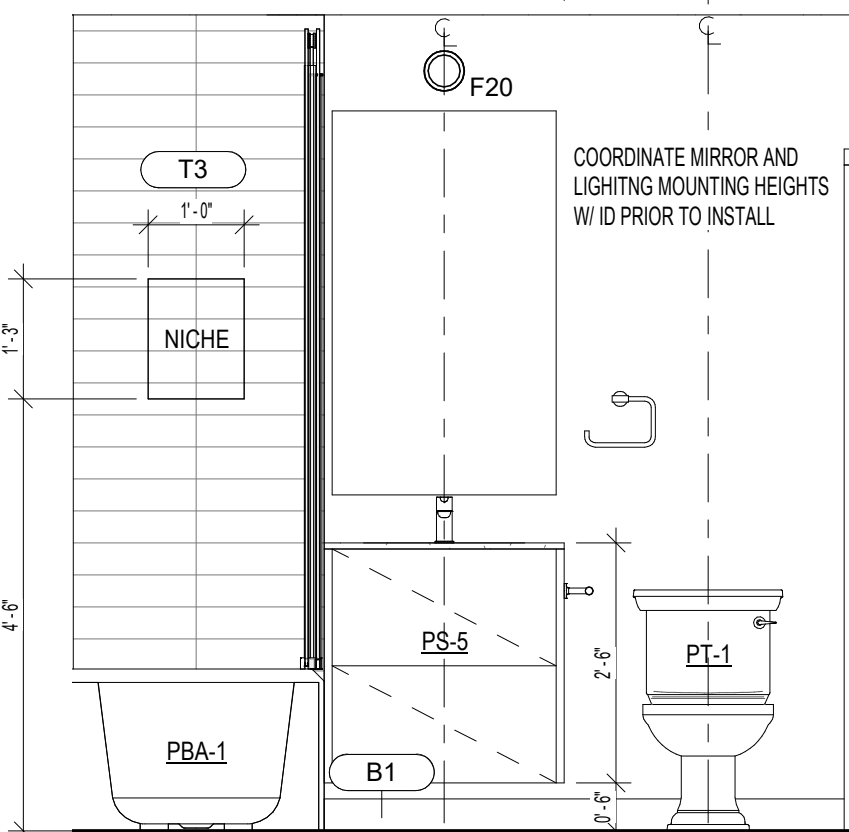


17 TYPE C BATH 1 - SOUTH
1/2" = 1'-0"

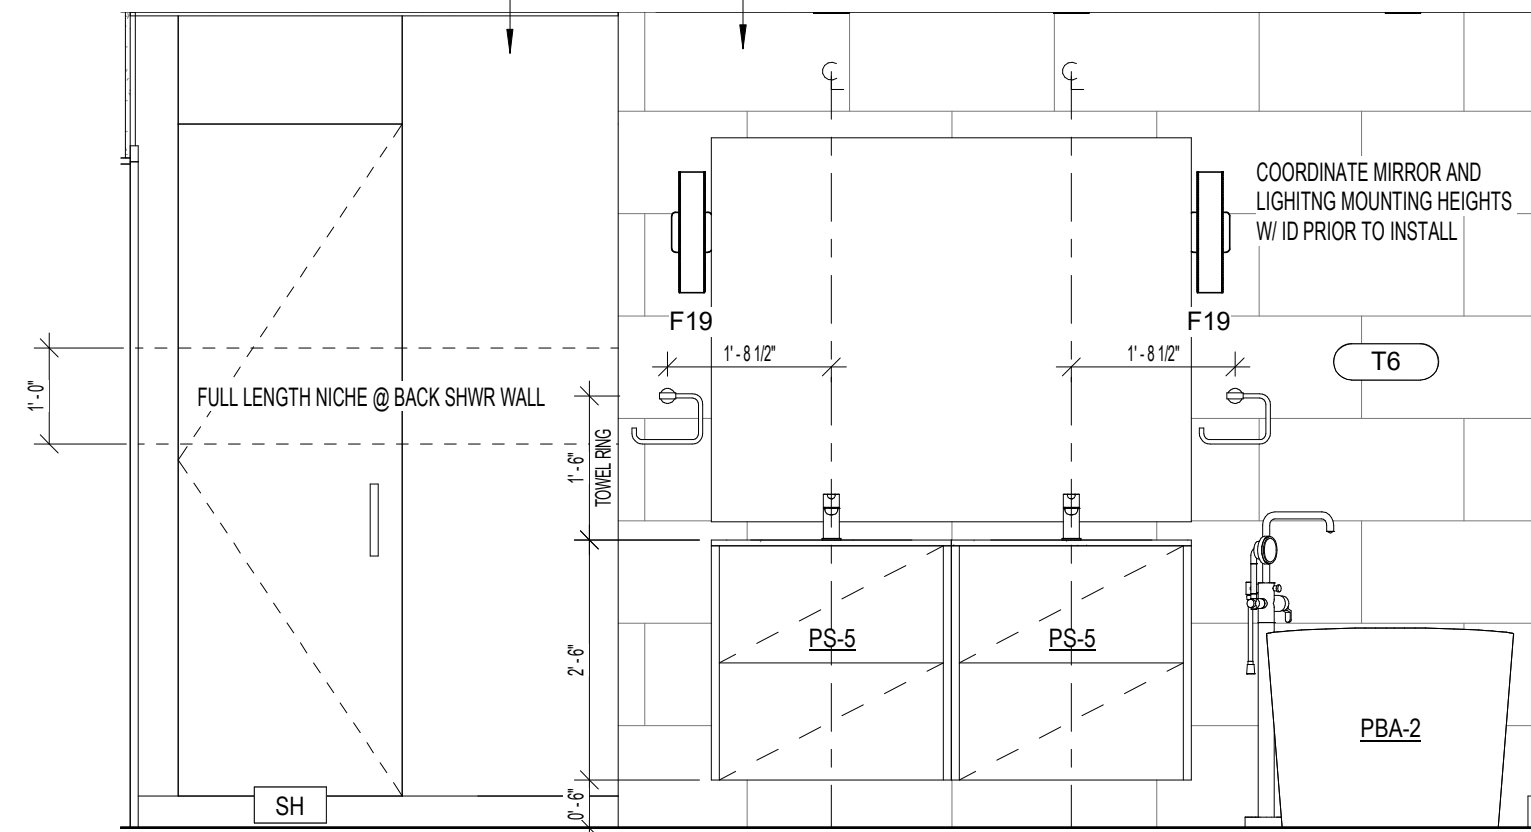


11 TYPE C BATH 3 - NORTH
1/2" = 1'-0"

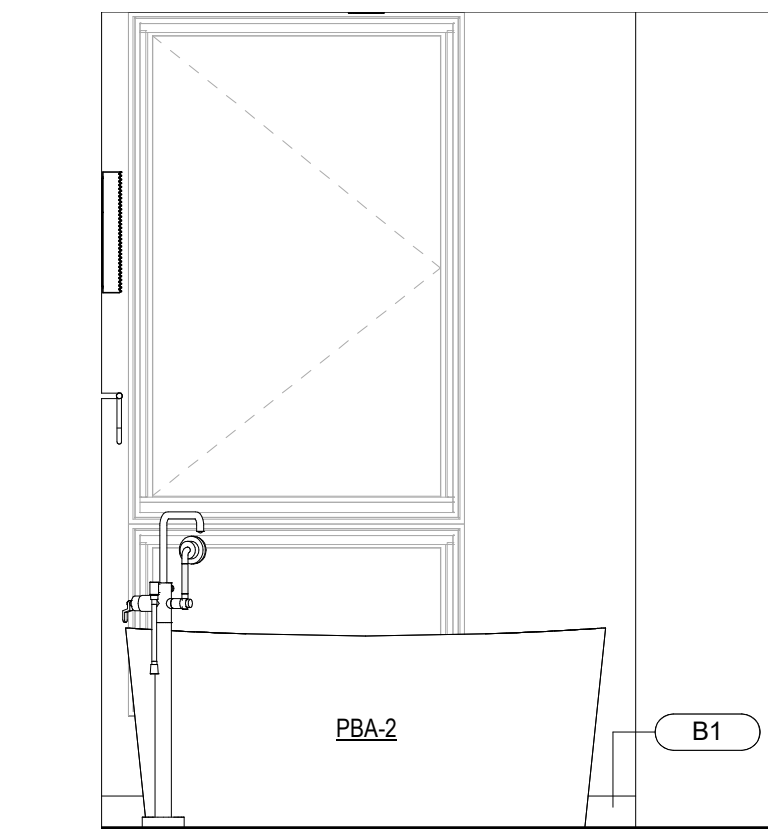


12 TYPE C BATH 3 - EAST
1/2" = 1'-0"

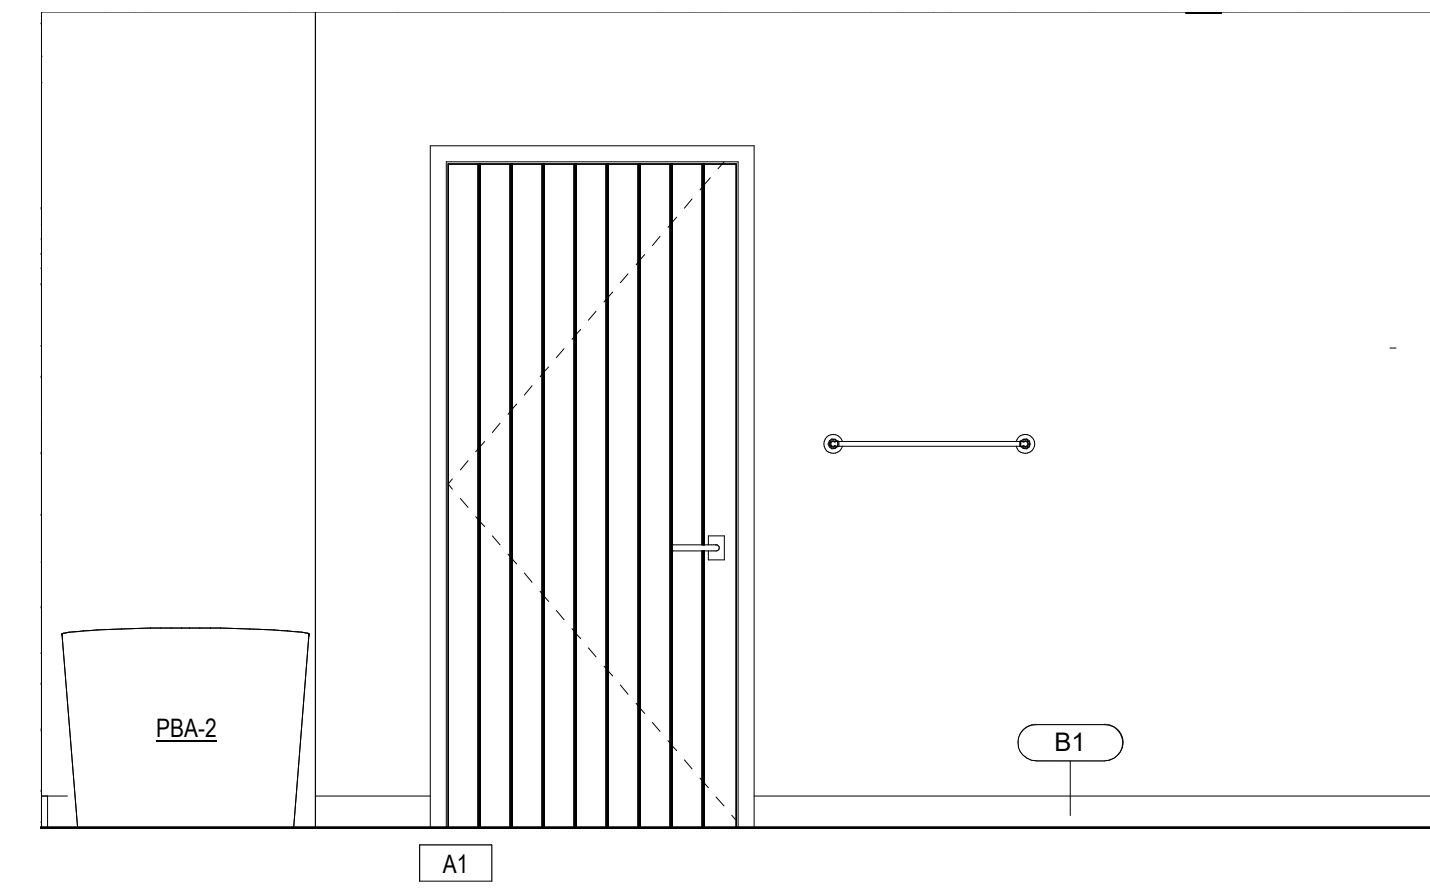

13 TYPE C BATH 3 - SOUTH
1/2" = 1'-0"

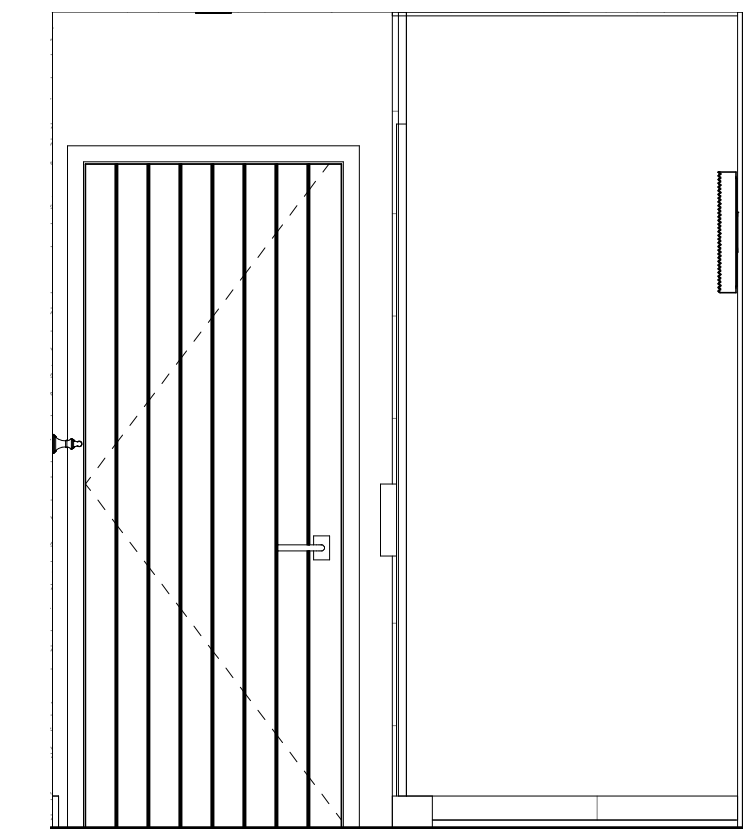


14 TYPE C BATH 3 - WEST
1/2" = 1'-0"

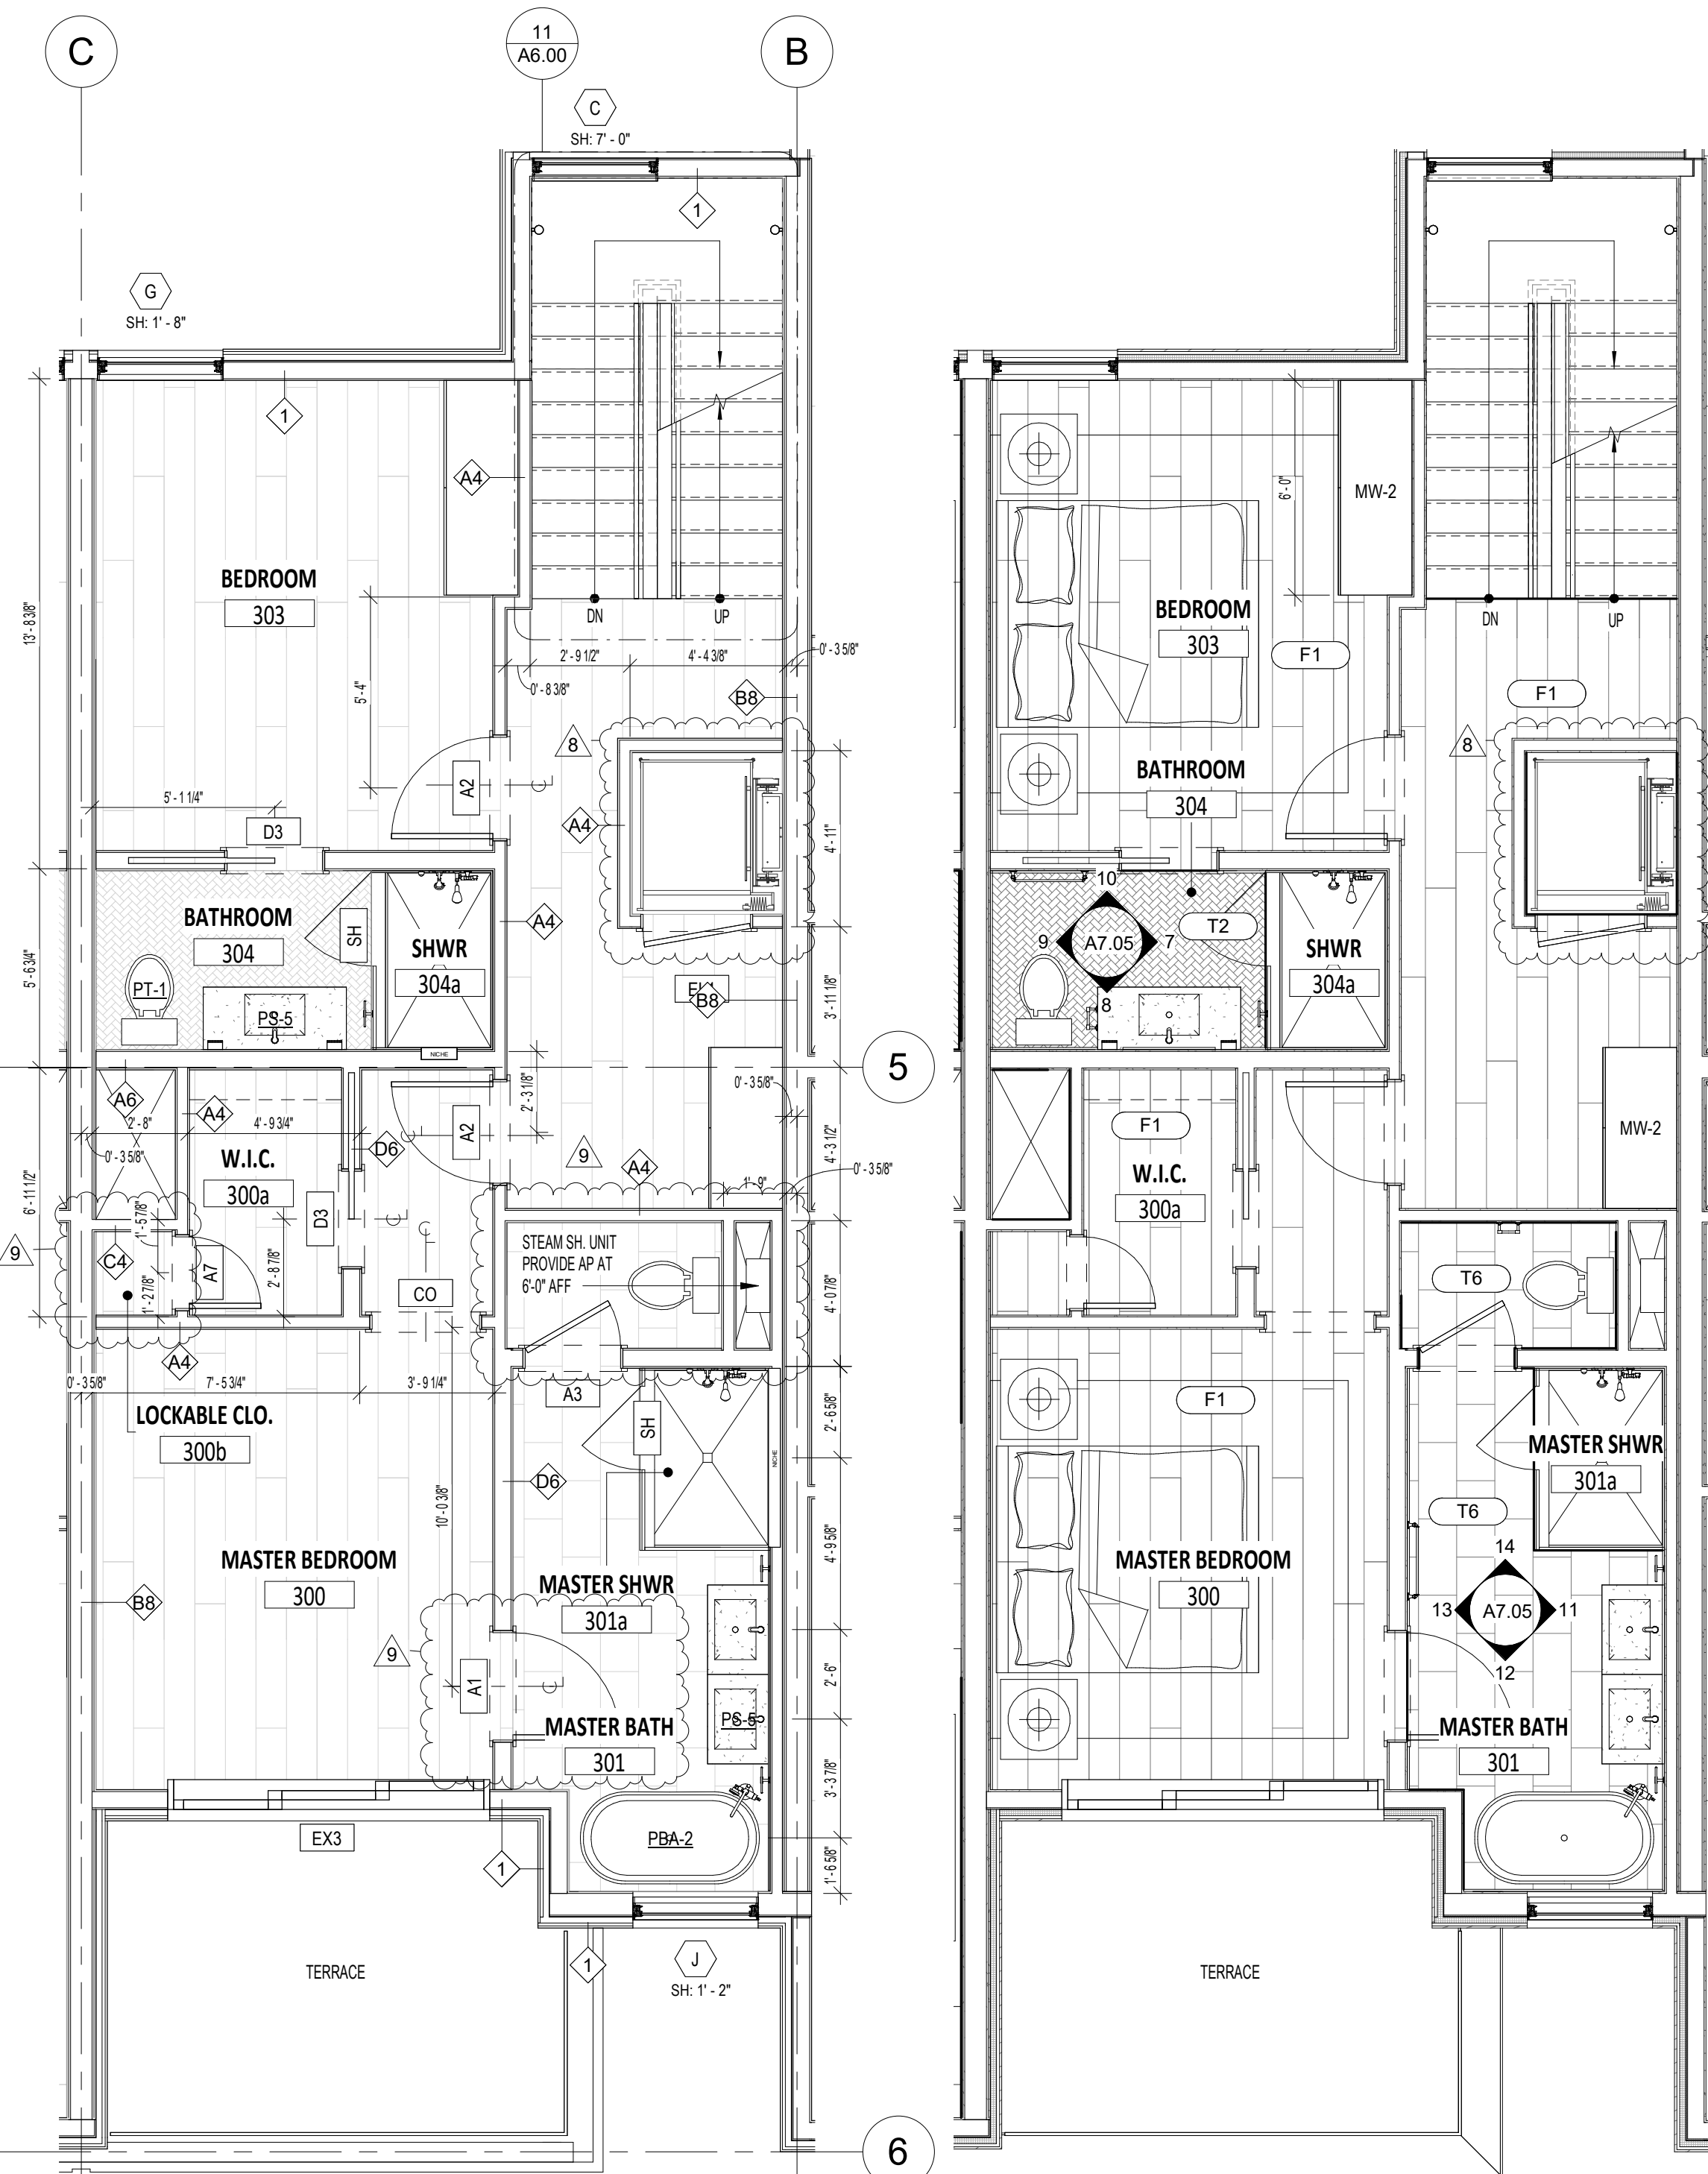


1 THIRD FLOOR PLAN - UNIT C
1/4" = 1'-0"


3 THIRD FLOOR FINISH PLAN - UNIT C
1/4" = 1'-0"

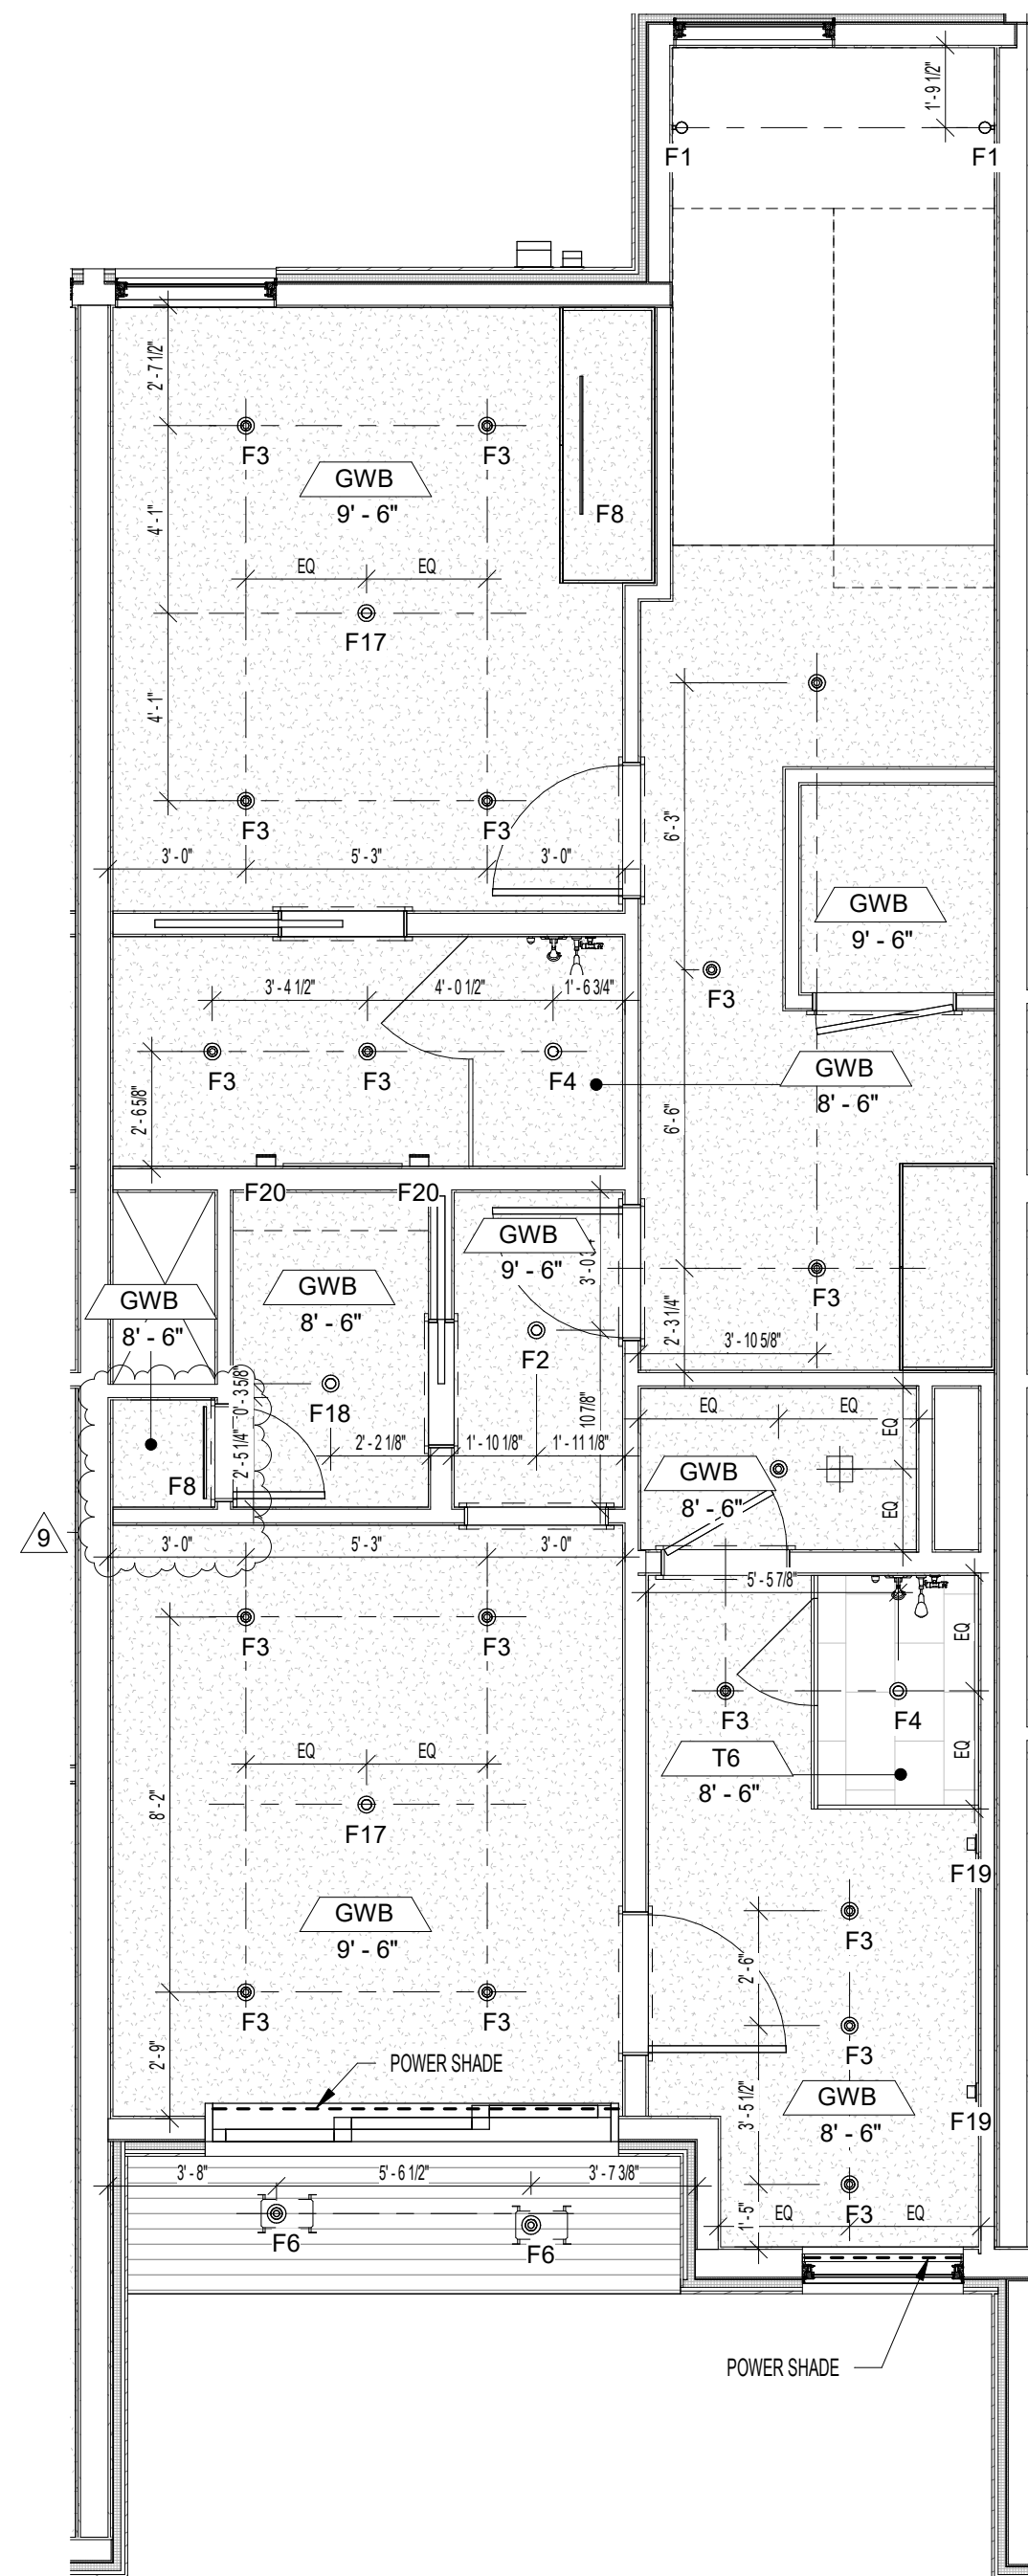


5 THIRD FLOOR RCP - UNIT C
1/4" = 1'-0"

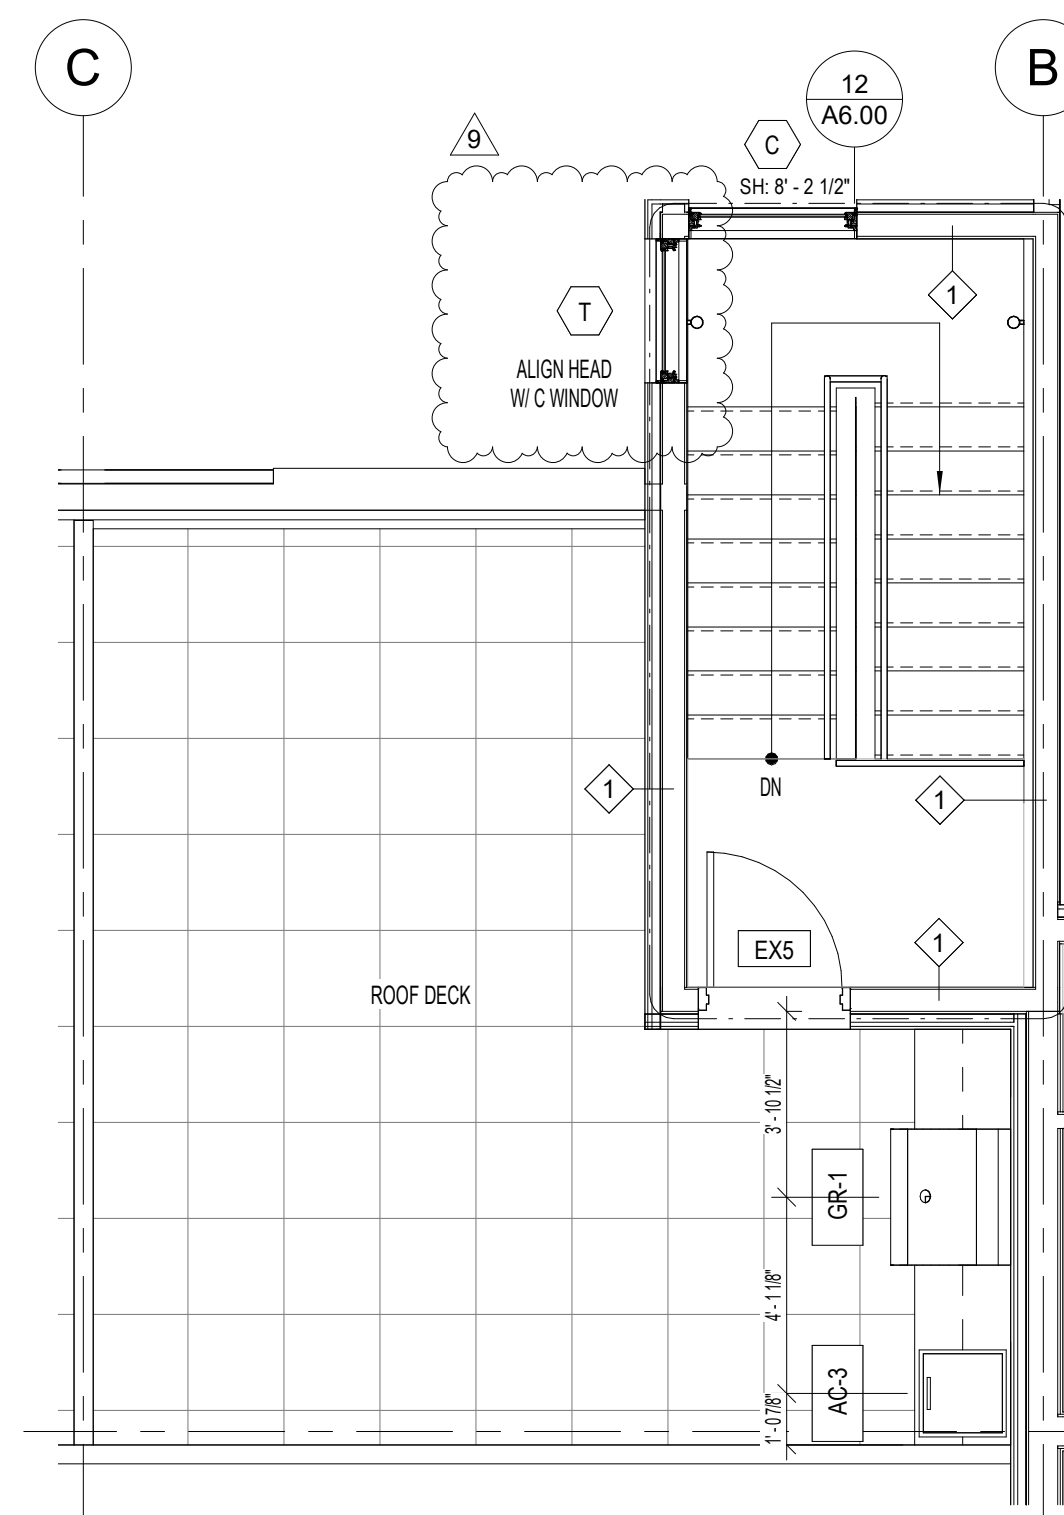


2 ROOF PLAN - UNIT C
1/4" = 1'-0"

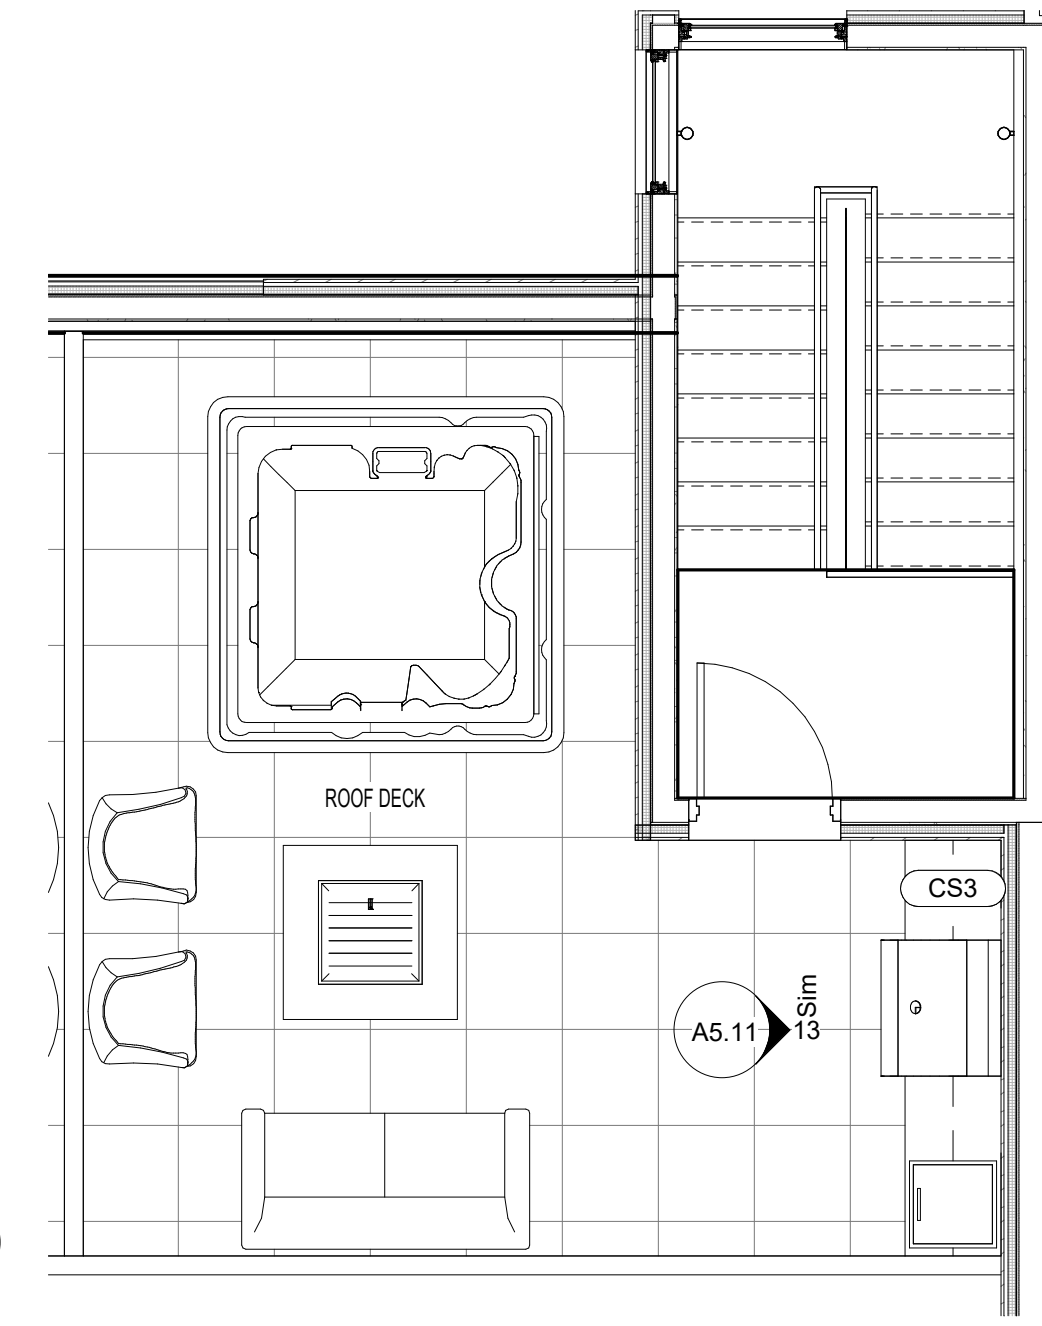


4 ROOF FLOOR FINISH PLAN - UNIT C
1/4" = 1'-0"

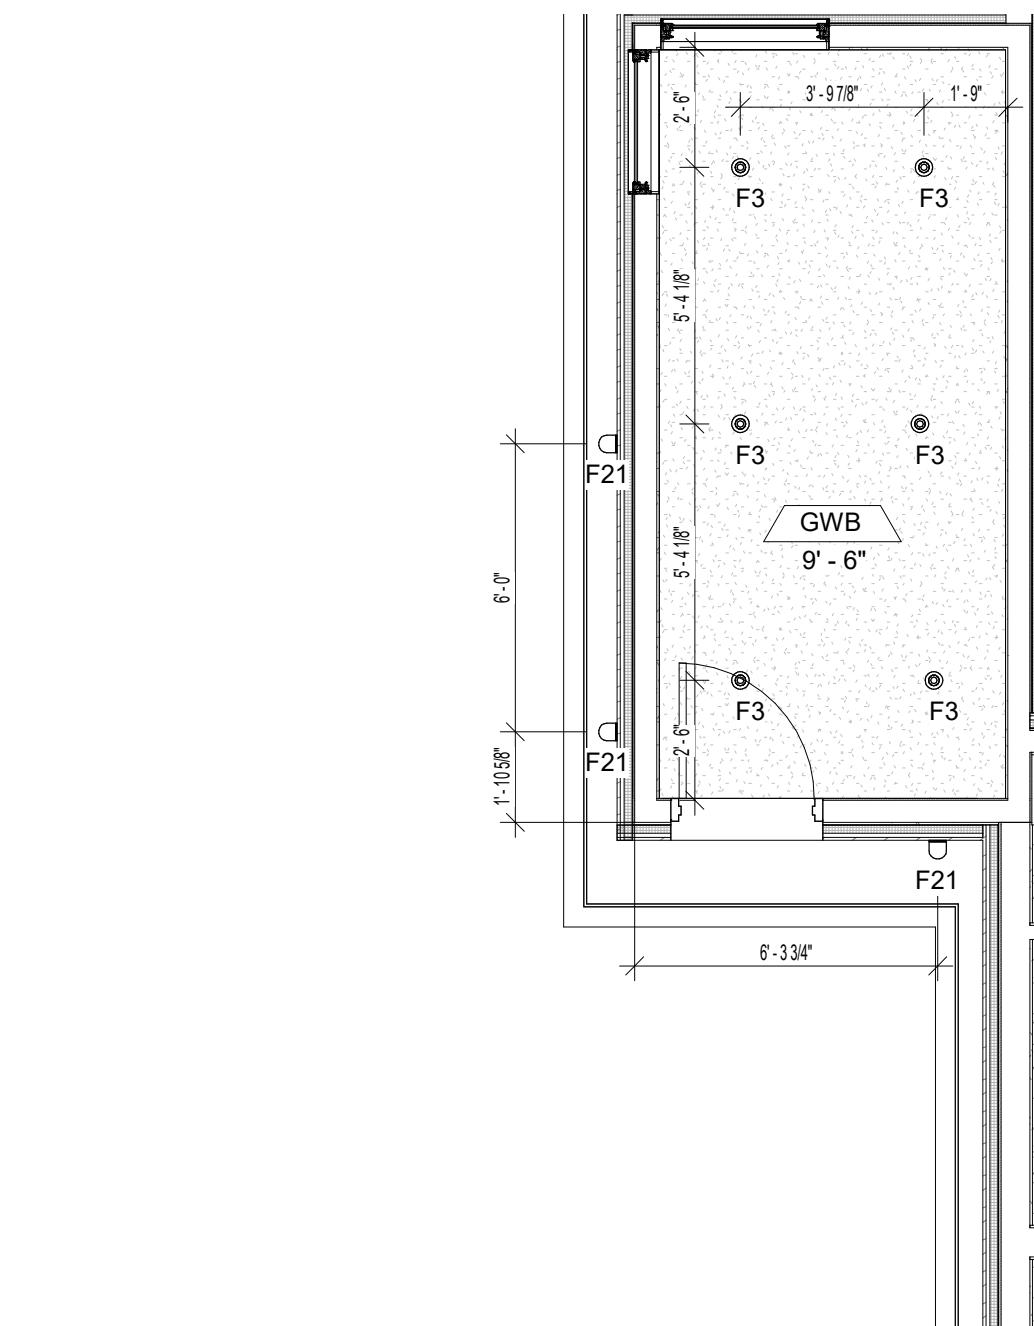


6 PILOT HOUSE RCP - UNIT C
1/4" = 1'-0"

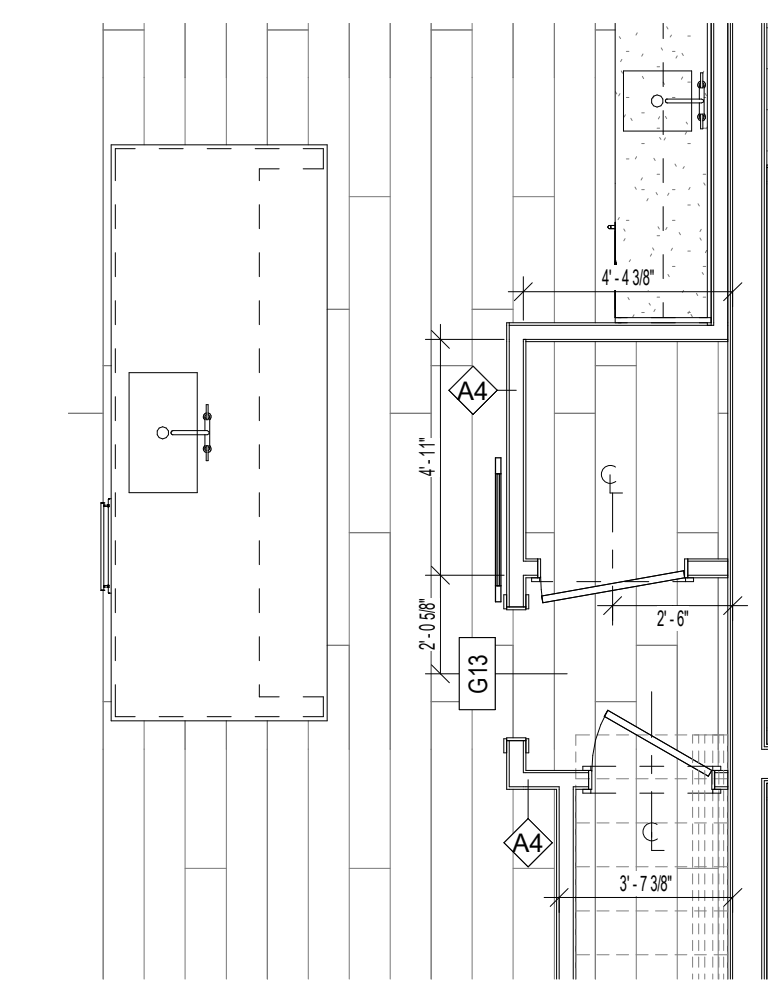

19 FIRST FLOOR PLAN - UNIT 6 ALTERNATE
1/4" = 1'-0"

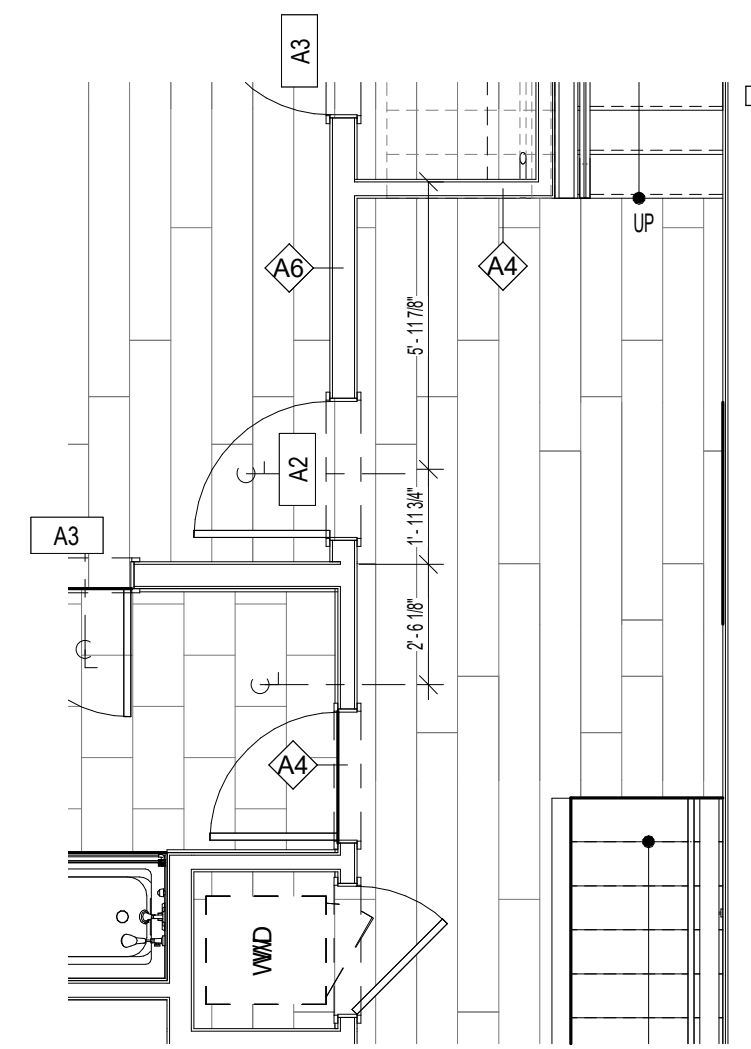

20 SECOND FLOOR PLAN - UNIT 6 ALTERNATE
1/4" = 1'-0"

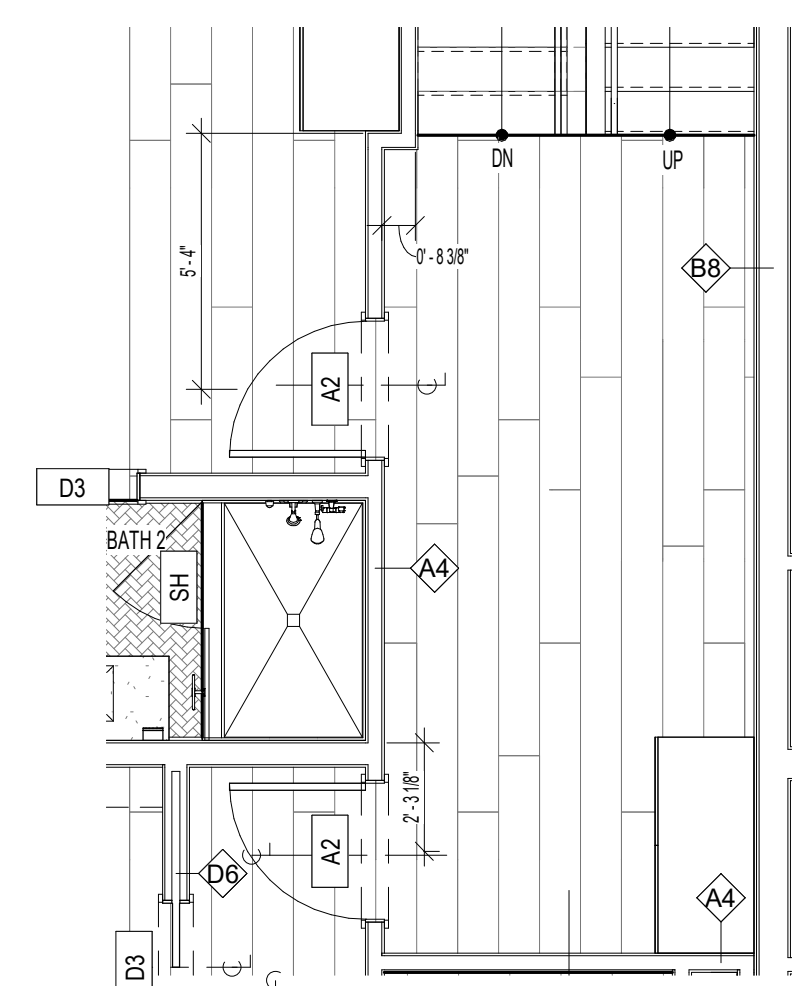


21 THIRD FLOOR PLAN - UNIT 6 ALTERNATE
1/4" = 1'-0"

NORTHWORKS

CHICAGO | JACKSON HOLE | SAN FRANCISCO | PHILADELPHIA

185 E. Hansen Avenue Jackson Hole, Wyoming 83001
T 307-201-5324 www.nwks.com


(C) 2021 Northworks Architects & Planners - All rights reserved.
Any discrepancies shall be reported immediately to the
Architect before proceeding. Only figured dimensions should be
used. Contractors and fabricators to verify all dimensions on
site prior to beginning Work.

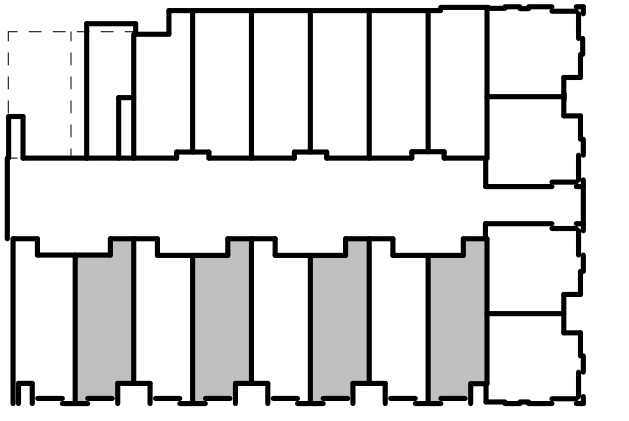

ISSUED DATE	ISSUED FOR
03.27.2020	ISSUE FOR PERMIT
05.20.2020	PERMIT REVISIONS
06.12.2020	IFC: CORE & SHELL - PROGRESS
07.10.2020	IFC: CORE & SHELL - PRICING
12.15.2020	IFC: INTERIORS
02.26.2021	ASI 001: DESIGN REVISIONS
04.21.2021	ASI 002: DESIGN REVISIONS

ASI 002 - DESIGN REVISIONS

PROFESSIONAL SEAL

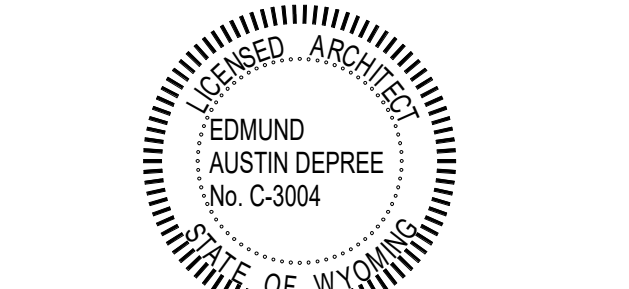


Project
GLENWOOD GILL

185 GLENWOOD ST. JACKSON, WY 83001

1928	Project No.
RB / CP / MF	Drawn By
NWKS	Checked By
Discipline	Drawing No.

A7.05

Drawing Name
ENLARGED FLOOR PLANS - UNIT C

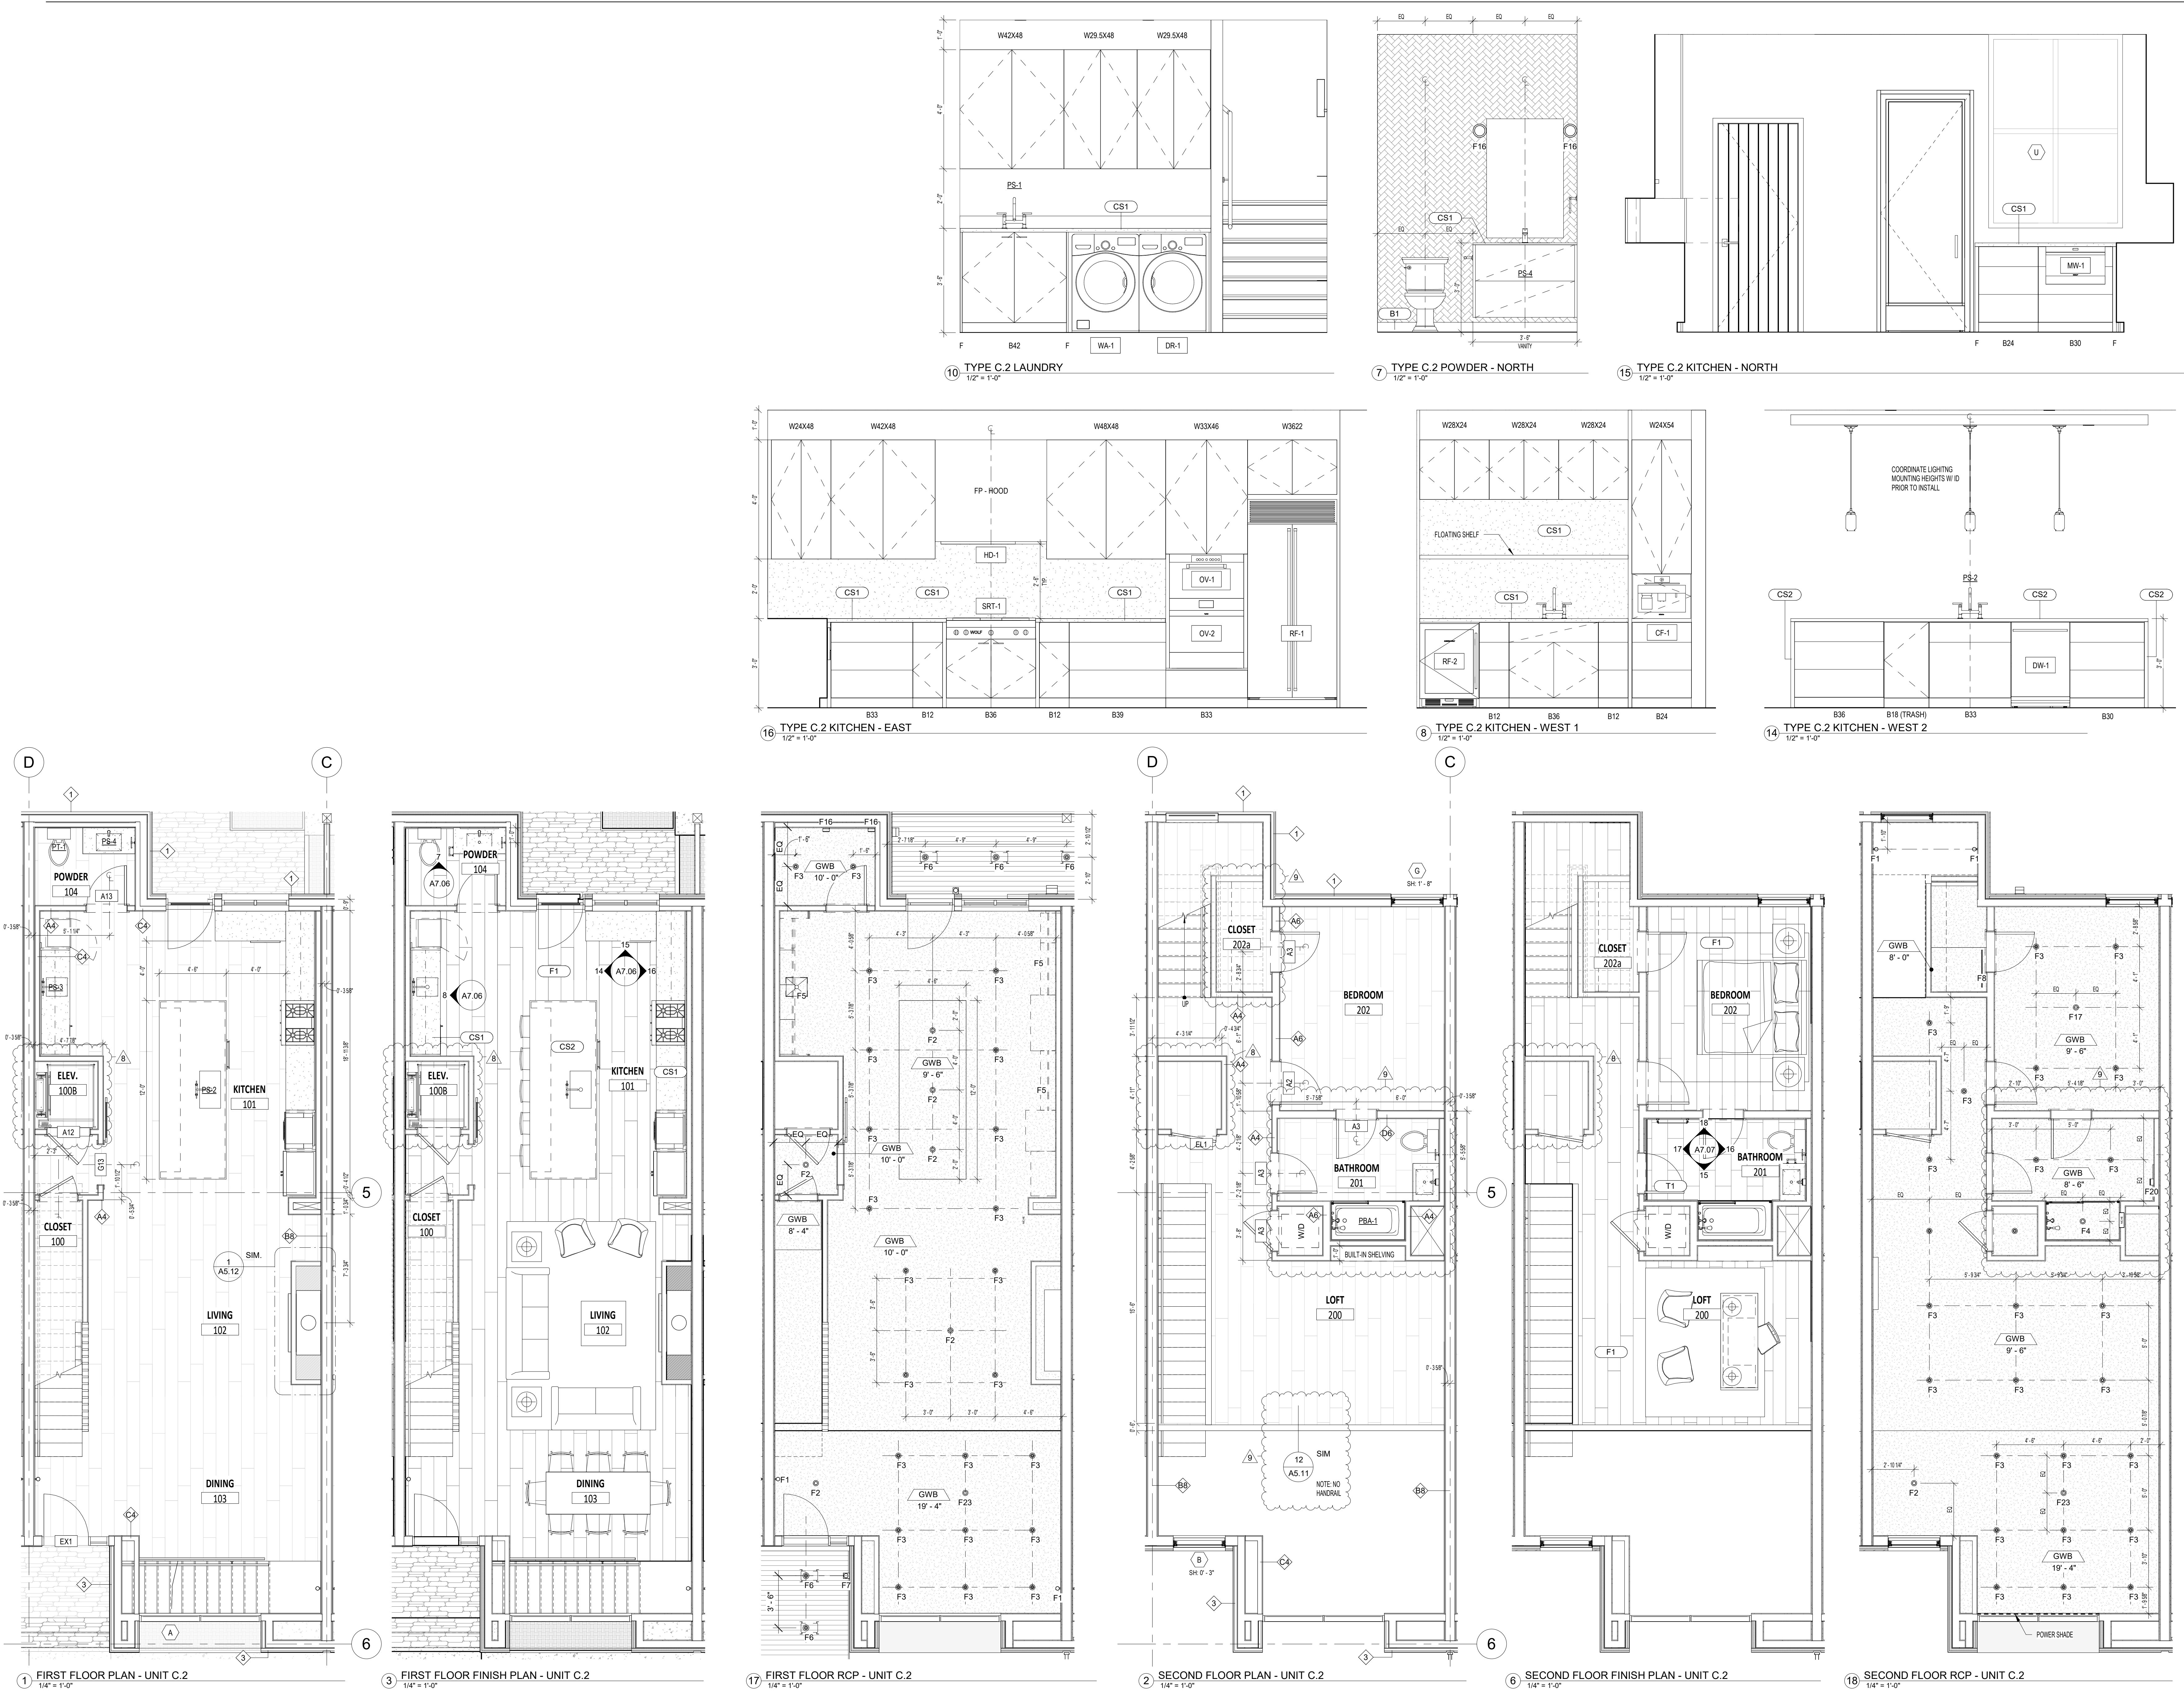


NORTHWORKS

CHICAGO | JACKSON HOLE | SAN FRANCISCO | PHILADELPHIA


185 E. Hansen Avenue Jackson Hole, Wyoming 83001
T 307-201-5324 www.nwks.com

© 2021 Northworks Architects & Planners - All rights reserved.
Any discrepancies shall be reported immediately to the Architect before proceeding. Only figured dimensions should be used. Contractors and fabricators to verify all dimensions on site prior to beginning Work.

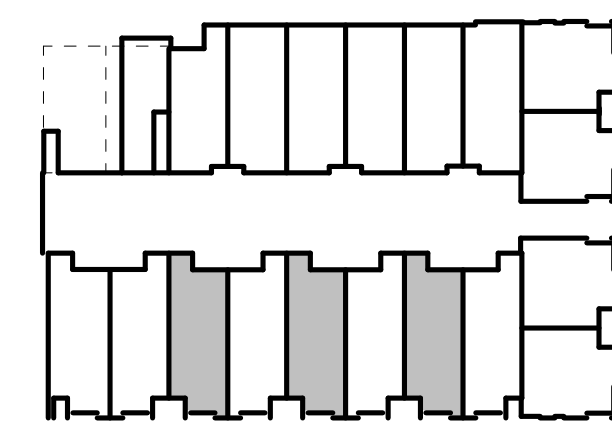

ISSUED DATE	ISSUED FOR
03.27.2020	ISSUE FOR PERMIT
05.20.2020	PERMIT REVISIONS
06.12.2020	IFC: CORE & SHELL - PROGRESS
07.10.2020	IFC: CORE & SHELL - PRICING
12.15.2020	IFC: INTERIORS
02.26.2021	ASI 001: DESIGN REVISIONS
04.21.2021	ASI 002: DESIGN REVISIONS

PROFESSIONAL SEAL

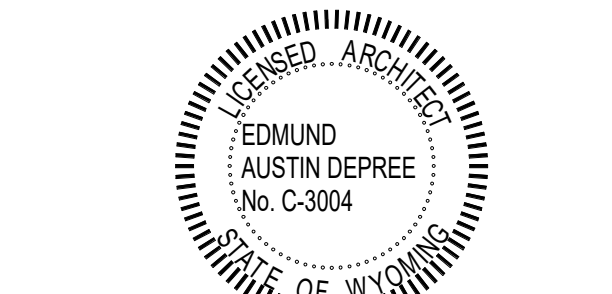

Project
GLENWOOD GILL


185 GLENWOOD ST. JACKSON, WY 83001

1928	Project No.
RB / CP / MF	Drawn By
NWKS	Checked By
Discipline	Drawing No.


A7.06

Drawing Name
ENLARGED FLOOR PLANS - UNIT C.2


ASI 002 - DESIGN REVISIONS

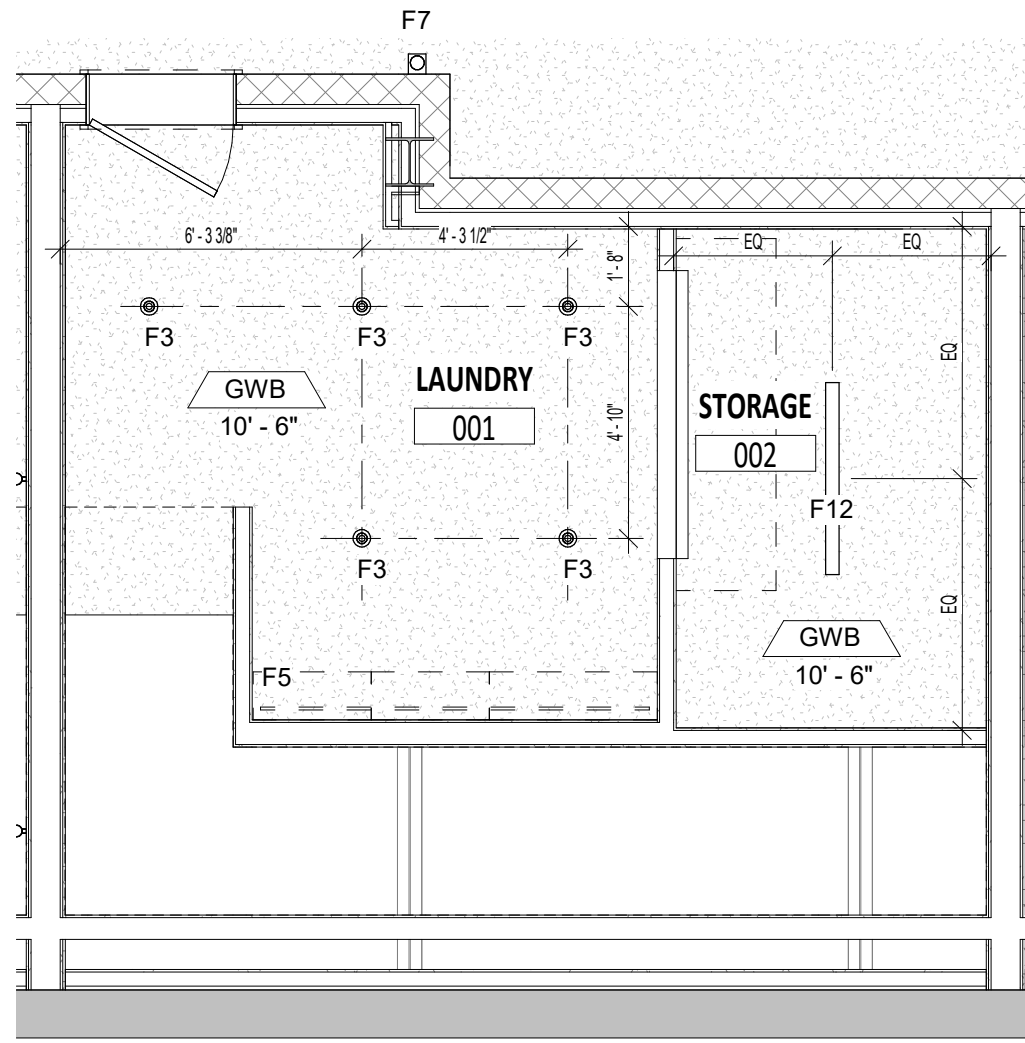


9 BASEMENT RCP - UNIT C.2 #3
1/4" = 1'-0"

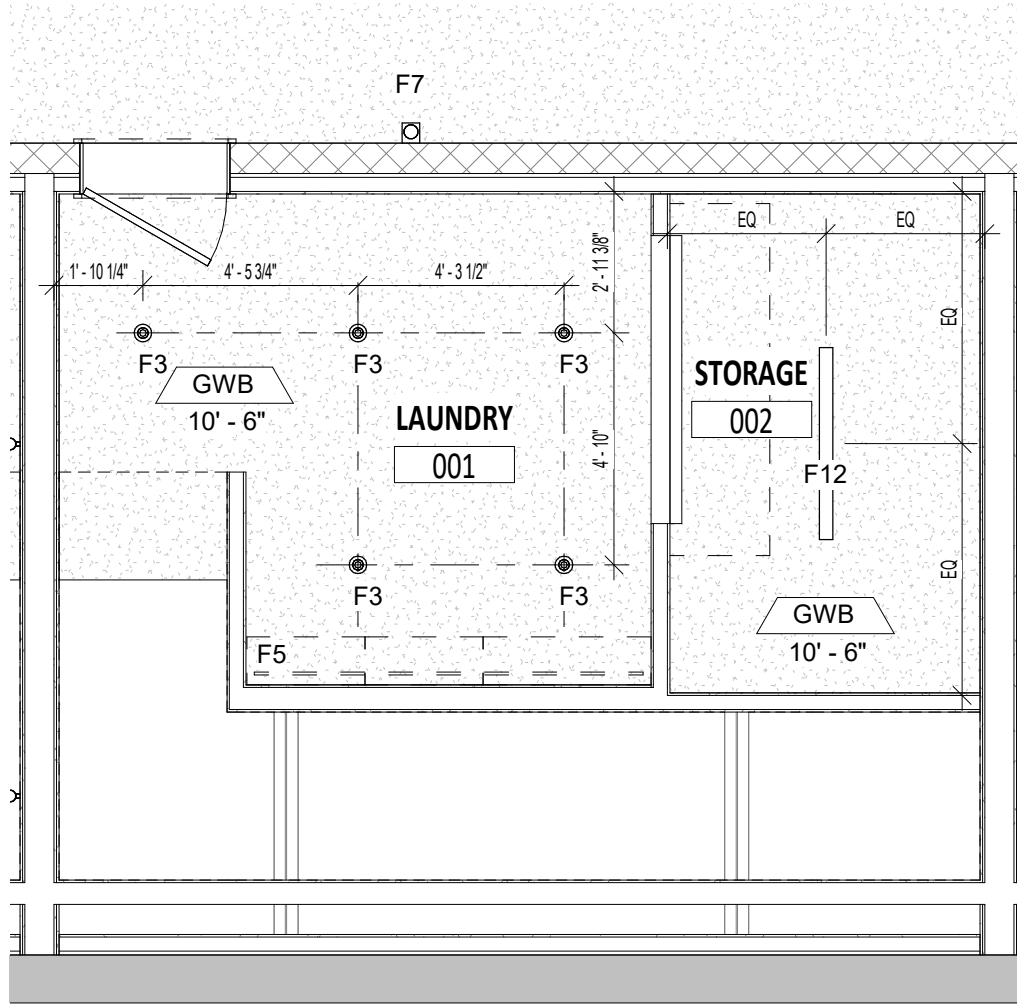


8 BASEMENT RCP - UNIT C.2 #5
1/4" = 1'-0"

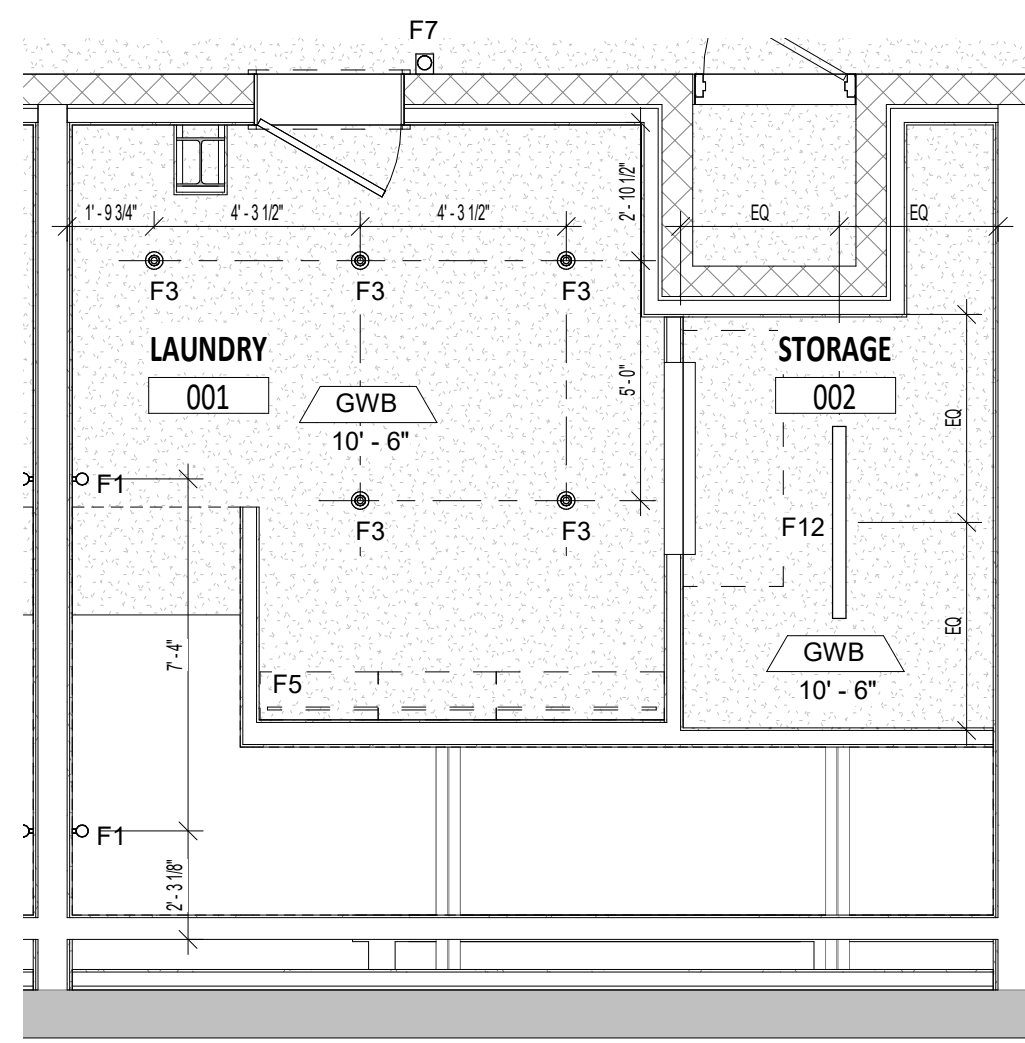


3 BASEMENT RCP - UNIT C.2 #7
1/4" = 1'-0"

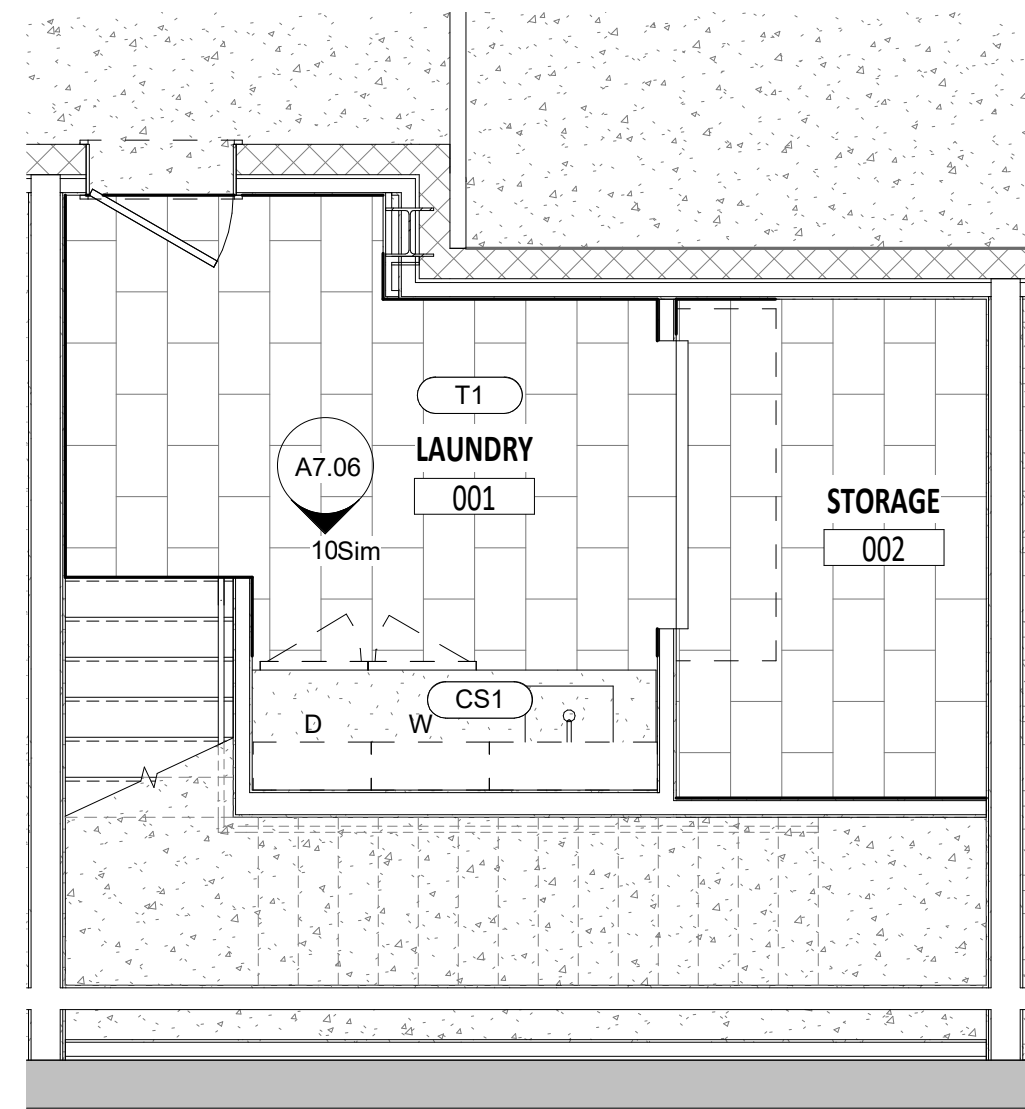


6 BASEMENT FLOOR FINISH PLAN - UNIT C.2 #3
1/4" = 1'-0"

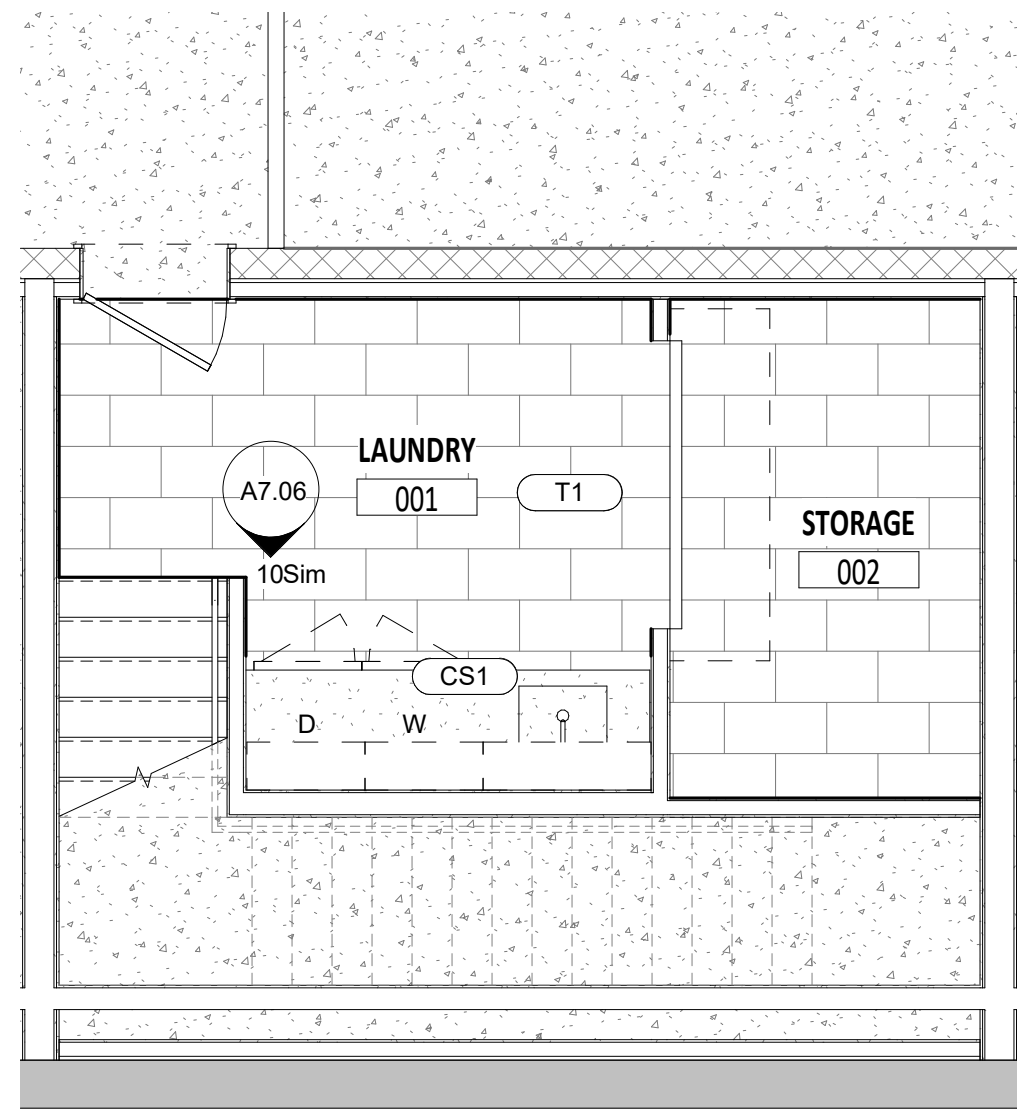


7 BASEMENT FLOOR FINISH PLAN - UNIT C.2 #5
1/4" = 1'-0"

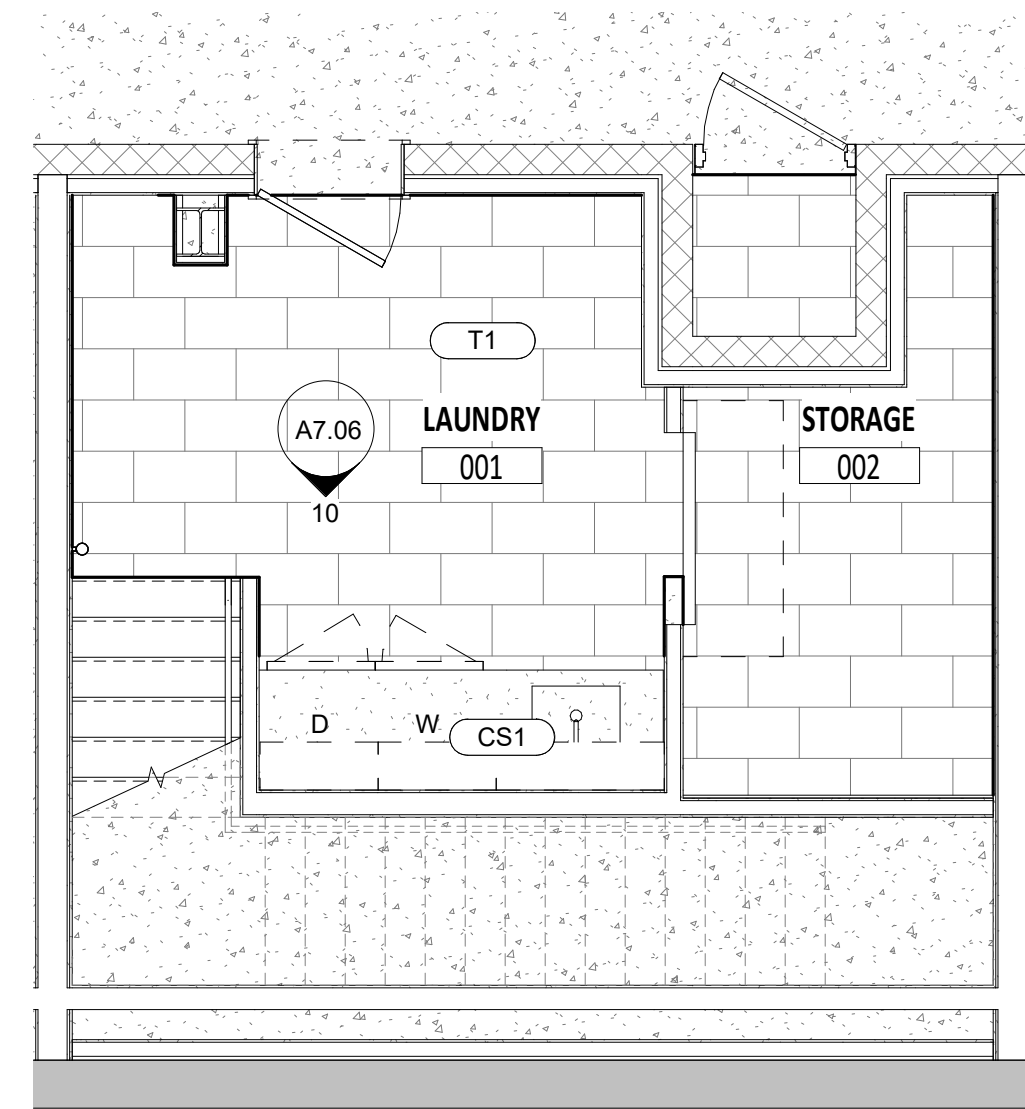


2 BASEMENT FLOOR FINISH PLAN - UNIT C.2 #7
1/4" = 1'-0"

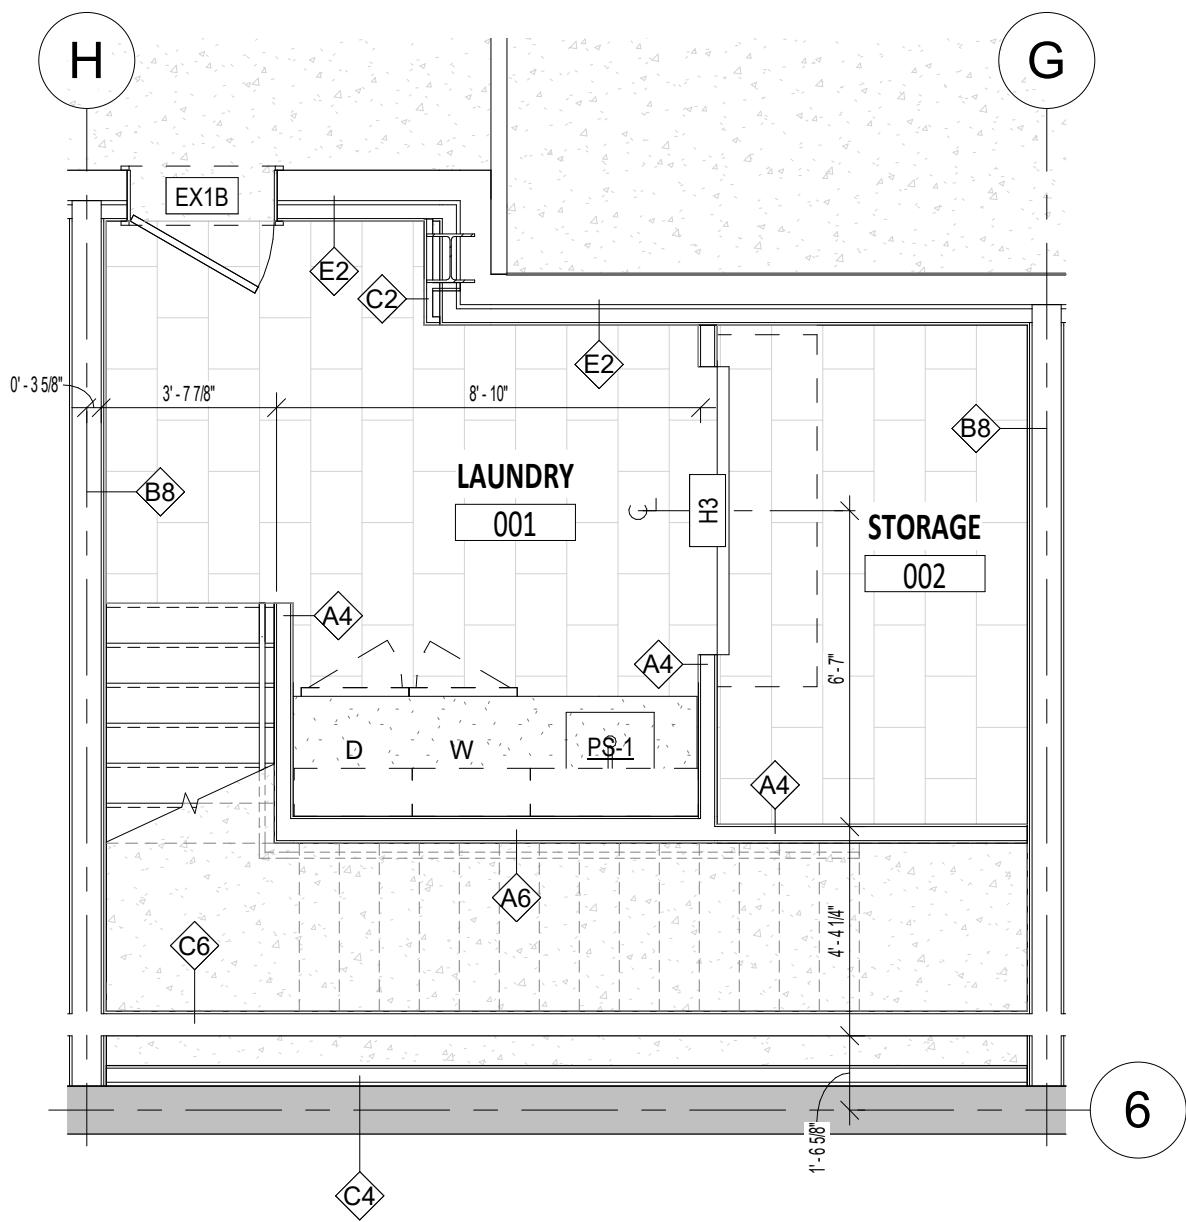

5 BASEMENT FLOOR PLAN - UNIT C.2 #3
1/4" = 1'-0"

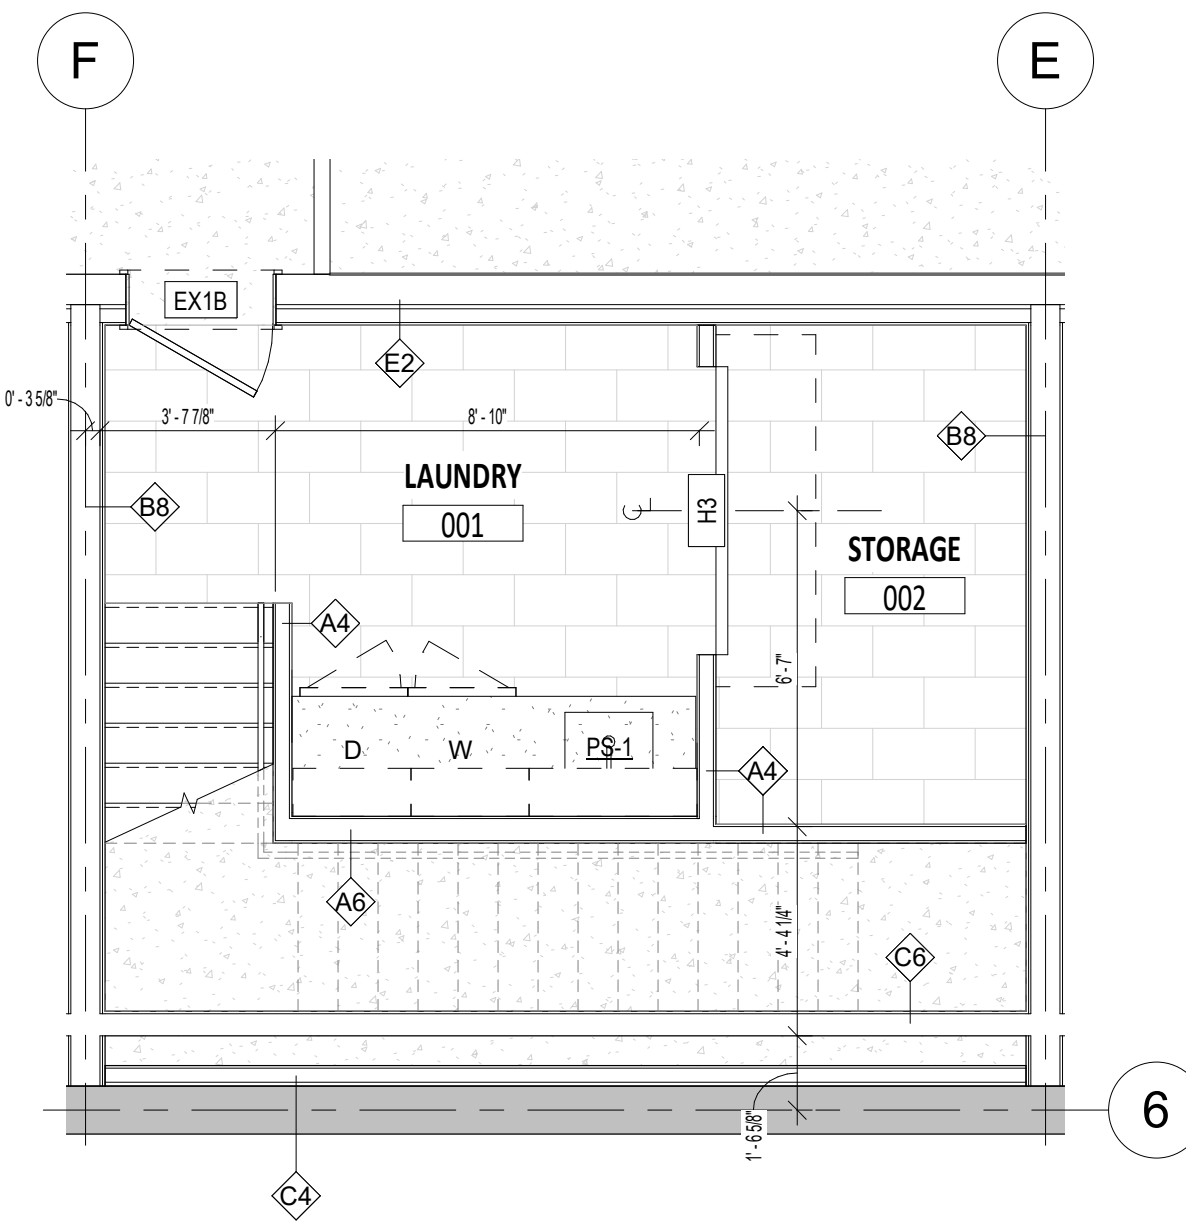


4 BASEMENT FLOOR PLAN - UNIT C.2 #5
1/4" = 1'-0"

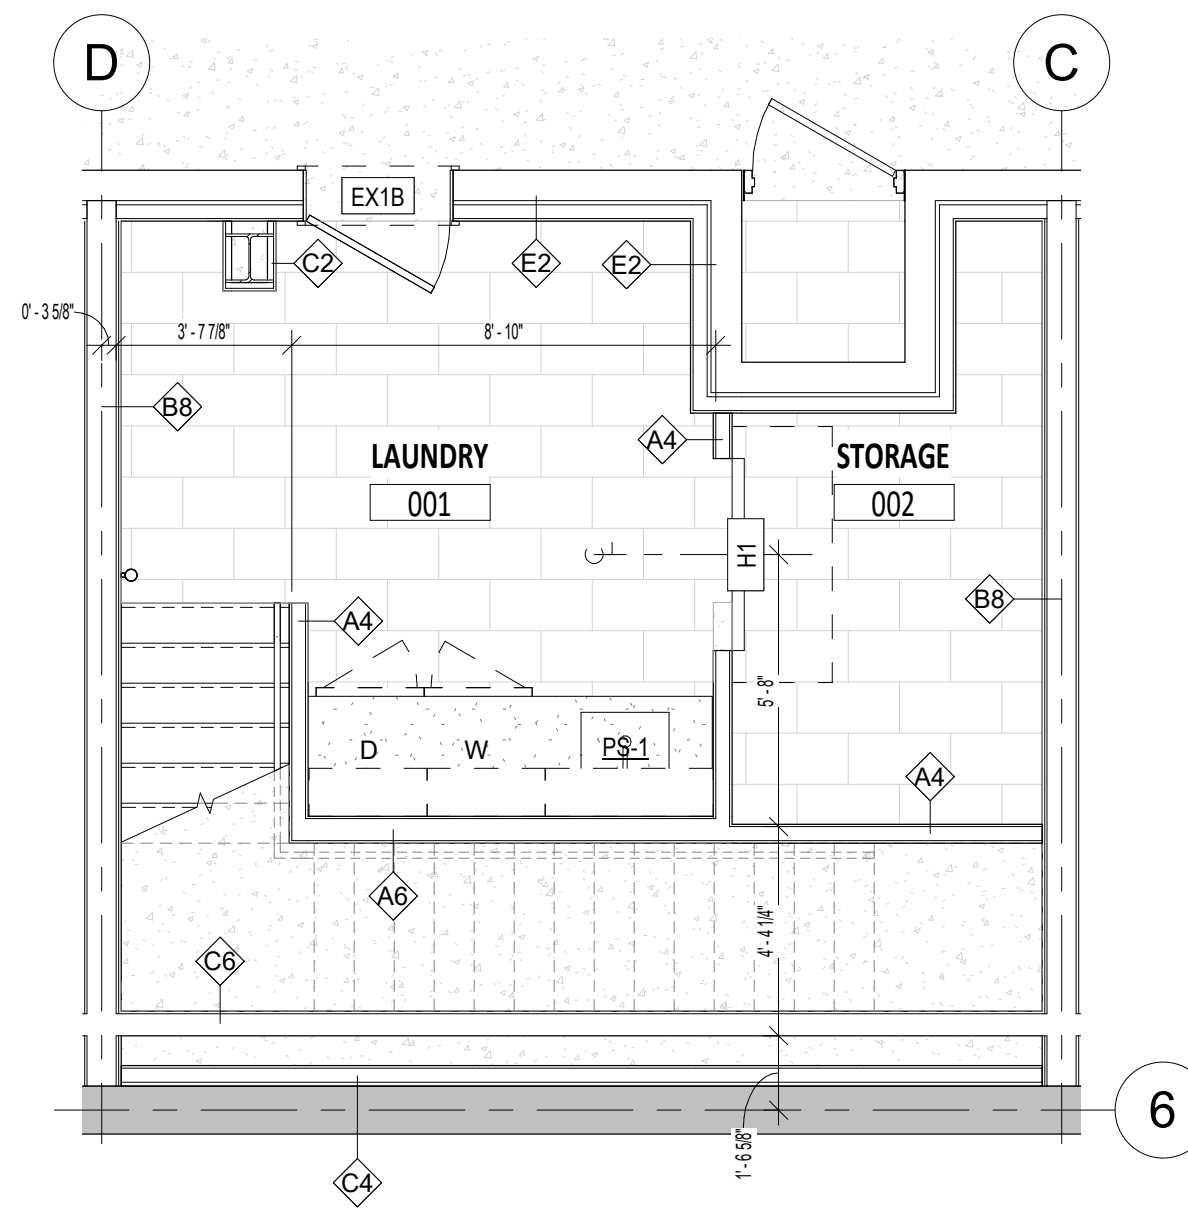

1 BASEMENT FLOOR PLAN - UNIT C.2 #7
1/4" = 1'-0"

ISSUED DATE	ISSUED FOR
9	04.21.2021 ASI 002: DESIGN REVISIONS

PROFESSIONAL SEAL

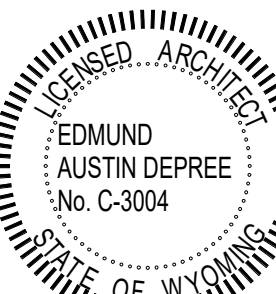


Project
GLENWOOD GILL

185 GLENWOOD ST. JACKSON, WY 83001


1928	Project No.
Author	Drawn By
Checker	Checked By
Discipline	Drawing No.

A7.06A


Drawing Name
ENLARGED FLOOR PLANS - UNIT C.2
BASEMENTS

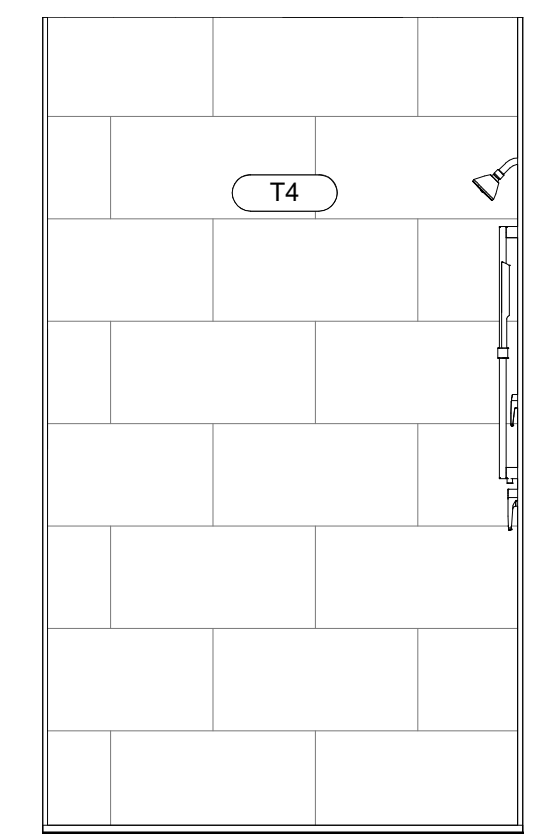


8 TYPE C.2 BATH 2 - WEST
1/2" = 1'-0"

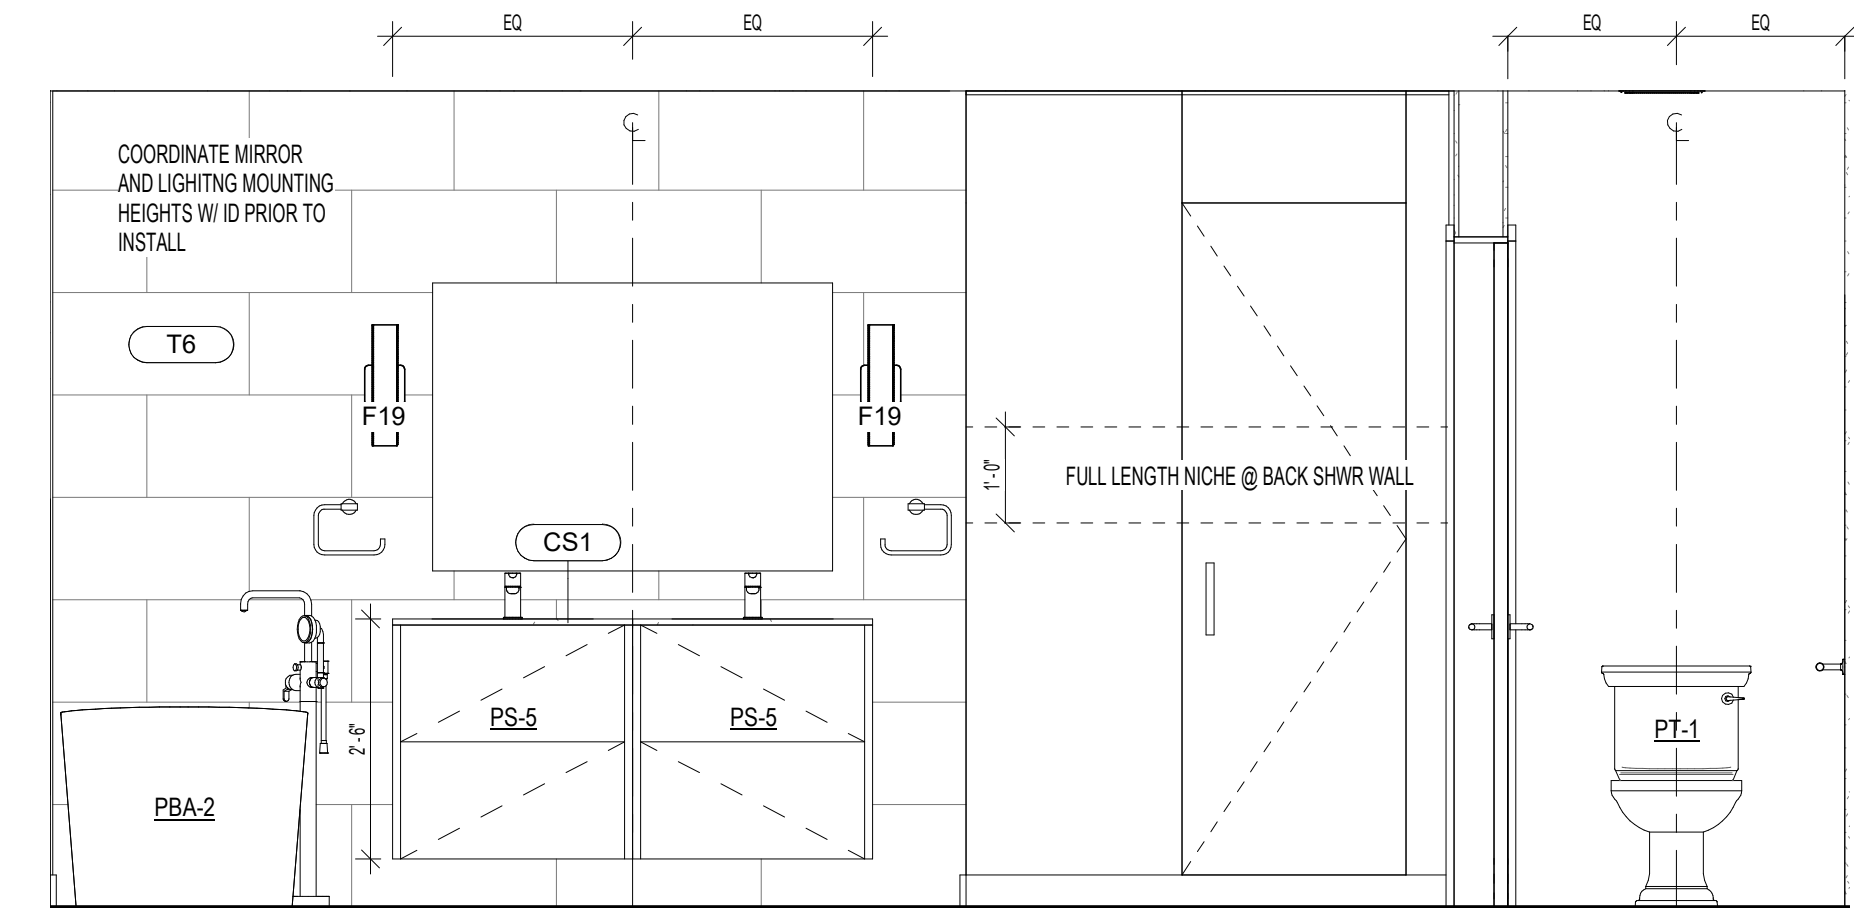


12 TYPE C.2 BATH 3 - WEST
1/2" = 1'-0"

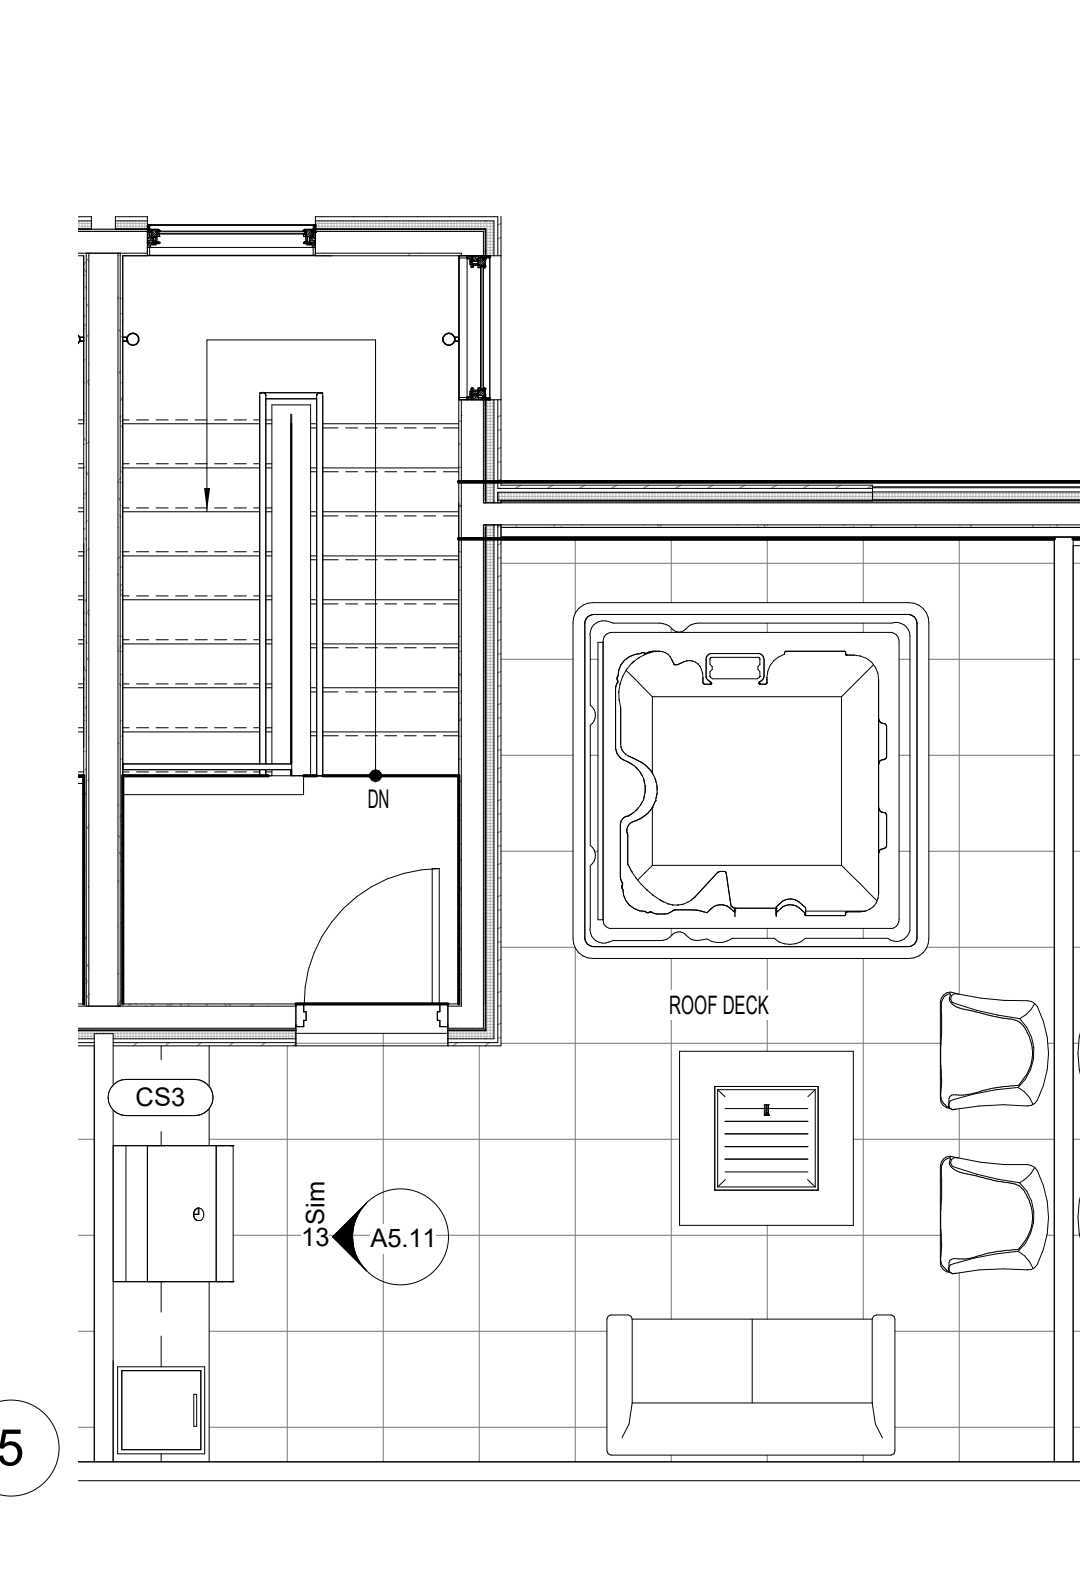

5 ROOF FLOOR FINISH PLAN - UNIT C.2
1/4" = 1'-0"

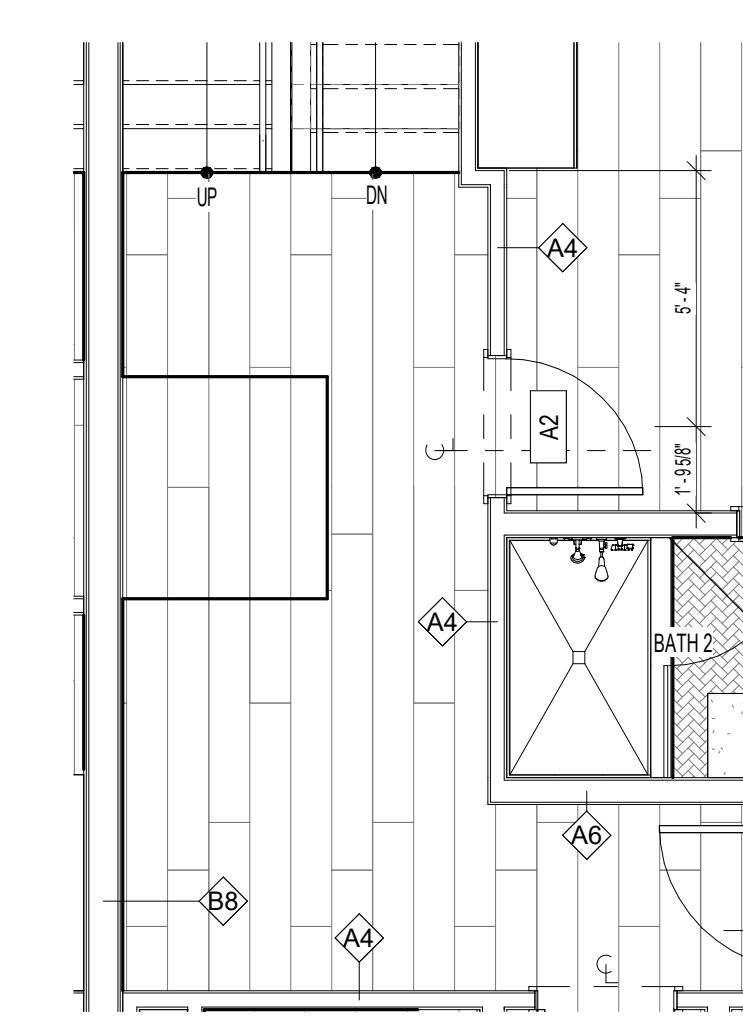


21 THIRD FLOOR PLAN - UNIT 5 / 7 ALTERNATE
1/4" = 1'-0"

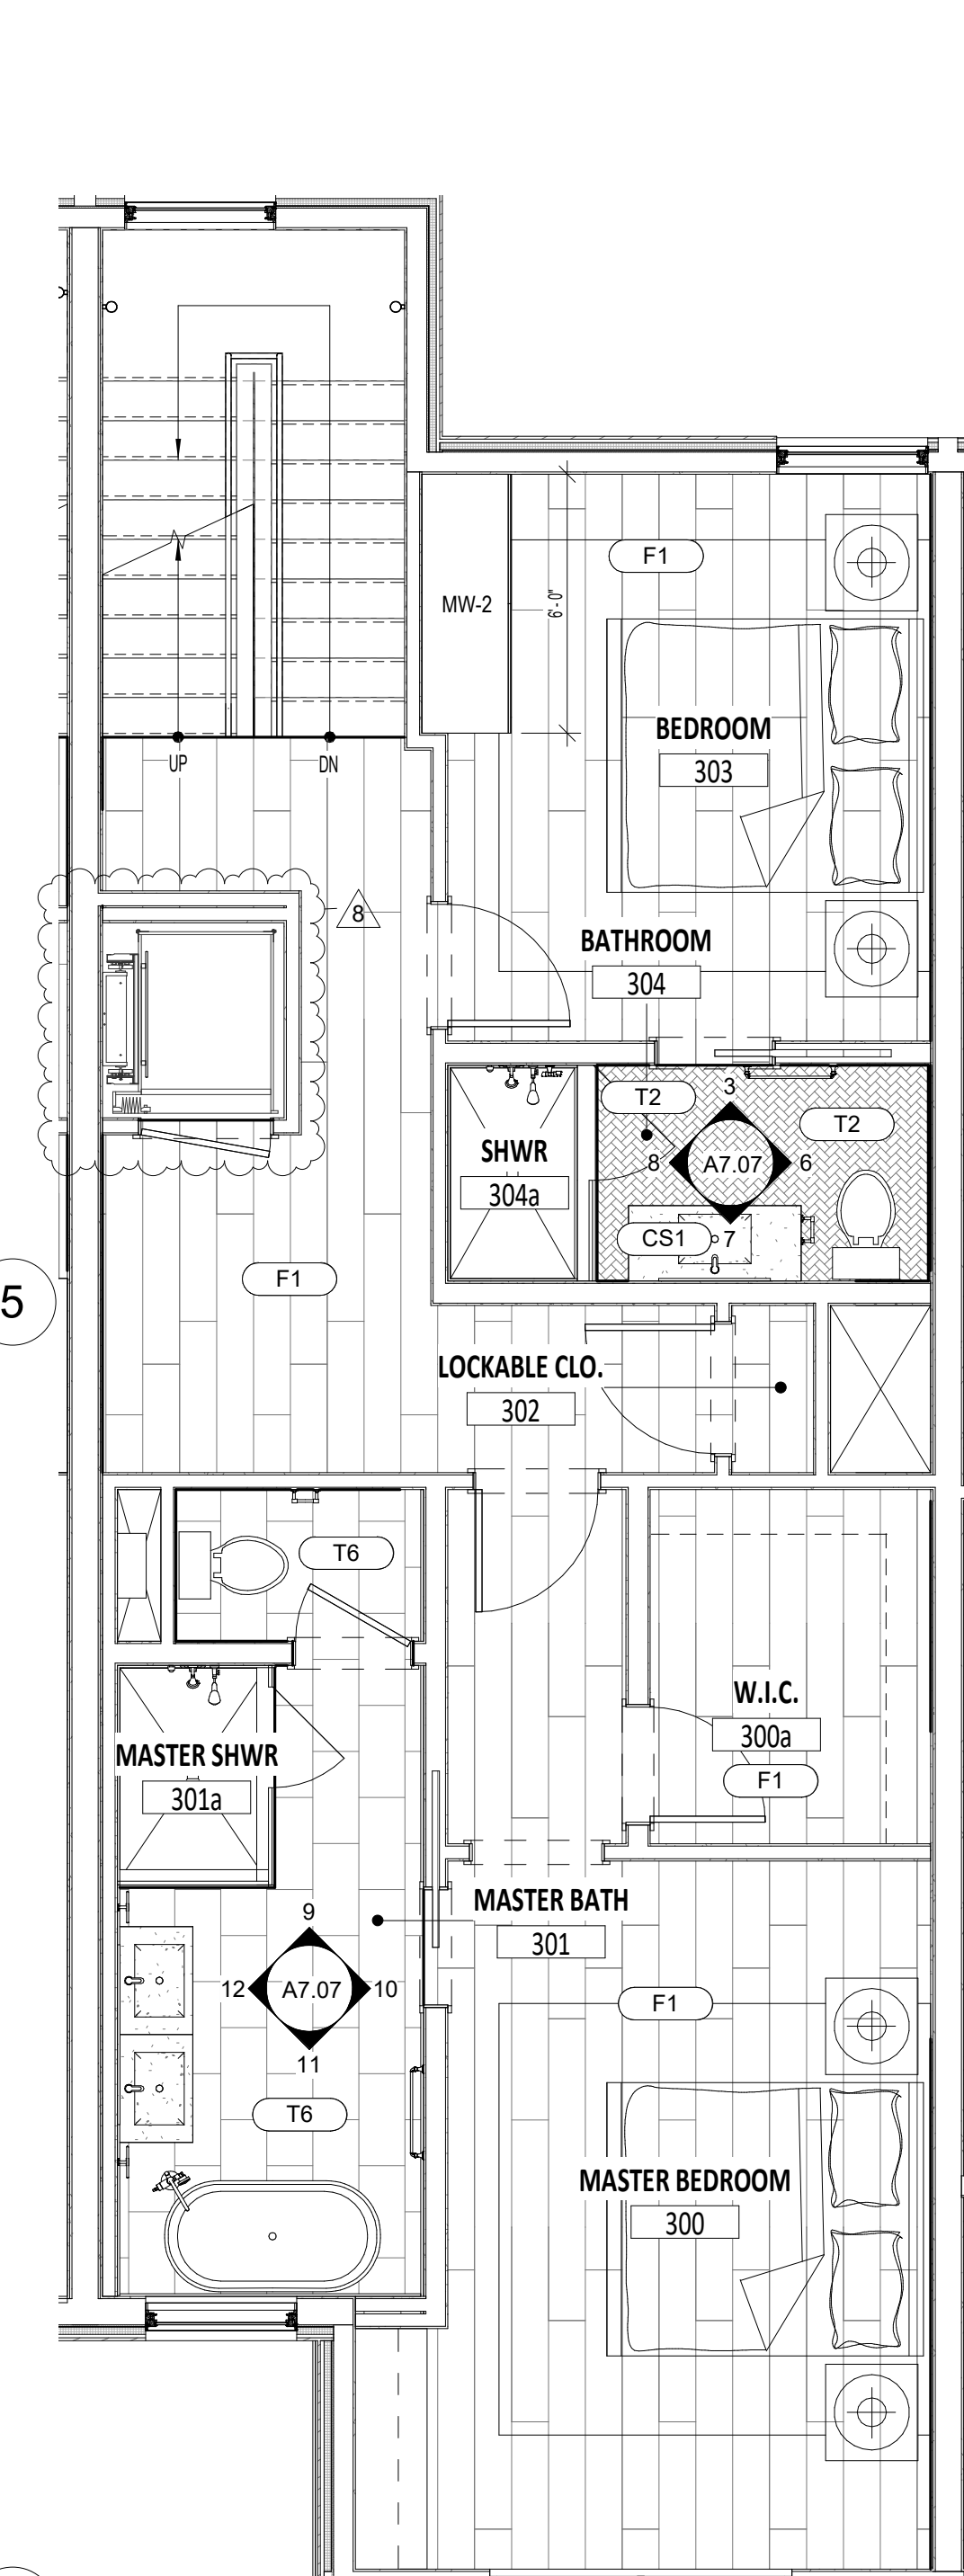

② THIRD FLOOR FINISH PLAN - UNIT C.2
1/4" = 1'-0"

	ISSUED DATE	ISSUED FOR
	03.27.2020	ISSUE FOR PERMIT
1	05.20.2020	PERMIT REVISIONS
2	06.12.2020	IFC: CORE & SHELL - PROGRESS
4	07.10.2020	IFC: CORE & SHELL - PRICING
6	12.15.2020	IFC: INTERIORS
8	02.26.2021	ASI 001: DESIGN REVISIONS
9	04.21.2021	ASI 002: DESIGN REVISIONS

PROFESSIONAL SEAL

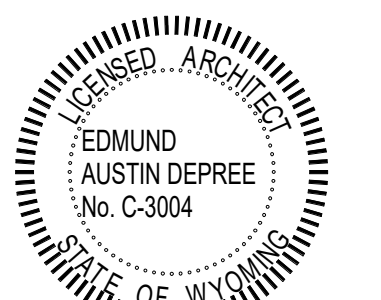Project
GLENWOOD GILL

185 GLENWOOD ST. JACKSON, WY 83001

1928	Project No.
RB / CP / MF	Drawn By
NWKS	Checked By
Discipline	Drawing No.


A7.07

Drawing Name
ENLARGED FLOOR PLANS - UNIT C.2



	ISSUED DATE	ISSUED FOR
	03.27.2020	ISSUE FOR PERMIT
1	05.20.2020	PERMIT REVISIONS
2	06.12.2020	IFC: CORE & SHELL - PROGRES
4	07.10.2020	IFC: CORE & SHELL - PRICING
6	12.15.2020	IFI: INTERIORS
8	02.26.2021	ASI 001: DESIGN REVISIONS
9	04.21.2021	ASI 002: DESIGN REVISIONS

PROFESSIONAL SEA


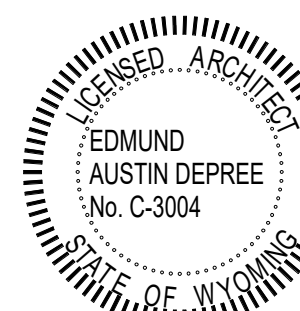
Project
GLENWOOD GILDI

185 GLENWOOD ST. JACKSON, WY 8300


1928	Project No.
RB / CP / MF	Drawn By
NWKS	Checked By
Discipline	Drawing No.

A7.08


Drawing Name
ENLARGED FLOOR PLANS - UNIT

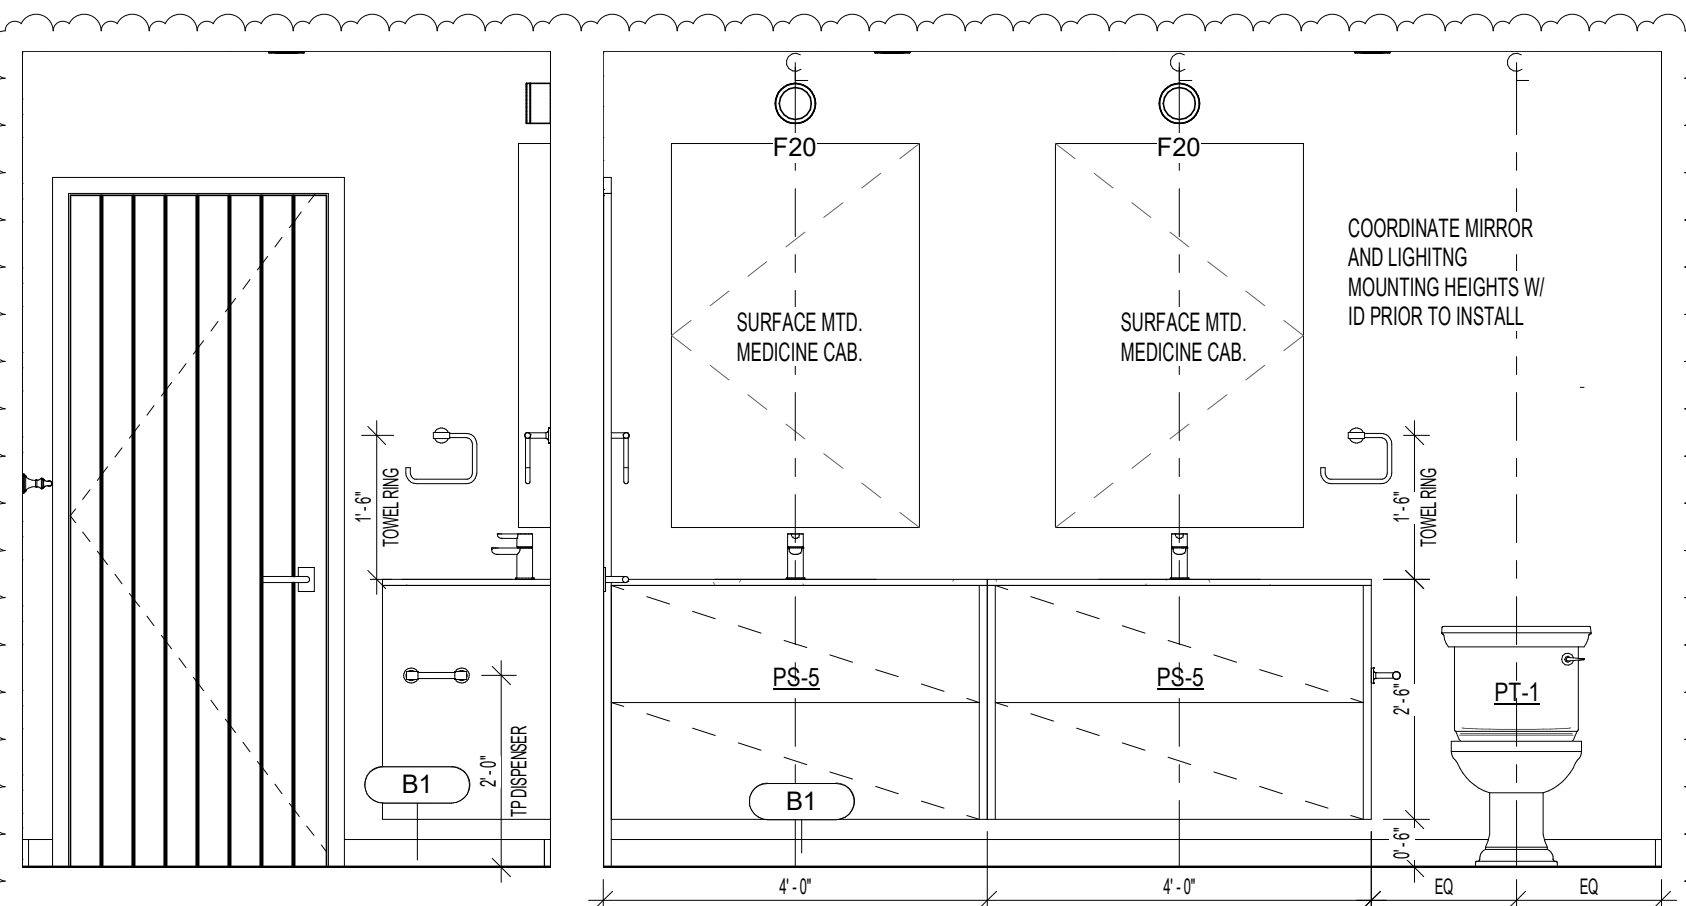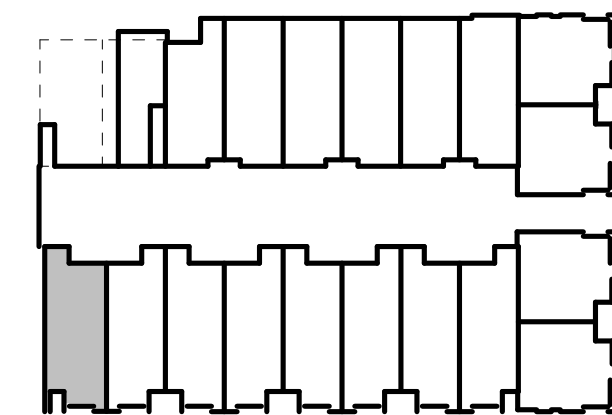


17 TYPE D BATH 1 - SOUTH
1/2" = 1'-0"

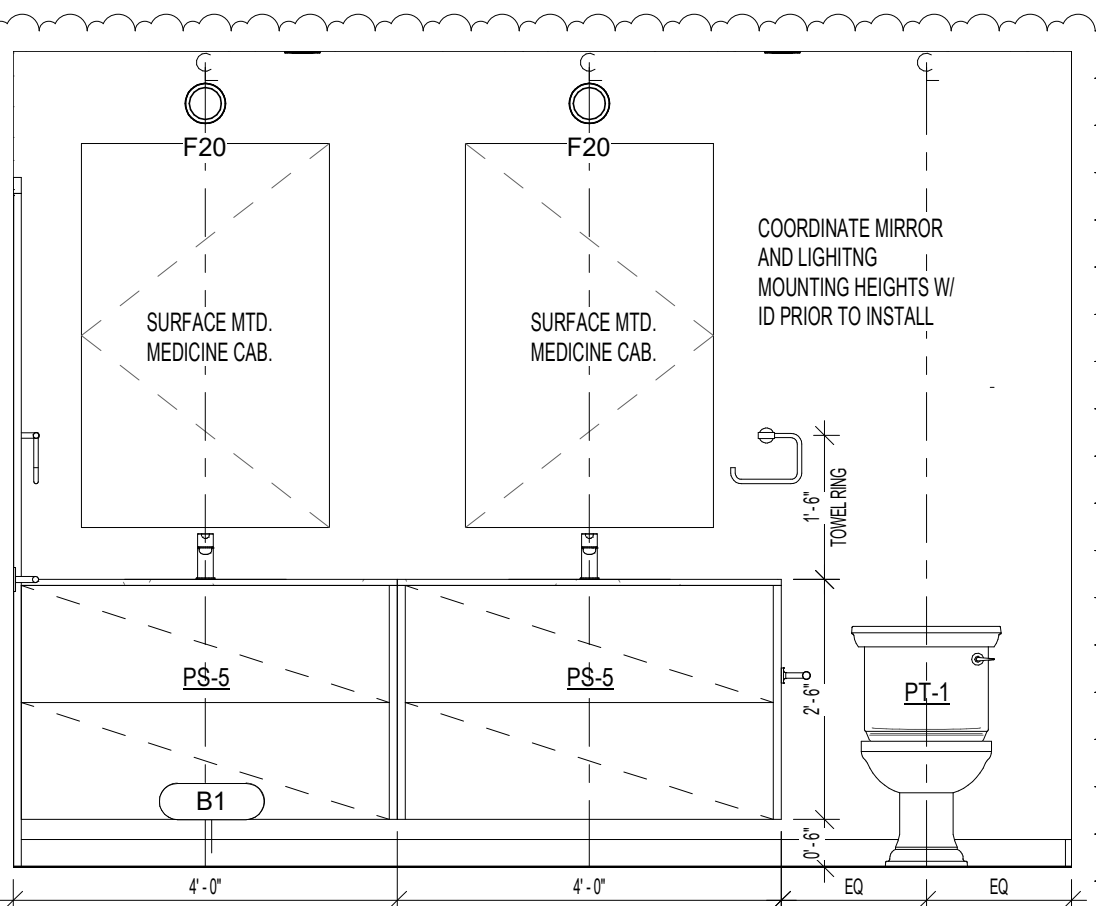


18 TYPE D BATH 1 - WEST
1/2" = 1'-0"

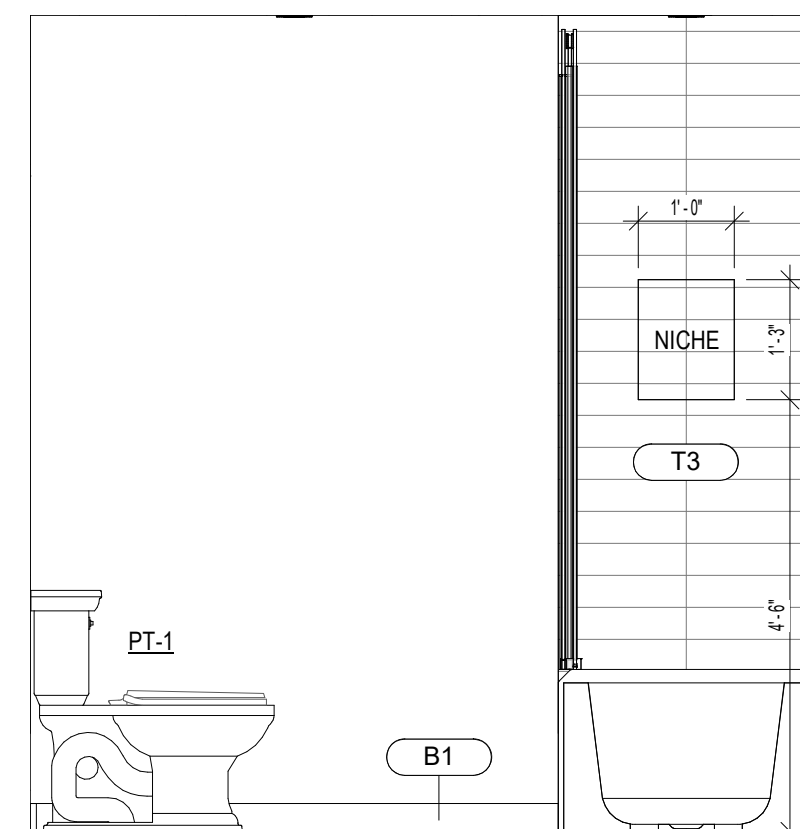


16 TYPE D BATH 1 - NORTH
1/2" = 1'-0"

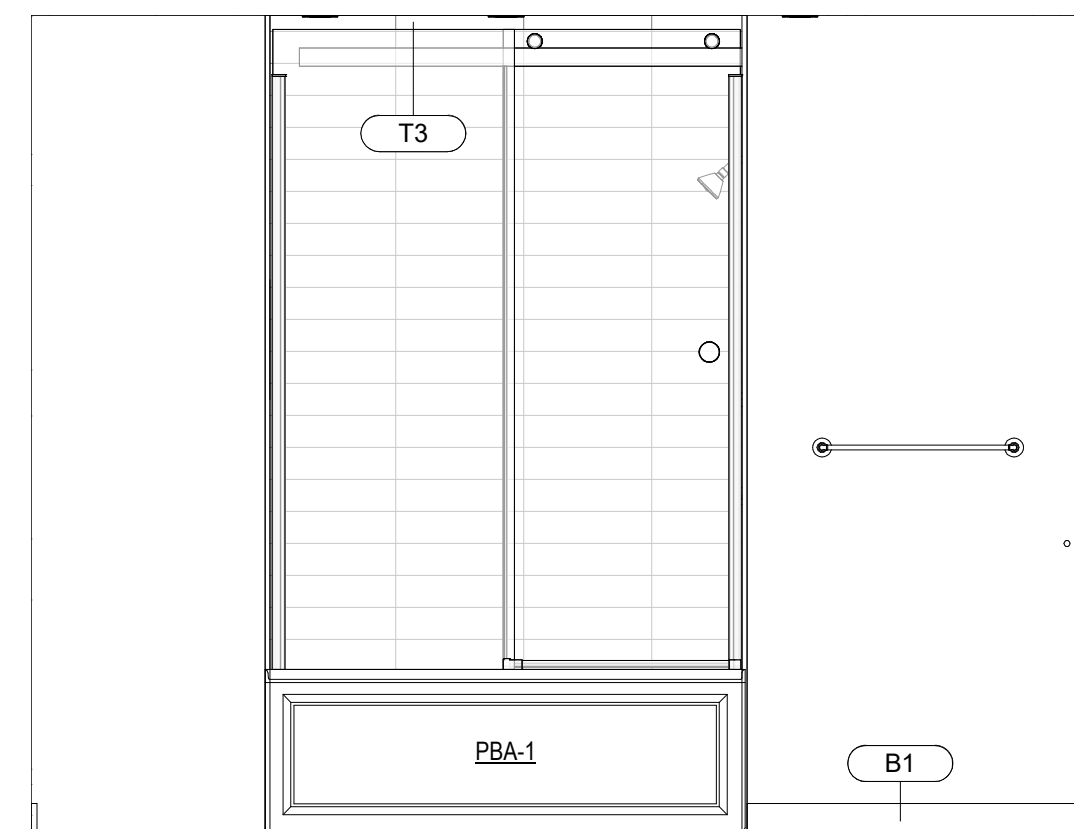


15 TYPE D BATH 1 - EAST
1/2" = 1'-0"

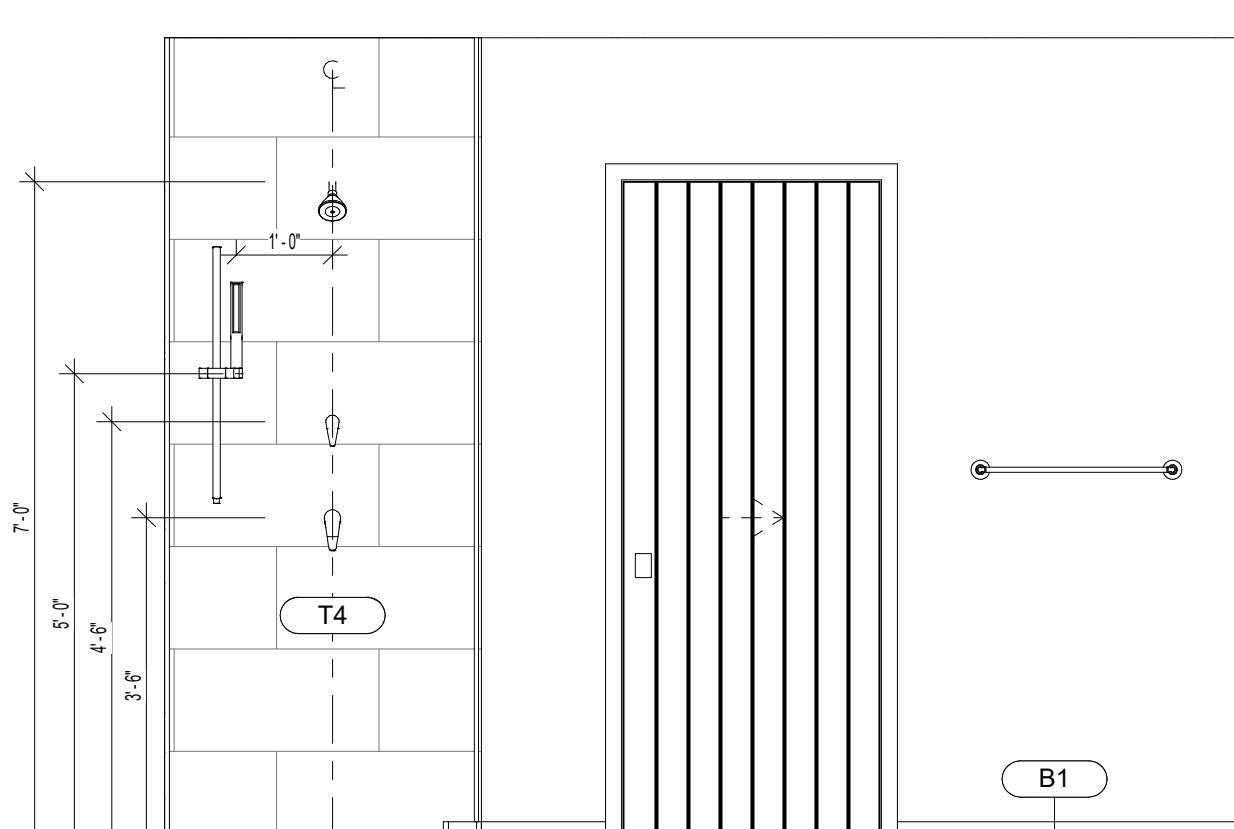


3 TYPE D BATH 2 - NORTH
1/2" = 1'-0"

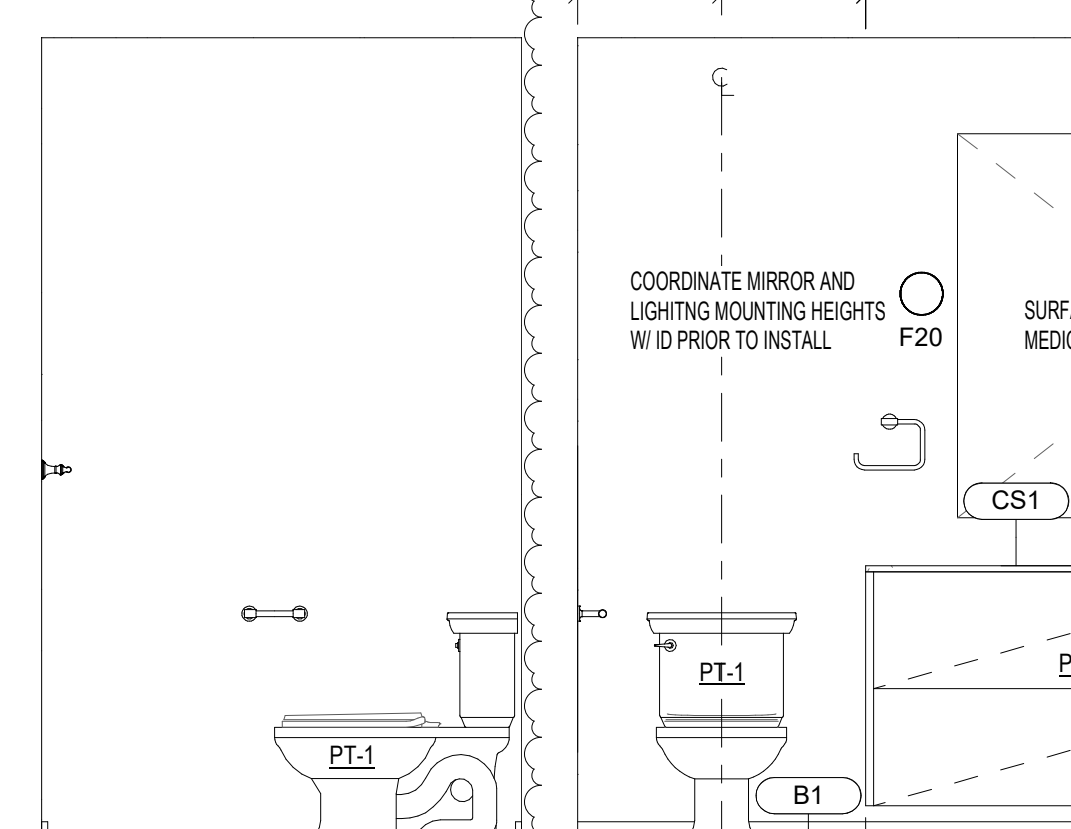


6 TYPE D BATH 2 - EAST
1/2" = 1'-0"

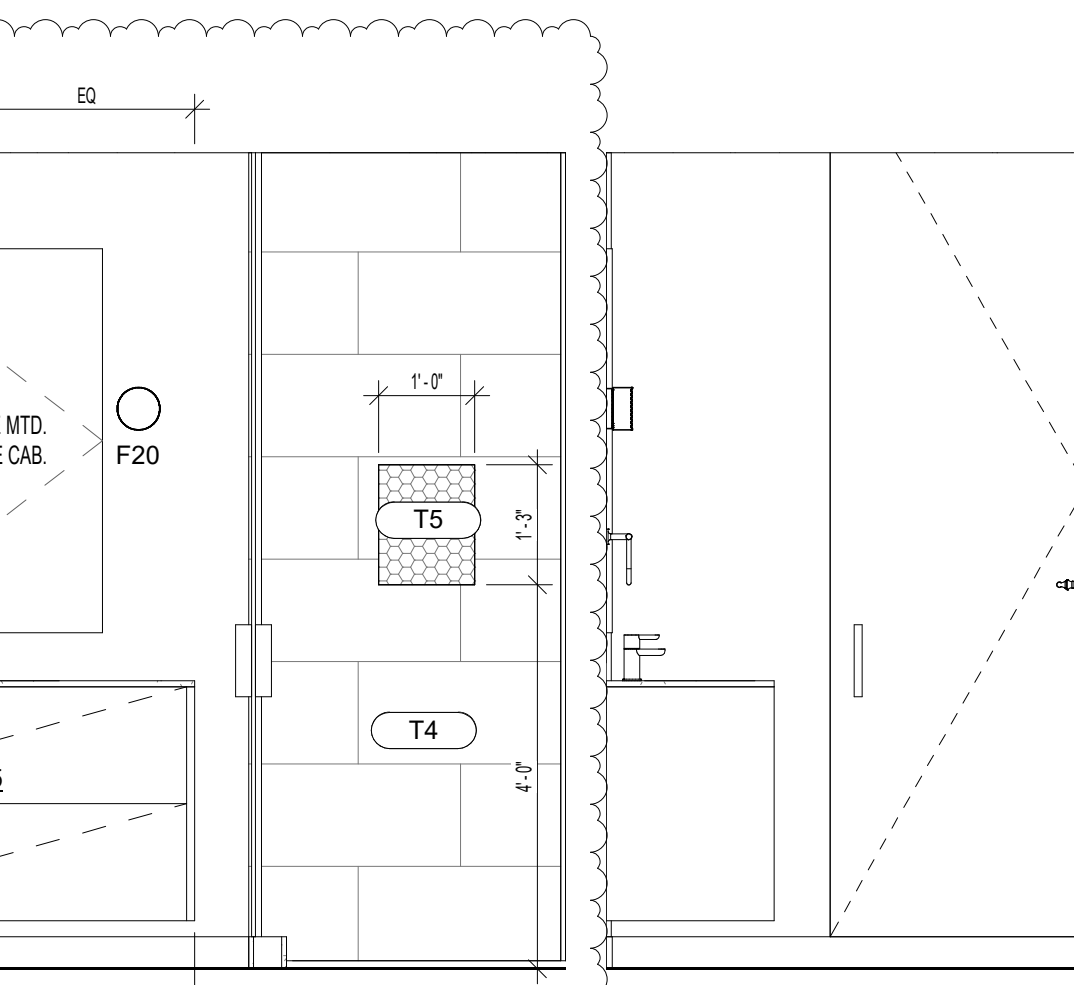


7 TYPE D BATH 2 - SOUTH
1/2" = 1'-0"

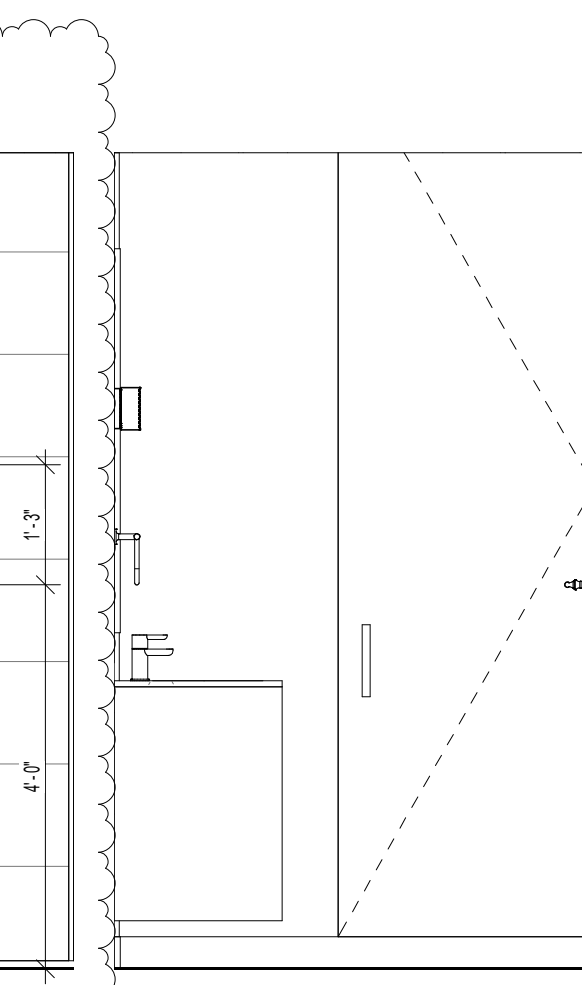


8 TYPE D BATH 2 - WEST
1/2" = 1'-0"

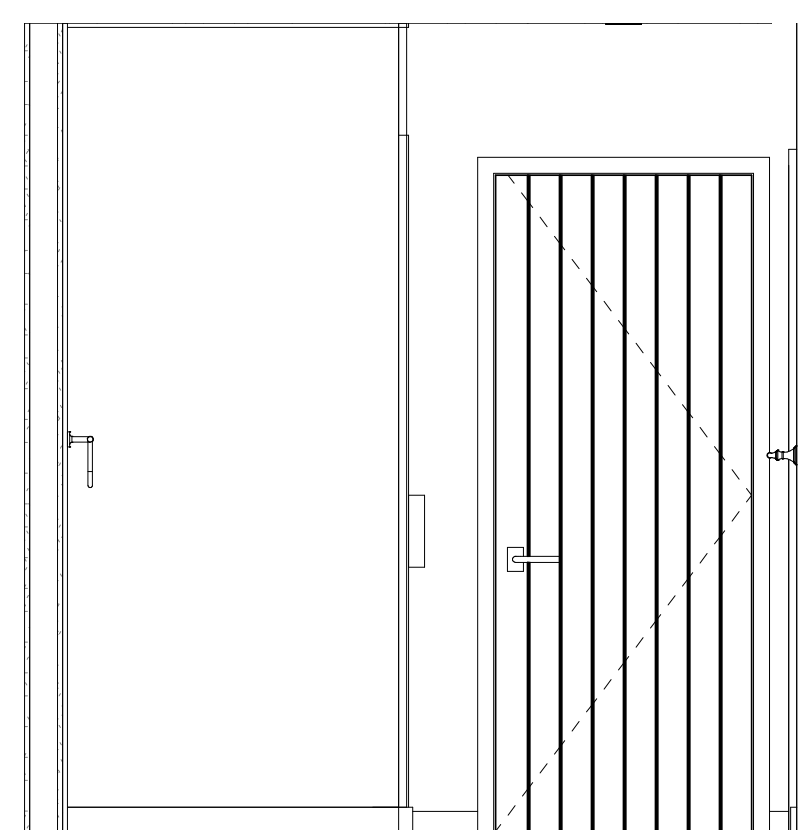


9 TYPE D BATH 3 - NORTH
1/2" = 1'-0"

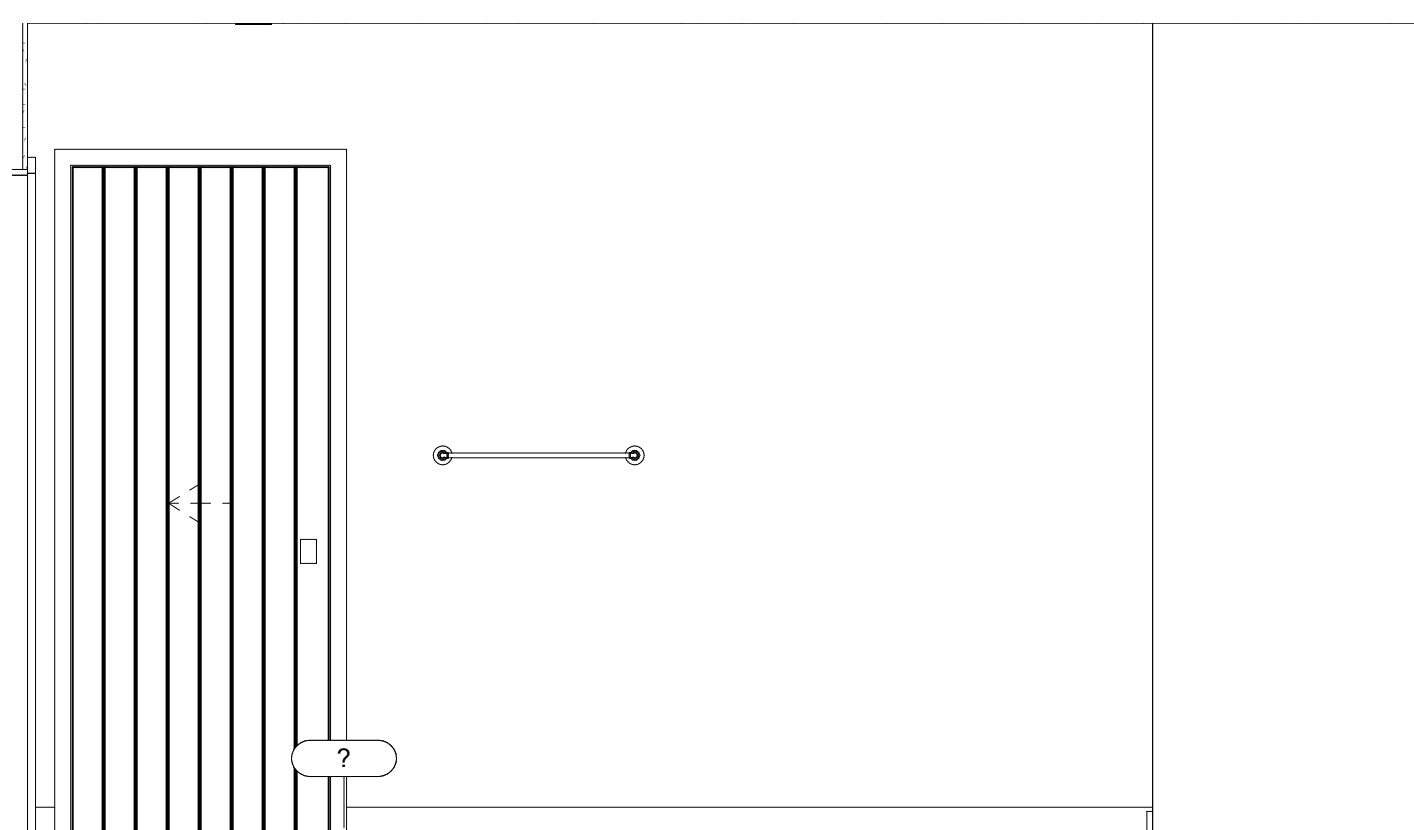


10 TYPE D BATH 3 - EAST
1/2" = 1'-0"

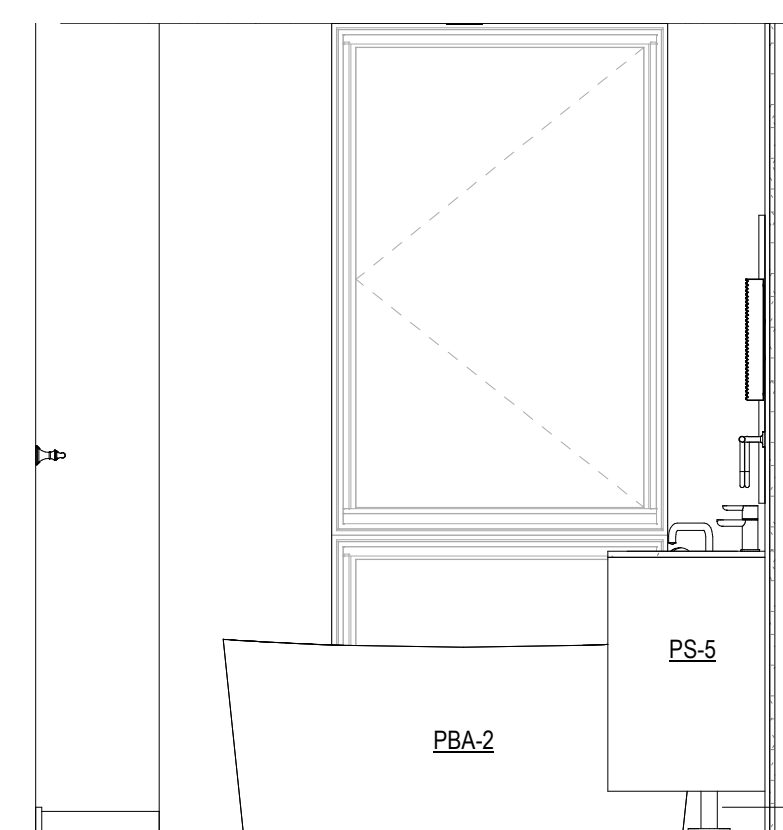


11 TYPE D BATH 3 - SOUTH
1/2" = 1'-0"

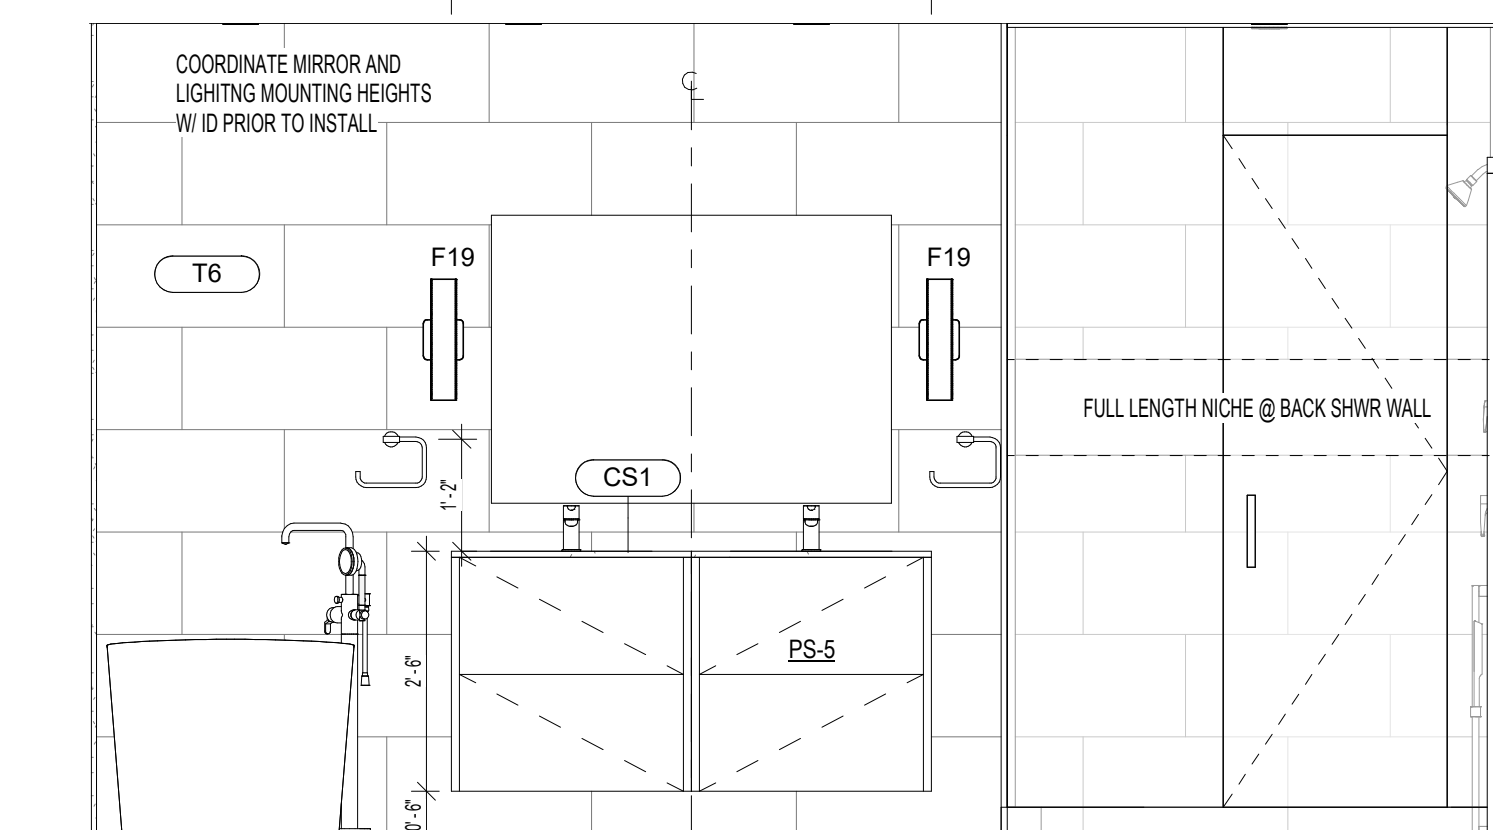


12 TYPE D BATH 3 - WEST
1/2" = 1'-0"

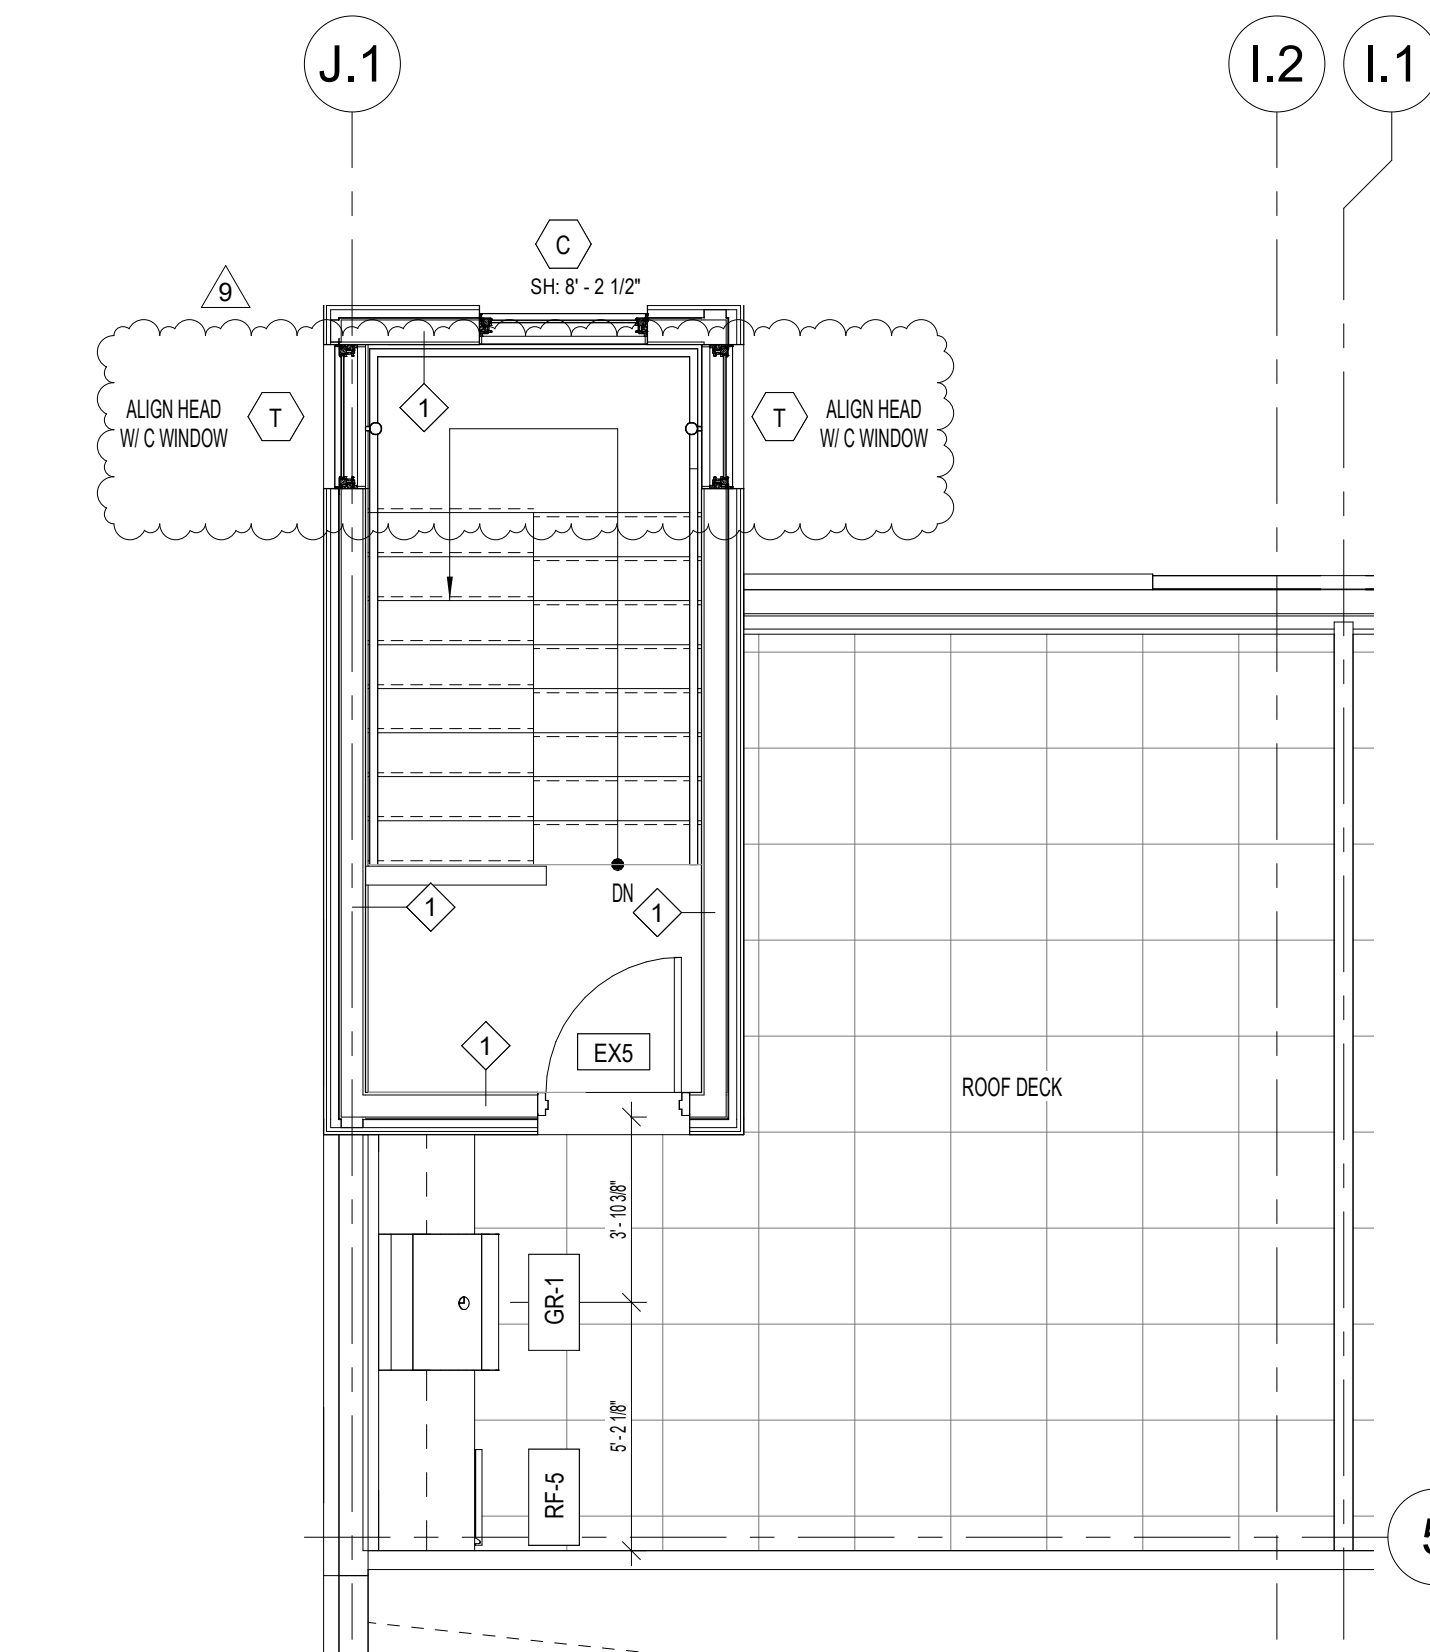


4 ROOF PLAN - UNIT D
1/4" = 1'-0"

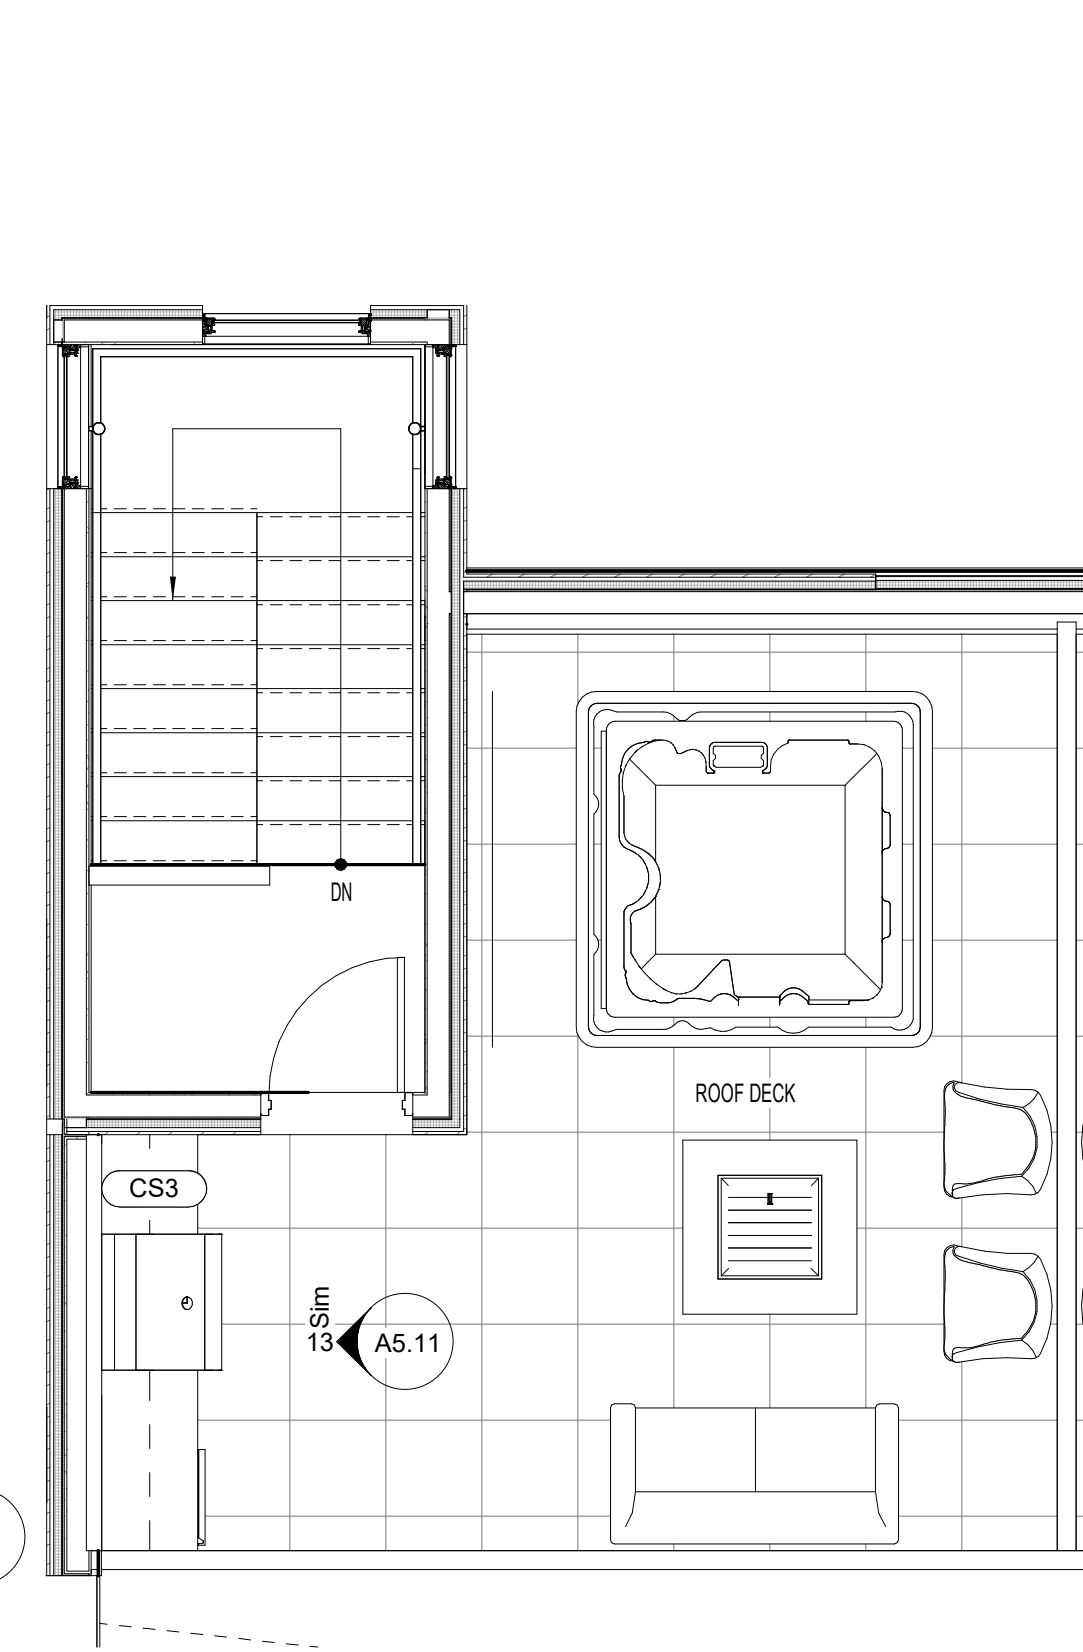


5 ROOF FLOOR FINISH PLAN - UNIT D
1/4" = 1'-0"

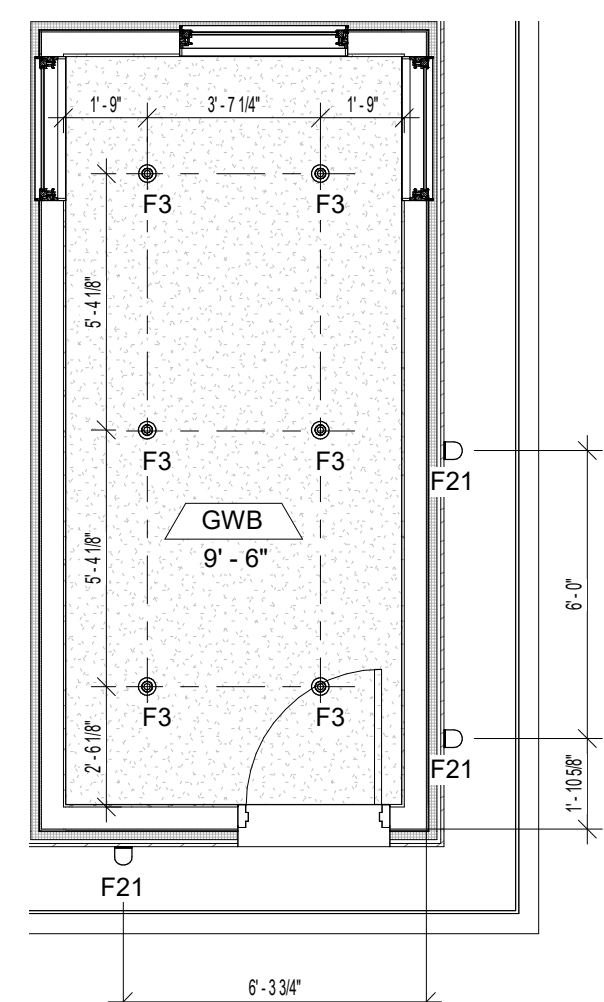


13 PILOT HOUSE RCP - UNIT D
1/4" = 1'-0"

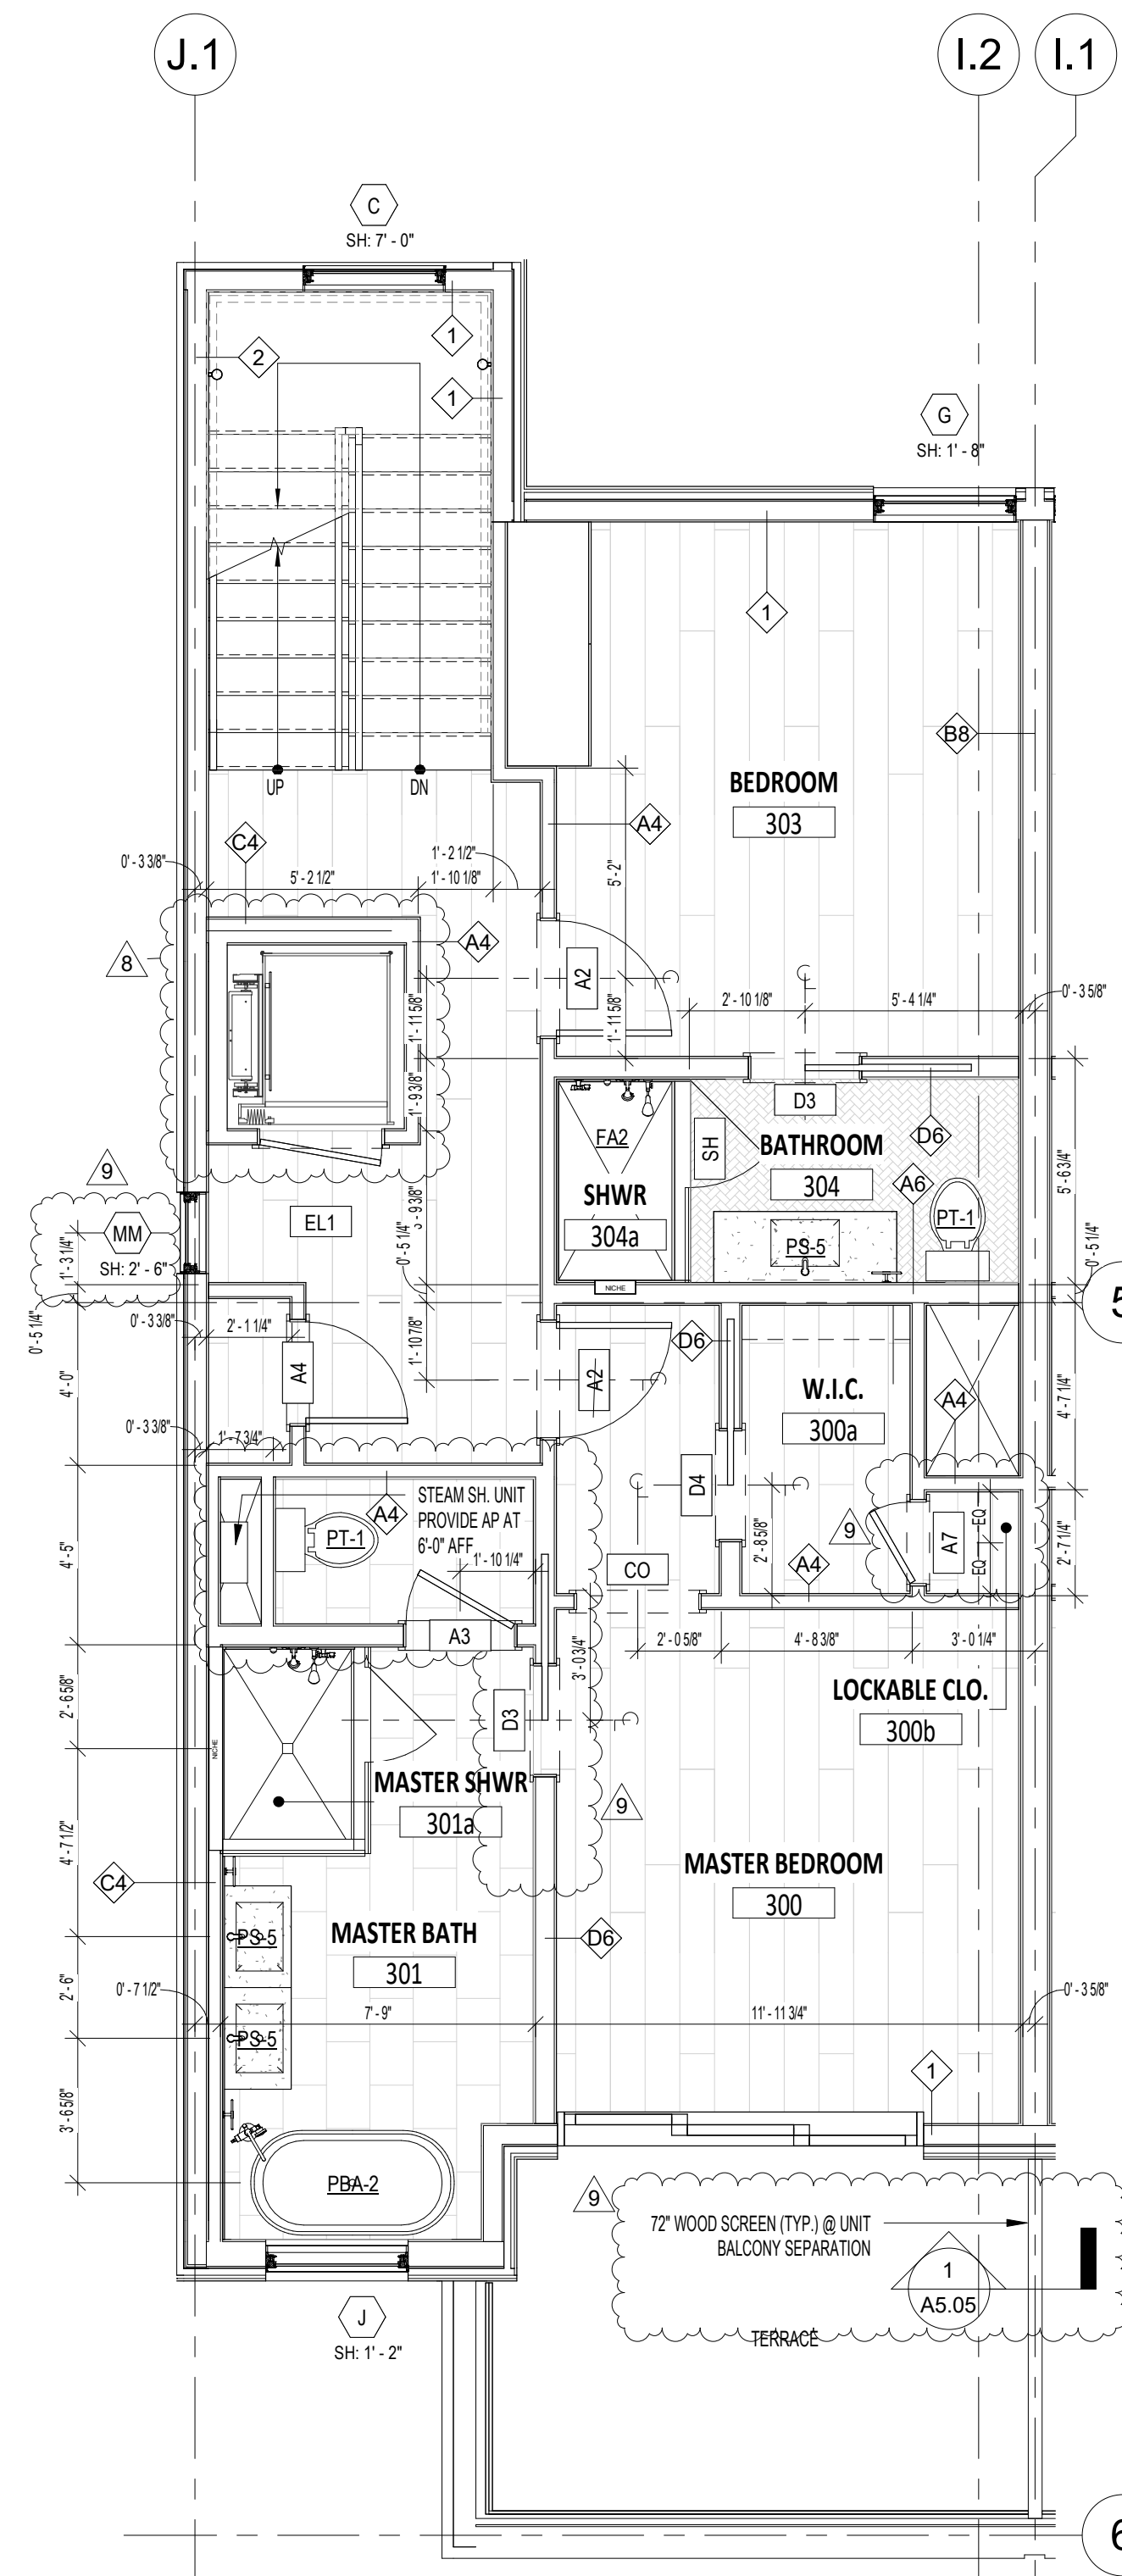

1 THIRD FLOOR PLAN - UNIT D
1/4" = 1'-0"

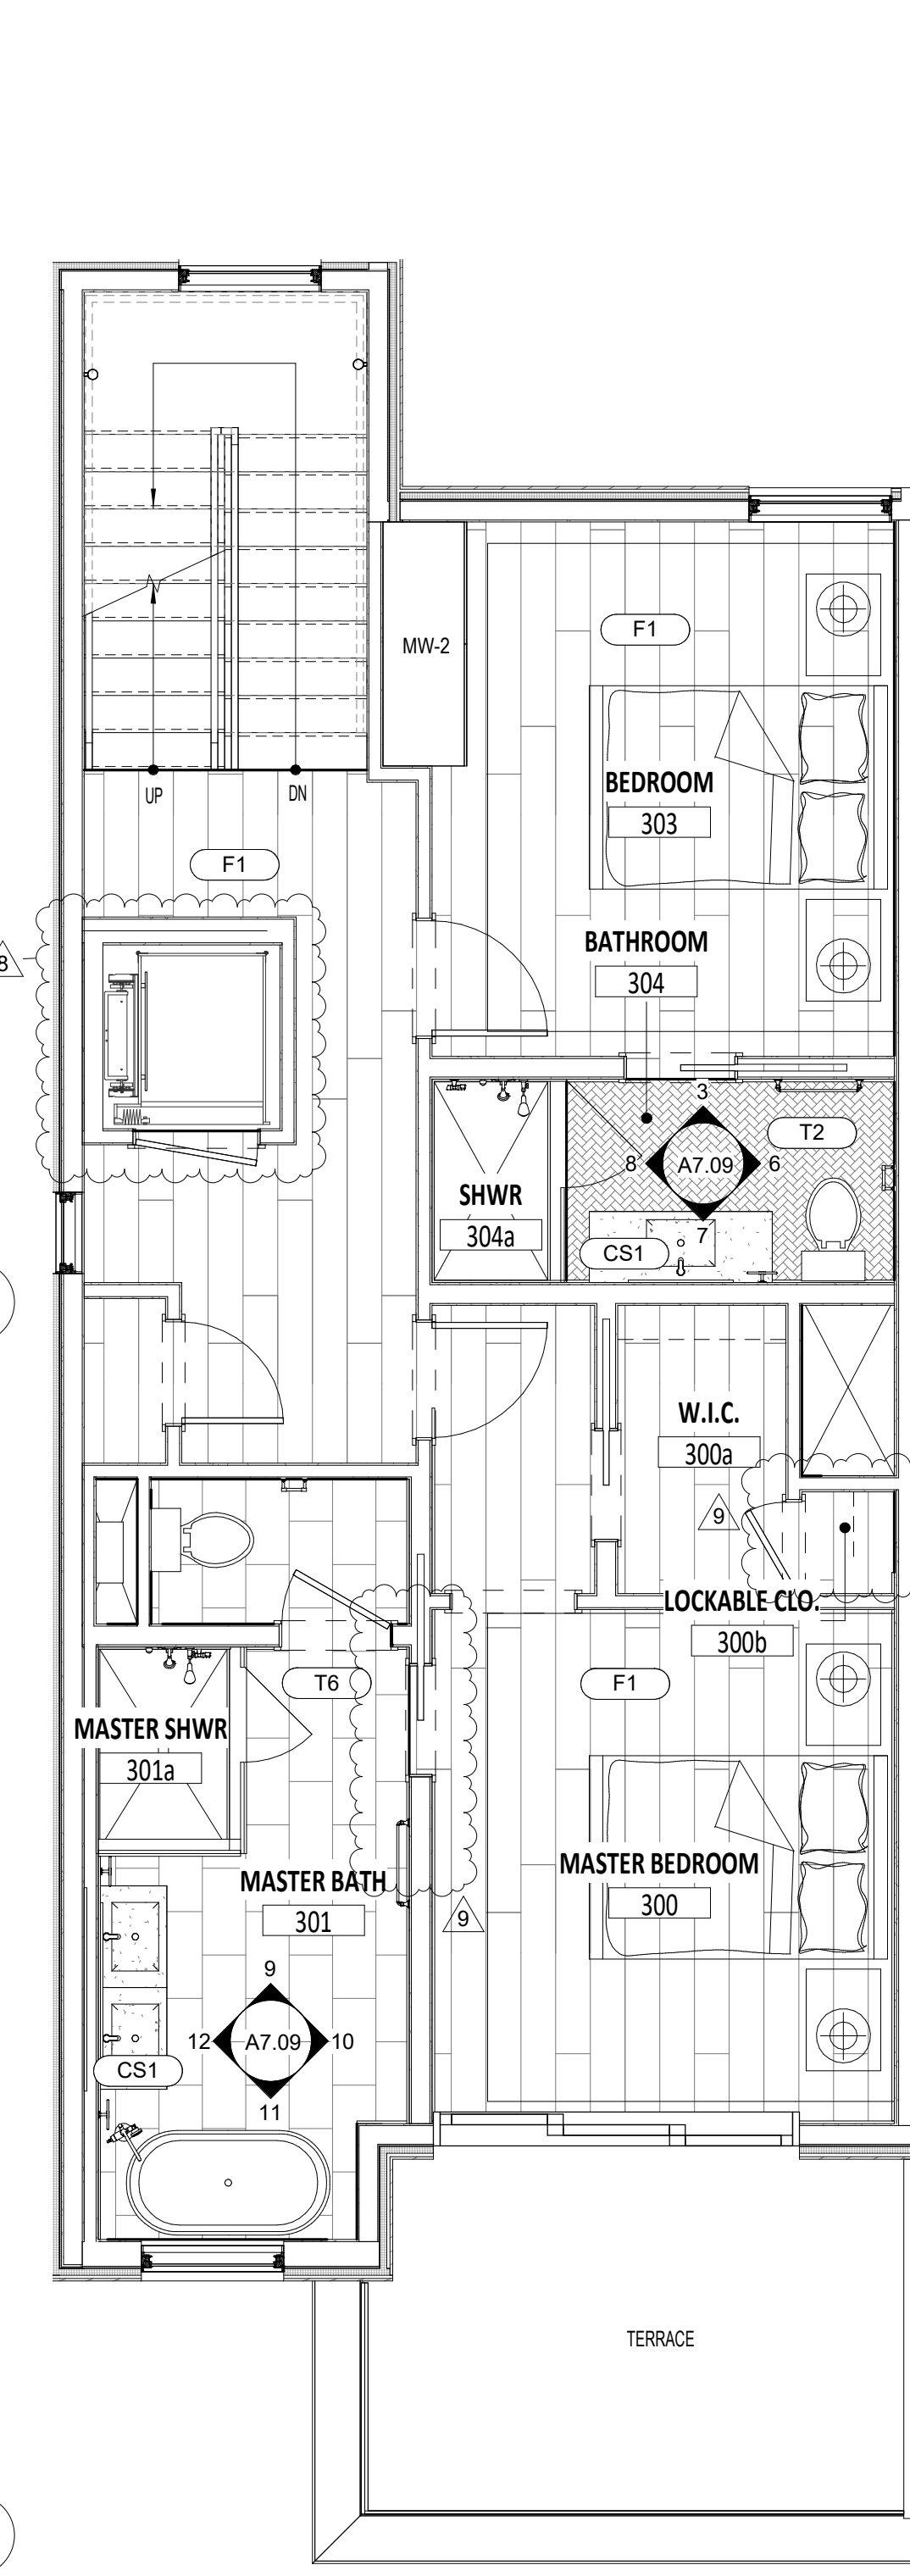


2 THIRD FLOOR FINISH PLAN - UNIT D
1/4" = 1'-0"

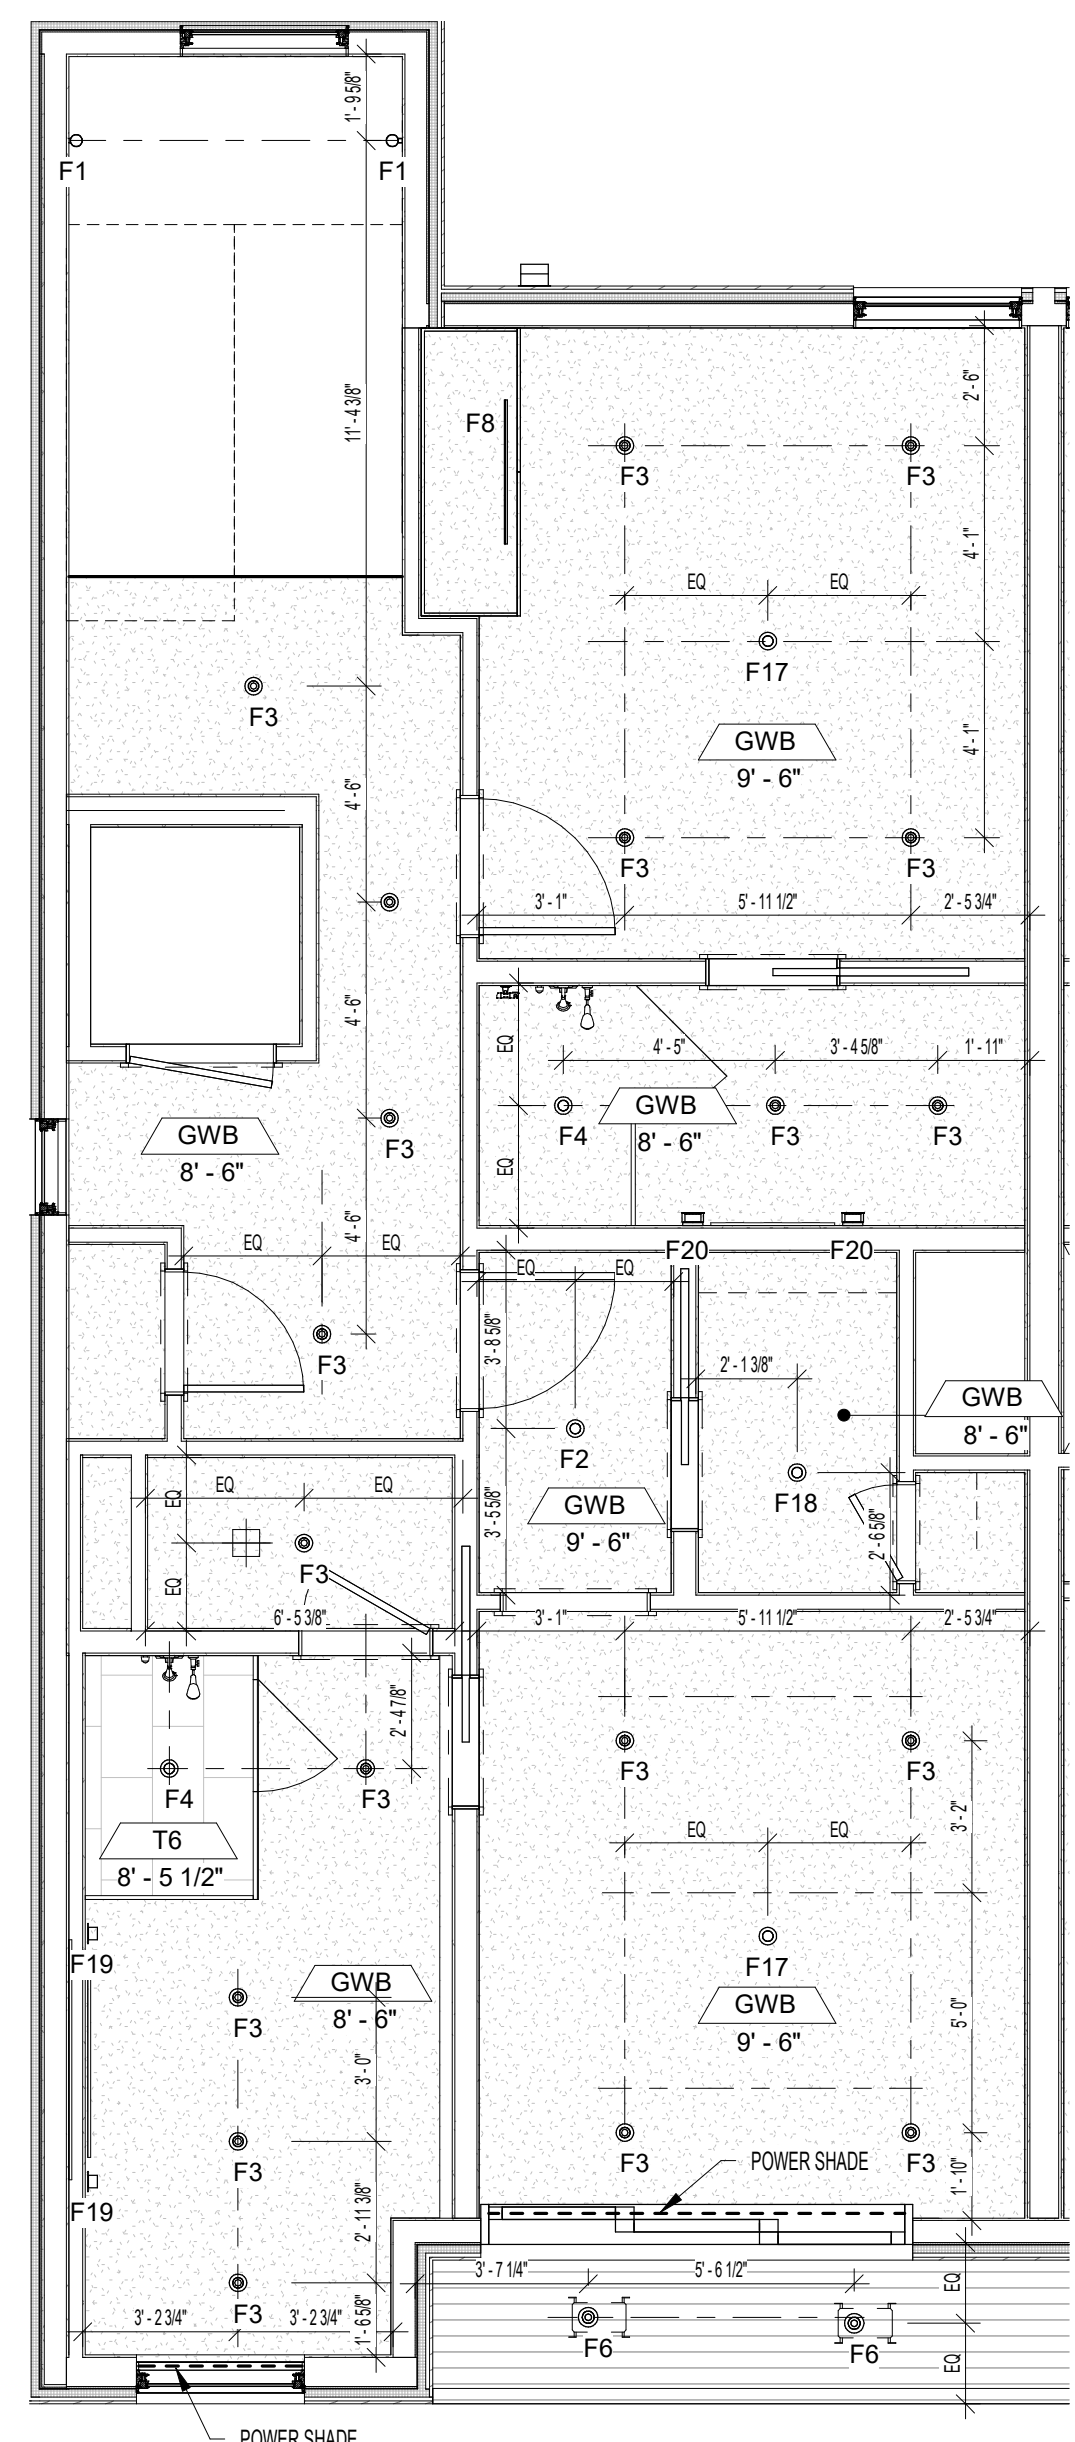

14 THIRD FLOOR RCP - UNIT D
1/4" = 1'-0"

ISSUED DATE	ISSUED FOR
03.27.2020	ISSUE FOR PERMIT
05.20.2020	PERMIT REVISIONS
06.12.2020	IFC: CORE & SHELL - PROGRESS
07.10.2020	IFC: CORE & SHELL - PRICING
12.15.2020	IFC: INTERIORS
02.26.2021	ASI 001: DESIGN REVISIONS
04.21.2021	ASI 002: DESIGN REVISIONS

PROFESSIONAL SEAL

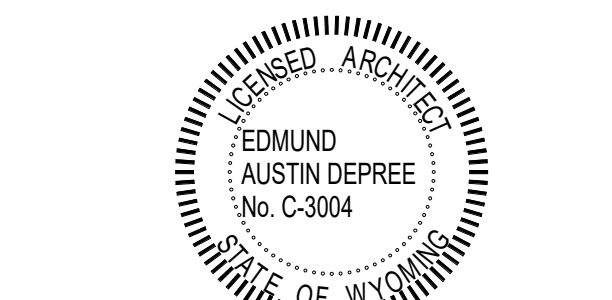
















Project
GLENWOOD GILL

185 GLENWOOD ST. JACKSON, WY 83001

1928	Project No.
RB / CP / MF	Drawn By
NWKS	Checked By
Discipline	Drawing No.

A7.09


Drawing Name
ENLARGED FLOOR PLANS - UNIT D

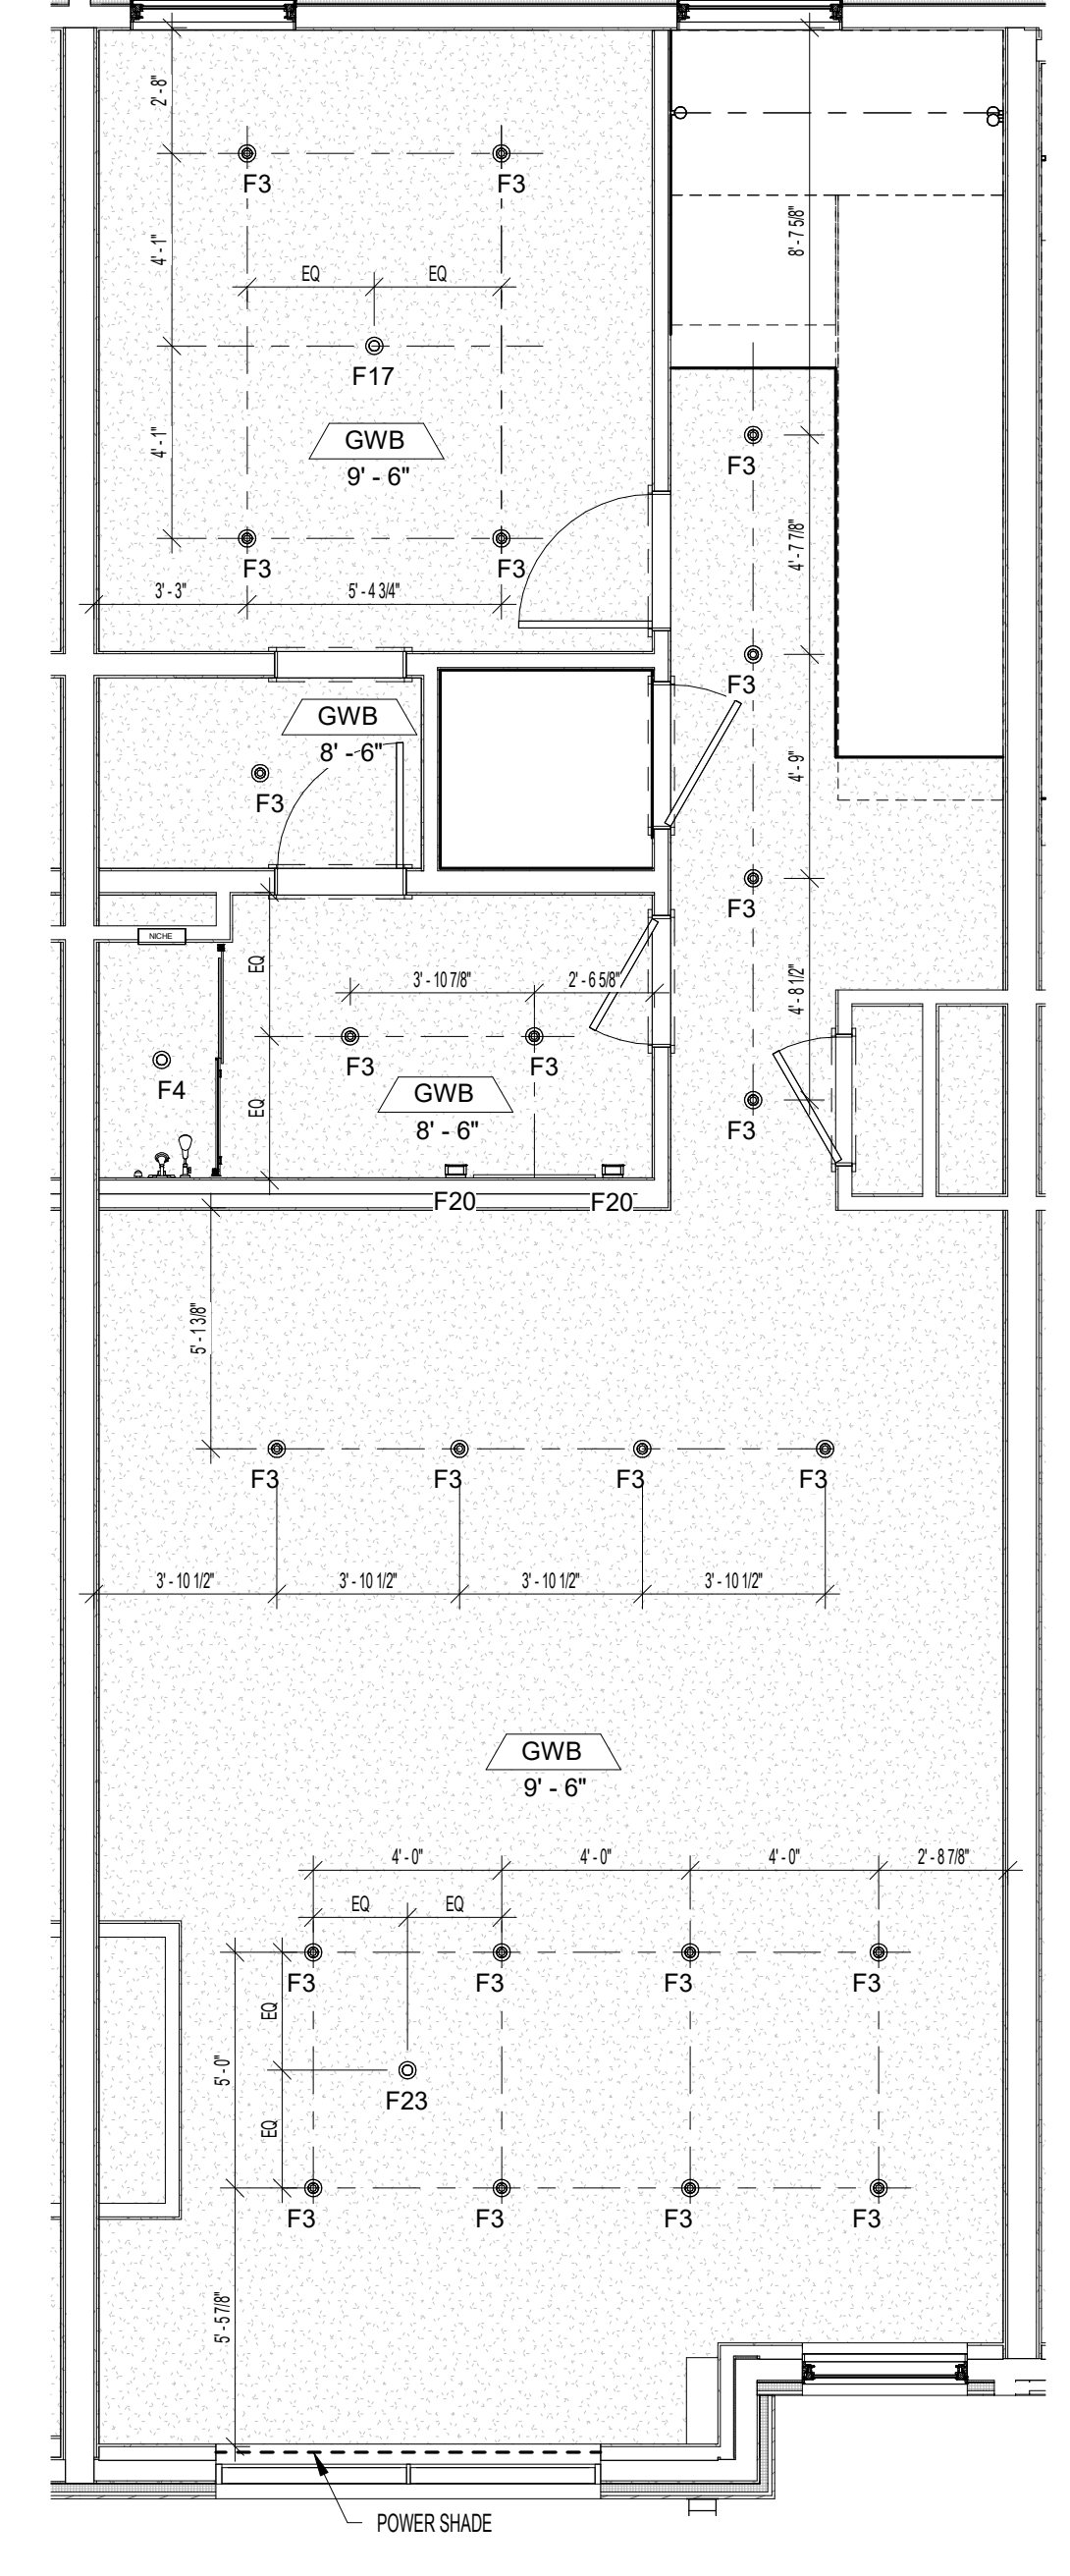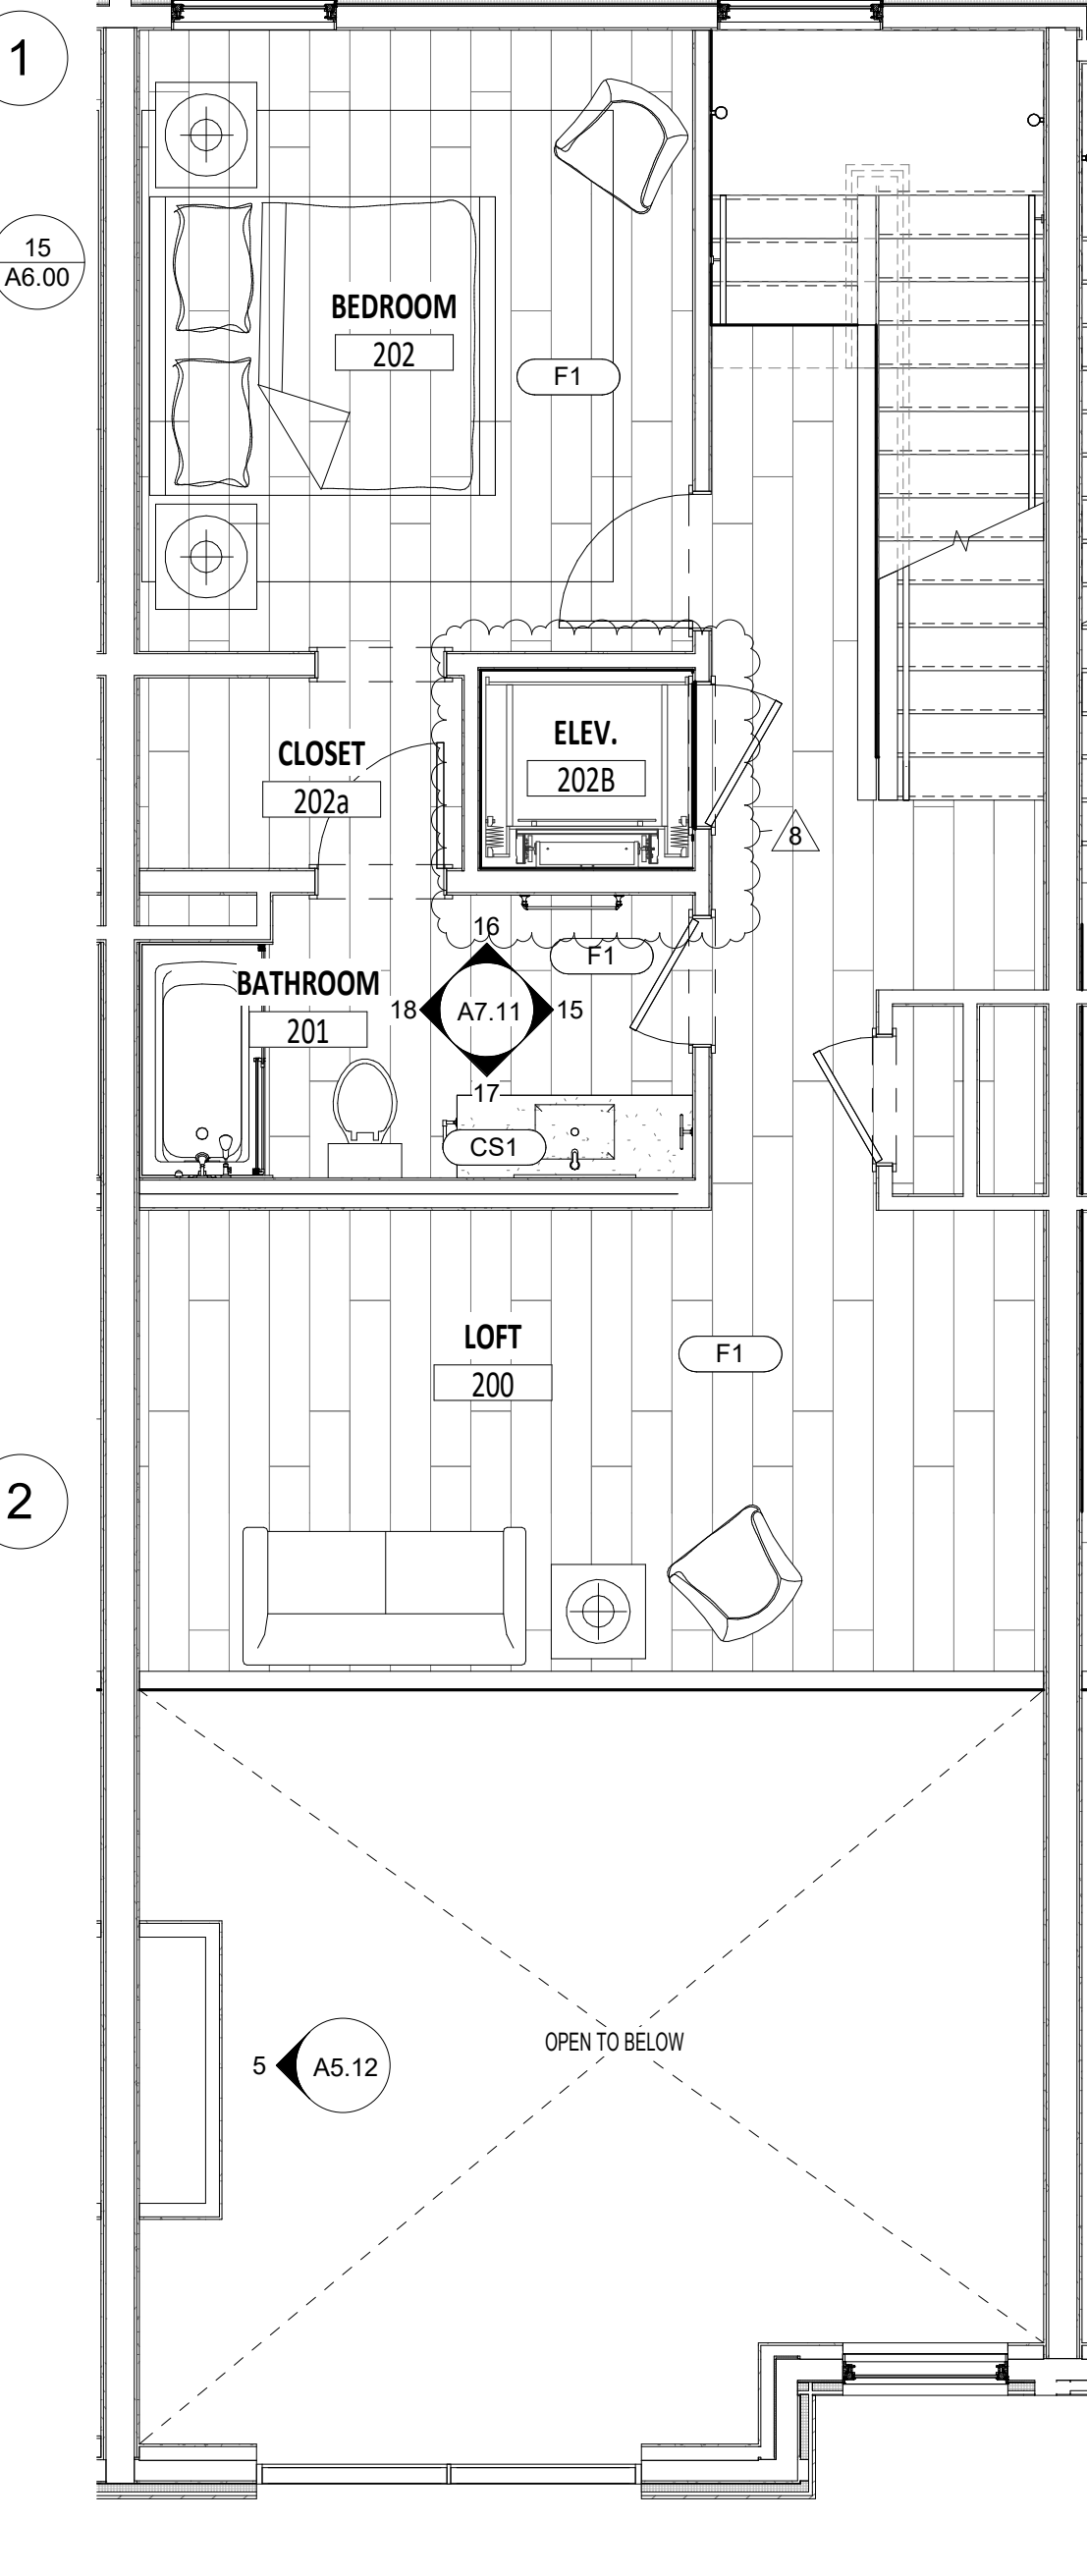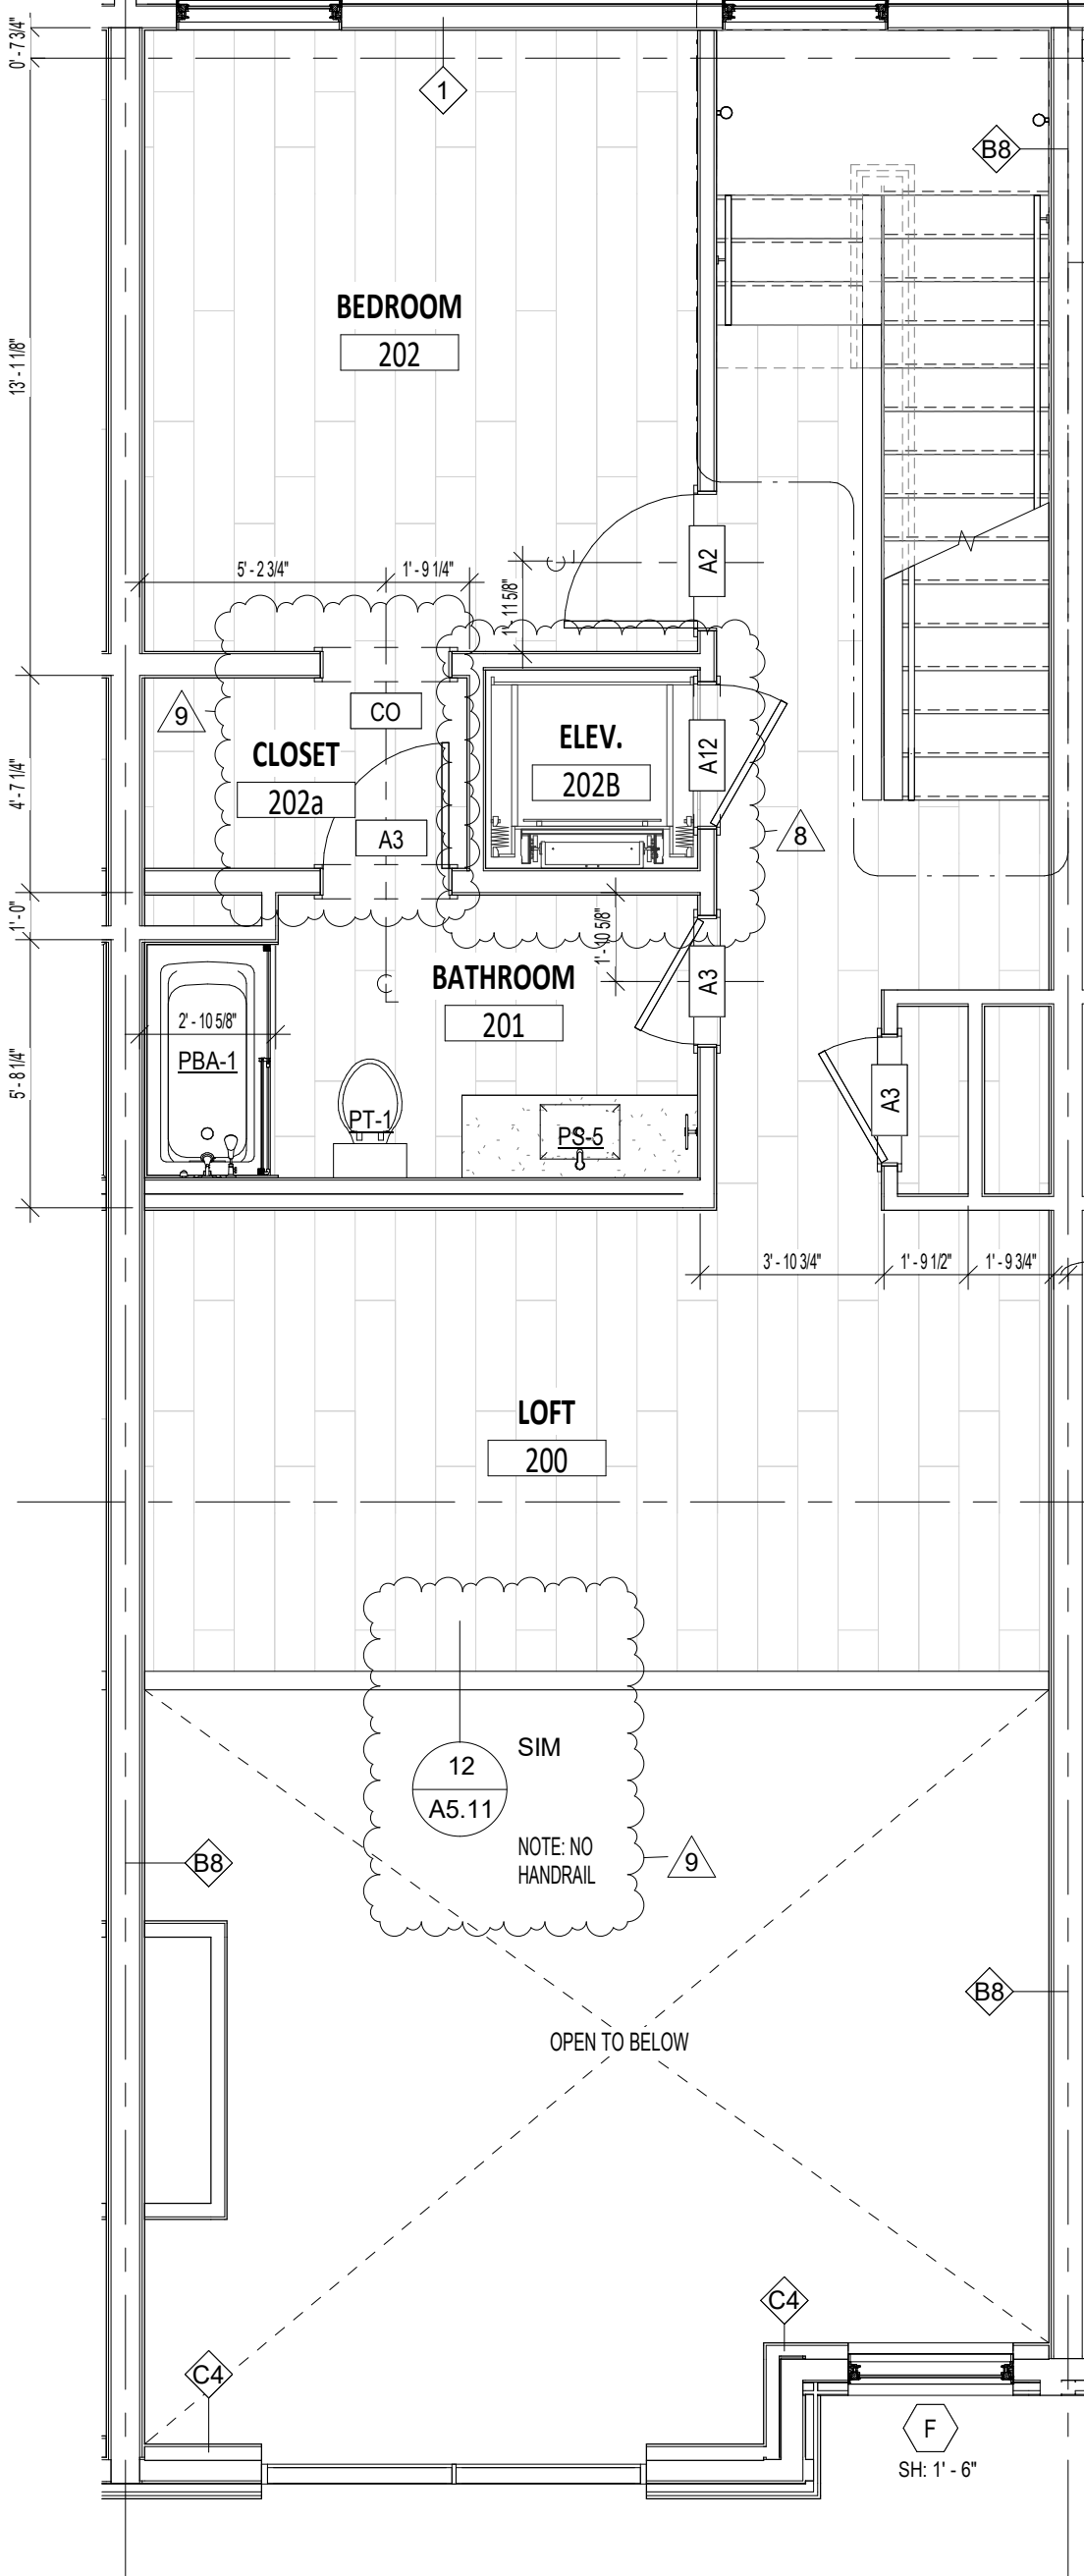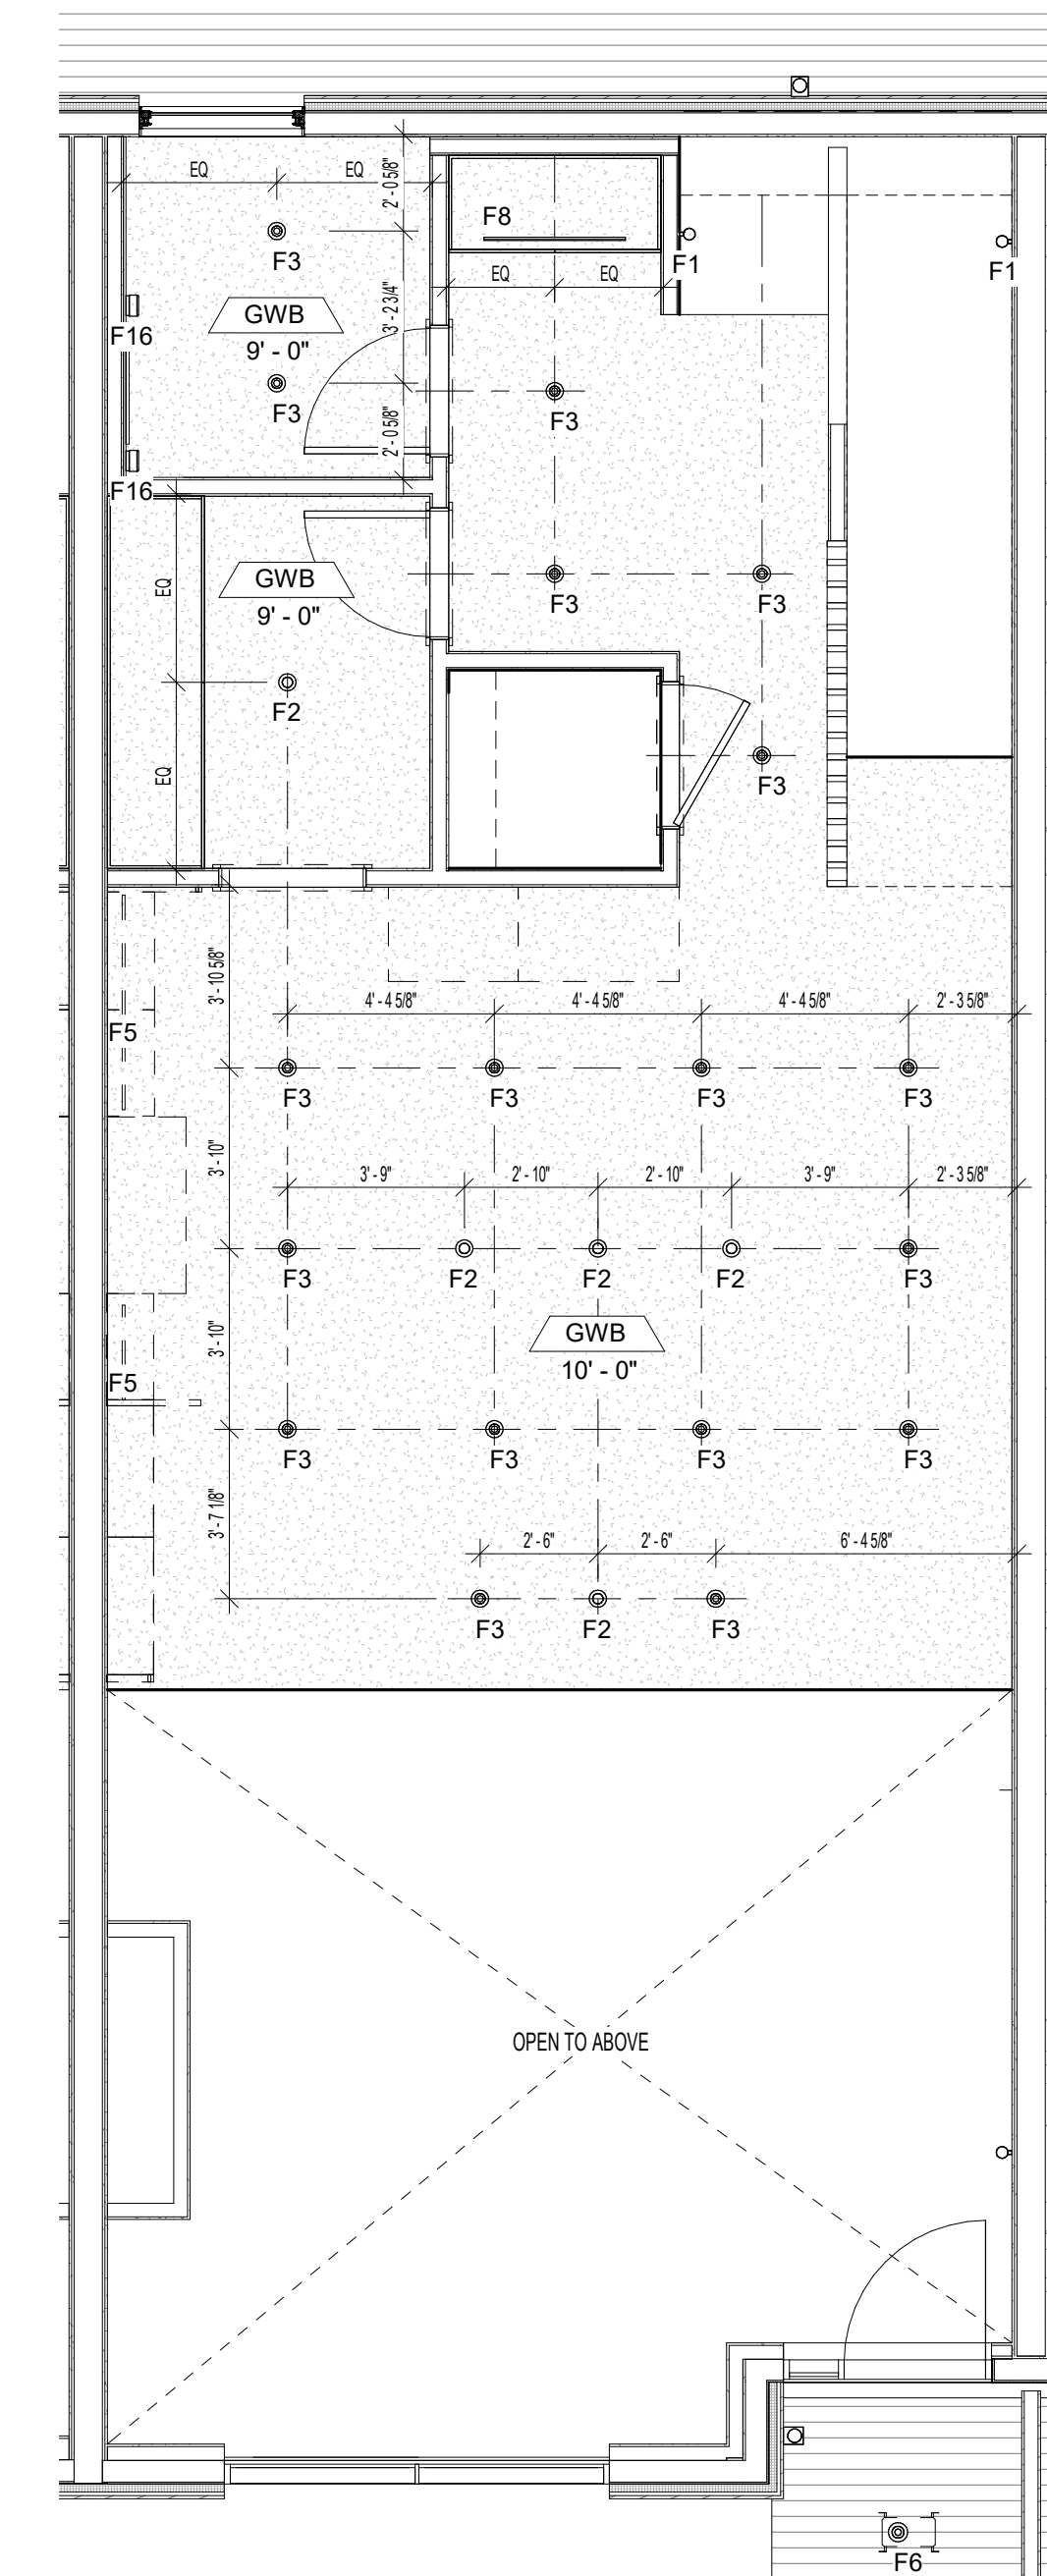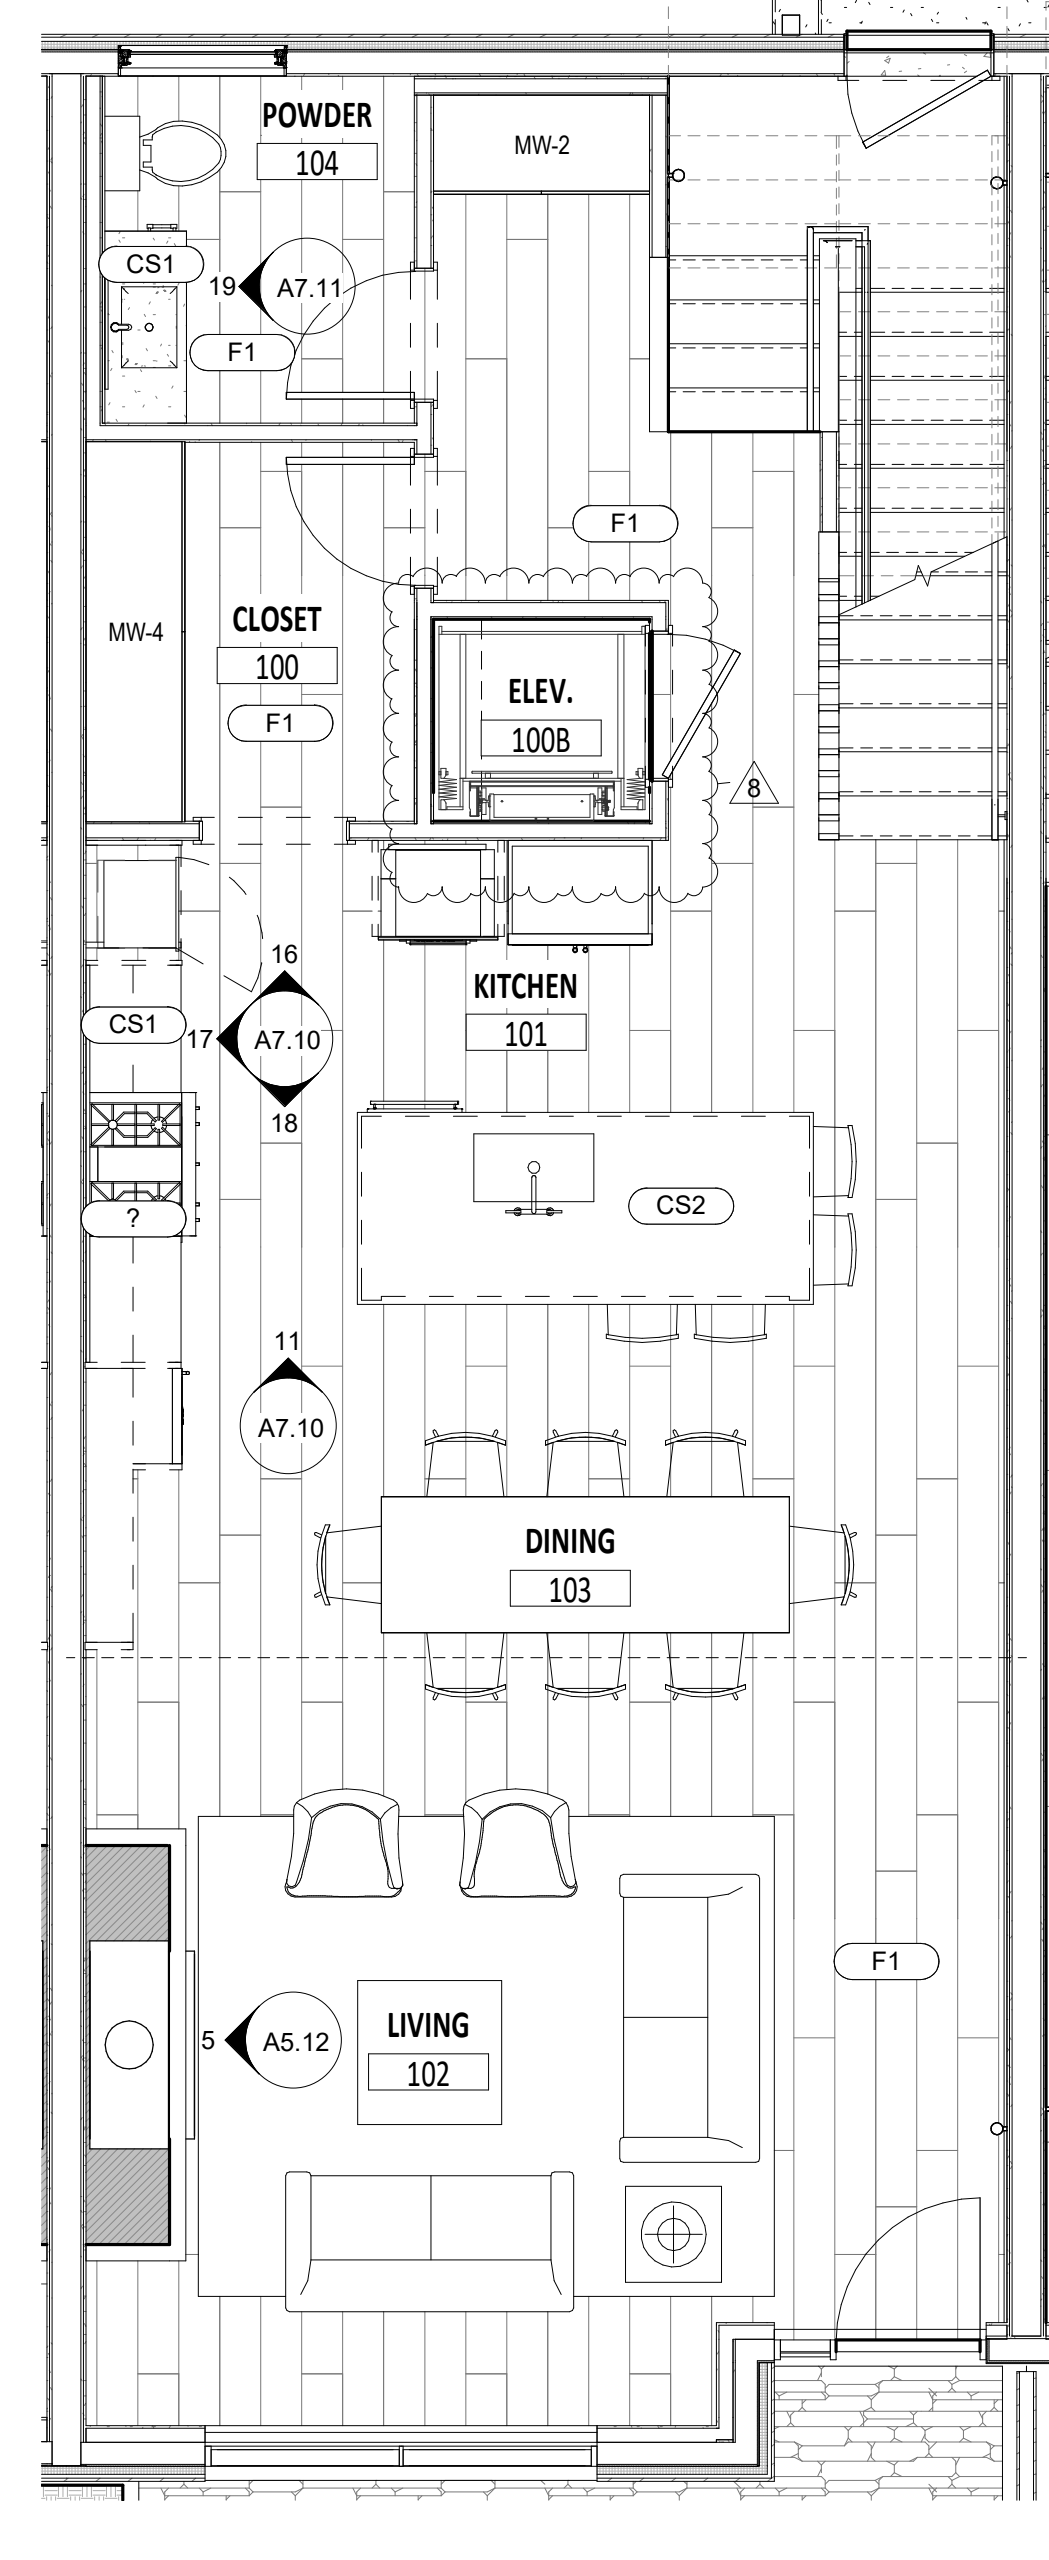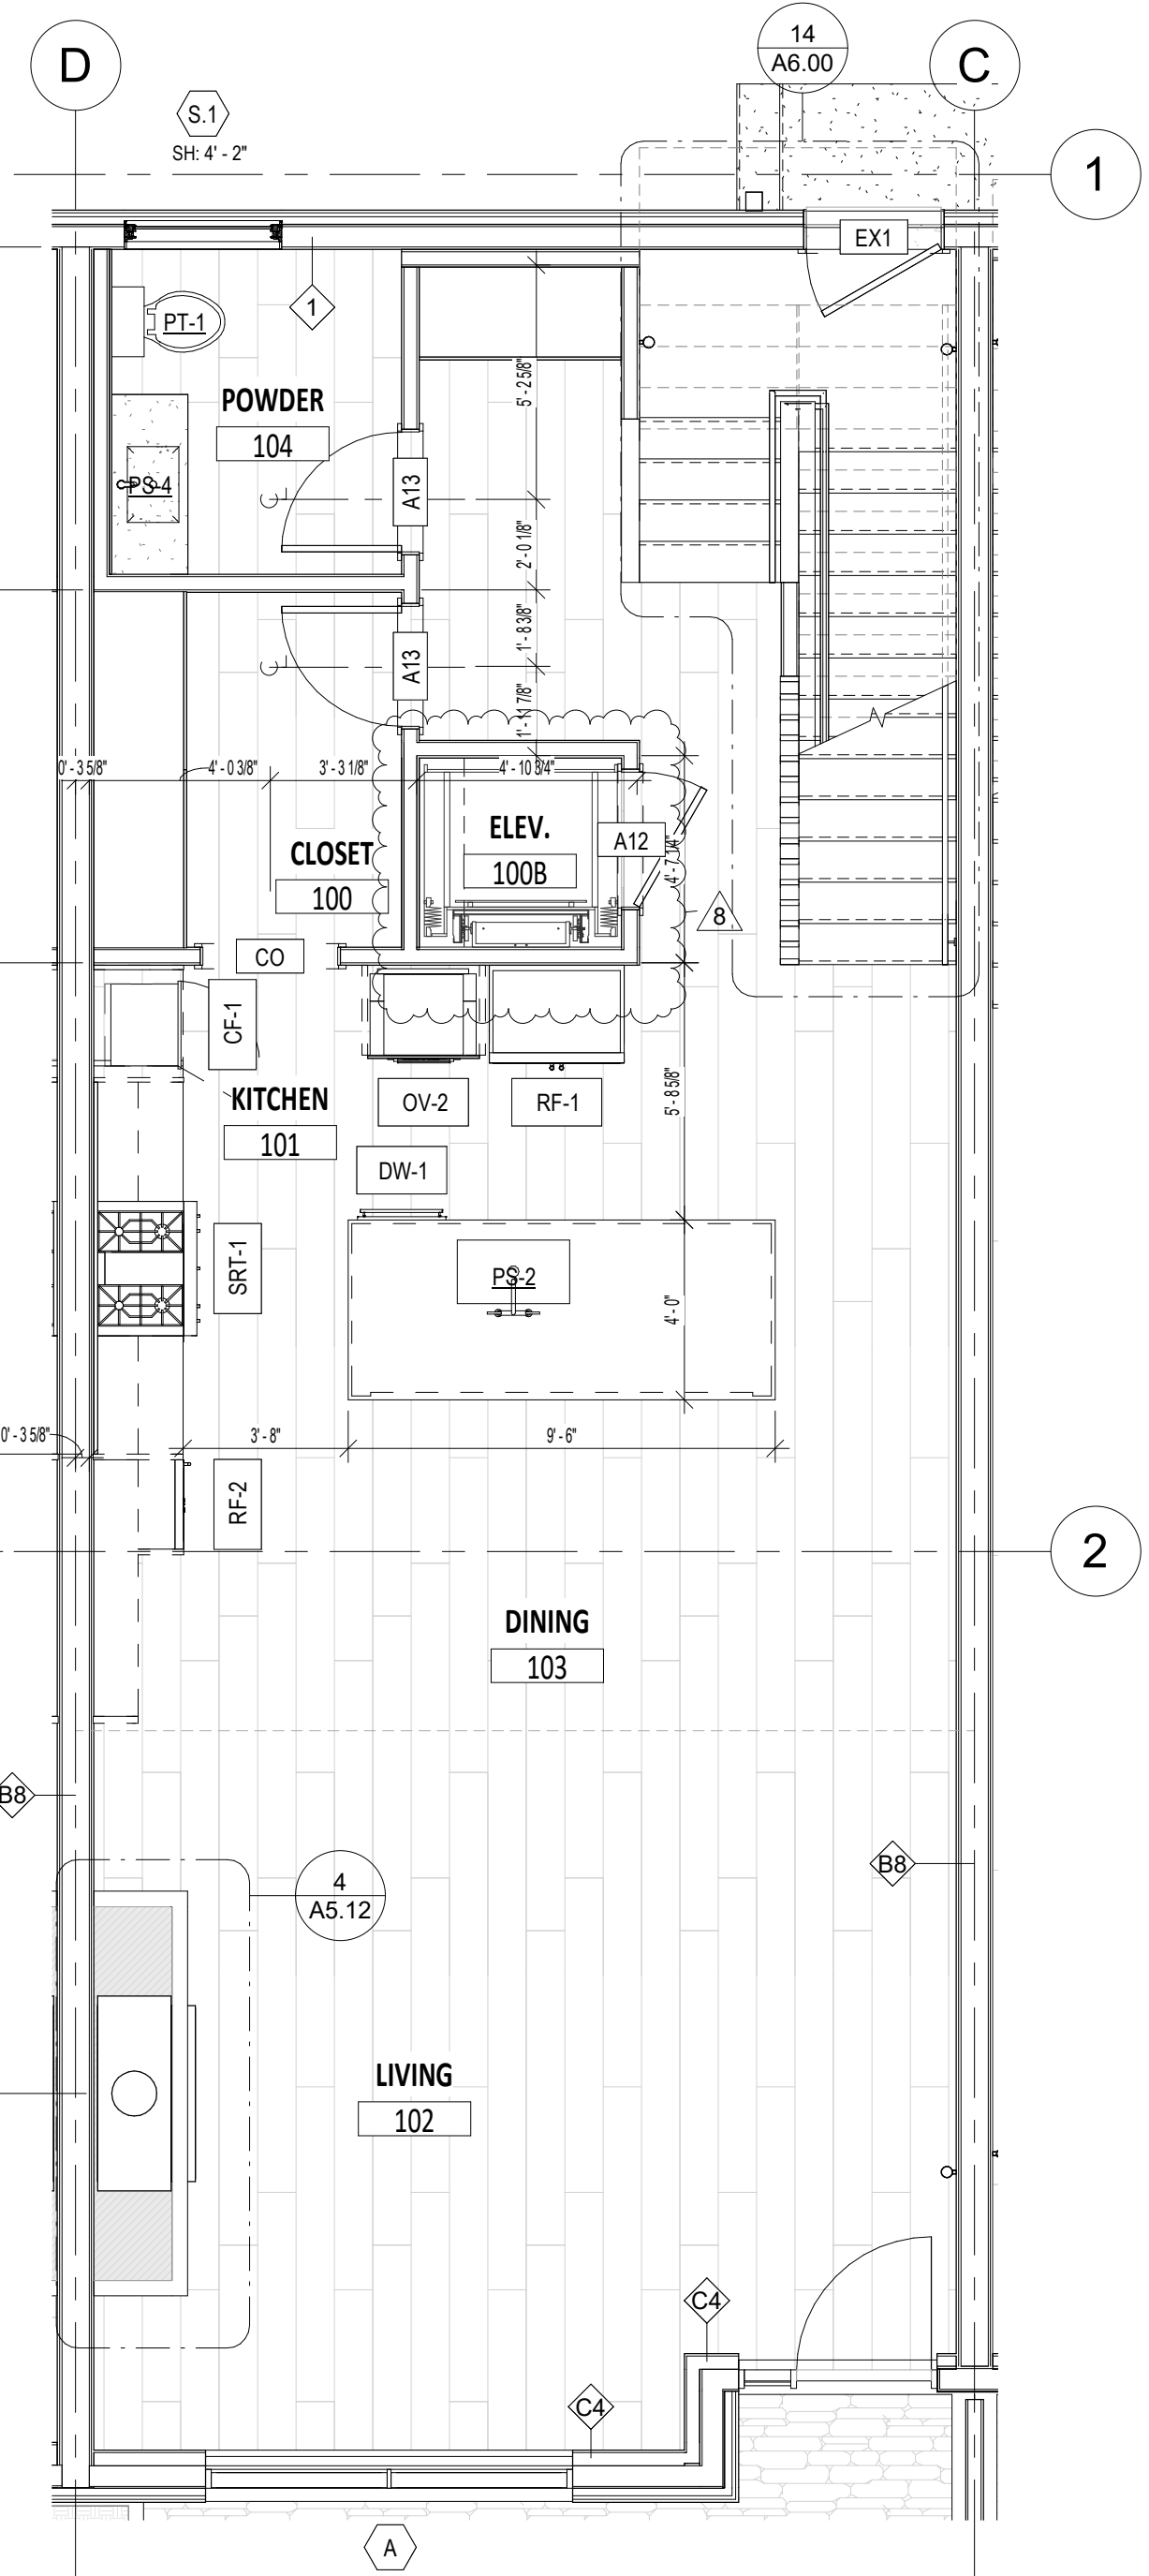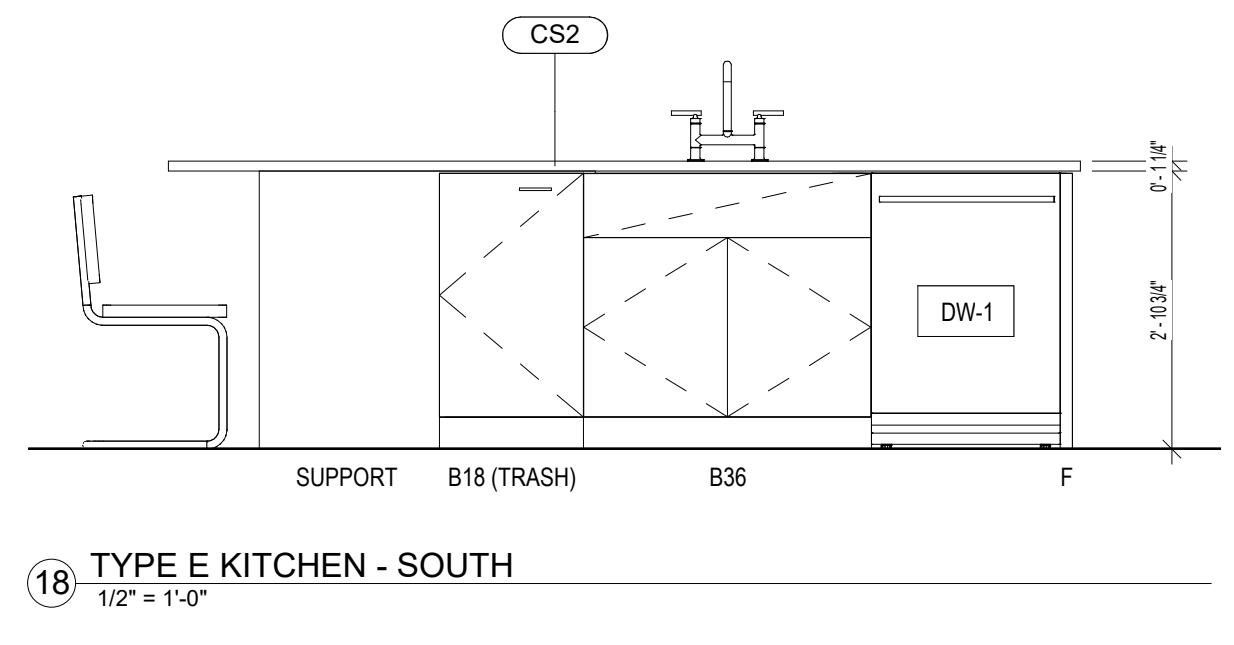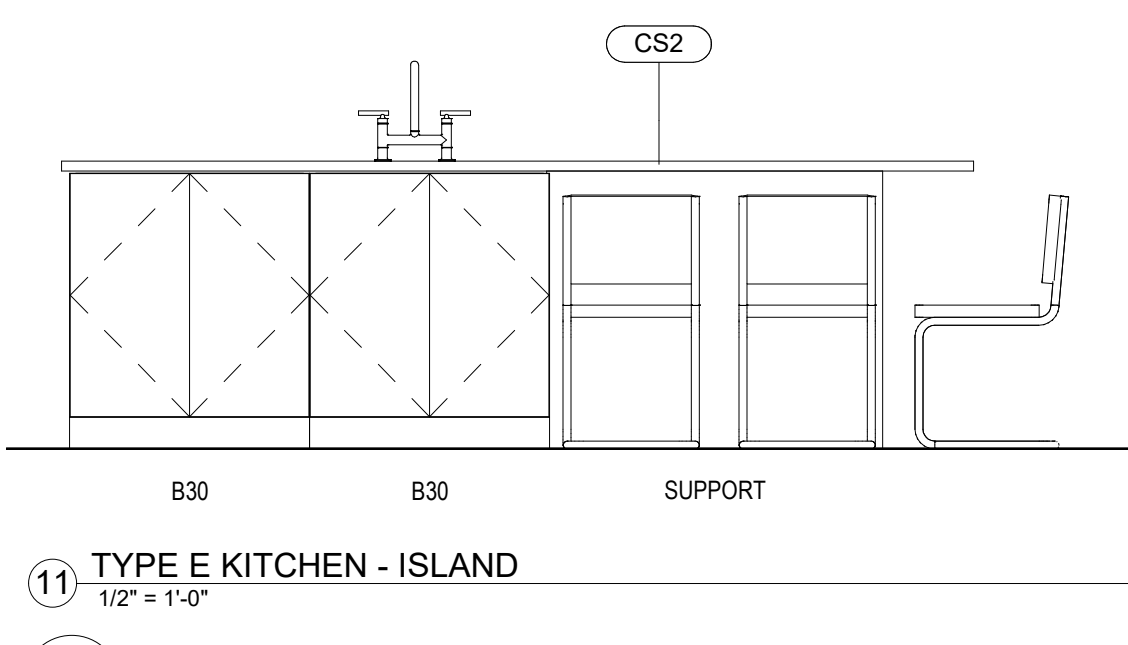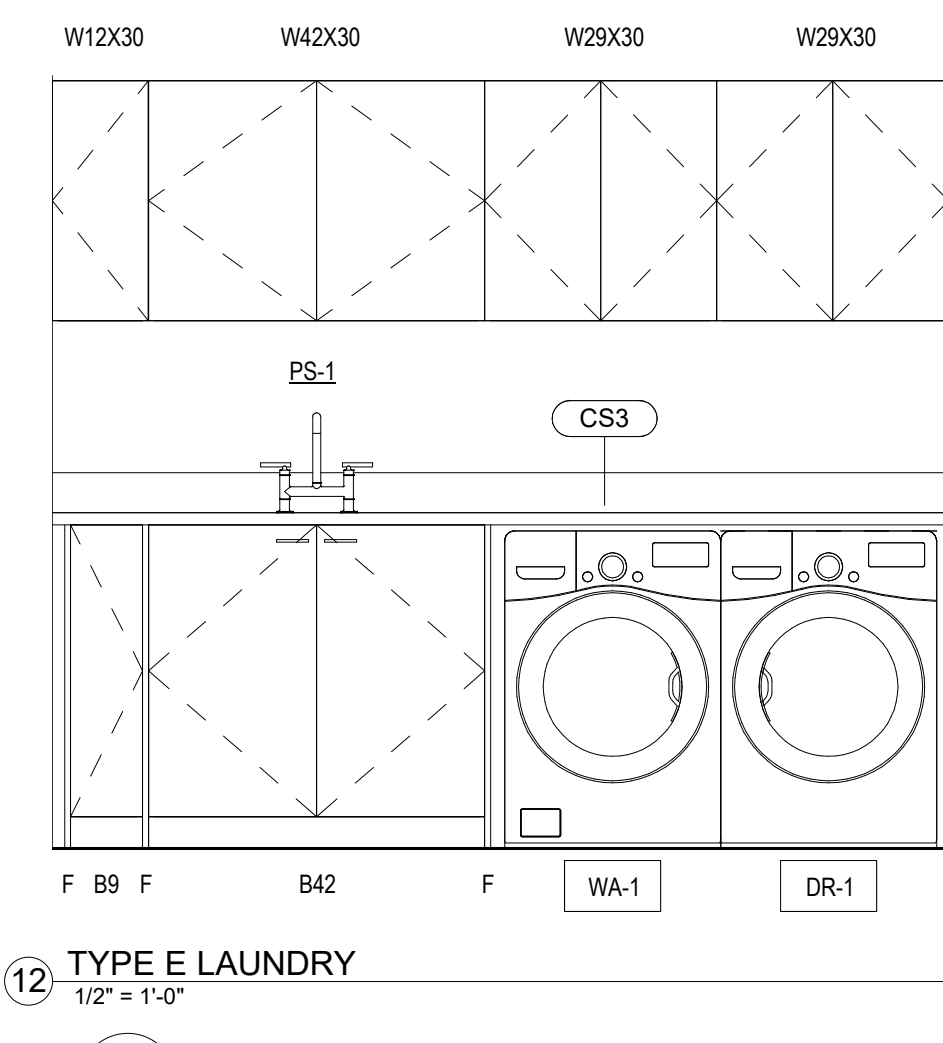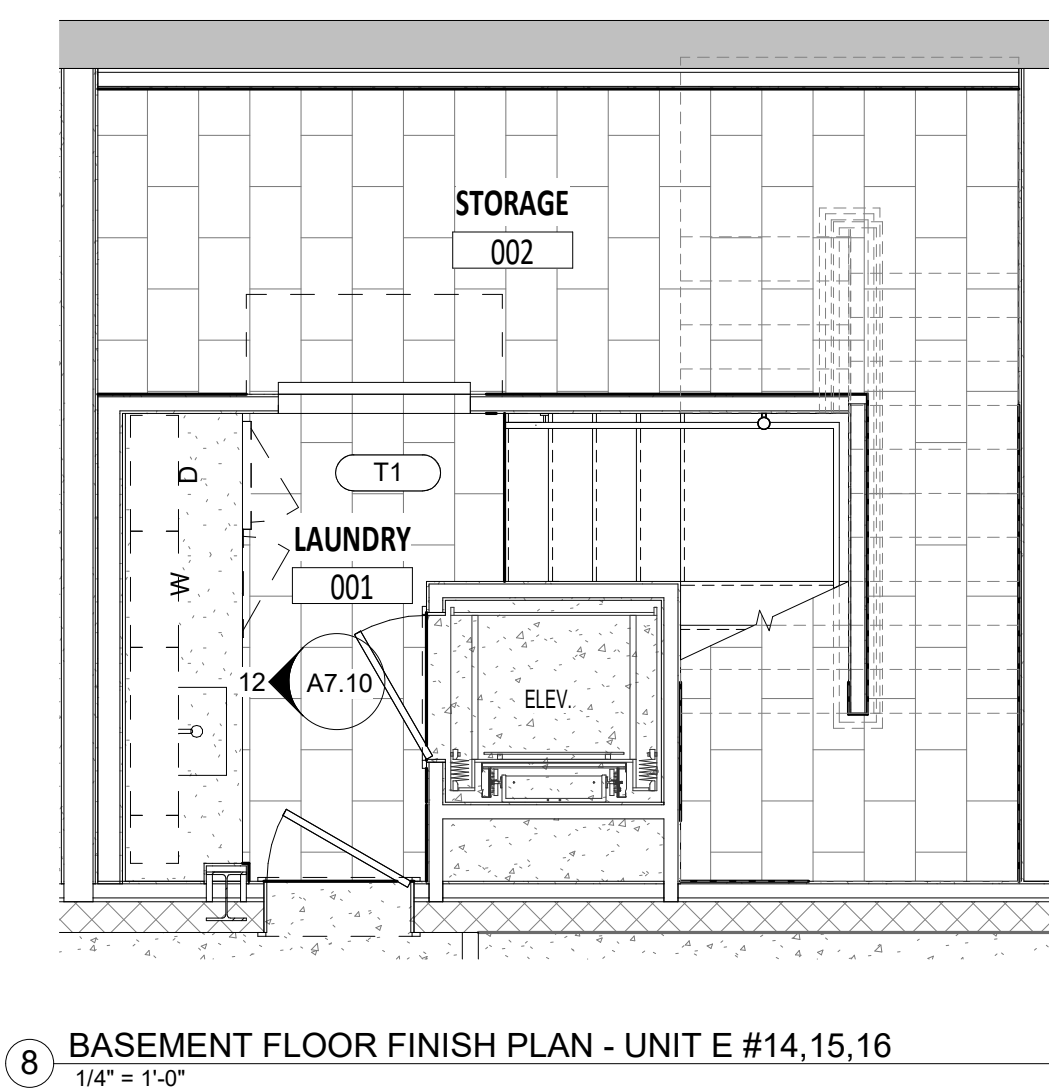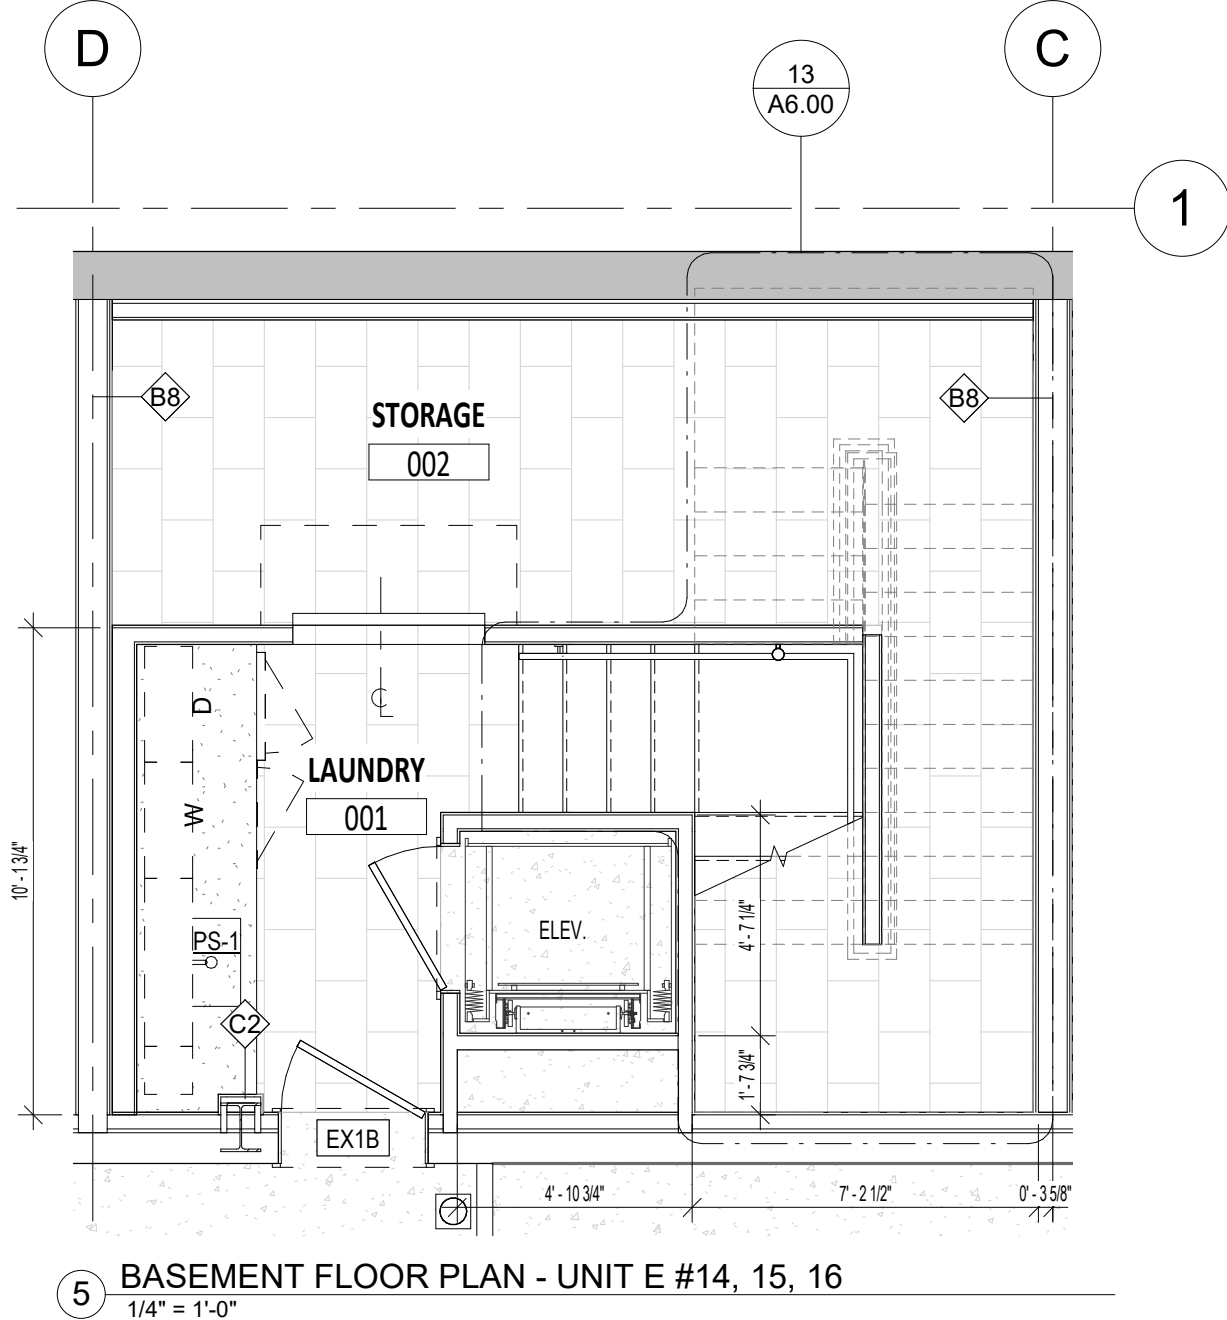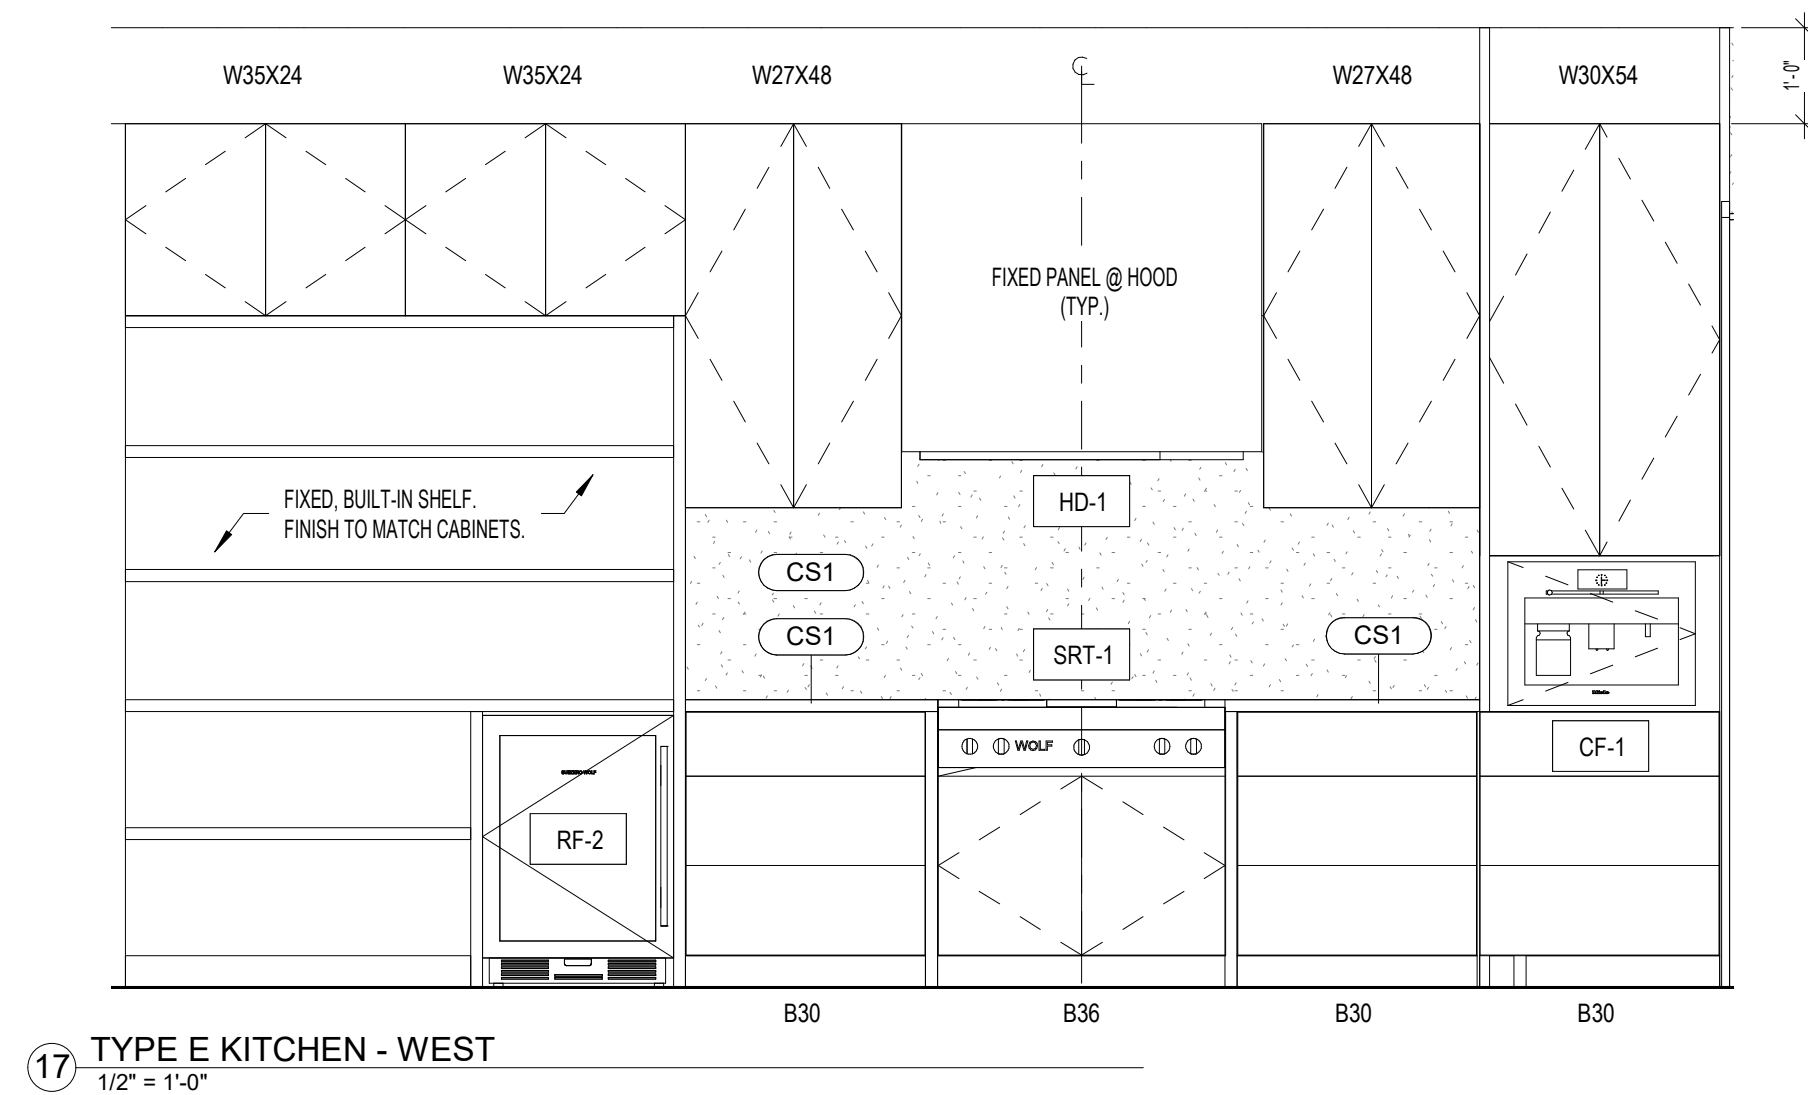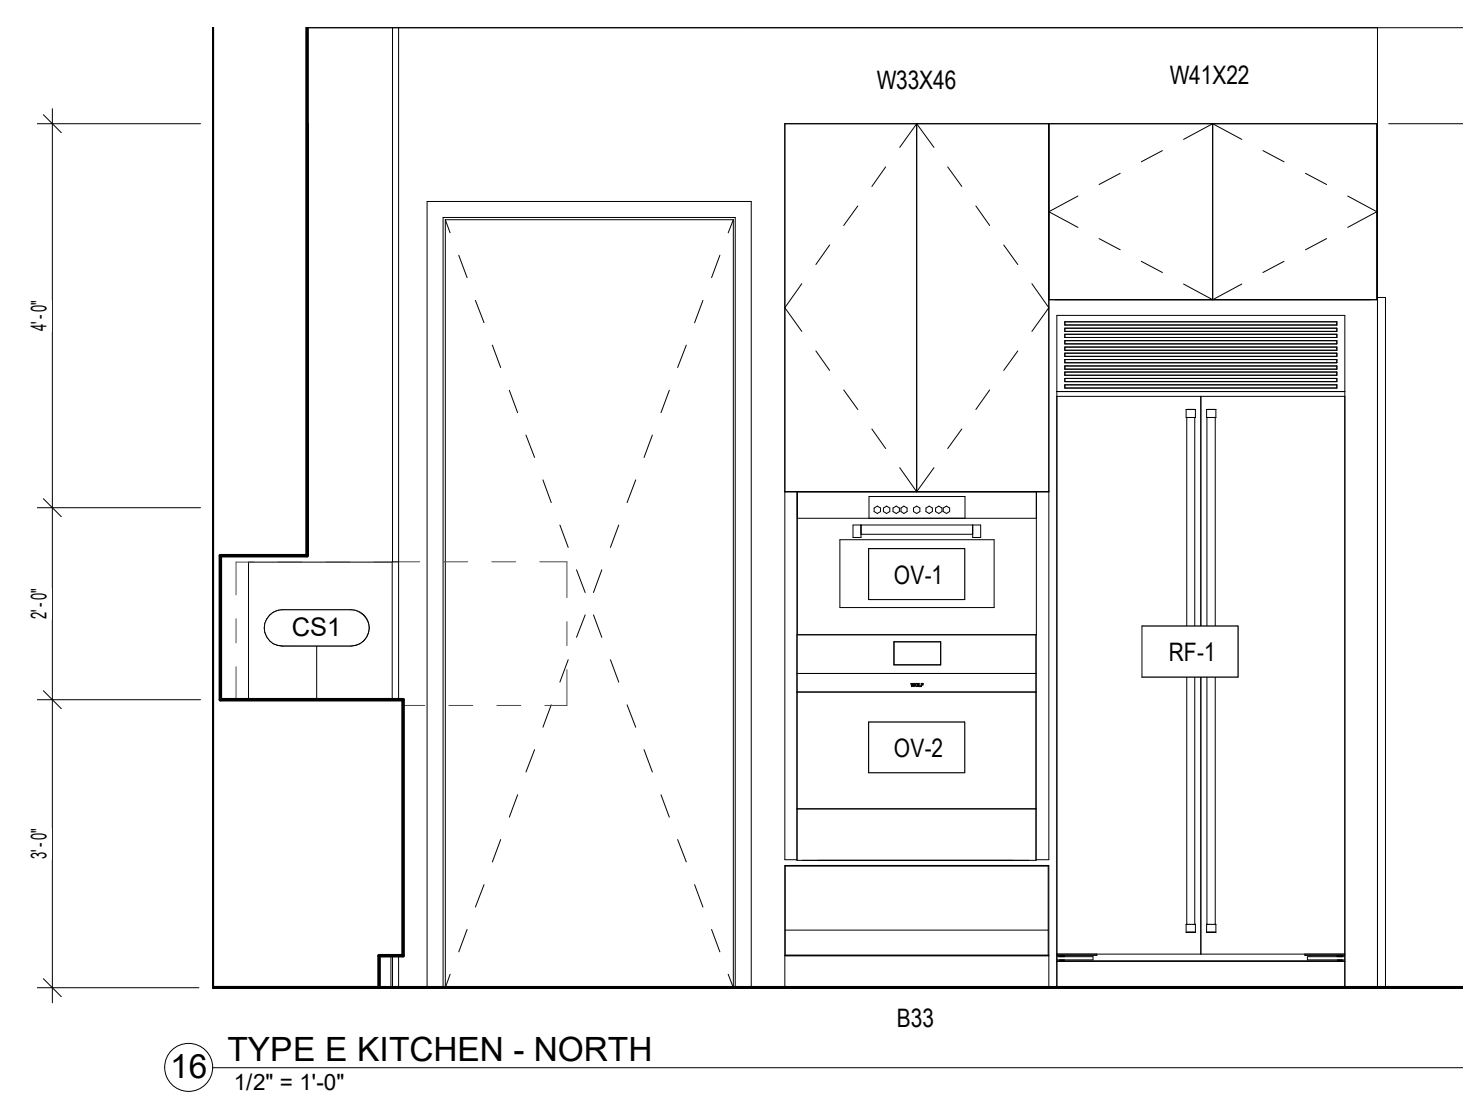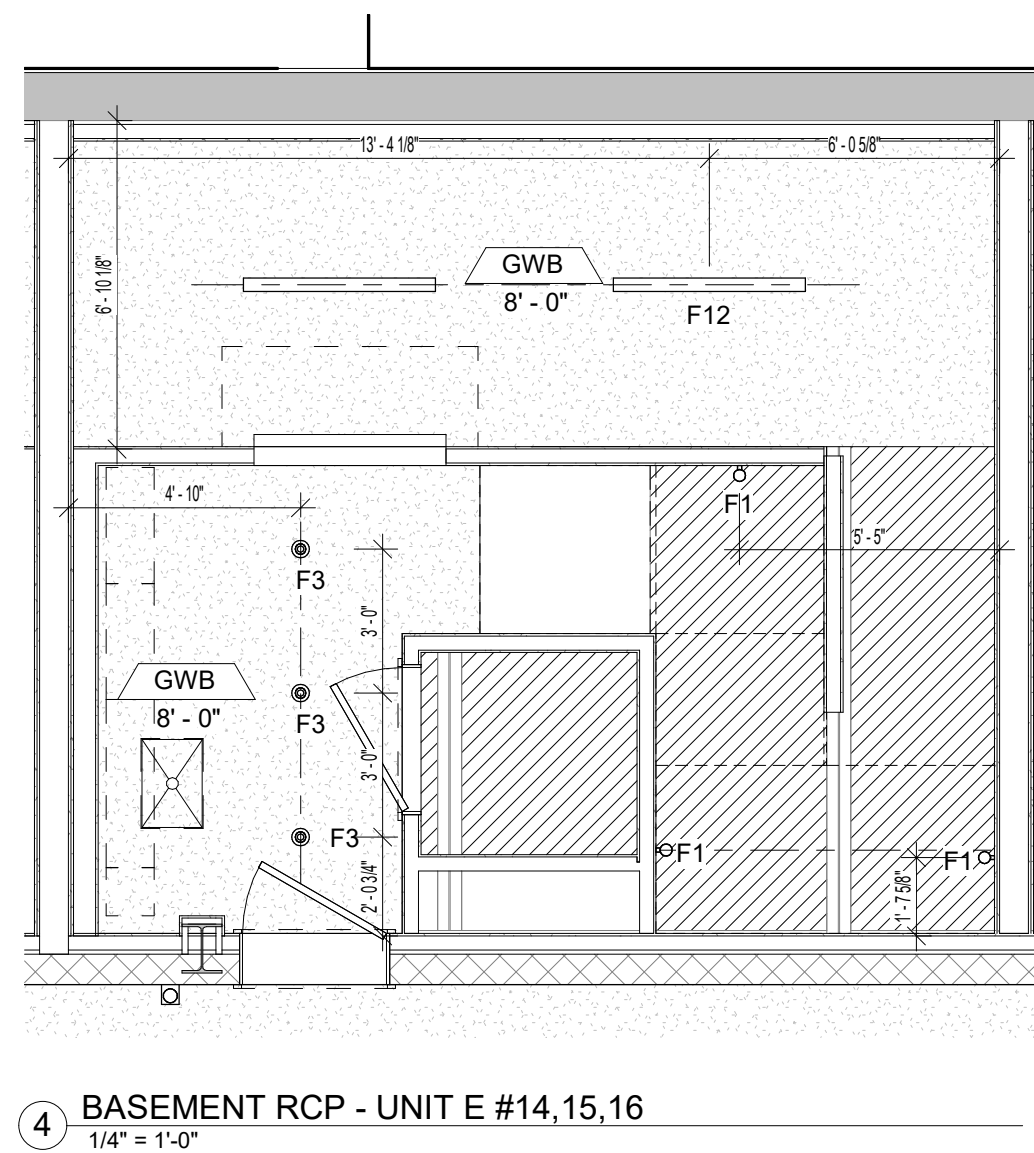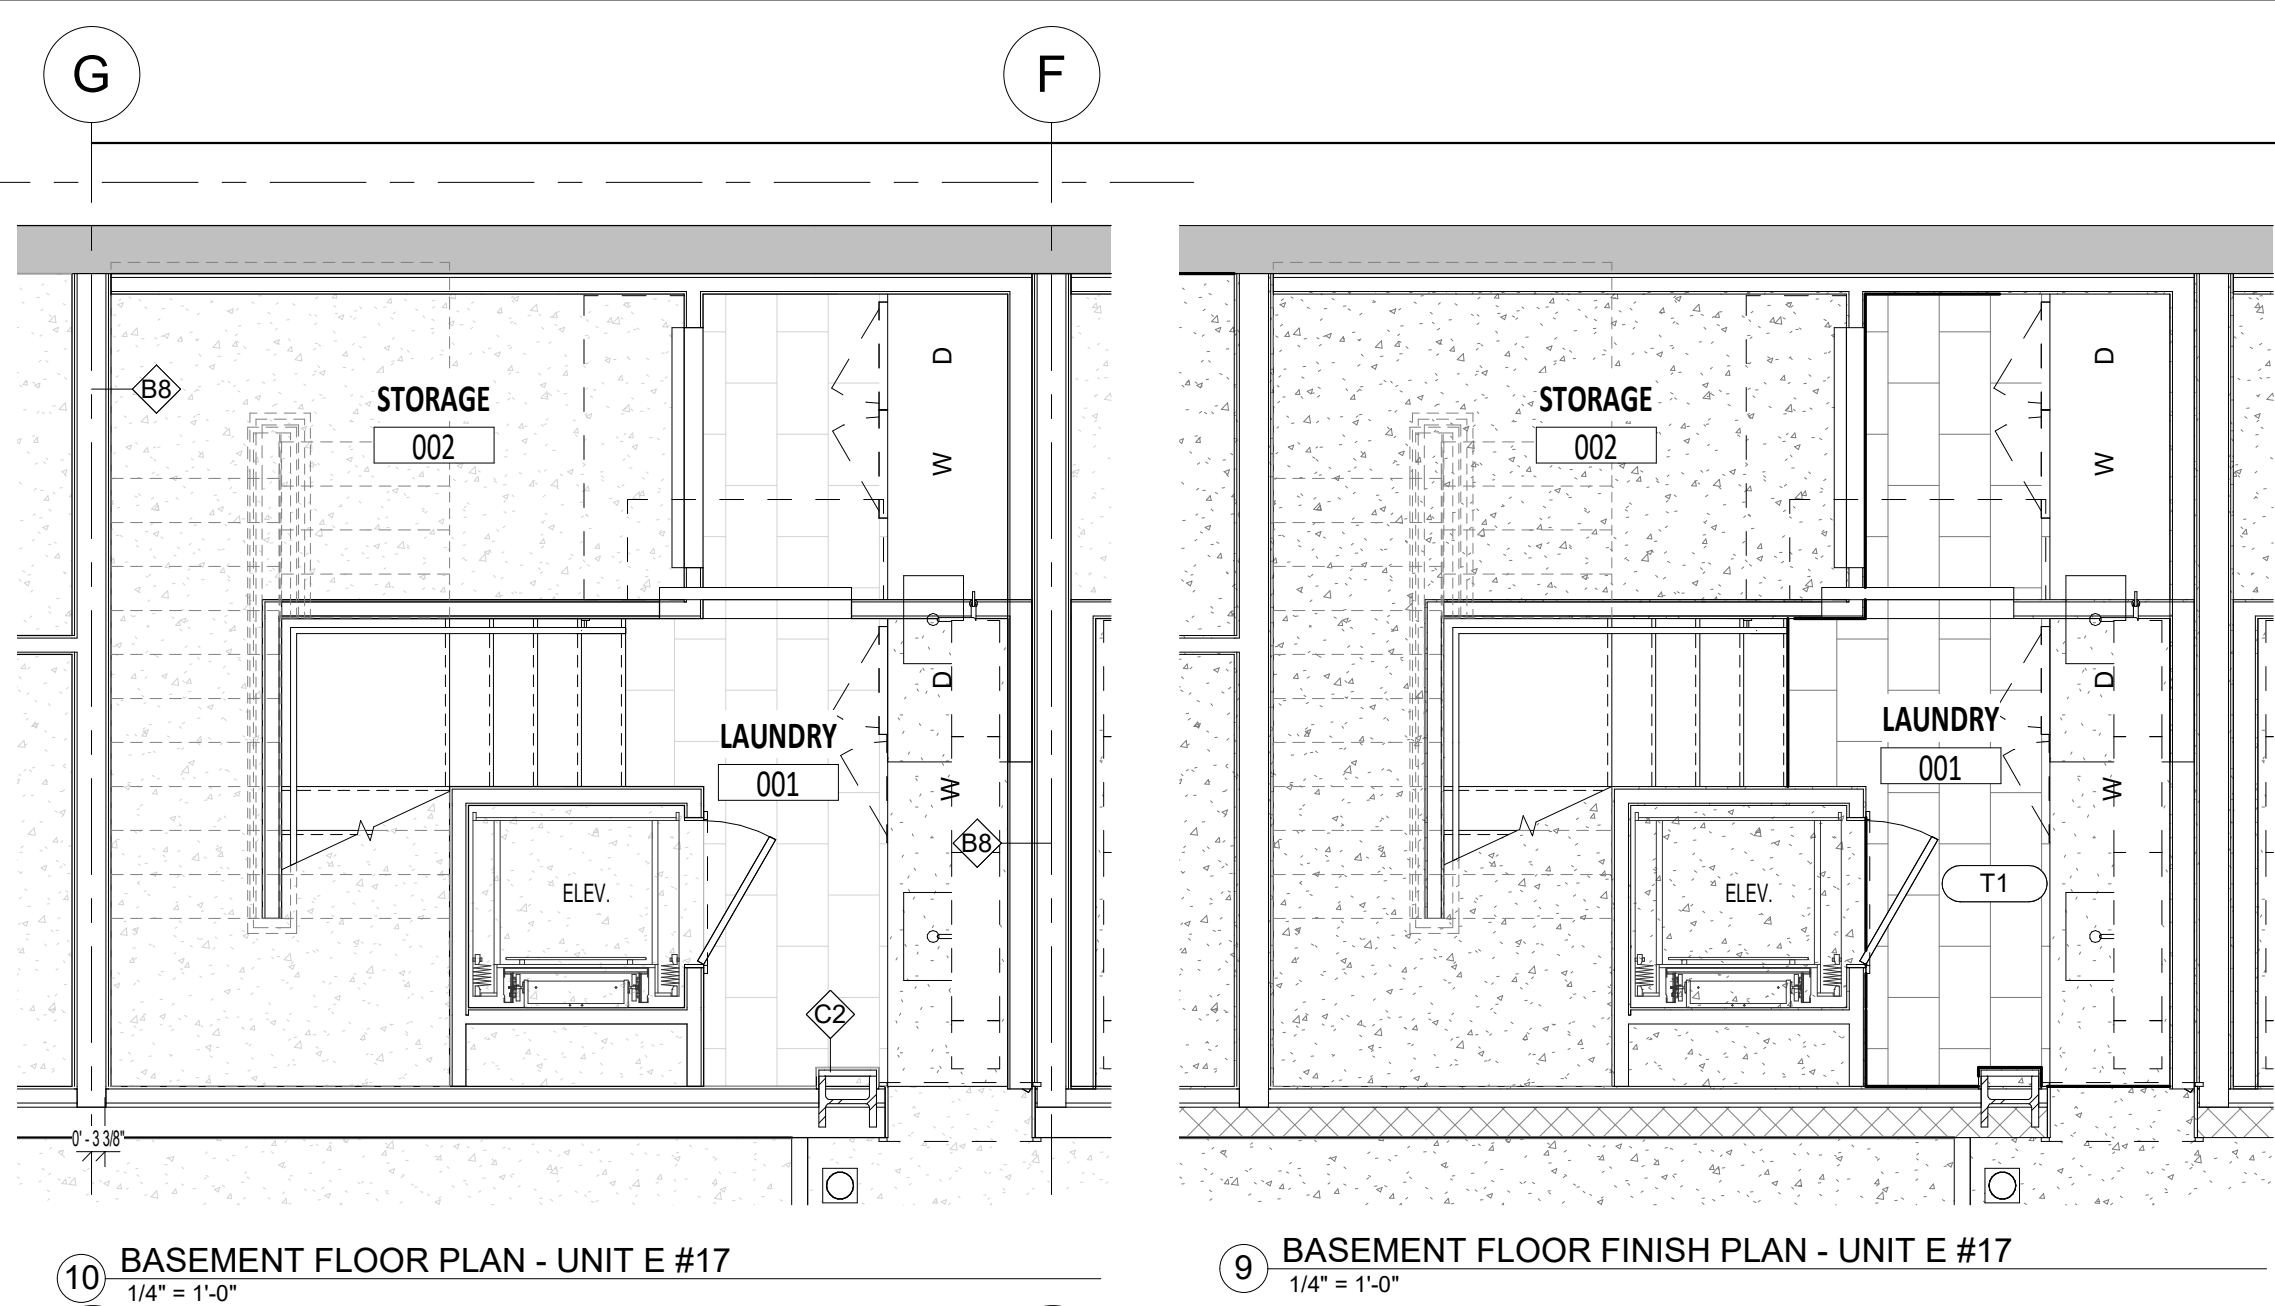

NORTHWORKS


CHICAGO | JACKSON HOLE | SAN FRANCISCO | PHILADELPHIA

185 E. Hansen Avenue
T 307-201-5324
www.nwks.com

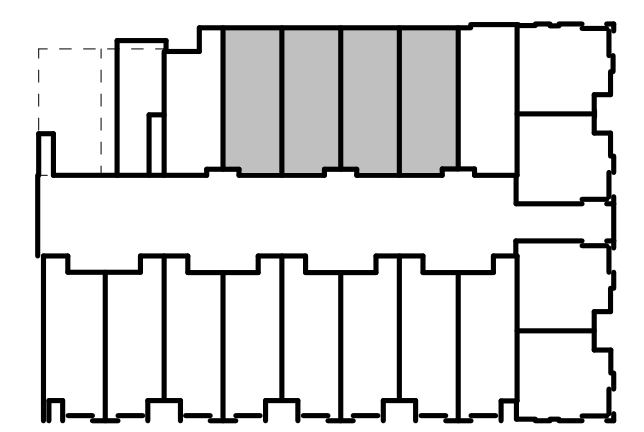

ISSUED DATE	ISSUED FOR
03.27.2020	ISSUE FOR PERMIT
05.20.2020	PERMIT REVISIONS
06.12.2020	IFC: CORE & SHELL - PROGRESS
07.10.2020	IFC: CORE & SHELL - PRICING
12.15.2020	IFC: INTERIORS
02.26.2021	ASI 001: DESIGN REVISIONS
04.21.2021	ASI 002: DESIGN REVISIONS

PROFESSIONAL SEAL

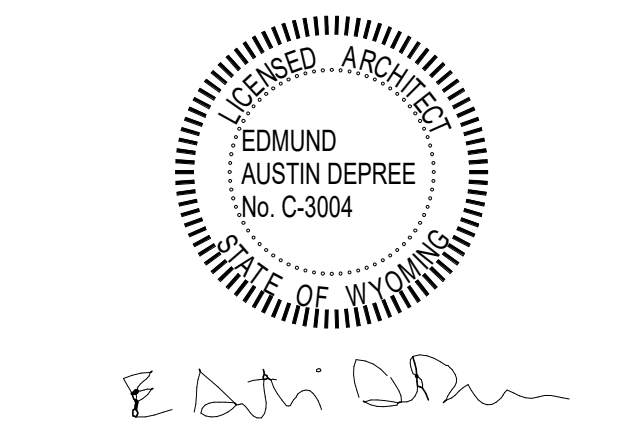


Project
GLENWOOD GILL

185 GLENWOOD ST. JACKSON, WY 83001


1928	Project No.
RB / CP / MF	Drawn By
NWKS	Checked By
Discipline	Drawing No.

A7.10


Drawing Name
ENLARGED FLOOR PLANS - UNIT E

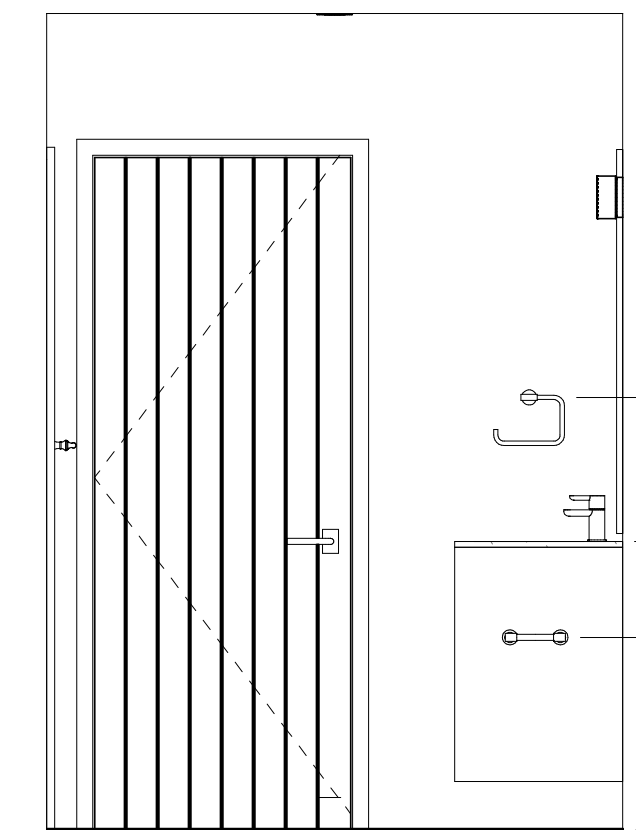


15 TYPE E BATH 1 - EAST
1/2" = 1'-0"

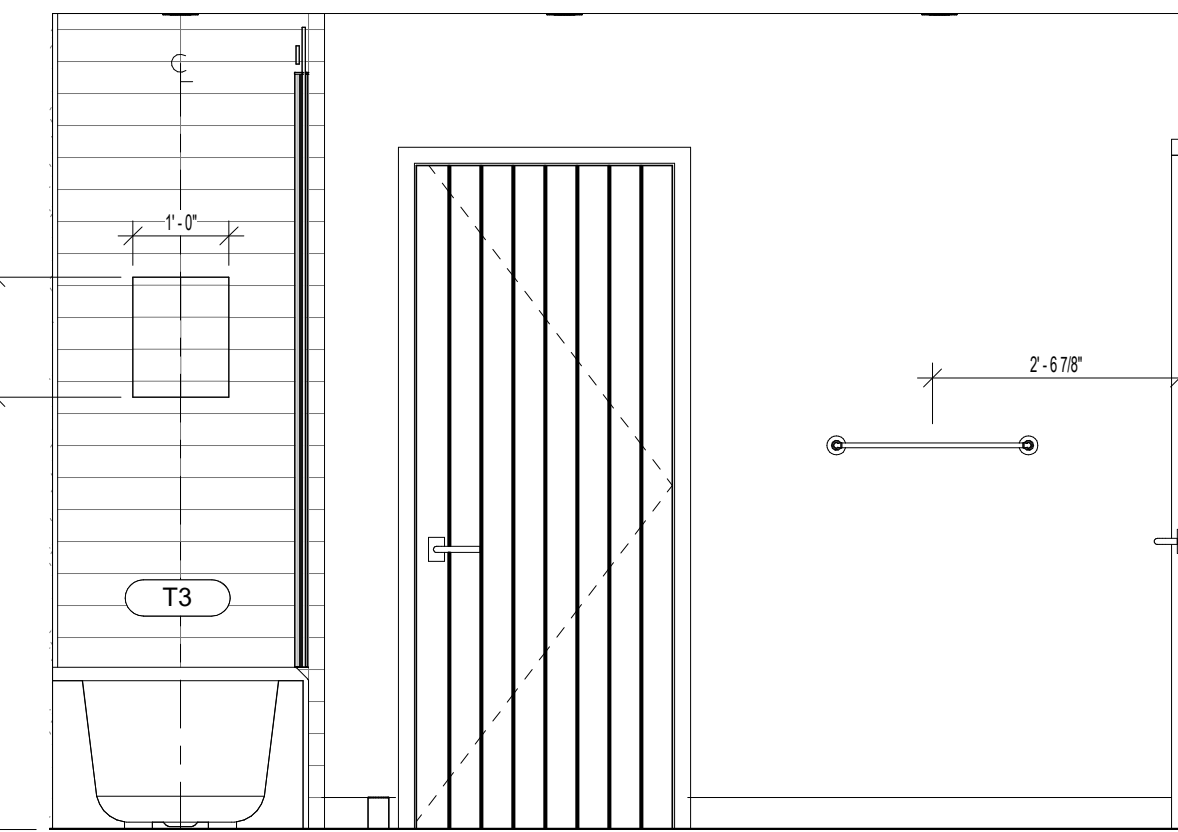


16 TYPE E BATH 1 - NORTH
1/2" = 1'-0"

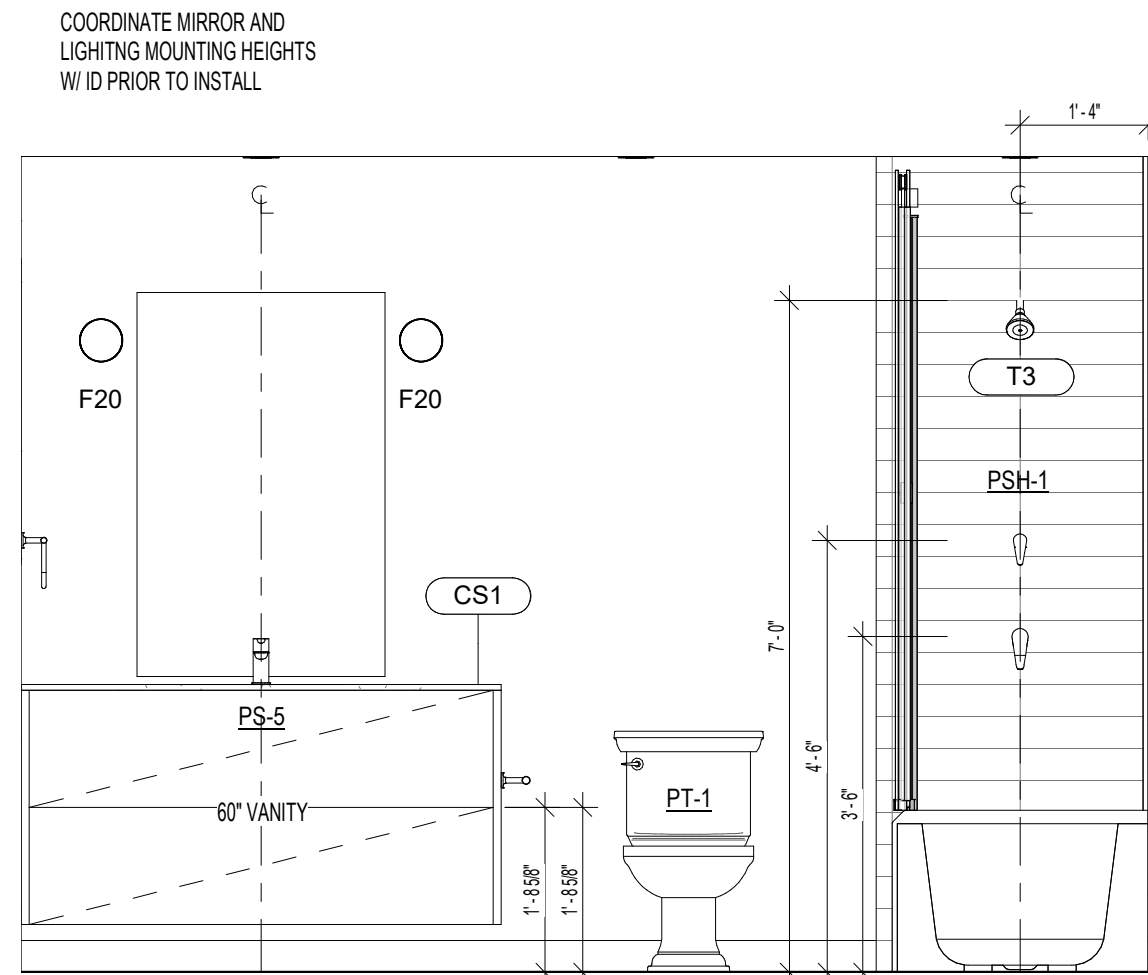


17 TYPE E BATH 1 - SOUTH
1/2" = 1'-0"

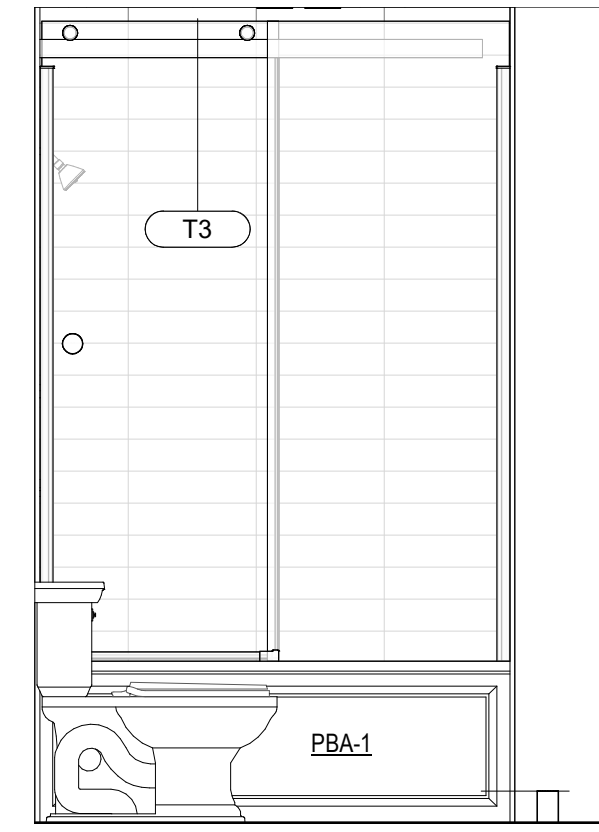


18 TYPE E BATH 1 - WEST
1/2" = 1'-0"

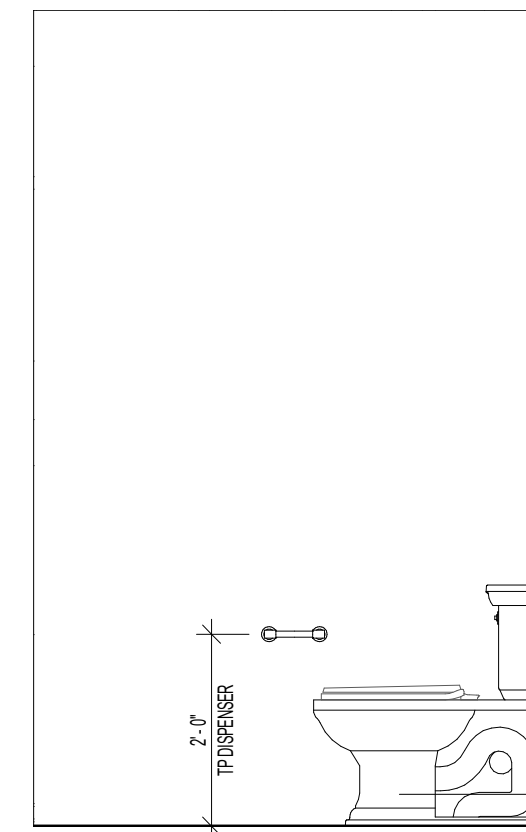


7 TYPE E BATH 2 - NORTH
1/2" = 1'-0"

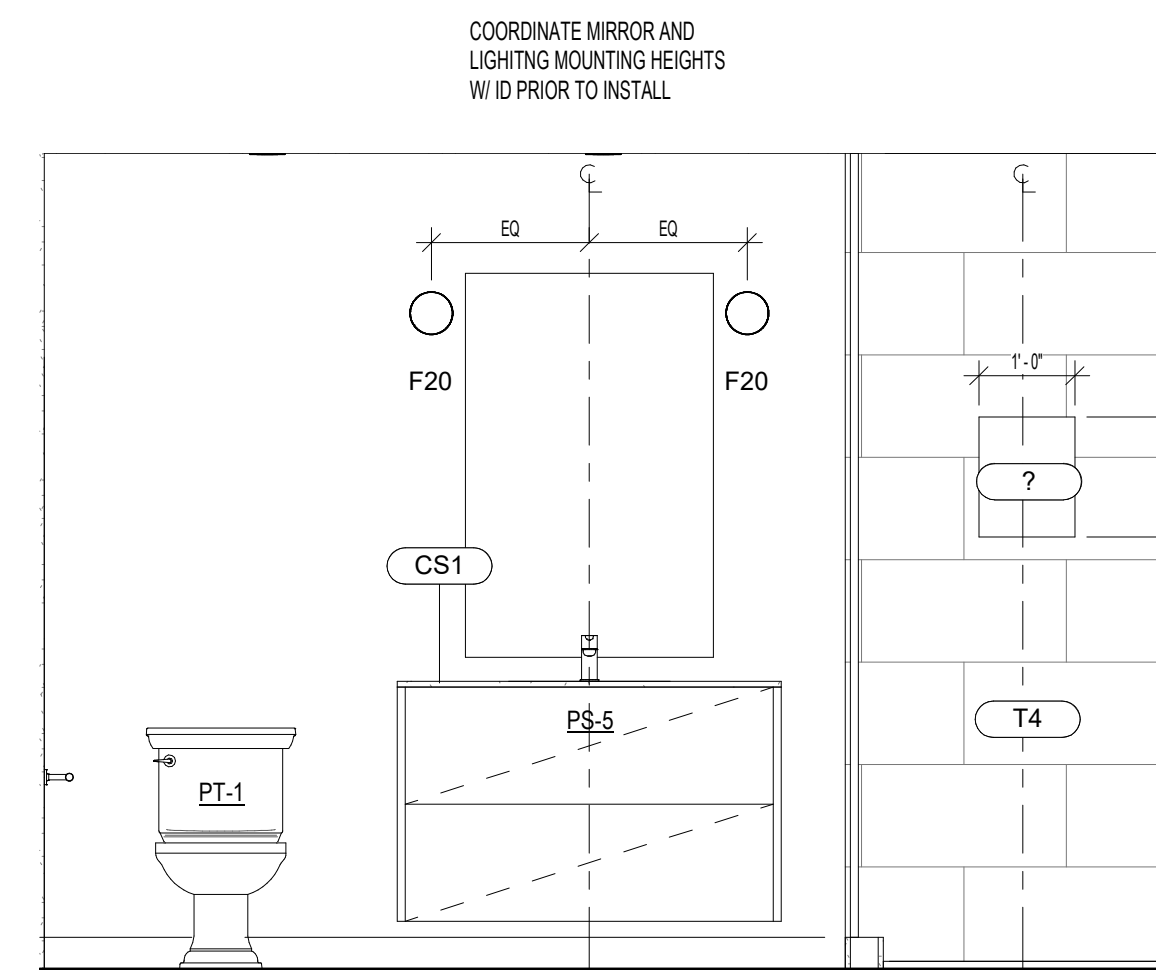


8 TYPE E BATH 2 - EAST
1/2" = 1'-0"

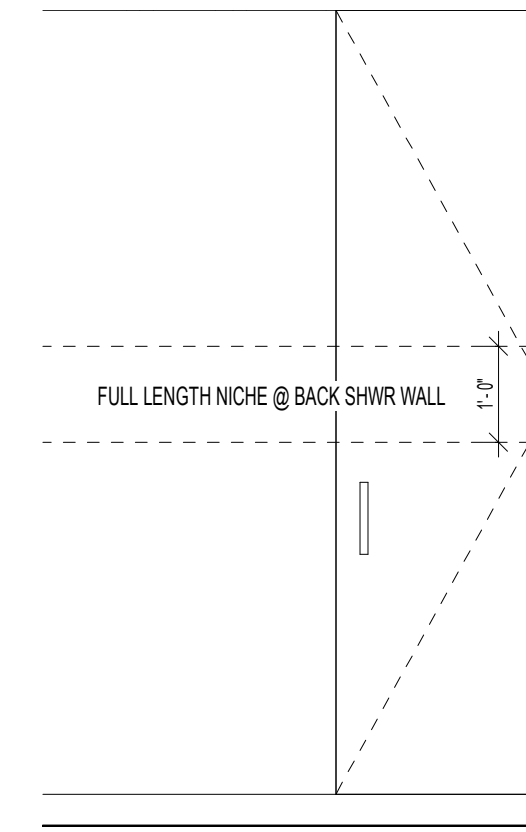


9 TYPE E BATH 2 - SOUTH
1/2" = 1'-0"

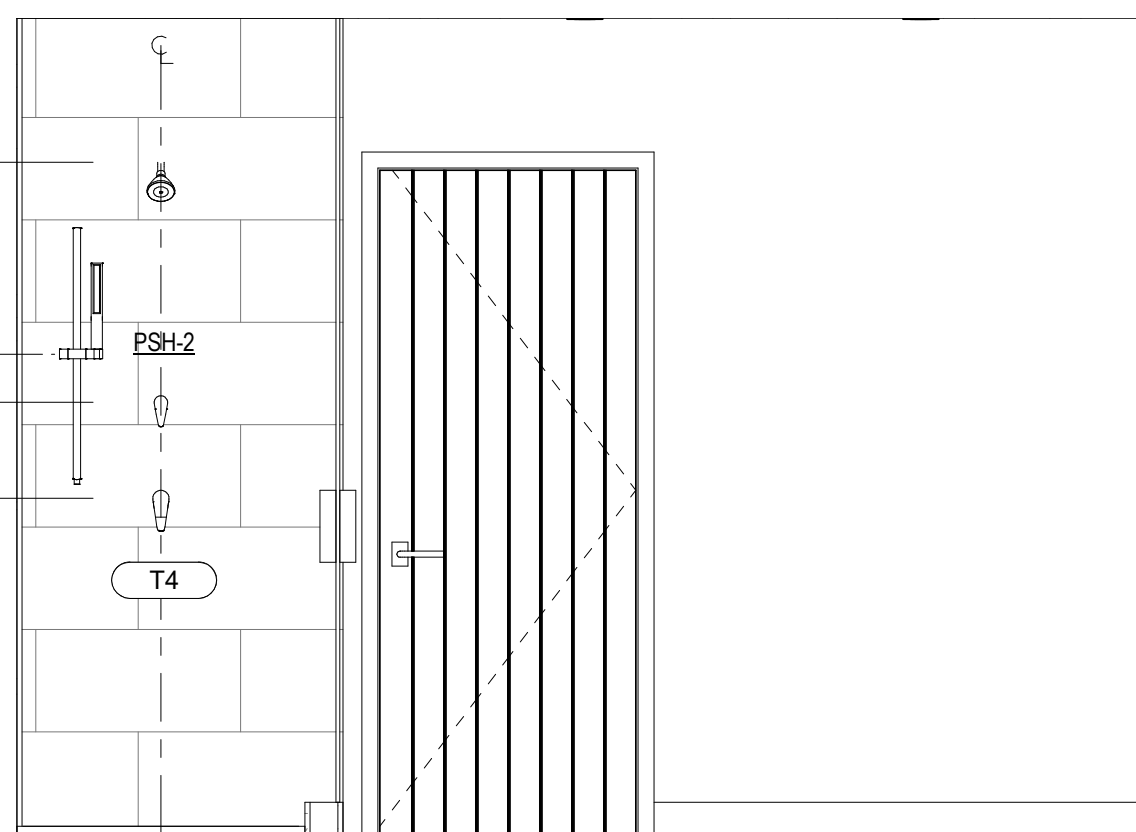


10 TYPE E BATH 2 - WEST
1/2" = 1'-0"

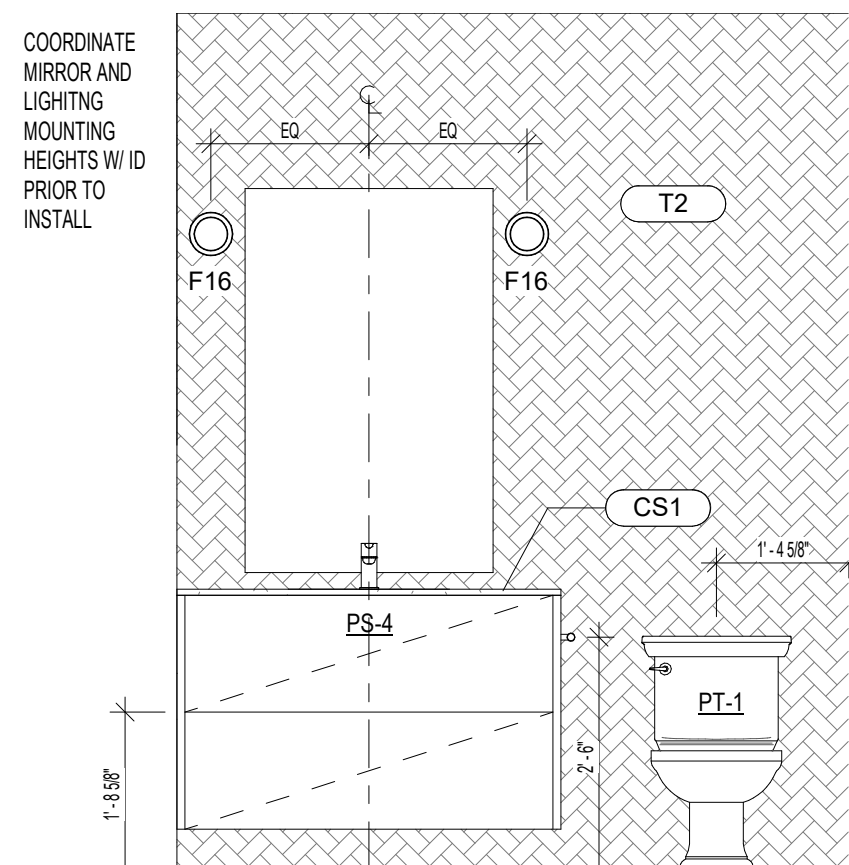


19 TYPE E POWDER - WEST
1/2" = 1'-0"

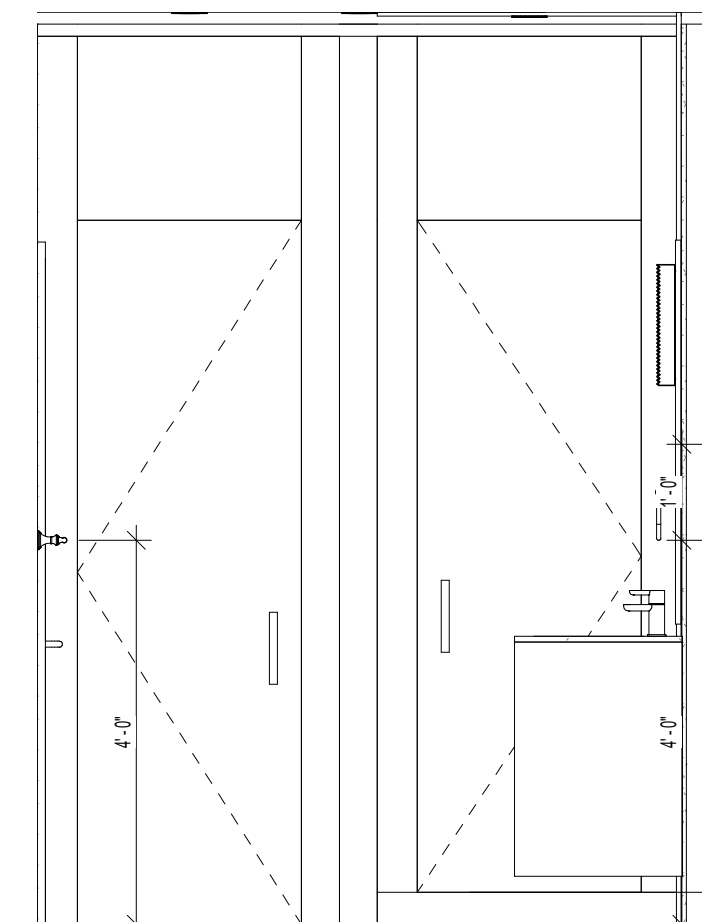


3 TYPE E BATH 3 - NORTH
1/2" = 1'-0"

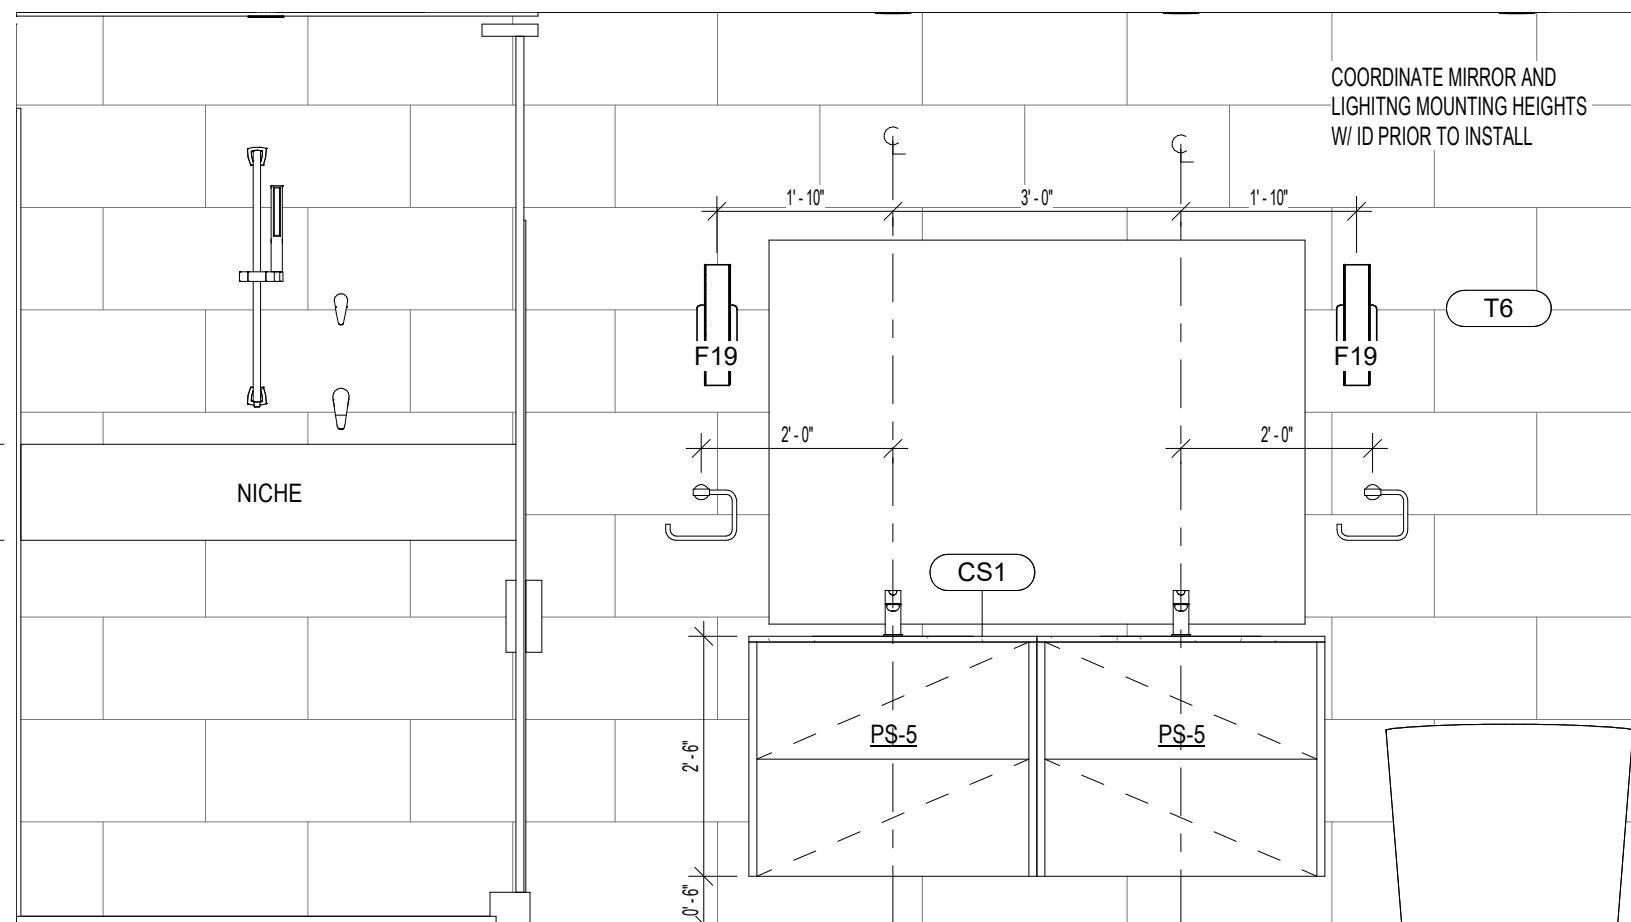


6 TYPE E BATH 3 - EAST
1/2" = 1'-0"

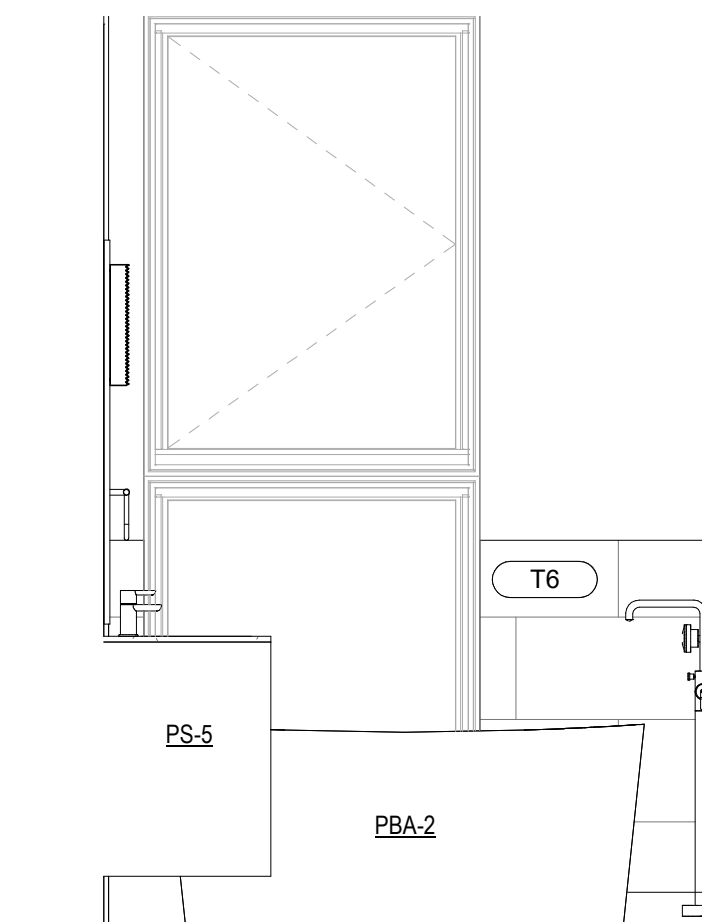


11 TYPE E BATH 3 - SOUTH
1/2" = 1'-0"

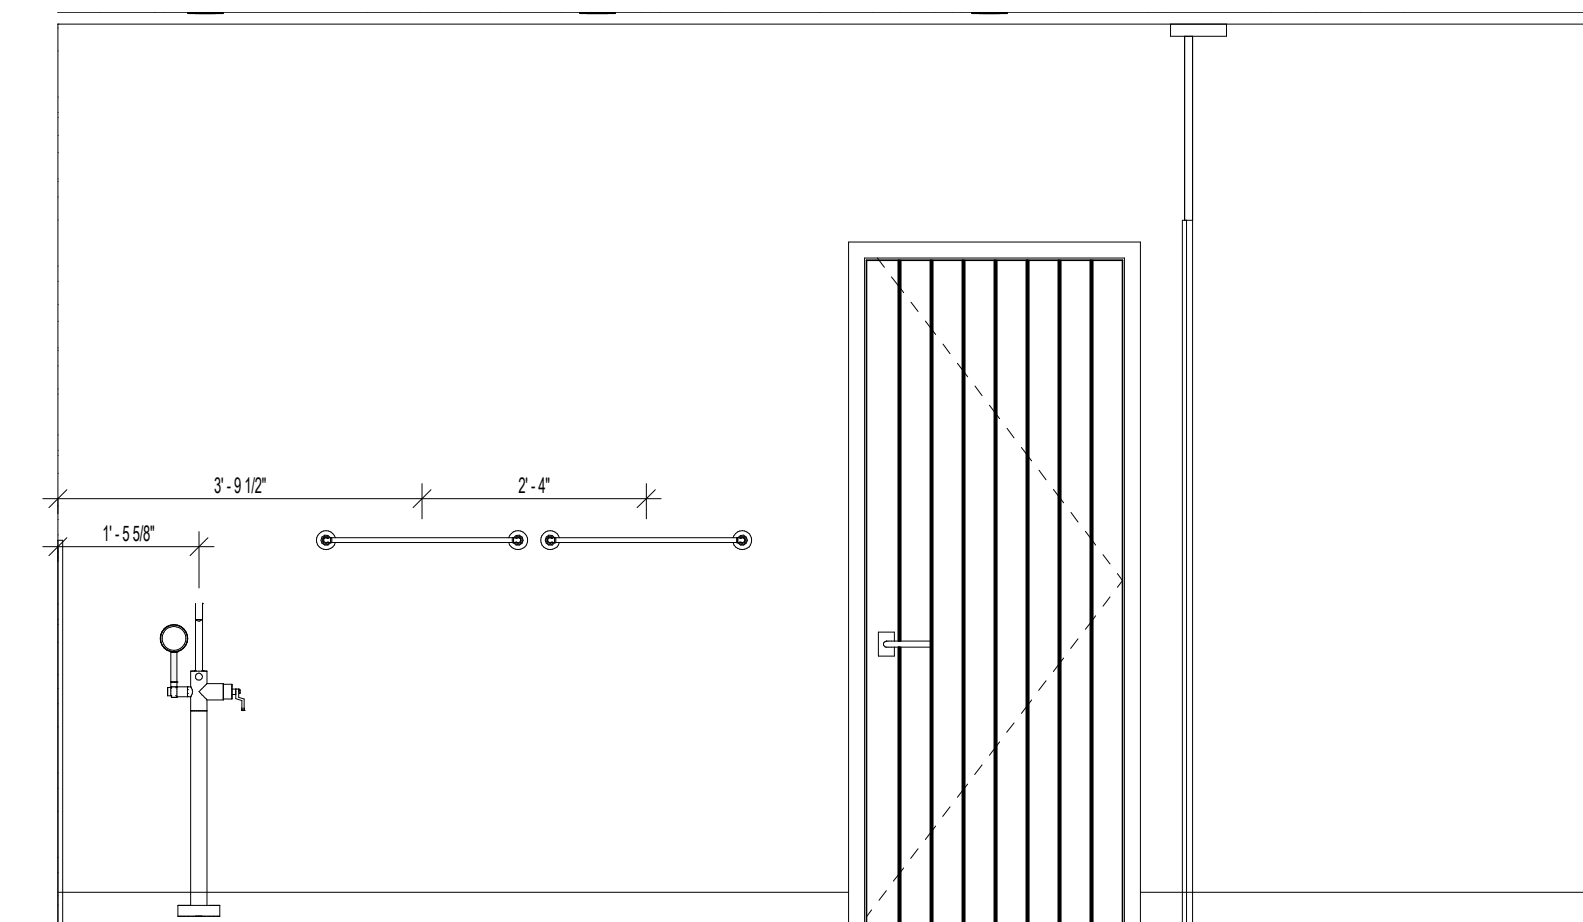


12 TYPE E BATH 3 - WEST
1/2" = 1'-0"

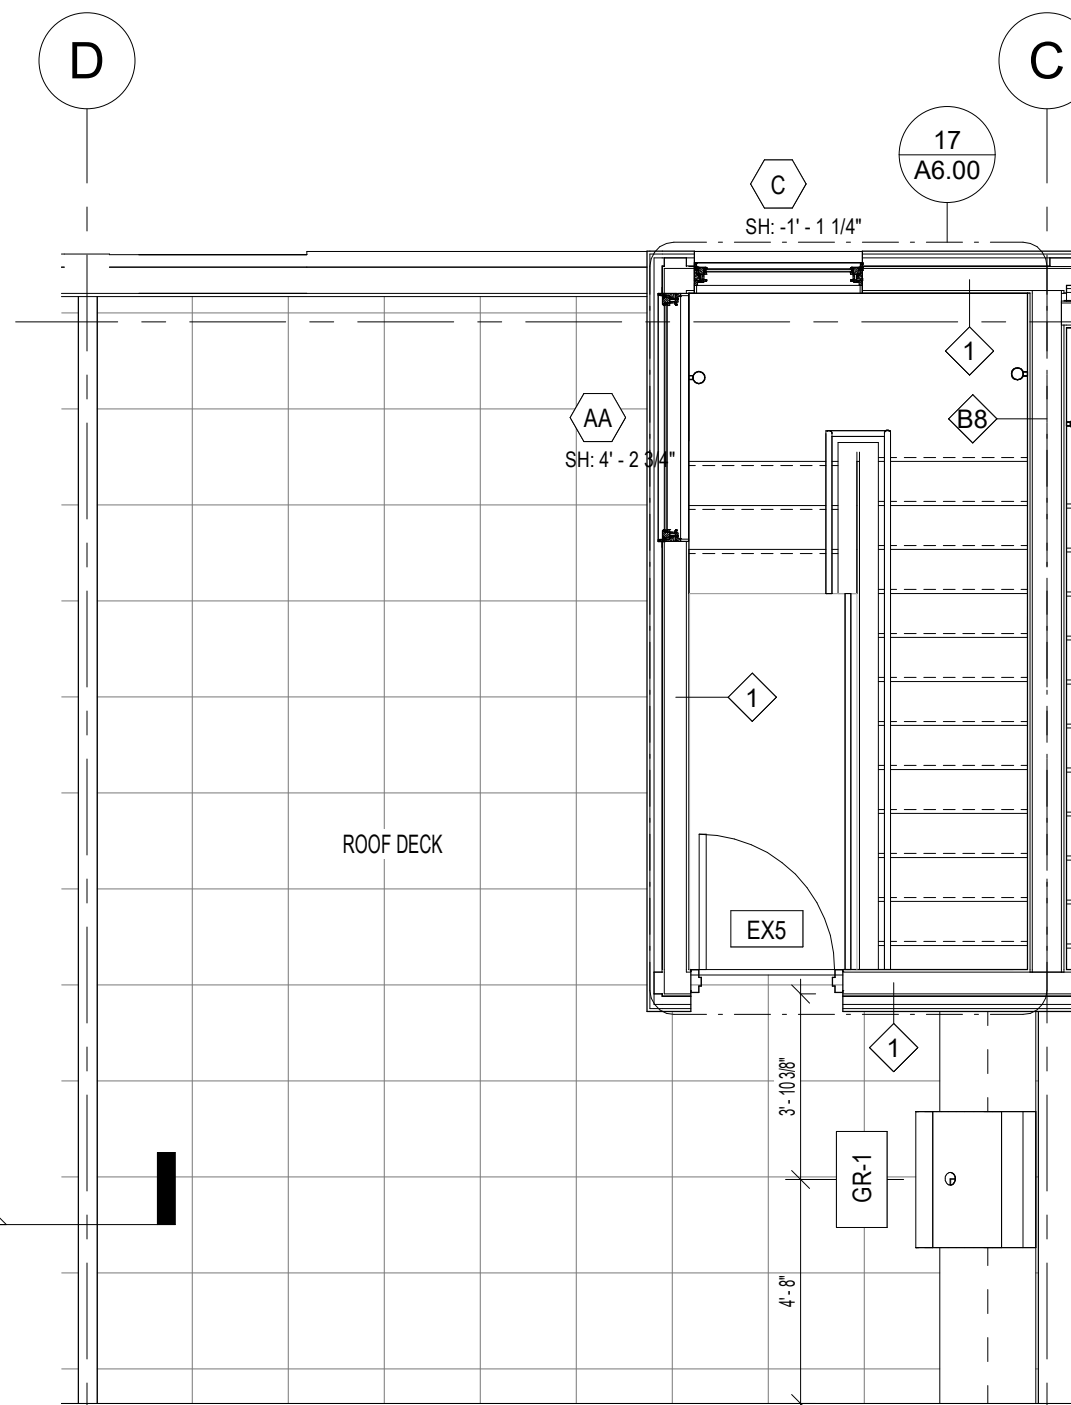


4 ROOF PLAN - UNIT E
1/4" = 1'-0"

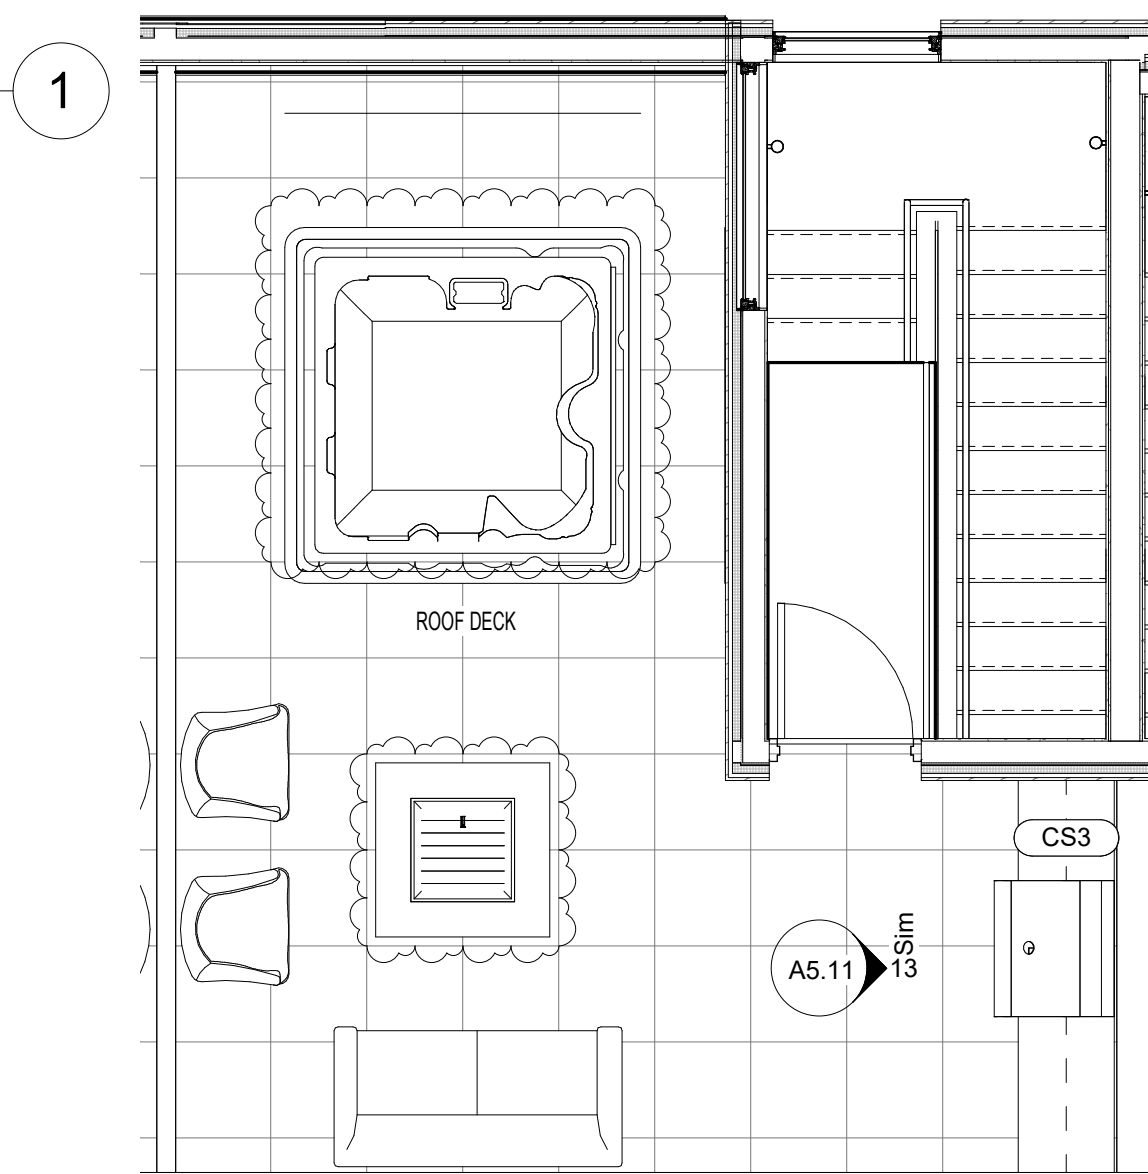


5 ROOF FLOOR FINISH PLAN - UNIT E
1/4" = 1'-0"

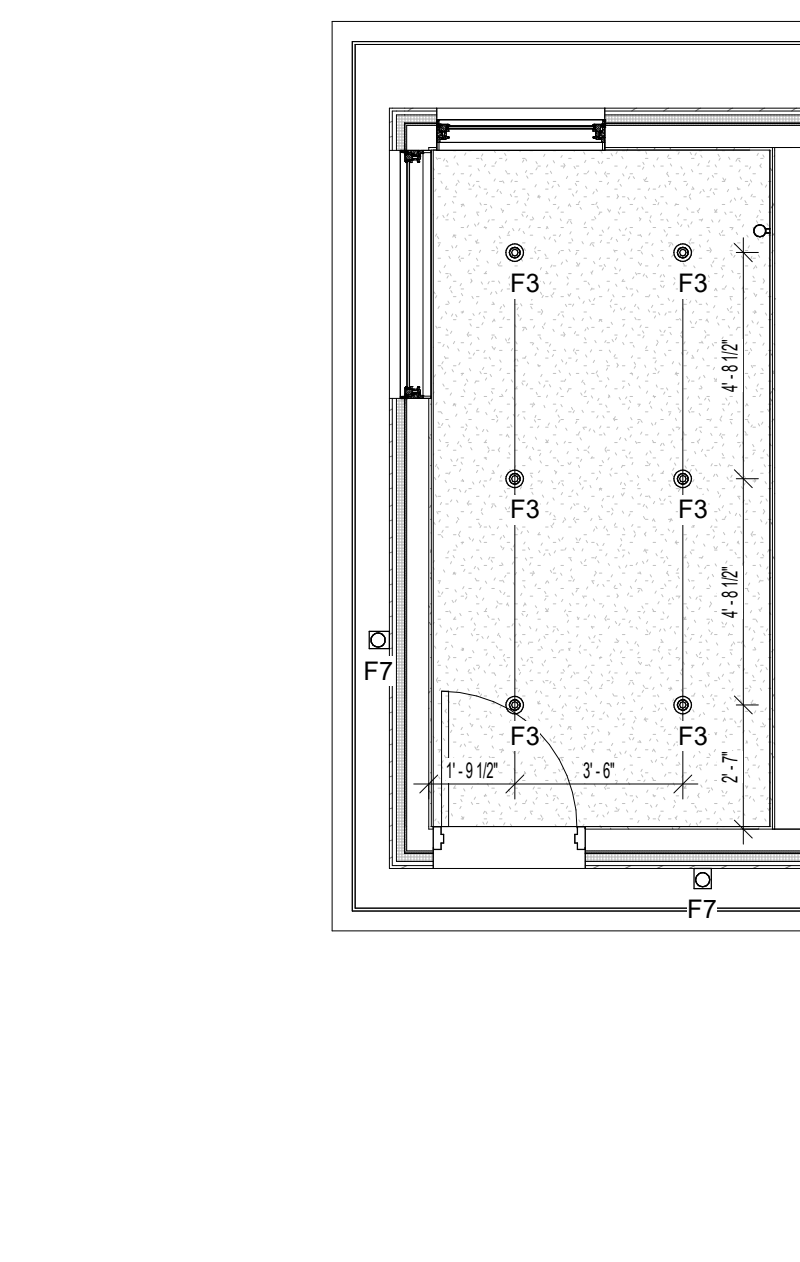


13 PILOT HOUSE RCP - UNIT E
1/4" = 1'-0"

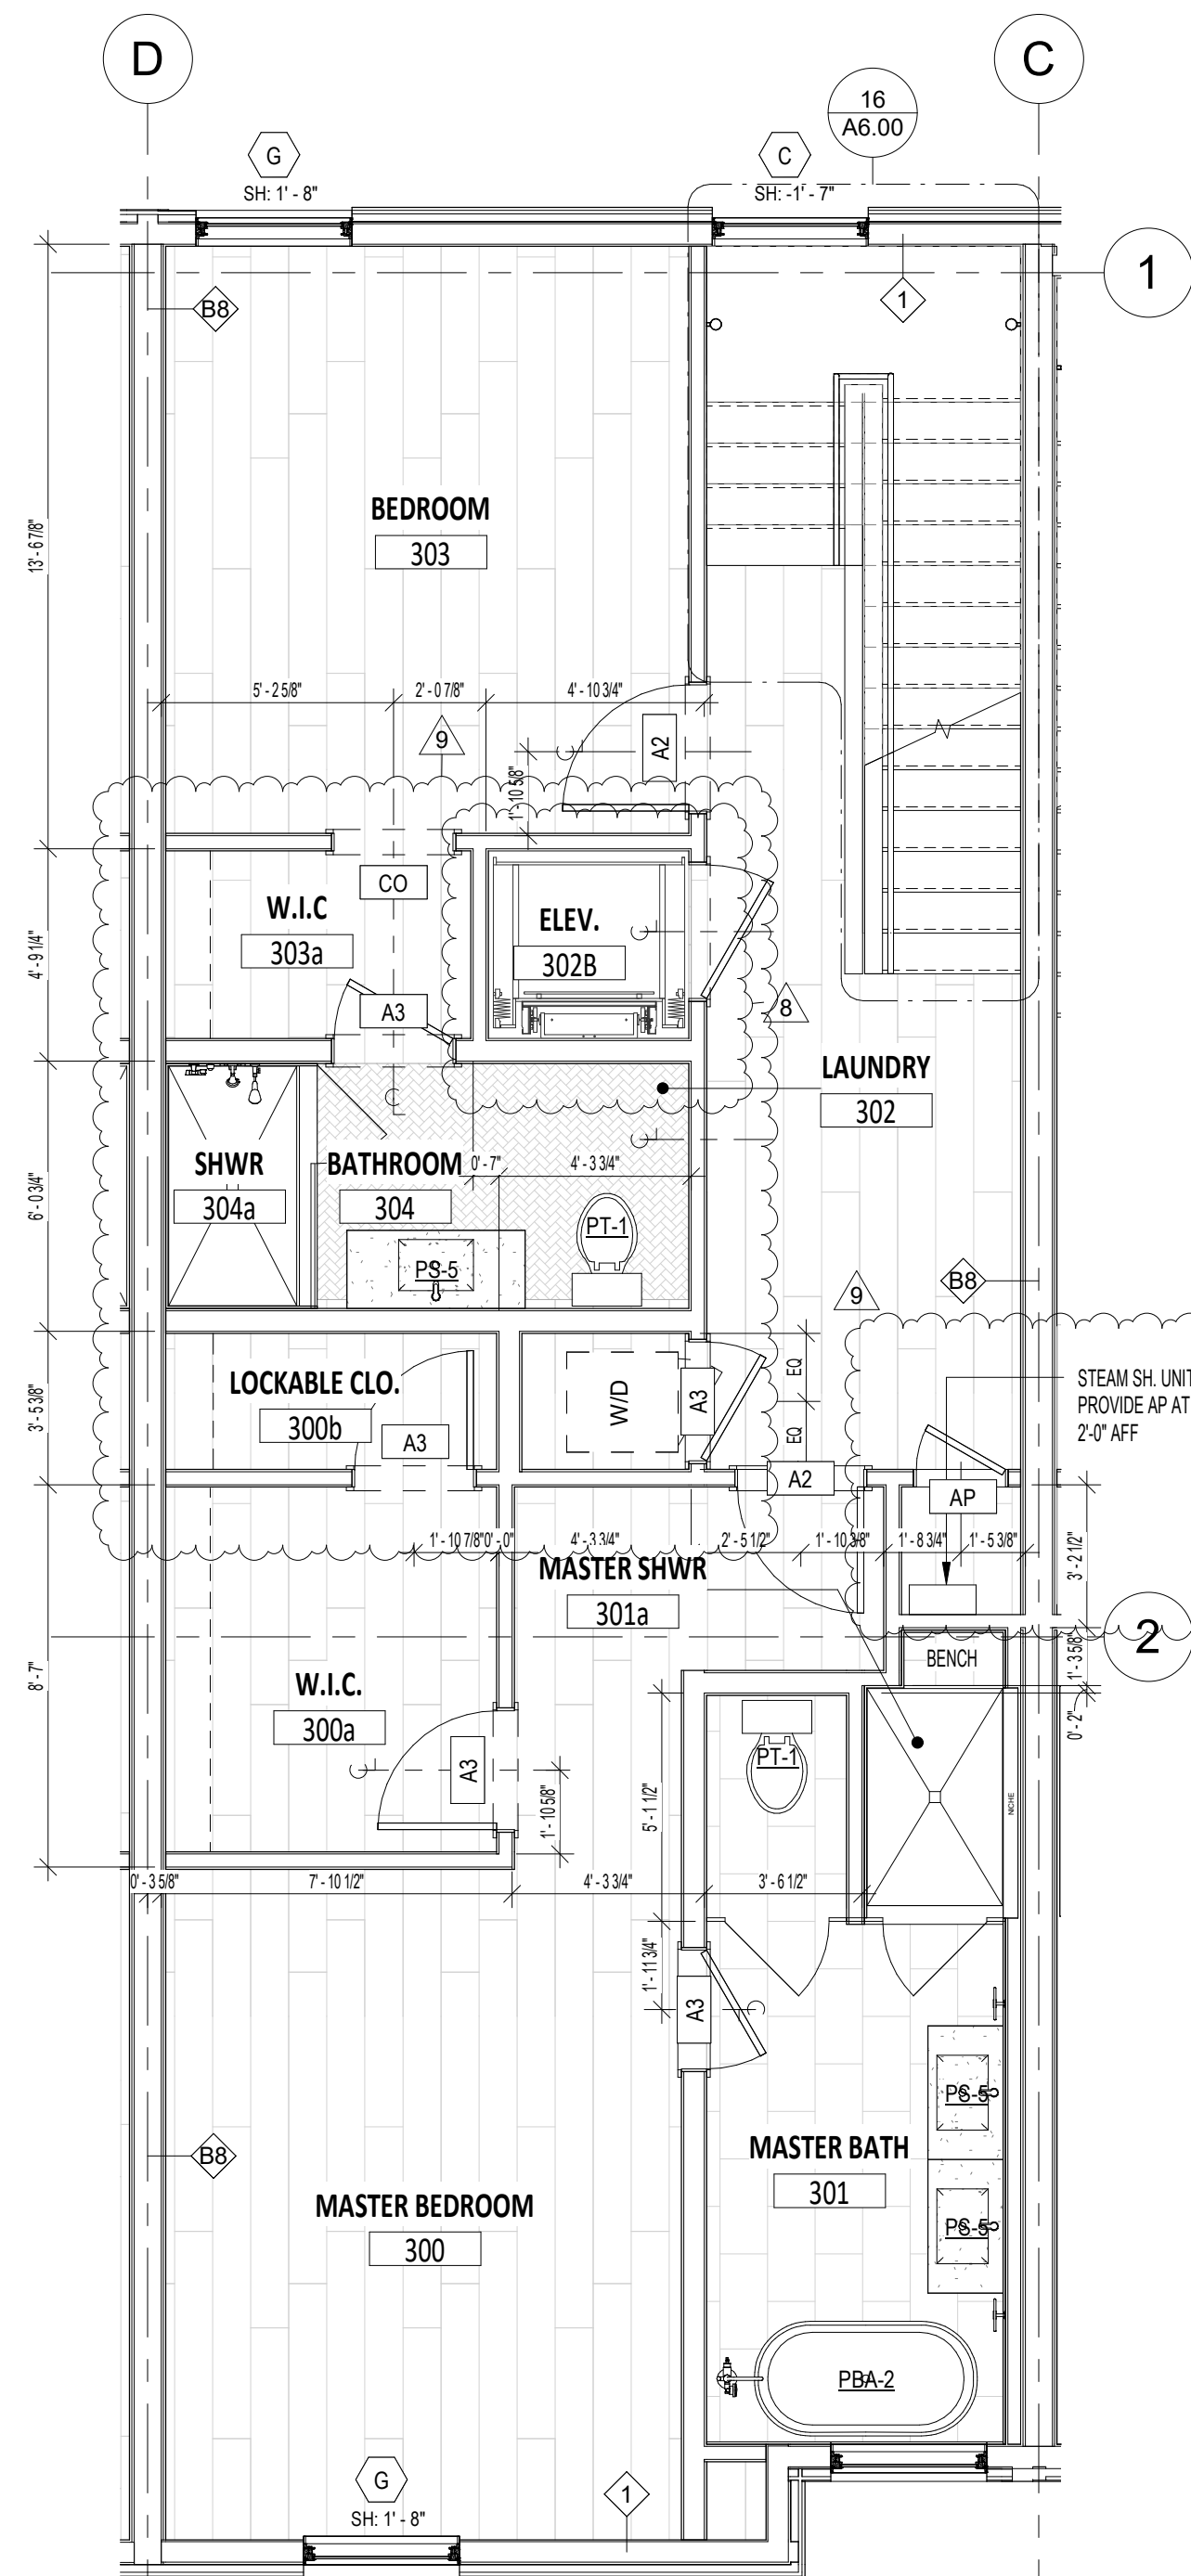

1 THIRD FLOOR PLAN - UNIT E
1/4" = 1'-0"

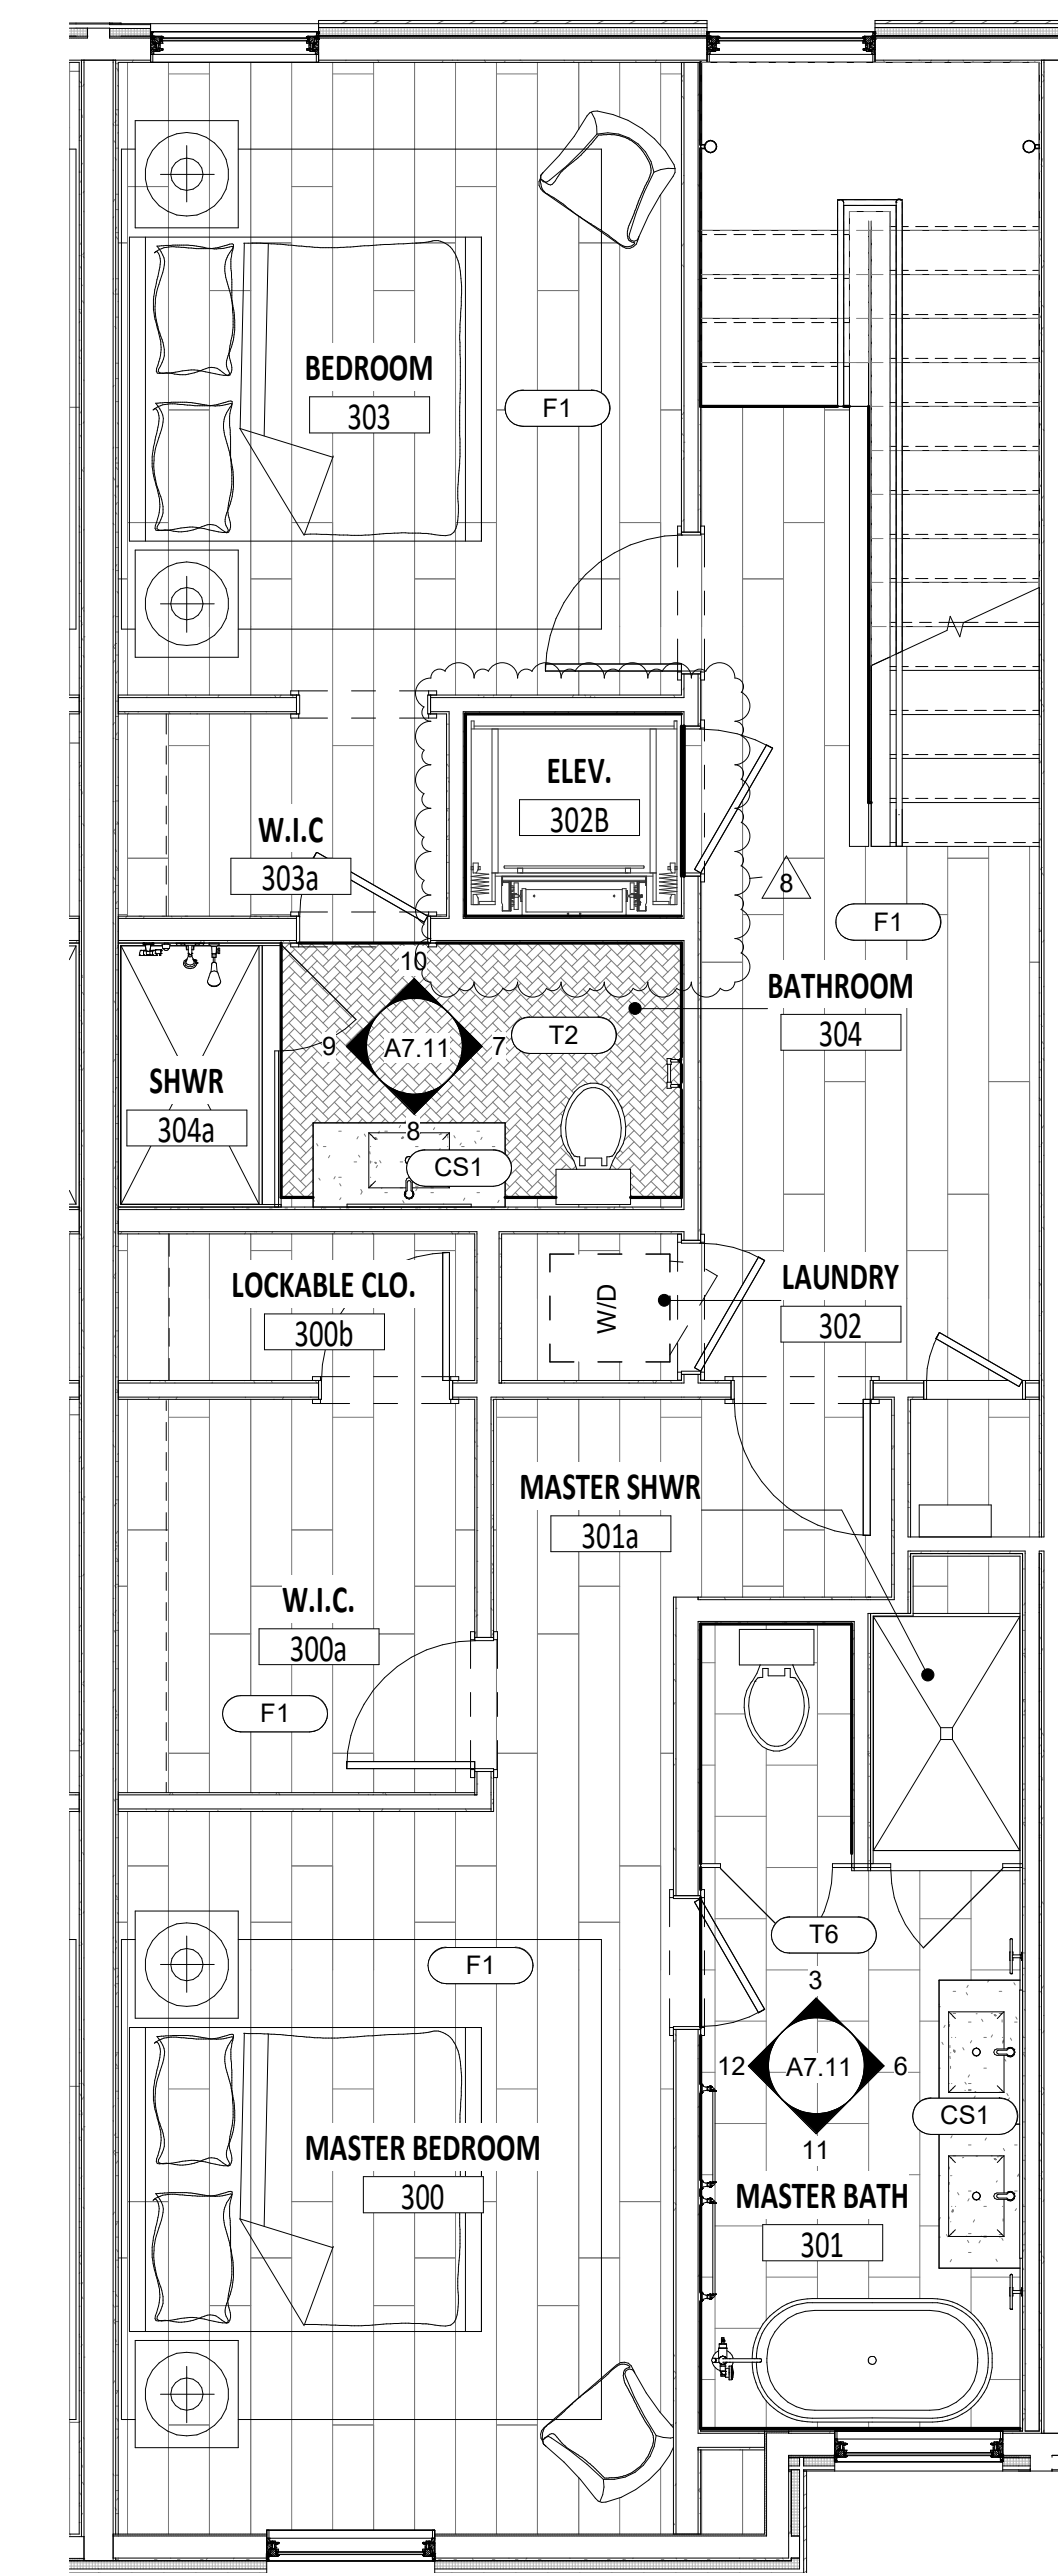

2 THIRD FLOOR FINISH PLAN - UNIT E
1/4" = 1'-0"

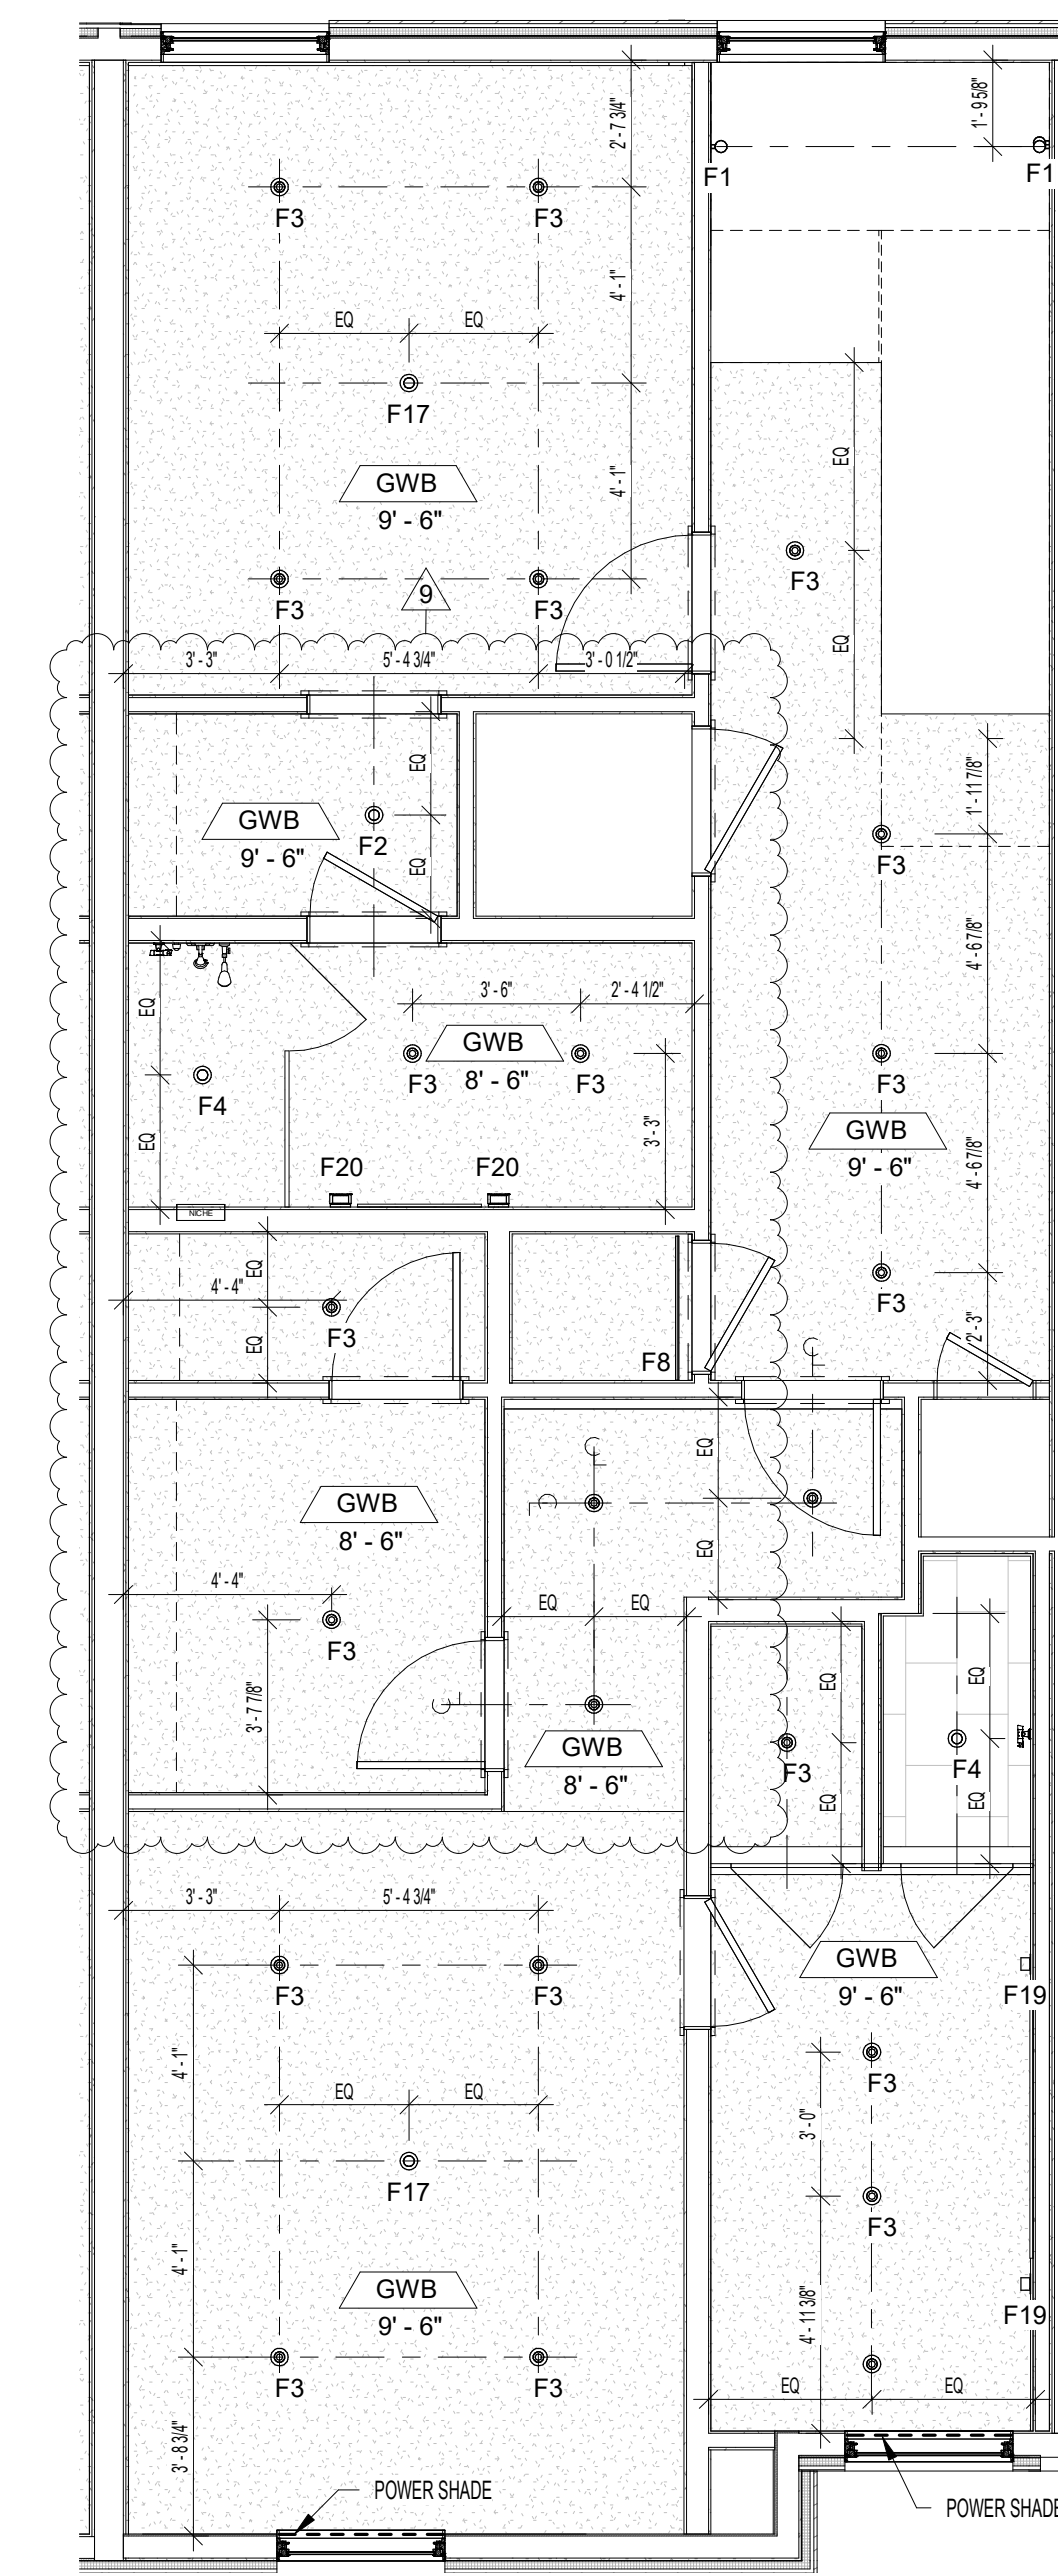


14 THIRD FLOOR RCP - UNIT E
1/4" = 1'-0"

NORTHWORKS

CHICAGO | JACKSON HOLE | SAN FRANCISCO | PHILADELPHIA


185 E. Hansen Avenue Jackson Hole, Wyoming 83001
T 307-201-5324 www.nwks.com

© 2021 Northworks Architects & Planners - All rights reserved.
Any discrepancies shall be reported immediately to the
Architect before proceeding. Only figured dimensions should be
used. Contractors and fabricators to verify all dimensions on
site prior to beginning Work.

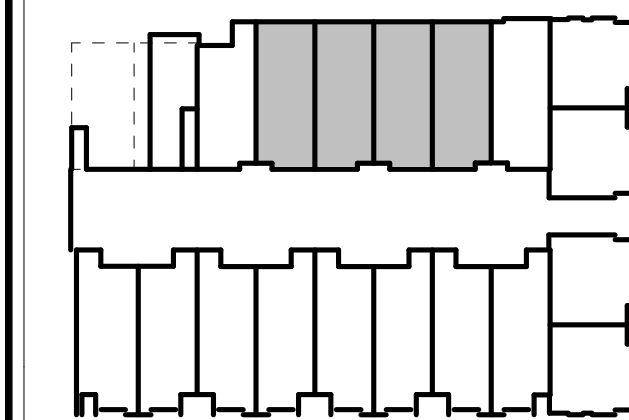

ISSUED DATE	ISSUED FOR
03.27.2020	ISSUE FOR PERMIT
05.20.2020	PERMIT REVISIONS
06.12.2020	IFC: CORE & SHELL - PROGRESS
07.10.2020	IFC: CORE & SHELL - PRICING
12.15.2020	IFC: INTERIORS
01.15.2021	IFC: MEP INTERIORS
02.26.2021	ASI 001: DESIGN REVISIONS
04.21.2021	ASI 002: DESIGN REVISIONS

PROFESSIONAL SEAL

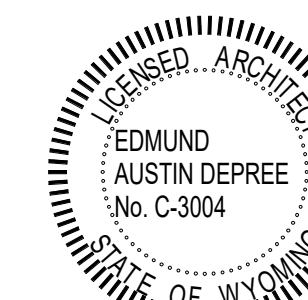

Project
GLENWOOD GILL





185 GLENWOOD ST. JACKSON, WY 83001

1928	Project No.
RB / CP / MF	Drawn By
NWKS	Checked By
Discipline	Drawing No.

A7.11


Drawing Name
ENLARGED FLOOR PLANS - UNIT E

ASI 002 - DESIGN REVISIONS

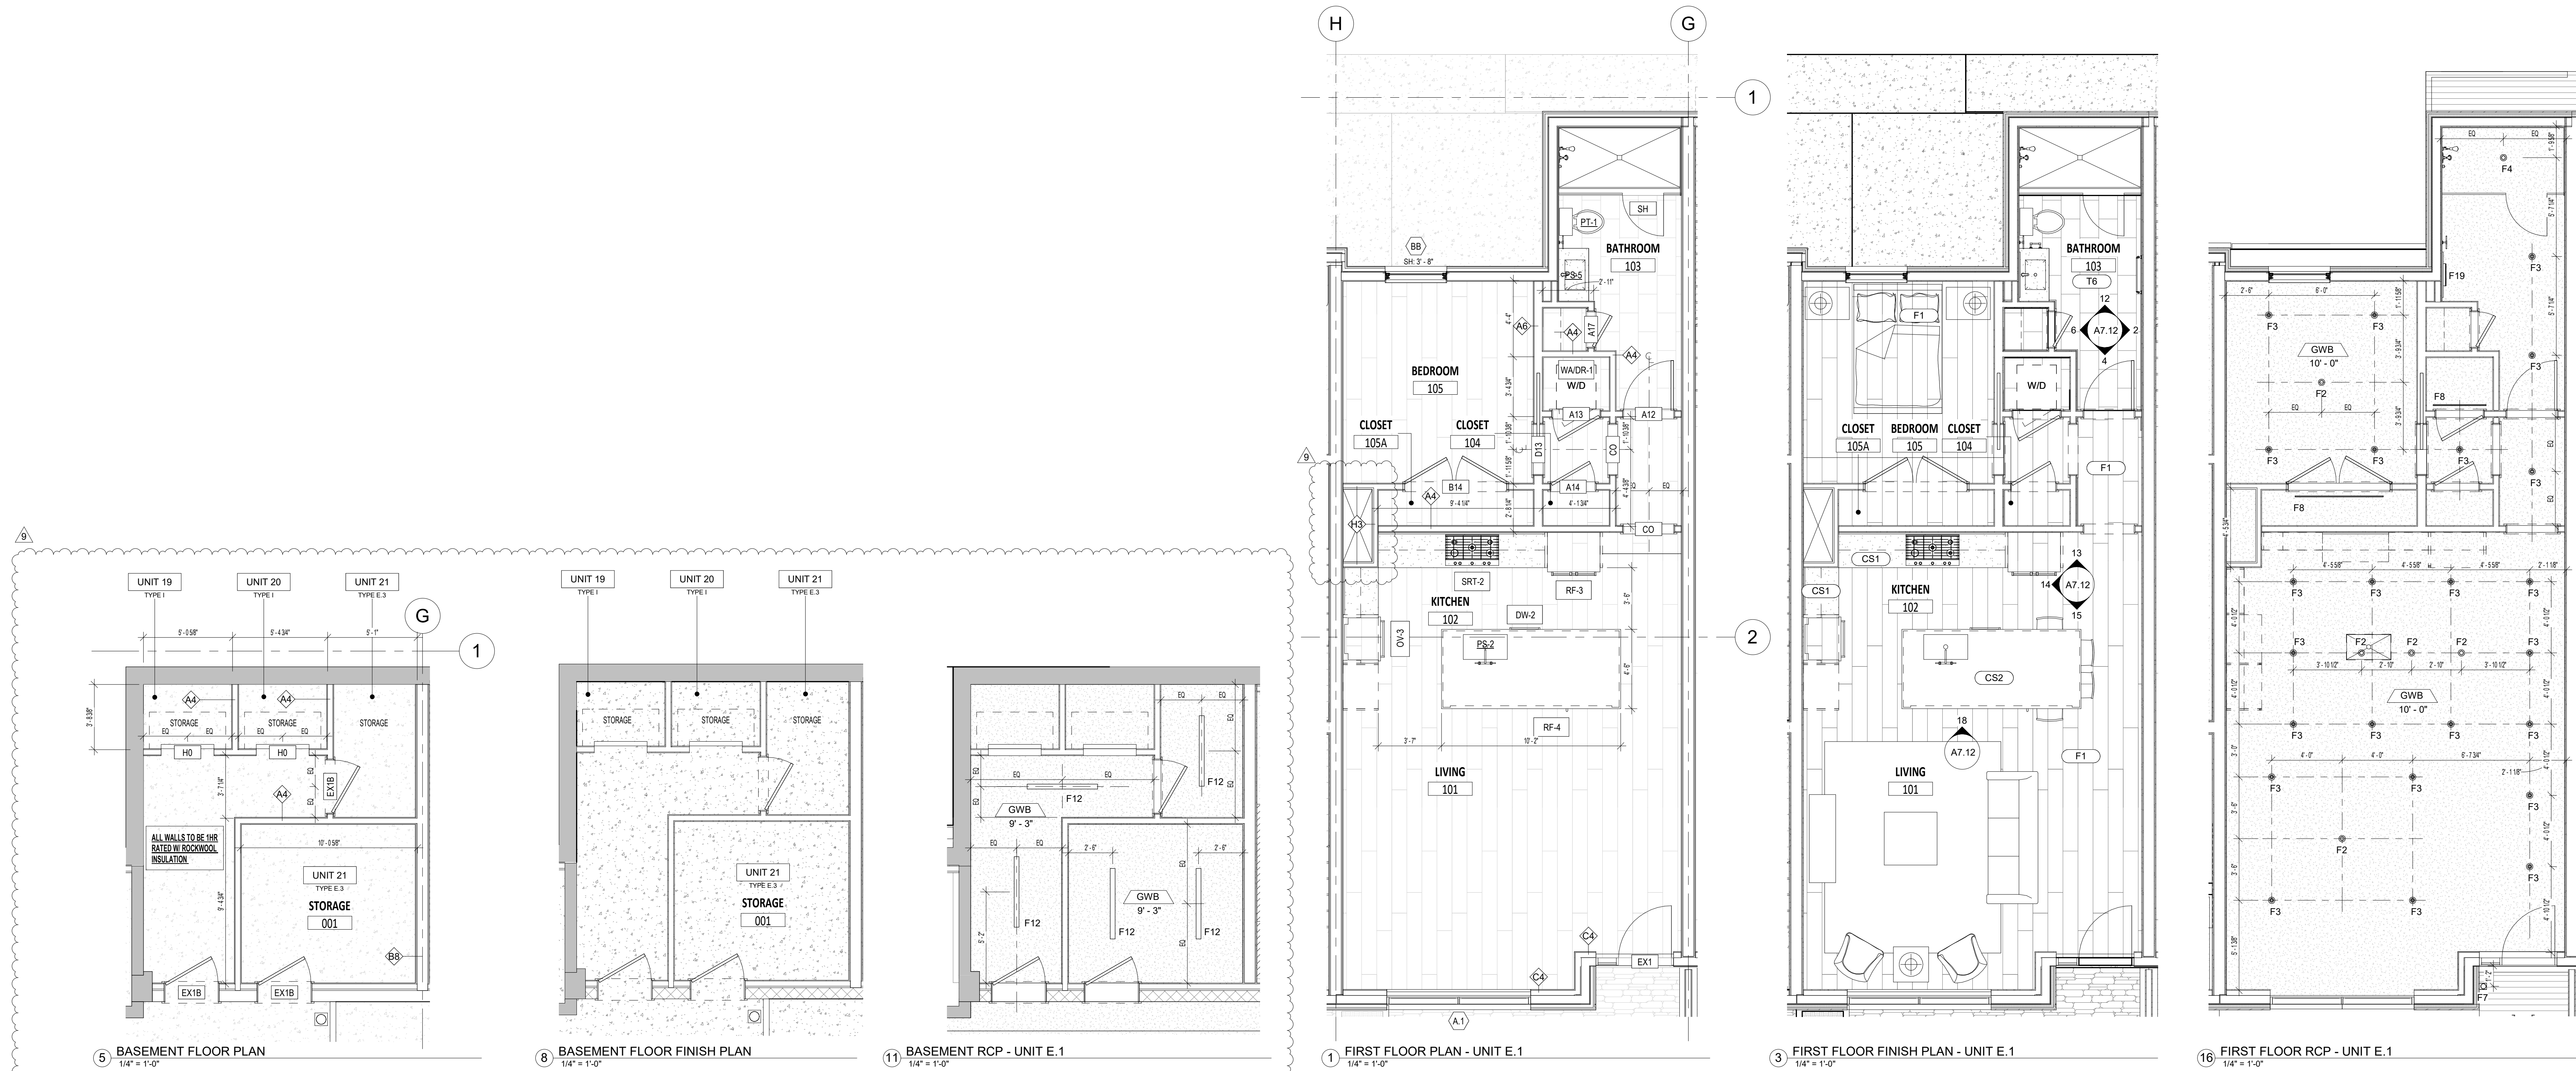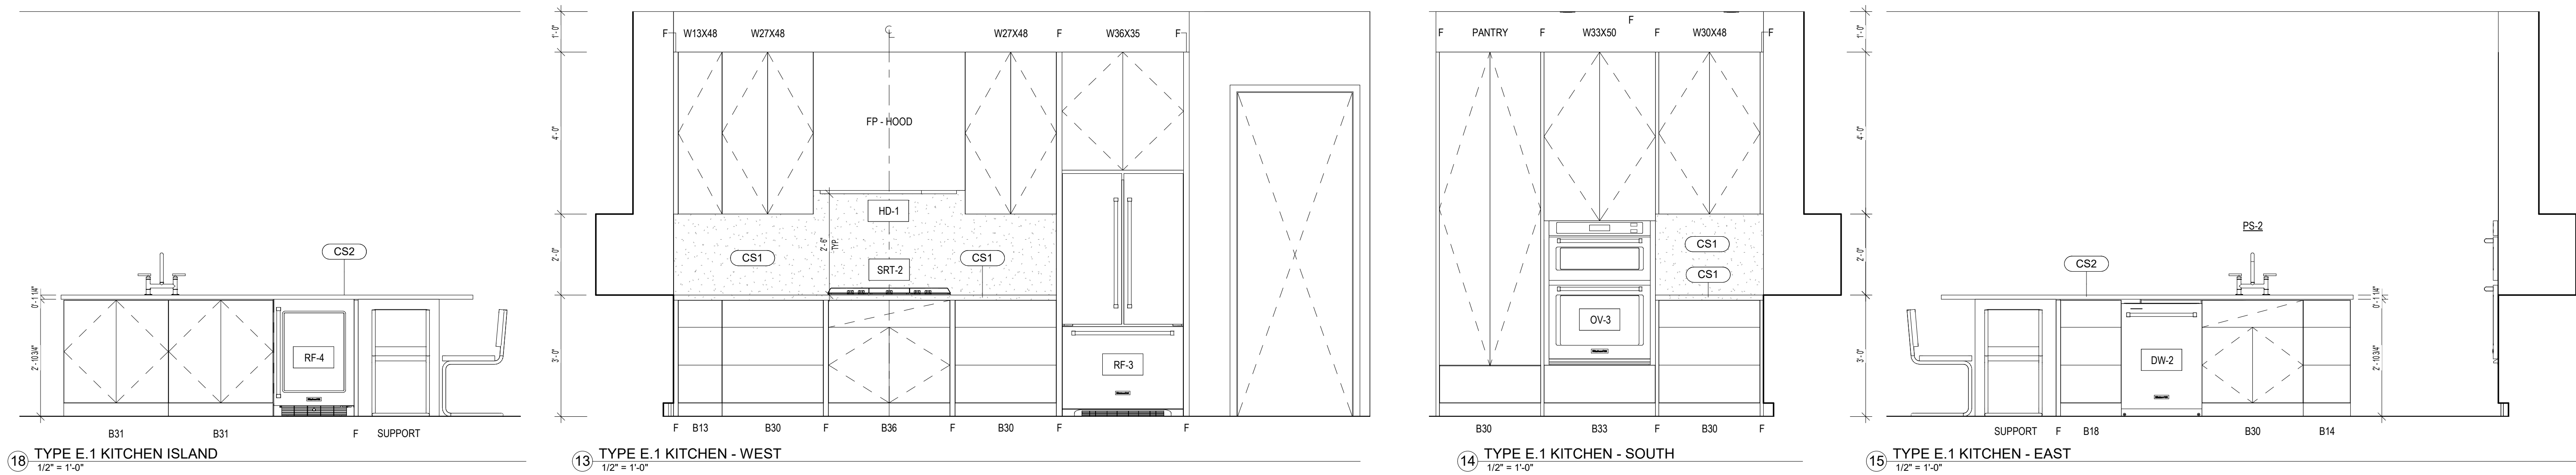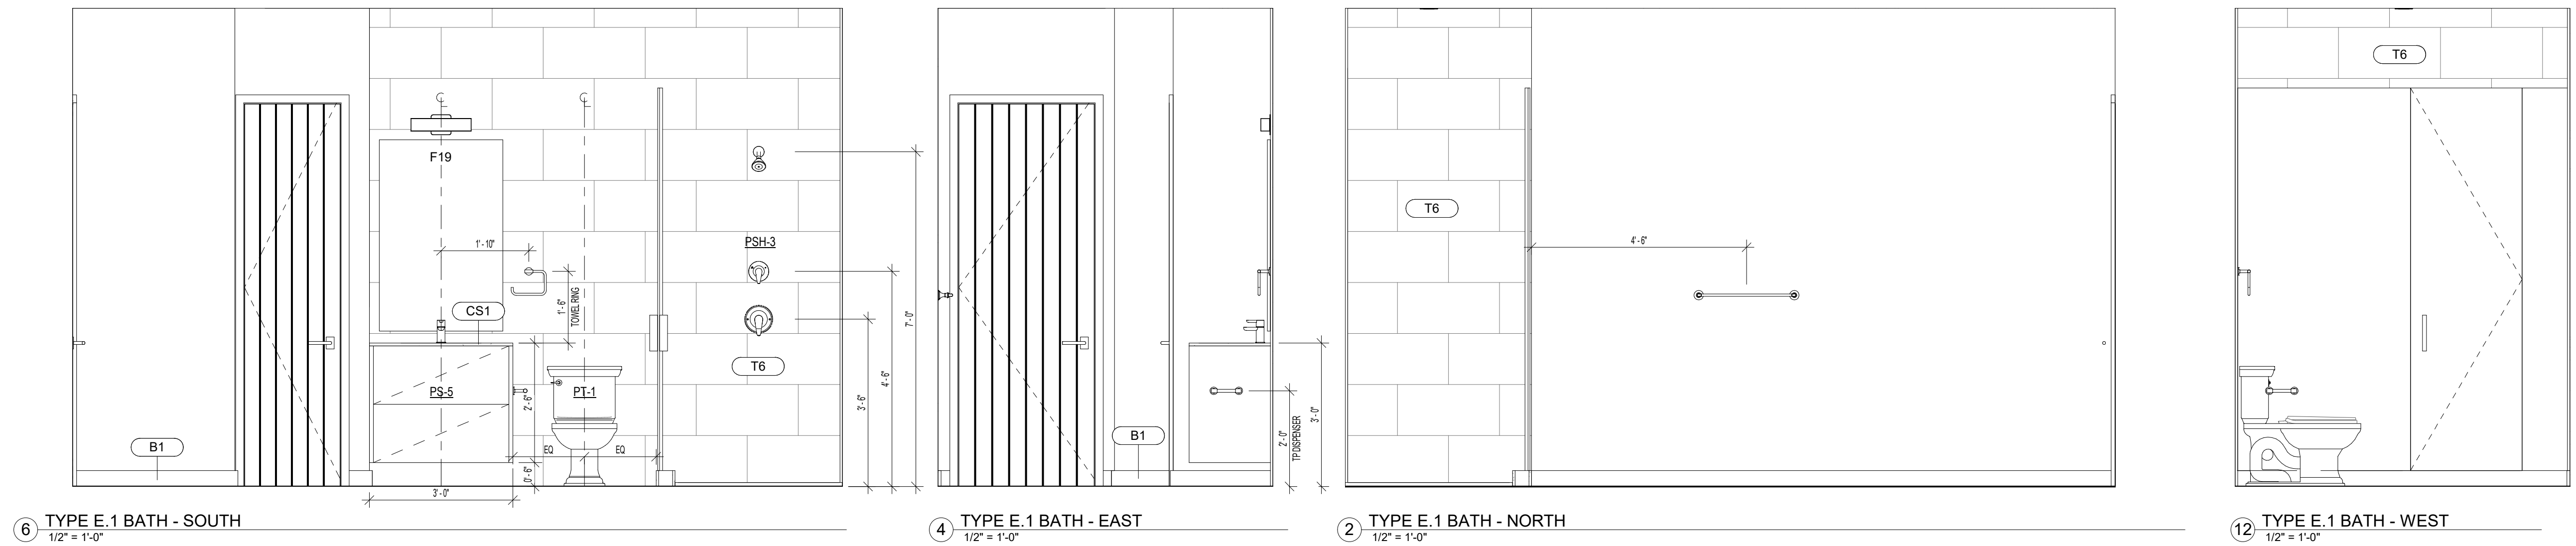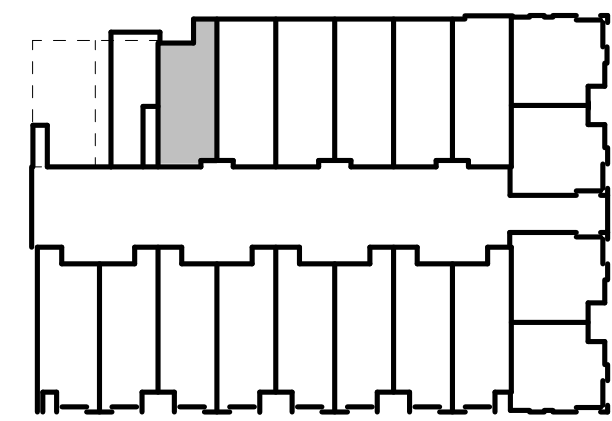

ISSUED DATE	ISSUED FOR
03.27.2020	ISSUE FOR PERMIT
05.20.2020	PERMIT REVISIONS
06.12.2020	IFC: CORE & SHELL - PROGRESS
07.10.2020	IFC: CORE & SHELL - PRICING
12.15.2020	IFC: INTERIORS
04.21.2021	ASI 002: DESIGN REVISIONS

PROFESSIONAL SEAL

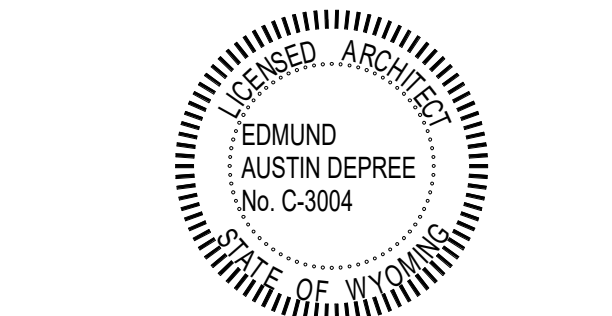


Project
GLENWOOD GILL

185 GLENWOOD ST. JACKSON, WY 83001


1928	Project No.
RB / CP / MF	Drawn By
NWKS	Checked By
Discipline	Drawing No.

A7.12


Drawing Name
ENLARGED FLOOR PLANS - UNIT E.1

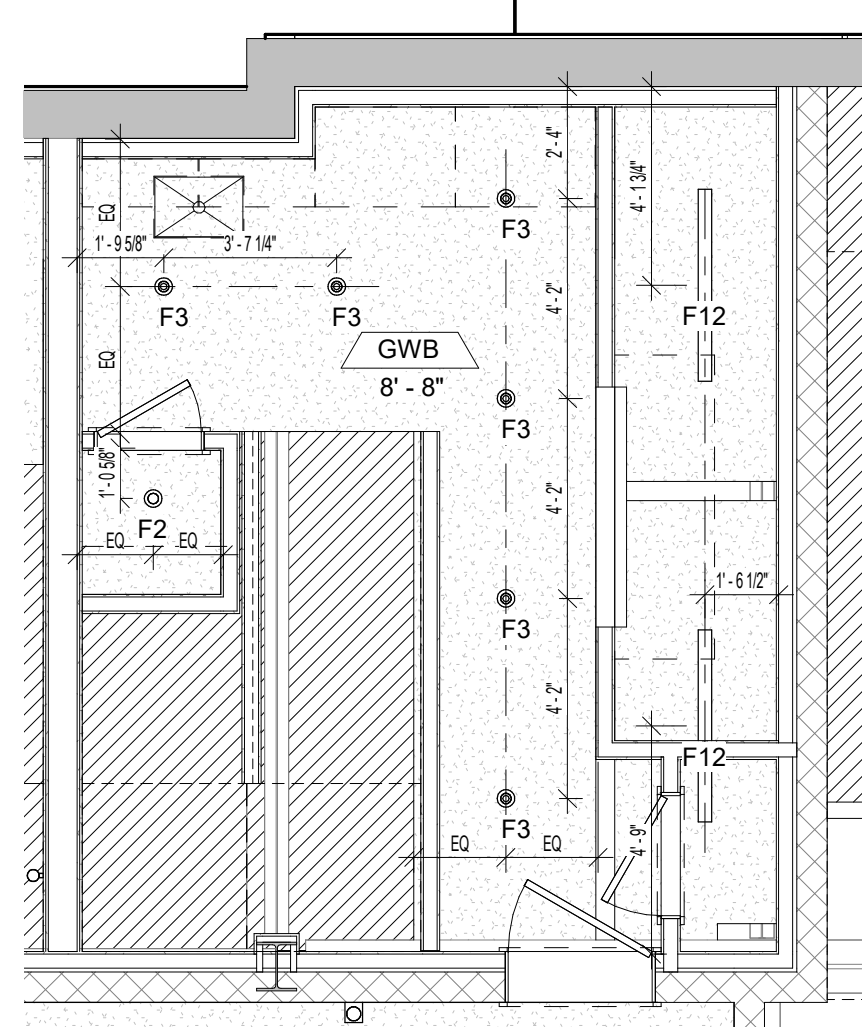


11 BASEMENT RCP - UNIT E.2
1/4" = 1'-0"

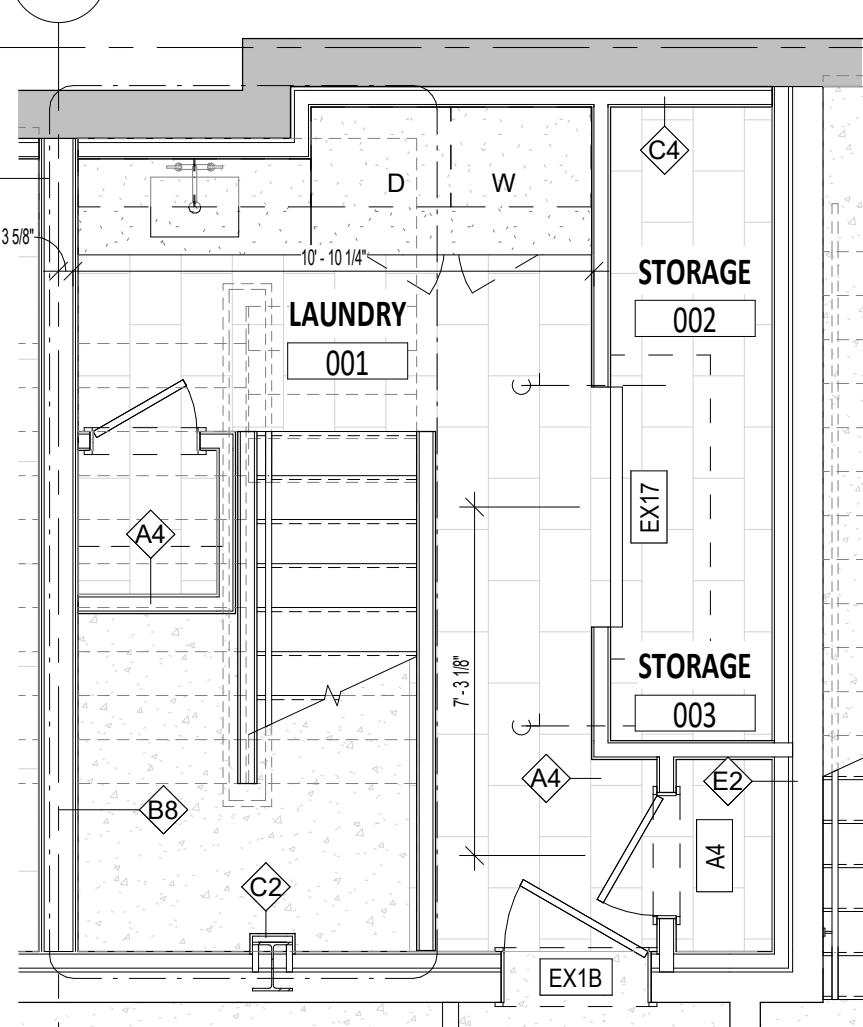


5 BASEMENT FLOOR PLAN
1/4" = 1'-0"

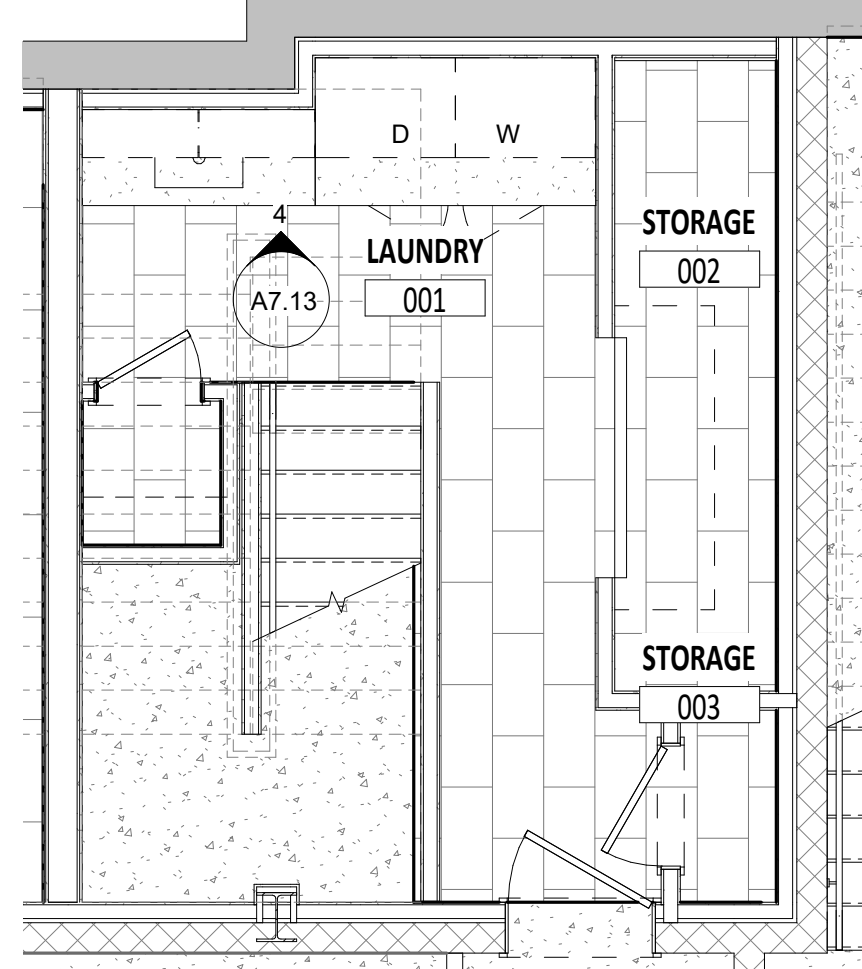


8 BASEMENT FLOOR FINISH PLAN
1/4" = 1'-0"

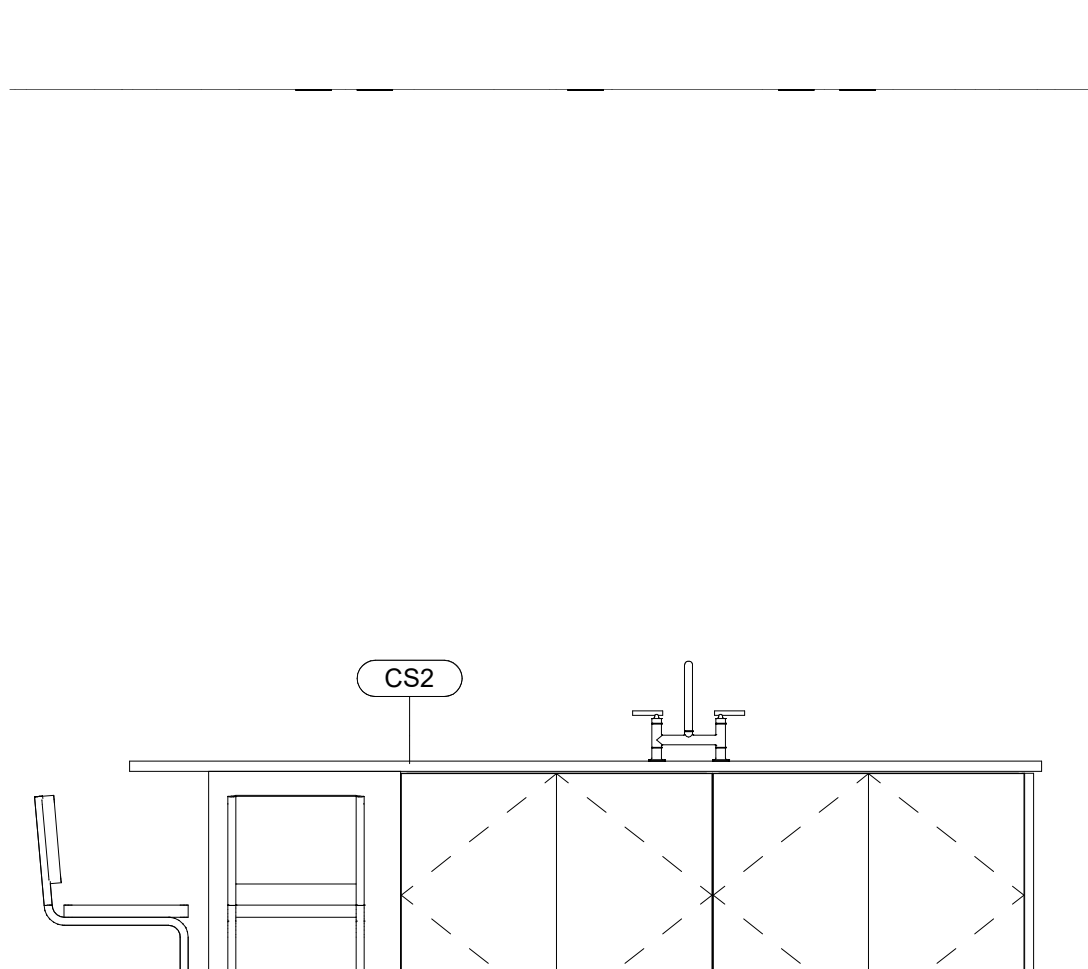


18 TYPE E.2 KITCHEN - ISLAND (NORTH)
1/2" = 1'-0"

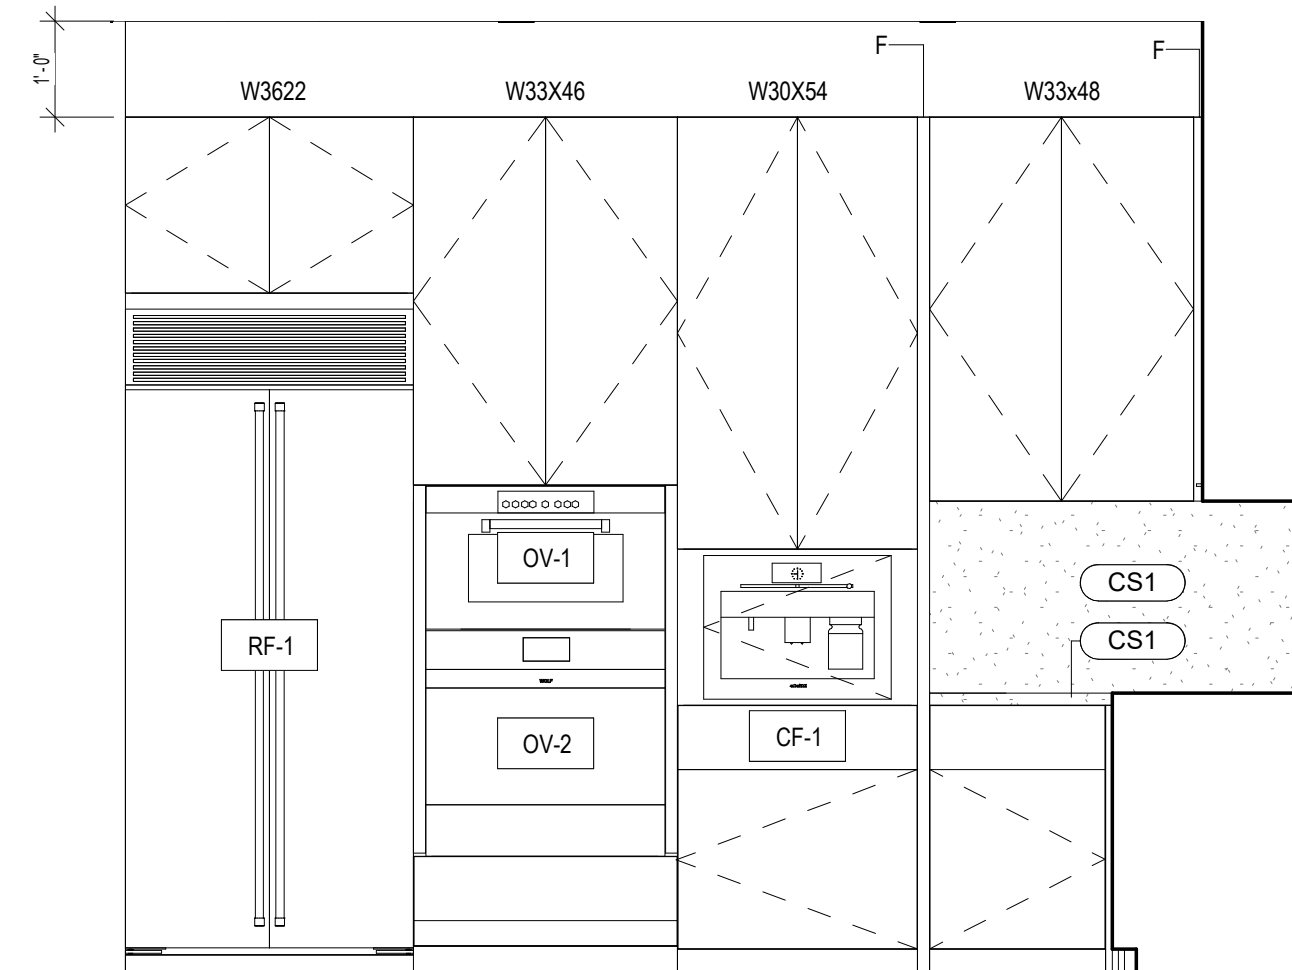


13 TYPE E.2 KITCHEN - NORTH
1/2" = 1'-0"

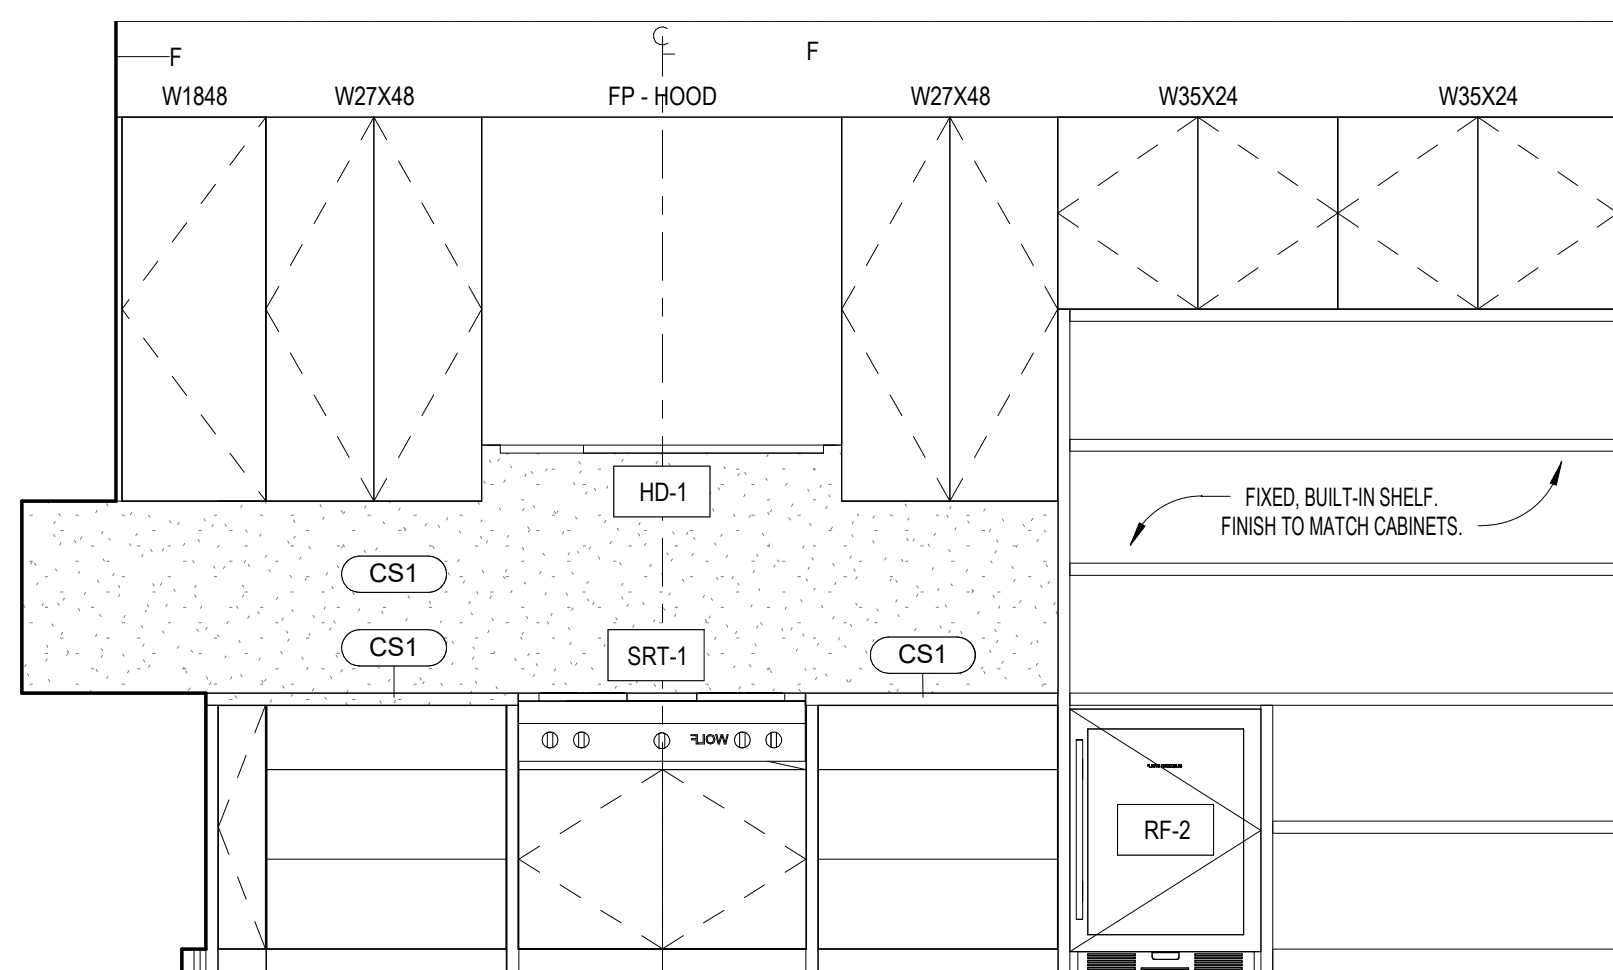


14 TYPE E.2 KITCHEN - EAST
1/2" = 1'-0"

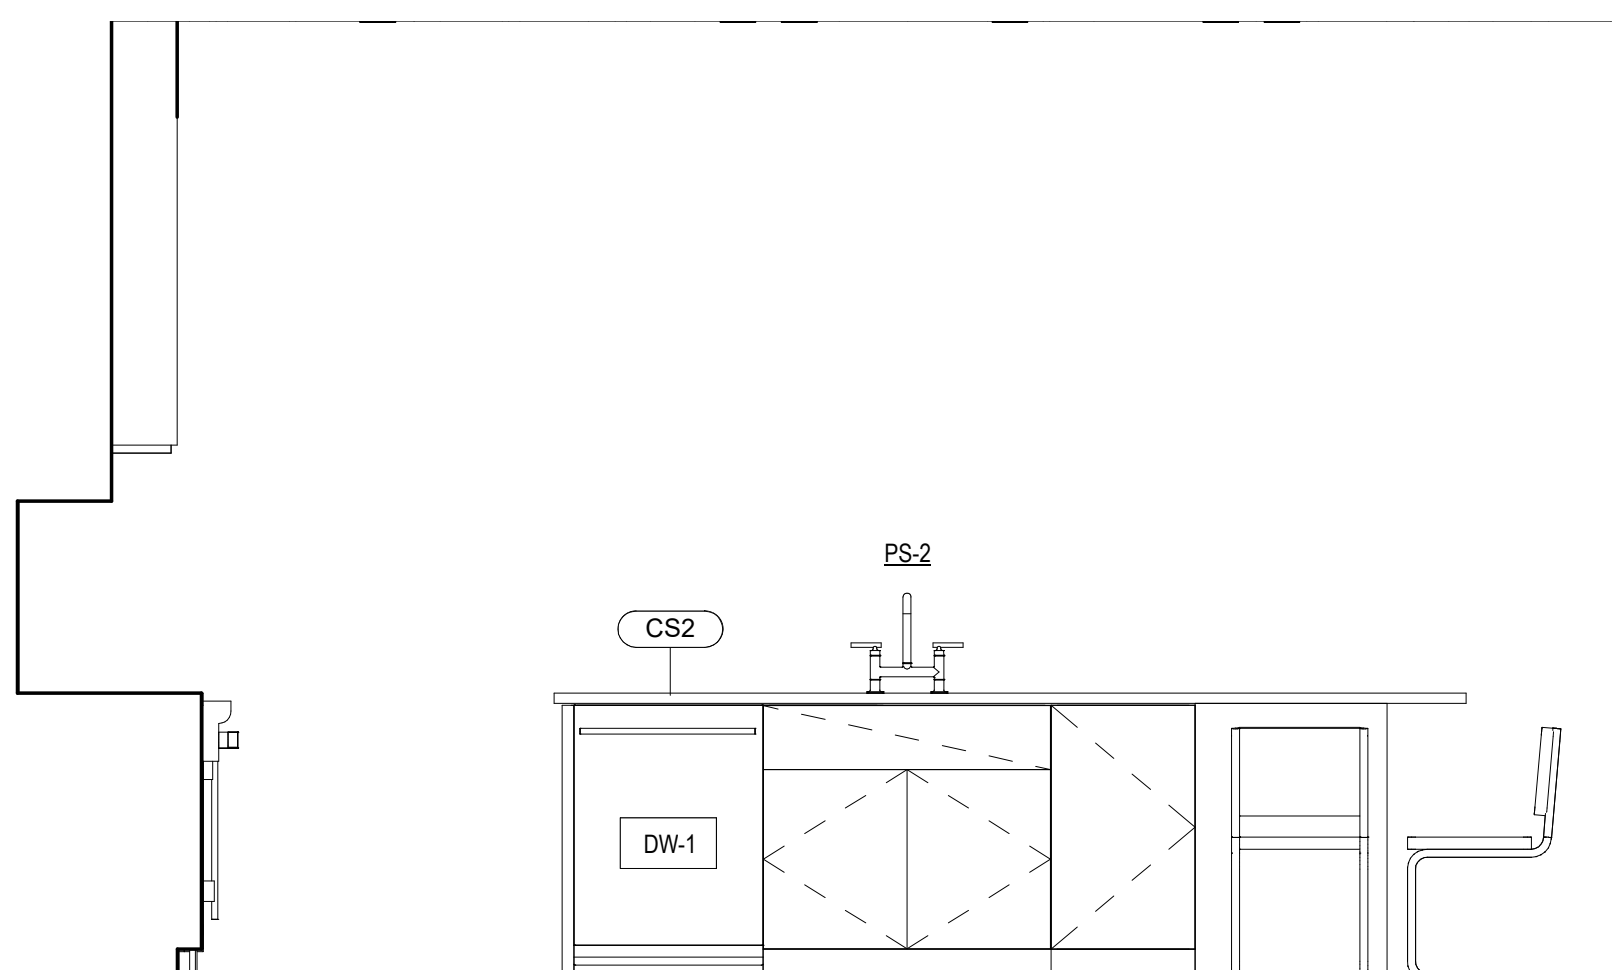


15 TYPE E.2 KITCHEN - SOUTH
1/2" = 1'-0"

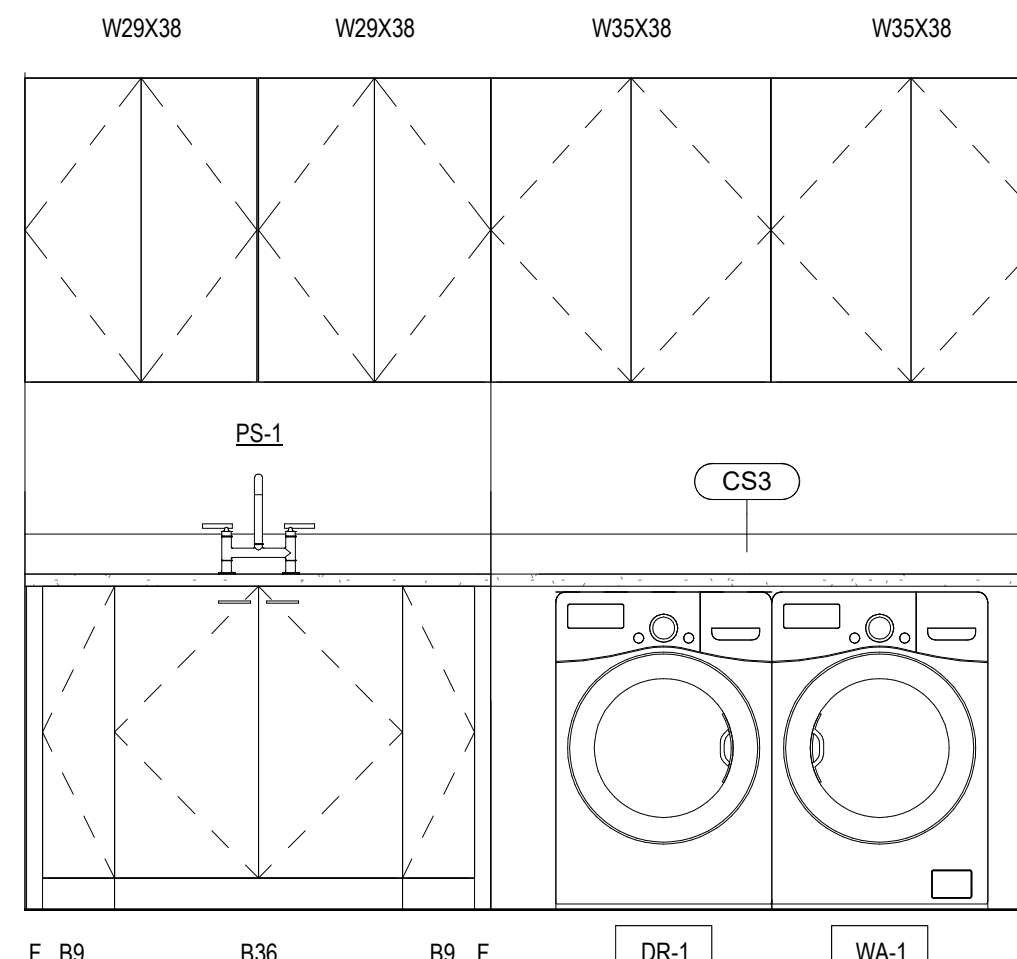


4 TYPE E.2 LAUNDRY
1/2" = 1'-0"

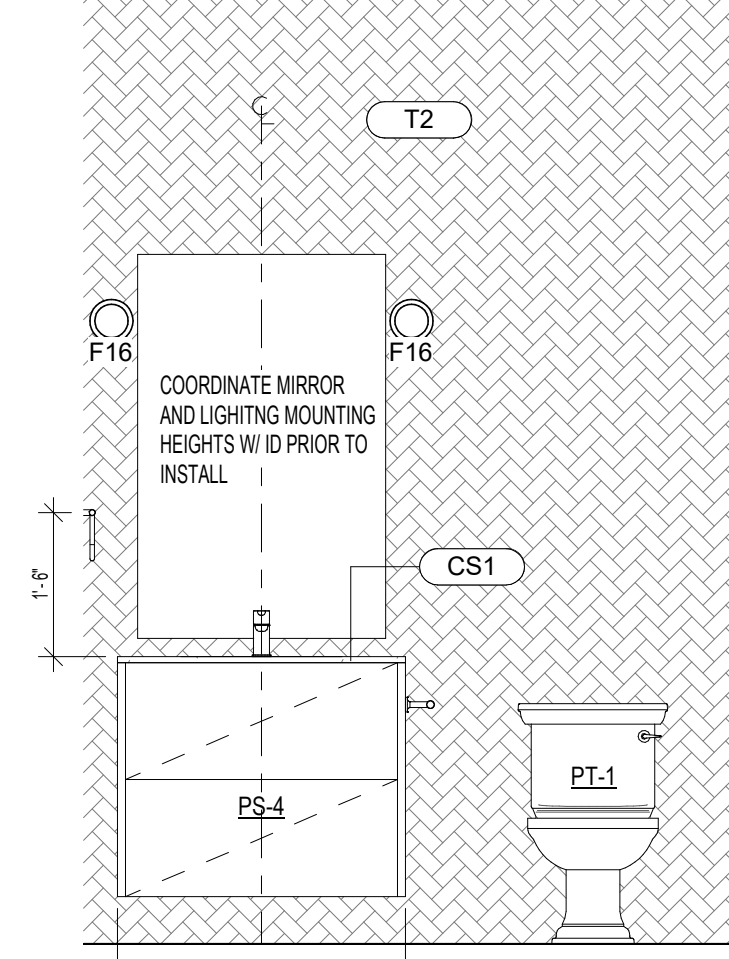


12 TYPE E.2 POWDER - NORTH
1/2" = 1'-0"

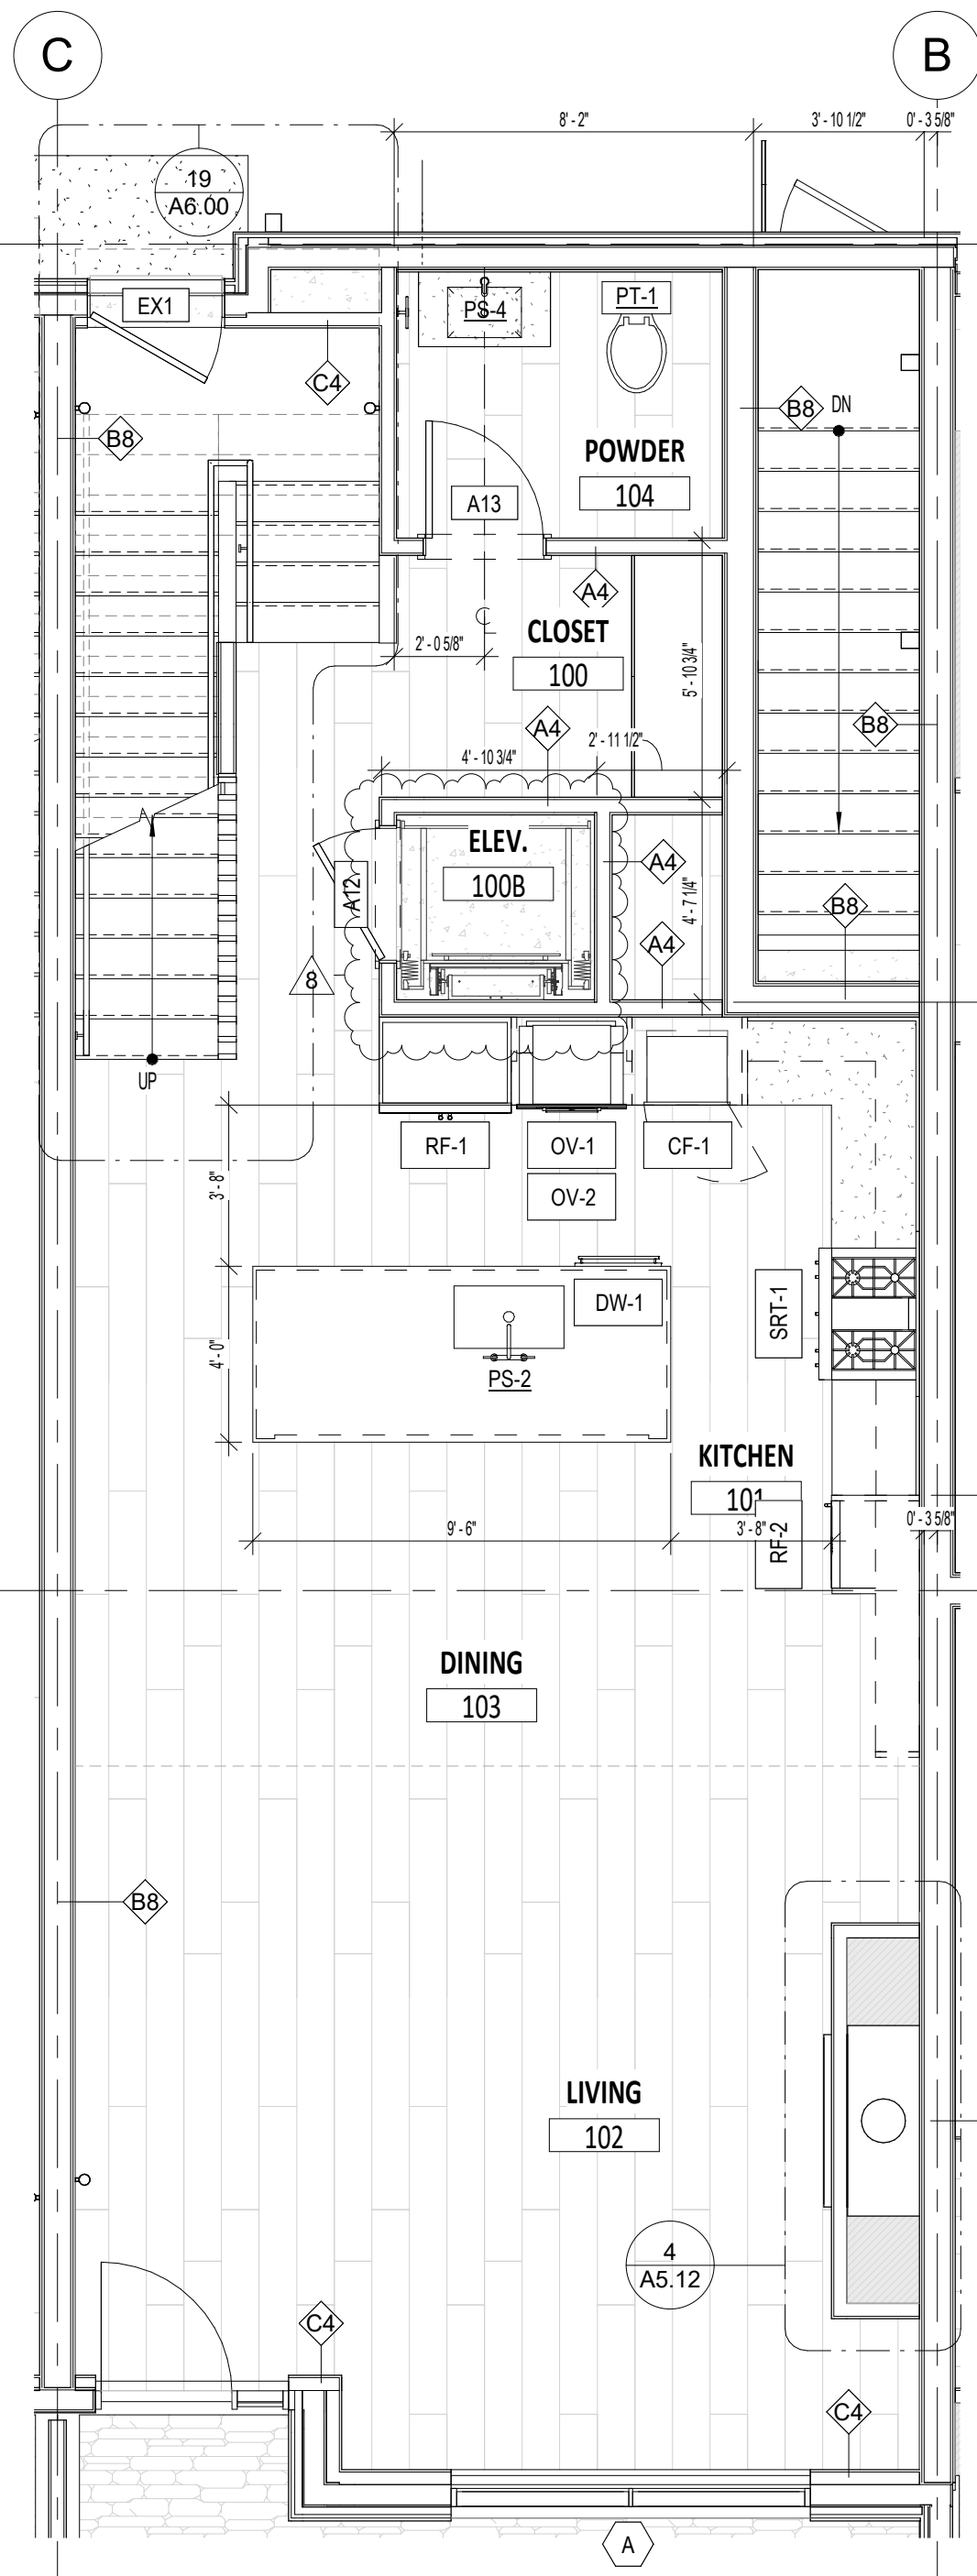


1 FIRST FLOOR PLAN - UNIT E.2
1/4" = 1'-0"

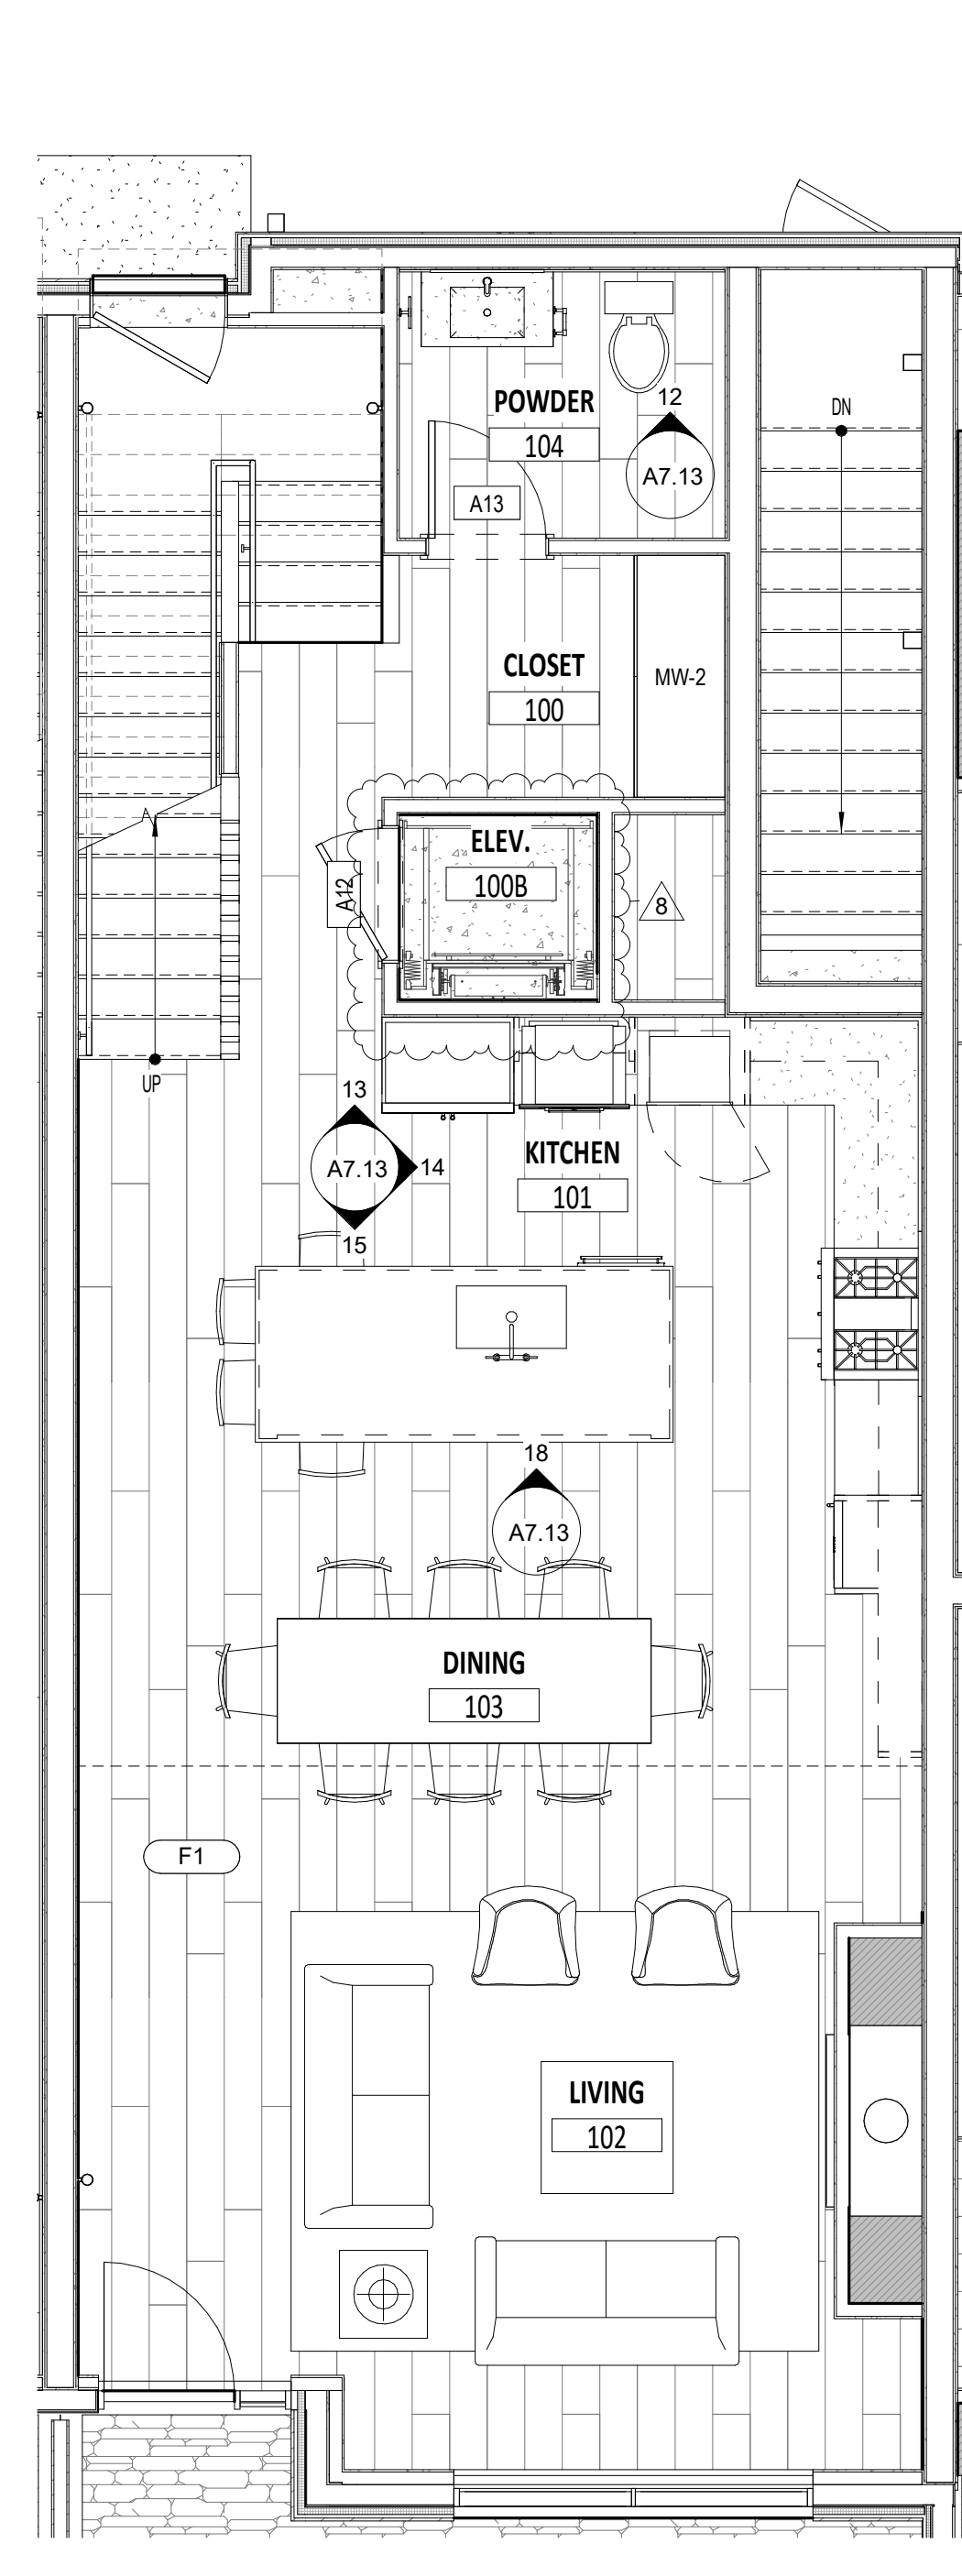


3 FIRST FLOOR FINISH PLAN - UNIT E.2
1/4" = 1'-0"

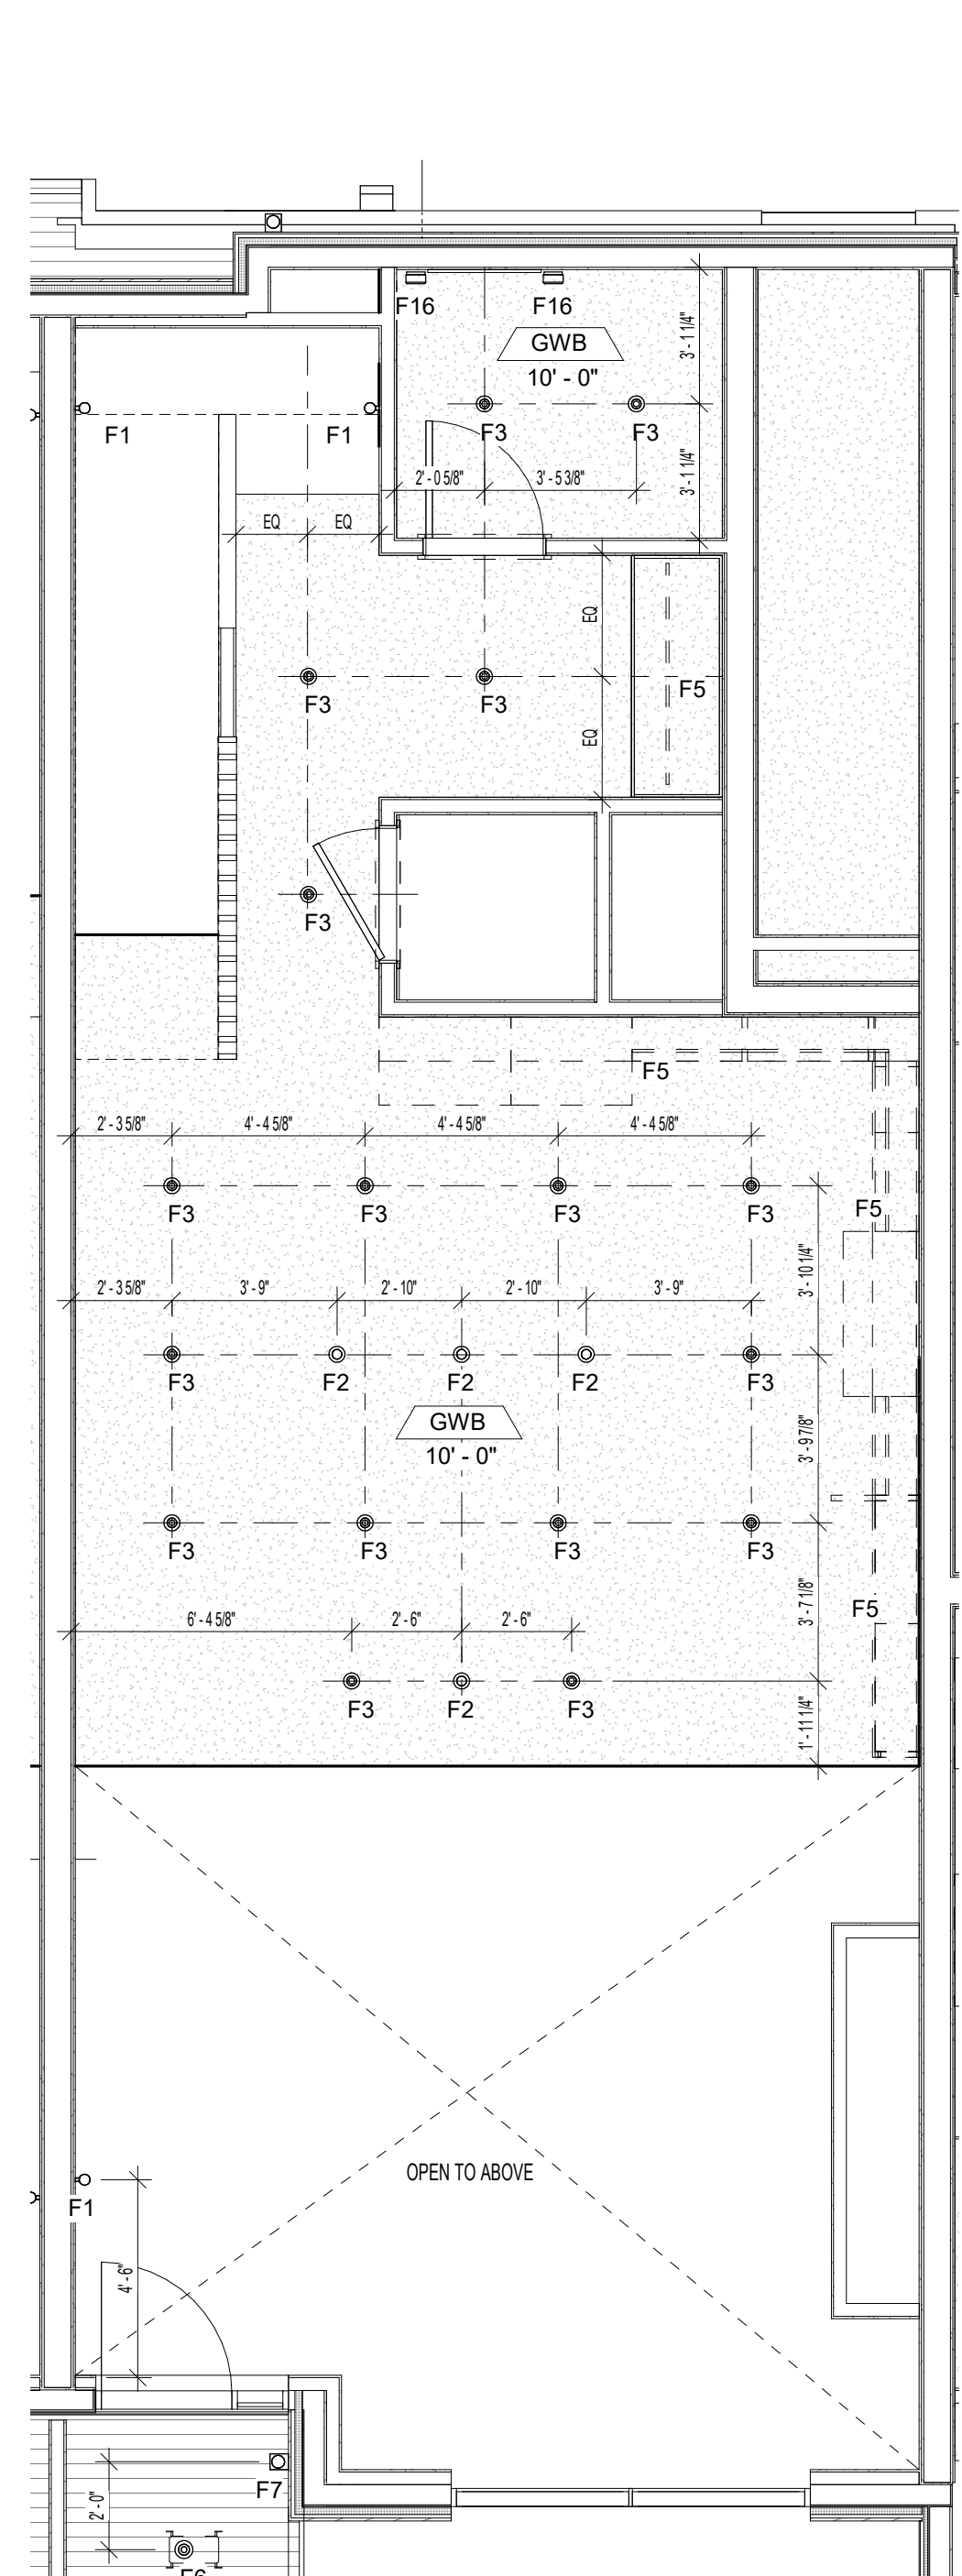


16 FIRST FLOOR RCP - UNIT E.2
1/4" = 1'-0"

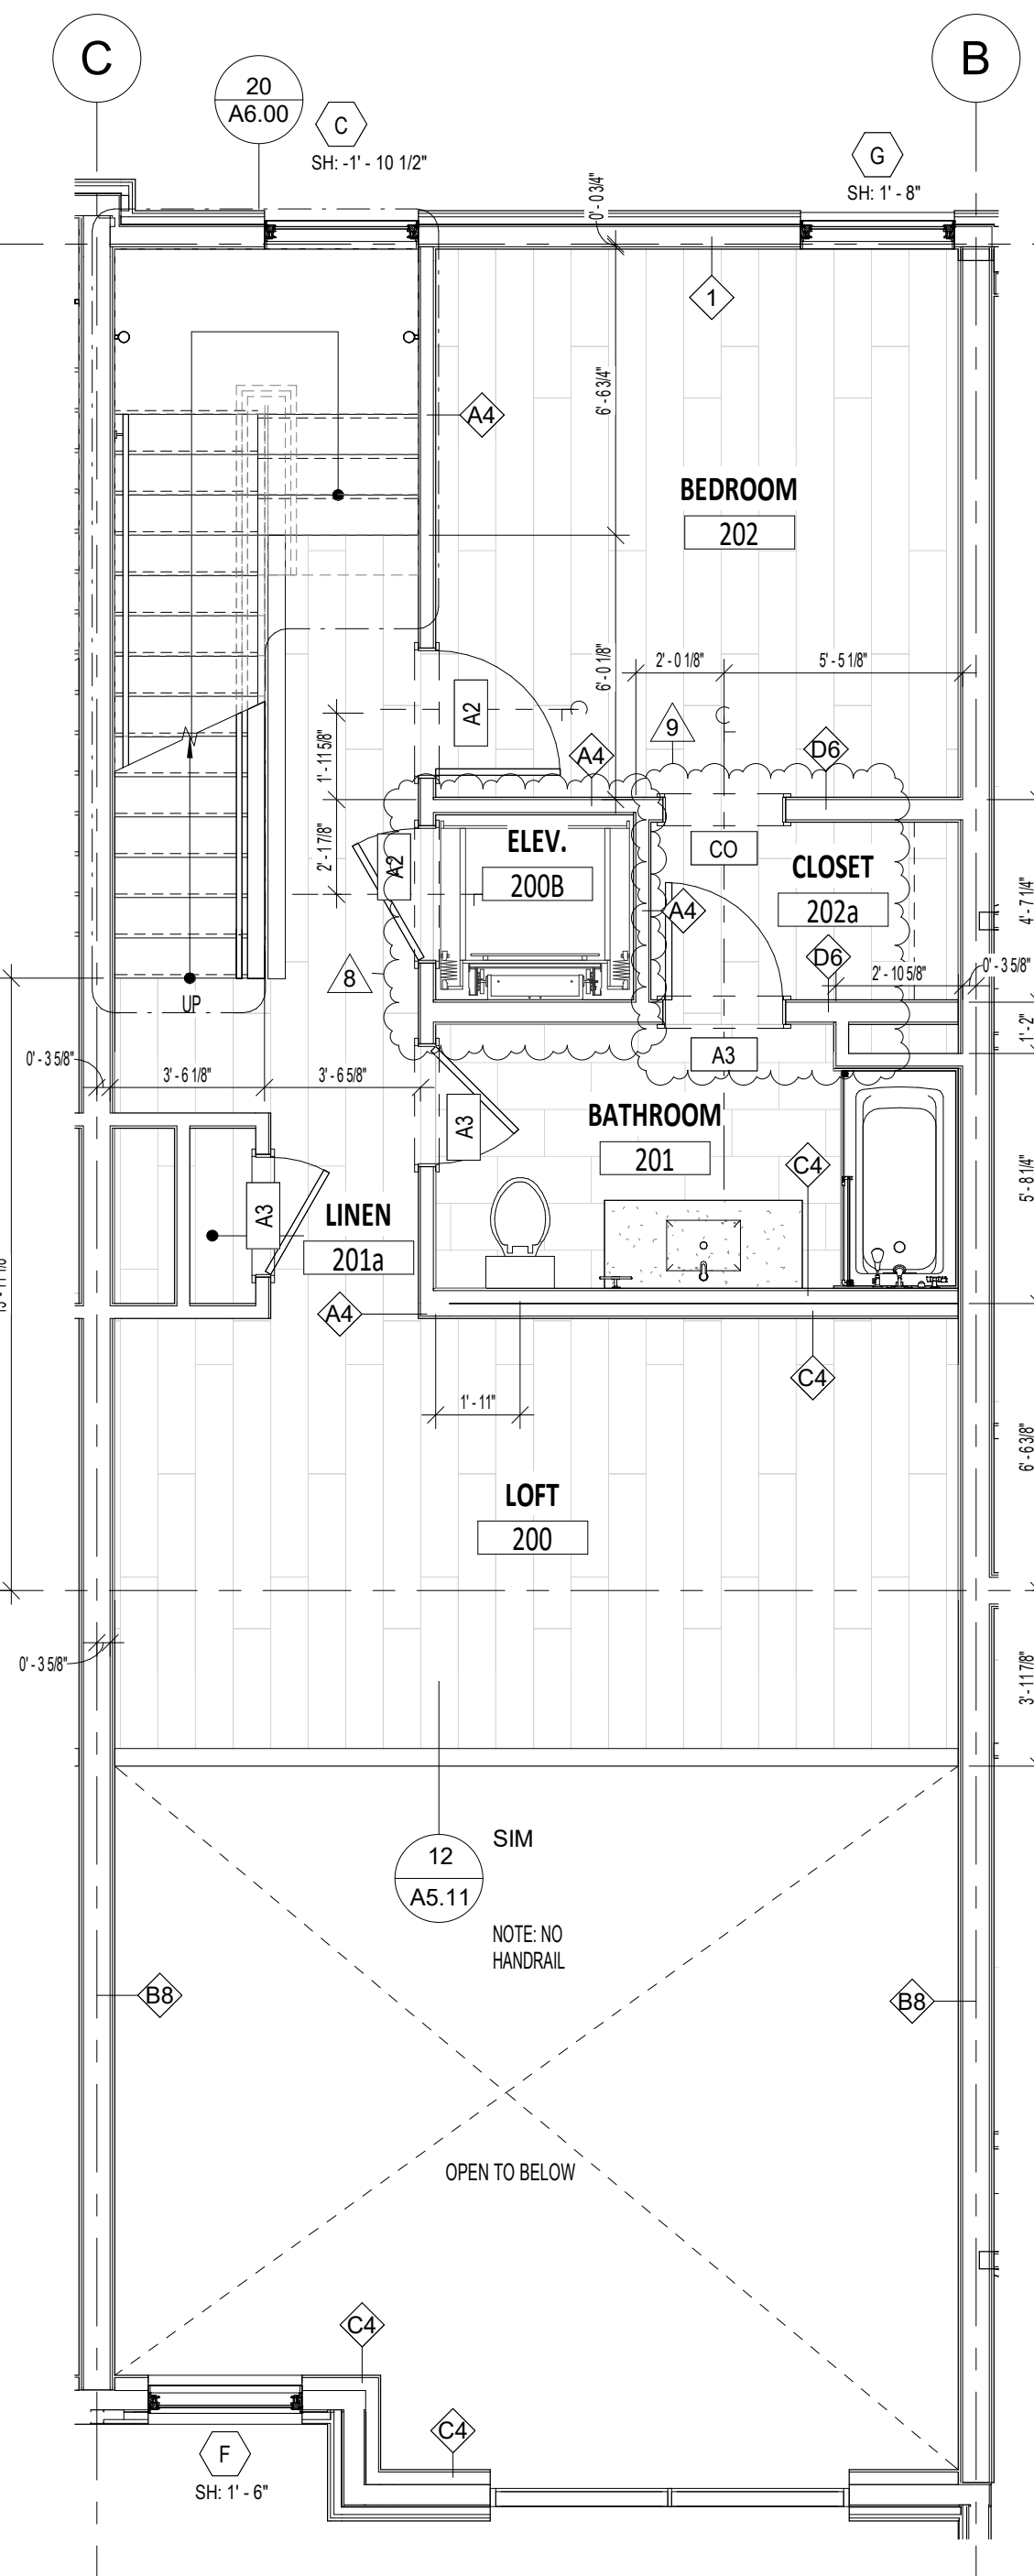

2 SECOND FLOOR PLAN - UNIT E.2
1/4" = 1'-0"

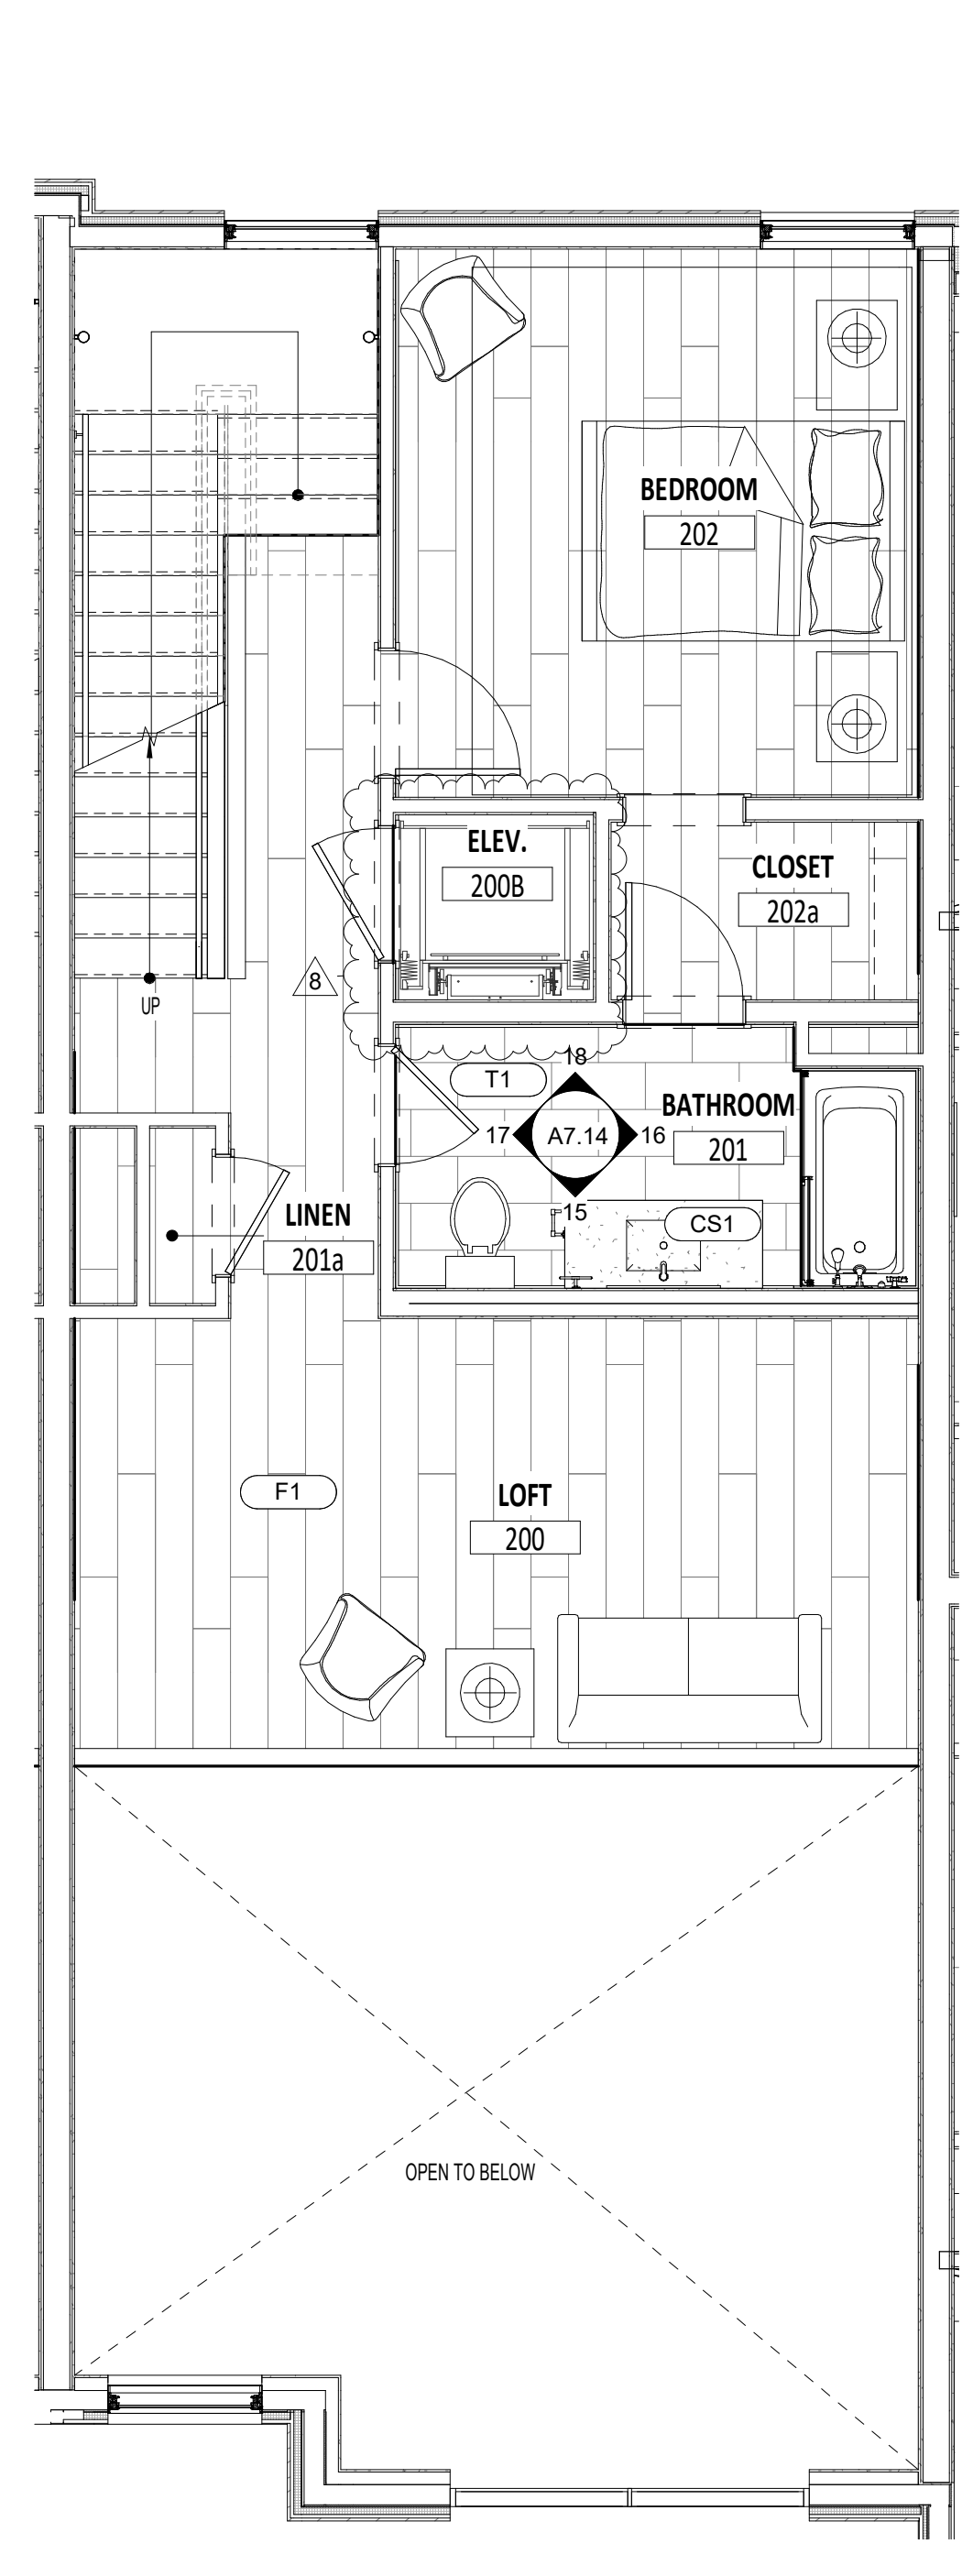

6 SECOND FLOOR FINISH PLAN - UNIT E.2
1/4" = 1'-0"

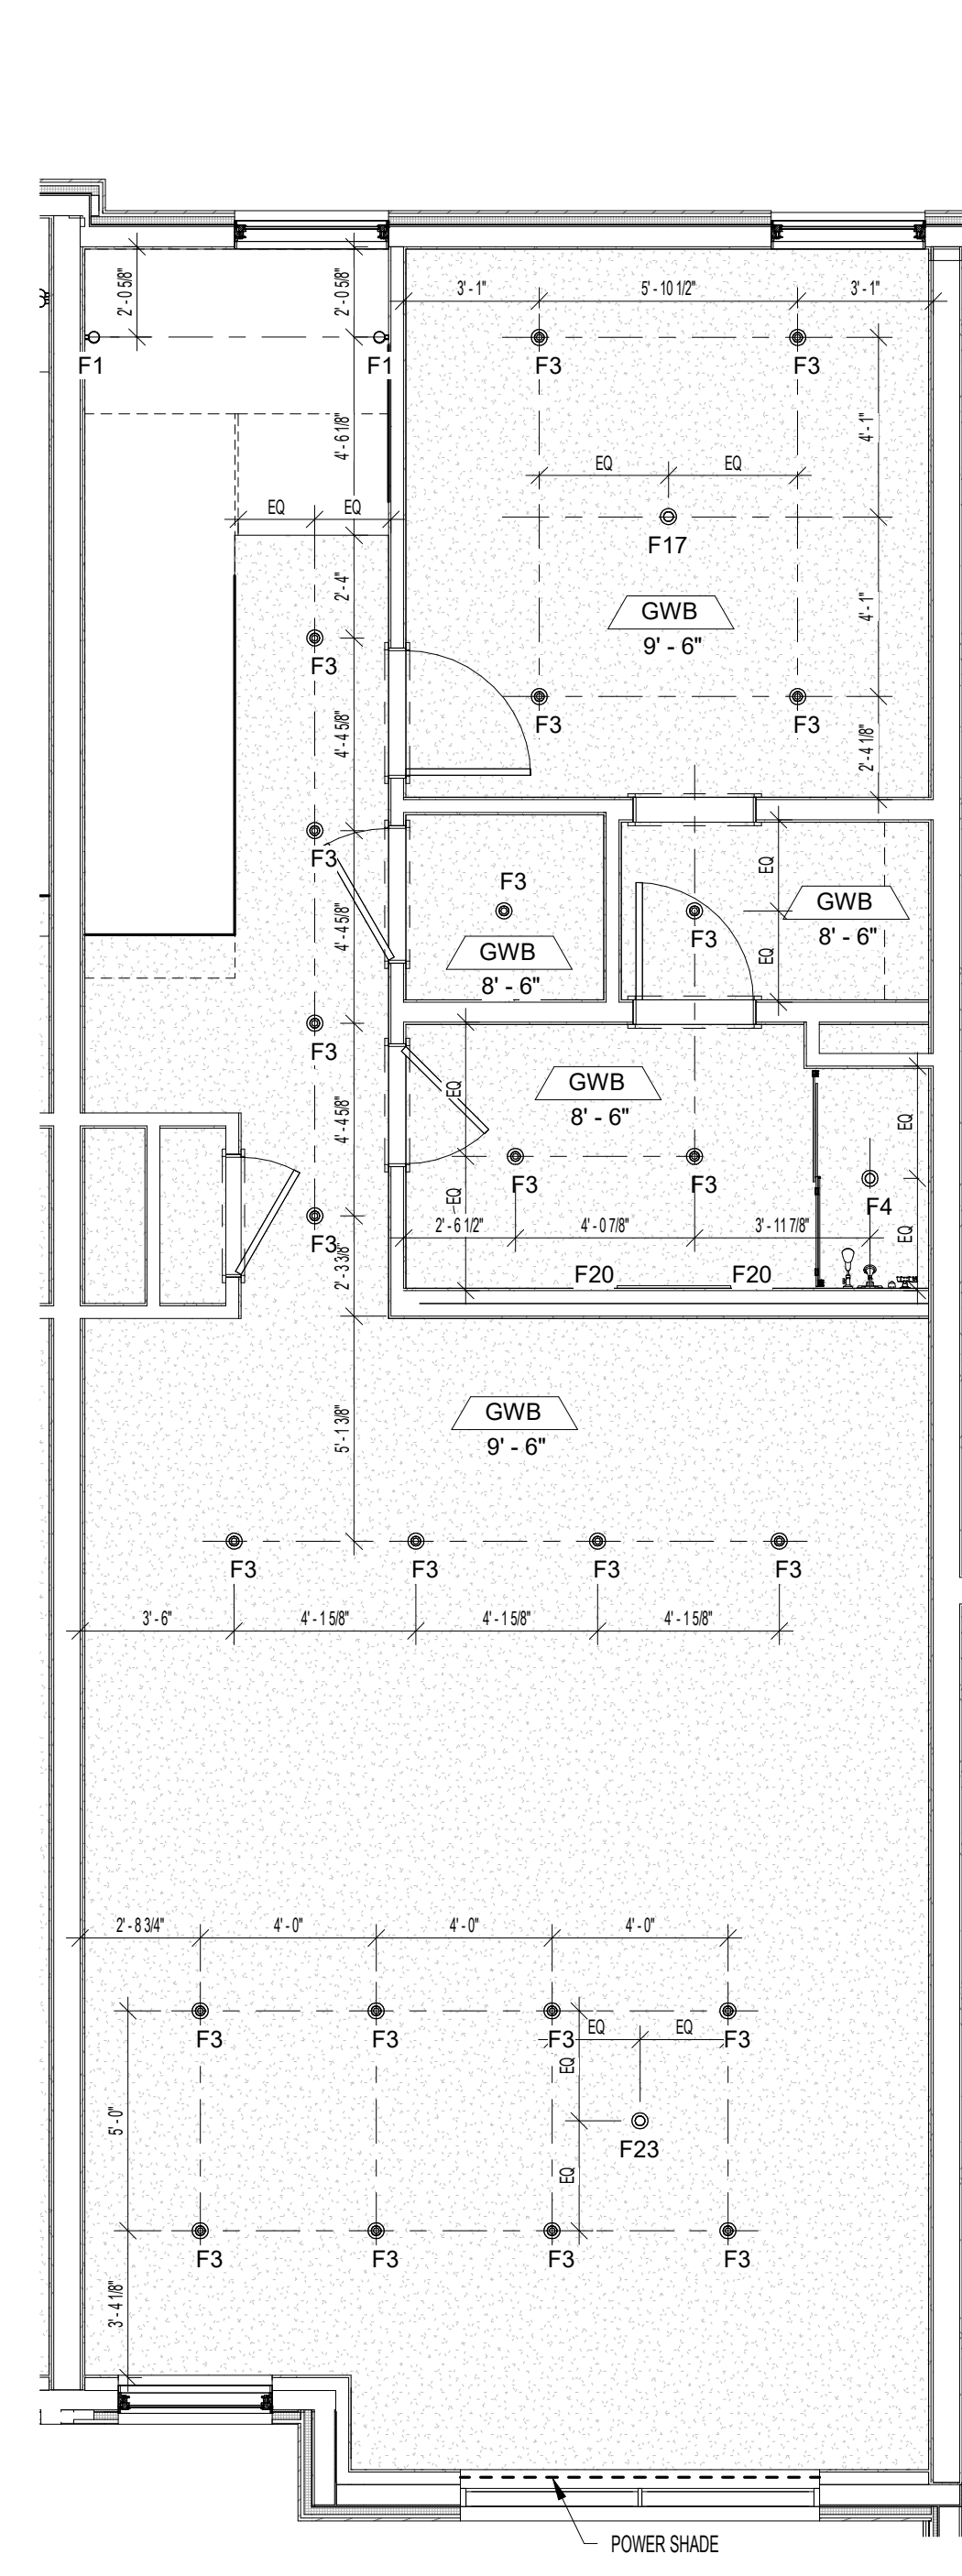


17 SECOND FLOOR RCP - UNIT E.2
1/4" = 1'-0"

NORTHWORKS


CHICAGO | JACKSON HOLE | SAN FRANCISCO | PHILADELPHIA
185 E. Hansen Avenue Jackson Hole, Wyoming 83001
T 307-201-5324 www.nwks.com

(C) 2021 Northworks Architects & Planners - All rights reserved.
Any discrepancies shall be reported immediately to the
Architect before proceeding. Only figured dimensions should be
used. Contractors and fabricators to verify all dimensions on
site prior to beginning Work.

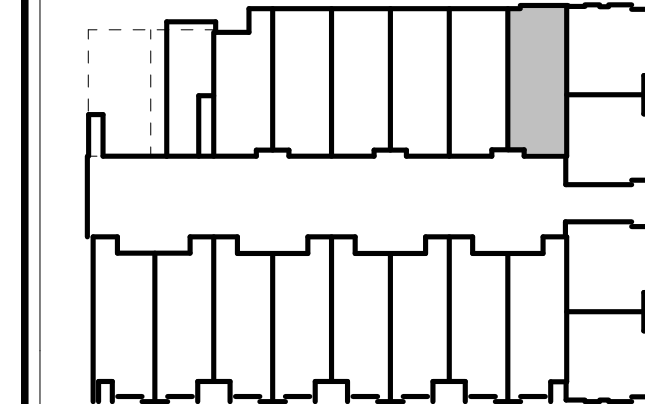

ISSUED DATE	ISSUED FOR
03.27.2020	ISSUE FOR PERMIT
05.20.2020	PERMIT REVISIONS
06.12.2020	IFC: CORE & SHELL - PROGRESS
07.10.2020	IFC: CORE & SHELL - PRICING
12.15.2020	IFC: INTERIORS
02.26.2021	ASI 001: DESIGN REVISIONS
04.21.2021	ASI 002: DESIGN REVISIONS

PROFESSIONAL SEAL

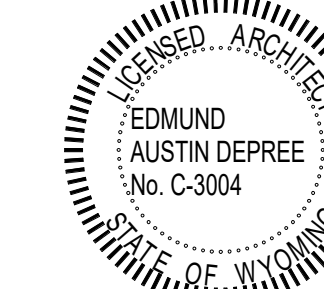



Project
GLENWOOD GILL

185 GLENWOOD ST. JACKSON, WY 83001


1928	Project No.
RB / CP / MF	Drawn By
NWKS	Checked By
Discipline	Drawing No.

A7.13


Drawing Name
ENLARGED FLOOR PLANS - UNIT E.2

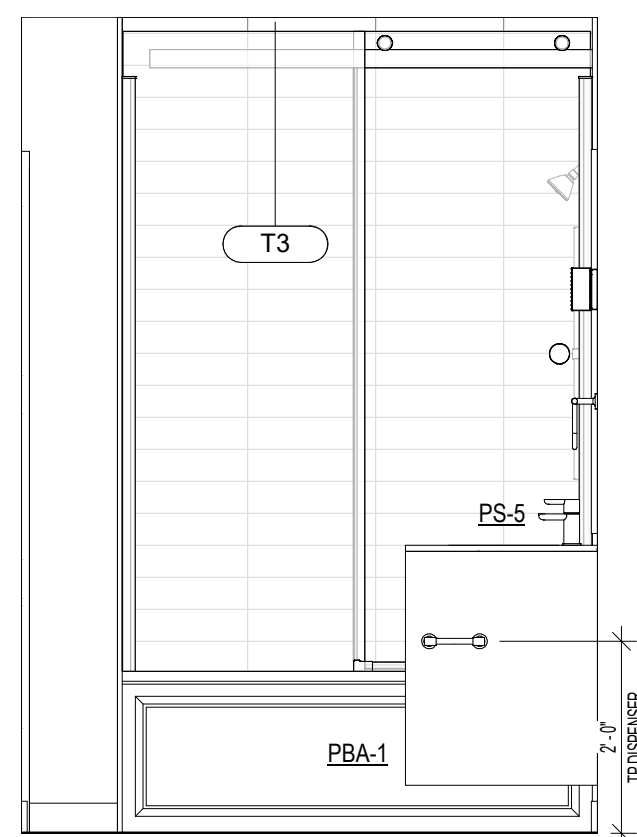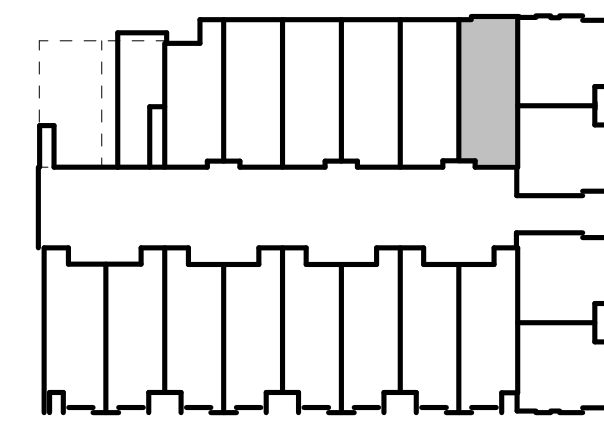


16 TYPE E.2 BATH 1 - NORTH
1/2" = 1'-0"

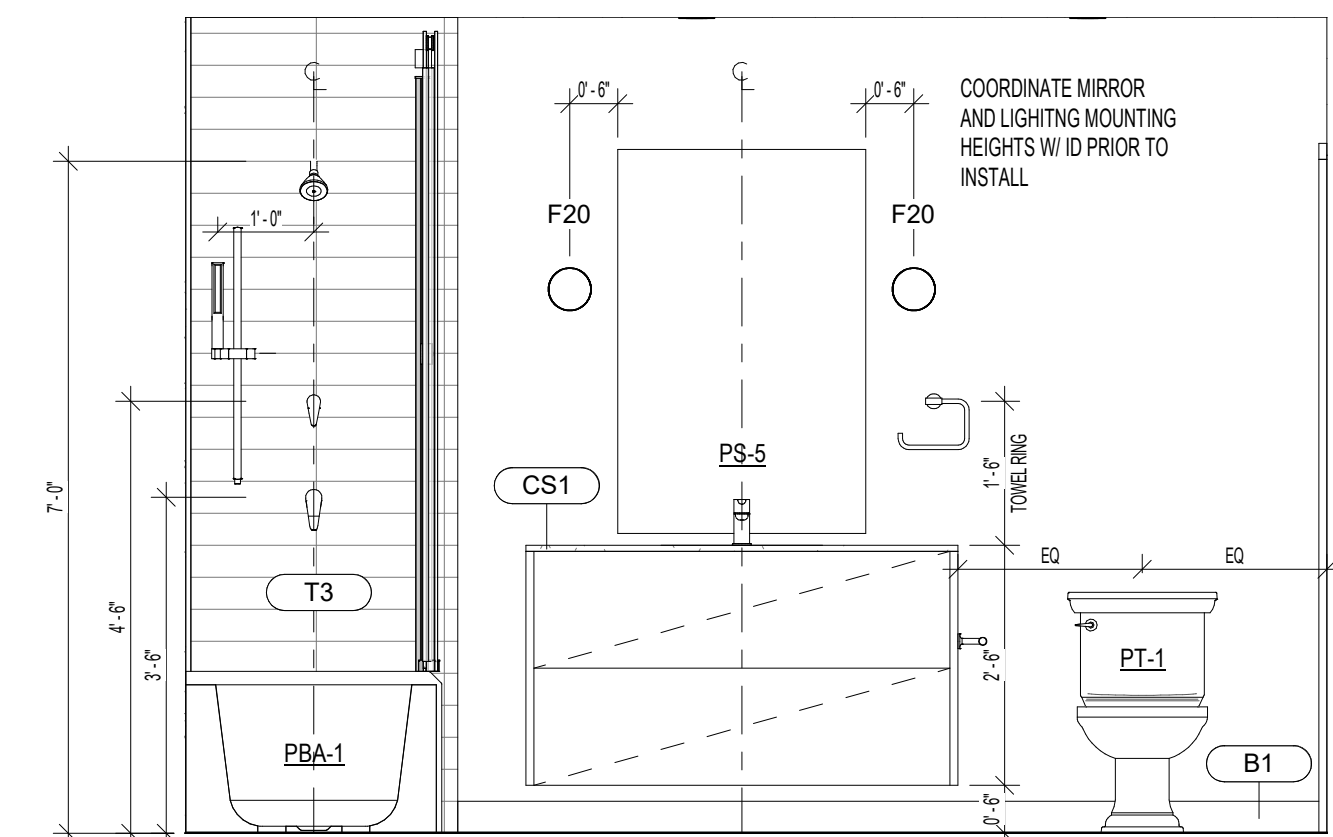

15 TYPE E.2 BATH 1 - EAST
1/2" = 1'-0"

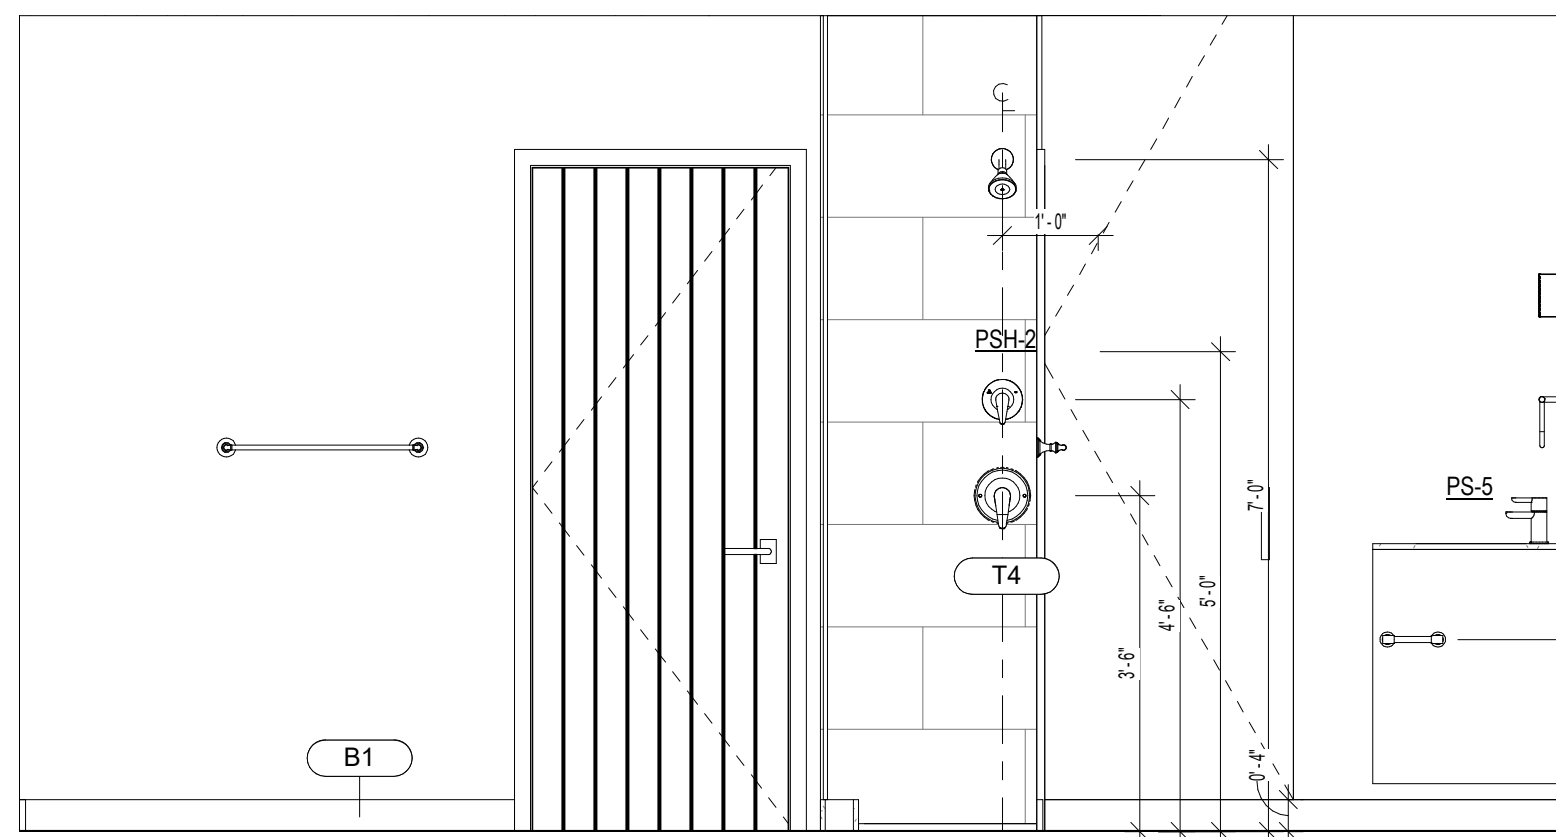


3 TYPE E.2 BATH 2 - NORTH
1/2" = 1'-0"

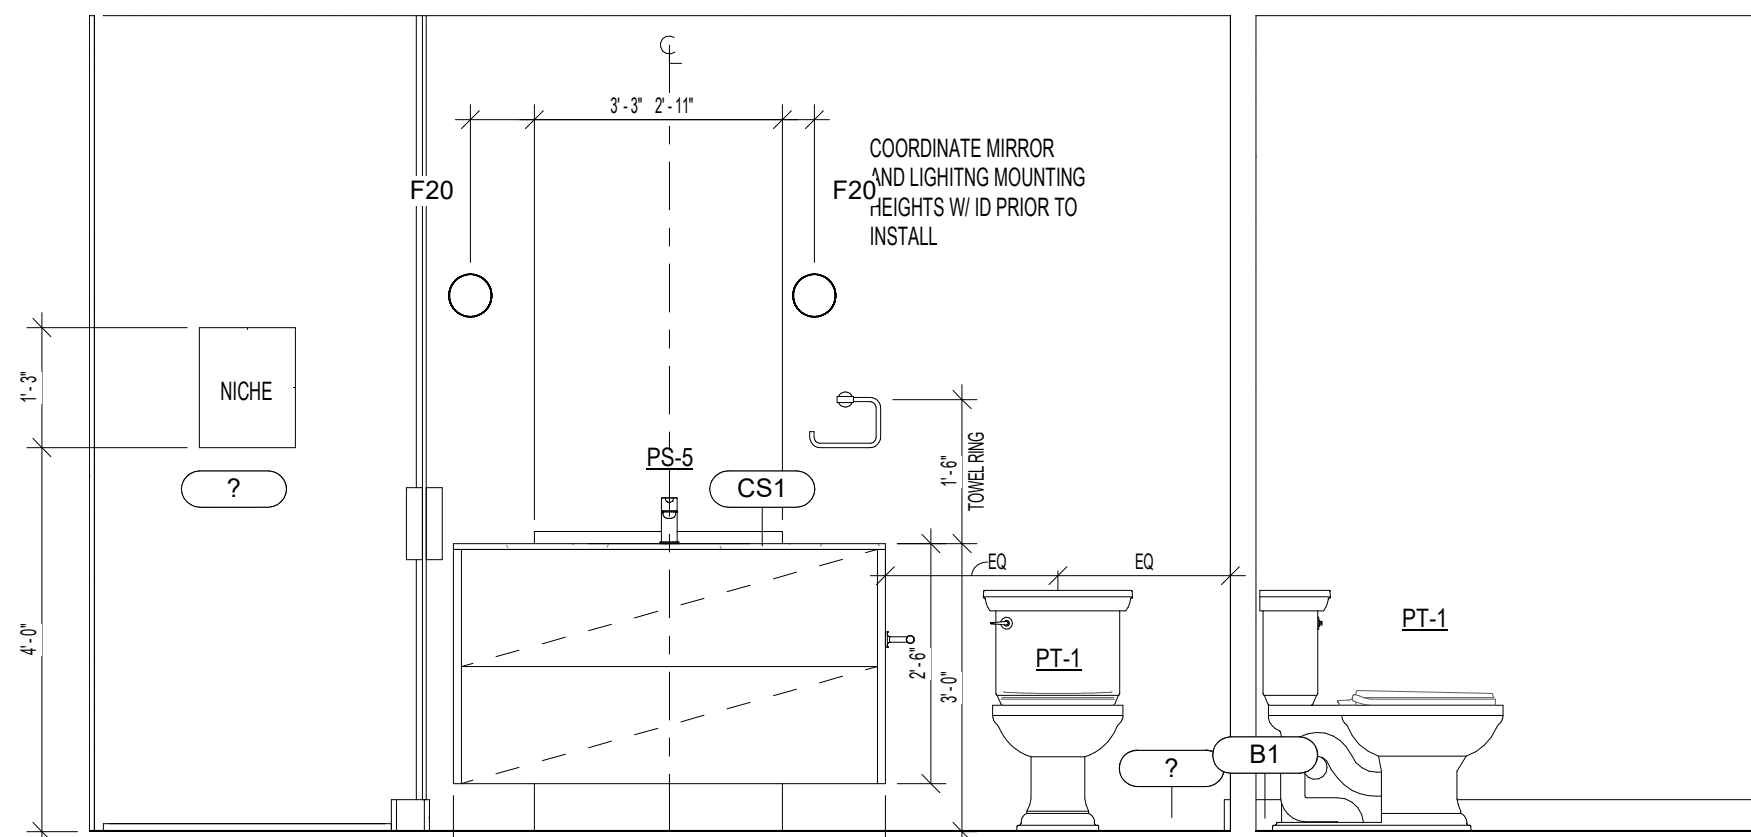


7 TYPE E.2 BATH 2 - SOUTH
1/2" = 1'-0"


8 TYPE E.2 BATH 2 - WEST
1/2" = 1'-0"

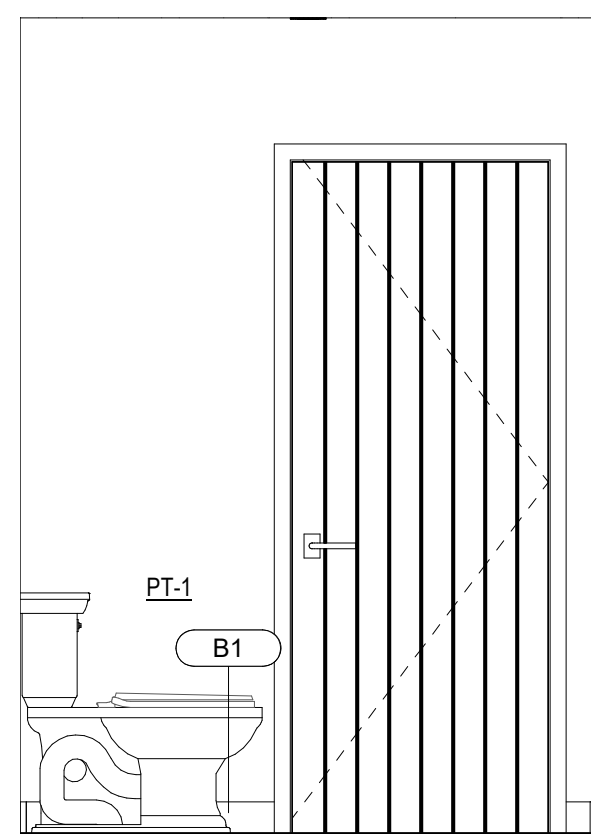


17 TYPE E.2 BATH 1 - SOUTH
1/2" = 1'-0"

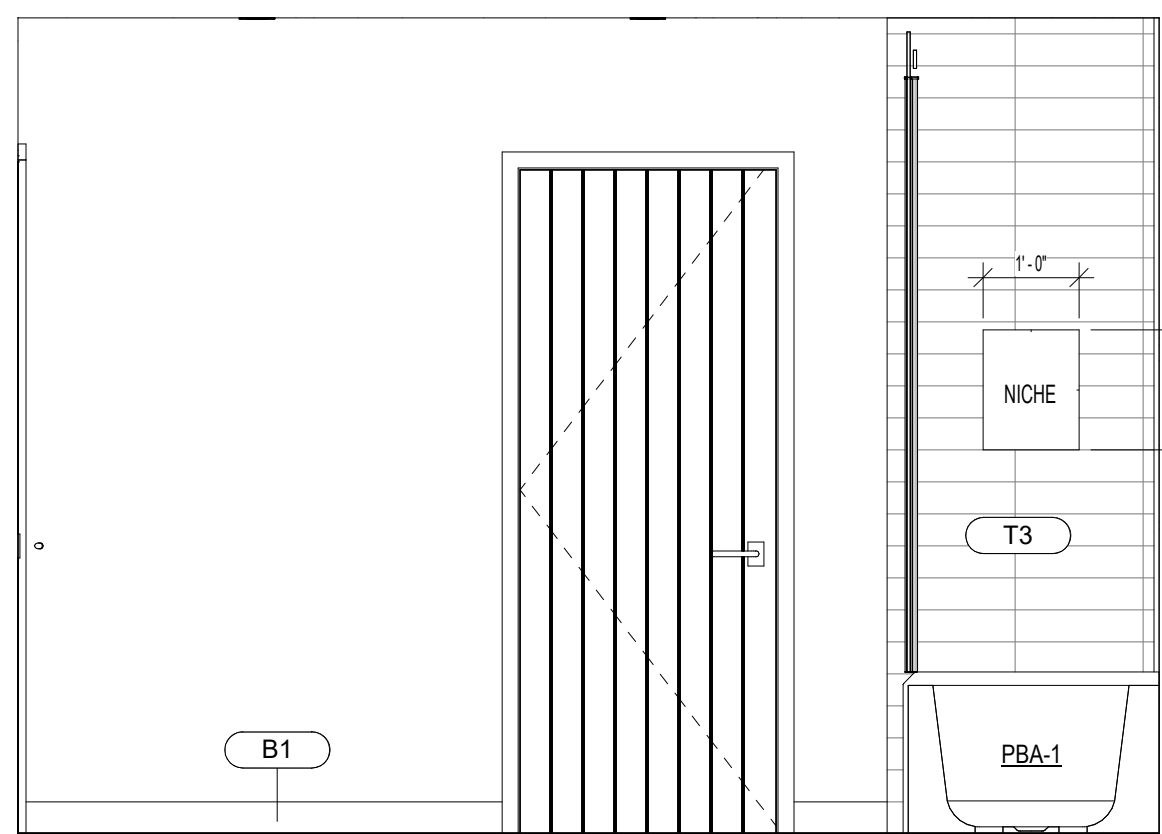


18 TYPE E.2 BATH 1 - WEST
1/2" = 1'-0"

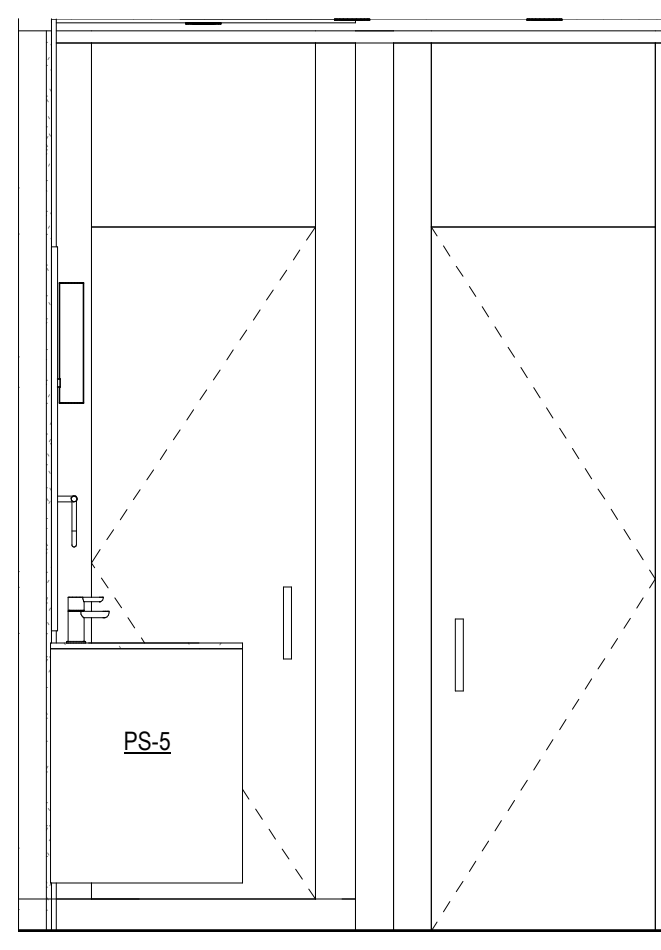


9 TYPE E.2 BATH 3 - NORTH
1/2" = 1'-0"

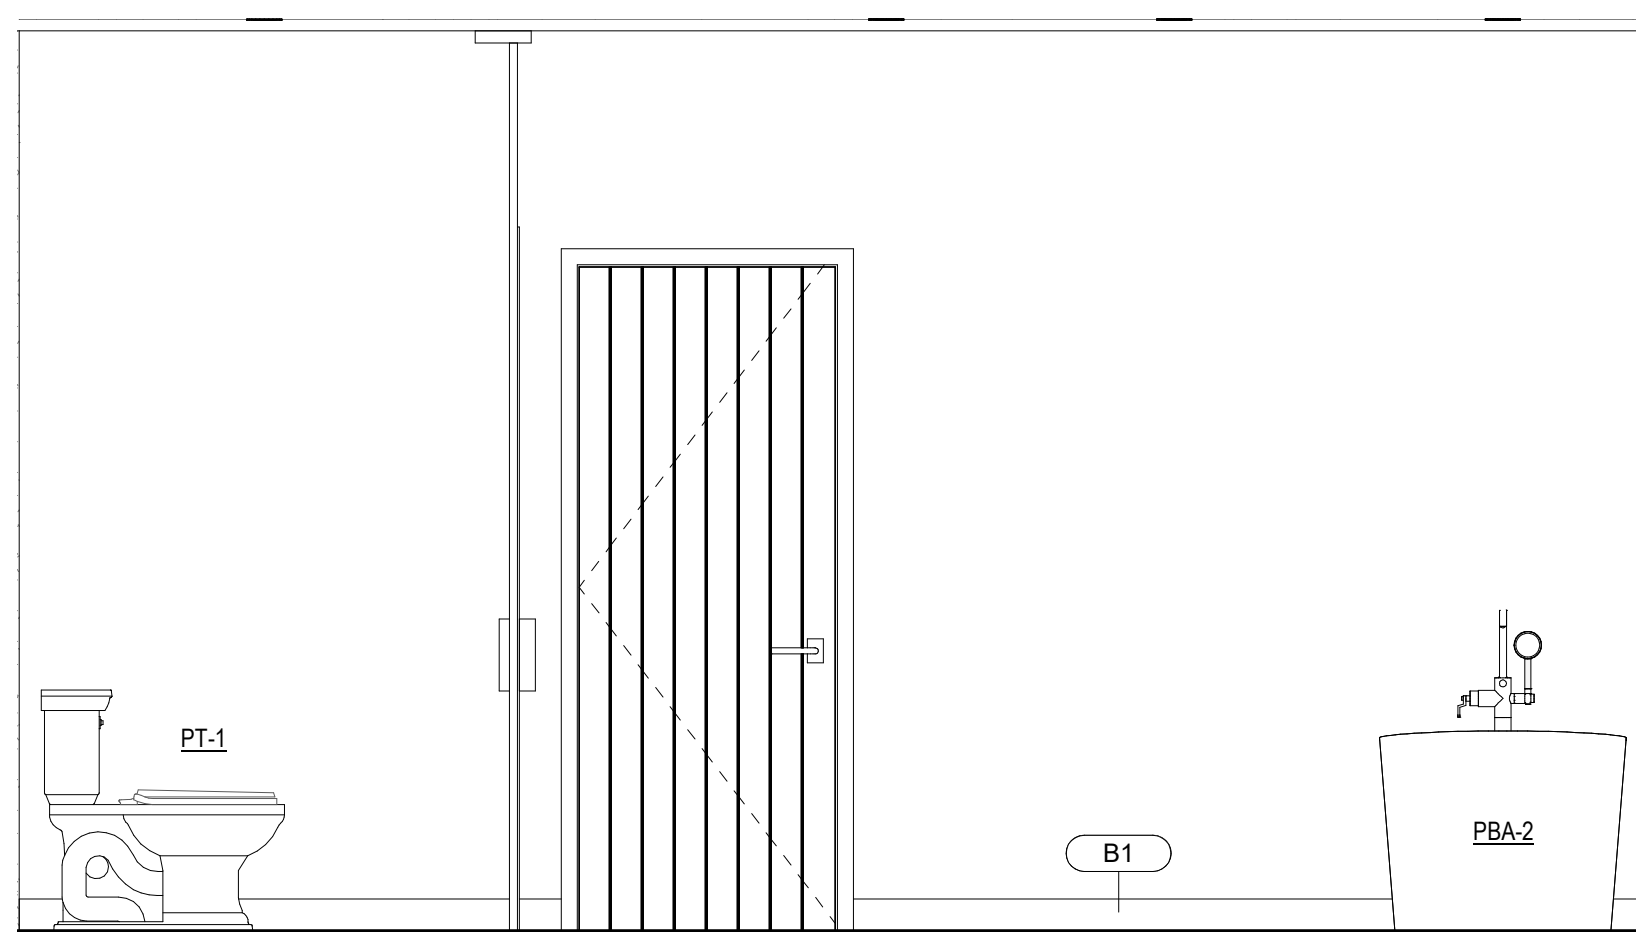


10 TYPE E.2 BATH 3 - EAST
1/2" = 1'-0"

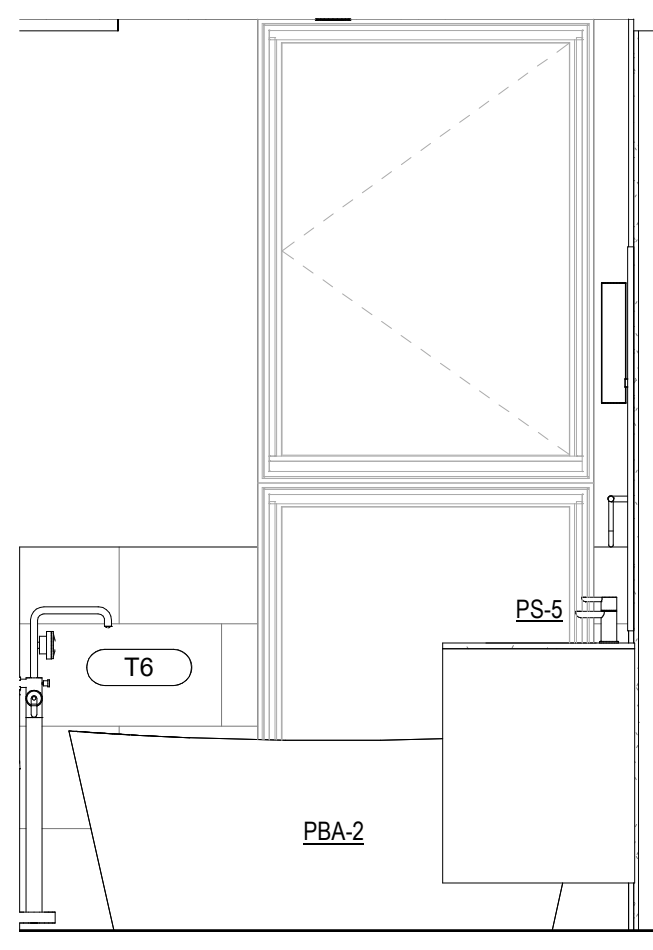


11 TYPE E.2 BATH 3 - SOUTH
1/2" = 1'-0"

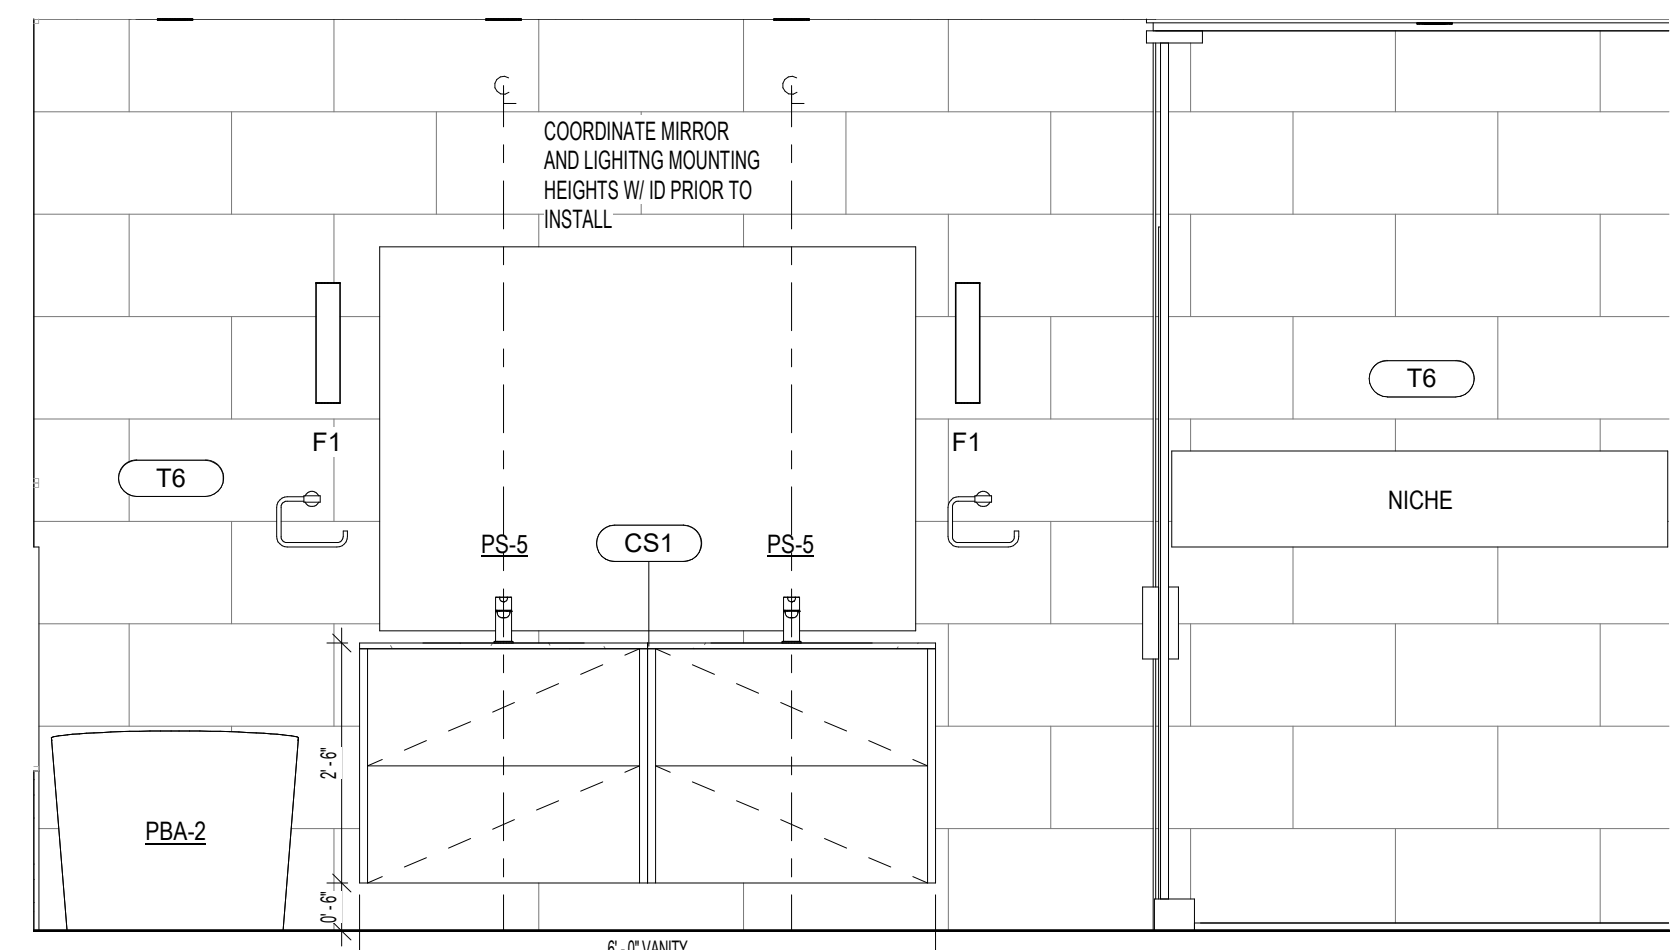


12 TYPE E.2 BATH 3 - WEST
1/2" = 1'-0"

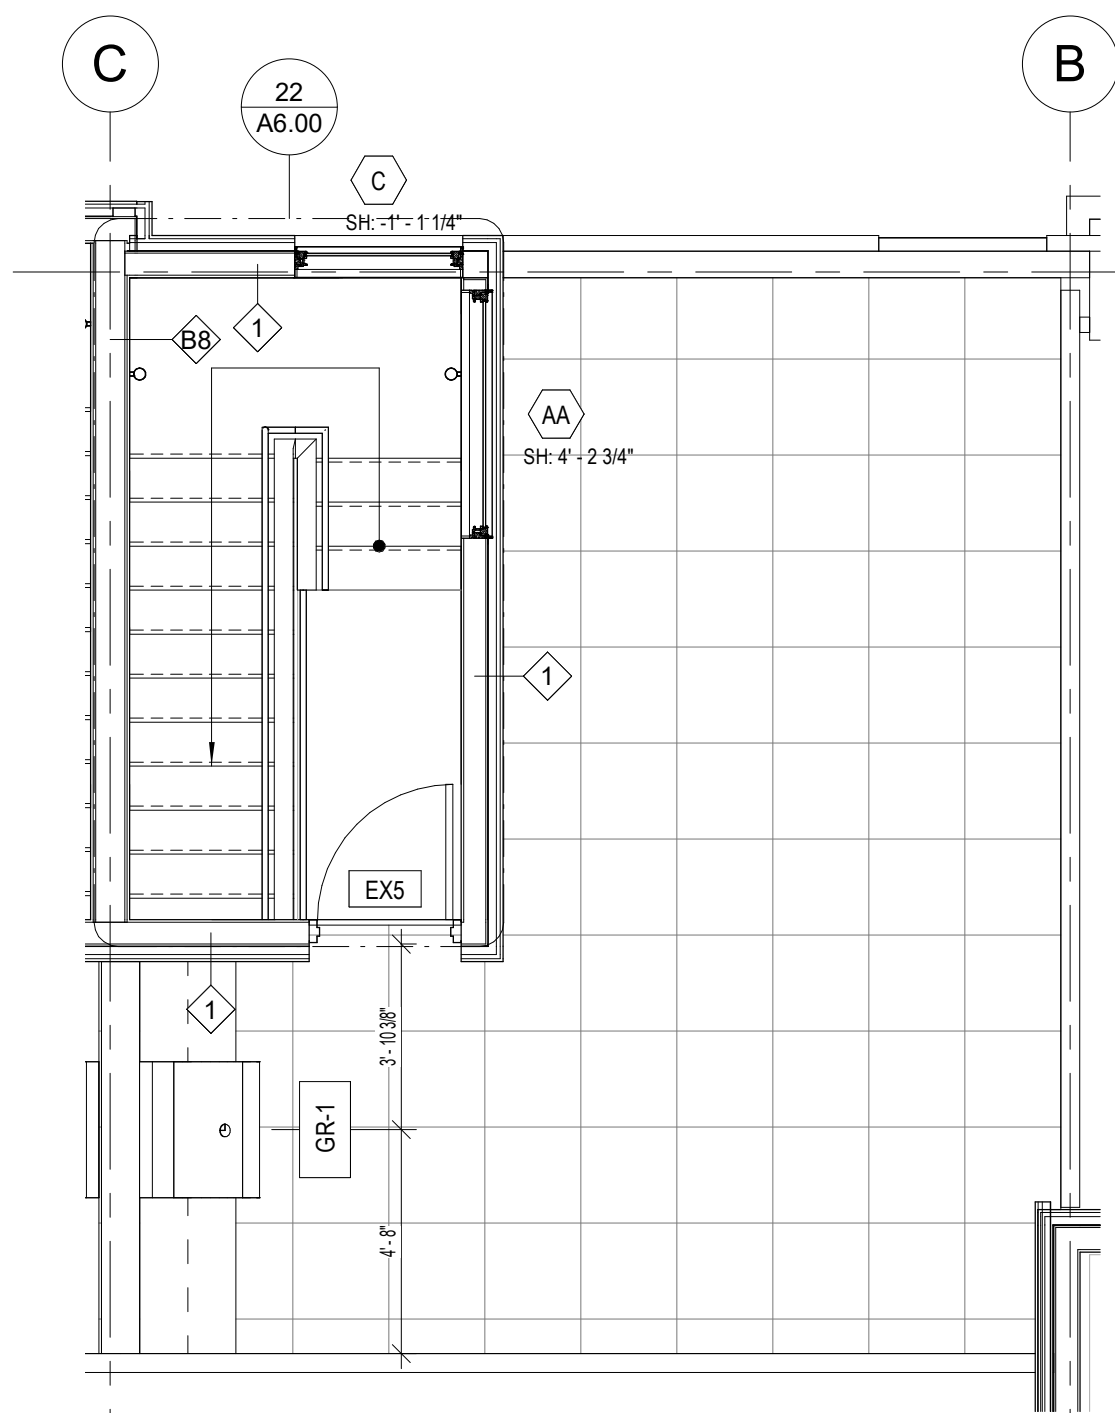


4 ROOF PLAN - UNIT E.2
1/4" = 1'-0"

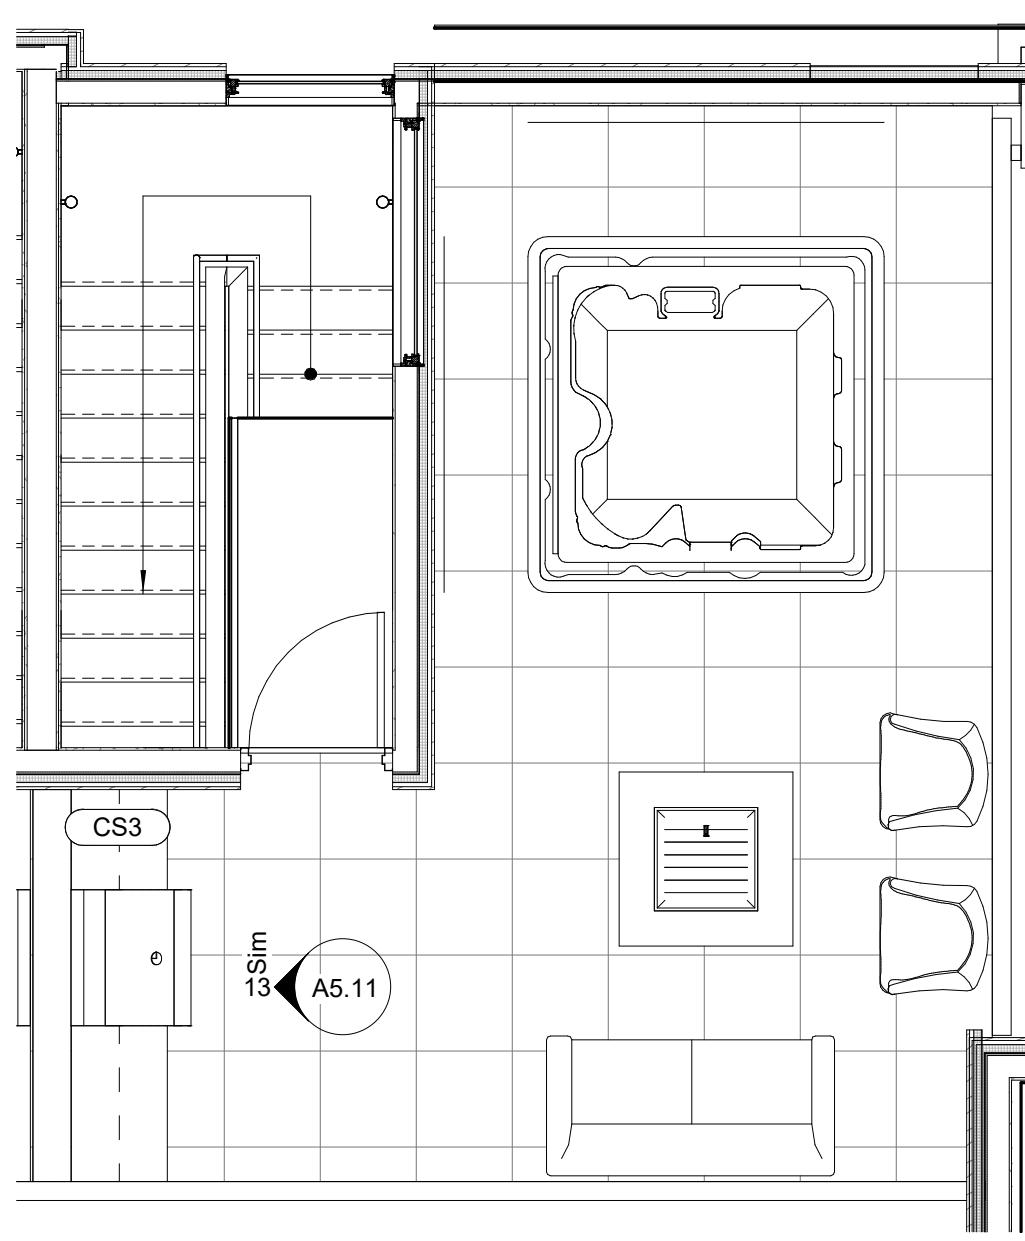


5 ROOF FLOOR FINISH PLAN - UNIT E.2
1/4" = 1'-0"

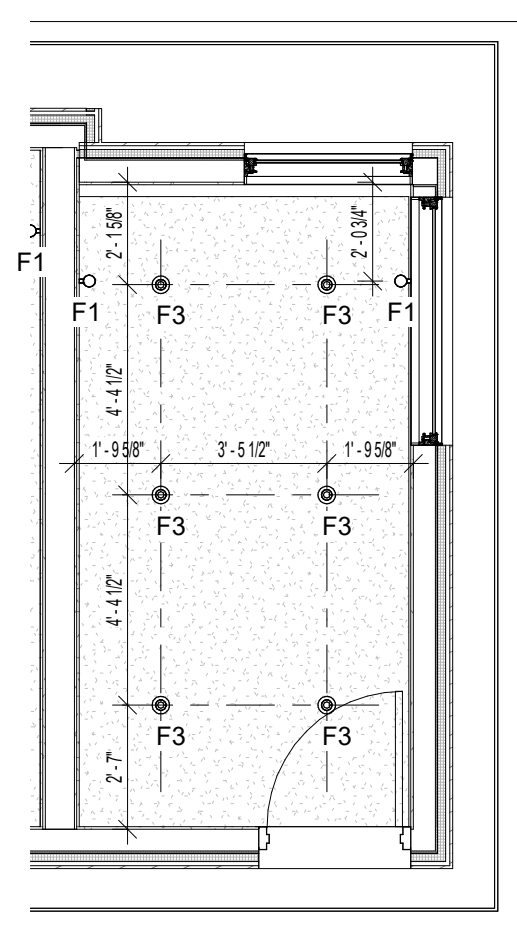


13 PILOT HOUSE RCP - UNIT E.2
1/4" = 1'-0"

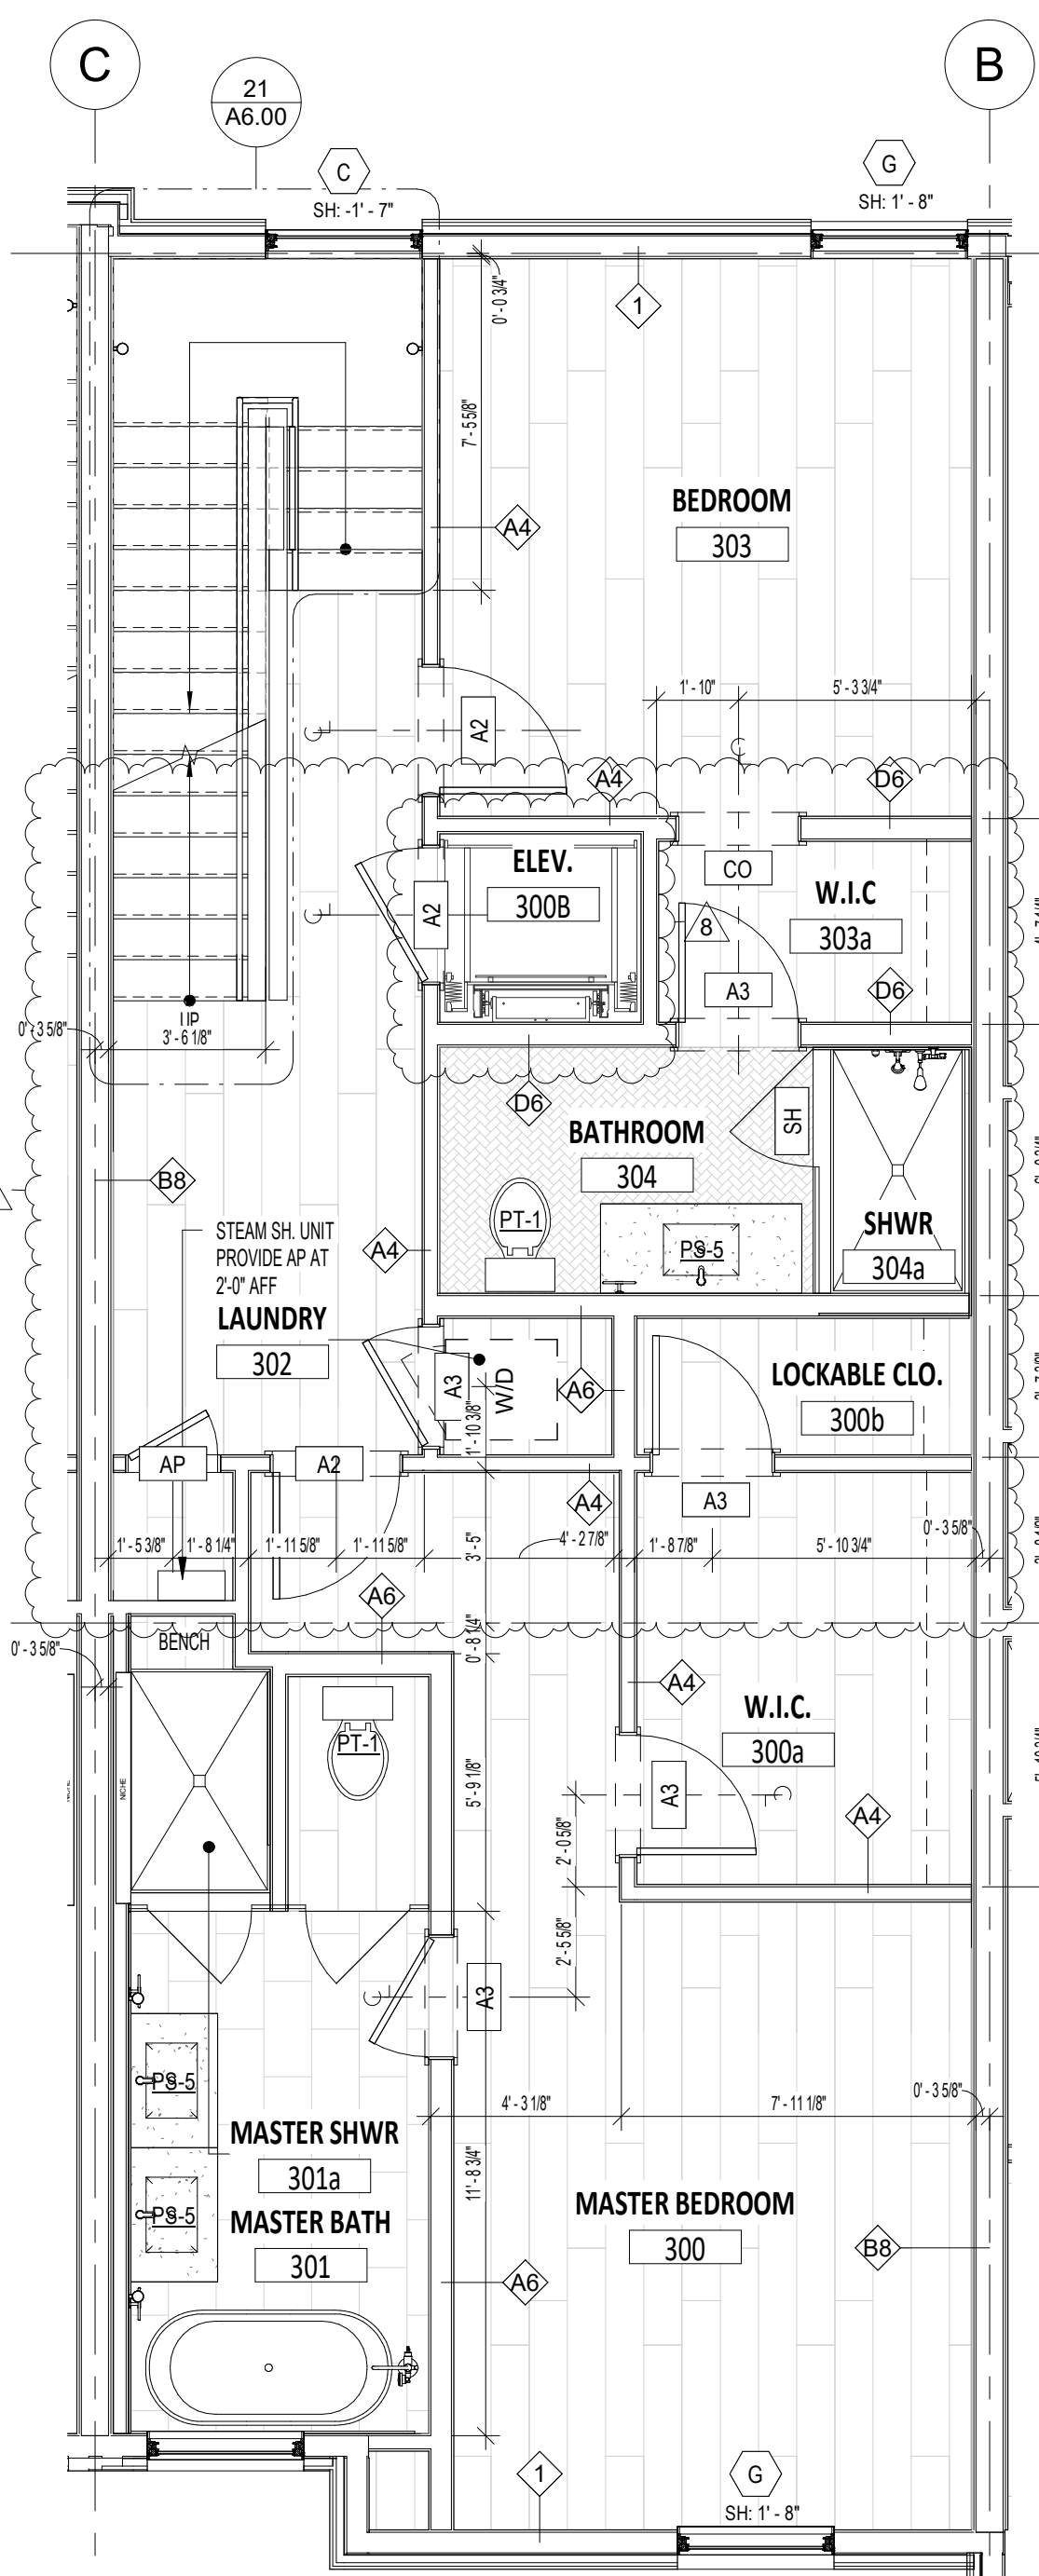

1 THIRD FLOOR PLAN - UNIT E.2
1/4" = 1'-0"

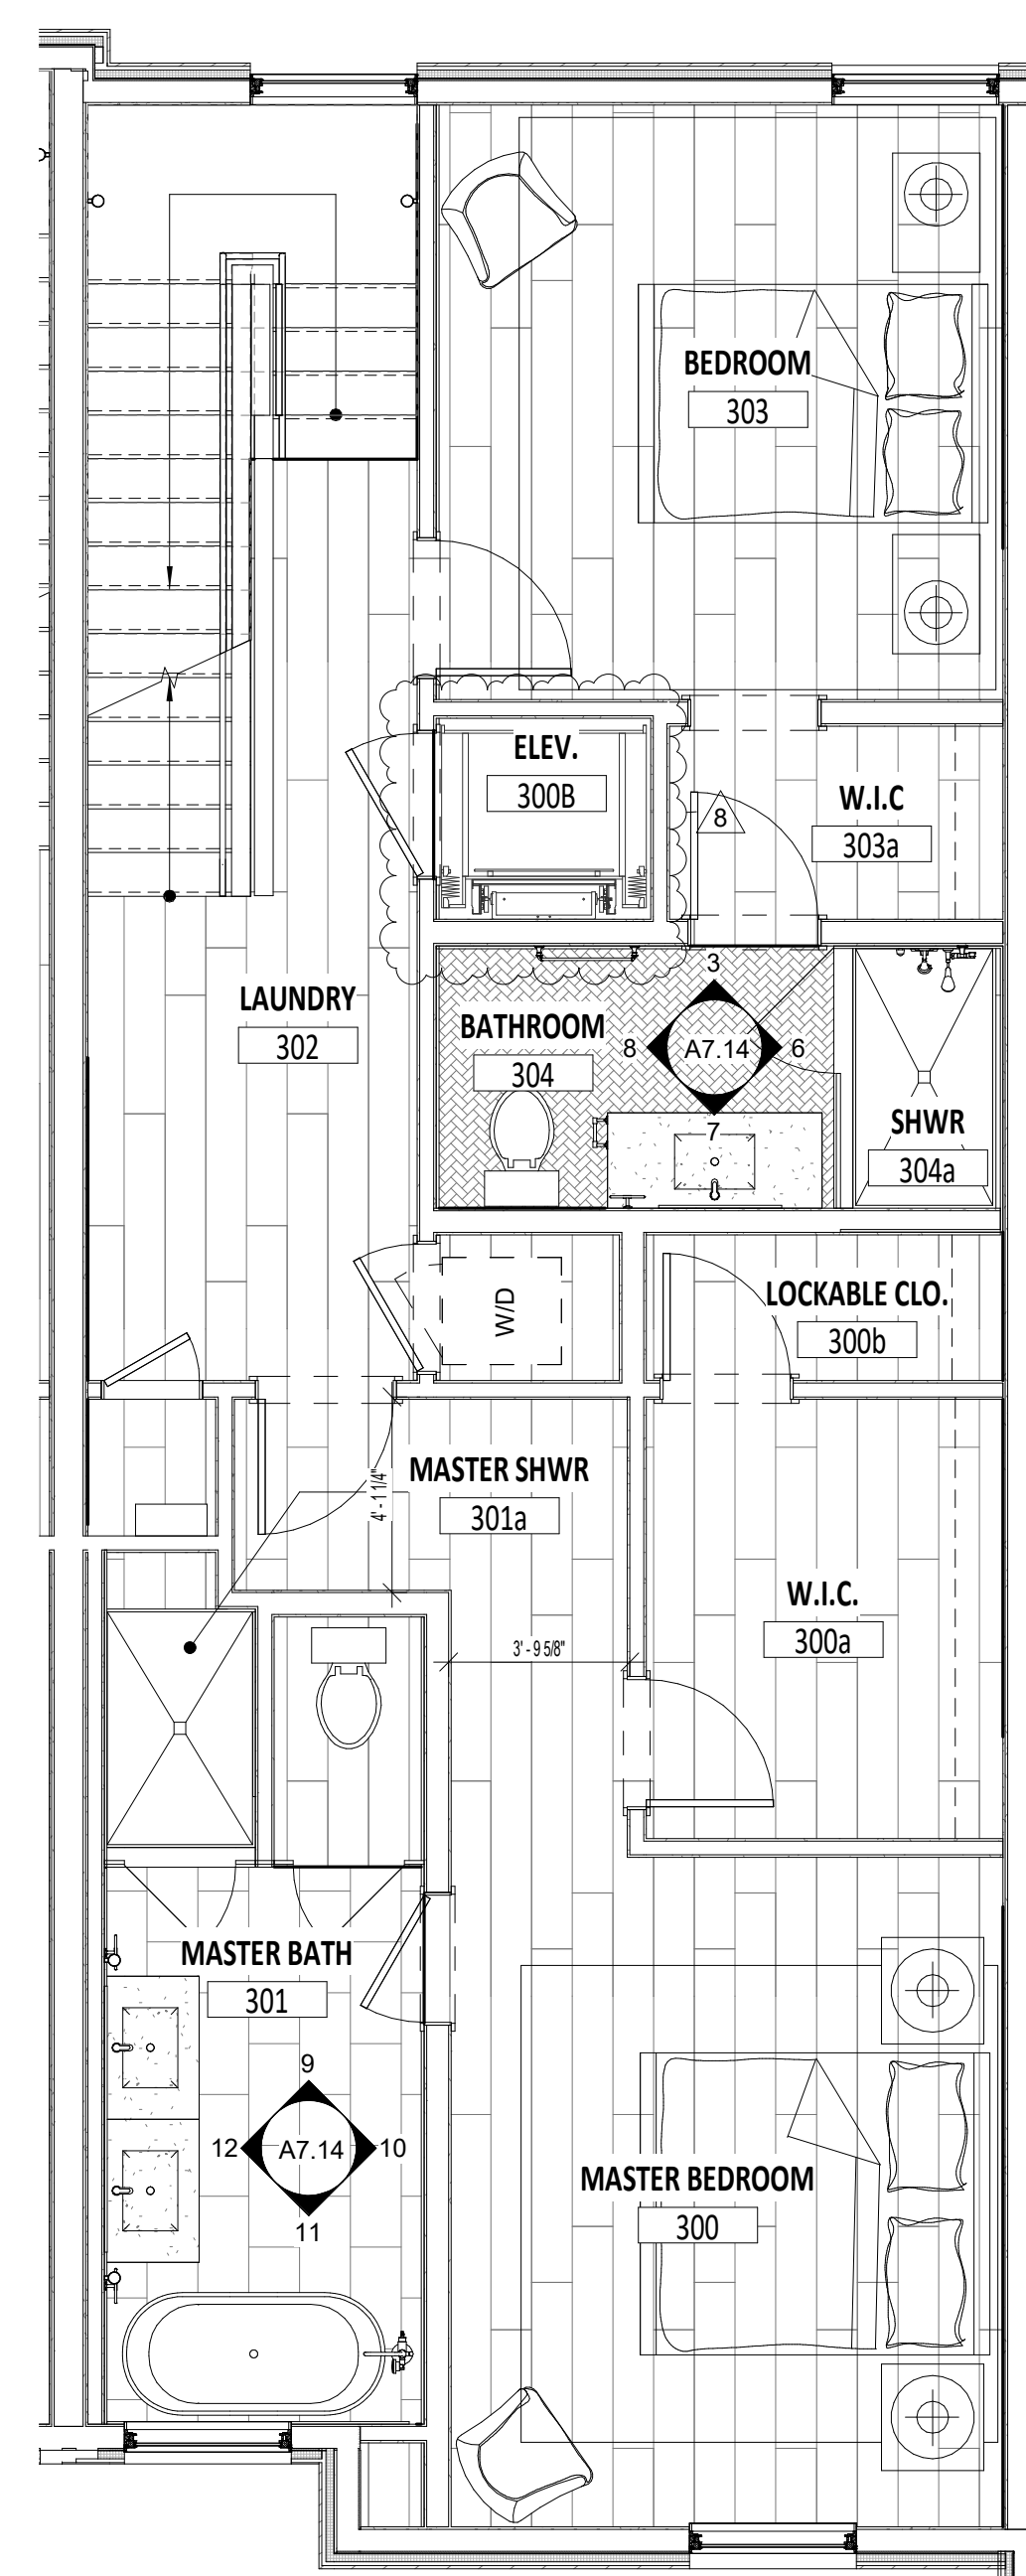


2 THIRD FLOOR FINISH PLAN - UNIT E.2
1/4" = 1'-0"

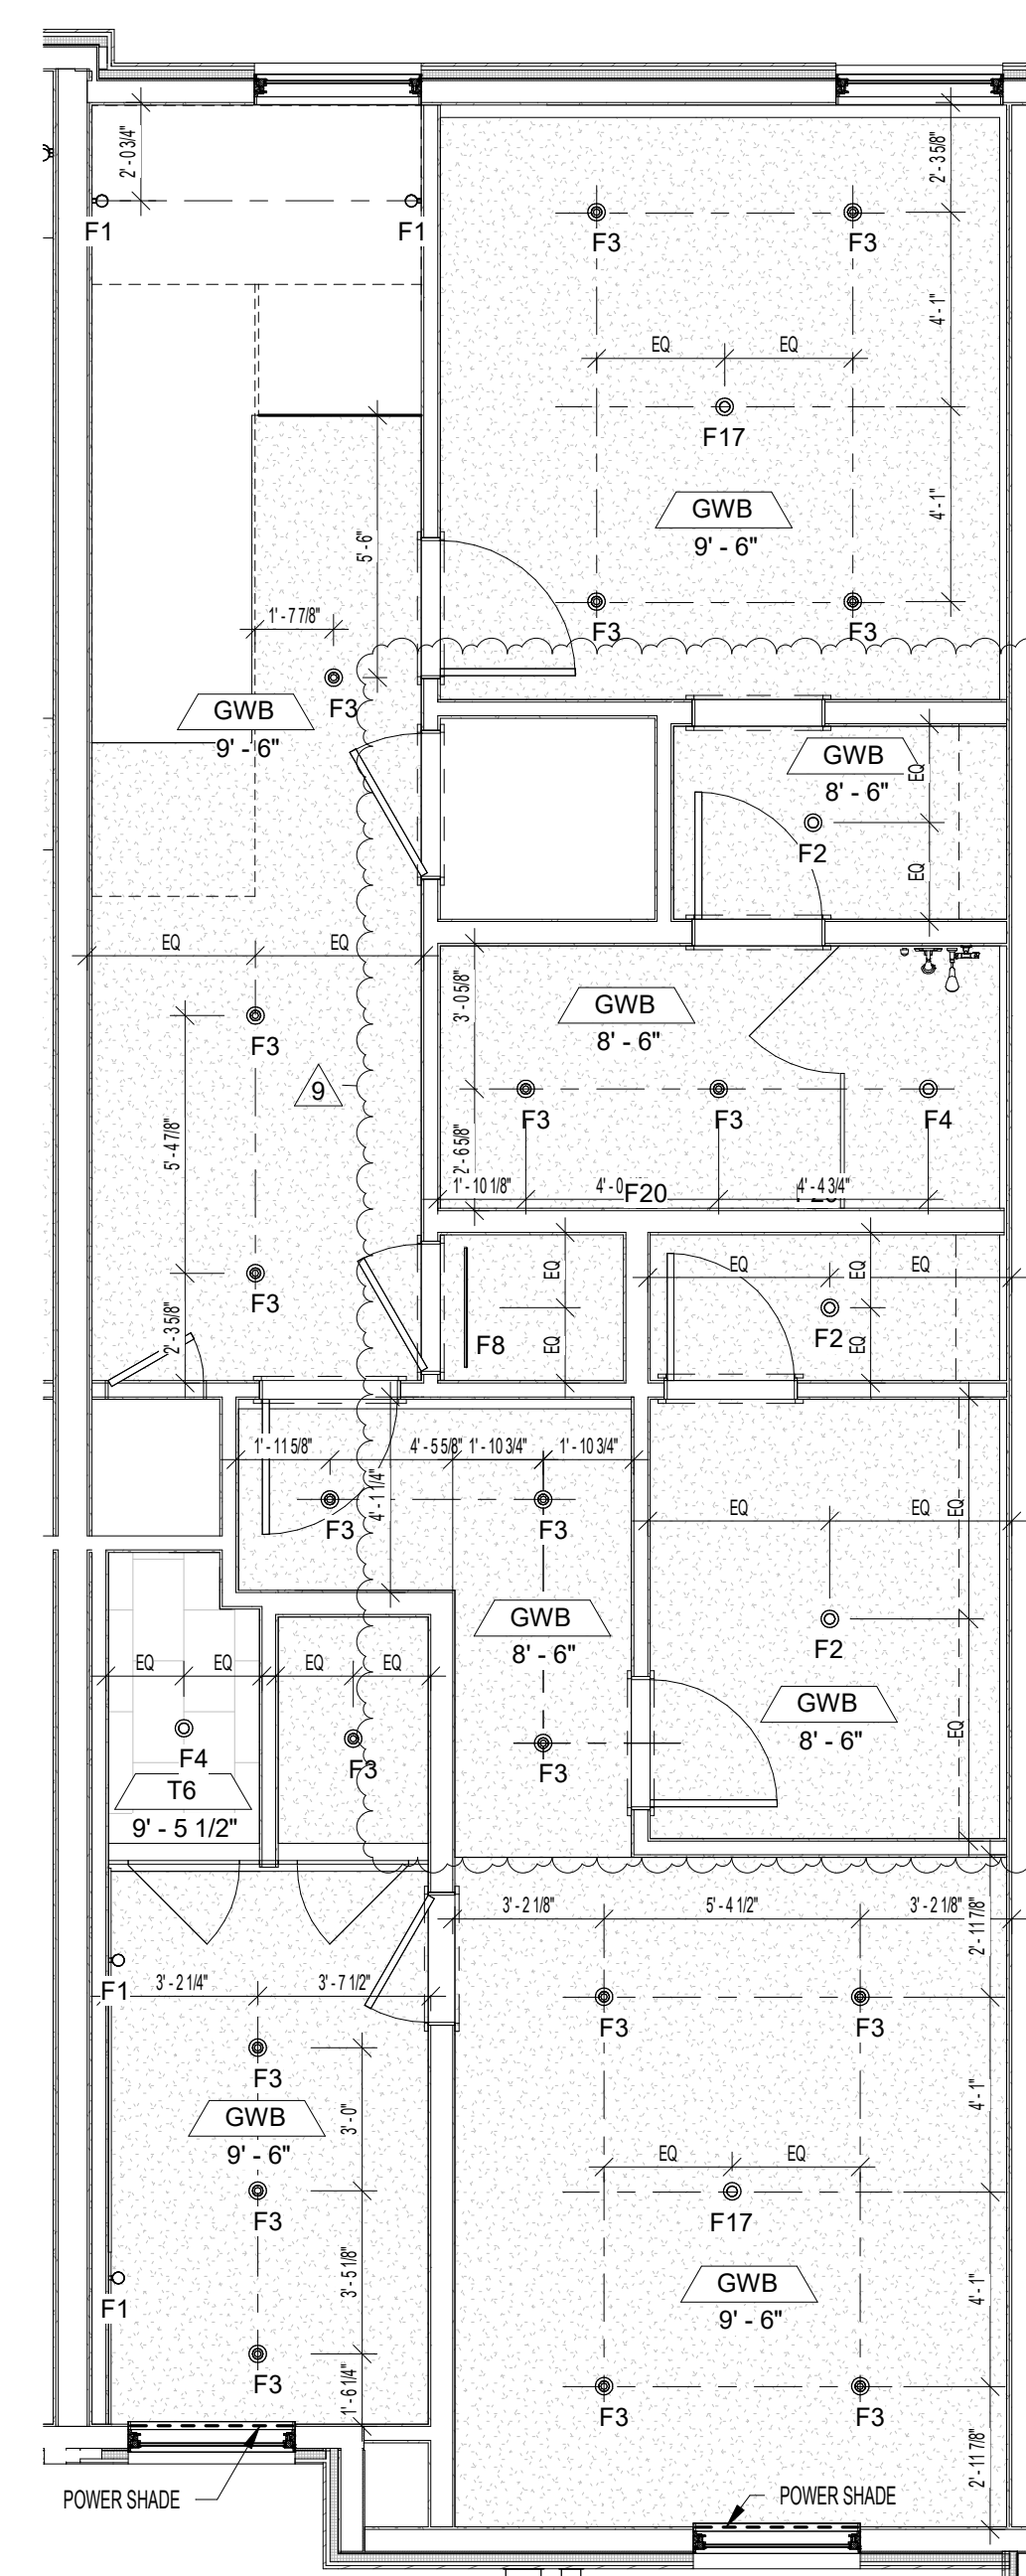

14 THIRD FLOOR RCP - UNIT E.2
1/4" = 1'-0"

ISSUED DATE	ISSUED FOR
03.27.2020	ISSUE FOR PERMIT
05.20.2020	PERMIT REVISIONS
06.12.2020	IFC: CORE & SHELL - PROGRESS
07.10.2020	IFC: CORE & SHELL - PRICING
12.15.2020	IFC: INTERIORS
02.26.2021	ASI 001: DESIGN REVISIONS
04.21.2021	ASI 002: DESIGN REVISIONS

PROFESSIONAL SEAL

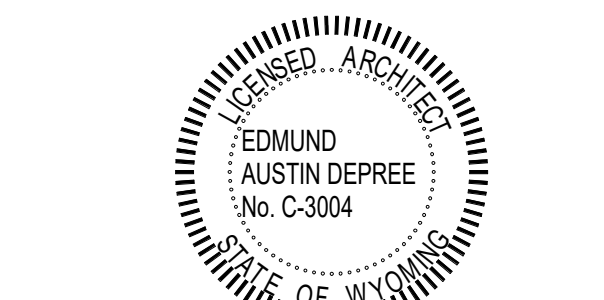

Project
GLENWOOD GILL



185 GLENWOOD ST. JACKSON, WY 83001

1928	Project No.
RB / CP / MF	Drawn By
NWKS	Checked By
Discipline	Drawing No.


A7.14

Drawing Name
ENLARGED FLOOR PLANS - UNIT E.2


ASI 002 - DESIGN REVISIONS

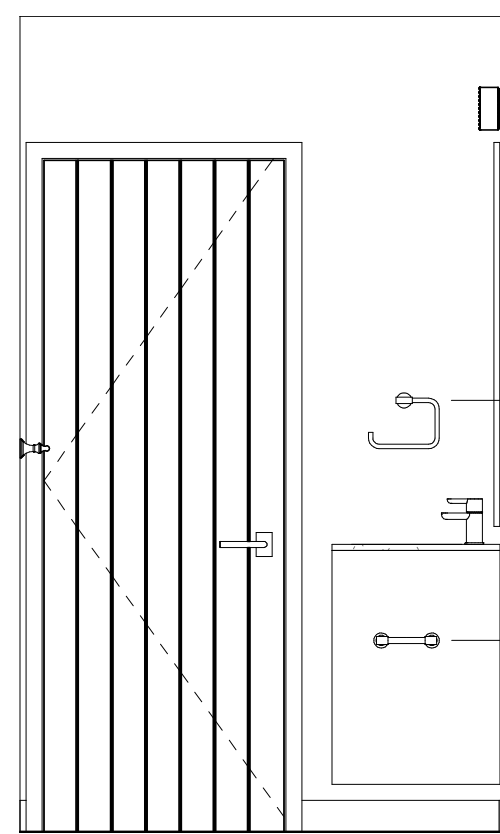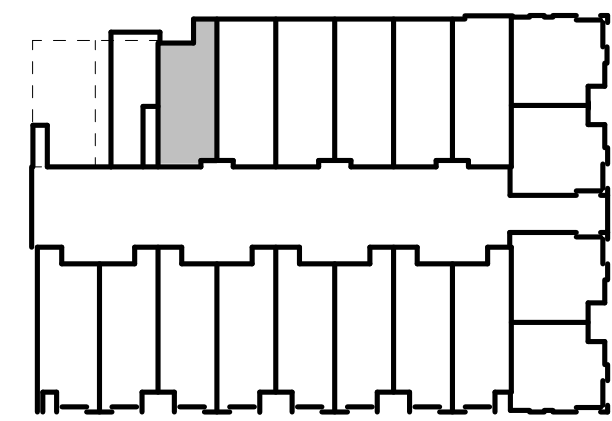


③ TYPE E.3 BATH 1 - WEST
1/2" = 1'-0"

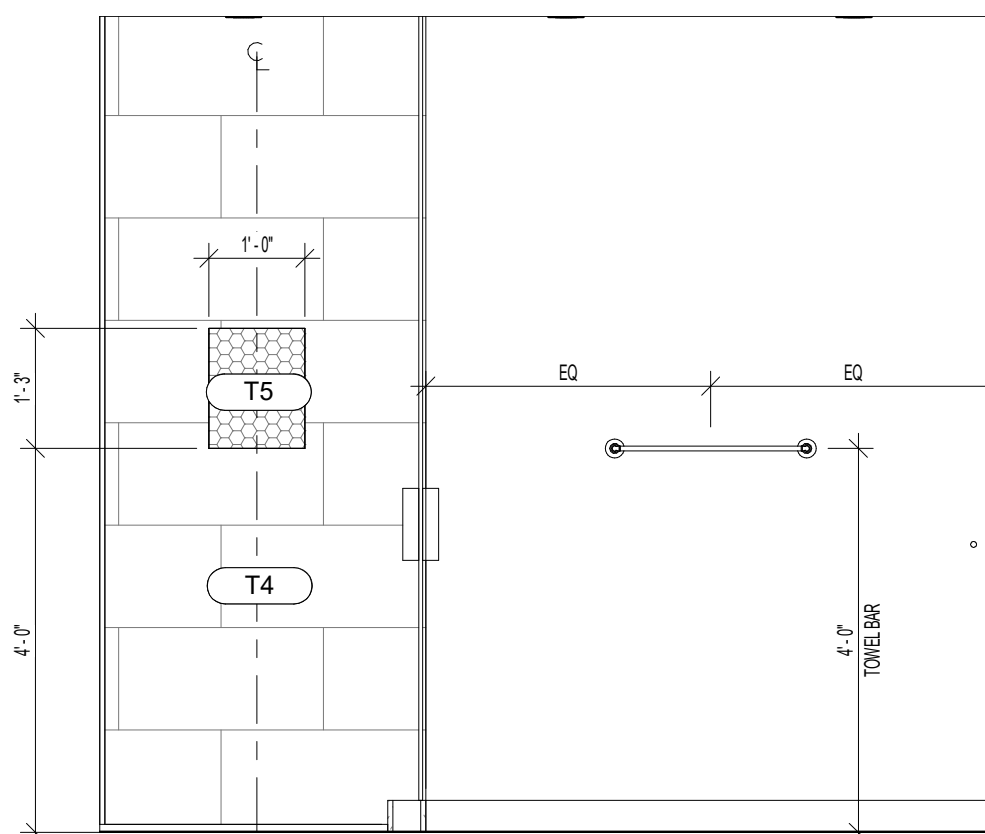


② TYPE E.3 BATH 1 - SOUTH
1/2" = 1'-0"

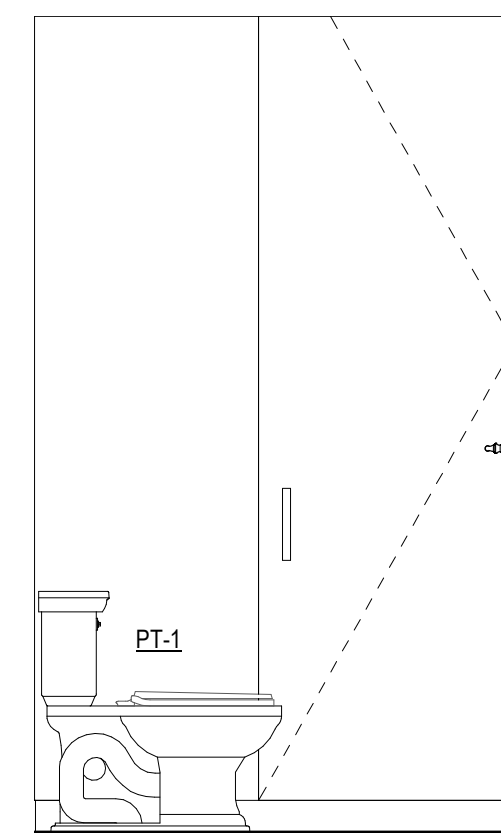


⑦ TYPE E.3 BATH 1 - EAST
1/2" = 1'-0"

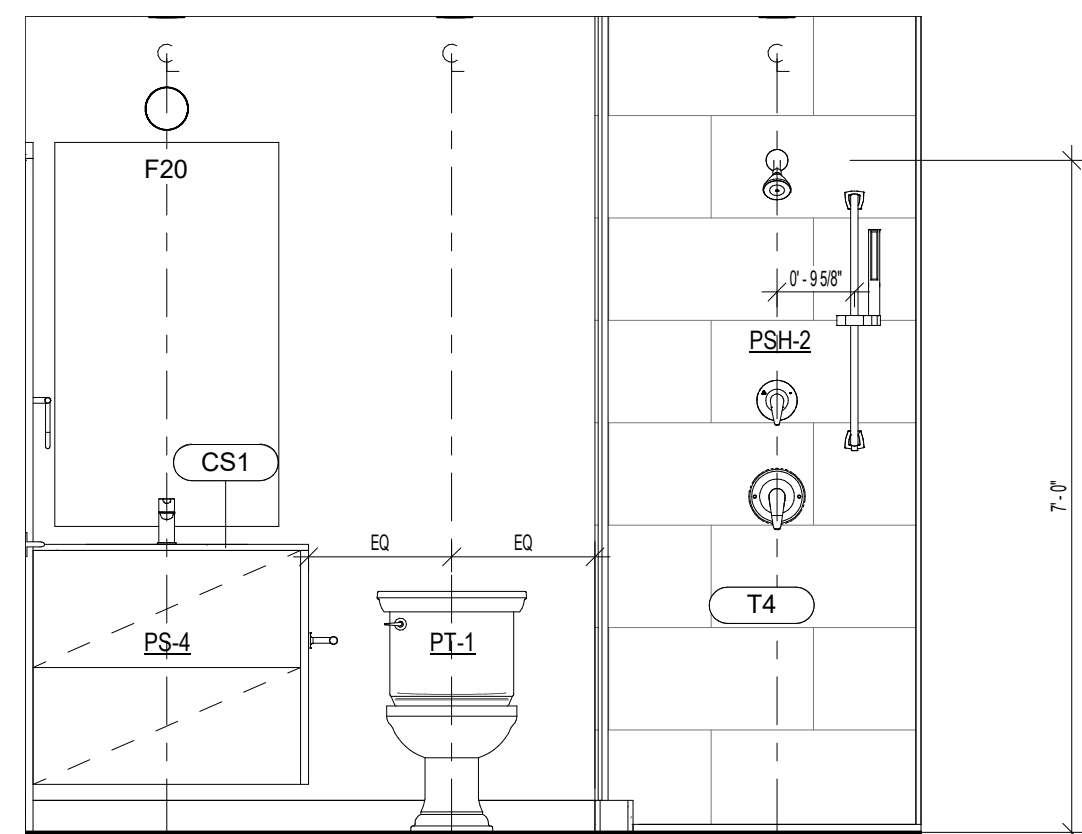


⑥ TYPE E.3 BATH 1 - NORTH
1/2" = 1'-0"

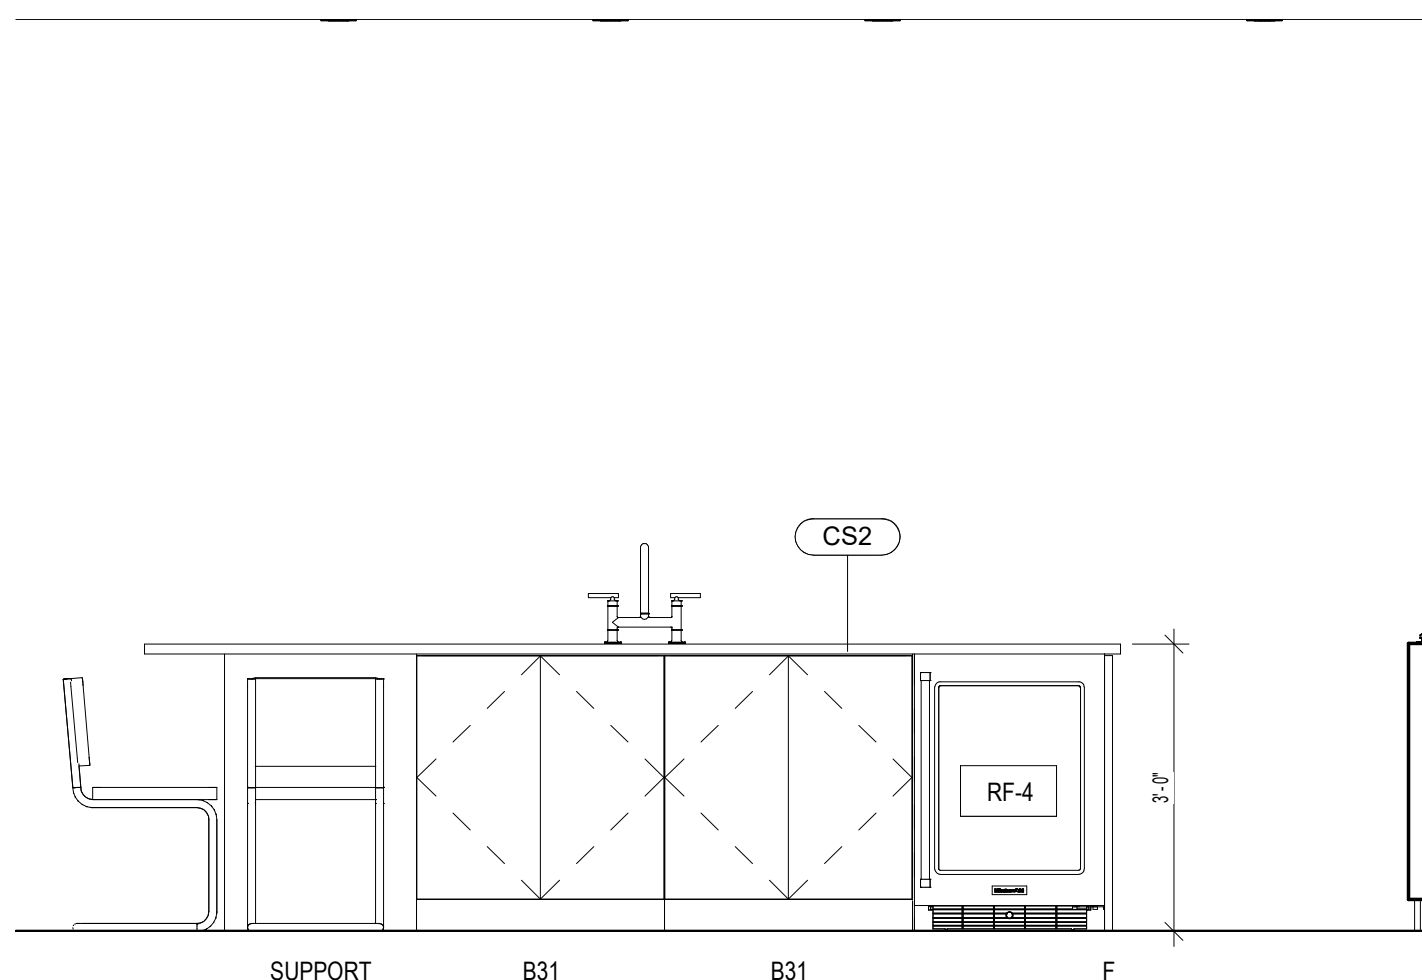


① TYPE E.3 KITCHEN ISLAND
1/2" = 1'-0"

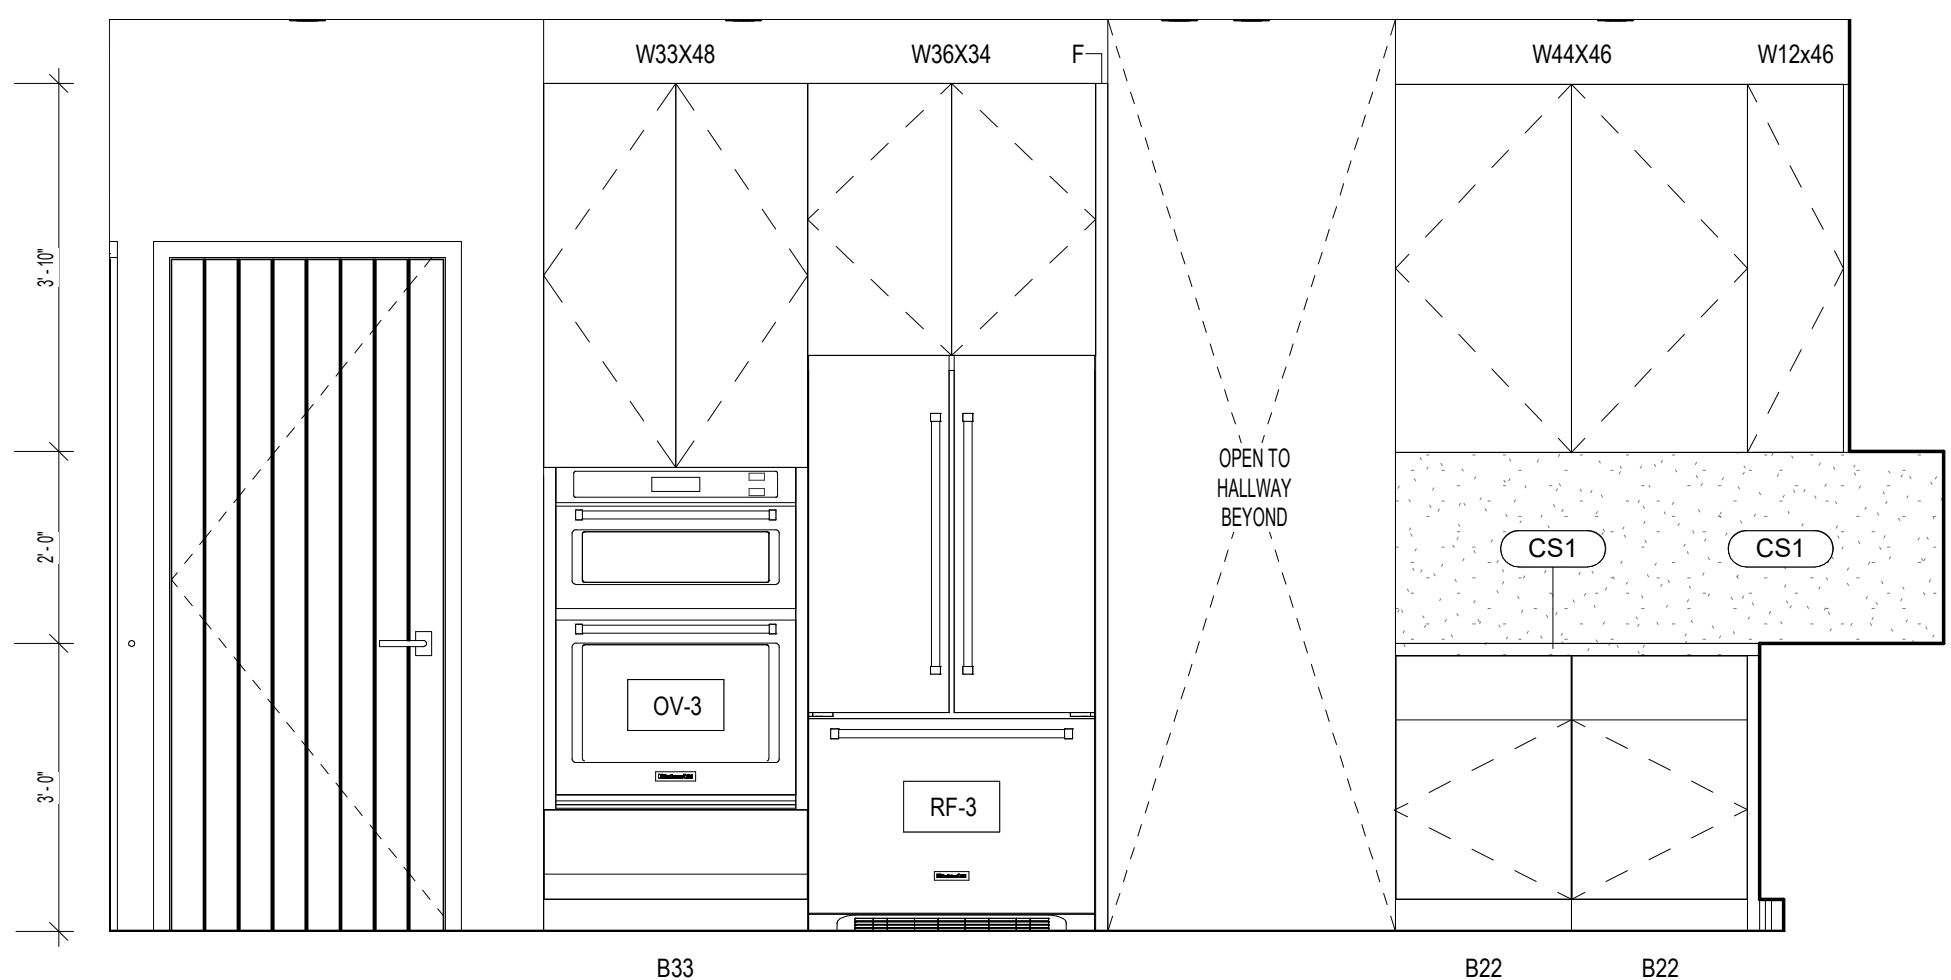


⑮ TYPE E.3 KITCHEN - WEST
1/2" = 1'-0"

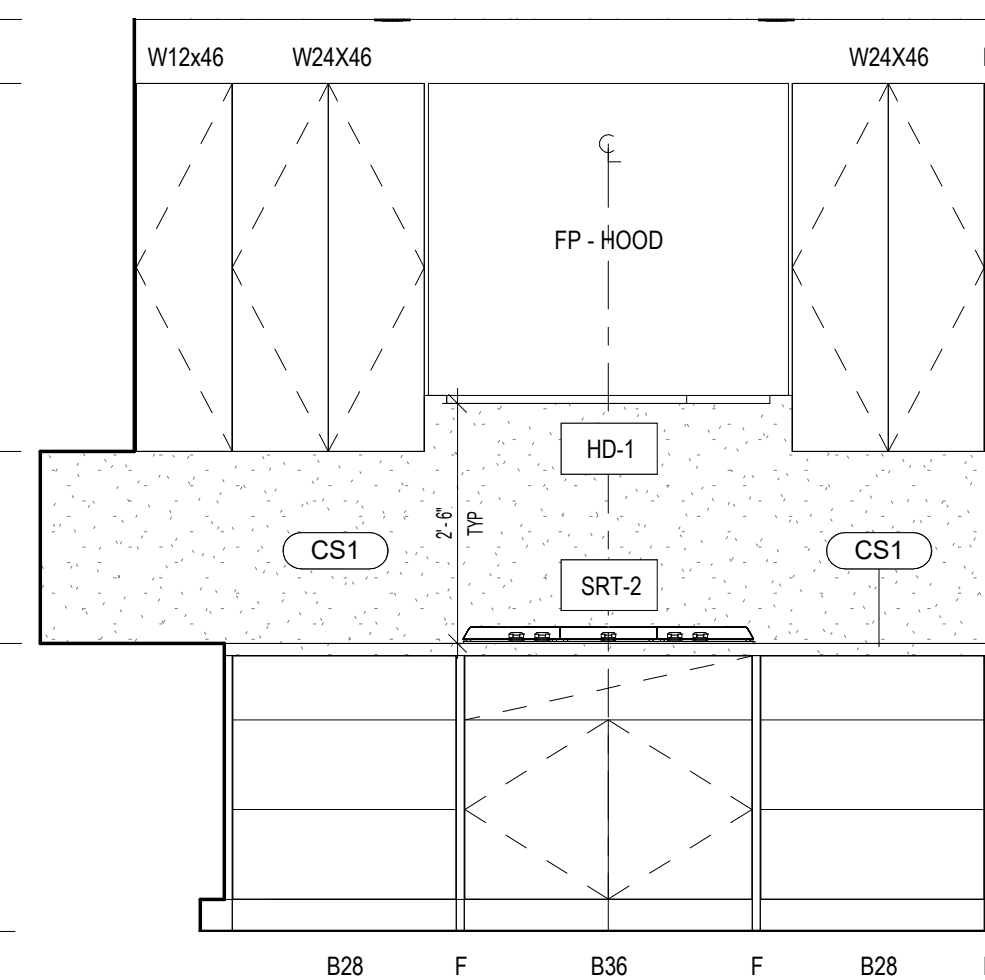


⑤ TYPE E.3 KITCHEN - NORTH
1/2" = 1'-0"

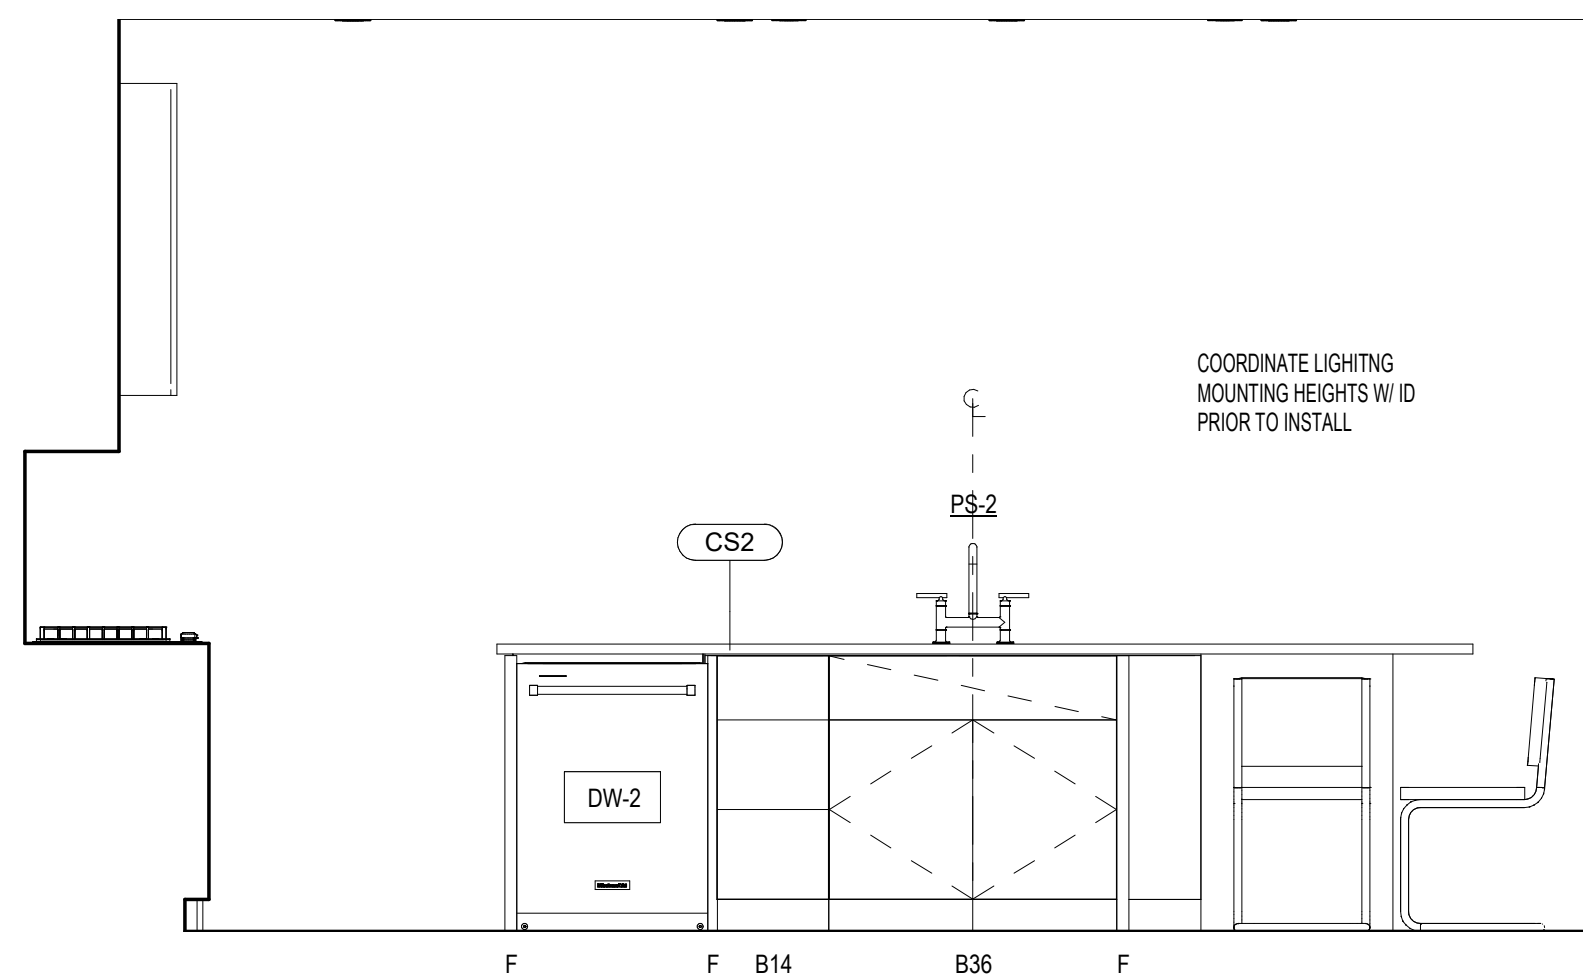


④ TYPE E.3 KITCHEN - EAST
1/2" = 1'-0"

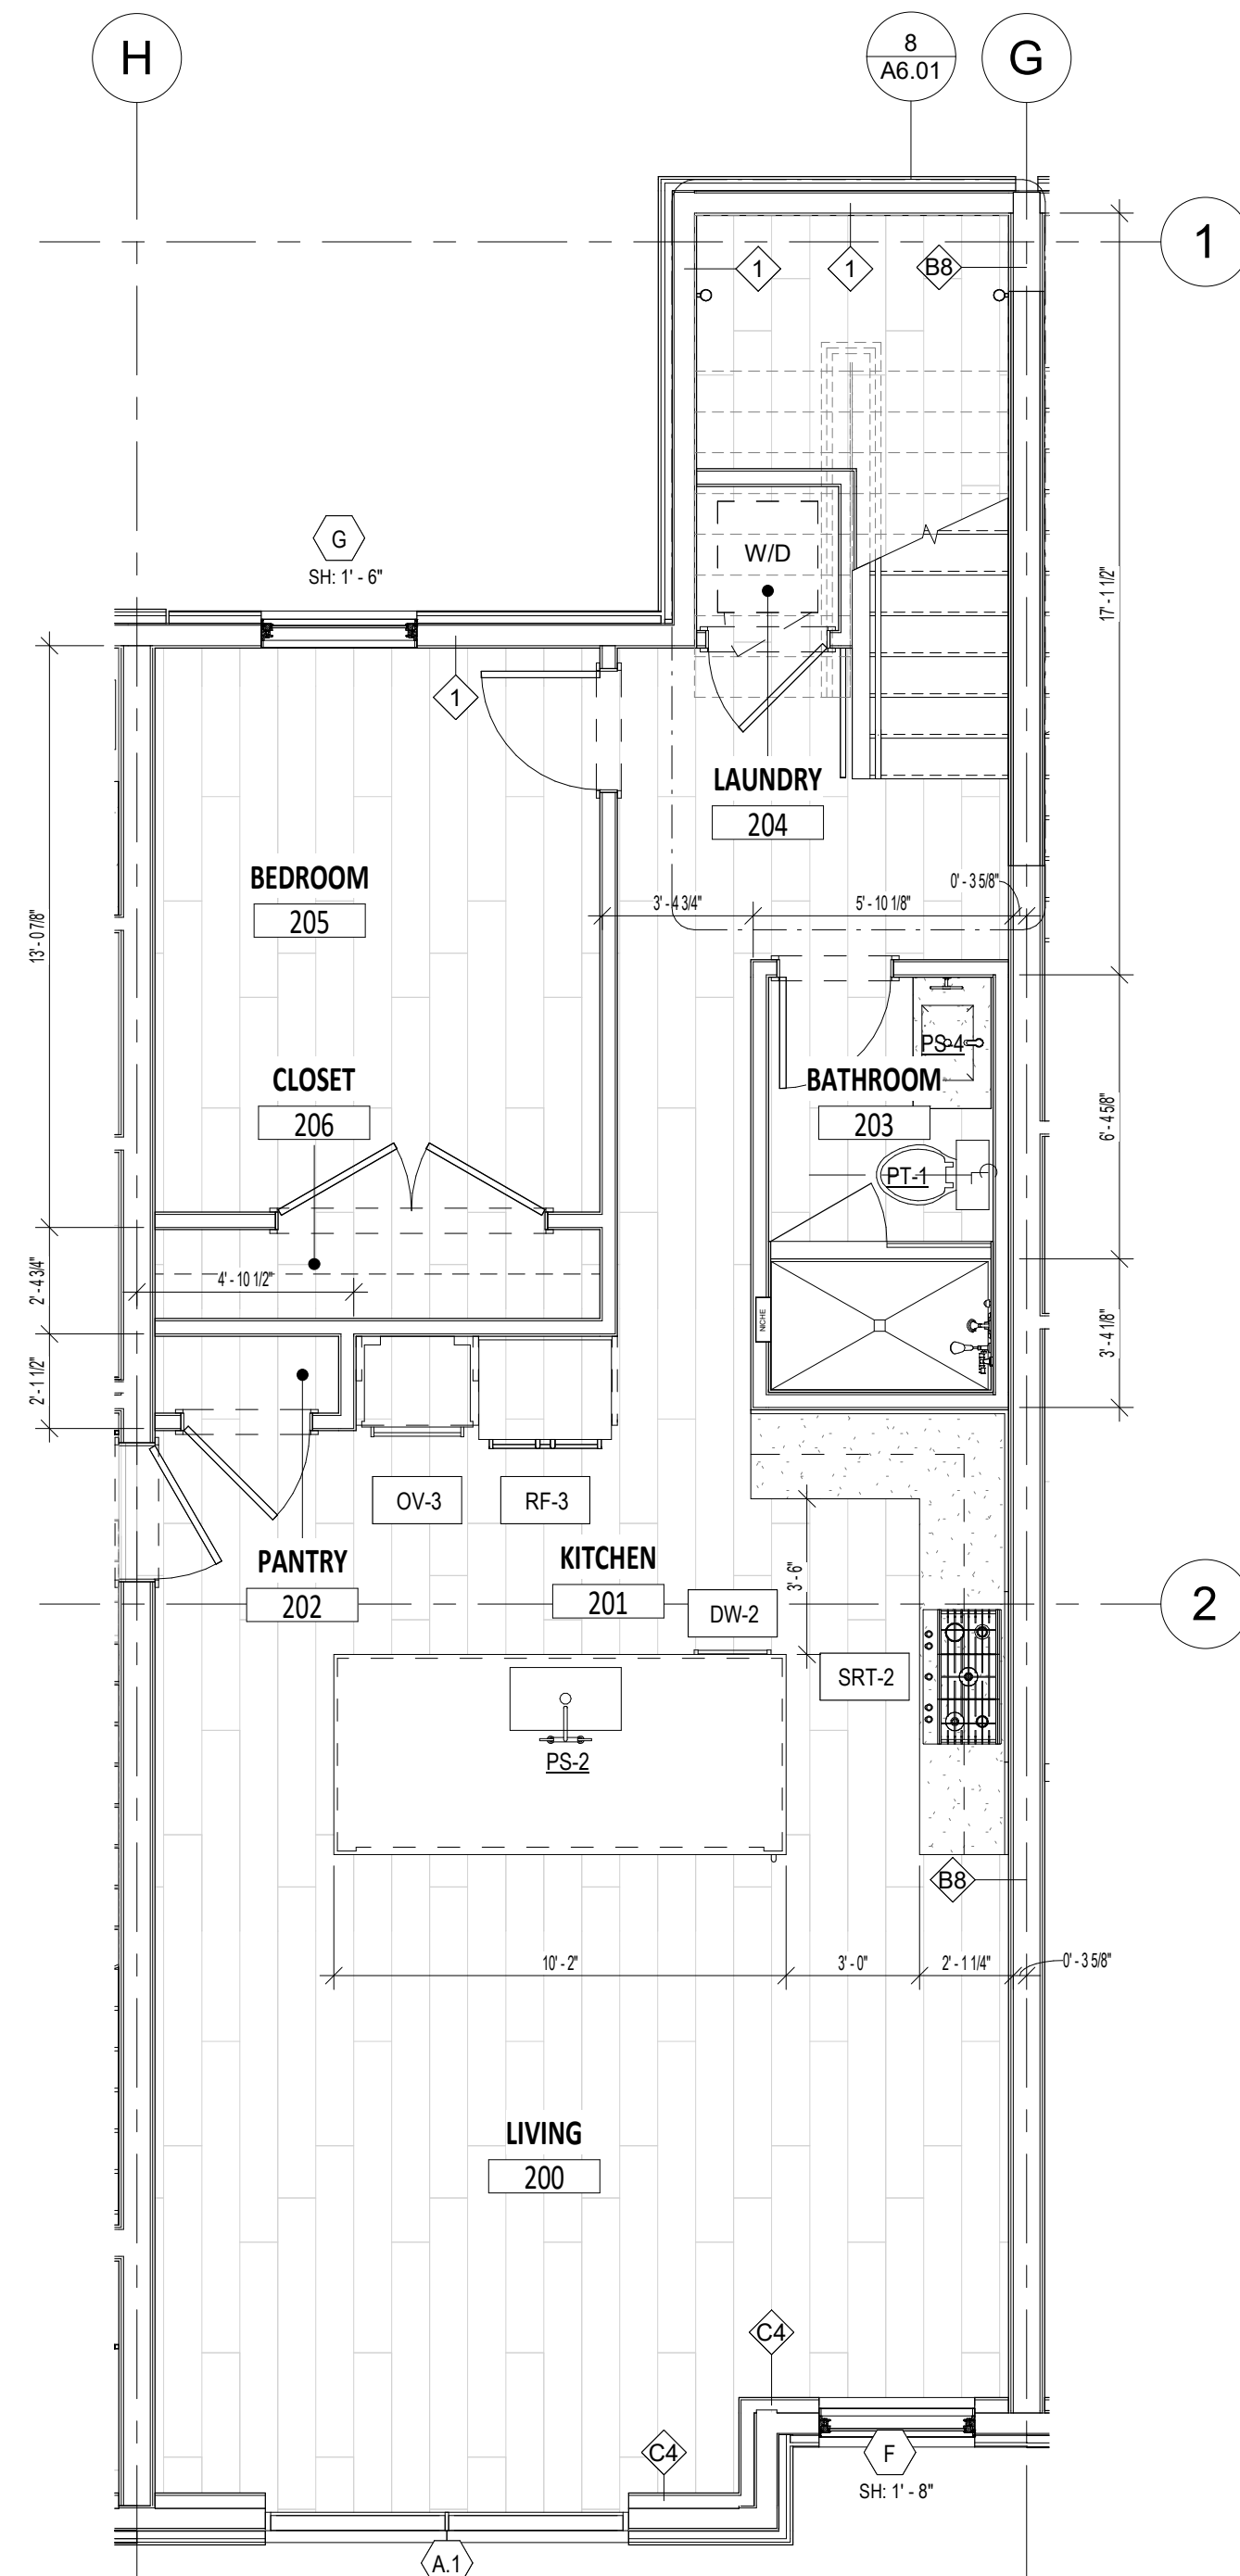

⑰ SECOND FLOOR PLAN - UNIT E.3
1/4" = 1'-0"

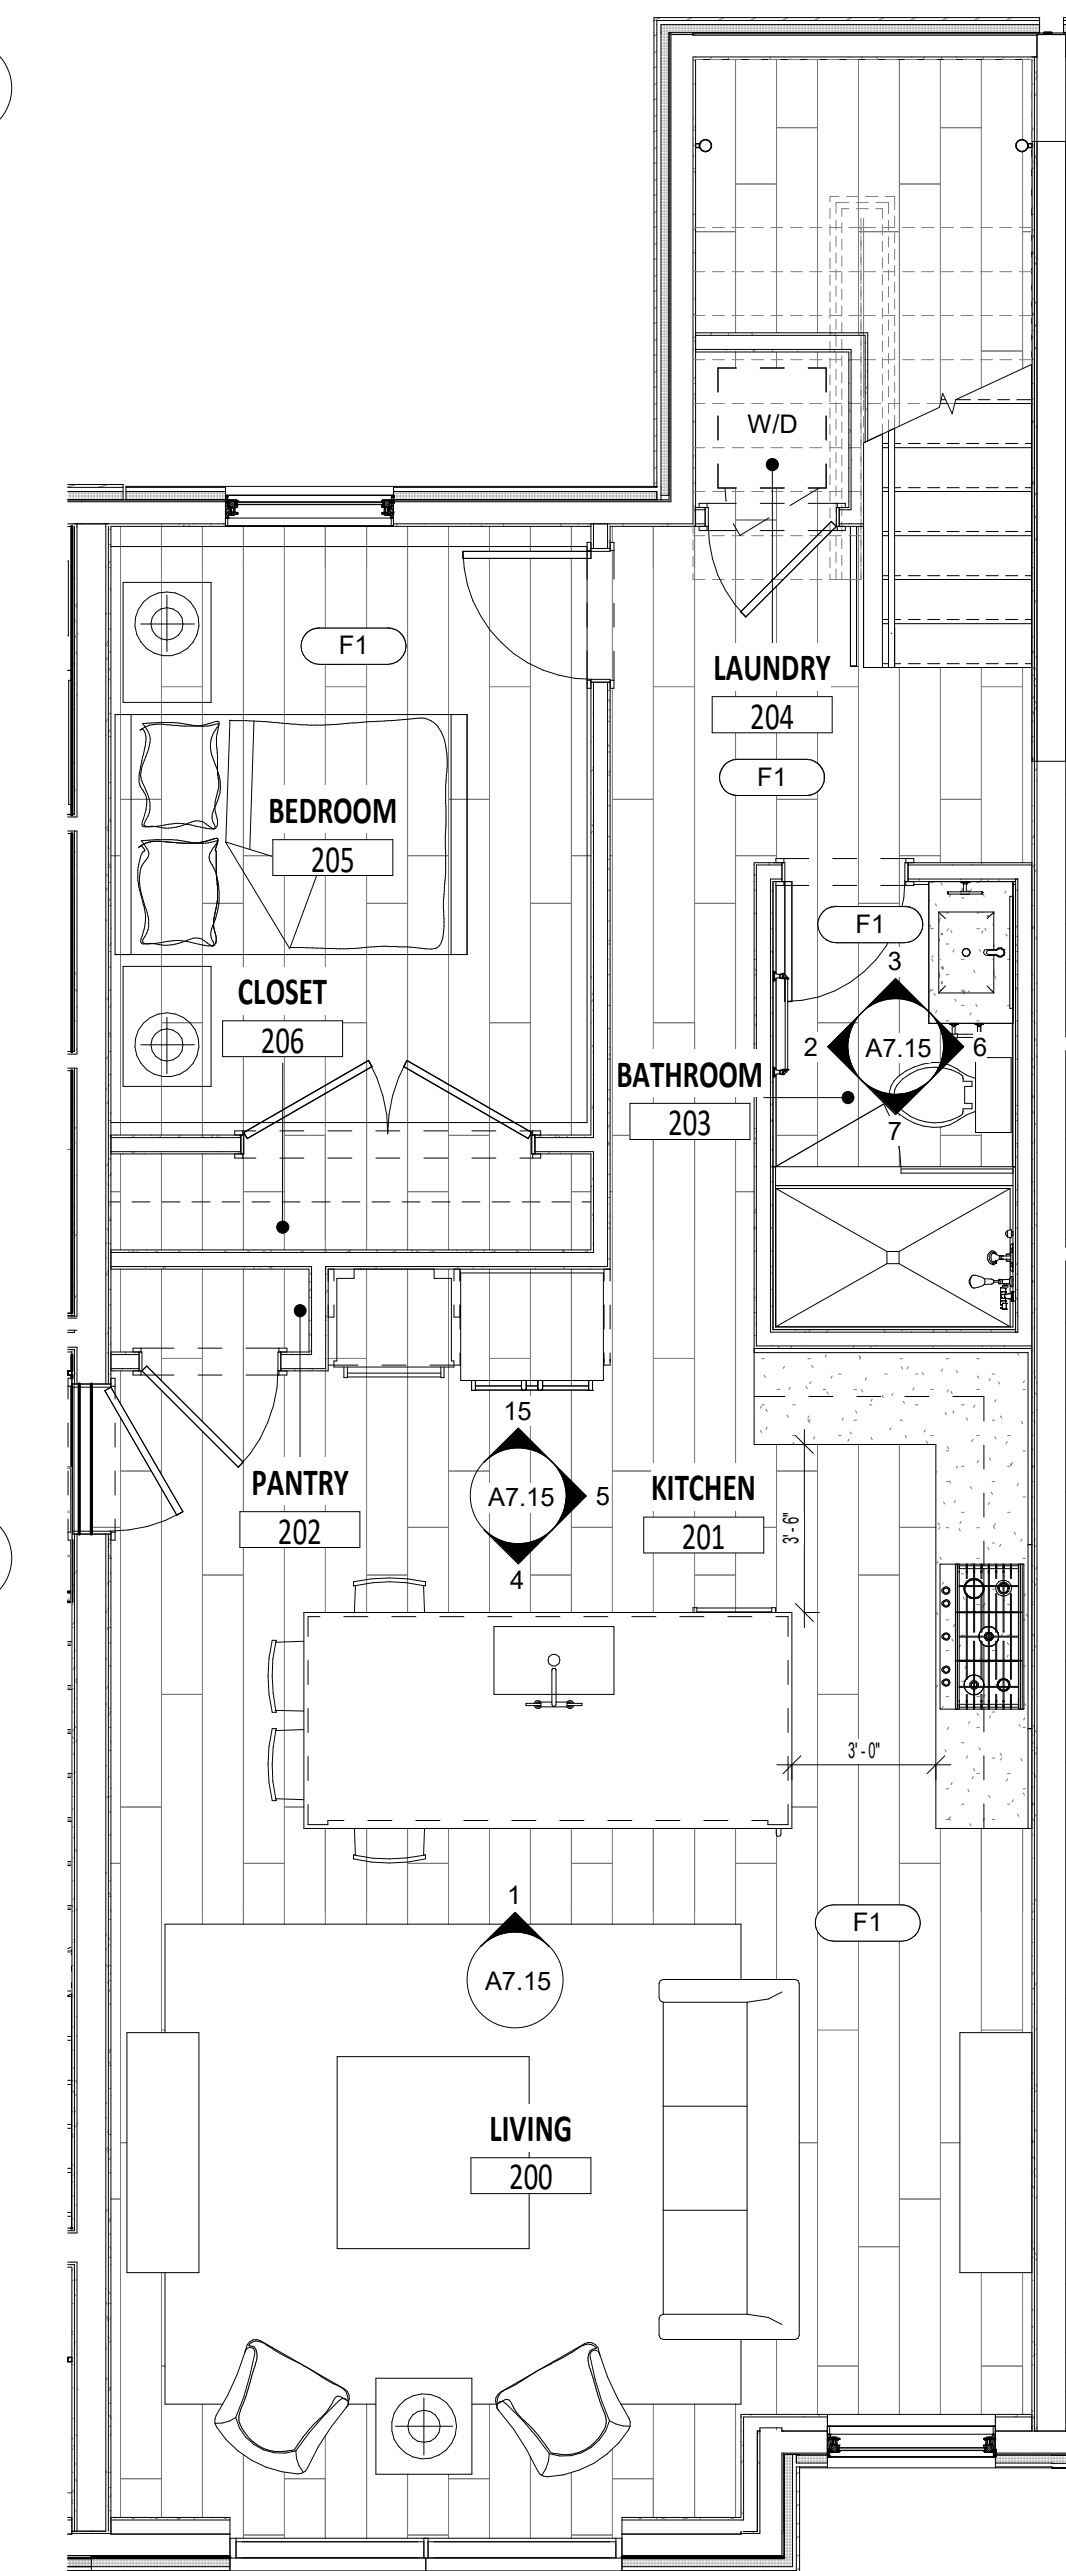

⑰ SECOND FLOOR FINISH PLAN - UNIT E.3
1/4" = 1'-0"

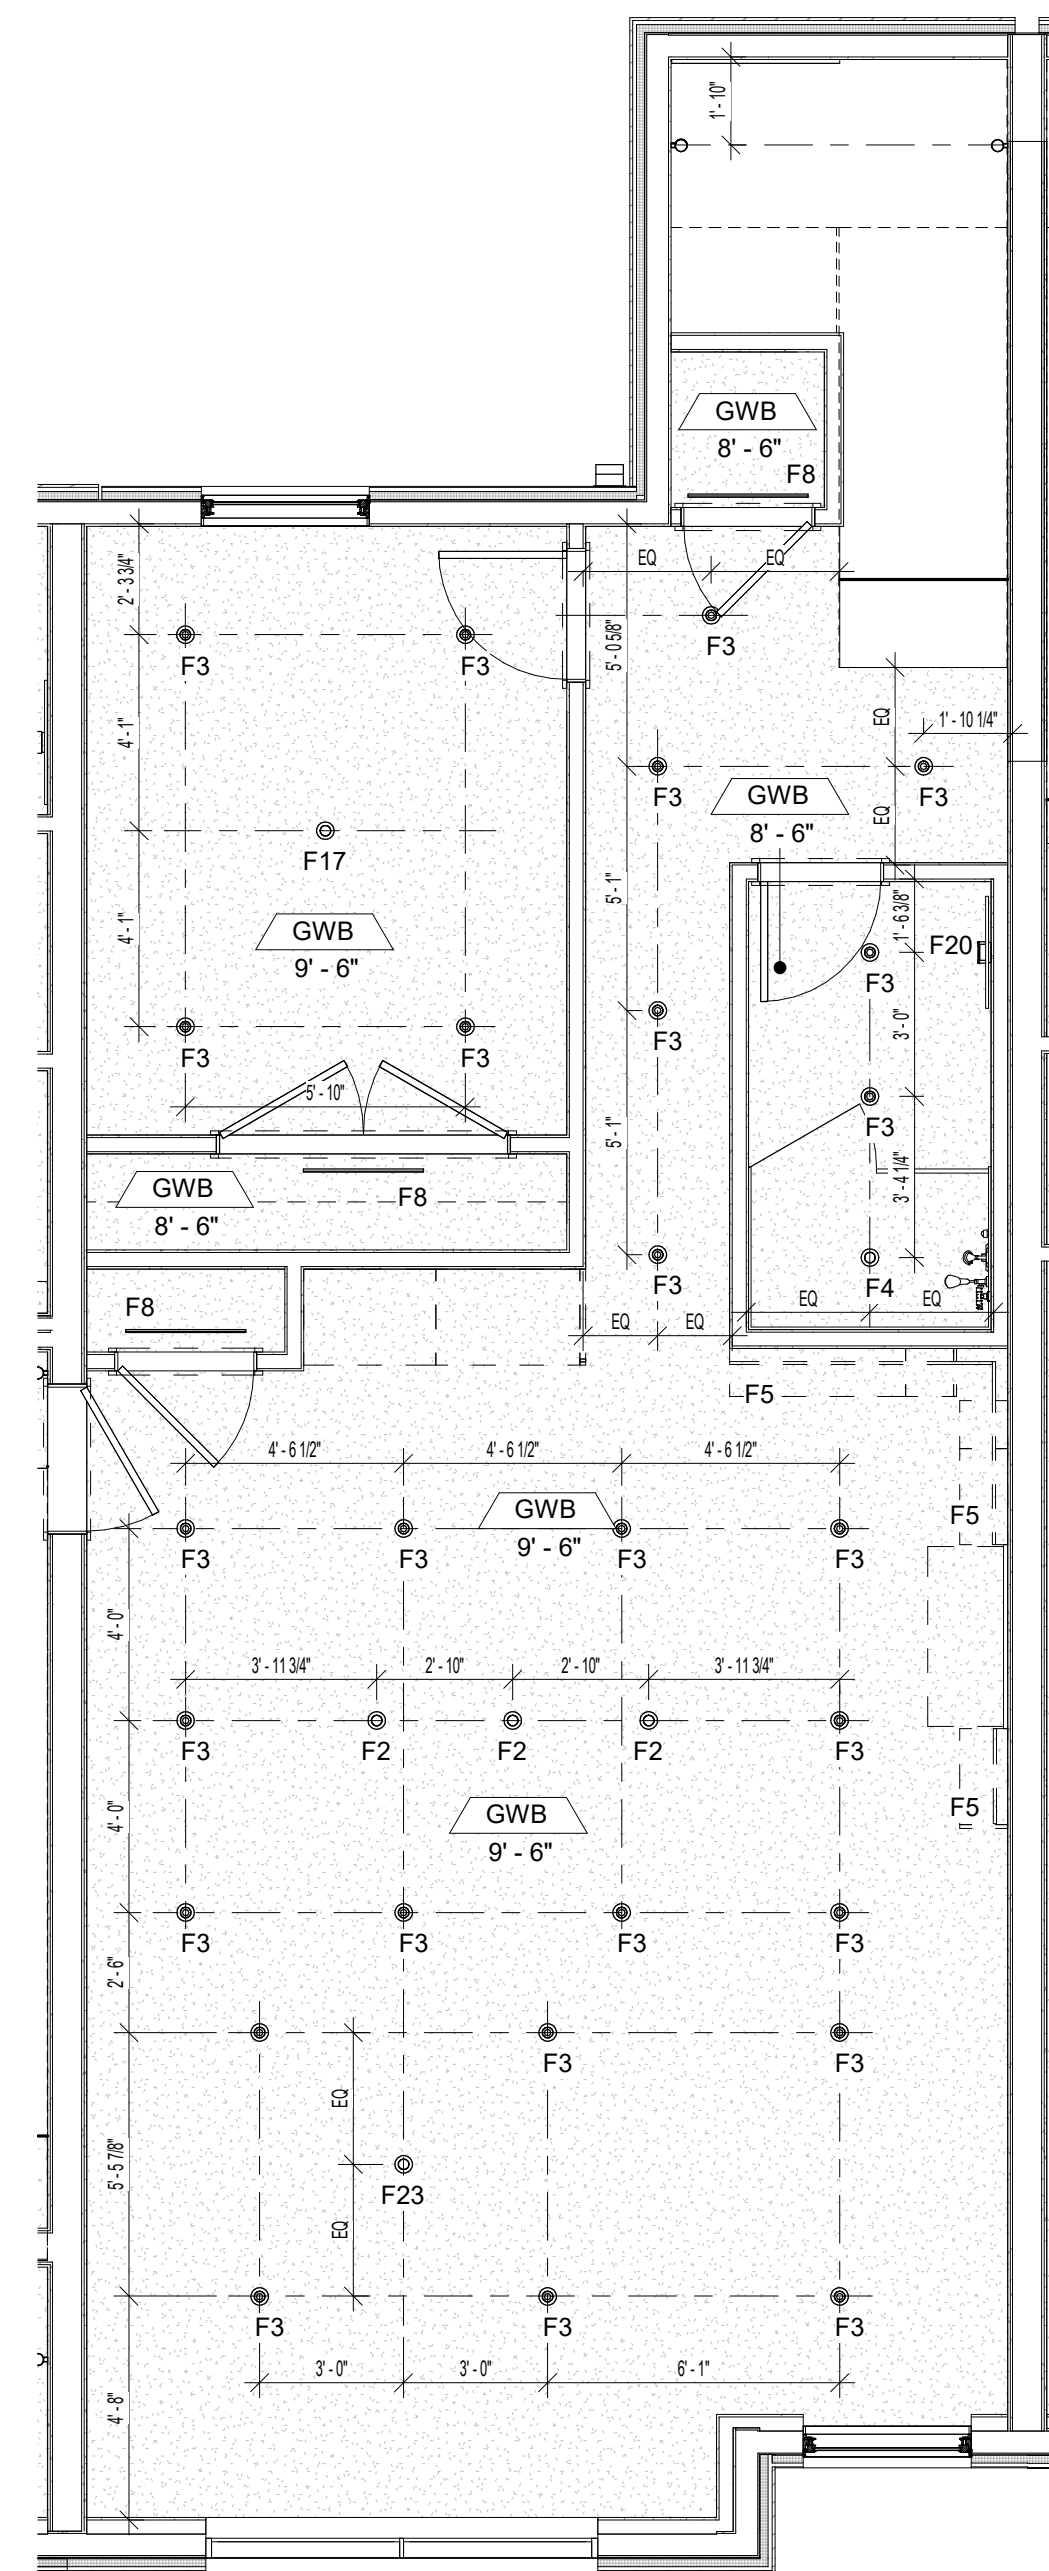


⑰ SECOND FLOOR RCP - UNIT E.3
1/4" = 1'-0"

SEE A7.12 FOR E.3 BASEMENT LAYOUT

ISSUED DATE	ISSUED FOR
03.27.2020	ISSUE FOR PERMIT
05.20.2020	PERMIT REVISIONS
06.12.2020	IFC: CORE & SHELL - PROGRESS
07.10.2020	IFC: CORE & SHELL - PRICING
12.15.2020	IFC: INTERIORS
04.21.2021	ASI 002: DESIGN REVISIONS

PROFESSIONAL SEAL

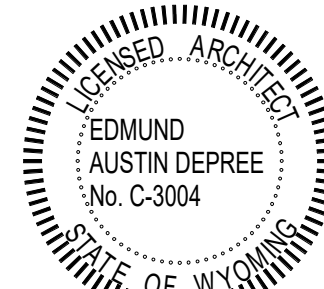


Project
GLENWOOD GILL

185 GLENWOOD ST. JACKSON, WY 83001


1928	Project No.
RB / CP / MF	Drawn By
NWKS	Checked By
Discipline	Drawing No.

A7.15


Drawing Name
ENLARGED FLOOR PLANS - UNIT E.3

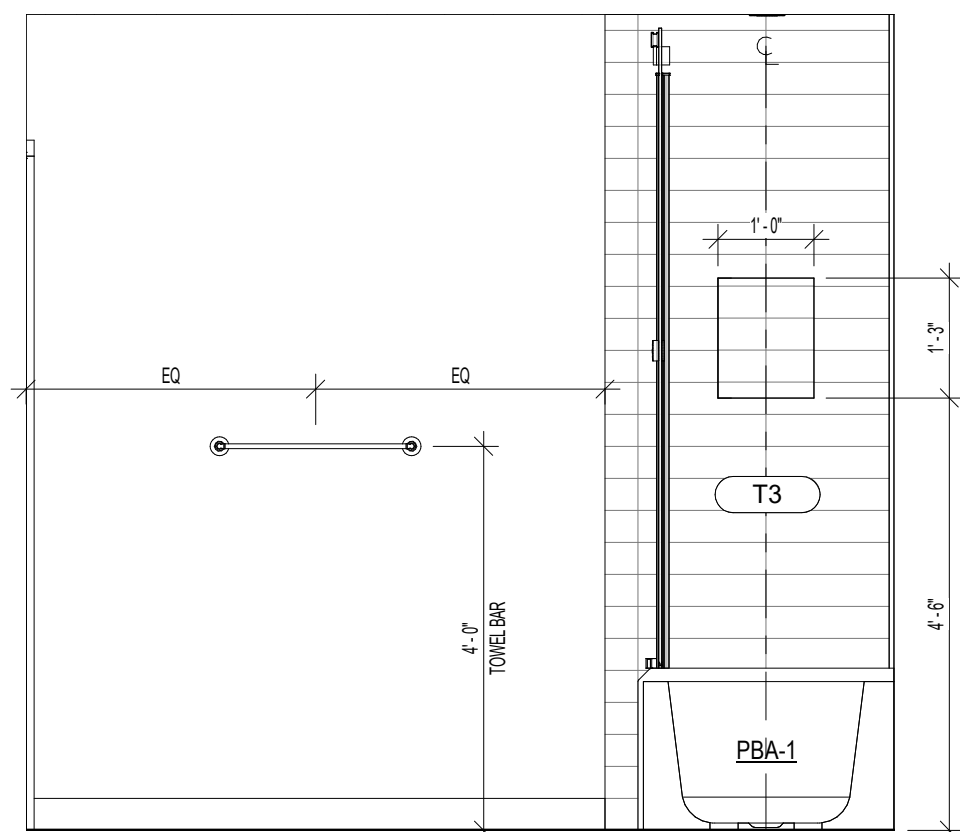


4 TYPE E.3 BATH 2 - EAST
1/2" = 1'-0"

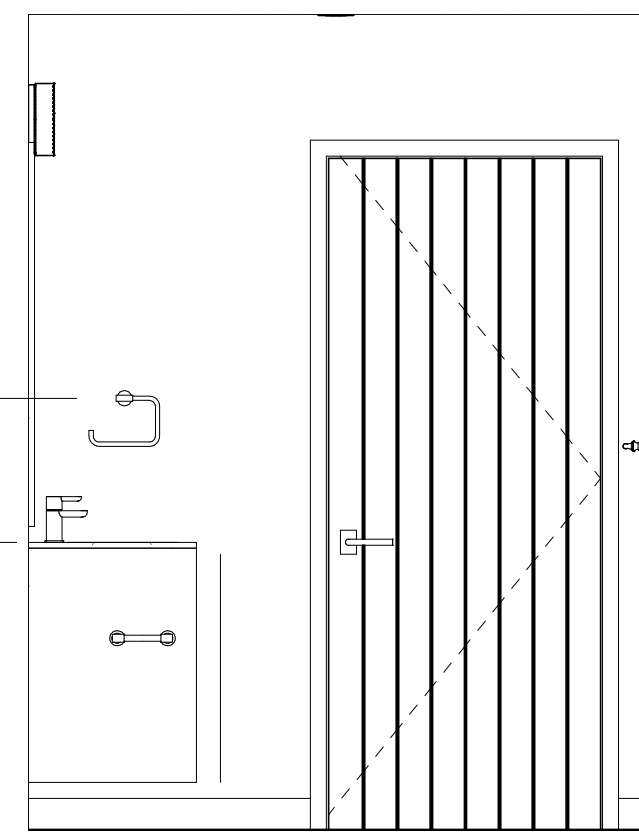


5 TYPE E.3 BATH 2 - NORTH
1/2" = 1'-0"

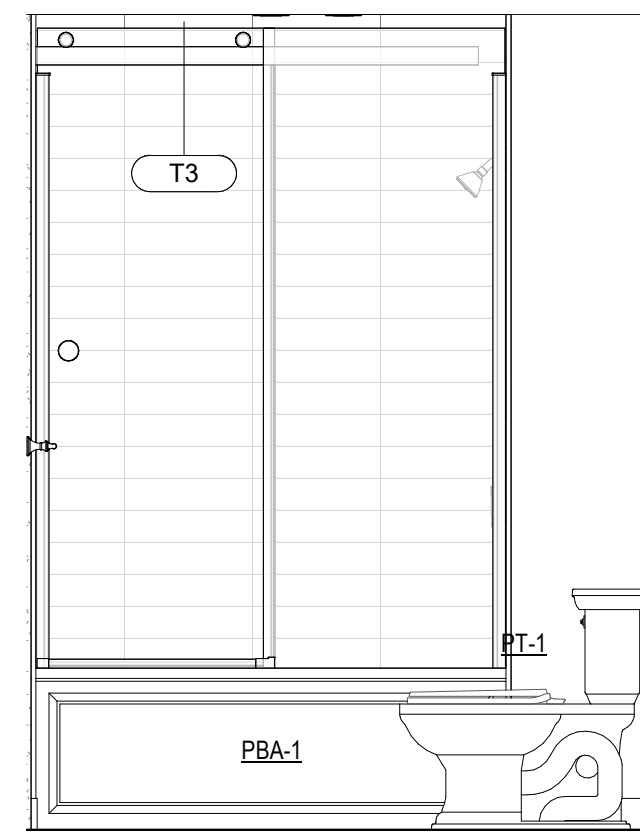


6 TYPE E.3 BATH 2 - SOUTH
1/2" = 1'-0"

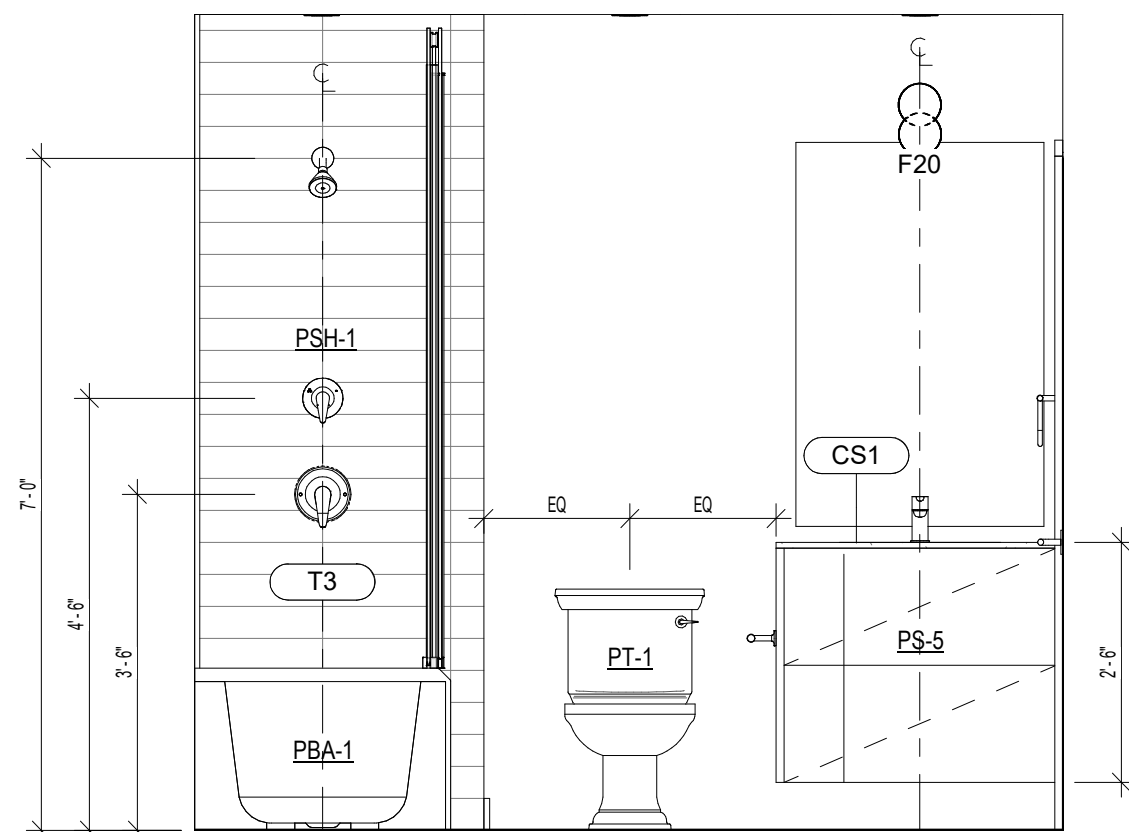


7 TYPE E.3 BATH 2 - WEST
1/2" = 1'-0"

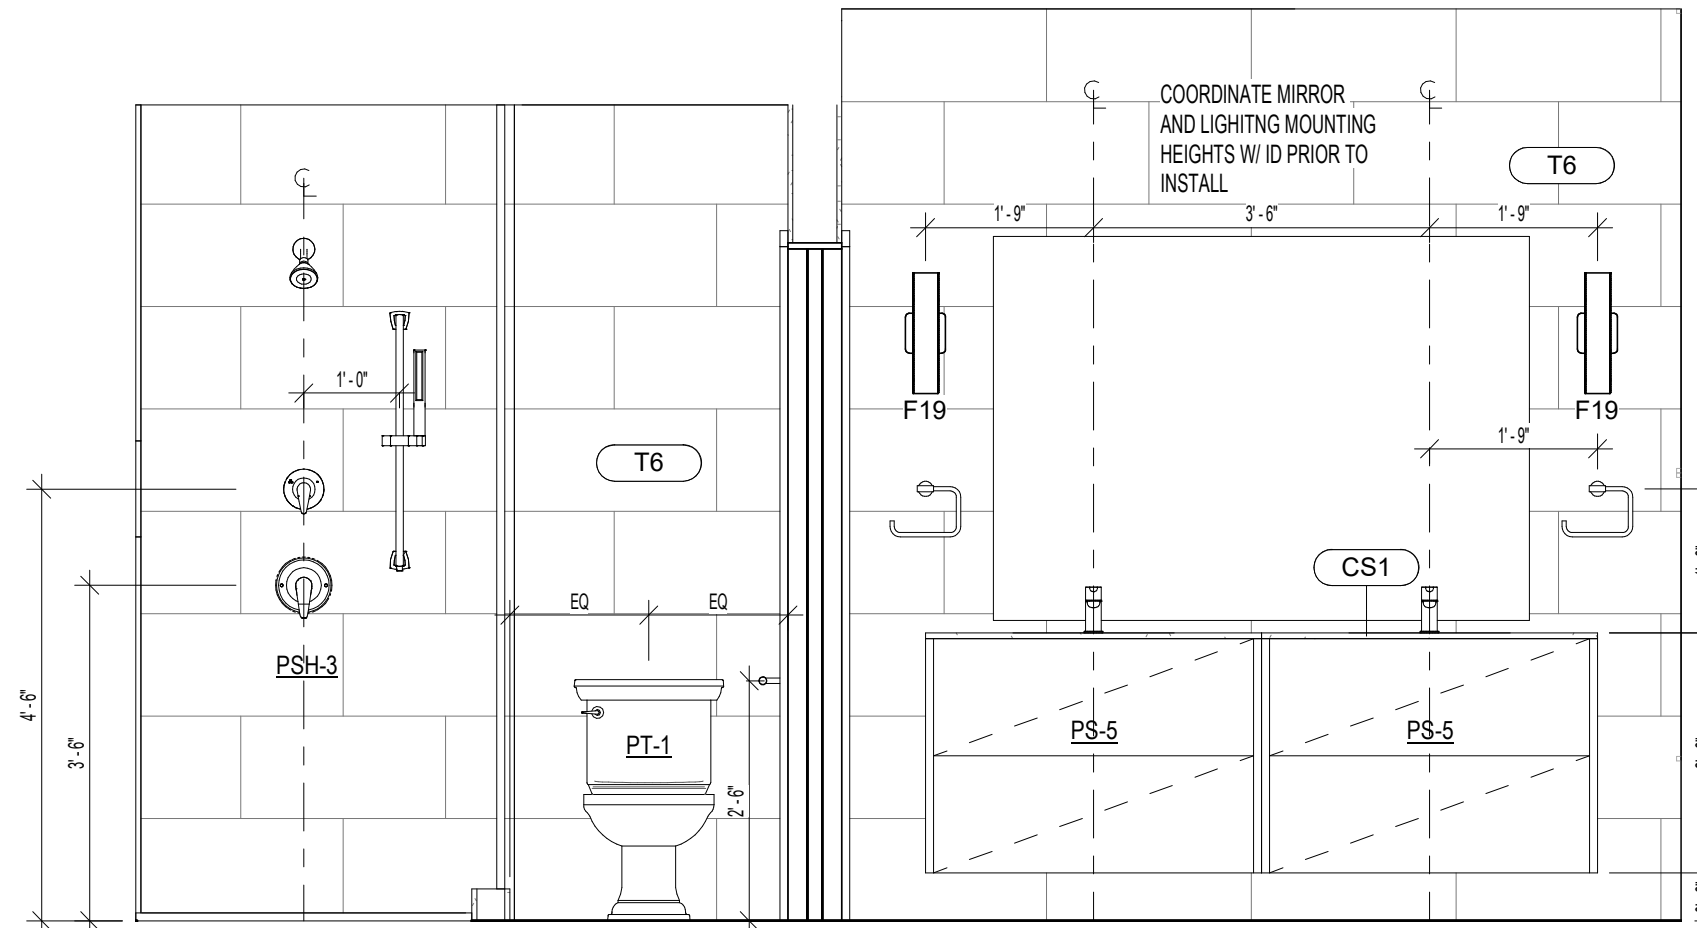


8 TYPE E.3 BATH 3 - EAST
1/2" = 1'-0"

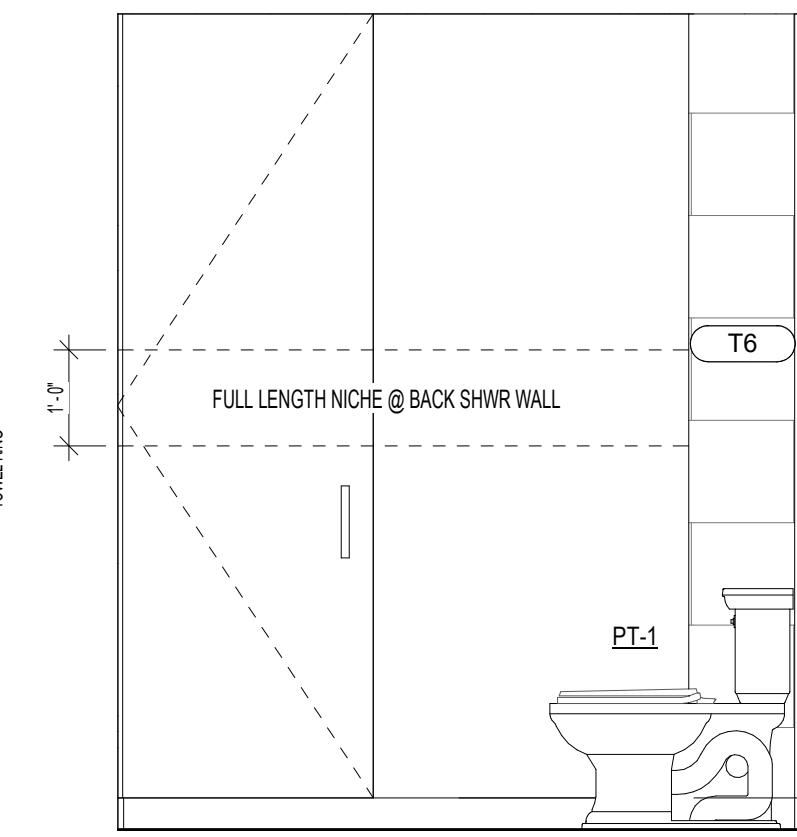


9 TYPE E.3 BATH 3 - NORTH
1/2" = 1'-0"

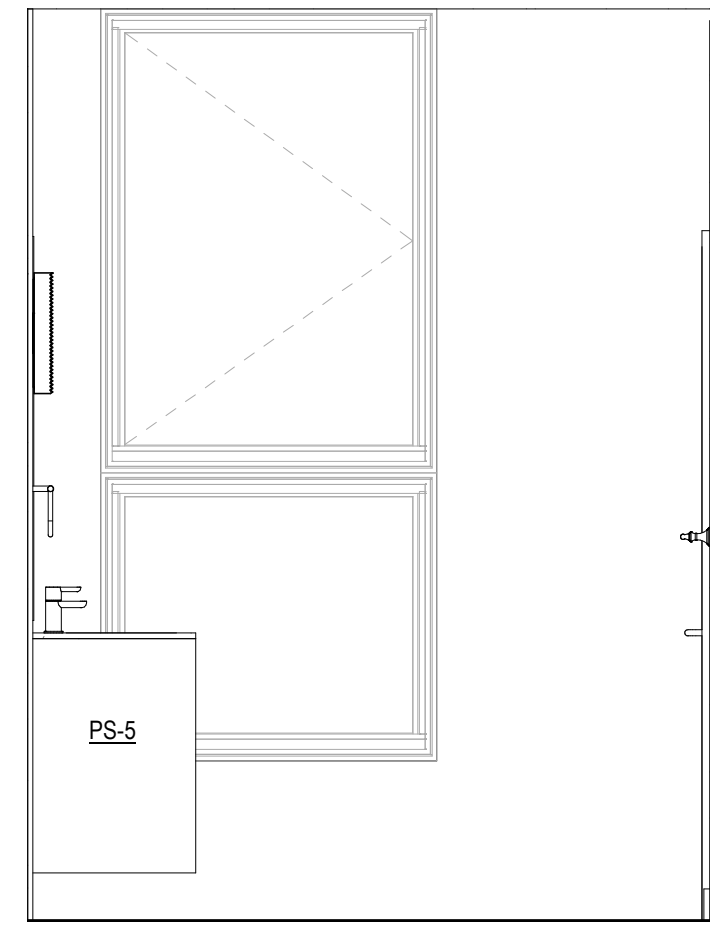


10 TYPE E.3 BATH 3 - SOUTH
1/2" = 1'-0"

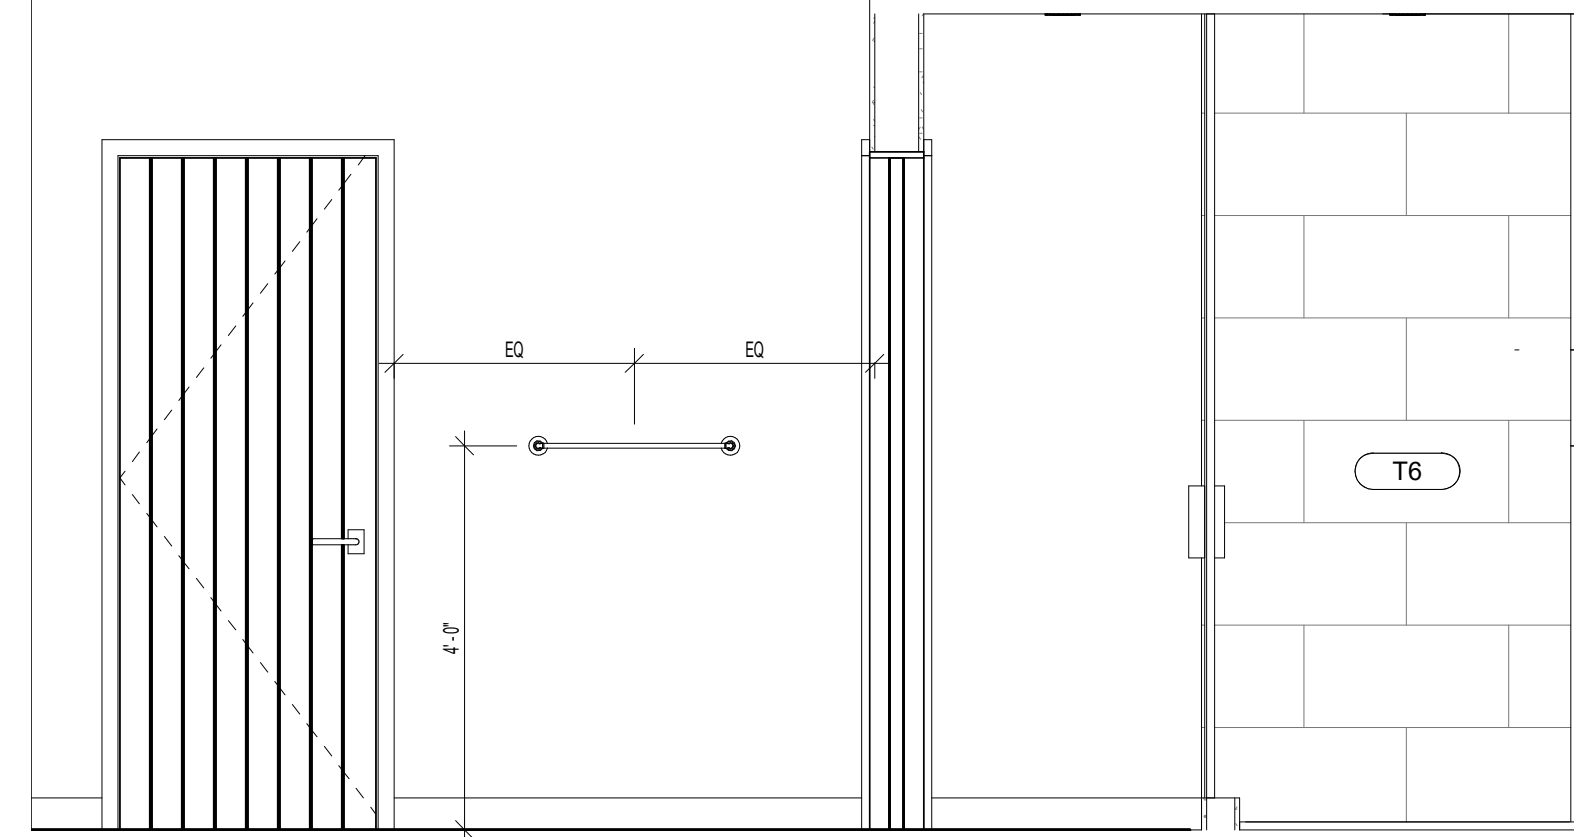


11 TYPE E.3 BATH 3 - WEST
1/2" = 1'-0"

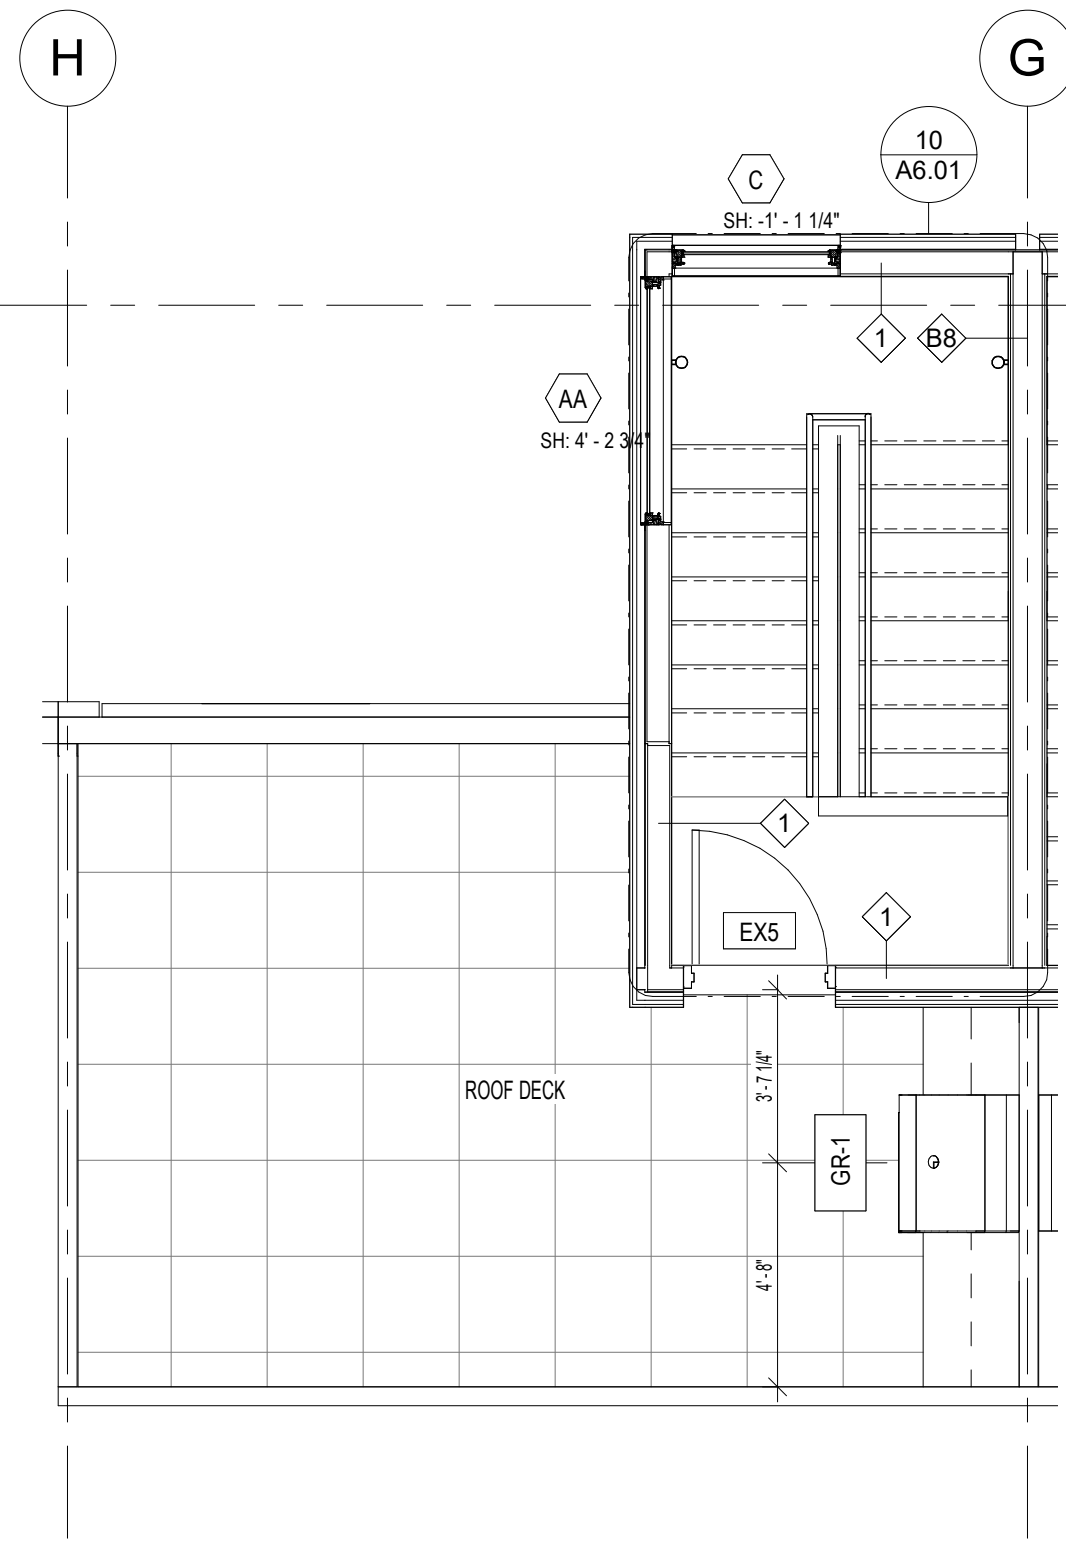


2 ROOF PLAN - UNIT E.3
1/4" = 1'-0"

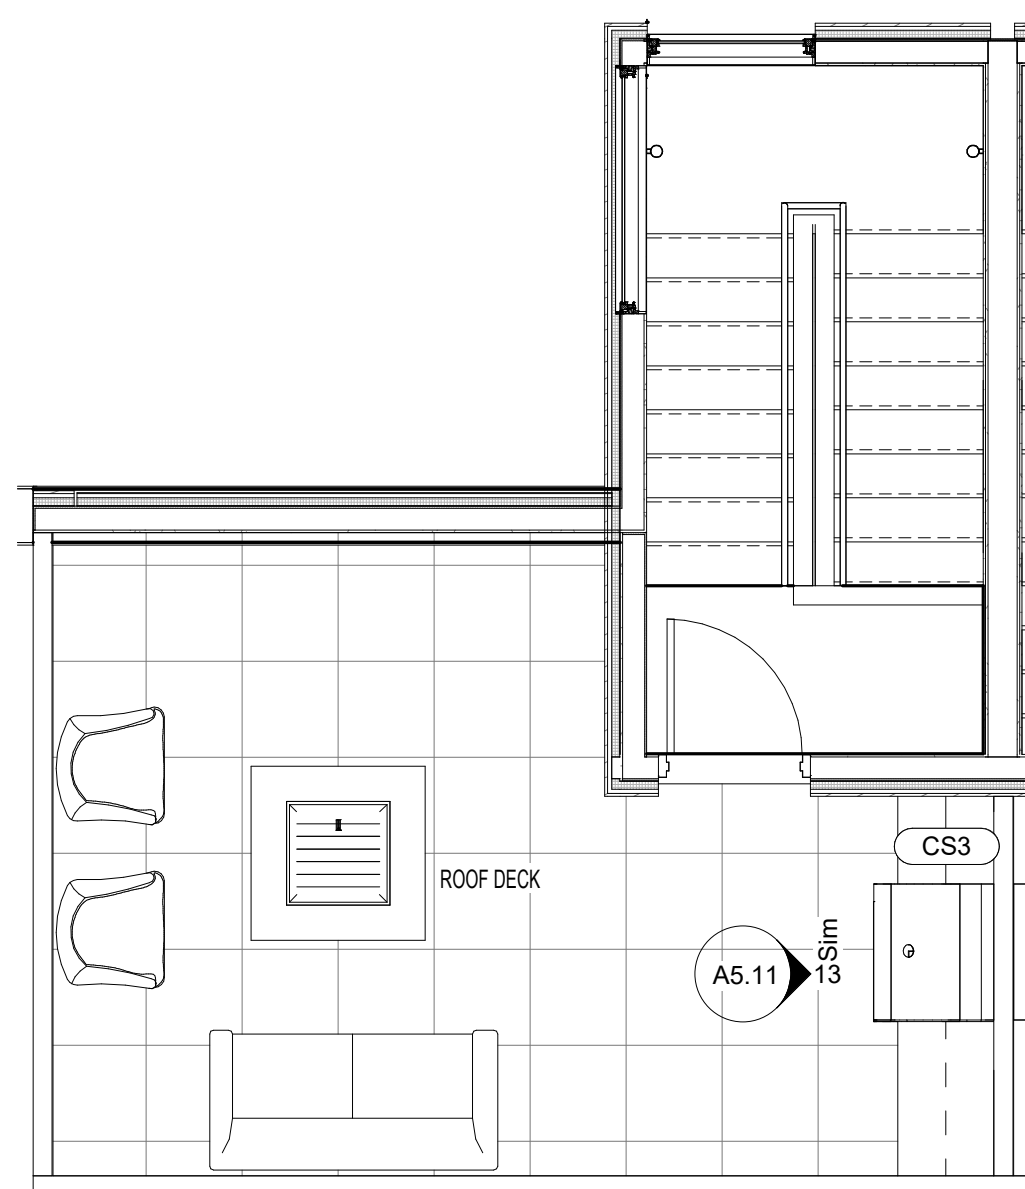


1 ROOF FLOOR FINISH PLAN - UNIT E.3
1/4" = 1'-0"

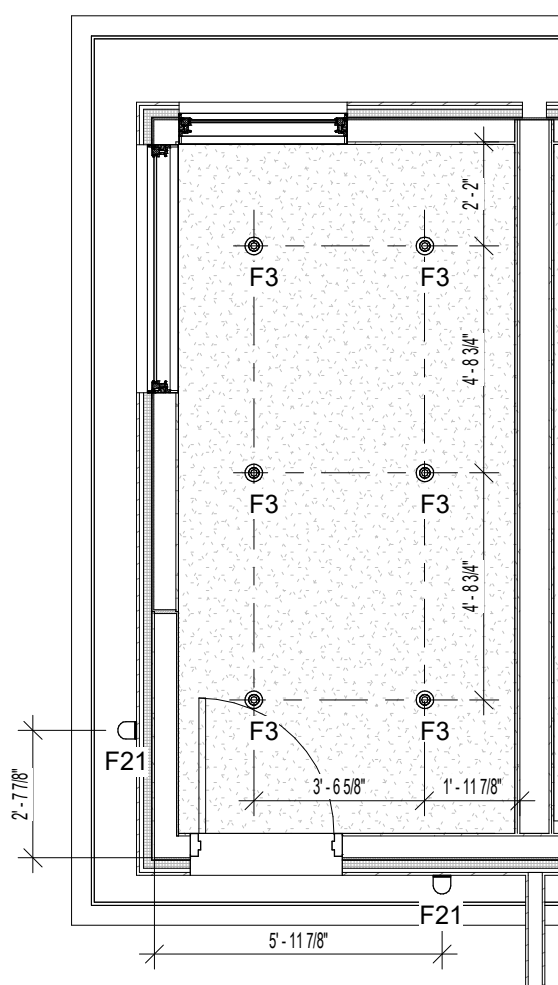


3 PILOT HOUSE RCP - UNIT E.3
1/4" = 1'-0"

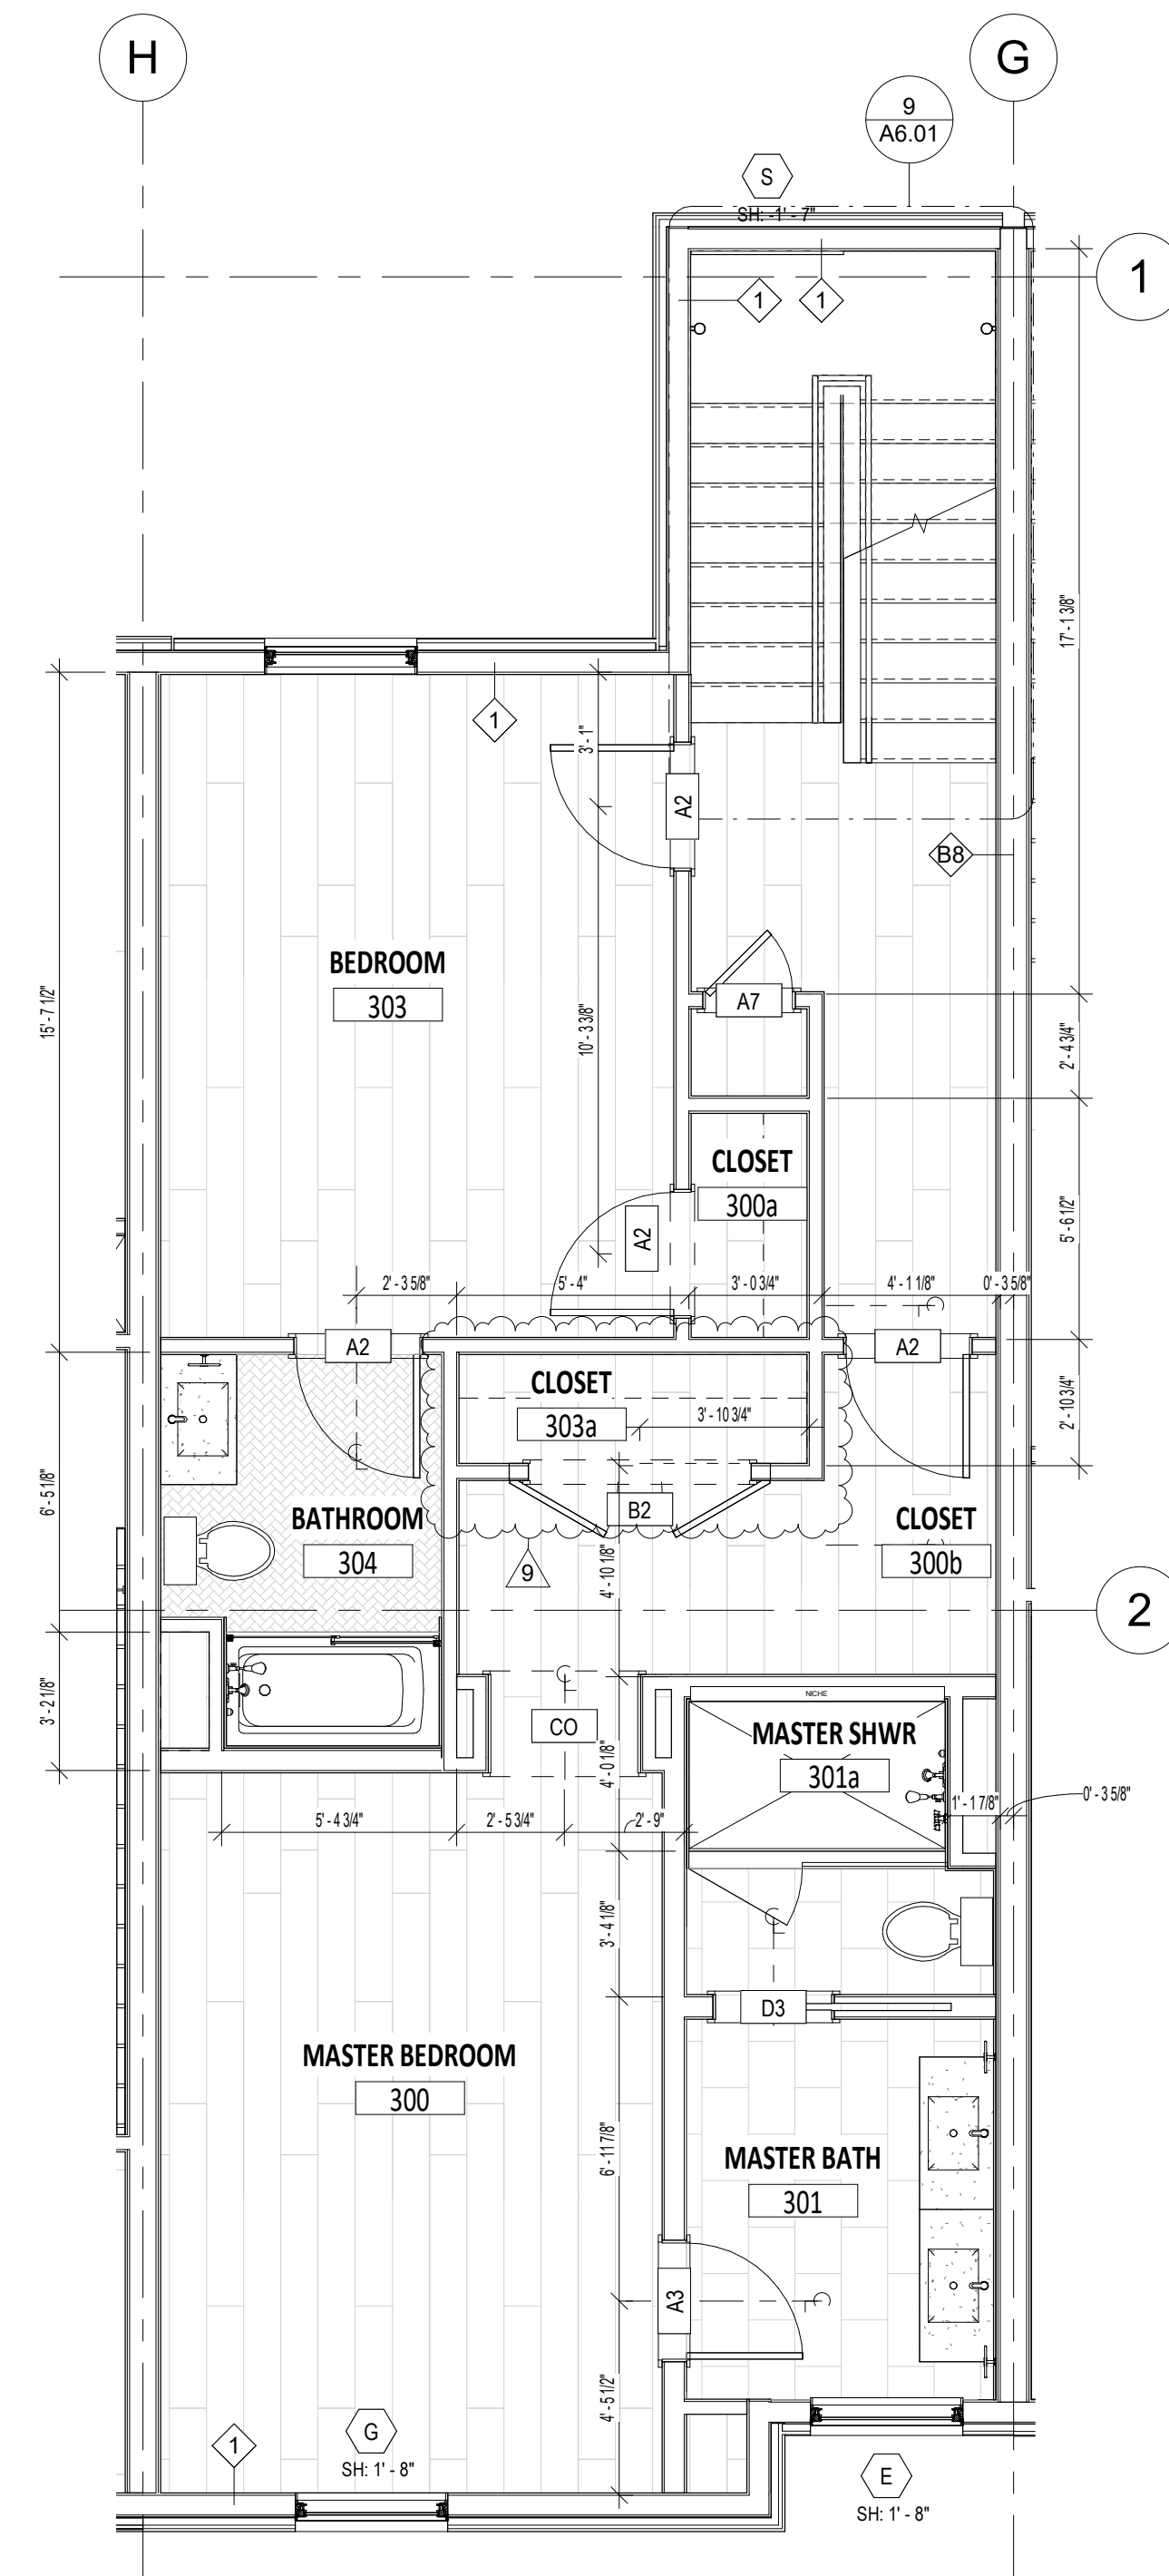


12 THIRD FLOOR PLAN - UNIT E.3
1/4" = 1'-0"

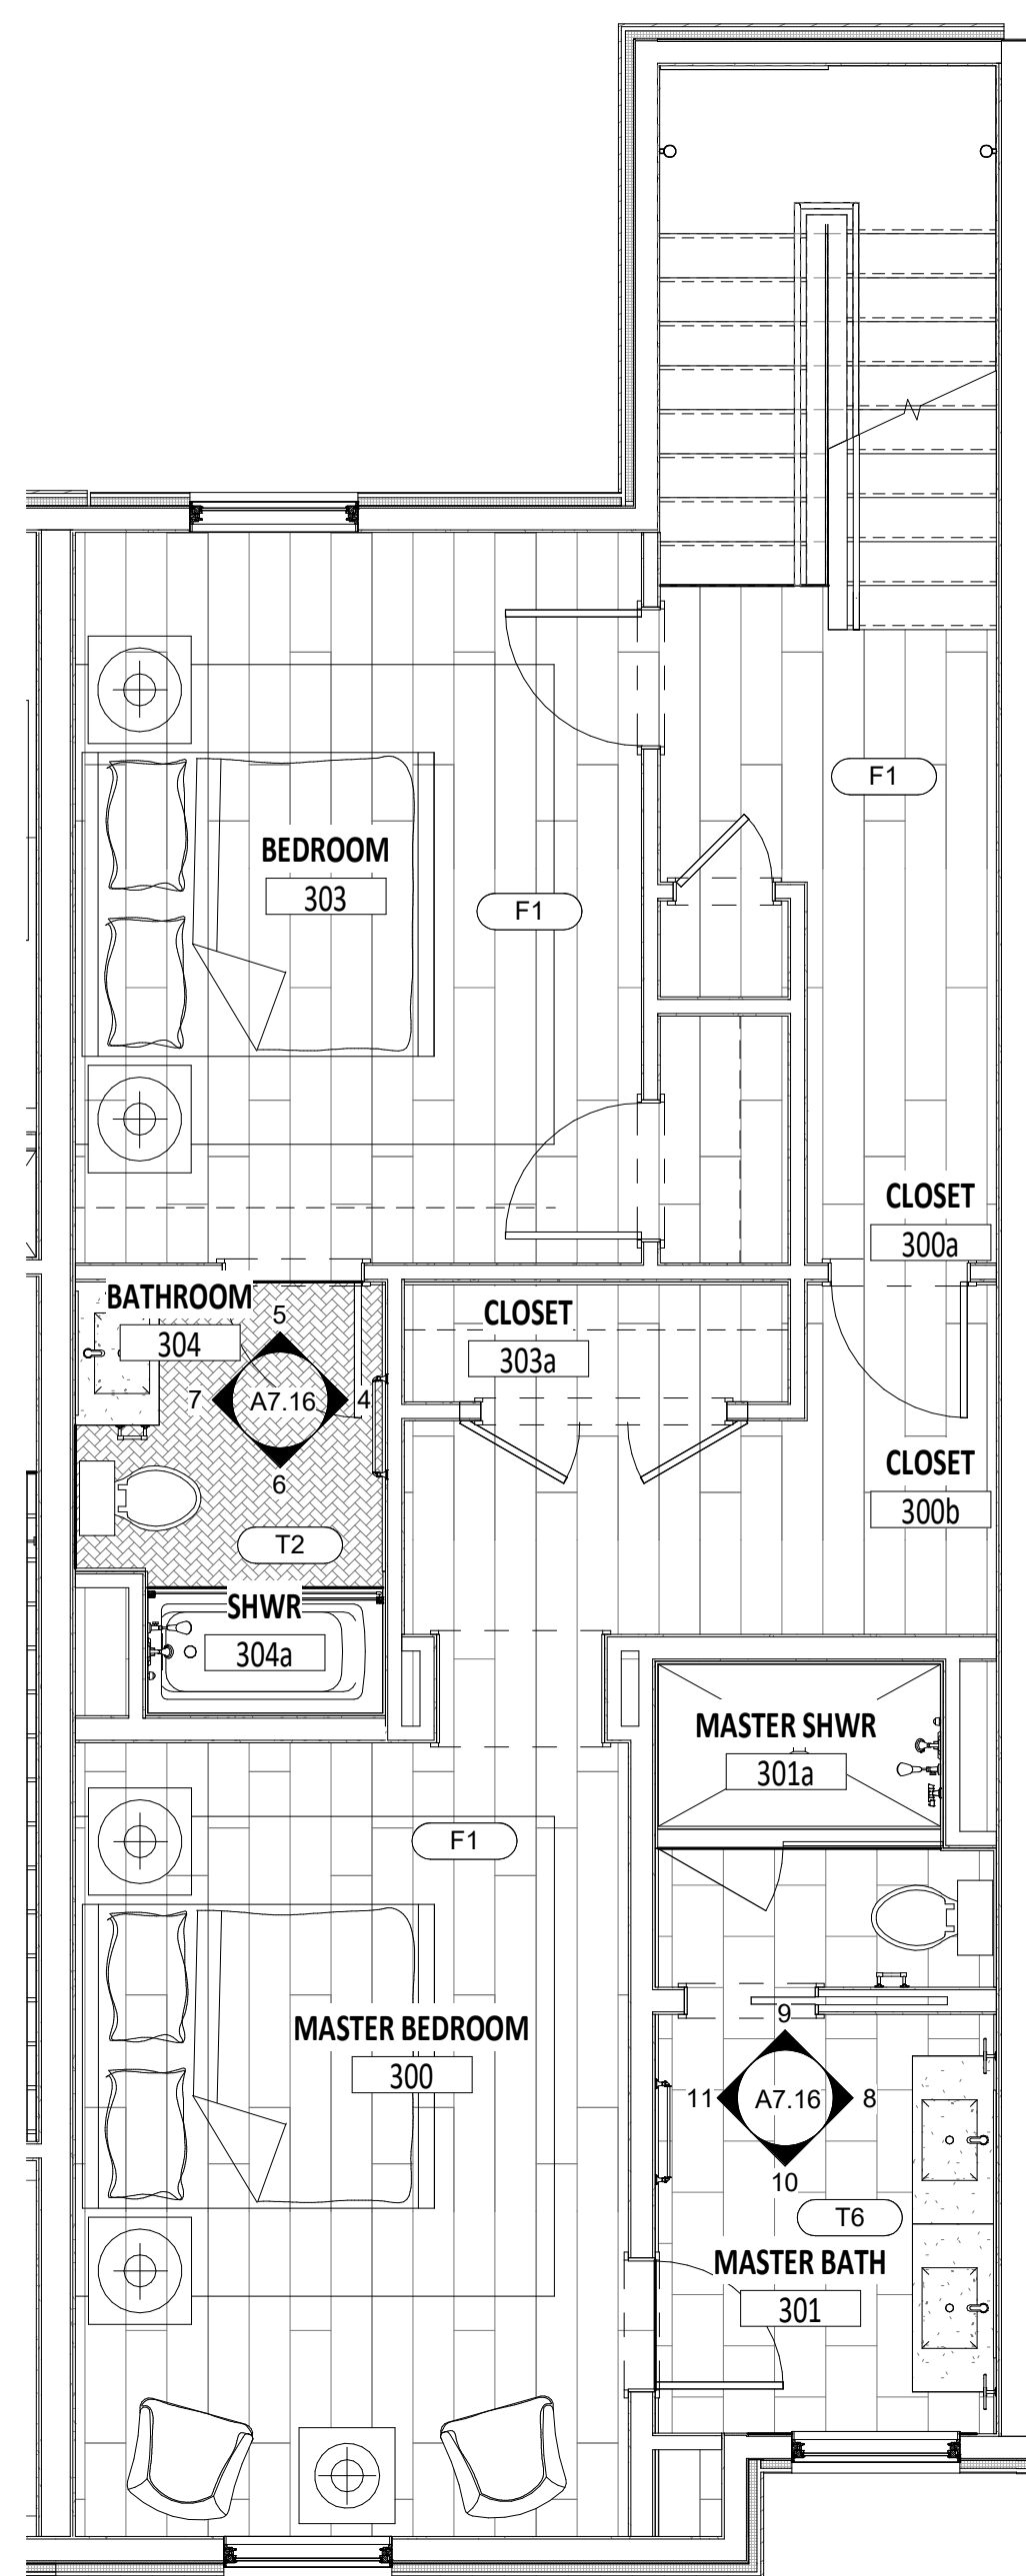

13 THIRD FLOOR FINISH PLAN - UNIT E.3
1/4" = 1'-0"

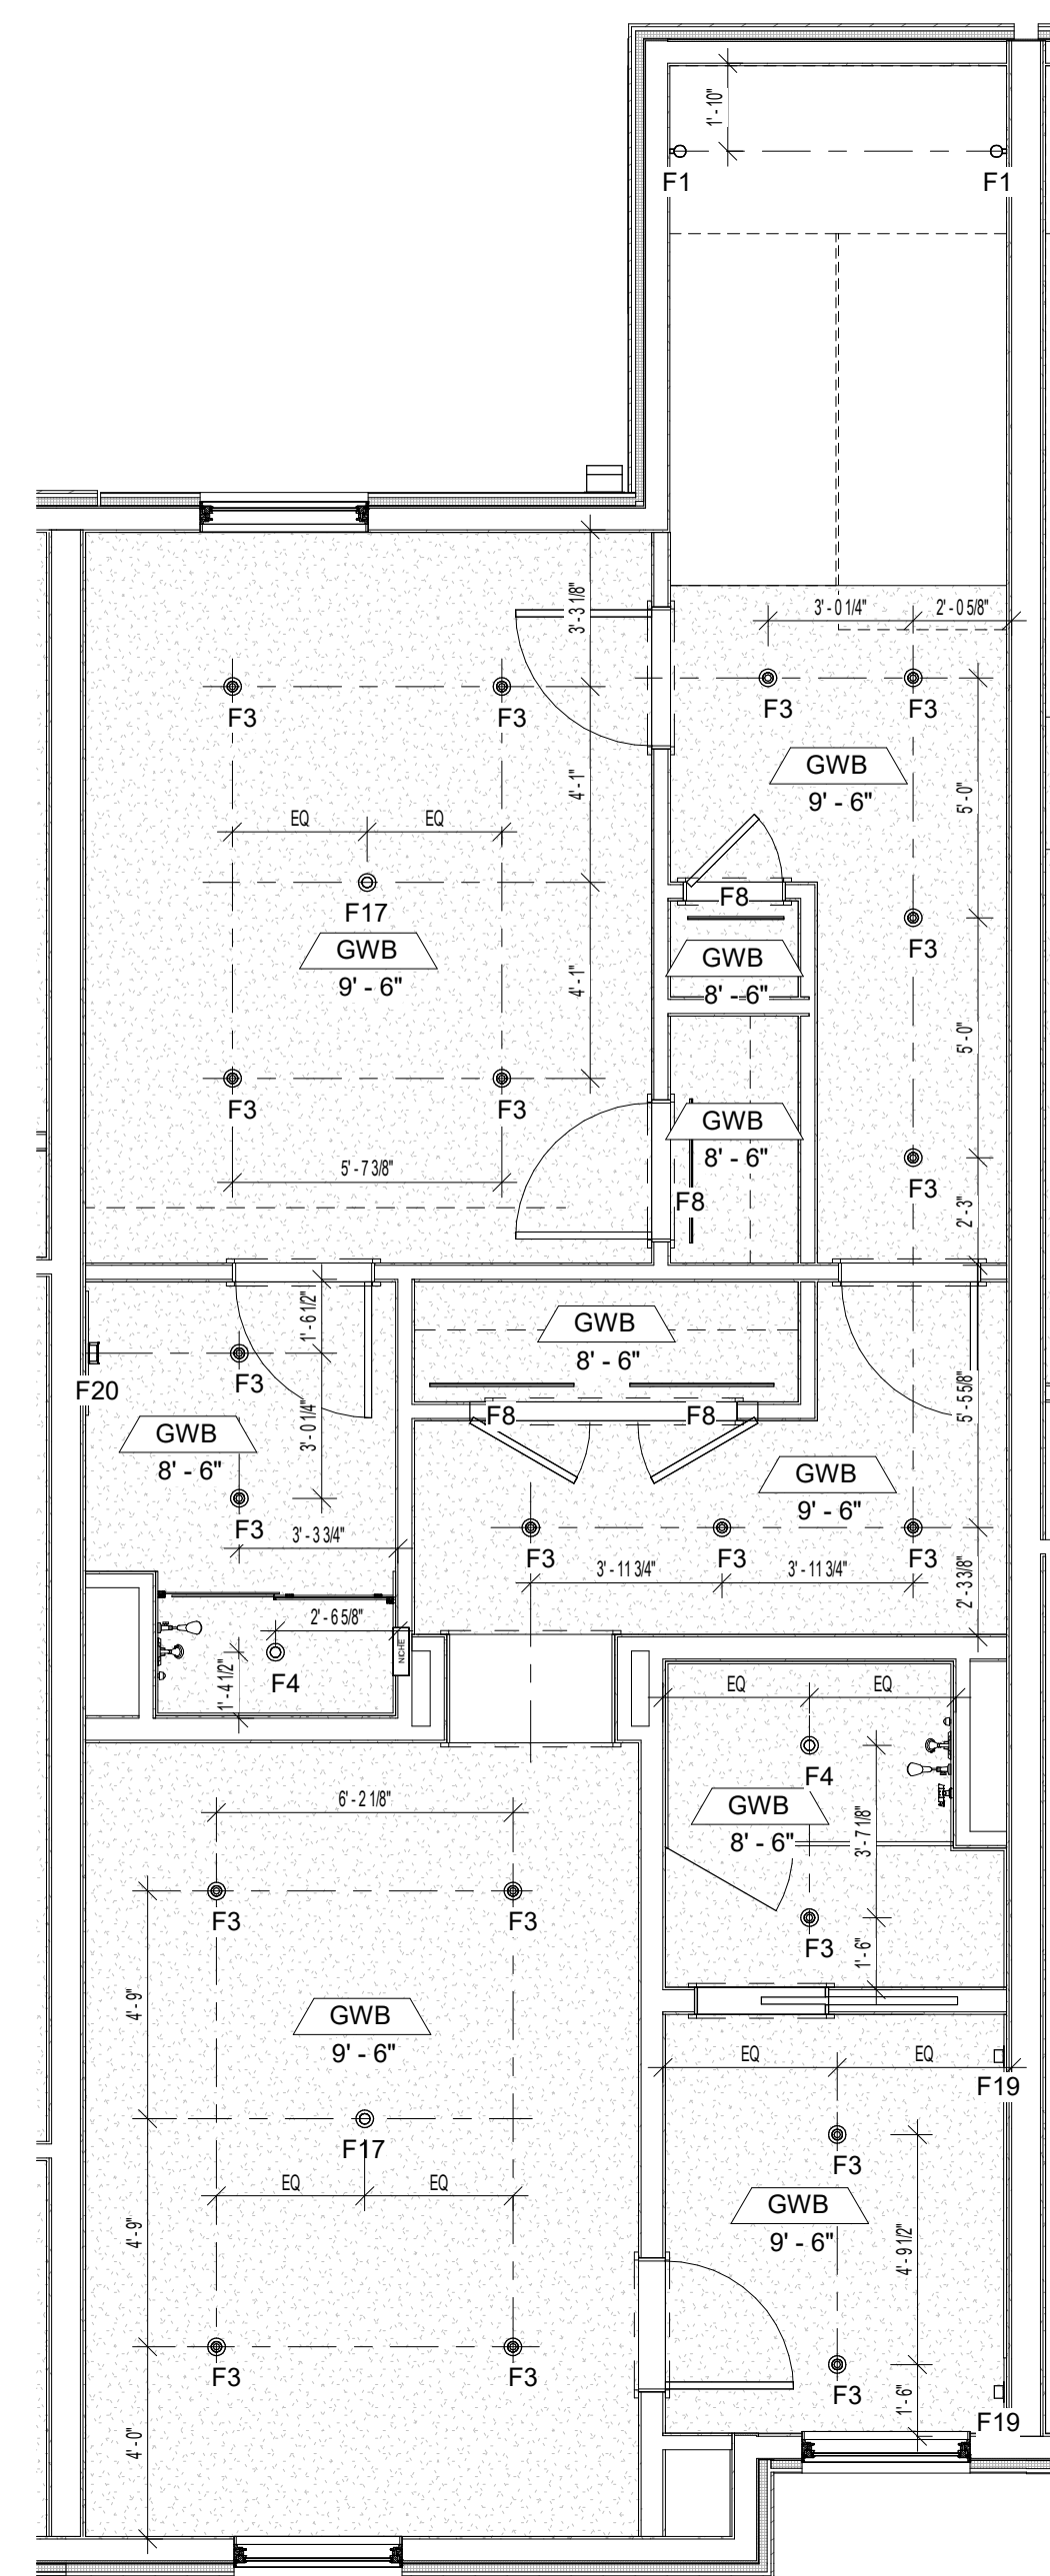


14 THIRD FLOOR RCP - UNIT E.3
1/4" = 1'-0"

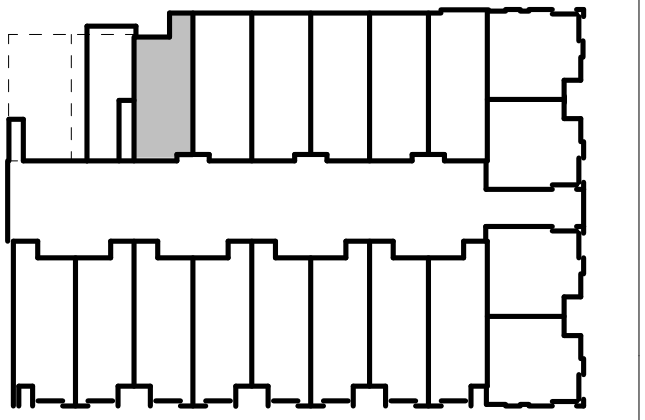

ISSUED DATE	ISSUED FOR
6 12.15.2020	IFC: INTERIORS
9 04.21.2021	ASI 002: DESIGN REVISIONS

PROFESSIONAL SEAL

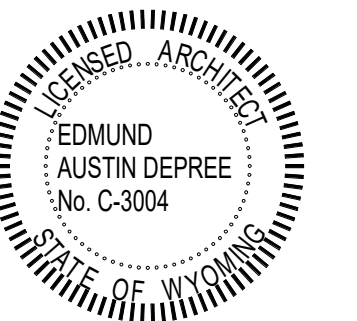



Project
GLENWOOD GILL

185 GLENWOOD ST. JACKSON, WY 83001


1928	Project No.
RB / CP / MF	Drawn By
NWKS	Checked By
Discipline	Drawing No.

A7.16


Drawing Name
ENLARGED FLOOR PLANS - UNIT E.3

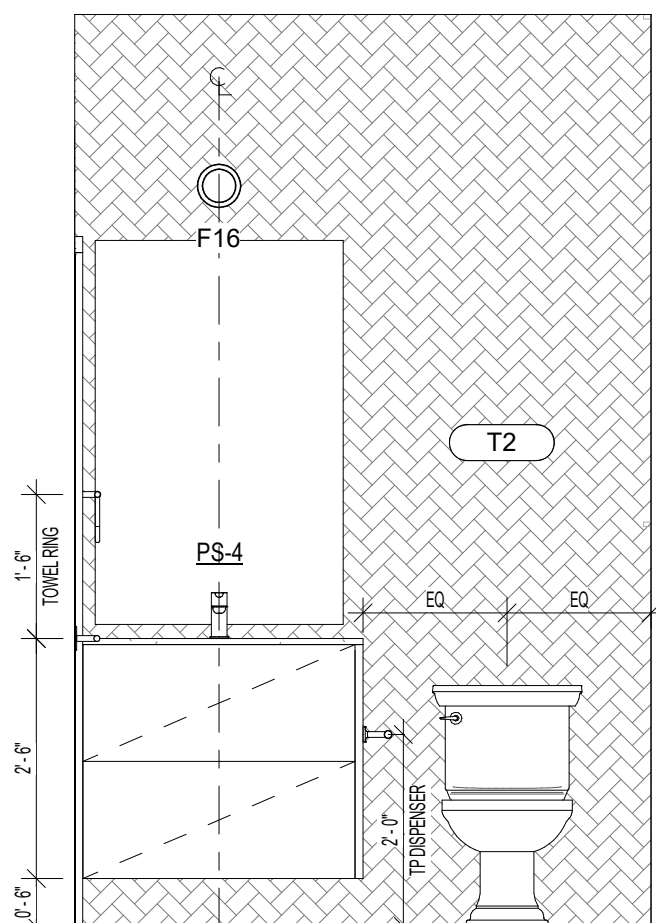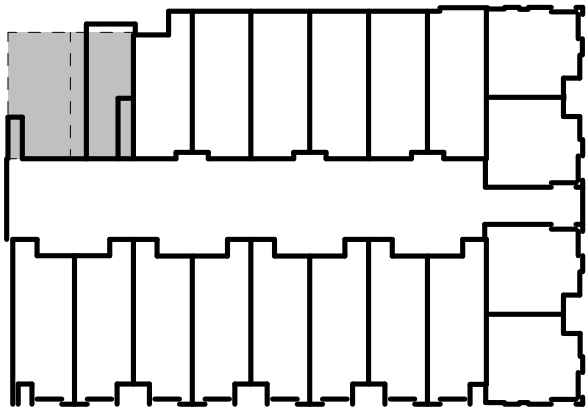


14 TYPE I POWDER - WEST
1/2" = 1'-0"

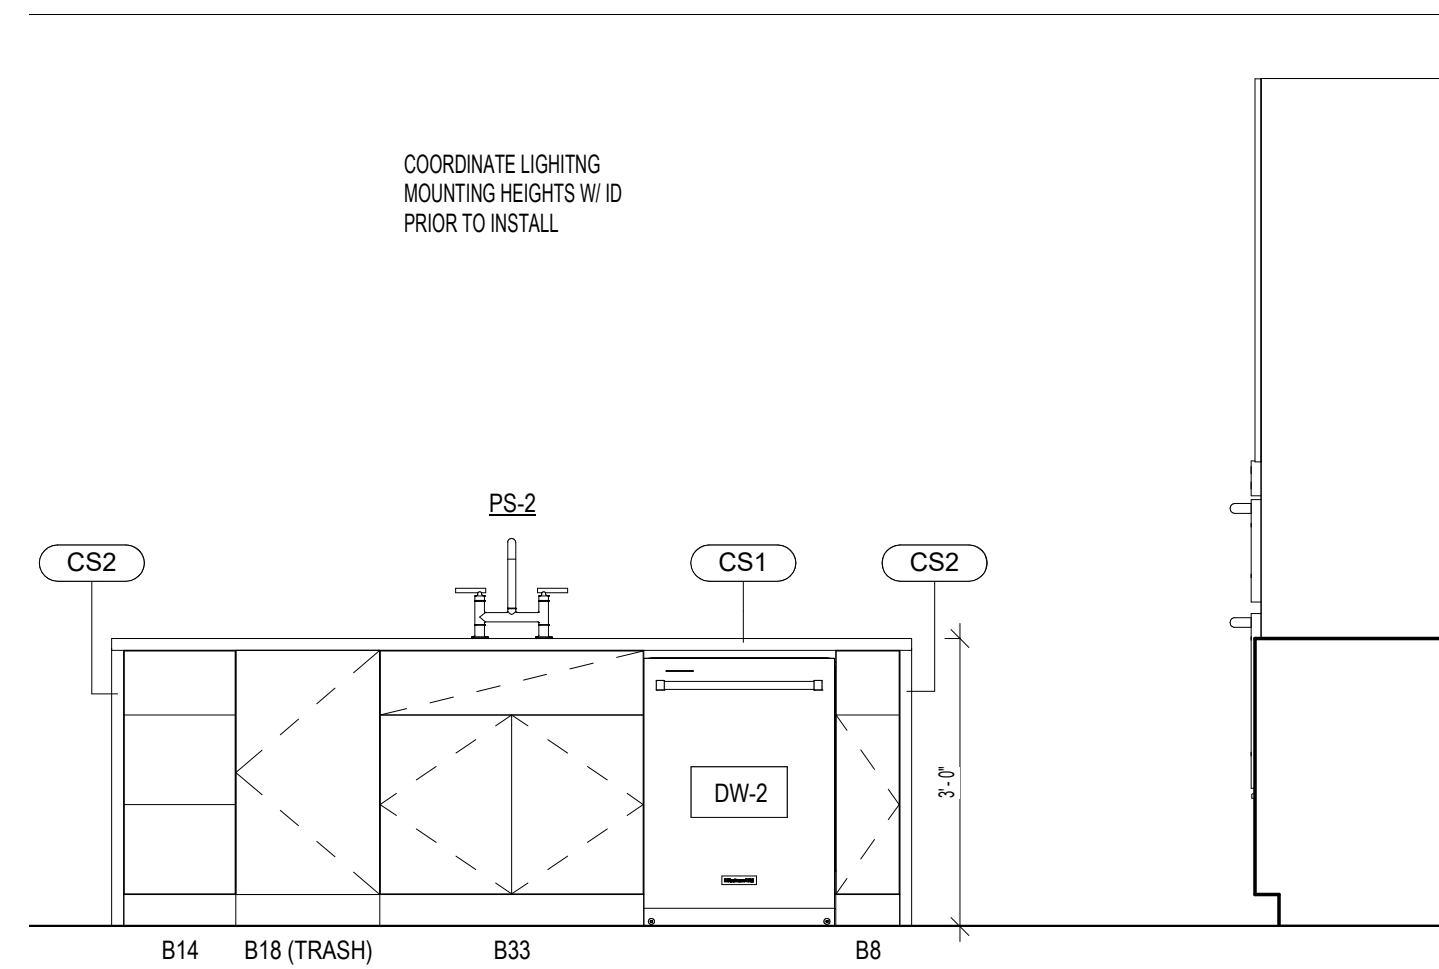


15 TYPE I KITCHEN - WEST
1/2" = 1'-0"

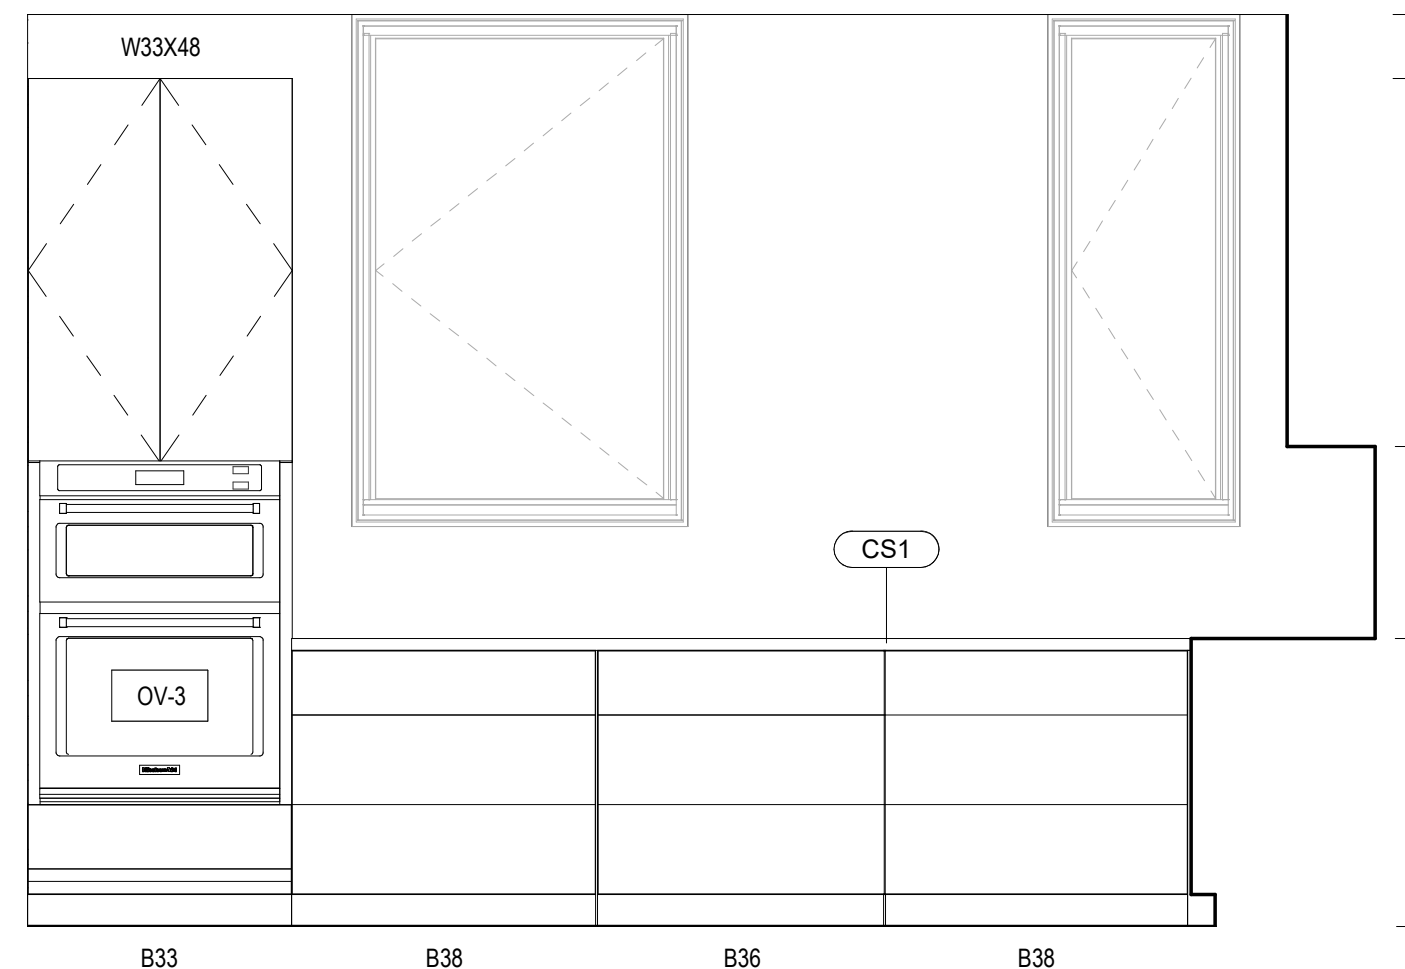


16 TYPE I KITCHEN - NORTH
1/2" = 1'-0"

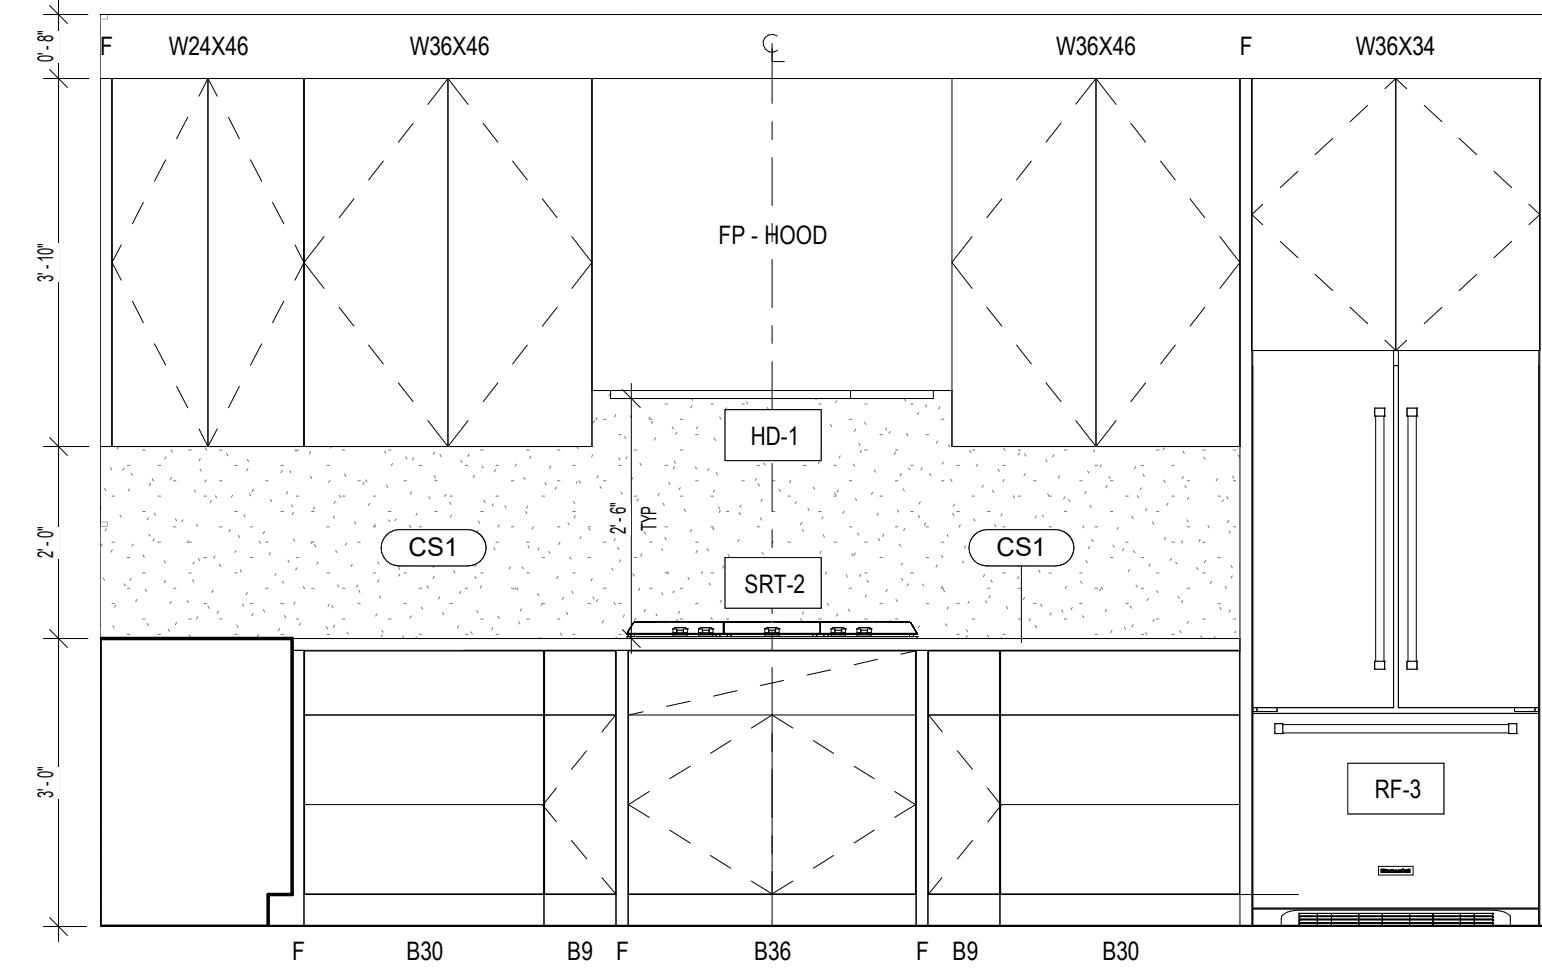


17 TYPE I KITCHEN - EAST
1/2" = 1'-0"

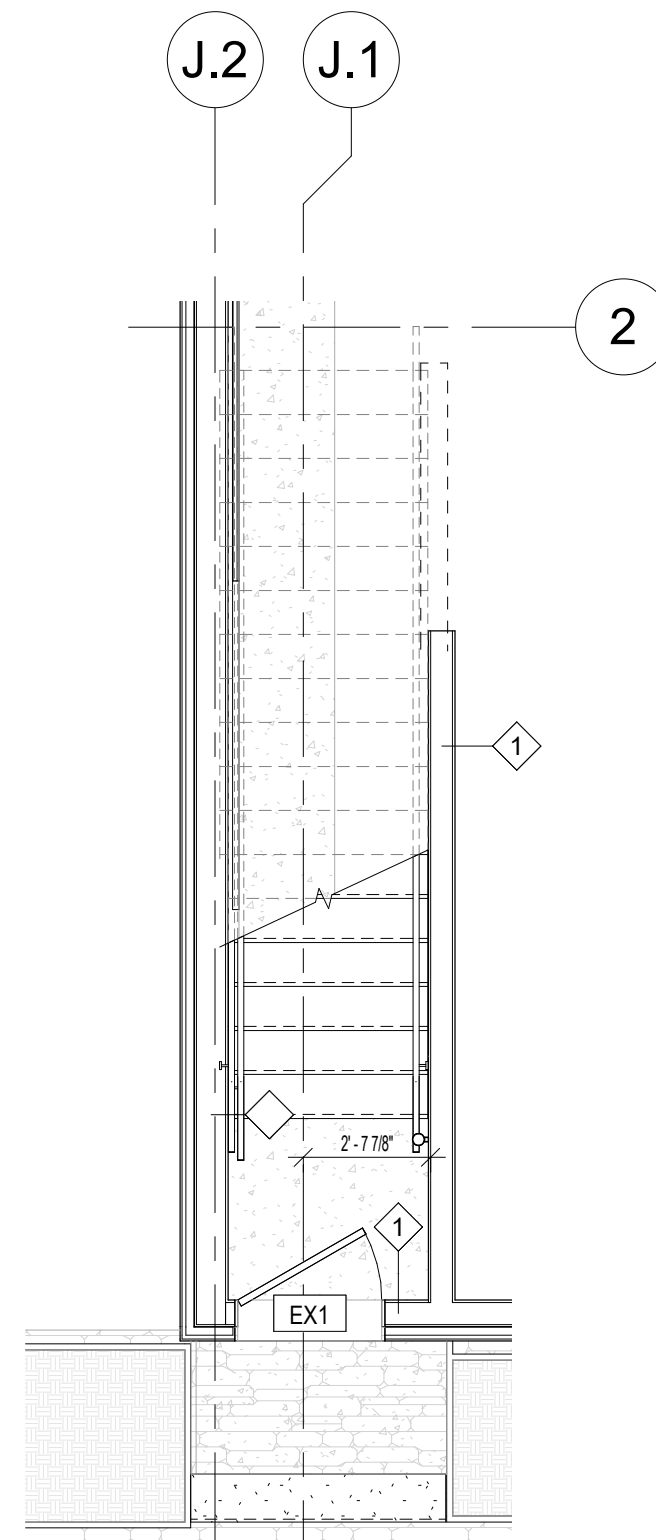


1 FIRST FLOOR PLAN - UNIT I
1/4" = 1'-0"

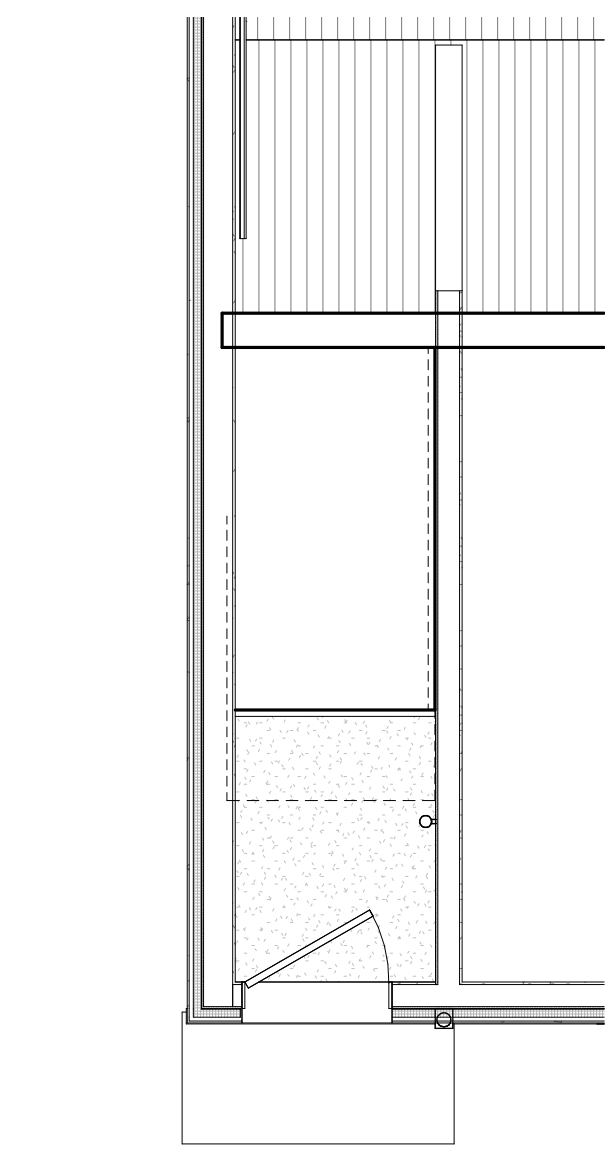


10 FIRST FLOOR RCP - UNIT I
1/4" = 1'-0"

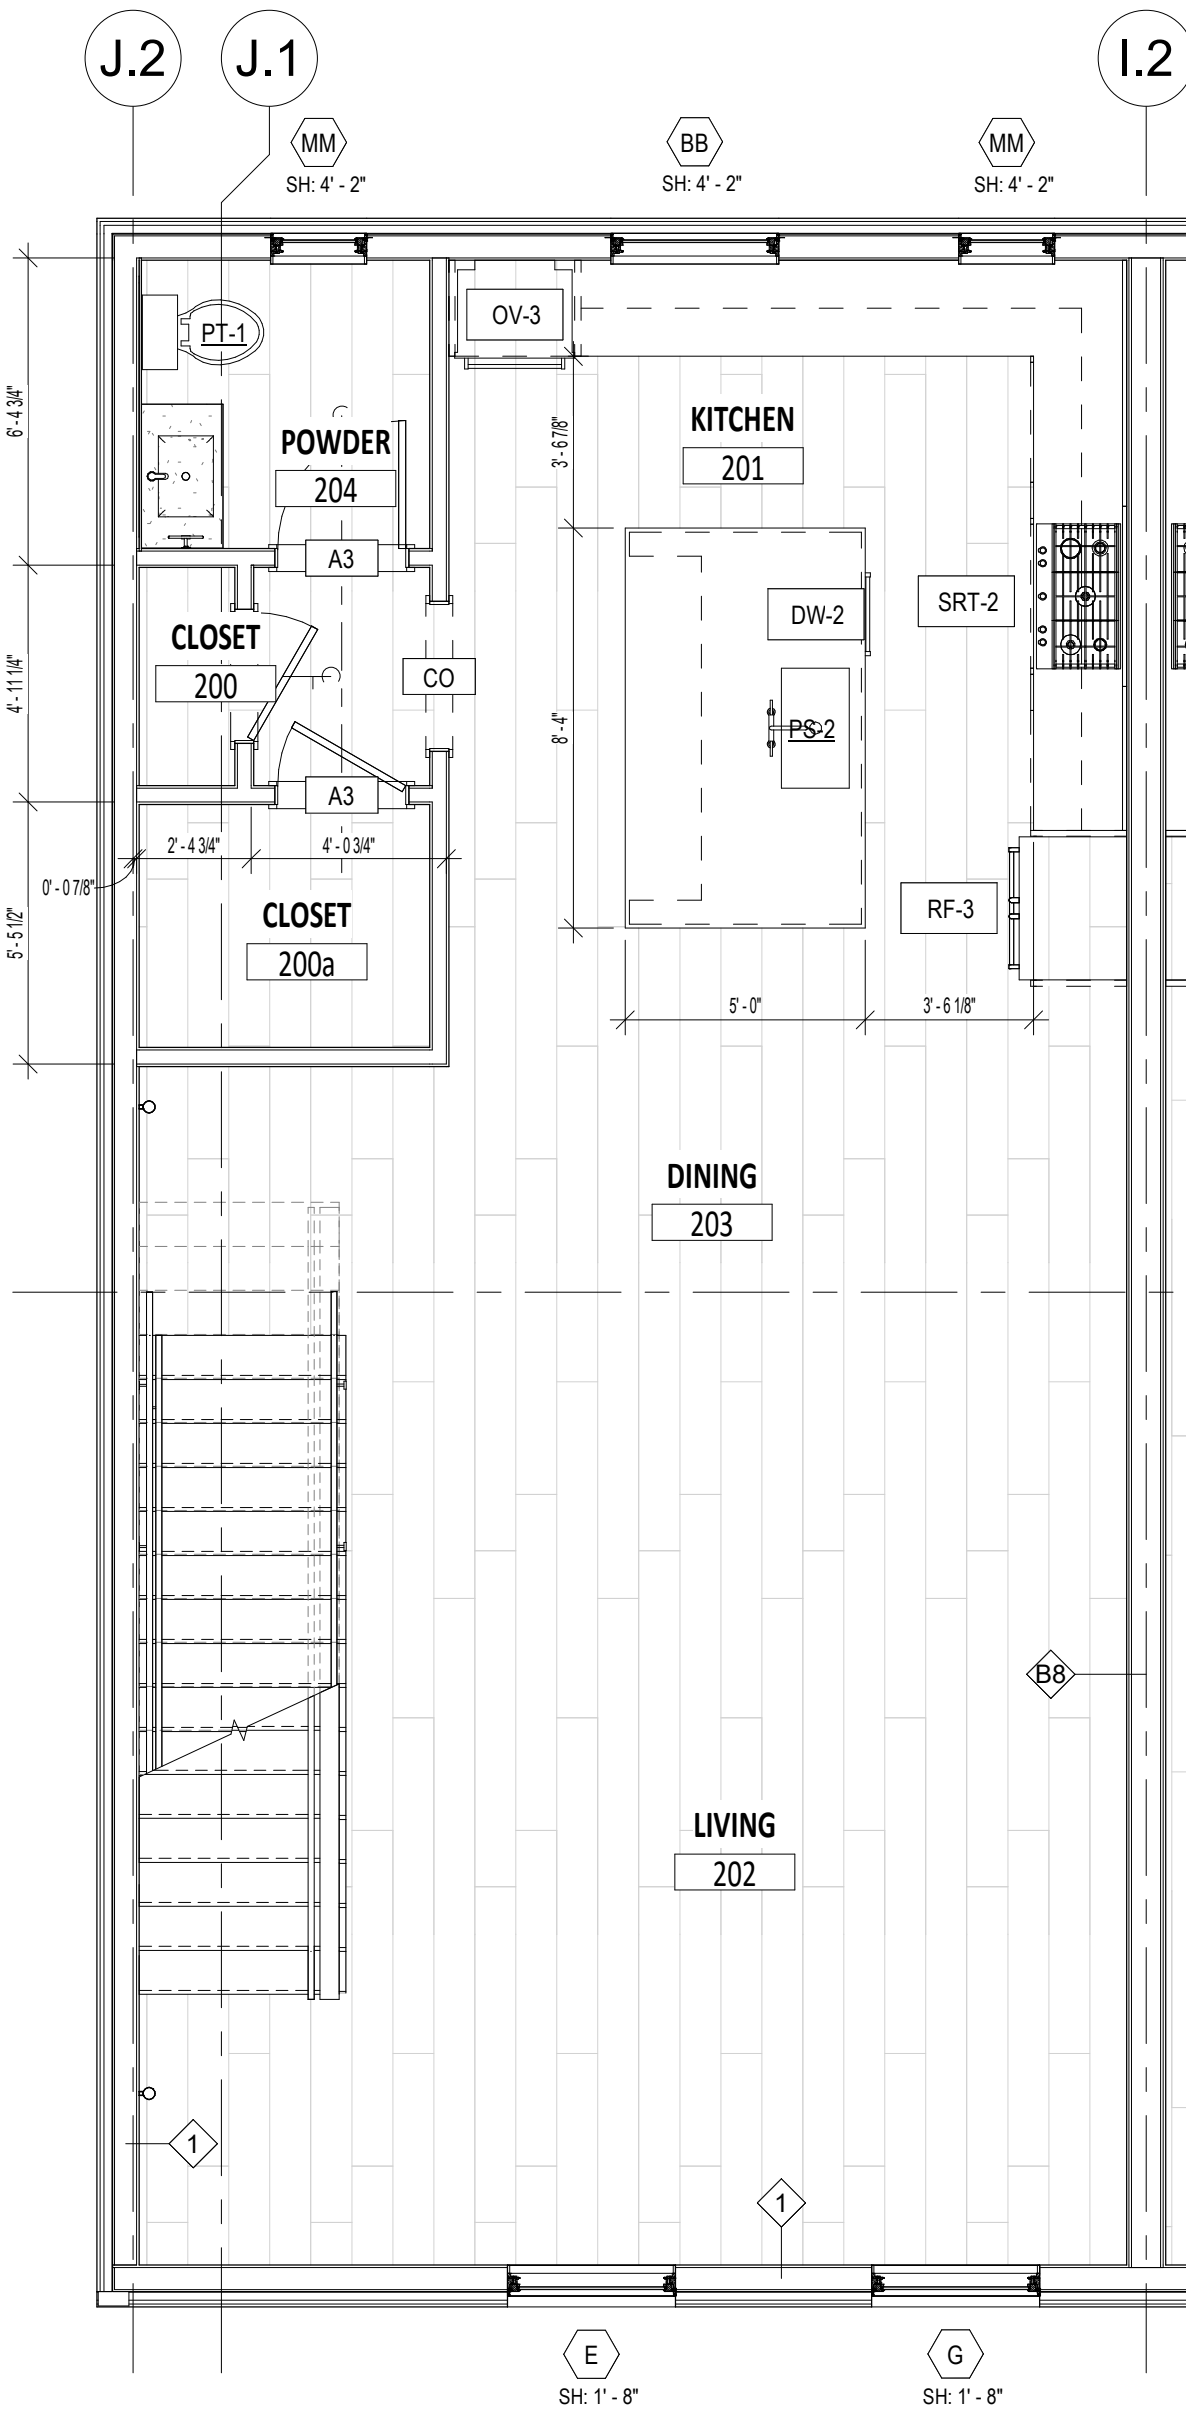

2 SECOND FLOOR PLAN - UNIT I
1/4" = 1'-0"

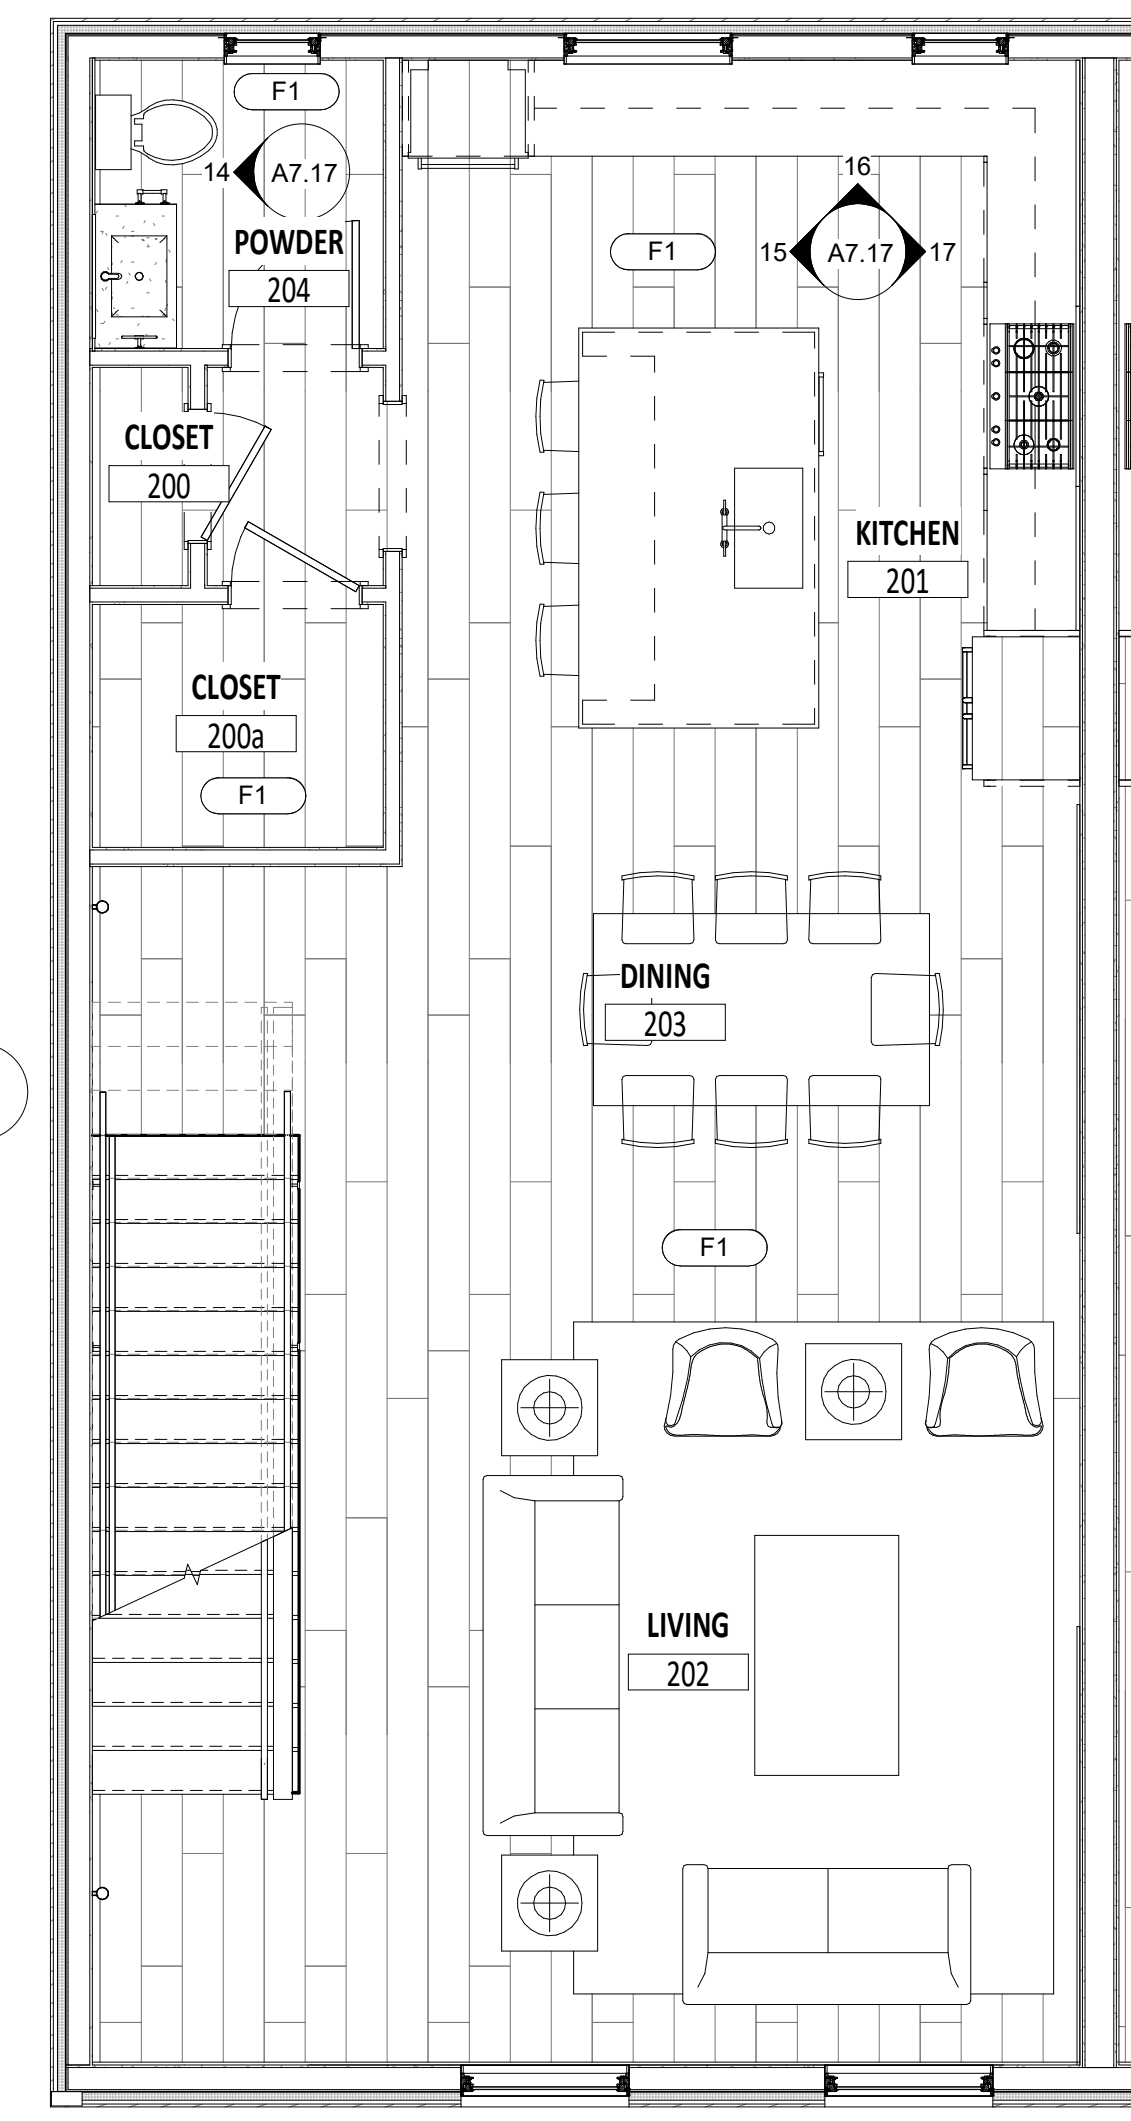


5 SECOND FLOOR FINISH PLAN - UNIT I
1/4" = 1'-0"

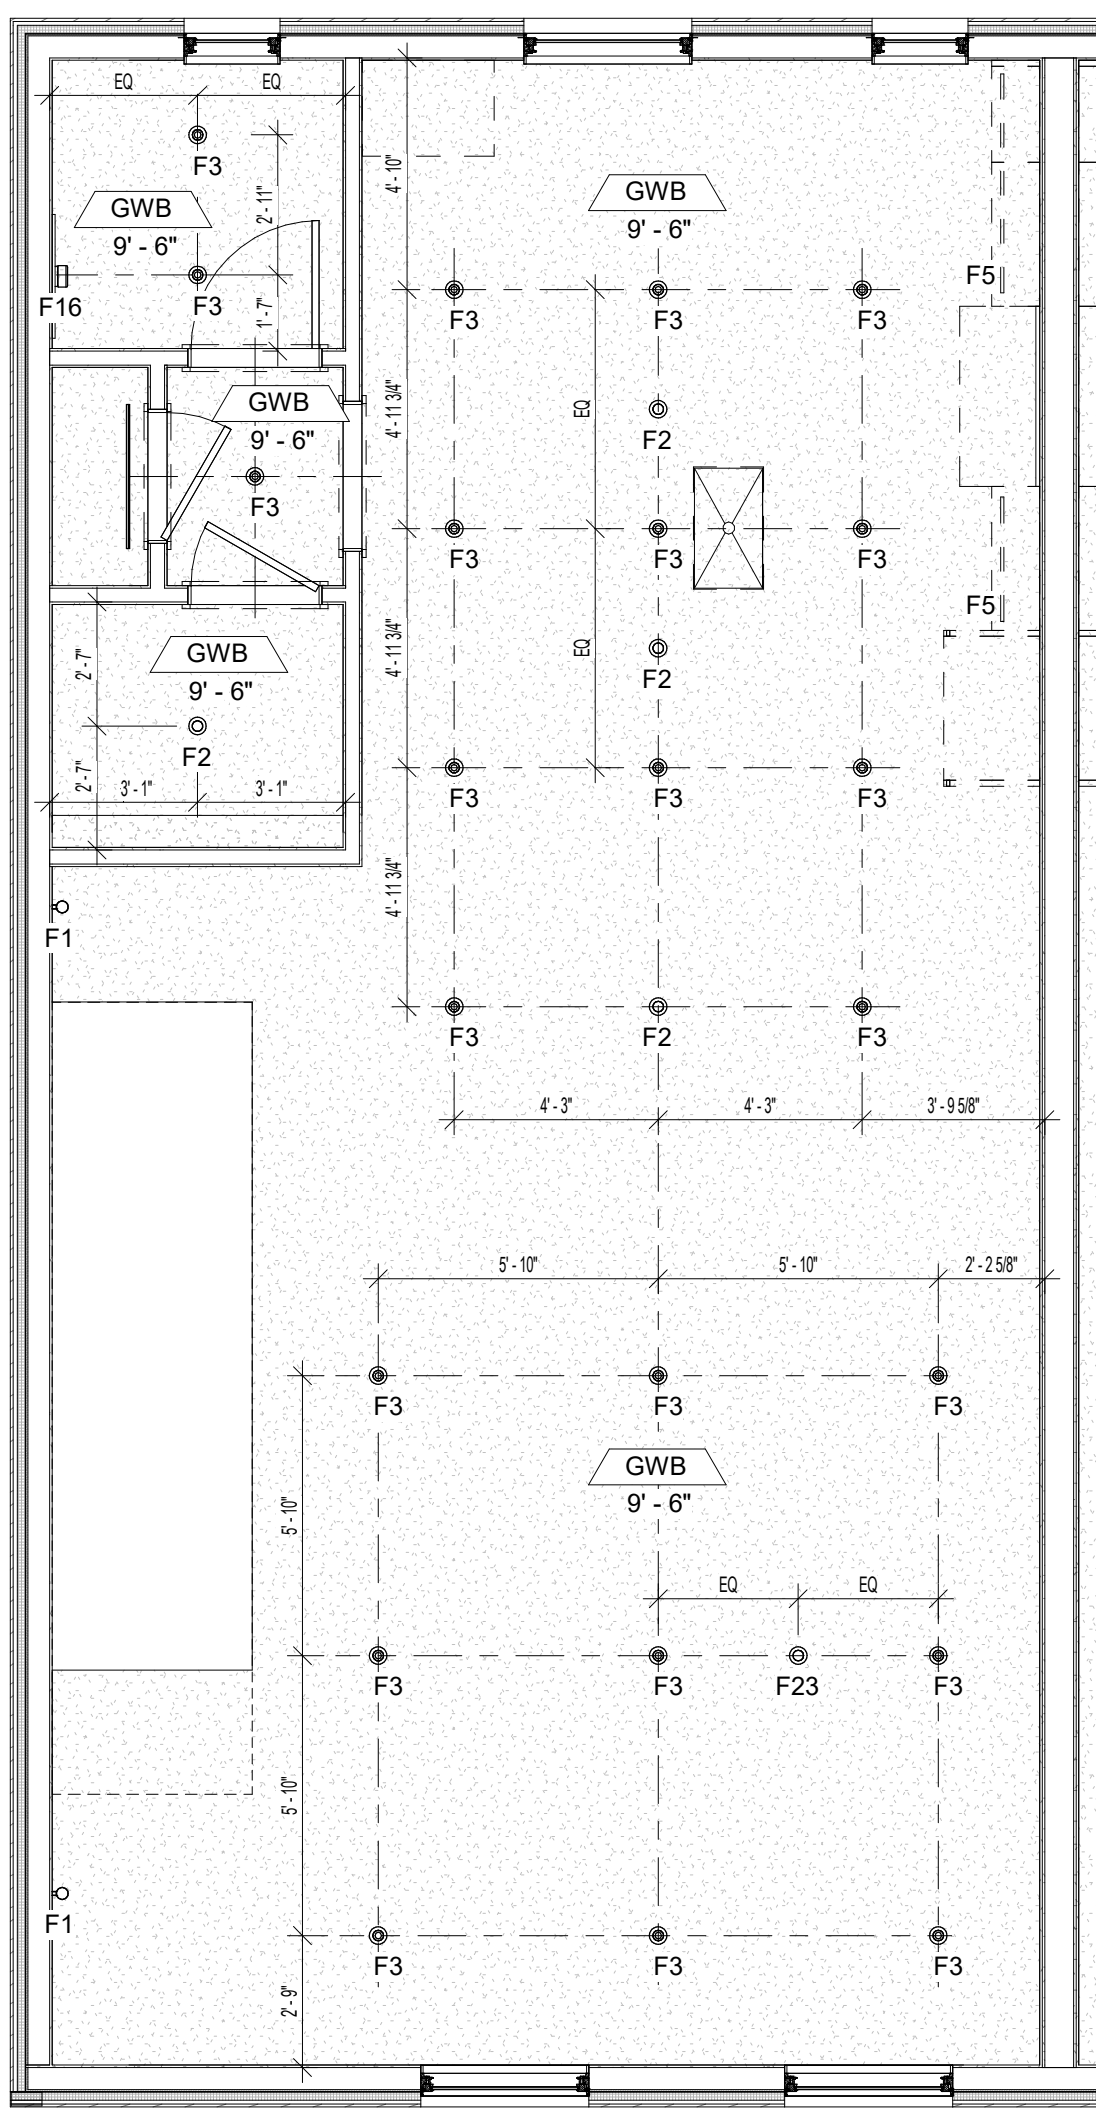

11 SECOND FLOOR RCP - UNIT I
1/4" = 1'-0"

ISSUED DATE	ISSUED FOR
03.27.2020	ISSUE FOR PERMIT
05.20.2020	PERMIT REVISIONS
06.12.2020	IFC: CORE & SHELL - PROGRESS
07.10.2020	IFC: CORE & SHELL - PRICING
12.15.2020	IFC: INTERIORS
04.21.2021	ASI 002: DESIGN REVISIONS

PROFESSIONAL SEAL

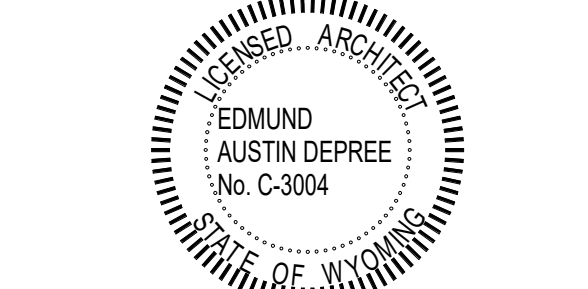



Project
GLENWOOD GILL

185 GLENWOOD ST. JACKSON, WY 83001


1928	Project No.
RB / CP / MF	Drawn By
NWKS	Checked By
Discipline	Drawing No.

A7.17


Drawing Name
ENLARGED FLOOR PLANS - UNIT I

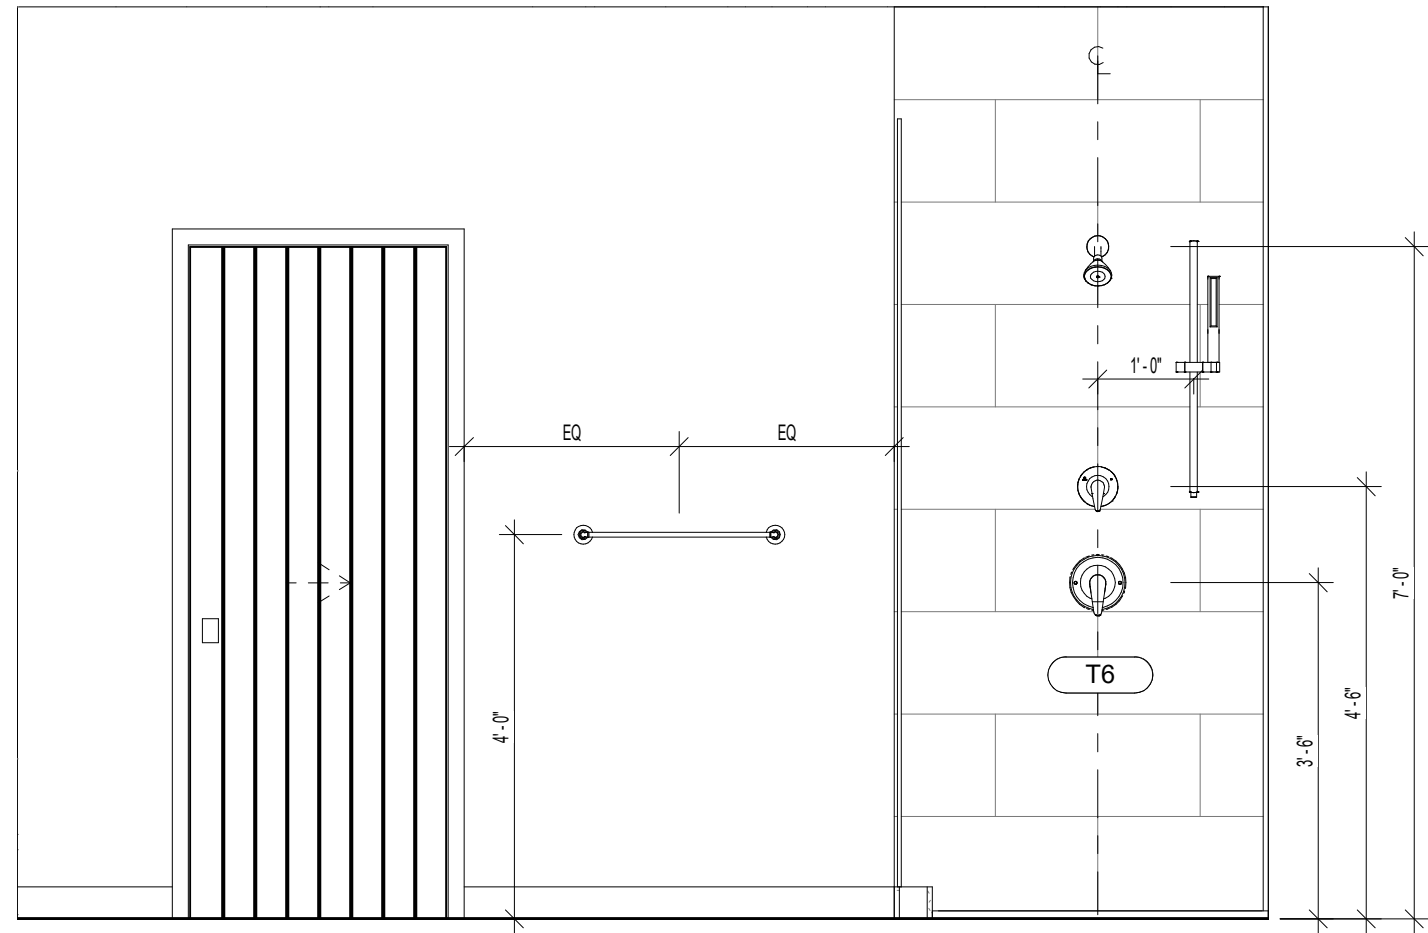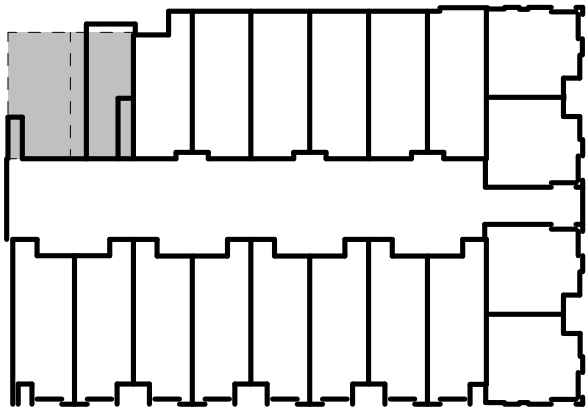


6 TYPE I BATH 2 - WEST
1/2" = 1'-0"

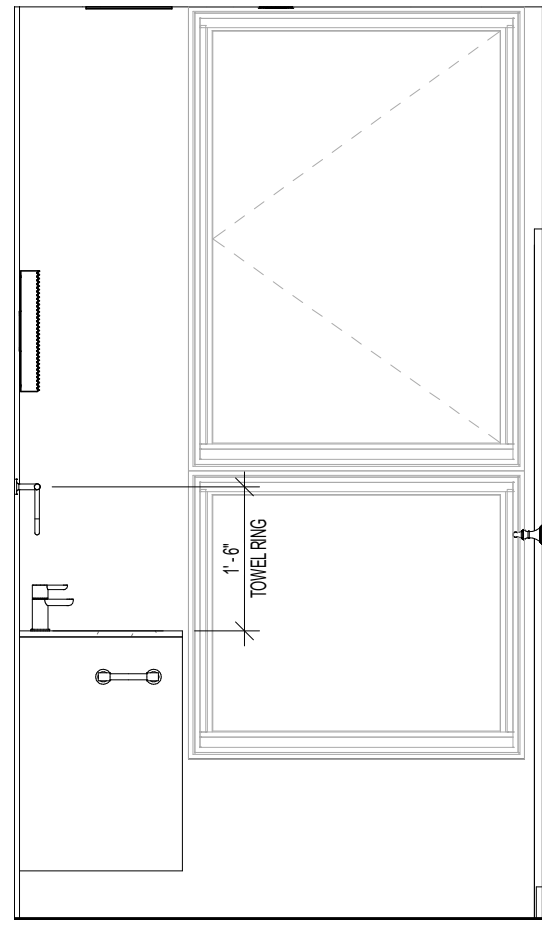


5 TYPE I BATH 2 - SOUTH
1/2" = 1'-0"

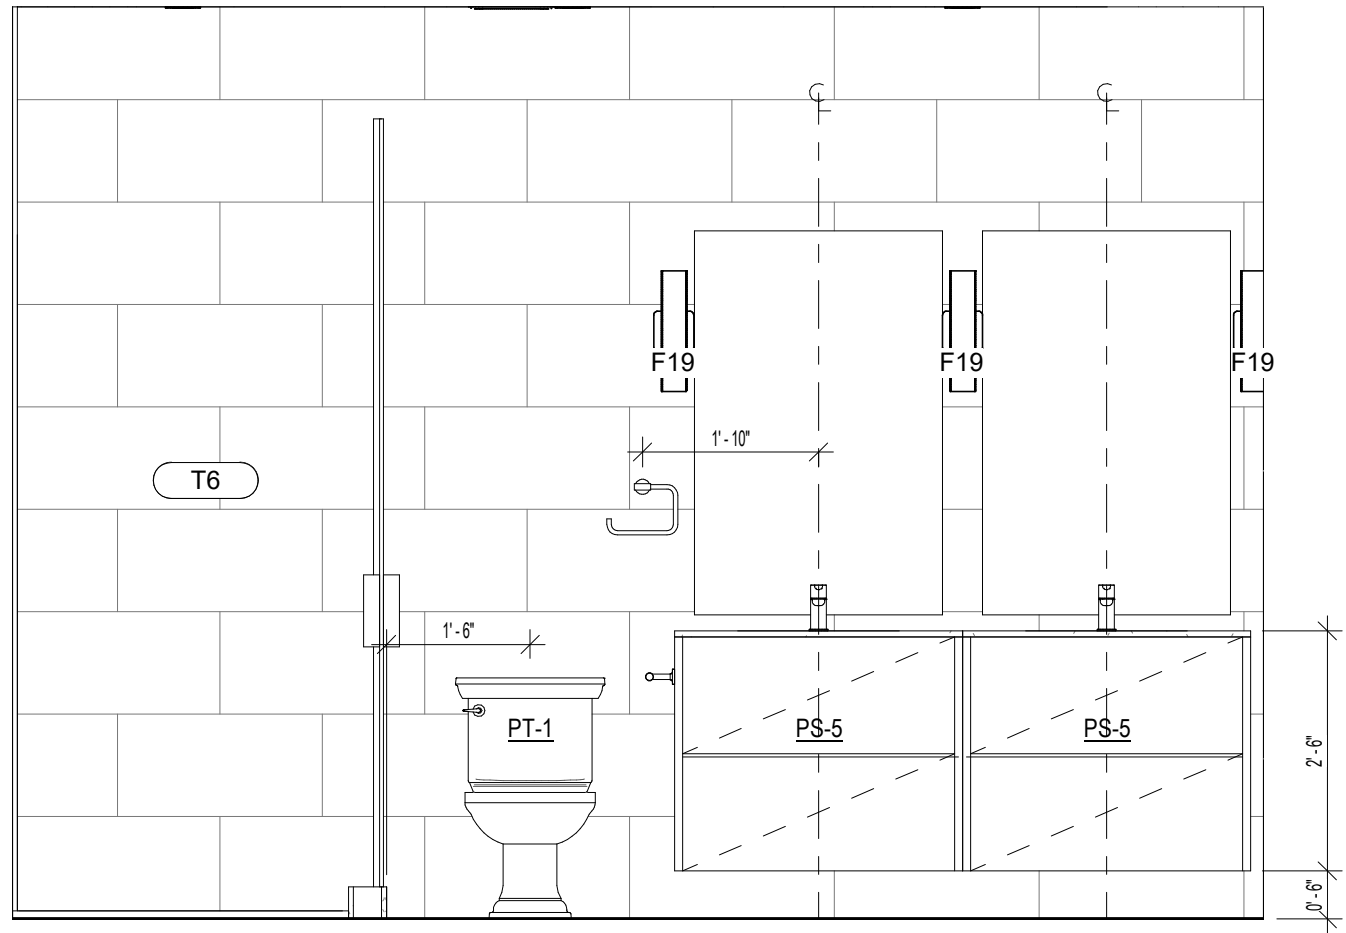


4 TYPE I BATH 2 - EAST
1/2" = 1'-0"

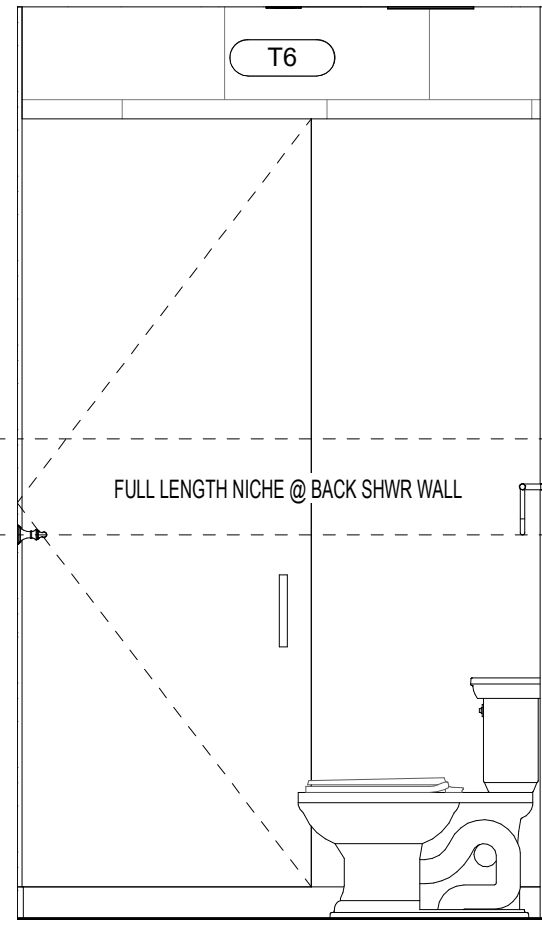


3 TYPE I BATH 2 - NORTH
1/2" = 1'-0"

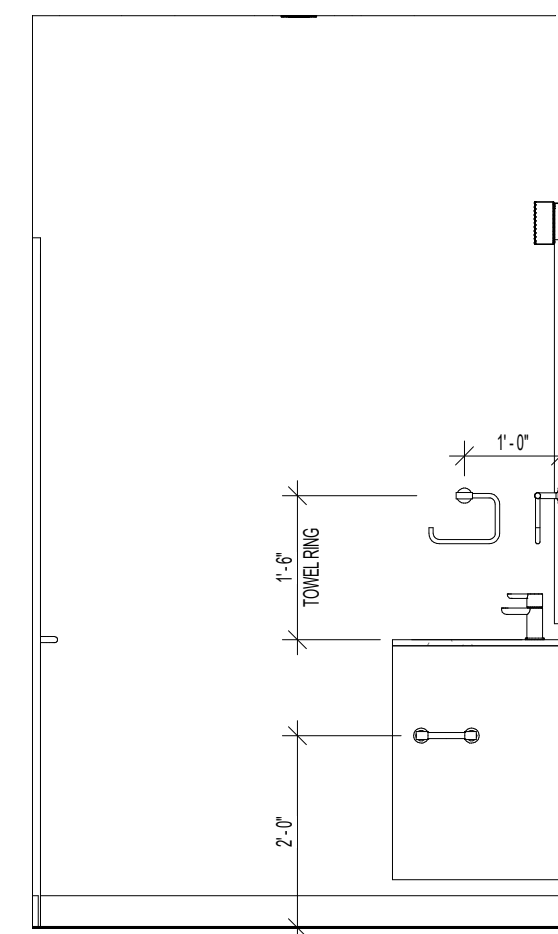


11 TYPE I BATH 1 - WEST
1/2" = 1'-0"

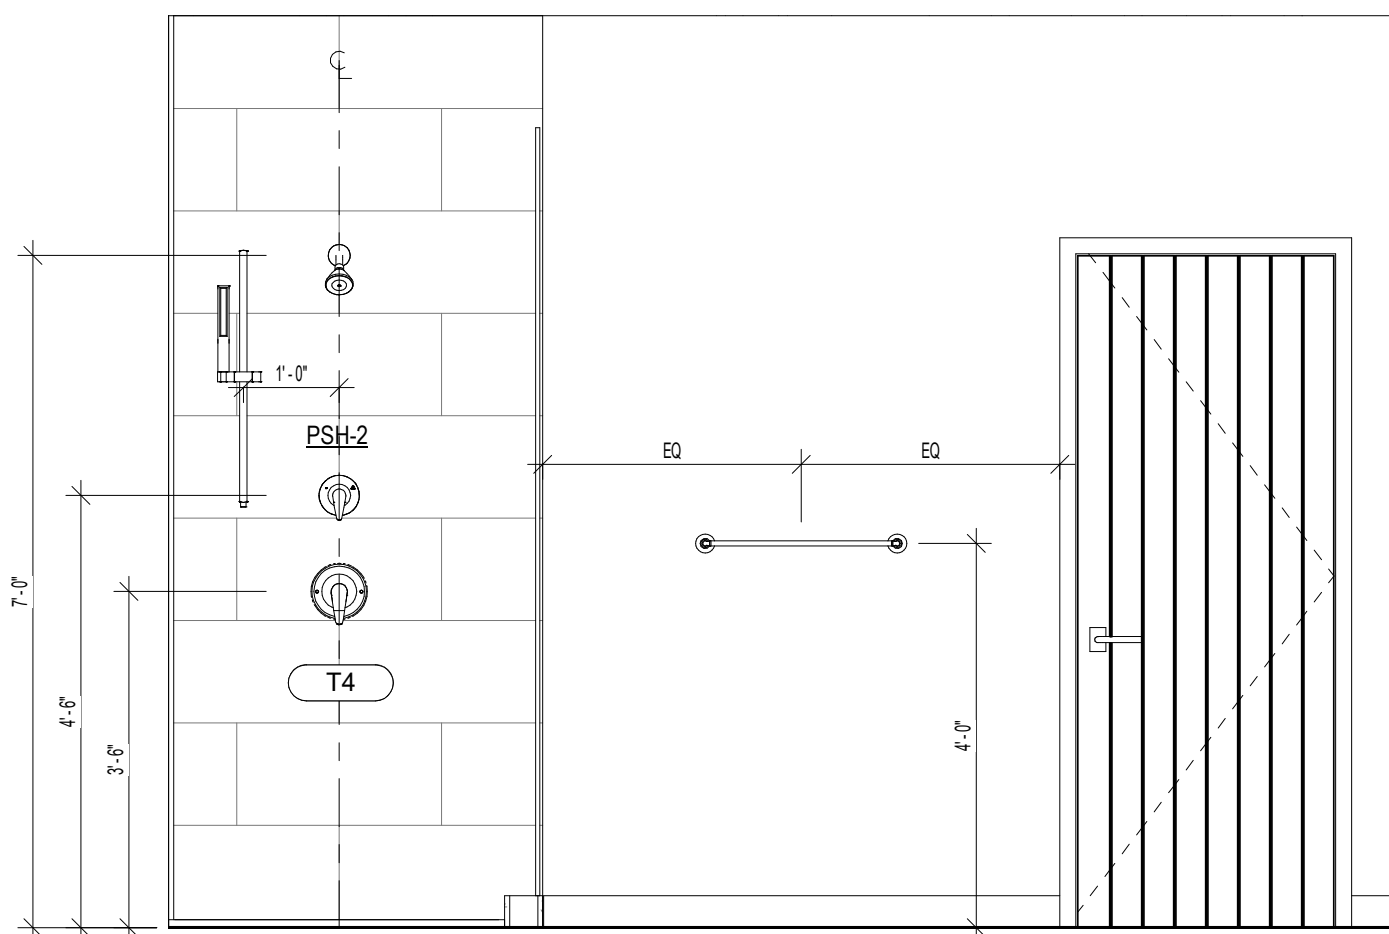


10 TYPE I BATH 1 - SOUTH
1/2" = 1'-0"

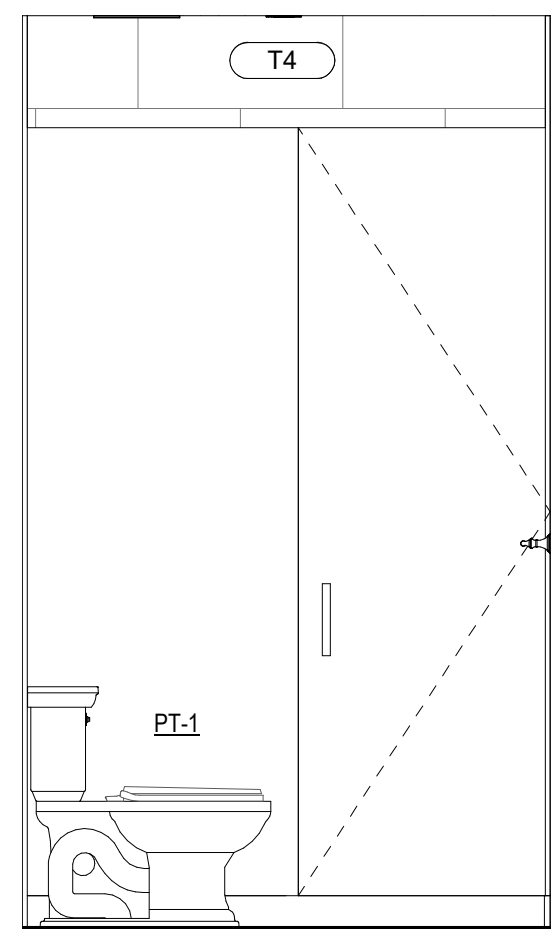


1 TYPE I BATH 1 - EAST
1/2" = 1'-0"

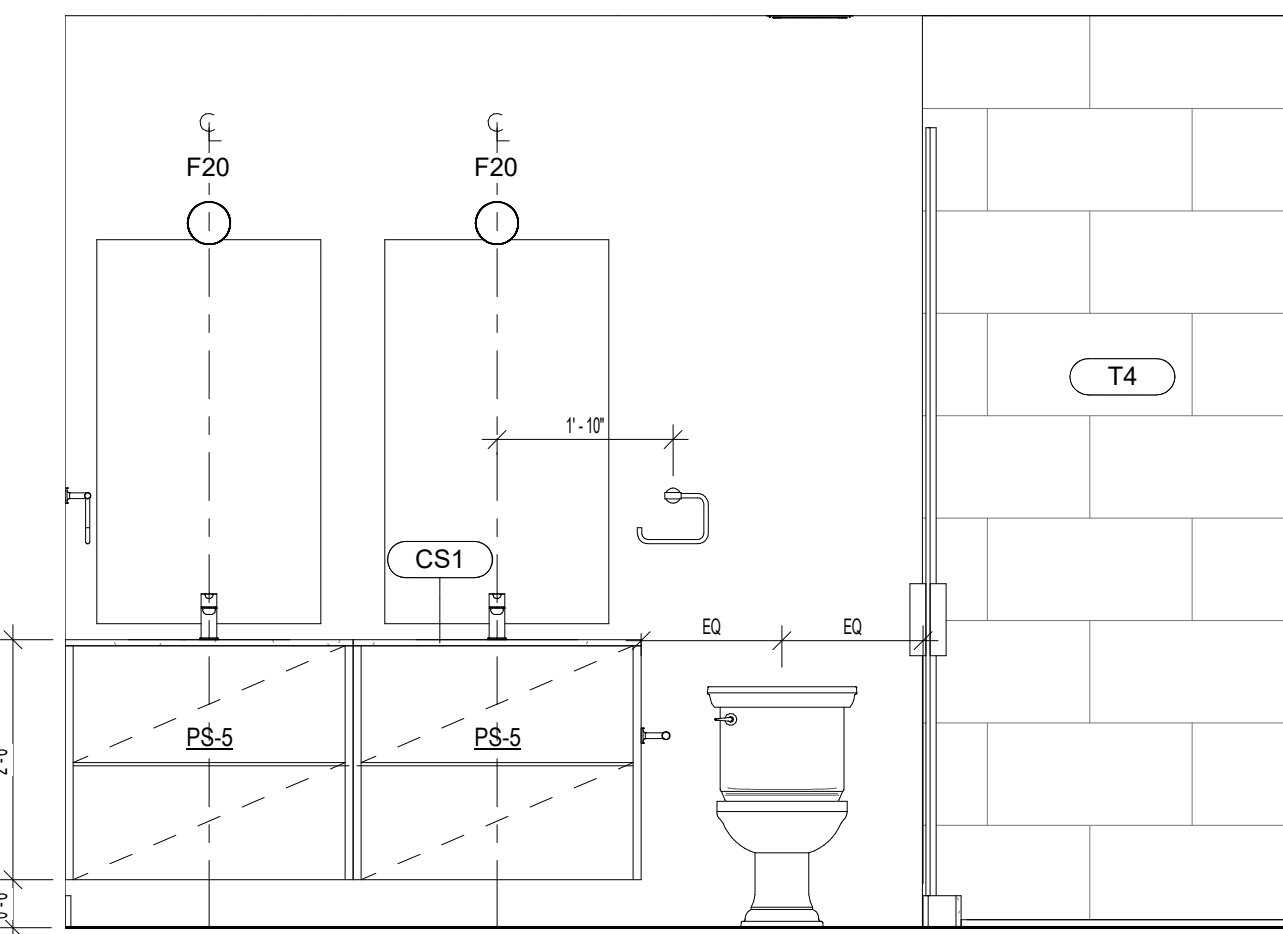


2 TYPE I BATH 1 - NORTH
1/2" = 1'-0"

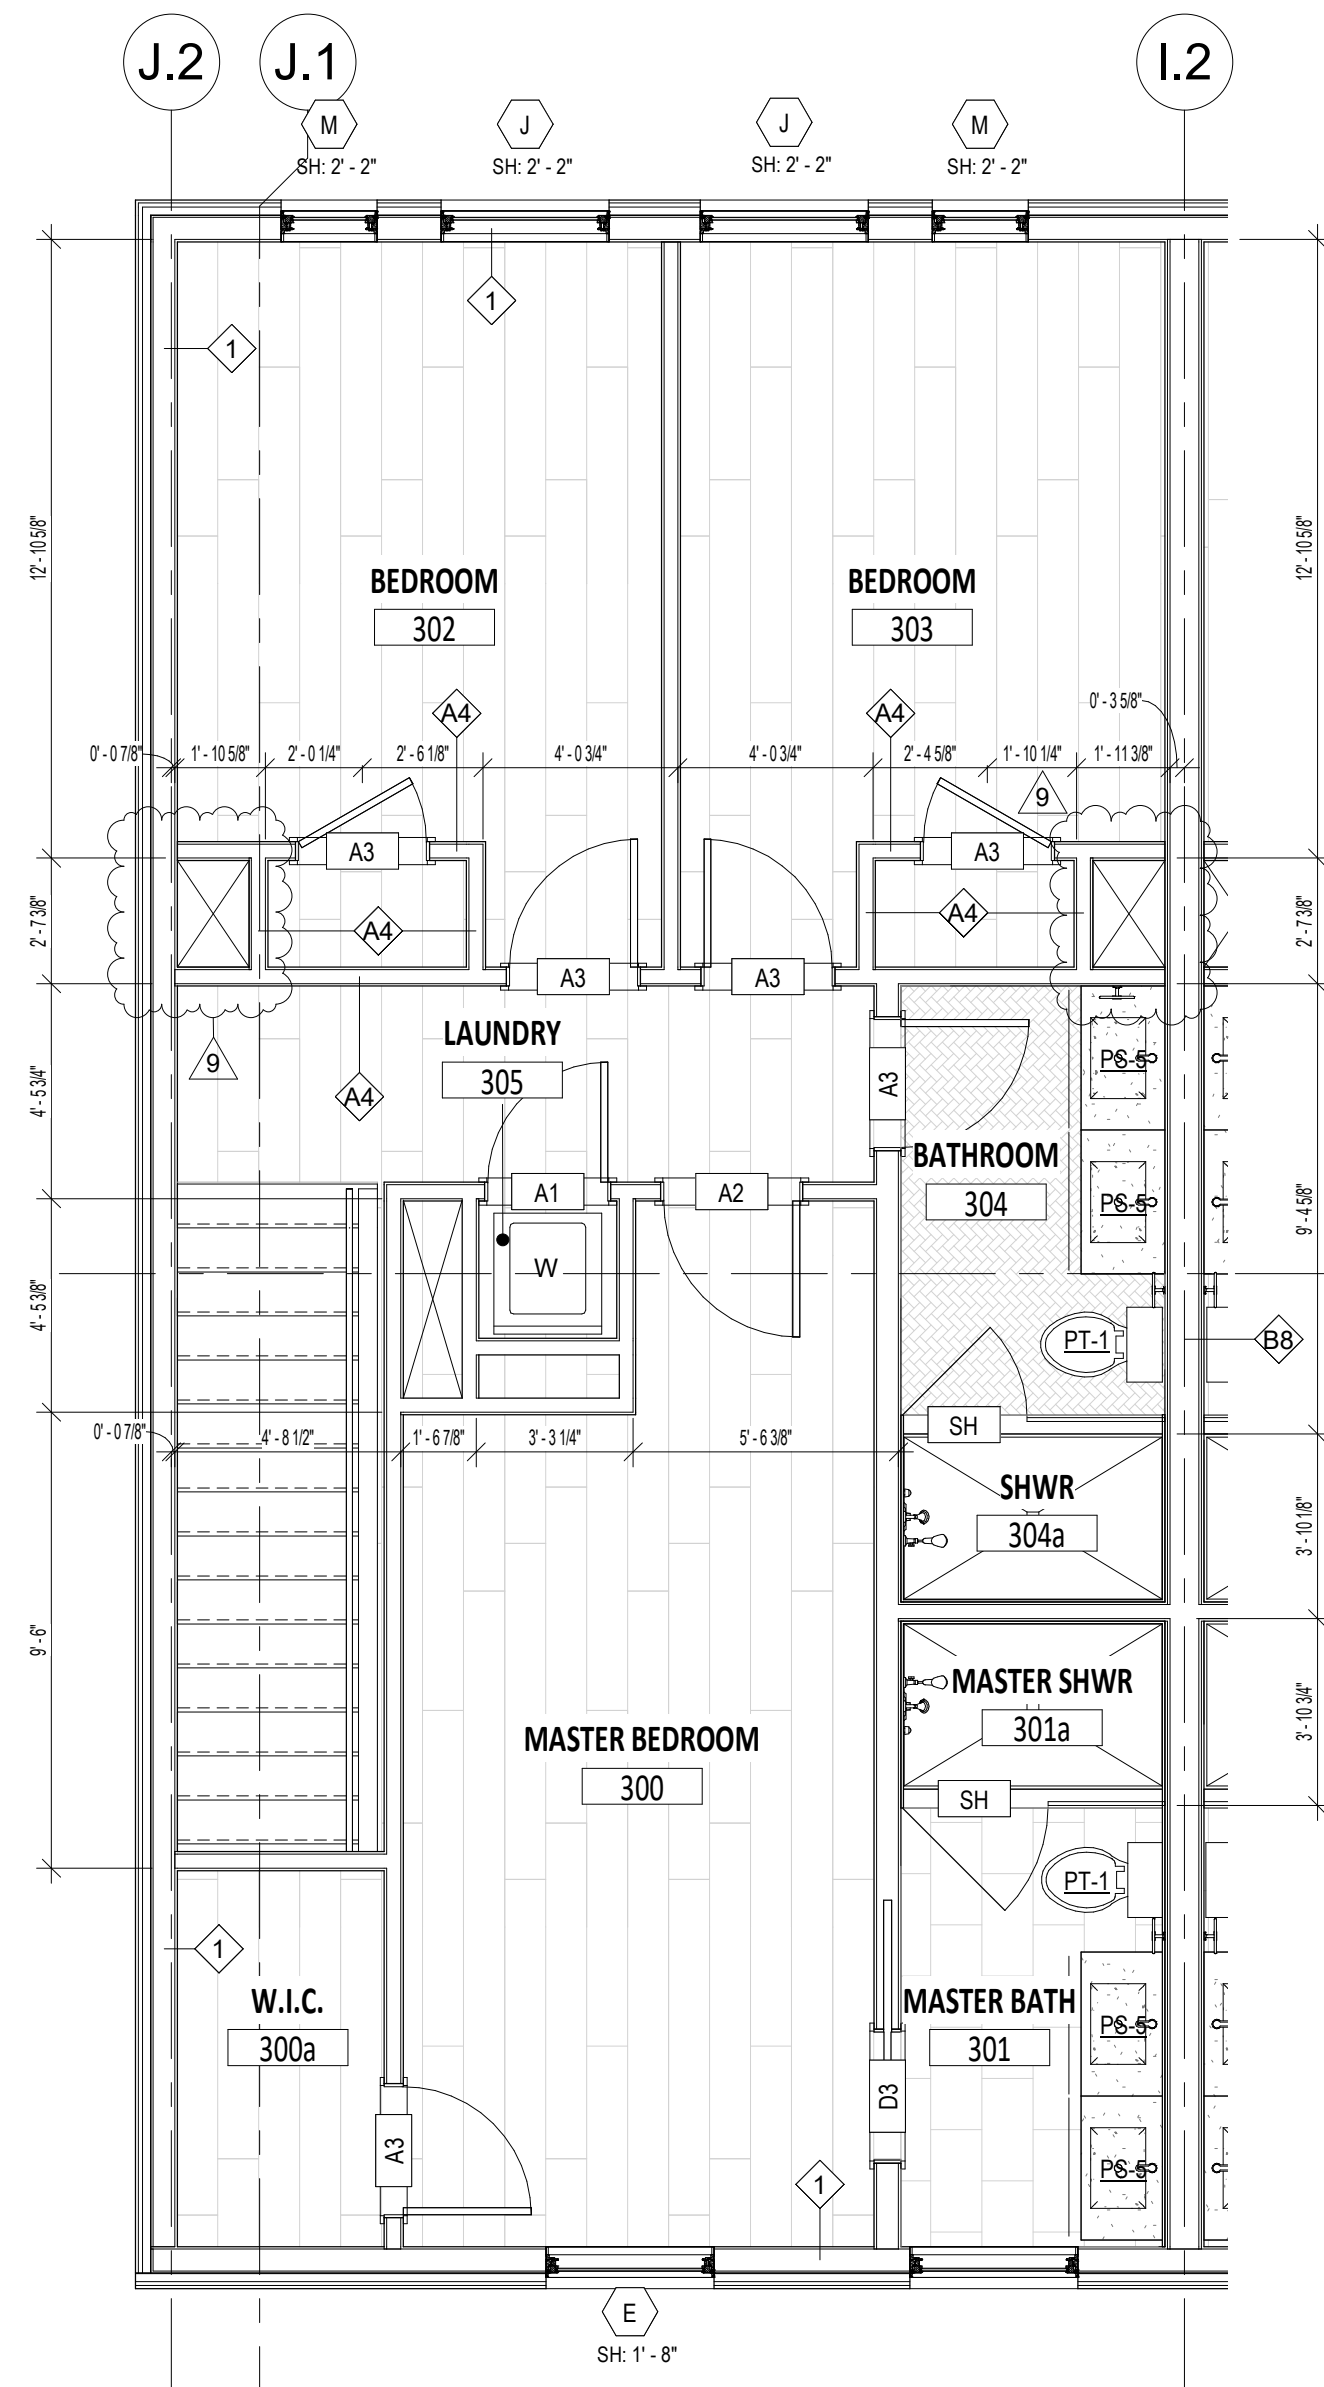

7 THIRD FLOOR PLAN - UNIT I
1/4" = 1'-0"

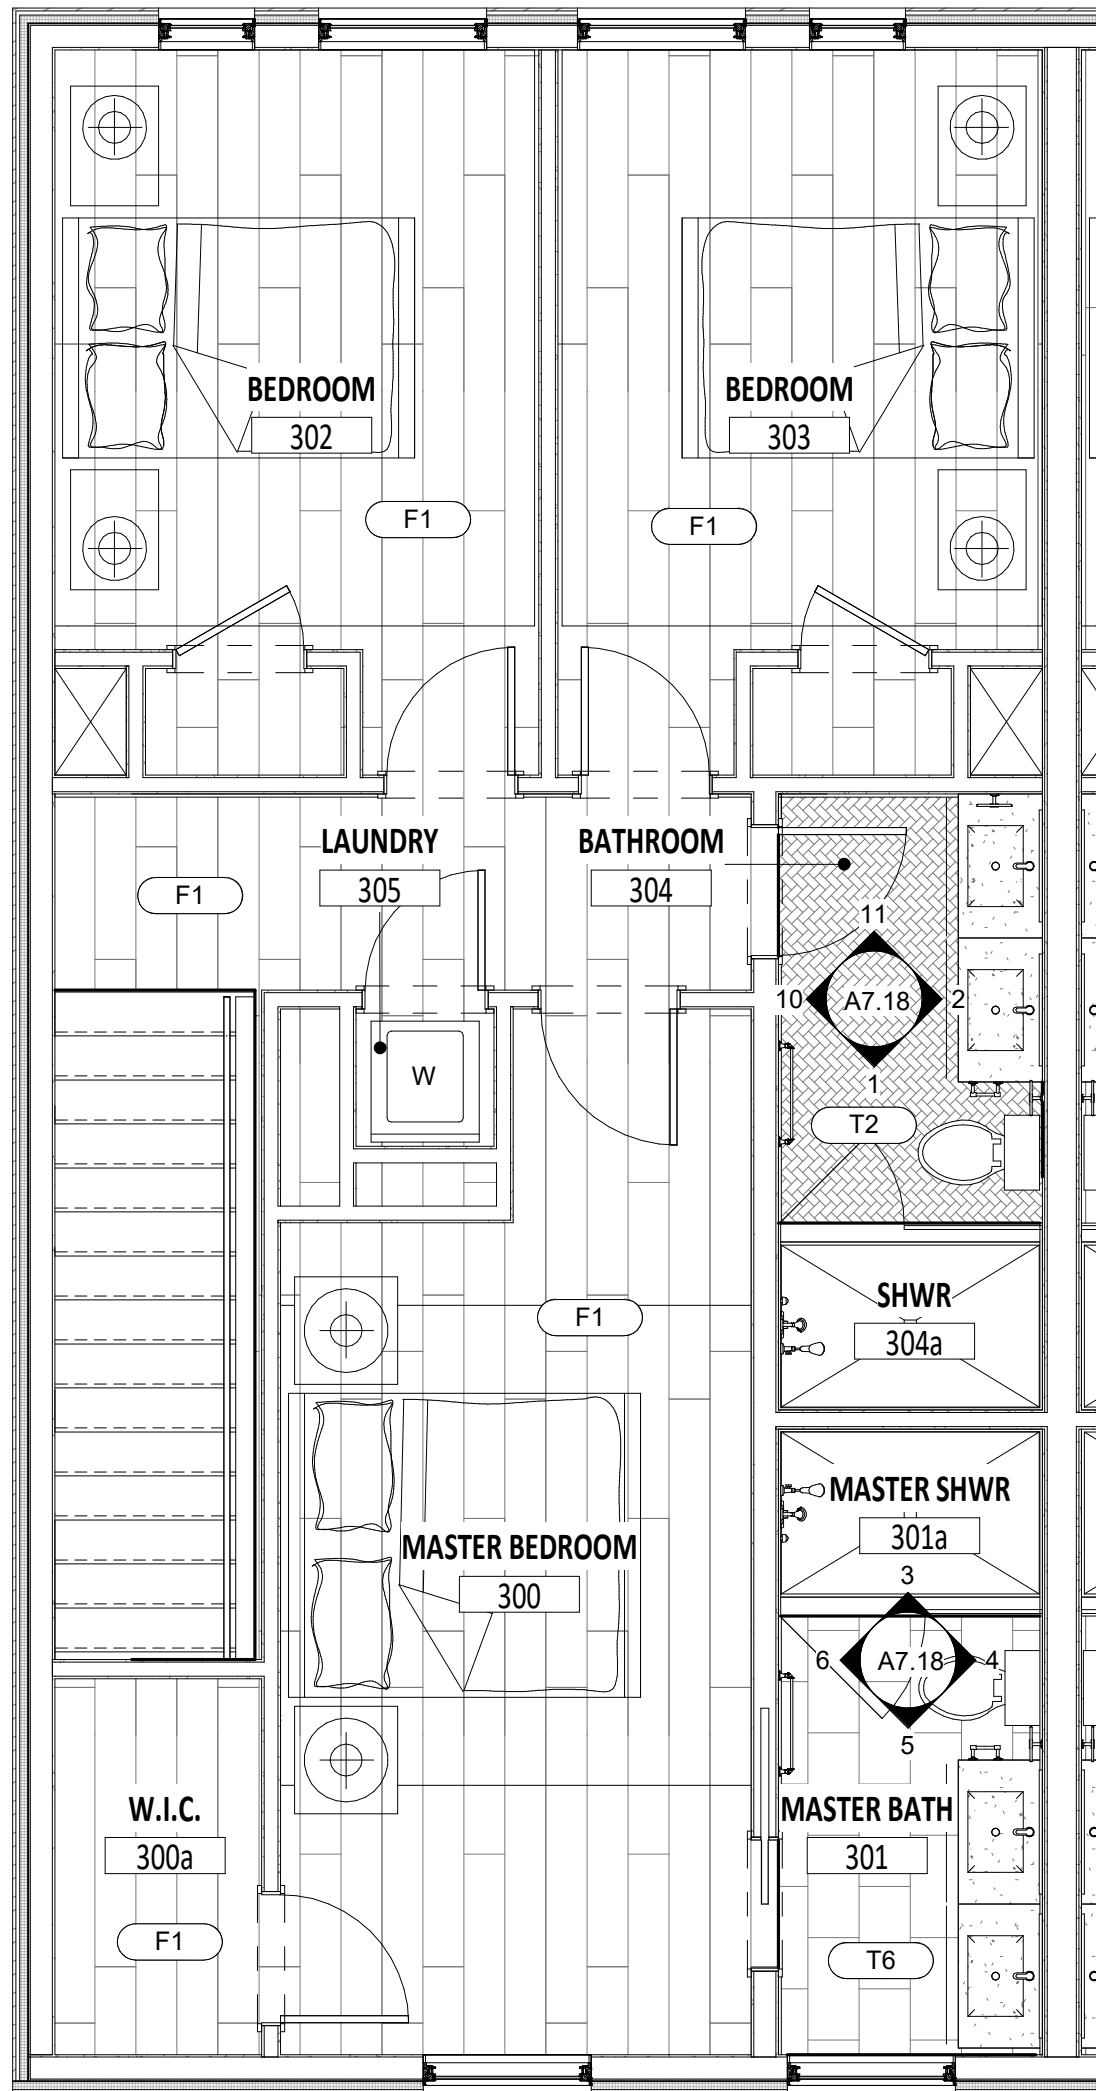


8 THIRD FLOOR FINISH PLAN - UNIT I
1/4" = 1'-0"

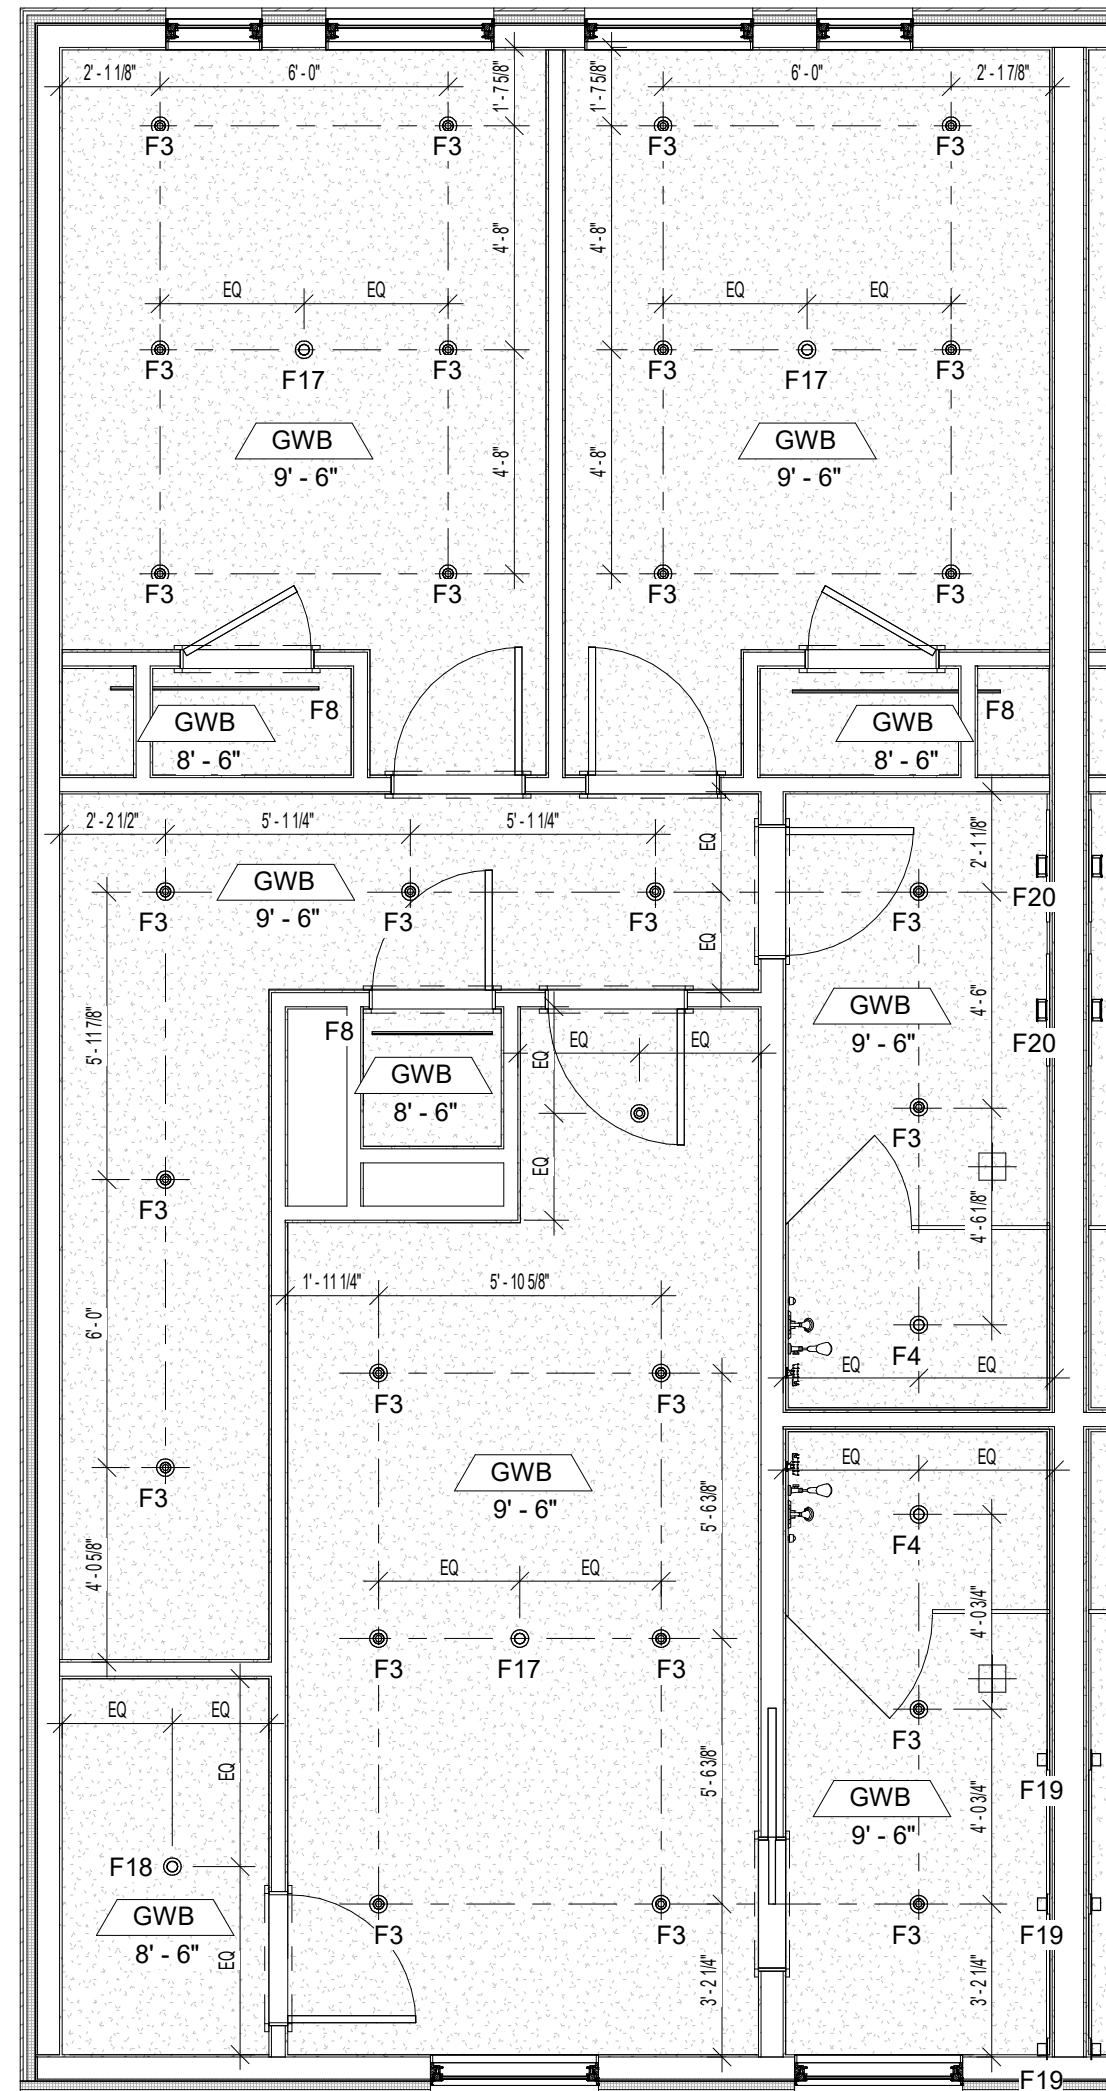

9 THIRD FLOOR RCP - UNIT I
1/4" = 1'-0"

ISSUED DATE	ISSUED FOR
03.27.2020	ISSUE FOR PERMIT
05.20.2020	PERMIT REVISIONS
06.12.2020	IFC: CORE & SHELL - PROGRESS
07.10.2020	IFC: CORE & SHELL - PRICING
12.15.2020	IFC: INTERIORS
04.21.2021	ASI 002: DESIGN REVISIONS

PROFESSIONAL SEAL

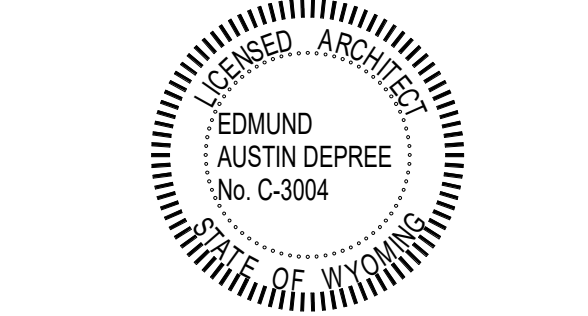


Project
GLENWOOD GILL

185 GLENWOOD ST. JACKSON, WY 83001


1928	Project No.
RB / CP / MF	Drawn By
NWKS	Checked By
Discipline	Drawing No.

A7.18


Drawing Name
ENLARGED FLOOR PLANS - UNIT I

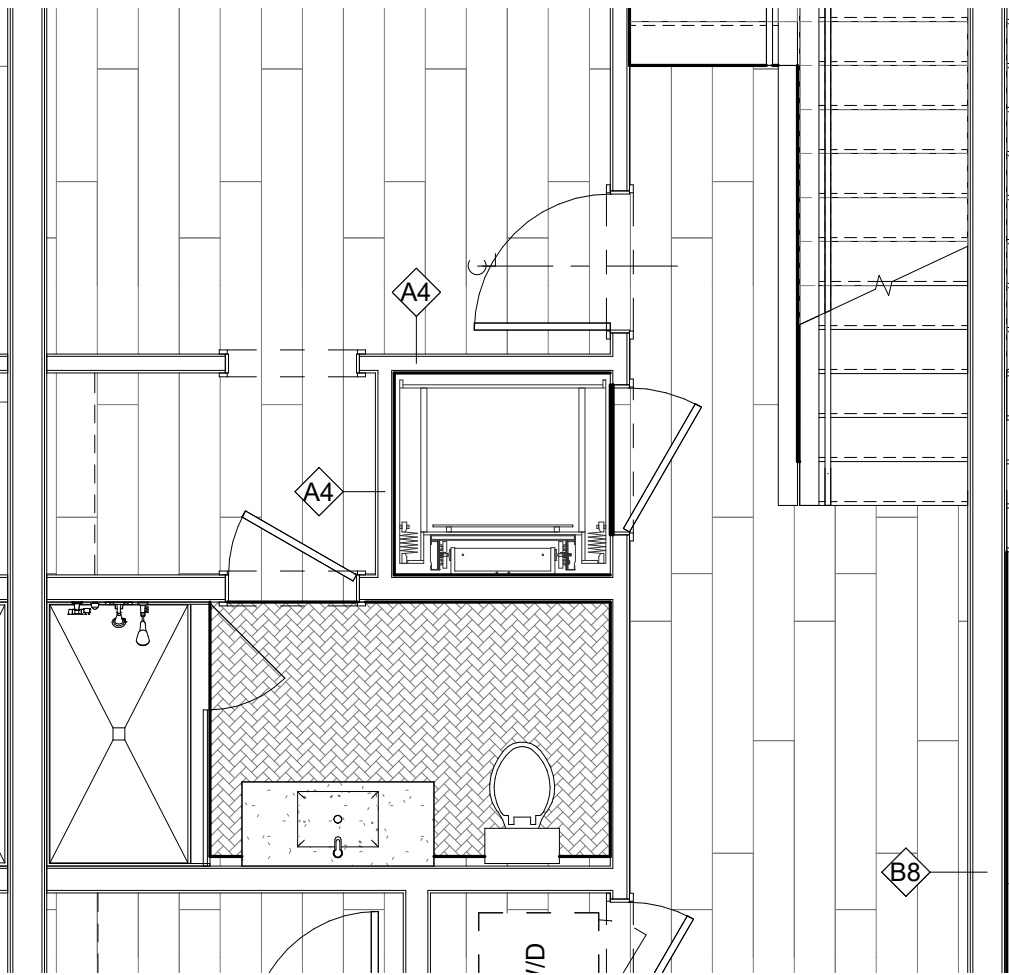


9 THIRD FLOOR PLAN - UNIT E ALTERNATE
1/4" = 1'-0"

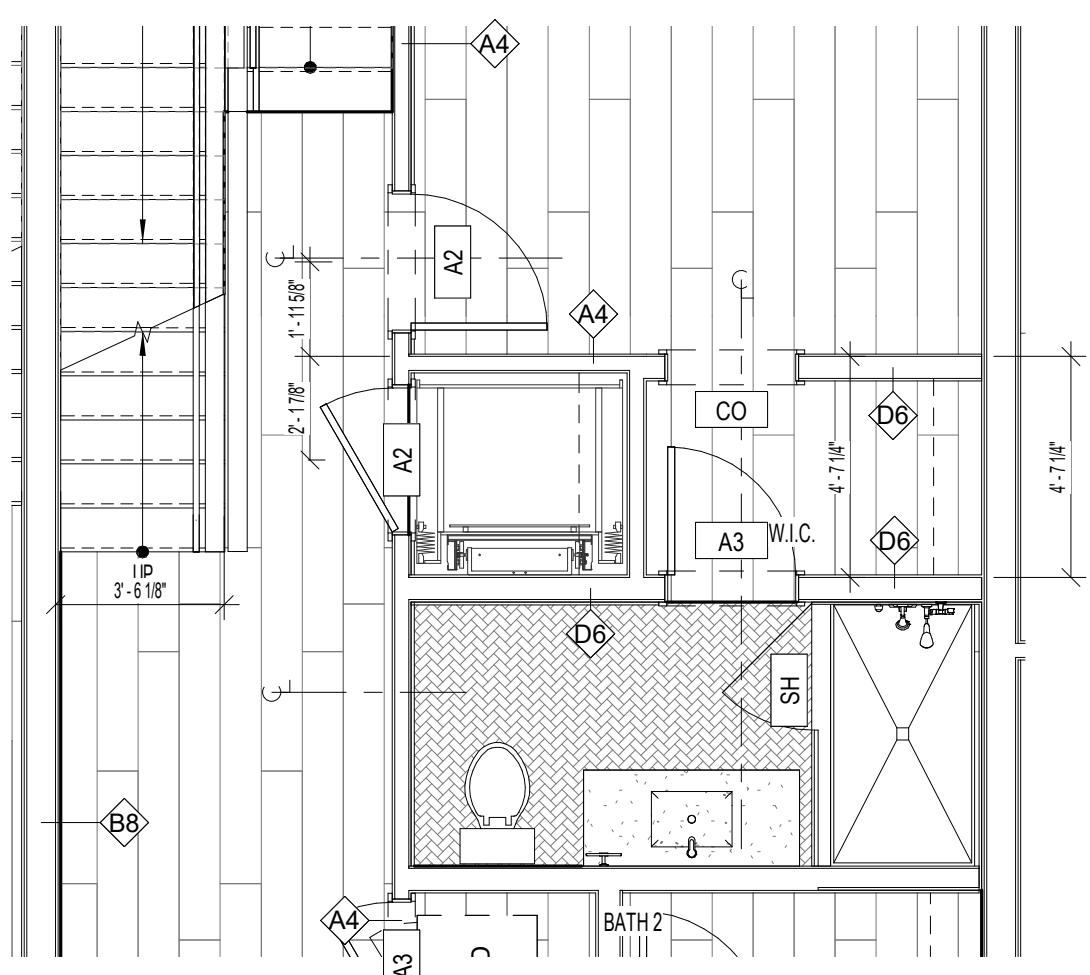


12 THIRD FLOOR PLAN - UNIT E.2 ALTERNATE
1/4" = 1'-0"

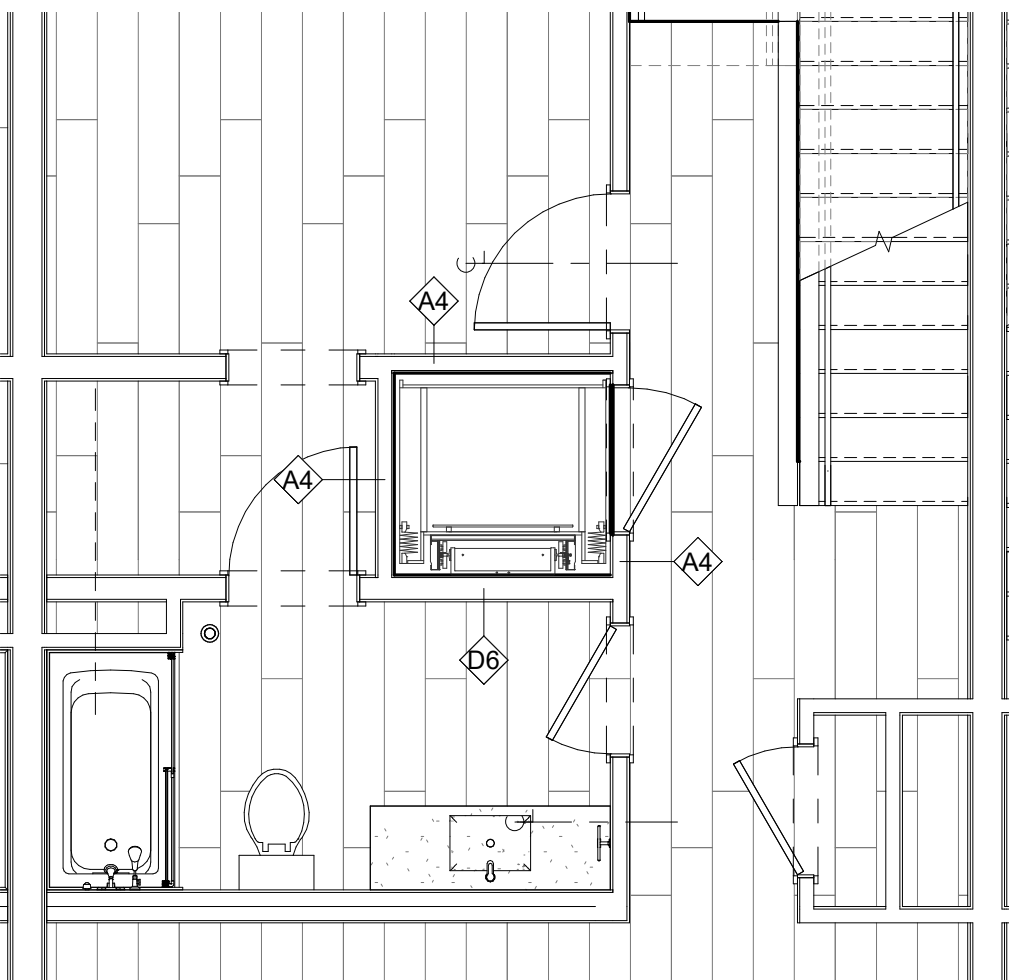


8 SECOND FLOOR PLAN - UNIT E ALTERNATE
1/4" = 1'-0"

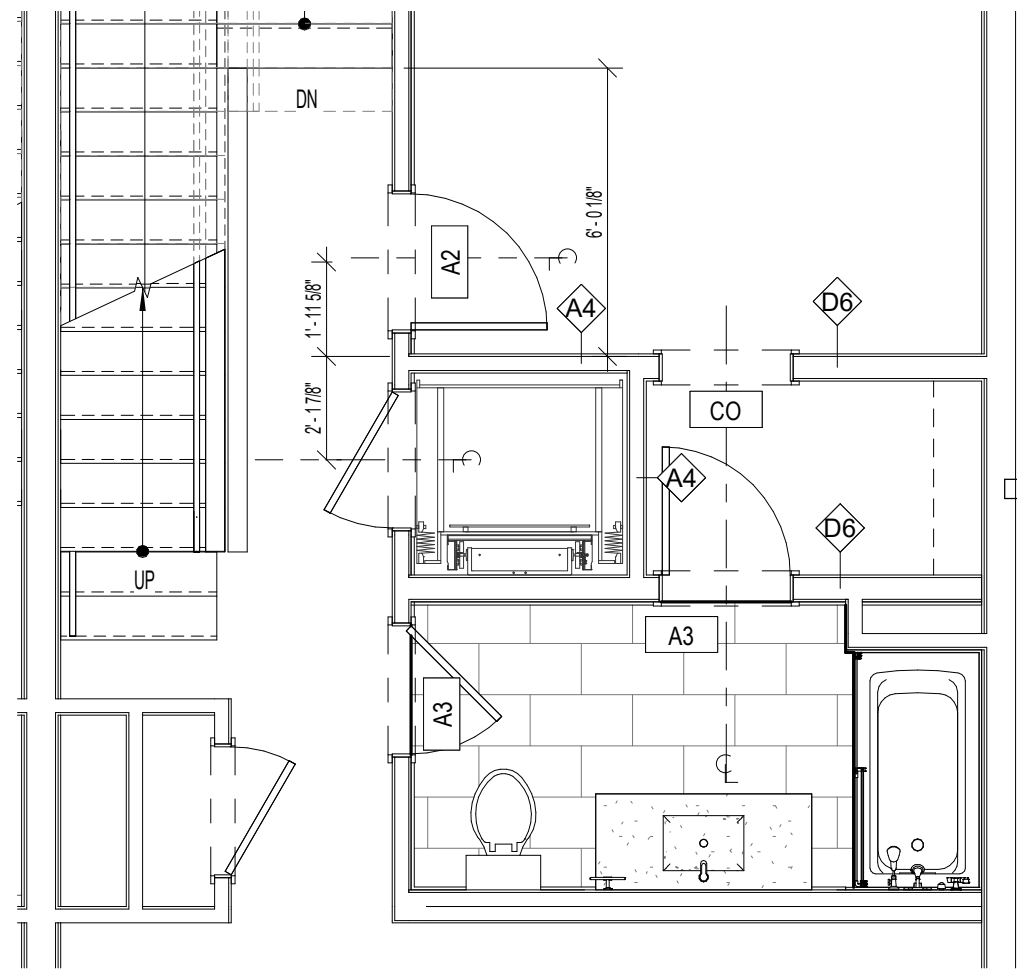

11 SECOND FLOOR PLAN - UNIT E.2 ALTERNATE
1/4" = 1'-0"

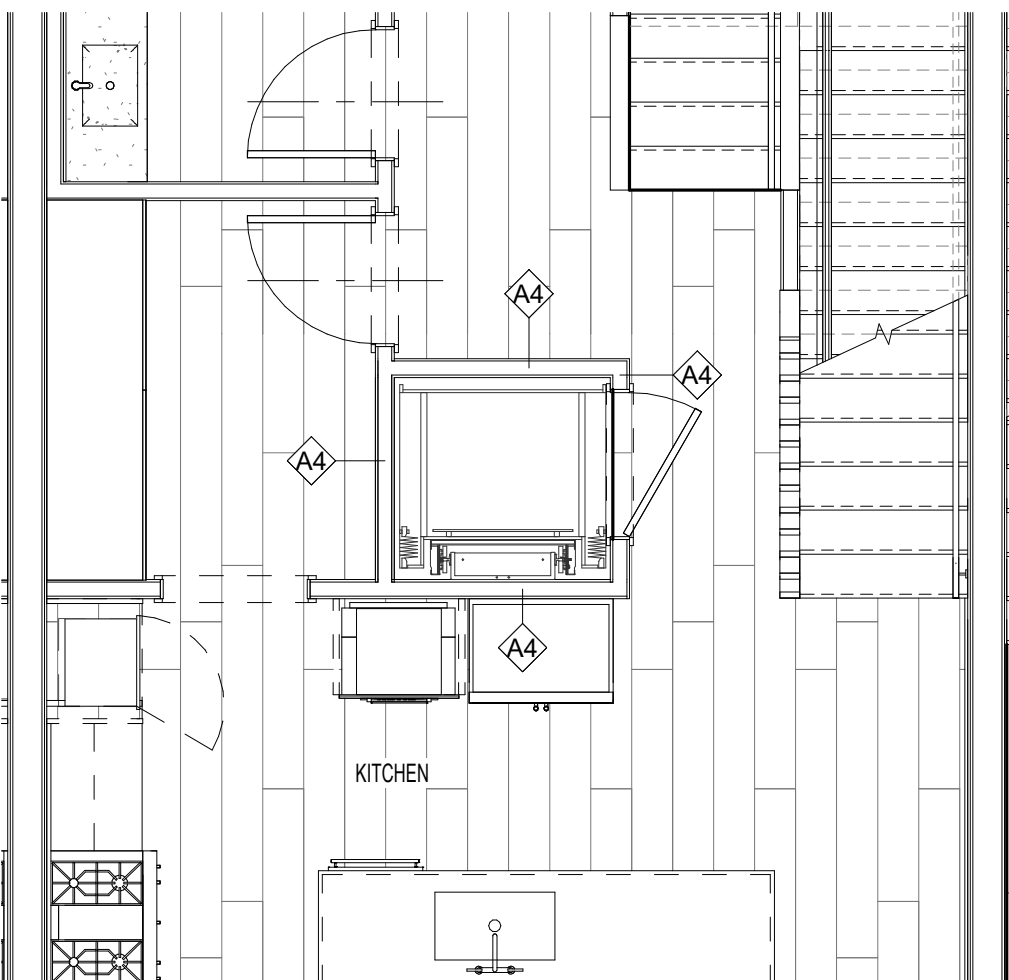


7 FIRST FLOOR PLAN - UNIT E ALTERNATE
1/4" = 1'-0"

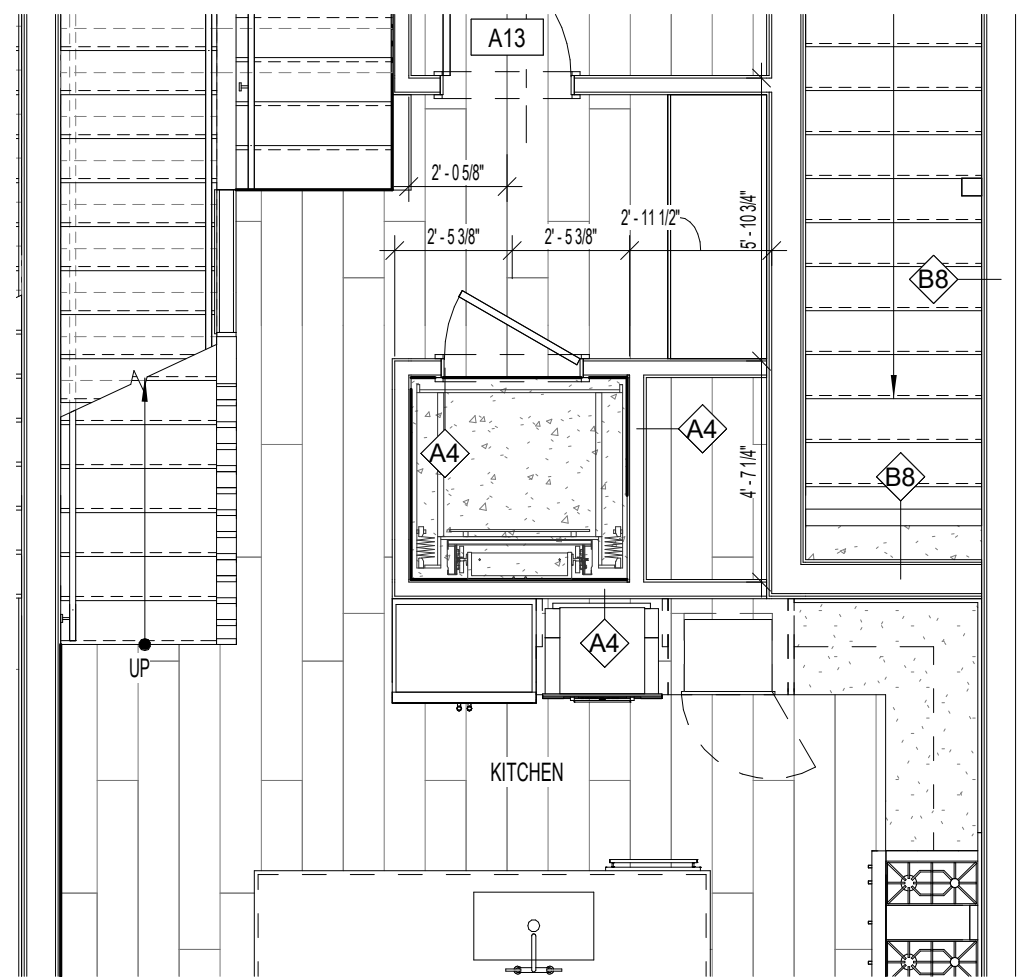

10 FIRST FLOOR PLAN - UNIT E.2 ALTERNATE
1/4" = 1'-0"

ISSUED DATE	ISSUED FOR
1 05.20.2020	PERMIT REVISIONS
4 07.10.2020	IFC: CORE & SHELL - PRICING
6 12.15.2020	IFC: INTERIORS
9 04.21.2021	ASI 002: DESIGN REVISIONS

PROFESSIONAL SEAL

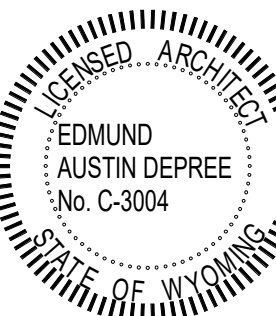

Project
GLENWOOD GILL

185 GLENWOOD ST. JACKSON, WY 83001

1928	Project No.
RB / CP / MF	Drawn By
NWKS	Checked By
Discipline	Drawing No.

A7.19

Drawing Name
ENLARGED ALTERNATE PLANS

WINDOW SCHEDULE									
Type Mark	Court	Description	Rough Width	Rough Height	Operation	Width	Height	Sill Height	Notes
01-1ST FLOOR B									
A	104	FIXED / (8) MULLED UNITS W/ STEEL SUPPORTS	8'-2"	10'-9"	FIXED	3'-11"	4'-0"	2'-0"	MOTORIZED SHADES
AA		FIXED / (8) MULLED UNITS W/ STEEL SUPPORTS	8'-2"	10'-9"	FIXED	3'-11"	4'-0"	2'-0"	MOTORIZED SHADES
BB		CASEMENT / (1) UNIT	2'-6 3/4"	5'-4 3/4"	CASEMENT	3'-0"	5'-4"	2'-0"	VARIES - SEE PLANS
R	8	MANNING / (2) MULLED UNITS	6'-9"	2'-2"	MANNING	6'-0"	2'-6"	1'-6 1/2"	MANUAL SHADES
S1	4	FIXED / (1) UNIT	3'-6 3/4"	2'-6 3/4"	FIXED	3'-0"	2'-0"	4'-2"	MANUAL SHADES
S2	3	FIXED / (1) UNIT	3'-6 3/4"	5'-0 3/4"	FIXED	3'-0"	5'-0"	5'-0"	MANUAL SHADES
U	8	FIXED / (4) MULLED UNITS	4'-7"	6'-7"	FIXED	4'-0"	6'-0"	3'-0"	MOTORIZED SHADES

01-1ST FLOOR C									
A	64	FIXED / (8) MULLED UNITS W/ STEEL SUPPORTS	8'-2"	10'-9"	FIXED	3'-11"	4'-0"	2'-0"	MOTORIZED SHADES
L	4	FIXED / (1) UNIT	2'-0 3/4"	7'-4 3/4"	FIXED	2'-0"	7'-4"	2'-0"	MANUAL SHADES
N	4	CASEMENT + FIXED / (2) MULLED UNITS	3'-0 3/4"	7'-4 3/4"	CASEMENT + FIXED	3'-0"	7'-4"	2'-0"	MANUAL SHADES

02-2ND FLOOR B									
B	8	FIXED / (2) MULLED UNITS	3'-6 3/4"	7'-4 3/4"	FIXED	3'-0"	7'-4"	0'-0"	MANUAL SHADES
BB	2	CASEMENT / (1) UNIT	3'-6 3/4"	5'-4 3/4"	CASEMENT	3'-0"	5'-4"	2'-0"	VARIES - SEE PLANS
C	13	FIXED / (2) MULLED UNITS	3'-6 3/4"	8'-4 3/4"	FIXED	3'-0"	8'-4"	2'-0"	MANUAL SHADES
E	2	CASEMENT + FIXED / (2) MULLED UNITS	3'-6 3/4"	7'-10 3/4"	CASEMENT + FIXED	3'-0"	7'-10"	2'-0"	VARIES - SEE PLANS
F	6	FIXED / (2) MULLED UNITS	3'-6 3/4"	7'-10 3/4"	FIXED	3'-0"	7'-10"	2'-0"	MANUAL SHADES
G	16	CASEMENT + FIXED / (2) MULLED UNITS	3'-6 3/4"	7'-10 3/4"	CASEMENT + FIXED	3'-0"	7'-10"	2'-0"	VARIES - SEE PLANS
MM	5	FIXED / (1) UNIT	2'-0 3/4"	5'-4 3/4"	CASEMENT	2'-0"	5'-4"	2'-0"	MANUAL SHADES
S	2	FIXED / (1) UNIT	3'-6 3/4"	5'-4 3/4"	FIXED	3'-0"	5'-4"	2'-0"	MANUAL SHADES

02-2ND FLOOR C									
J	2	CASEMENT + FIXED / (2) MULLED UNITS	3'-6 3/4"	7'-4 3/4"	CASEMENT + FIXED	3'-0"	7'-4"	0'-0"	MANUAL SHADES
N	6	CASEMENT + FIXED / (2) MULLED UNITS	3'-0 3/4"	7'-4 3/4"	CASEMENT + FIXED	3'-0"	7'-4"	2'-0"	VARIES - SEE PLANS
P	4	FIXED / (4) MULLED UNITS	5'-1"	6'-11"	FIXED	5'-0"	6'-10"	2'-0"	MANUAL SHADES
Q	4	FIXED / (1) UNIT	2'-0 3/4"	6'-4 3/4"	FIXED	2'-0"	6'-4"	2'-2"	MANUAL SHADES


03-3RD FLOOR A									
E	2	CASEMENT + FIXED / (2) MULLED UNITS	3'-6 3/4"	7'-10 3/4"	CASEMENT + FIXED	3'-0"	7'-10"	0'-0"	MOTORIZED SHADES
G	2	CASEMENT + FIXED / (2) MULLED UNITS	3'-6 3/4"	7'-10 3/4"	CASEMENT + FIXED	3'-0"	7'-10"	0'-0"	MANUAL SHADES

03-3RD FLOOR B									
C	13	FIXED / (2) MULLED UNITS	3'-6 3/4"	8'-4 3/4"	FIXED	3'-0"	8'-4"	2'-0"	VARIES - SEE PLANS
E	6	CASEMENT + FIXED / (2) MULLED UNITS	3'-6 3/4"	7'-10 3/4"	CASEMENT + FIXED	3'-0"	7'-10"	2'-0"	VARIES - SEE PLANS
G	20	CASEMENT + FIXED / (2) MULLED UNITS	3'-6 3/4"	7'-10 3/4"	CASEMENT + FIXED	3'-0"	7'-10"	2'-0"	VARIES - SEE PLANS
H	5	CASEMENT + FIXED / (4) MULLED UNITS	7'-1"	7'-5"	CASEMENT + FIXED	7'-0"	7'-4"	2'-0"	MANUAL SHADES
J	12	CASEMENT + FIXED / (2) MULLED UNITS	3'-6 3/4"	7'-4 3/4"	CASEMENT + FIXED	3'-0"	7'-4"	2'-0"	VARIES - SEE PLANS
M	4	CASEMENT + FIXED / (2) MULLED UNITS	2'-0 3/4"	7'-4 3/4"	CASEMENT + FIXED	2'-0"	7'-4"	2'-0"	MOTORIZED SHADES
MM	1	FIXED / (1) UNIT	2'-0 3/4"	5'-4 3/4"	CASEMENT	2'-0"	5'-4"	2'-0"	MANUAL SHADES
S	1	FIXED / (1) UNIT	3'-6 3/4"	5'-4 3/4"	FIXED	3'-0"	5'-4"	2'-0"	MANUAL SHADES


03-3RD FLOOR C									
J	4	CASEMENT + FIXED / (2) MULLED UNITS	3'-6 3/4"	7'-4 3/4"	CASEMENT + FIXED	3'-0"	7'-4"	1'-2"	MOTORIZED SHADES
K	4	FIXED / (2) MULLED UNITS	3'-6 3/4"	7'-4 3/4"	FIXED	3'-0"	7'-4"	1'-2"	MOTORIZED SHADES
N	4	CASEMENT + FIXED / (2) MULLED UNITS	3'-0 3/4"	7'-4 3/4"	CASEMENT + FIXED	3'-0"	7'-4"	1'-2"	MOTORIZED SHADES
P	4	FIXED / (4) MULLED UNITS	5'-1"	6'-11"	FIXED	5'-0"	6'-10"	1'-0"	MANUAL SHADES

04-ROOF B									
AA	6	FIXED / (1) UNIT	5'-2 3/4"	3'-0 3/4"		5'-2"	3'-0"	6'-3 3/4"	MANUAL SHADES
C	6	FIXED / (2) MULLED UNITS	3'-6 3/4"	8'-4 3/4"	FIXED	3'-0"	8'-4"	2'-0"	VARIES - SEE PLANS
T	9	FIXED / (1) UNIT	3'-6 3/4"	5'-2 3/4"	FIXED	3'-0"	5'-2"	8'-0"	MANUAL SHADES

- Window Count Total: 379
- NOTES:**
1. ALL WINDOWS TO COMPLY WITH SAFETY GLAZING REQUIREMENTS AS SPECIFIED IN BC. ANY WINDOWS BELOW 18" AFF, OPERABLE WINDOWS, AND BATHROOM WINDOWS TO HAVE SAFETY GLAZING.
 2. REFER TO MANUFACTURER'S ROUGH OPENING DIMENSIONS.
 3. ALL WINDOWS TO HAVE ARGON INSULATED GLASS W/ LOW-E COATING, MIN U-FACTOR 0.32.
 4. ALL MANUFACTURERS TO SUBMIT COMPLETE SHOP DRAWINGS FOR ALL WINDOW & DOOR UNITS TO ARCHITECT FOR APPROVAL PRIOR TO FABRICATION.
 5. ALL WINDOWS/DOORS TO MEET SECTION R612.3 & R612.6 FOR REQ'D PERFORMANCE, TESTING AND LABELING.
 6. MANUF. TO PROVIDE CORNERS AND MULL COVERS TO MATCH WINDOW FRAME COLOR - SEE ELEVATIONS.
 7. SCREENS TO BE PROVIDED FOR ALL OPERABLE WINDOWS.
 8. REFER TO PLANS FOR SILL HEIGHTS NOT LISTED ON SCHEDULE.
 9. ALL WINDOWS TO BE ALUMINUM CLAD EXTERIOR W/ POWDER COAT BLACK FINISH.
 10. INTERIOR FINISH TO BE BLACK W/ WHITE BLACK HARBOR BAR.
 11. LOUVERED WINDOWS TO BE USED AS BASIS OF DESIGN.
 12. PROVIDE WINDOW SOLAR SHADES W/ 3% OPENNESS, CHARCOAL COLORED FABRIC, MANUFACTURER TBD, BY AV. SUPPLIER.

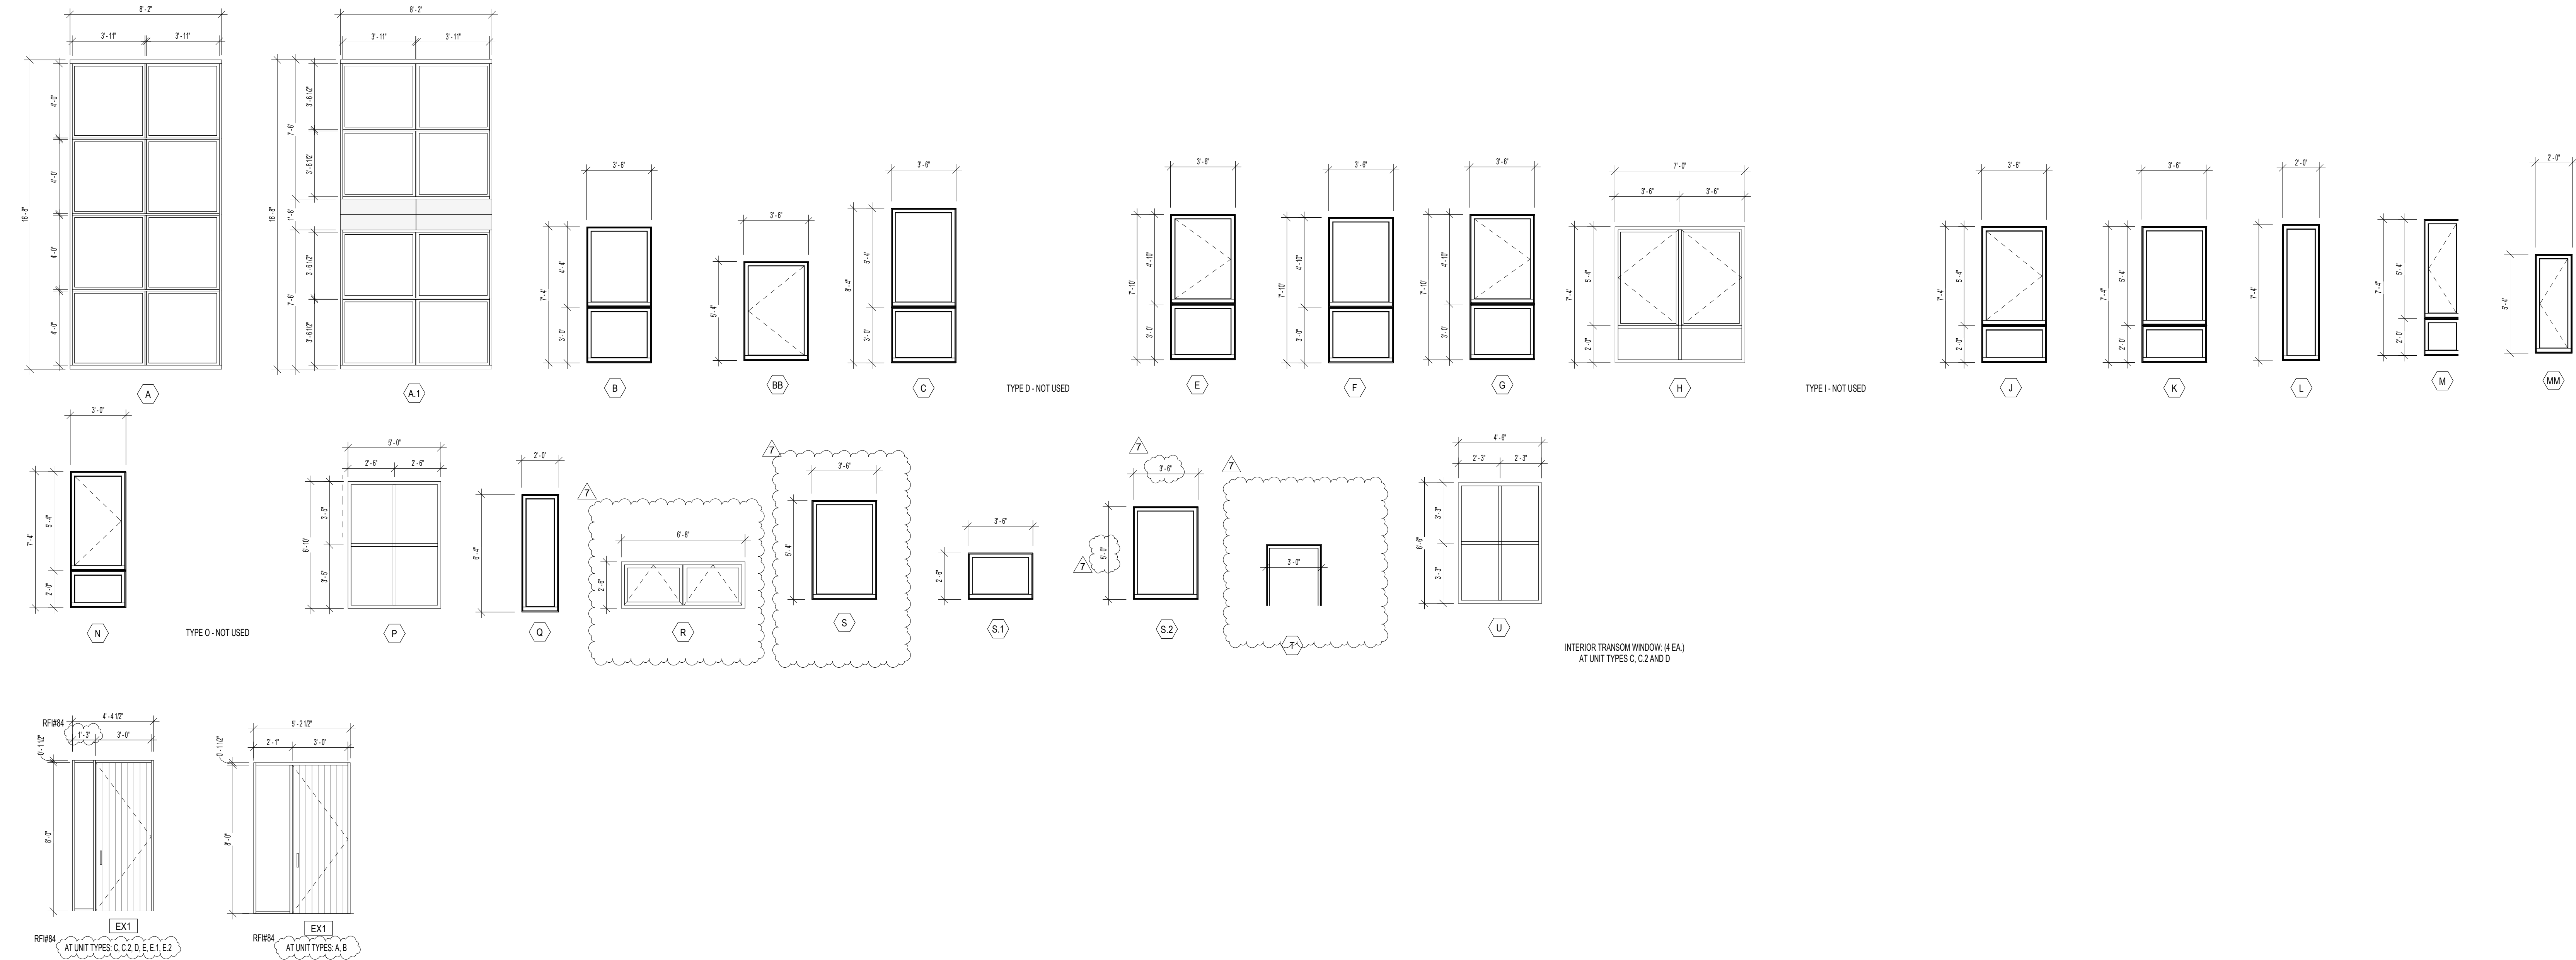

ISSUED DATE	ISSUED FOR
03.27.2020	ISSUE FOR PERMIT
06.12.2020	IFC: CORE & SHELL - PROGRESS
07.10.2020	IFC: CORE & SHELL - PRICING
12.15.2020	IFC: INTERIORS
01.15.2021	IFC: MEP INTERIORS
02.26.2021	ASI 001: DESIGN REVISIONS
04.21.2021	ASI 002: DESIGN REVISIONS

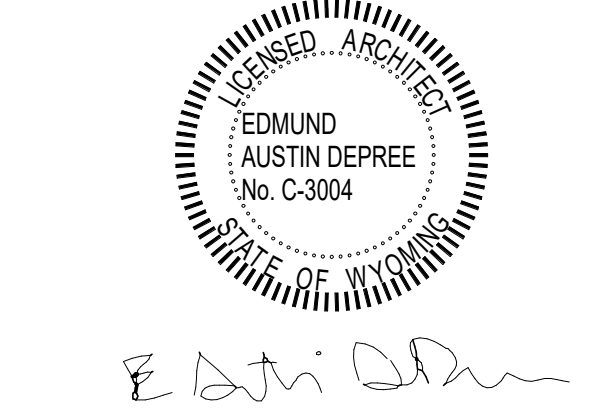

1928	Project No.
RB / CP / MF	Drawn By
NWKS	Checked By
Discipline	Drawing No.

F	02-2ND FLOOR	1	FIXED (2) MULLED UNITS	3'-6 3/4"	7'-10 3/4"	FIXED	3'-6"	7'-10"	1'-8"	MANUAL SHADES
G	02-2ND FLOOR	1	CASEMENT + FIXED (2) MULLED UNITS	8'-2 3/4"	7'-7 3/4"	CASEMENT + FIXED	3'-6"	7'-10"	1'-8"	MANUAL SHADES
G	03-3RD FLOOR A	1	CASEMENT + FIXED (2) MULLED UNITS	3'-6 3/4"	7'-10 3/4"	CASEMENT + FIXED	3'-6"	7'-10"	1'-8"	MANUAL SHADES
E	03-3RD FLOOR B	1	CASEMENT + FIXED (2) MULLED UNITS	3'-6 3/4"	7'-10 3/4"	CASEMENT + FIXED	3'-6"	7'-10"	1'-8"	MANUAL SHADES
S	03-3RD FLOOR	1	CASEMENT + FIXED (2) MULLED UNITS	3'-6 3/4"	7'-10 3/4"	CASEMENT + FIXED	3'-6"	7'-10"	1'-8"	MANUAL SHADES
IA	04-ROOF FLOOR	1	FIXED (1) UNIT	3'-6 3/4"	5'-4 3/4"	FIXED	3'-6"	5'-4"	-1'-7"	MANUAL SHADES
AA	04-ROOF B	1	FIXED (1) UNIT	5'-2 3/4"	3'-0 3/4"		5'-2"		4'-2 3/4"	MANUAL SHADES
C	04-ROOF B	1	FIXED (2) MULLED UNITS	3'-6 3/4"	8'-4 3/4"	FIXED	3'-6"	8'-4"	-1'-1 1/4"	MANUAL SHADES

DOOR SCHEDULE

ROOM FINISH SCHEDULE

UNIT	ROOM NAME	FLOOR	WALLS	BASE TYPE	CEILING	MILLWORK	COUNTERTOP	NOTES
UNIT A, UNIT B								
BASEMENT	LAUNDRY 001	T1	W1	B1	C1	MW4	CS1	
	STORAGE 002	T1	W1	B1	C1	-	-	
	STAIR	F1	W1	B1	C1	-	-	
FIRST FLOOR	ENTRY 100	F1	W1	B1	C1	-	-	
	KITCHEN 101	F1	W1, CS1	B1	C1	MW1	CS1, CS2	CS2 AT ISLAND
	LIVING 102	F1	W1, WD1, ST1	B1	C1	-	-	ST1 AT FIREPLACE. SEE ELEVATIONS
	DINING 103	F1	W1	B1	C1	MW1	-	
	POWDER 104	F1	W1, T2	B1	C1	MW2	CS1	
	STAIR	F1	W1	B1	C1	-	-	
SECOND FLOOR	LOFT 200	F1	W1	B1	C1	-	-	
	BATHROOM 201	T1	W1, T3	B1	C1	MW2	CS1	
	BEDROOM 202	F1	W1	B1	C1	MW3	-	
	CLOSET 202a	F1	W1	B1	C1	MW3	-	
	BEDROOM 203	F1	W1	B1	C1	-	-	
	CLOSET 203a	F1	W1	B1	C1	MW3	-	
	STAIR	F1	W1	B1	C1	-	-	
THIRD FLOOR	MASTER BEDROOM 300	F1	W1	B1	C1	-	-	
	MASTER W.I.C. 300a	F1	W1	B1	C1	MW3	-	
	MASTER BATHROOM 301	T6	W1, T6	B1	C1	MW2	CS1	CS1 AT 10" VANITIES TO HAVE 2CM SLAB WITH 2-1/2" THICK MITERED EDGE
	MASTER SHOWER 301a	T7	T6, T7	-	C2	-	-	
	MASTER WC 301b	T6	W1	B1	C1	-	-	
	LAUNDRY 302	F1	W1	B1	C1	-	-	
	TERRACE	T8	-	-	-	-	-	
	BBQ AREA	T8	-	-	-	MW5	CS3	
UNIT C, UNIT C-2, UNIT D								
BASEMENT	LAUNDRY 001	T1	W1	B1	C1	MW4	CS1	
	STORAGE 002	T1	W1	B1	C1	-	-	
	STAIR	F1	W1	B1	C1	-	-	
FIRST FLOOR	CLOSET 100	F1	W1	B1	C1	MW4	-	
	CLOSET 100B	F1	W1	B1	C1	MW4	-	
	KITCHEN 101	F1	W1, CS1	B1	C1	MW1	CS1, CS2	CS2 AT ISLAND
	LIVING 102	F1	W1, ST1	B1	C1	-	-	ST1 AT FIREPLACE. SEE ELEVATIONS
	DINING 103	F1	W1	B1	C1	-	-	
	POWDER 104	F1	W1, T2	B1	C1	MW2	CS1	
	STAIR	F1	W1	B1	C1	-	-	
SECOND FLOOR	LOFT 200	F1	W1	B1	C1	-	-	
	BEDROOM 202	F1	W1	B1	C1	-	-	
	CLOSET 202a	F1	W1	B1	C1	MW3	-	
	BATHROOM 201	T1	W1, T3	B1	C1	MW2	CS1	
	STAIR	F1	W1	B1	C1	-	-	
THIRD FLOOR	MASTER BEDROOM 300	F1	W1	B1	C1	-	-	
	MASTER W.I.C. 300a	F1	W1	B1	C1	MW3	-	
	MASTER BATHROOM 301	T6	W1, T6	B1	C1	MW2	SEE ELEVATIONS	
	MASTER SHOWER 301a	T7	T6, T7	B1	C2	-	-	
	BEDROOM 303	F1	W1	B1	C1	-	-	
	BATHROOM 304	T2	W1	B1	C1	MW2	CS1	
	SHOWER 304a	T2	T2, T4	-	C1	-	-	
	TERRACE	T8	-	-	-	-	-	IN UNITS 2 AND D
	BBQ AREA	T8	-	-	-	MW5	CS3	
UNIT E								
BASEMENT	LAUNDRY 001	T1	W1	B1	C1	MW4	CS1	
	STORAGE 002	T1	W1	B1	C1	-	-	
	STAIR	F1	W1	B1	C1	-	-	
FIRST FLOOR	CLOSET 100	F1	W1	B1	C1	MW4	-	
	CLOSET 100B	F1	W1	B1	C1	MW4	-	
	KITCHEN 101	F1	W1, CS1	B1	C1	MW1	CS1, CS2	CS2 AT ISLAND
	LIVING 102	F1	W1, W2, MTL1, ST1, WD1	B1	C1	-	-	REFER TO ELEVATIONS FOR FIREPLACE FINISH
	DINING 103	F1	W1	B1	C1	-	-	
	POWDER 104	F1	W1, T2	B1	C1	MW2	CS1	
	STAIR	F1	W1	B1	C1	-	-	
SECOND FLOOR	LOFT 200	F1	W1	B1	C1	-	-	
	BEDROOM 202	F1	W1	B1	C1	-	-	
	CLOSET 202a	F1	W1	B1	C1	MW3	-	
	BATHROOM 201	T1	W1, T3	B1	C1	MW2	CS1	
	CLOSET 202B	F1	W1	B1	C1	MW3	-	
	STAIR	F1	W1	B1	C1	-	-	
THIRD FLOOR	MASTER BEDROOM 300	F1	W1	B1	C1	-	-	
	MASTER W.I.C. 300a	F1	W1	B1	C1	MW3	-	
	MASTER BATHROOM 301	T6	W1, T6	B1	C1	MW2	SEE ELEVATIONS	
	MASTER SHOWER 301a	T7	T6, T7	B1	C2	-	-	
	BEDROOM 303	F1	W1	B1	C1	-	-	
	W.I.C. 303a	F1	W1	B1	C1	MW3	-	
	BATHROOM 304	T2	W1	B1	C1	MW2	CS1	
	SHOWER 304a	T2	T2, T4	-	C1	-	-	
	CLOSET 302B	F1	W1	B1	C1	MW3	-	
	BBQ AREA	T8	-	-	-	MW5	CS3	
UNIT E-1								
BASEMENT	LAUNDRY 001	T1	W1	B1	C1	MW4	CS1	
	STORAGE 002	T1	W1	B1	C1	-	-	
	STAIR	F1	W1	B1	C1	-	-	
FIRST FLOOR	CLOSET 100	F1	W1	B1	C1	MW4	-	
	CLOSET 100B	F1	W1	B1	C1	MW4	-	
	KITCHEN 101	F1	W1, CS1	B1	C1	MW1	CS1, CS2	CS2 AT ISLAND
	LIVING 102	F1	W1, ST1, WD1	B1	C1	-	-	ST1 AT FIREPLACE. SEE ELEVATIONS
	DINING 103	F1	W1	B1	C1	-	-	
	POWDER 104	F1	W1, T2	B1	C1	MW2	CS1	
	STAIR	F1	W1	B1	C1	-	-	
SECOND FLOOR	LOFT 200	F1	W1	B1	C1	-	-	
	CLOSET 202B	F1	W1	B1	C1	MW4	-	
	BEDROOM 202	F1	W1	B1	C1	-	-	
	CLOSET 202a	F1	W1	B1	C1	MW3	-	
	BATHROOM 201	T1	W1, T3	B1	C1	MW2	CS1	
	LINEN 201a	F1	W1	B1	C1	MW3	-	
	STAIR	F1	W1	B1	C1	-	-	
THIRD FLOOR	MASTER BEDROOM 300	F1	W1	B1	C1	-	-	
	W.I.C. 300a	F1	W1	B1	C1	MW3	-	
	CLOSET 300b	F1	W1	B1	C1	MW3	-	
	MASTER BATHROOM 301	T6	W1, T6	B1	C1	MW2	CS1	
	MASTER SHOWER 301a	T7	T6, T7	B1	C2	-	-	
	BEDROOM 303	F1	W1	B1	C1	-	-	
	CLOSET 303a	F1	W1	B1	C1	MW4	-	
	BATHROOM 304	T2	W1	B1	C1	MW2	CS1	
	SHOWER 304a	T2	T2, T4	-	C1	-	-	
	BBQ AREA	T8	-	-	-	MW5	CS3	
UNIT E-1								
BASEMENT	LAUNDRY 001	T1	W1	B1	C1	MW4	CS1	
	STORAGE 002	T1	W1	B1	C1	-	-	
	STAIR	F1	W1	B1	C1	-	-	
FIRST FLOOR	CLOSET 100	F1	W1	B1	C1	MW4	-	
	CLOSET 100B	F1	W1	B1	C1	MW4	-	
	KITCHEN 101	F1	W1, CS1	B1	C1	MW1	CS1, CS2	CS2 AT ISLAND
	LIVING 102	F1	W1, ST1, WD1	B1	C1	-	-	ST1 AT FIREPLACE. SEE ELEVATIONS
	DINING 103	F1	W1	B1	C1	-	-	
	POWDER 104	F1	W1, T2	B1	C1	MW2	CS1	
	STAIR	F1	W1	B1	C1	-	-	
SECOND FLOOR	LOFT 200	F1	W1	B1	C1	-	-	
	CLOSET 202B	F1	W1	B1	C1	MW4	-	
	BEDROOM 202	F1	W1	B1	C1	-	-	
	CLOSET 202a	F1	W1	B1	C1	MW3	-	
	BATHROOM 201	T1	W1, T3	B1	C1	MW2	CS1	
	LINEN 201a	F1	W1	B1	C1	MW3	-	
	STAIR	F1	W1	B1	C1	-	-	
THIRD FLOOR	MASTER BEDROOM 300	F1	W1	B1	C1	-	-	
	W.I.C. 300a	F1	W1	B1	C1	MW3	-	
	CLOSET 300b	F1	W1	B1	C1	MW3	-	
	MASTER BATHROOM 301	T6	W1, T6	B1	C1	MW2	CS1	
	MASTER SHOWER 301a	T7	T6, T7	B1	C2	-	-	
	BEDROOM 303	F1	W1	B1	C1	-	-	
	W.I.C. 303a	F1	W1	B1	C1	MW4	-	
	BATHROOM 304	T2	W1	B1	C1	MW2	CS1	
	SHOWER 304a	T2	T2, T4	-	C1	-	-	
	BBQ AREA	T8	-	-	-	MW5	CS3	

ROOM FINISH LEGEND

KEY #	ITEM	MANUF.	DESCRIPTION	SIZE	NOTES	PHOTO	LOCATIONS
F1	WOOD FLOORING	GARRISON COLLECTION	CANYON CREST COLLECTION - EUROPEAN OAK GLEWOOD, ENGINEERED, PREFINISHED FLOORING	10 1/4" wide plank, varying length, mostly 7' long			THROUGHOUT
F2	SEALED CONCRETE	BY CONTRACTOR	SEALED POLISHED CONCRETE, NATURAL COLOR				
W1	PAINTED GWB	BY CONTRACTOR	5/8" GWB, LEVEL 4 FINISH, PAINTED (LOW VOC)				THROUGHOUT
W2	PAINTED GWB	BY CONTRACTOR	5/8" GWB, LEVEL 4 FINISH, PAINTED (LOW VOC) - COLOR TBD				FIREPLACES IN UNITS #13-17
W3	PAINTED GWB	BY CONTRACTOR	IMPACT RESISTANCE DRYWALL, PAINTED (LOW VOC)				
W4	FRP	BY CONTRACTOR	FRP, WASHABLE FINISH				
B1	BASE	-	SOLID WOOD 1X4 PAINTED BASE TRIM				THROUGHOUT
B2	BASE	-	4" HIGH TILE BASE TO MATCH FLOOR TILE				IN WET AREAS
C1	CEILING	BY CONTRACTOR	5/8" GWB, LEVEL 4 FINISH, PAINTED (LOW VOC)		REFER TO PAINT COLOR SCHEDULE		THROUGHOUT
C2	CEILING	DALTILE	RAINE SERIES, M018 CUMULUS GREY HONED	12" X 24" X 3/8"	MASTER SHOWER CEILING		MASTER SHOWER
C3	CEILING	ARIZONA TILE	PORCELAIN TILE, UNICA DESERT	12X24X10MM	MASTER SHOWER CEILING ALTERNATE		MASTER SHOWER
ST1	FIREPLACE STONE	GSI	NOVA BLUE ANTIQUED LIMESTONE TILE	size to fit custom ordered for fireplace, see elevations, 3/4" THICK	SEE ELEVATIONS FOR LAYOUT		LIVING ROOM
ST2	FIREPLACE MANTEL	TBD	TBD				
T1	TILE	AMERICAN CLEAN	NEOSPECK - THROUGHBODY PORCELAIN - MEDIUM GREY UNPOLISHED NEM 12X24	12" X 24" X 3/8"	SEE FINISH FLOOR PLANS FOR LAYOUT		BASEMENT MUDROOM AND SECOND LEVEL BATHROOM FLOOR
T2	TILE	MARAZZI TILE	MODERN FORMATIONS - HEADLAND FOG IN CHEVRON PATTERN	chevron mosaic			THIRD LEVEL GUEST BATHROOM FLOOR
T3	TILE	ARIZONA TILE	GIOIA - GREIGE 4X16, PENCIL TRIM ON OUTSIDE EDGES, ALTERNATE GIOIA - STEEL 4X16	4 X 16 X 3/8"	VERTICAL STACKED BOND		SHOWER WALLS SECOND LEVEL GUEST BATHROOM
T4	TILE	DALTILE	EVER COLORBODY PORCELAIN - EARTH EVIS	12" X 24" X 3/8"	SEE ELEVATIONS FOR LAYOUT		SHOWER WALLS THIRD LEVEL GUEST BATHROOM
T5	TILE	ARIZONA TILE	UNICA DESERT PORCELAIN (RATED FOR STEAM SHOWER)	12" X 24" X 10MM R11 ANTI SLIP	ALTERNATE FOR T-6 ON THE FLOOR		MASTER BATHROOMS WITH STEAM SHOWERS - FLOOR
T5.1	TILE	ARIZONA TILE	UNICA DESERT PORCELAIN (RATED FOR STEAM SHOWER)	12" X 24" X 10MM	ALTERNATE FOR T-6 ON THE WALL		MASTER BATHROOMS WITH STEAM SHOWERS - WALLS
T5.2	TILE	ARIZONA TILE	UNICA DESERT PORCELAIN (RATED FOR STEAM SHOWER)	2" X 2" X 10MM SQUARE MOSAIC	ALTERNATE FOR T-7		MASTER BATHROOMS WITH STEAM SHOWERS - SHOWER FLOOR AND NICHE
T6	TILE	DALTILE	RAINE SERIES, M019 CUMULUS GREY HONED	12" X 24" X 3/8"			MASTER SHOWER WALLS AND BATHROOM FLOOR
T7	TILE	DALTILE	RAINE SERIES, M019 CUMULUS GREY HONED	2" HEXAGON			MASTER SHOWER FLOOR, SHOWER NICHE
T8	IPE WOOD TILE	IPE	SMOOTH FINISH	24" SQUARE			THIRD FLOOR BALCONIES
T9	CONCRETE PAVERS	HYDROTECH	SUBMIT CHARCOAL, GRAY AND NATURAL SAMPLE FOR FINAL APPROVAL	24" SQUARE			ROOF DECKS
MTL1	METAL	BY CONTRACTOR	BLACKENED STEEL		SEE STAIR & FIREPLACE DETAILS		STAIR GUARDRAILS AND LIVING ROOM
WD1	WOOD		7" WIDE PREFINISHED WOOD WALL PLANKING TO MATCH F1 FLOORING FINISH				LIVING ROOM
MW1	DARK OAK MILLWORK	POLIFORM	ALEXA SERIES WITH INTEGRAL PULL IN SPESSART OAK, CABINET BOXES IN DARK GREY				KITCHENS
MW2	TEXTURED MELAMINE W/ DARK OAK FINISH TO MATCH MW-1	MNFR TBD	MELAMINE OVER AMI PREMIUM GRADE SUBSTRATE, FULL OVERLAY, FLAT SLAB DOOR AND DRAWER FRONTS, CONCEALED HINGES WITH SOFT CLOSE, DRAWER GLIDES WITH SOFT CLOSE, APPLIED HARDWARE		SUBMIT SAMPLES FOR APPROVAL, PROVIDE \$15 ALLOWANCE PER CABINET PULL		BATHROOMS
MW3	BEGGE TEXTURED MELAMINE	MNFR TBD	MELAMINE OVER AMI PREMIUM GRADE SUBSTRATE, FULL OVERLAY, FLAT SLAB DOOR AND DRAWER FRONTS, CONCEALED HINGES WITH SOFT CLOSE, DRAWER GLIDES WITH SOFT CLOSE, APPLIED HARDWARE		SUBMIT SAMPLES FOR APPROVAL, PROVIDE \$15 ALLOWANCE PER CABINET PULL		CLOSETS
MW4	DARK GREY MELAMINE	MNFR TBD	MELAMINE OVER AMI PREMIUM GRADE SUBSTRATE, FULL OVERLAY, FLAT SLAB DOOR AND DRAWER FRONTS, CONCEALED HINGES WITH SOFT CLOSE, DRAWER GLIDES WITH SOFT CLOSE, APPLIED HARDWARE		SUBMIT SAMPLES FOR APPROVAL, PROVIDE \$15 ALLOWANCE PER CABINET PULL		BASEMENT MUDROOM
MW5	EXTERIOR WOOD SIDING	BY CONTRACTOR	FRAMED BBQ COUNTER CLAD IN EXTERIOR SIDING WOOD, INCORPORATE STAINLESS STEEL ACCESSORIES				ROOFTOP BBQ
CS1	COUNTERTOP	CAESARSTONE	PEBBLE 4030 ENGINEERED STONE, HONED, EASED EDGE	2 CM			MUDROOM, POWDER ROOM, KITCHEN, GUEST BATHROOMS
CS2	COUNTERTOP	TBD	SUPER WHITE QUARTZITE, HONED AND SEALED, EASED EDGE, WITH WATERFALL ON SIDES	3 CM			KITCHEN ISLAND

APPLIANCE SCHEDULE

GLENWOOD GILL APPLIANCE SCHEDULE UNITS 1 - 17					
TYPE MARK	DESCRIPTION	FAMILY AND TYPE	MANUFACTURER	MODEL UNIT	QUANTITY
RF-1	36" DESIGNER OVER-UNDER REFRIGERATOR-FREEZER	INTERNAL WATER DISPENSER, ICE MAKER, PANEL READY, TUBULAR HANDLES	SUBZERO	IT-3810	1
RF-2	24" LC WINE CAPTAIN 2000 SERIES	INTEGRATED FRAME WITH STAINLESS TUBULAR HANDLE, REVERSIBLE HINGE	ULINE	U-2224WINT-00A	1
SRT-1	36" PROFESSIONAL GAS COOKTOP	5 BURNERS, RED KNOBS, HIGH ALTITUDE CONVERSION KIT	WOLF	CG96LBS	1
SRT-2	48" GAS RANGE W/ GRIDDLE	6 BURNERS, GRIDDLE, RED KNOBS, HIGH ALTITUDE CONVERSION KIT	WOLF	GR96G	1
HD-1	36" CATALYTIC POWER PACK SERIES W/ WALK-TO-BLOWER	BRUSHED STAINLESS, INTEGRATED CONTROLS	BEST	PK229	1
OV-1	30" M SERIES CONTEMPORARY SS CONVECTION STEAM OVEN	WITH RETRACTABLE HANDLE	WOLF	CS300CM / S	1
OV-2	30" M SERIES CONTEMPORARY SS BUILT-IN SINGLE OVEN	CONVECTION OVEN	WOLF	SD300CM / S	1
MW-1	24" TRANSITIONAL DRAWER MICROWAVE		WOLF	MD24TE / S	1
DW-1	24" PANEL READY DISHWASHER 30 SERIES	ADA READY TO COORDINATE WITH POLYFORM CABINETS, TUBULAR HANDLE IN STAINLESS STEEL	ASKO	DF96S	1
WA-1	TURBOWASH 360 FRONT LOAD WASHER	BLACK STEEL	LG LAUNDRY	WM3900HBA	2
DR-1	TURBOSTEAM FRONT LOAD DRYER	BLACK STEEL	LG LAUNDRY	DLEX3900S	2
		PROVIDE STACKING KITS WHERE NECESSARY			
FP-1	67" X 22" 4000R GAS FIREPLACE	PHENOM CONTEMPORARY SERIES, DIRECT VENT, MEDIA SPECIATED STONES & DRIFT WOOD	MONITORGO	PL50DC IN SATIN BLACK SURROUND	1
FP-2	12" OUTDOOR GAS FIRE PIT	ON-30 COVE, NATURAL GAS 47" ROUND FIREPIT	OUTDOOR GREAT ROOM CO.	ON-30	1
GR-1	36" PROFESSIONAL OUTDOOR GAS GRILL	NATURAL GAS GRILL WITH 4 BURNERS, STAINLESS STEEL	BLAZE	BLZ3PROBNG	1
AC-1	BUILT-IN GRILL OUTDOOR COVER	BLACK VINYL	BLAZE	BLZ3PROBVCV	1
RF-5	24" OUTDOOR RATED LC REFRIGERATOR	STAINLESS STEEL, UNDER COUNTER	BLAZE	BLZ3SFR-500H	1
RF-6	18" ROLL-OUT DOUBLE TEMPERATURE DRAWER	STAINLESS STEEL, UNDER COUNTER	BLAZE	BLZ3TREC-DRW	1
AC-2	22" ICE BIN COOLER/WINE CHILLER (UNITS 1-12 ONLY)	STAINLESS STEEL, DROP-IN COUNTERTOP	BLAZE	BLZ3ICEB-WH	1
AC-3	12" ICE BIN COOLER/WINE CHILLER (UNITS 1-12 ONLY)	STAINLESS STEEL, DROP-IN COUNTERTOP	BLAZE	BLZ3ICEB-WH	1
AC-4	12" DOUBLE ACCESS DOOR W/ WARE TOWEL DISPENSER	STAINLESS STEEL, UNDER GRILL	BLAZE	BLZ3-ADDR-S	1
CF-1	24" BUILT-IN COFFEE SYSTEM	STAINLESS STEEL	BLELE	DVA980S	1

GLENWOOD GILL APPLIANCE SCHEDULE UNITS 18 - 21					
TYPE MARK	DESCRIPTION	FAMILY AND TYPE	MANUFACTURER	MODEL UNIT	QUANTITY
RF-3	36" OVER-UNDER REFRIGERATOR/FREEZER	PANEL READY	KITCHENAID	KRCF30ZSS	1
RF-4	24" LC WINE	6 CUB FT, 22 BOTTLES, DUAL ZONE	KITCHENAID	KJBR204ESB	1
SRT-2	36" S BURNER GAS COOKTOP WITH GRIDDLE	HIGH ALTITUDE KIT	KITCHENAID	KGSS36SSS	1
HD-1	36" CATALYTIC POWER PACK SERIES W/ WALK-TO-BLOWER	BRUSHED STAINLESS, INTEGRATED CONTROLS	BEST	PK229	1
OV-3	30" COMBINATION WALL OVENS	SPEED OVEN (MICROWAVE) WITH CONVECTION OVEN BELOW	KITCHENAID	KCE590ESS	1
DW-2	24" PANEL READY FREEFLEX DISHWASHER	FULLY INTEGRATED	KITCHENAID	KD74W4KPS	1
WA-1	TURBOWASH 360 FRONT LOAD WASHER	BLACK STEEL	LG LAUNDRY	WM3900HBA	1
DR-1	TURBOSTEAM FRONT LOAD DRYER	BLACK STEEL, PROVIDE STACKING KITS WHERE NECESSARY	LG LAUNDRY	DLEX3900S	1


LIGHT FIXTURE SCHEDULE

Lighting Fixture Schedule						
Type Mark	Description	Count	Manufacturer	Model	Finish	Comments
F1	WALL SCONCE - STAR	SEE PLAN	CERNO	R-0045-18-001-27-F	WALNUT	BALBOAL LED WALL SCONCE
F2	KITCHEN PENDANT	SEE PLAN	SCHOOLHOUSE ELECTRIC	RAY 9" PENDANT	BLACK	40W LED, ORDER WITH 40" LENGTH
F3 ALT	KITCHEN PENDANT	SEE PLAN	PABLO DESIGNS	CELO PENDANT	BLACK	CIEL BLACK X 9" DIAMETER WITH DIMMABLE FLAT PANEL LED, FABRIC CHORD CAN BE CUT TO LENGTH
F3	RECESSED CEILING LIGHT	SEE PLAN	CONTRAST	UR9EC-1111W090	WHITE	3-1/2" LED RECESSED CAN LIGHT WITH WARM DIMMING, PROVIDE COMPATIBLE DIMMERS
F4	RECESSED CEILING LIGHT - SHOWER	SEE PLAN	CONTRAST	UR9EC-1111W090	WHITE	3-1/2" LED RECESSED CAN LIGHT WITH WARM DIMMING FOR SHOWER, PROVIDE COMPATIBLE DIMMERS
F5	UNDER COUNTER CABINET LIGHT	SEE PLAN	LUMINI	KS-A-28K-VH0-F-FC-SA-E-1	-	KENDO S 2800K LED CHANNEL WITH FROSTED LENS AND 12" WIRE LEADS, LENGTHS VARY, TBD
F6	EXTERIOR RECESSED CEILING LIGHT	SEE PLAN	CONTRAST	UR9EC-222230RL	BLACK	4" LED RECESSED CAN LIGHT WITH 3000K LAMP AND FLOOD BEAM SPREAD
F7	EXTERIOR WALL SCONCE	SEE PLAN	BEGA	33-588-K3-BLK	BLACK	ENTRY WALL SCONCE (PORCH ENTRIED), LED 3000K
F8	SURFACE MOUNTED LED LINEAR	SEE PLAN	LED LIGHTING, INC.	LL-LANG-F-4-W-20-27K-24V-X	-	LINEAR LED WITH ANGLED EXTRUSION, FROSTED LENS AND 2700K, 90 CRI 24V
F9	RECESSED WALL MOUNT	SEE PLAN	BEGA	22-196-K3-SLV	SILVER	RECESSED WALL LUMINAIRE, 3000K LED
F10	SURFACE MOUNTED HIGHBAY	SEE PLAN	LOUVERS LED	MST-2-165-K	-	MUSTANG HIGHBAY LED LIGHT, 5000K
F11	LINEAR SURFACE LED	SEE PLAN	LOUVERS LED	LIB4-30-5K-U-F-W-S-N	-	LIBERTY 4-FOOT SURFACE MOUNTED LED FIXTURE, 5000K LED WITH FULL RADIUS LENS
F12	SURFACE MOUNT RECESSED IN GRADE LIGHTING	SEE PLAN	B-4 LIGHTING	LMT9 E70	-	IN GRADE RECESSED LIGHTING 3 WATT
F13	SURFACE MOUNT RECESSED IN GRADE LIGHTING	SEE PLAN	BEGA	33-162-K3	-	IN GRADE RECESSED LIGHTING 3.9 WATT
F14	SITE LIGHTING	SEE PLAN	-	-	-	SEE LANDSCAPE PLAN FOR L3.0 SITE LIGHTING
F15	SITE LIGHTING	SEE PLAN	-	-	-	SEE LANDSCAPE PLAN FOR L3.0 SITE LIGHTING
F16	POWDER ROOM SCONCE	SEE PLAN	RICH BRILLIANT WILLING	DR-W5-53-A004-27-220-10_DEX-IP20	-	DIMPLE WALL SCONCE
F17	BEDROOM FLUSH MOUNT	SEE PLAN	WAC LIGHTING	FM-13120-2N	BRUSHED NICKEL	MANHATTAN SEM FLUSH 20" DIAMETER, 2700K, DIMMABLE
F18	WALK-IN CLOSET FLUSH MOUNT	SEE PLAN	TECH LIGHTING	700BKXLS-LED077	SATIN NICKEL	BOXIE LARGE FLUSH MOUNT, 2700K, DIMMABLE
F19 ALT	VANITY SCONCE	SEE PLAN	SCONEMAN WAY OF LIGHT	2590.13	SATIN NICKEL	18" SOLID GLASS VANITY BAR, 3000K, DIMMABLE
F19	VANITY SCONCE	SEE PLAN	RICH BRILLIANT WILLING	CHP-WM-27-220-TR-LINE-IP65	GLASS	CHP 18" SOLID GLASS SCONCE, 2700K, DIMMABLE
F20	VANITY SCONCE	SEE PLAN	RICH BRILLIANT WILLING	CR-W5-510-A001-27-220-10_DEX-IP20	GLASS	CRISP 9" SOLID GLASS SCONCE, 2700K, DIMMABLE
F21	OUTDOOR BBQ SCONCE	SEE PLAN	BEGA	24-902	BLACK	OUTDOOR DIRECTIONAL SCONCE
F22	ENTRY FLUSH MOUNT	SEE PLAN	TECH LIGHTING	700BKXLS-LED077	SATIN NICKEL	BOXIE LARGE FLUSH MOUNT, 2700K, DIMMABLE
F23	DECORATIVE FIXTURE BY OWNER	SEE PLAN	TBD			PROVIDE ROUGH IN AT DESIGNATED LOCATIONS FOR OWNER PROVIDED FIXTURE

TOILET ACCESSORY SCHEDULE

GLENWOOD GILL BATHROOM ACCESSORIES SCHEDULE					
TYPE MARK	DESCRIPTION	FAMILY AND TYPE	MANUFACTURER	MODEL	QUANTITY
TW-1	HAND TOWEL RING	OSLO COLLECTION	KARTHERS	144463 IN BRUSHED CHROME BS	ASSUME 2 PER MASTER BATH, 1 PER OTHER GUEST BATHS AND POWDER
TW-2	30" BATHSHOWER TOWEL BAR	OSLO COLLECTION	KARTHERS	144300 IN BRUSHED CHROME BS	ASSUME 2 PER MASTER BATH, 1 PER OTHER GUEST BATHS AND POWDER
TP-1	TOILET TISSUE HOLDER	OSLO COLLECTION	KARTHERS	144151 IN BRUSHED CHROME BS	ASSUME 1 PER BATHROOM (INCLUDING MASTER, GUEST, POWDER)
HK-1	SINGLE ROBE HOOK	OSLO COLLECTION	KARTHERS	144134 IN BRUSHED CHROME BS	ASSUME 4 PER MASTER BATH, 2 PER GUEST BATH
MR-1	POWDER RM VANITY MIRROR UNITS A, B, C, D, E, E.2, I, GUEST BATH VANITY MIRROR UNIT E.3	ROUNDED RECTANGLE METAL FRAMED MIRROR 24 X 36	REJUVENATION (OR EQUAL)	E4073 IN OIL RUBBED BRONZE	SEE PLANS / ELEVATIONS
MR-2	GUEST BATH VANITY MIRROR UNITS A, B, C, D, D. E, E.2, I	ROUNDED RECTANGLE METAL FRAMED MIRROR 30 X 42	REJUVENATION (OR EQUAL)	E3791 IN OIL RUBBED BRONZE	SEE PLANS / ELEVATIONS
MR-3	MASTER VANITY MIRROR UNITS A, B	ROUNDED RECTANGLE METAL FRAMED MIRROR 84 X 36	TBD	OIL RUBBED BRONZE	SEE PLANS / ELEVATIONS
MR-4	MASTER VANITY MIRROR UNITS C, D, D. E, E.2, E.1, E.3, I	ROUNDED RECTANGLE METAL FRAMED MIRROR 50 X 36	TBD	OIL RUBBED BRONZE	SEE PLANS / ELEVATIONS
AC-1	MASTER SHOWER BENCH	FREESTANDING NATURAL TEAK BENCH	AQUATEAK (OR EQUAL)	24" ASIA BURU TEAK SHOWER BENCH	ASSUME 1 PER MASTER BATH
SH-1	MASTER SHOWER HARDWARE	PRIMA SERIES HINGE IN BRUSHED SATIN CHROME, W/BACK TO BACK PULL HANDLE 8" MT SERIES	OR LAURANCE	PPH301SC W/MTX8SC	SEE PLANS / ELEVATIONS
SH-2	GUEST BATH SHOWER HARDWARE	VIENNA SERIES WALL MOUNT HINGE W/BACK TO BACK PULL HANDLE 9" MT SERIES IN SATIN CHROME	OR LAURANCE	V1E074SC W/MTX8SC	SEE PLANS / ELEVATIONS
SH-3	TUB/SHOWER ENCLOSURE WITH SLIDING DOOR	SER78 DELUXE 180 DEGREE SERENITY SERIES SLIDING SYSTEM	OR LAURANCE	SER78BS (BRUSHED STAINLESS)	SEE PLANS / ELEVATIONS

TOILET ACCESSORY SYMBOLS LEGEND

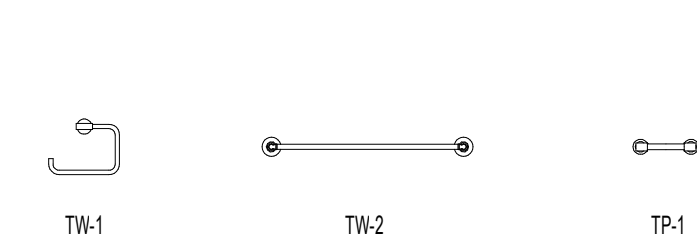

CASEWORK SCHEDULE

GLENWOOD GILL CLOSET CASEWORK SCHEDULE				
	ROOM NAME	TYPE MARK	DESCRIPTION	NOTES / DIMENSIONS
UNIT A, B				
BASEMENT	STORAGE 002		WALK-IN STORAGE ROOM - STORAGE SYSTEMS BY OWNER	
FIRST FLOOR	N/A			
SECOND FLOOR	BEDROOM CLOSET 202a	MW2	WARDROBE CLOSET SYSTEM WITH FULL HEIGHT DOORS, INTERIOR TO INCLUDE COMBINATION OF HANGING AND OPEN SHELVES WITH OPTION FOR INTERIOR LIGHTING	IN PLACE OF FRAMED CLOSET
	BEDROOM CLOSET 203a	MW2	WARDROBE CLOSET SYSTEM WITH FULL HEIGHT DOORS, INTERIOR TO INCLUDE COMBINATION OF HANGING AND OPEN SHELVES WITH OPTION FOR INTERIOR LIGHTING	IN PLACE OF FRAMED CLOSET
THIRD FLOOR	MASTER WIC 300a	MW3	WALK IN CLOSET STORAGE SYSTEM, COMBINATION OF HANGING AND OPEN SHELVING, PROVIDE FULL HEIGHT LOCKABLE WARDROBE AT BACK OF CLOSET FOR OWNER LOCK-OFF	LOCKABLE WARDROBE 48" X 24" D X 84" H
	LAUNDRY 302	GREY MELAMINE	PROVIDE ONE FIXED SHELF ABOVE STACKED WD	ROSEBURG DURAMINE CHARCOAL/CHESTNUT OR EQUAL
UNIT C, C.2, D				
BASEMENT	STORAGE 002		WALK-IN STORAGE ROOM - STORAGE SYSTEMS BY OWNER	
FIRST FLOOR	CLOSET 100 (UNDER STAIR)	GREY MELAMINE	PROVIDE ONE COLUMN OF ADJUSTABLE SHELVES	ROSEBURG DURAMINE CHARCOAL/CHESTNUT OR EQUAL
	CLOSET 100a	GREY MELAMINE	PROVIDE ONE COLUMN OF ADJUSTABLE SHELVES (DELETE IF OWNER PURCHASES ELEVATOR)	ROSEBURG DURAMINE CHARCOAL/CHESTNUT OR EQUAL
SECOND FLOOR	LOFT 200	MW2	PROVIDE OPEN SHELVES AT INSET IN LOFT AREA	
	HALL 200	MW2	FREESTANDING LINEN CLOSET WITH FULL HEIGHT DOORS, INTERIOR WITH ADJUSTABLE SHELVES (DELETE IF OWNER PURCHASES ELEVATOR)	48" W X 24" D X 84" H
	LAUNDRY 200a	GREY MELAMINE	PROVIDE ONE FIXED SHELF ABOVE STACKED WD	ROSEBURG DURAMINE CHARCOAL/CHESTNUT OR EQUAL
	BEDROOM CLOSET 202a	GREY MELAMINE	PROVIDE COMBINATION OF HANGING AND ADJUSTABLE SHELVING UNDER THE STAIR	ROSEBURG DURAMINE CHARCOAL/CHESTNUT OR EQUAL
THIRD FLOOR	MASTER WIC 300a	MW3	WALK IN CLOSET STORAGE SYSTEM, COMBINATION OF HANGING AND OPEN SHELVING, PROVIDE FULL HEIGHT LOCKABLE WARDROBE AT BACK OF CLOSET FOR OWNER LOCK-OFF	LOCKABLE WARDROBE 48" X 24" D X 84" H
	BEDROOM CLOSET 303a	MW2	WARDROBE CLOSET SYSTEM WITH FULL HEIGHT DOORS, INTERIOR TO INCLUDE COMBINATION OF HANGING AND OPEN SHELVES WITH OPTION FOR INTERIOR LIGHTING	
	HALL 300 (UNIT C & D)	MW2	FREESTANDING LINEN CLOSET WITH FULL HEIGHT DOORS, INTERIOR WITH ADJUSTABLE SHELVES	48" W X 24" D X 84" H
	CLOSET 302 (UNIT C.2)	MW2	FREESTANDING LINEN CLOSET WITH FULL HEIGHT DOORS, INTERIOR WITH ADJUSTABLE SHELVES	
UNIT E, E.2				
BASEMENT	STORAGE 002		WALK-IN STORAGE ROOM - STORAGE SYSTEMS BY OWNER	
FIRST FLOOR	HALL 100	MW2	STORAGE CLOSET WITH FULL HEIGHT DOORS INTERIOR TO INCLUDE HANGING, OPEN SHELVING AND LIGHTING	54" W X 24" D X 84" H
	CLOSET 100	MW4	BASE CABINETS WITH UPPER CABINETS ABOVE, PROVIDE ONE FULL HEIGHT PANTRY CABINET	
	CLOSET 100a	GREY MELAMINE	PROVIDE ONE COLUMN OF ADJUSTABLE SHELVES (DELETE IF OWNER PURCHASES ELEVATOR)	ROSEBURG DURAMINE CHARCOAL/CHESTNUT OR EQUAL
SECOND FLOOR	BEDROOM CLOSET 202a	MW3	WALK IN CLOSET OPEN STORAGE SYSTEM, COMBINATION OF HANGING AND OPEN SHELVING	
	HALL CLOSET 202a	GREY MELAMINE	PROVIDE ONE COLUMN OF ADJUSTABLE SHELVES (DELETE IF OWNER PURCHASES ELEVATOR)	ROSEBURG DURAMINE CHARCOAL/CHESTNUT OR EQUAL
	LINEN CLOSET 201a	GREY MELAMINE	PROVIDE ONE COLUMN OF ADJUSTABLE SHELVES	ROSEBURG DURAMINE CHARCOAL/CHESTNUT OR EQUAL
THIRD FLOOR	MASTER WIC 300a	MW3	WALK IN CLOSET STORAGE SYSTEM, COMBINATION OF HANGING AND OPEN SHELVING, PROVIDE FULL HEIGHT LOCKABLE WARDROBE AT BACK OF CLOSET FOR OWNER LOCK-OFF	LOCKABLE WARDROBE 48" X 24" D X 84" H
	BEDROOM WIC 303a	MW3	WALK IN CLOSET OPEN STORAGE SYSTEM, COMBINATION OF HANGING AND OPEN SHELVING	
	LAUNDRY 302	GREY MELAMINE	PROVIDE ONE FIXED SHELF ABOVE STACKED WD	ROSEBURG DURAMINE CHARCOAL/CHESTNUT OR EQUAL
	HALL CLOSET 302a	GREY MELAMINE	PROVIDE ONE COLUMN OF ADJUSTABLE SHELVES (DELETE IF OWNER PURCHASES ELEVATOR)	ROSEBURG DURAMINE CHARCOAL/CHESTNUT OR EQUAL
UNIT E.1 (WORKFORCE)				
BASEMENT	TBD		WALK-IN STORAGE ROOM - STORAGE SYSTEMS BY OWNER	
FIRST FLOOR	BEDROOM CLOSET 105a	MW3	WARDROBE CLOSET SYSTEM WITH FULL HEIGHT DOORS, INTERIOR TO INCLUDE COMBINATION OF HANGING AND OPEN SHELVES	54" W X 24" D X 84" H
	CLOSET 104	MW3	CLOSET SYSTEM W/ OPEN SHELVES ABOVE AND DRAWERS BELOW	IN PLACE OF FRAMED CLOSET
UNIT E.3 (WORKFORCE)				
SECOND FLOOR	CLOSET/PANTRY 202	MW2	CLOSED STORAGE, FINISH TO MATCH KITCHEN MILLWORK, PROVIDE ADJUSTABLE SHELVES	
	BEDROOM CLOSET 206	MW3	WARDROBE CLOSET SYSTEM WITH FULL HEIGHT DOORS, INTERIOR TO INCLUDE COMBINATION OF HANGING AND OPEN SHELVES	IN PLACE OF FRAMED CLOSET
	LAUNDRY 204	GREY MELAMINE	PROVIDE ONE FIXED SHELF ABOVE STACKED WD	ROSEBURG DURAMINE CHARCOAL/CHESTNUT OR EQUAL
THIRD FLOOR	BEDROOM CLOSET 303a	MW3	WARDROBE CLOSET SYSTEM WITH FULL HEIGHT DOORS, INTERIOR TO INCLUDE COMBINATION OF HANGING AND OPEN SHELVES WITH OPTION FOR INTERIOR LIGHTING	IN PLACE OF FRAMED CLOSET
	MASTER CLOSET 300a	MW3	WARDROBE CLOSET SYSTEM WITH FULL HEIGHT DOORS, INTERIOR TO INCLUDE COMBINATION OF HANGING AND OPEN SHELVES	IN PLACE OF FRAMED CLOSET
	LINEN CLOSET 300a	GREY MELAMINE	PROVIDE ONE COLUMN OF ADJUSTABLE SHELVES	ROSEBURG DURAMINE CHARCOAL/CHESTNUT OR EQUAL
UNIT I (WORKFORCE)				
SECOND FLOOR	CLOSET/PANTRY 200	MW2	CLOSED STORAGE, FINISH TO MATCH KITCHEN MILLWORK, PROVIDE ADJUSTABLE SHELVES	IN PLACE OF FRAMED CLOSET
	CLOSET 200a	MW3	WALK IN CLOSET OPEN STORAGE SYSTEM, COMBINATION OF HANGING AND OPEN SHELVING	OPEN STORAGE INSIDE FRAMED CLOSET
THIRD FLOOR	BEDROOM CLOSET 303a	MW3	WARDROBE CLOSET SYSTEM WITH FULL HEIGHT DOORS, INTERIOR TO INCLUDE COMBINATION OF HANGING AND OPEN SHELVES	IN PLACE OF FRAMED CLOSET
	BEDROOM CLOSET 304a	MW3	WARDROBE CLOSET SYSTEM WITH FULL HEIGHT DOORS, INTERIOR TO INCLUDE COMBINATION OF HANGING AND OPEN SHELVES	IN PLACE OF FRAMED CLOSET
	MASTER WIC 300a	MW3	WALK IN CLOSET OPEN STORAGE SYSTEM, COMBINATION OF HANGING AND OPEN SHELVING	OPEN STORAGE INSIDE FRAMED CLOSET


NORTHWORKS

CHICAGO | JACKSON HOLE | SAN FRANCISCO | PHILADELPHIA
185 E. Hansen Avenue Jackson Hole, Wyoming 83001
T 307-201-5324 www.nwks.com

(C) 2021 Northworks Architects & Planners - All rights reserved.
Any discrepancies shall be reported immediately to the Architect before proceeding. Only figured dimensions should be used. Contractors and fabricators to verify all dimensions on site prior to beginning Work.

ISSUED DATE		ISSUED FOR
6	12.15.2020	IFC: INTERIORS
7	01.15.2021	IFC: MEP INTERIORS
9	04.21.2021	ASI 002: DESIGN REVISIONS

PROFESSIONAL SEAL

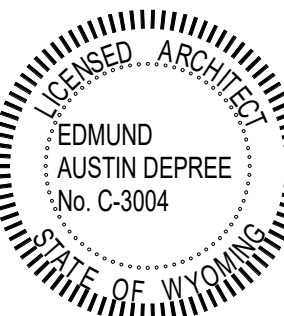

Project
GLENWOOD GILL

185 GLENWOOD ST. JACKSON, WY 83001

1928	Project No.
RB / CP / MF	Drawn By
NWKS	Checked By
Discipline	Drawing No.

A8.30

Drawing Name
APPLIANCE / LIGHTING / ACCESSORY / CASEWORK SCHEDULES


ASI 002 - DESIGN REVISIONS

FIRE EVACUATION PLAN

GLENNWOOD UNIT 8
185 GLENWOOD ST. JACKSON, WY 83001



1st FLOOR

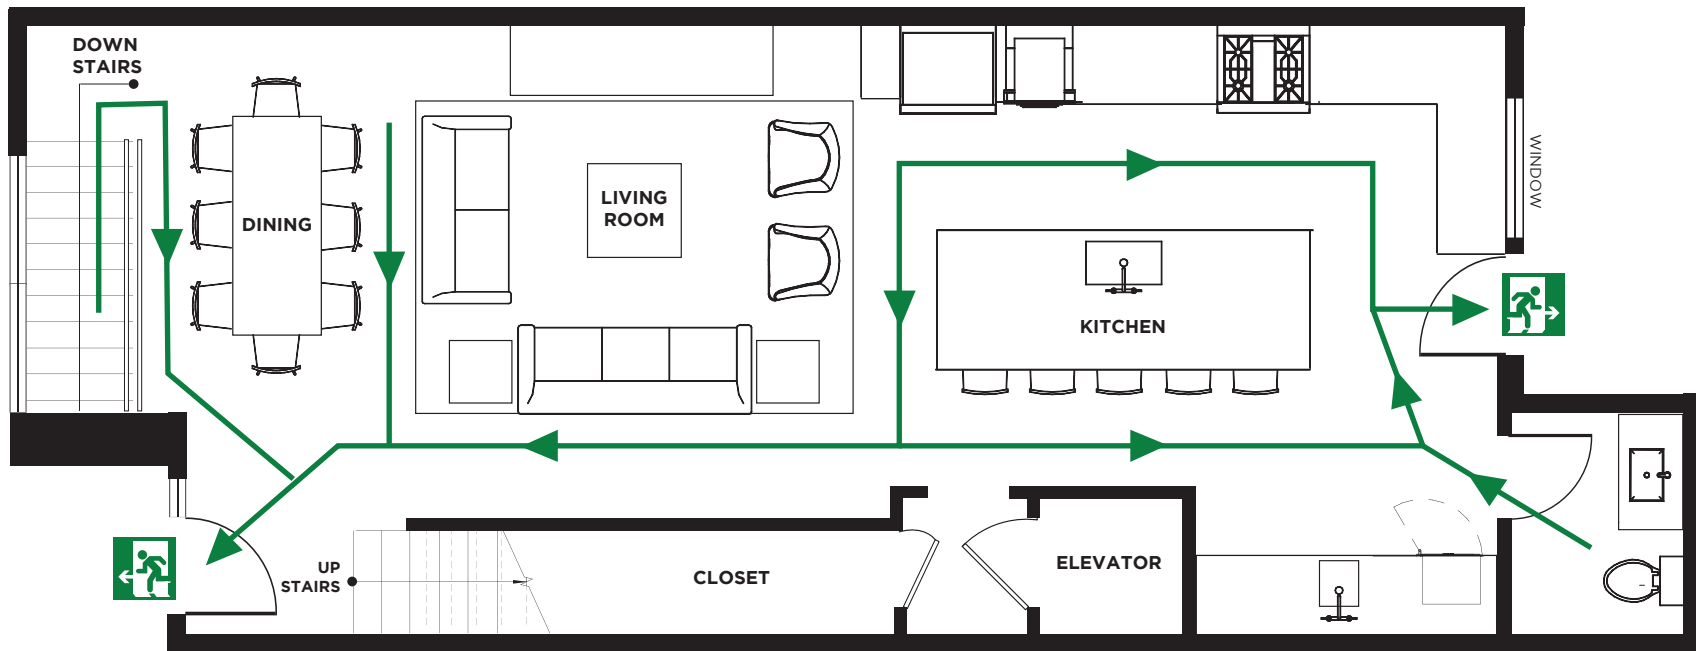

IF YOU DISCOVER A FIRE...

- **WITH A LOUD VOICE** notify all occupants to evacuate
- **EVACUATE** via the nearest safe exit
- **PROCEED** to the predetermined meeting place
- **PHONE 9-1-1** from a safe location
- **DO NOT RE-ENTER** the building unless directed by Fire Department personnel

IF YOU HEAR A FIRE ALARM...

- **EVACUATE** via the nearest safe exit as identified on the floor plan
- **ASSIST** persons requiring assistance
- **ASSEMBLE** clear of the building and arriving fire apparatus
- **PHONE 9-1-1** from a safe location
- **DO NOT RE-ENTER** the building unless directed by Fire Department personnel

LEGEND

→ Exit Route

 Emergency Exit


 Stair Exit

FIRE EVACUATION PLAN

GLENNWOOD UNIT 8
185 GLENWOOD ST. JACKSON, WY 83001



2nd FLOOR

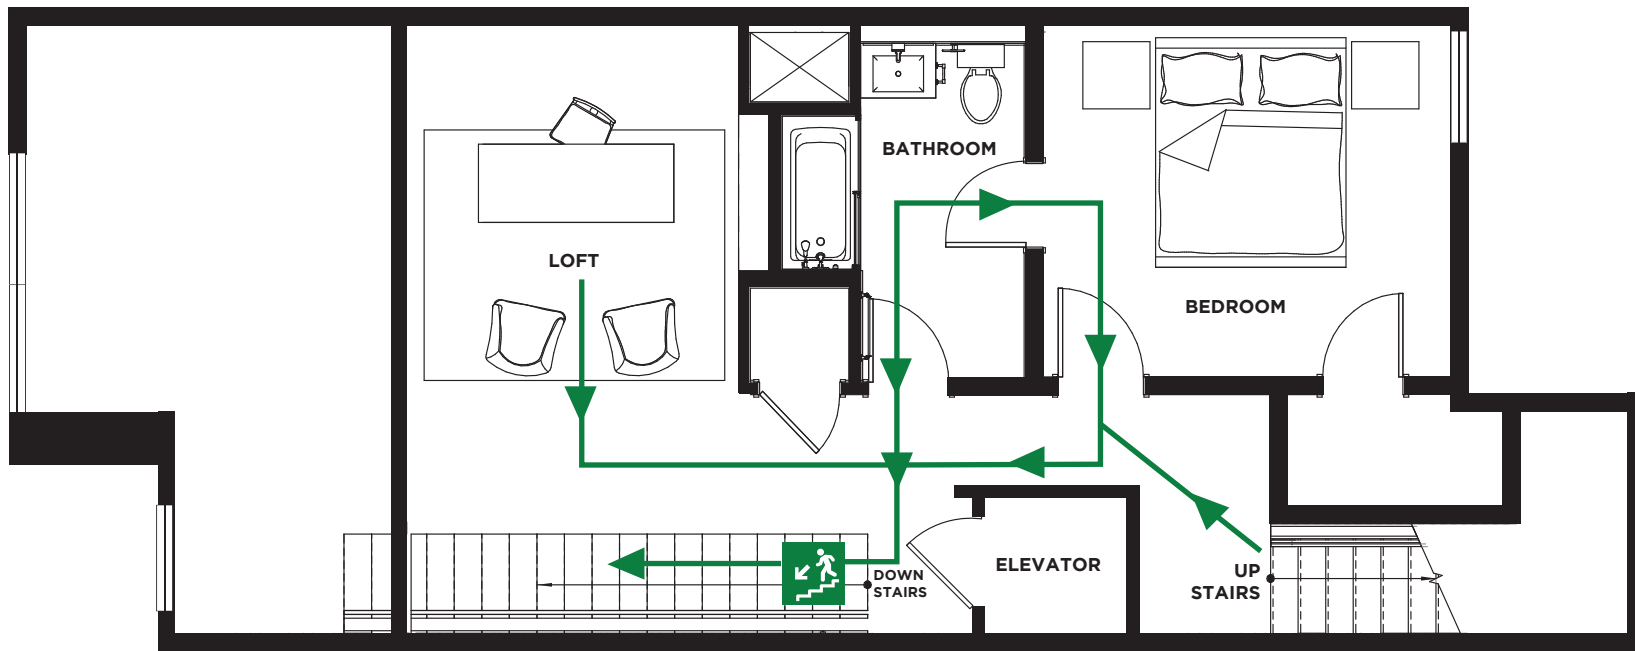

IF YOU DISCOVER A FIRE...

- **WITH A LOUD VOICE** notify all occupants to evacuate
- **EVACUATE** via the nearest safe exit
- **PROCEED** to the predetermined meeting place
- **PHONE 9-1-1** from a safe location
- **DO NOT RE-ENTER** the building unless directed by Fire Department personnel

IF YOU HEAR A FIRE ALARM...

- **EVACUATE** via the nearest safe exit as identified on the floor plan
- **ASSIST** persons requiring assistance
- **ASSEMBLE** clear of the building and arriving fire apparatus
- **PHONE 9-1-1** from a safe location
- **DO NOT RE-ENTER** the building unless directed by Fire Department personnel

LEGEND

→ Exit Route

 Emergency Exit


 Stair Exit

FIRE EVACUATION PLAN

GLENNWOOD UNIT 8
185 GLENWOOD ST. JACKSON, WY 83001



3rd FLOOR

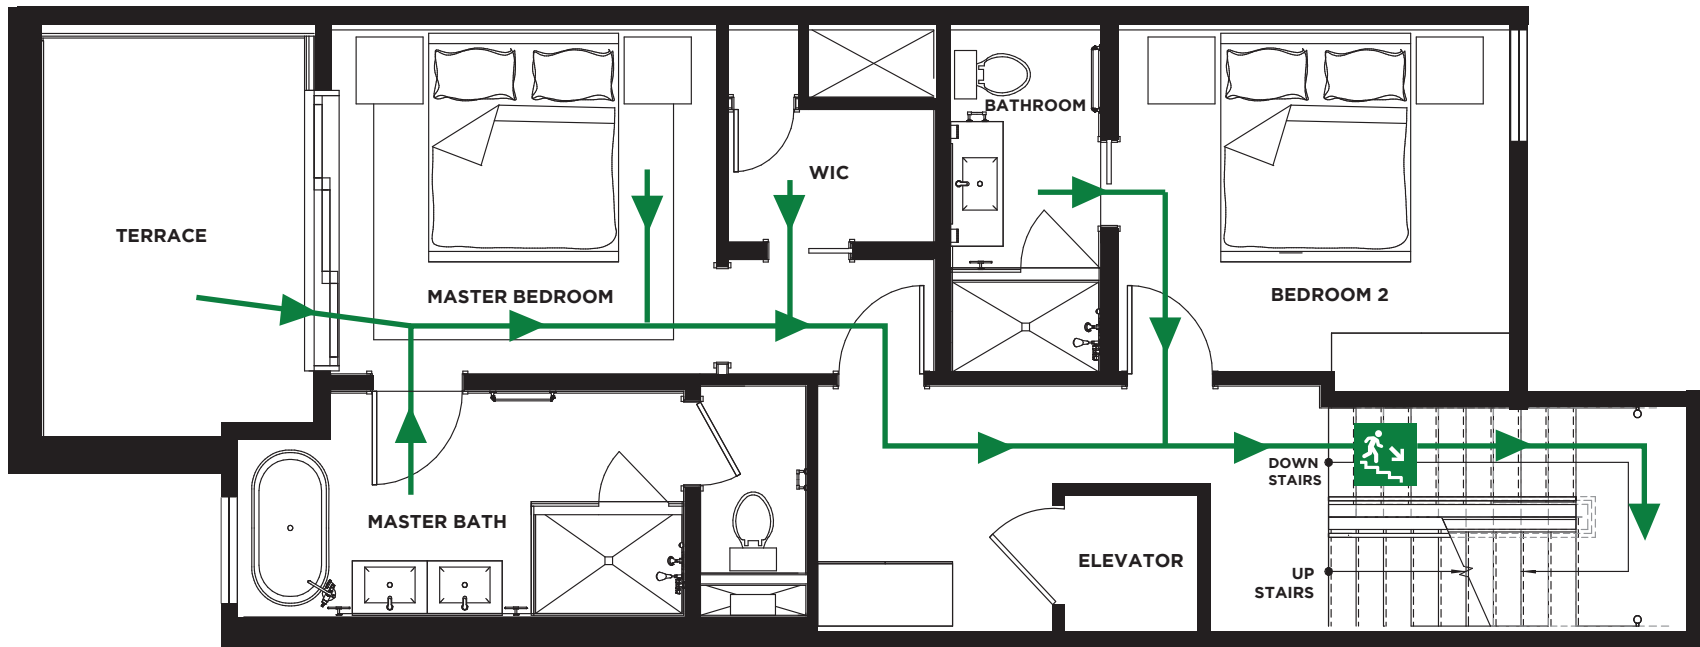

IF YOU DISCOVER A FIRE...

- **WITH A LOUD VOICE** notify all occupants to evacuate
- **EVACUATE** via the nearest safe exit
- **PROCEED** to the predetermined meeting place
- **PHONE 9-1-1** from a safe location
- **DO NOT RE-ENTER** the building unless directed by Fire Department personnel

IF YOU HEAR A FIRE ALARM...

- **EVACUATE** via the nearest safe exit as identified on the floor plan
- **ASSIST** persons requiring assistance
- **ASSEMBLE** clear of the building and arriving fire apparatus
- **PHONE 9-1-1** from a safe location
- **DO NOT RE-ENTER** the building unless directed by Fire Department personnel

LEGEND

→ Exit Route

 Emergency Exit


 Stair Exit

FIRE EVACUATION PLAN

GLENNWOOD UNIT 8
185 GLENWOOD ST. JACKSON, WY 83001



ROOFTOP

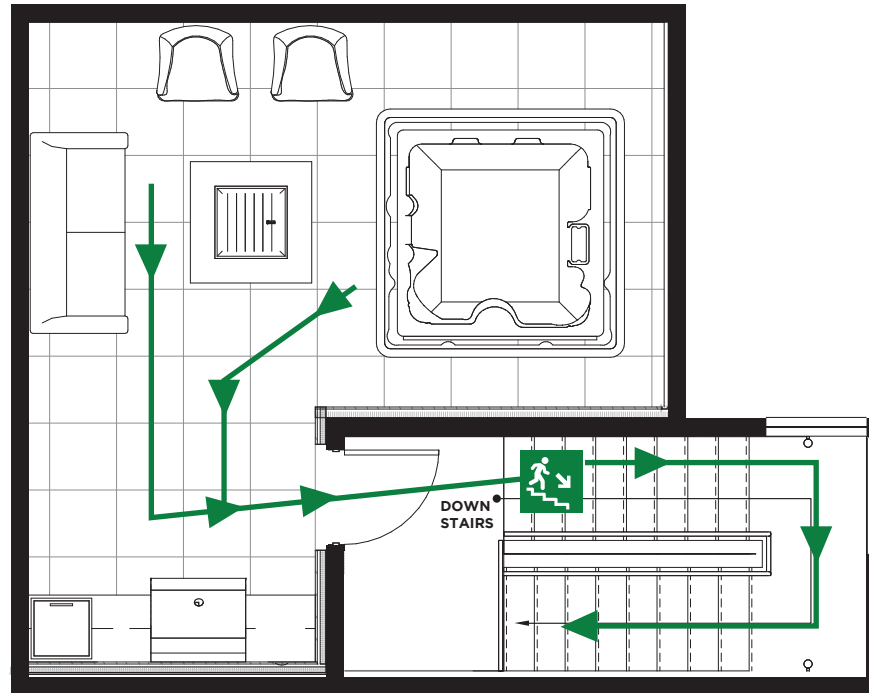

IF YOU DISCOVER A FIRE...

- **WITH A LOUD VOICE** notify all occupants to evacuate
- **EVACUATE** via the nearest safe exit
- **PROCEED** to the predetermined meeting place
- **PHONE 9-1-1** from a safe location
- **DO NOT RE-ENTER** the building unless directed by Fire Department personnel

IF YOU HEAR A FIRE ALARM...

- **EVACUATE** via the nearest safe exit as identified on the floor plan
- **ASSIST** persons requiring assistance
- **ASSEMBLE** clear of the building and arriving fire apparatus
- **PHONE 9-1-1** from a safe location
- **DO NOT RE-ENTER** the building unless directed by Fire Department personnel

LEGEND

→ Exit Route

 Emergency Exit

 Stair Exit